


Approved Subject to the condition
Mentioned in this office permission
Letter no. SRA/ENCL/17/2019/2023/01/01
23 AUG 2023
Executive Engineer
Sumi Rehabilitation Authority


CONTENTS OF SHEET

2ND FLOOR PLAN WING-A TO D & PARKING STATEMENT

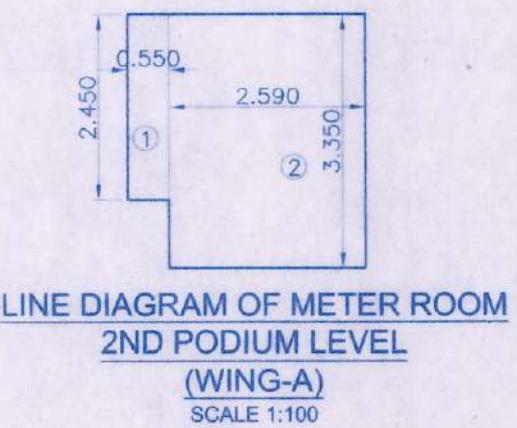


AREA CALCULATION OF METER ROOM (2ND PODIUM LEVEL) (WING-A)				
1	0.550	x	2.450	x 1 = 1.35
2	3.350	x	2.590	x 1 = 8.68
TOTAL AREA				= 10.02

AREA STATEMENT OF METER ROOM				
WING	No. OF T/s	Permissible Area	Proposed Area	Excess Area
WING A	42	10.00	10.02	0.02
WING B	50	10.00	10.04	0.04
WING C	50	20.00	20.50	0.50
WING D	17			

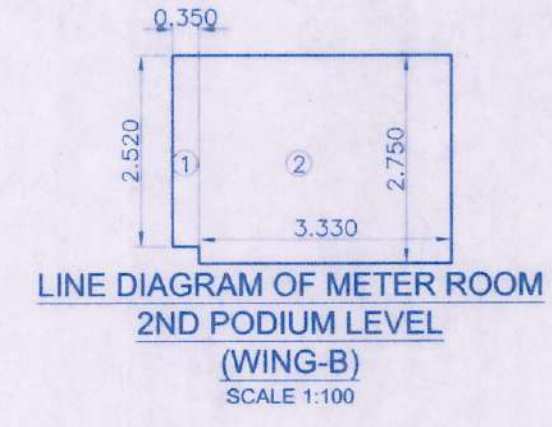

AREA CALCULATION OF METER ROOM (2ND PODIUM LEVEL) (WING-B)				
1	0.350	x	2.550	x 1 = 0.88
2	3.350	x	2.750	x 1 = 9.16
TOTAL AREA				= 10.04

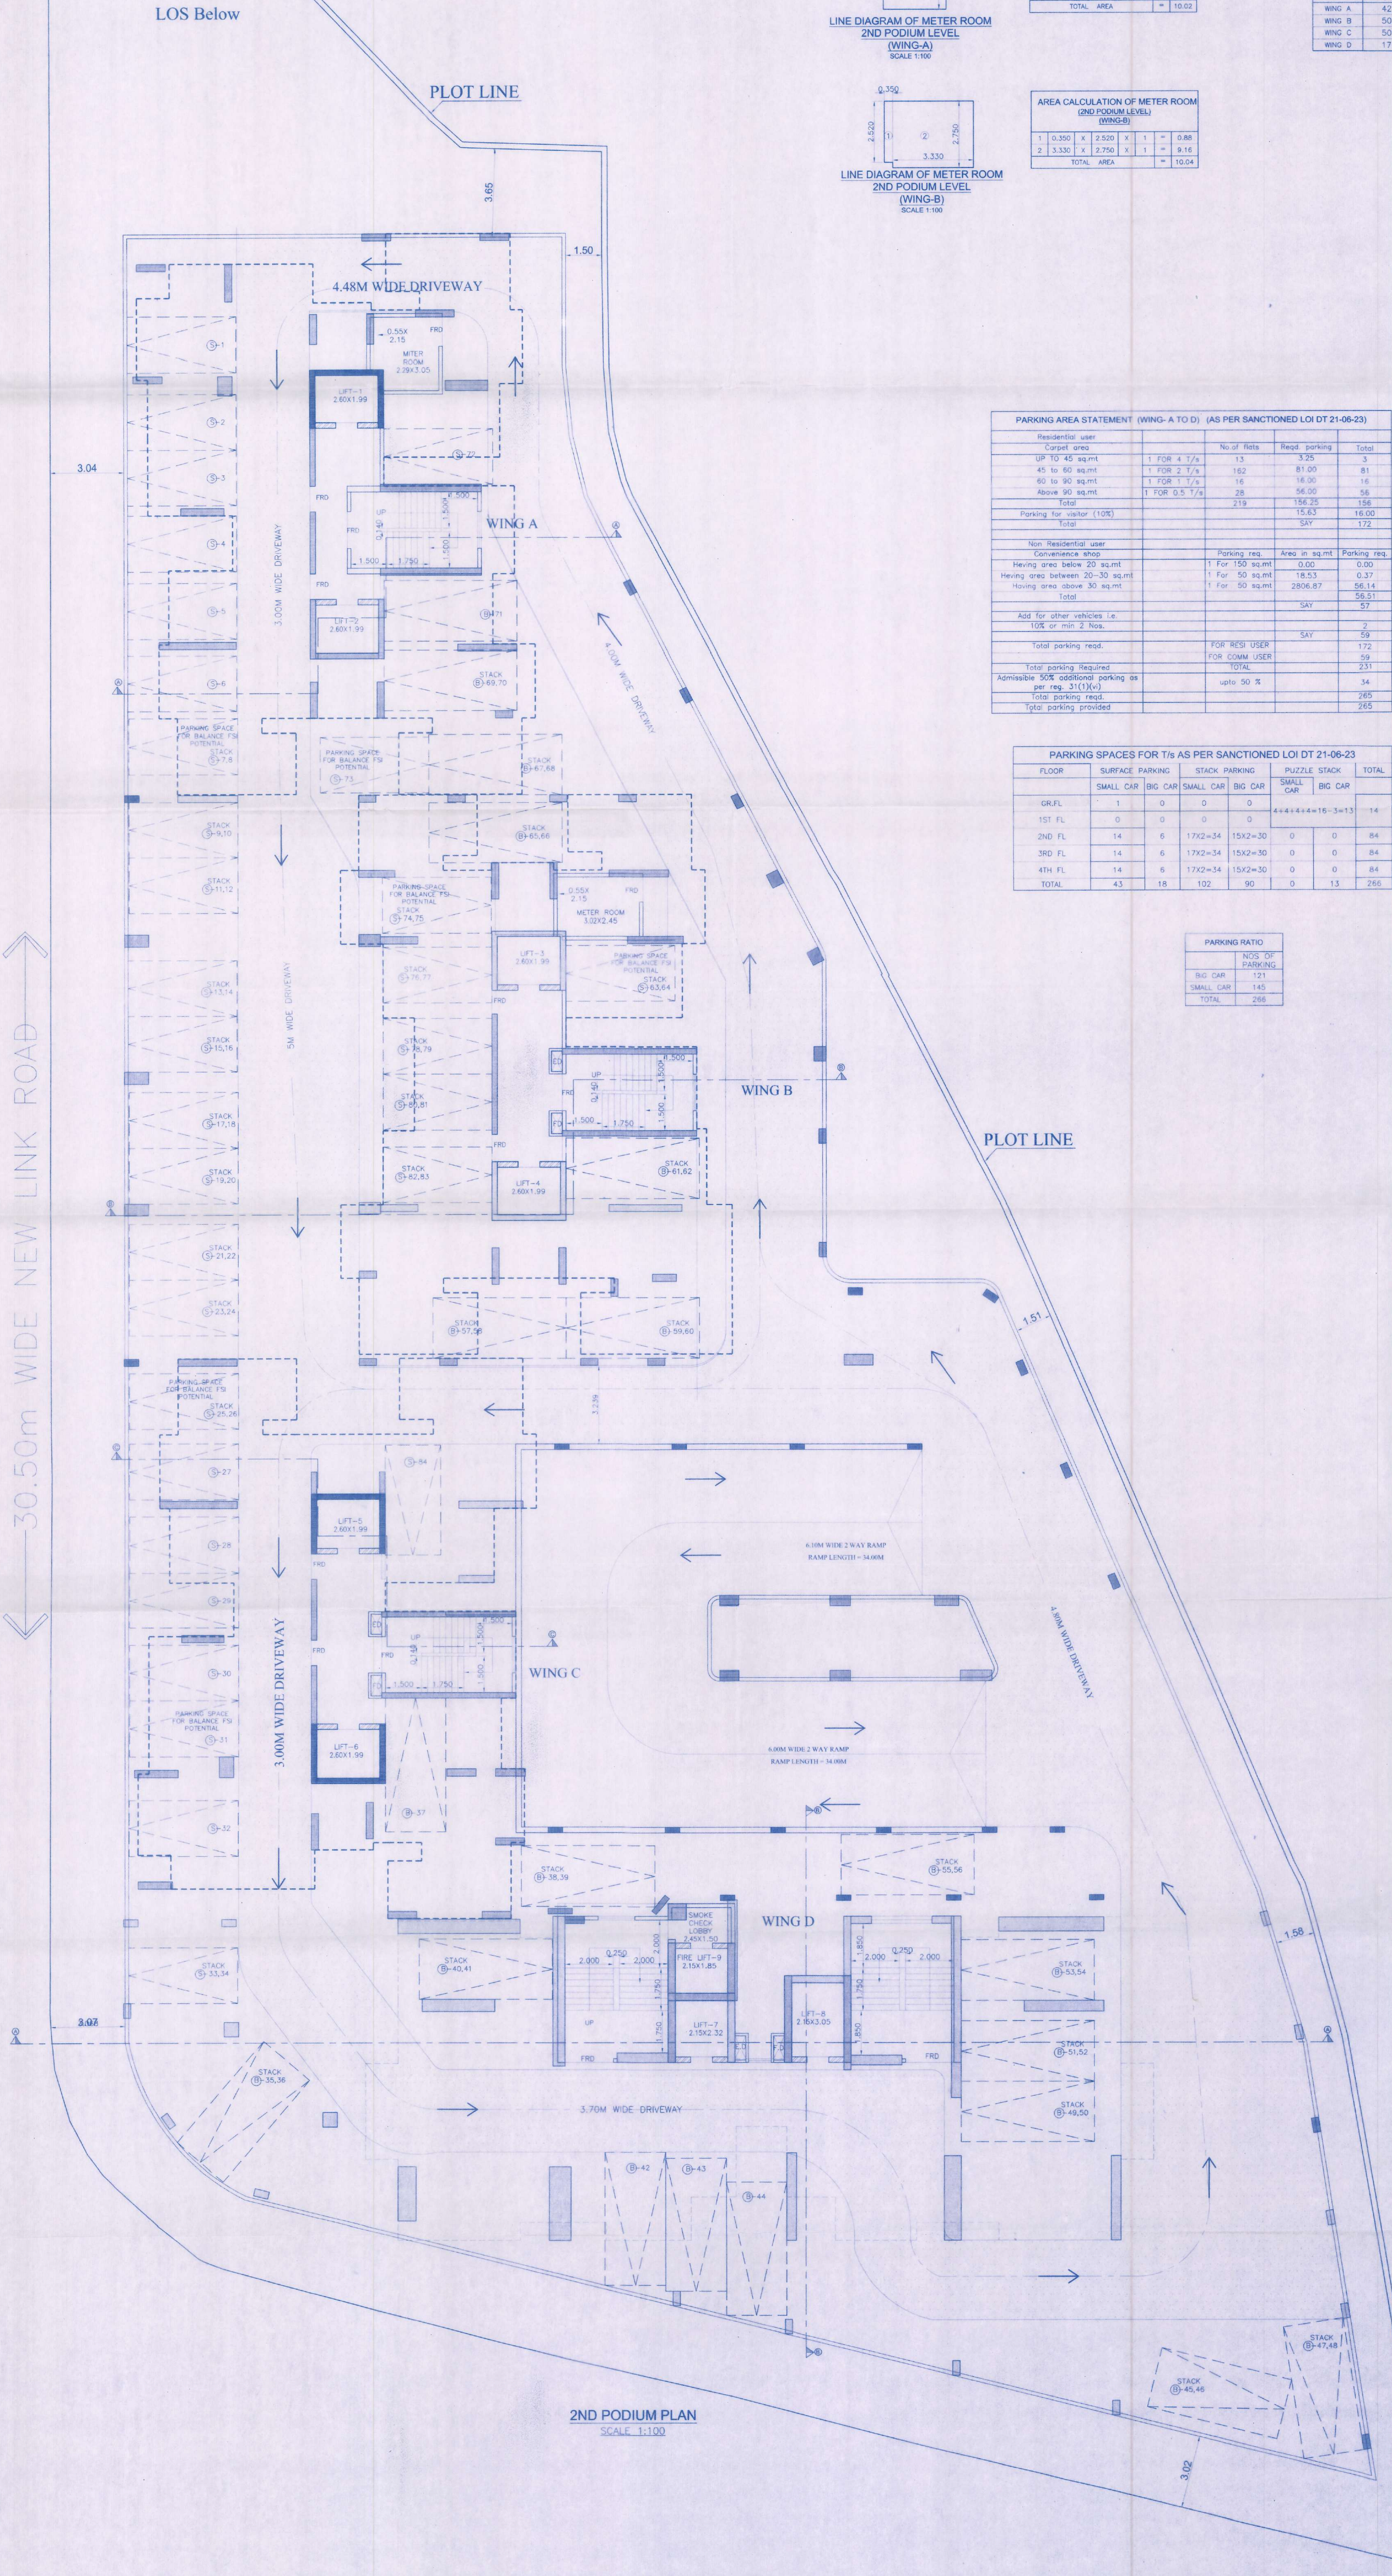

PARKING AREA STATEMENT (WING-A TO D) (AS PER SANCTIONED LOI DT 21-08-23)				
Residential user				
Carpet area		No. of flats	Reqd. parking	Total
UP TO 45 sq.mt	1 FOR 4 T/s	13	3.25	3
45 to 60 sq.mt	1 FOR 2 T/s	162	81.00	81
60 to 90 sq.mt	1 FOR 1 T/s	16	16.00	16
Above 90 sq.mt	1 FOR 0.5 T/s	28	14.00	14
Total		219	108.25	108
Parking for visitor (10%)			10.83	10.83
Total			SAY	119
Non Residential user				
Convenience shop		Parking req.	Area in sq.mt	Parking req.
Having area below 20 sq.mt	1 For 150 sq.mt	0.00	0.00	0.00
Having area between 20-30 sq.mt	1 For 50 sq.mt	18.53	0.37	0.37
Having area above 30 sq.mt	1 For 50 sq.mt	2806.87	56.14	56.14
Total			SAY	57
Add for other vehicles i.e. 10% or min 2 Nos.			SAY	2
Total parking reqd.	FOR RESIDENT USER		119	119
Total parking provided	FOR COMM USER		59	59
Admissible 50% additional parking as per reg. 3(1)(v)	upto 50 %		34	34
Total parking reqd.			265	265
Total parking provided			265	265

PARKING REQUIREMENT FOR T/s AS PER THIS APPROVAL (WING-A TO D)				
Residential user				
Carpet area	No. of flats	Reqd. parking	Total	
UP TO 45 sq.mt	1 FOR 4 T/s	13	3.25	3
45 to 60 sq.mt	1 FOR 2 T/s	162	81.00	81
60 to 90 sq.mt	1 FOR 1 T/s	16	16.00	16
Above 90 sq.mt	1 FOR 0.5 T/s	28	14.00	14
Total		159	89.25	89
Parking for visitor (10%)			8.93	9.00
Total			SAY	98
Non Residential user				
Convenience shop		Parking req.	Area in sq.mt	Parking req.
Having area below 20 sq.mt	1 For 150 sq.mt	0.00	0.00	0.00
Having area between 20-30 sq.mt	1 For 50 sq.mt	18.53	0.37	0.37
Having area above 30 sq.mt	1 For 50 sq.mt	2806.87	56.14	56.14
Total			SAY	57
Add for other vehicles i.e. 10% or min 2 Nos.			SAY	2
Total parking reqd.	FOR RESIDENT USER		98	98
Total parking provided	FOR COMM USER		59	59
Admissible 50% additional parking as per reg. 3(1)(v)	upto 50 %		39	39
Total parking reqd.			236	236
Total parking provided			236	236

PARKING SPACES FOR T/s AS PER THIS APPROVAL (WING-A TO D)				
FLOOR	SURFACE PARKING	STACK PARKING	PUZZLE STACK	TOTAL
GR.FL	1	0	0	1
1ST FL	0	0	0	0
2ND FL	14	6	17X2=34	54
3RD FL	14	6	17X2=34	54
4TH FL	14	6	17X2=34	54
TOTAL	43	18	102	163

PARKING SPACES PROPOSED FOR T/s AS PER THIS APPROVAL				
FLOOR	SURFACE PARKING	STACK PARKING	PUZZLE STACK	TOTAL
GR.FL	1	0	0	1
1ST FL	0	0	0	0
2ND FL	13	5	13X2=26	44
3RD FL	13	5	13X2=26	44
4TH FL	13	5	13X2=26	44
TOTAL	40	15	78	133

PARKING RATIO	
NOS OF PARKING	
BIG CAR	121
SMALL CAR	145
TOTAL	266

PROPOSED PARKING RATIO	
NOS OF PARKING	
BIG CAR	119
SMALL CAR	118
TOTAL	236

URBDES

LICENSED SURVEYOR & ENGINEERS

437/IND RAJASTHAN BLDG. DADARWHEEL PHASE RD DADAR (E)

DEVELOPERS:

M/S. SHREEJI CONSTRUCTION.

Signature of Licensed Surveyor

Signature of Developer

Signature of Surveyor

PROJECT:
PROPOSED S.R. SCHEME UNDER REG. 33(11) OF DCPR-2024 ON PLOT BEARING C.T.S. NO. 307/8 OF VILLAGE VALNAI, TAL. BORIVALI CLUBBED WITH APPROVED S.R. SCHEME UNDER REG. 33(10) & REG. 33(11) OF DCPR-2024 ON PLOT BEARING C.T.S. NO. 10/PT. 20/PT. 284, 285, 286, 216A/1A, 216A/1A1, 216A/1A TO 15 OF VILLAGE VALNAI, TAL. BORIVALI SOCIETY
MALAD GANGA CHS LTD.

DESCRIPTION: PLANS OF PROPOSED BLDG (IOA APPROVAL)
Second Floor Plan Wing A to D

JOB NO.	DRAWING NO.	SCALE	DRN BY	SHEET NO.	CHECKED
5203	SRA/IOA APP	1:100	SWAM	4 / 14	

2/ARCH APP, 2023 PROSP. DRG FOR SRA/2023 M-01 FOR IOA APP