
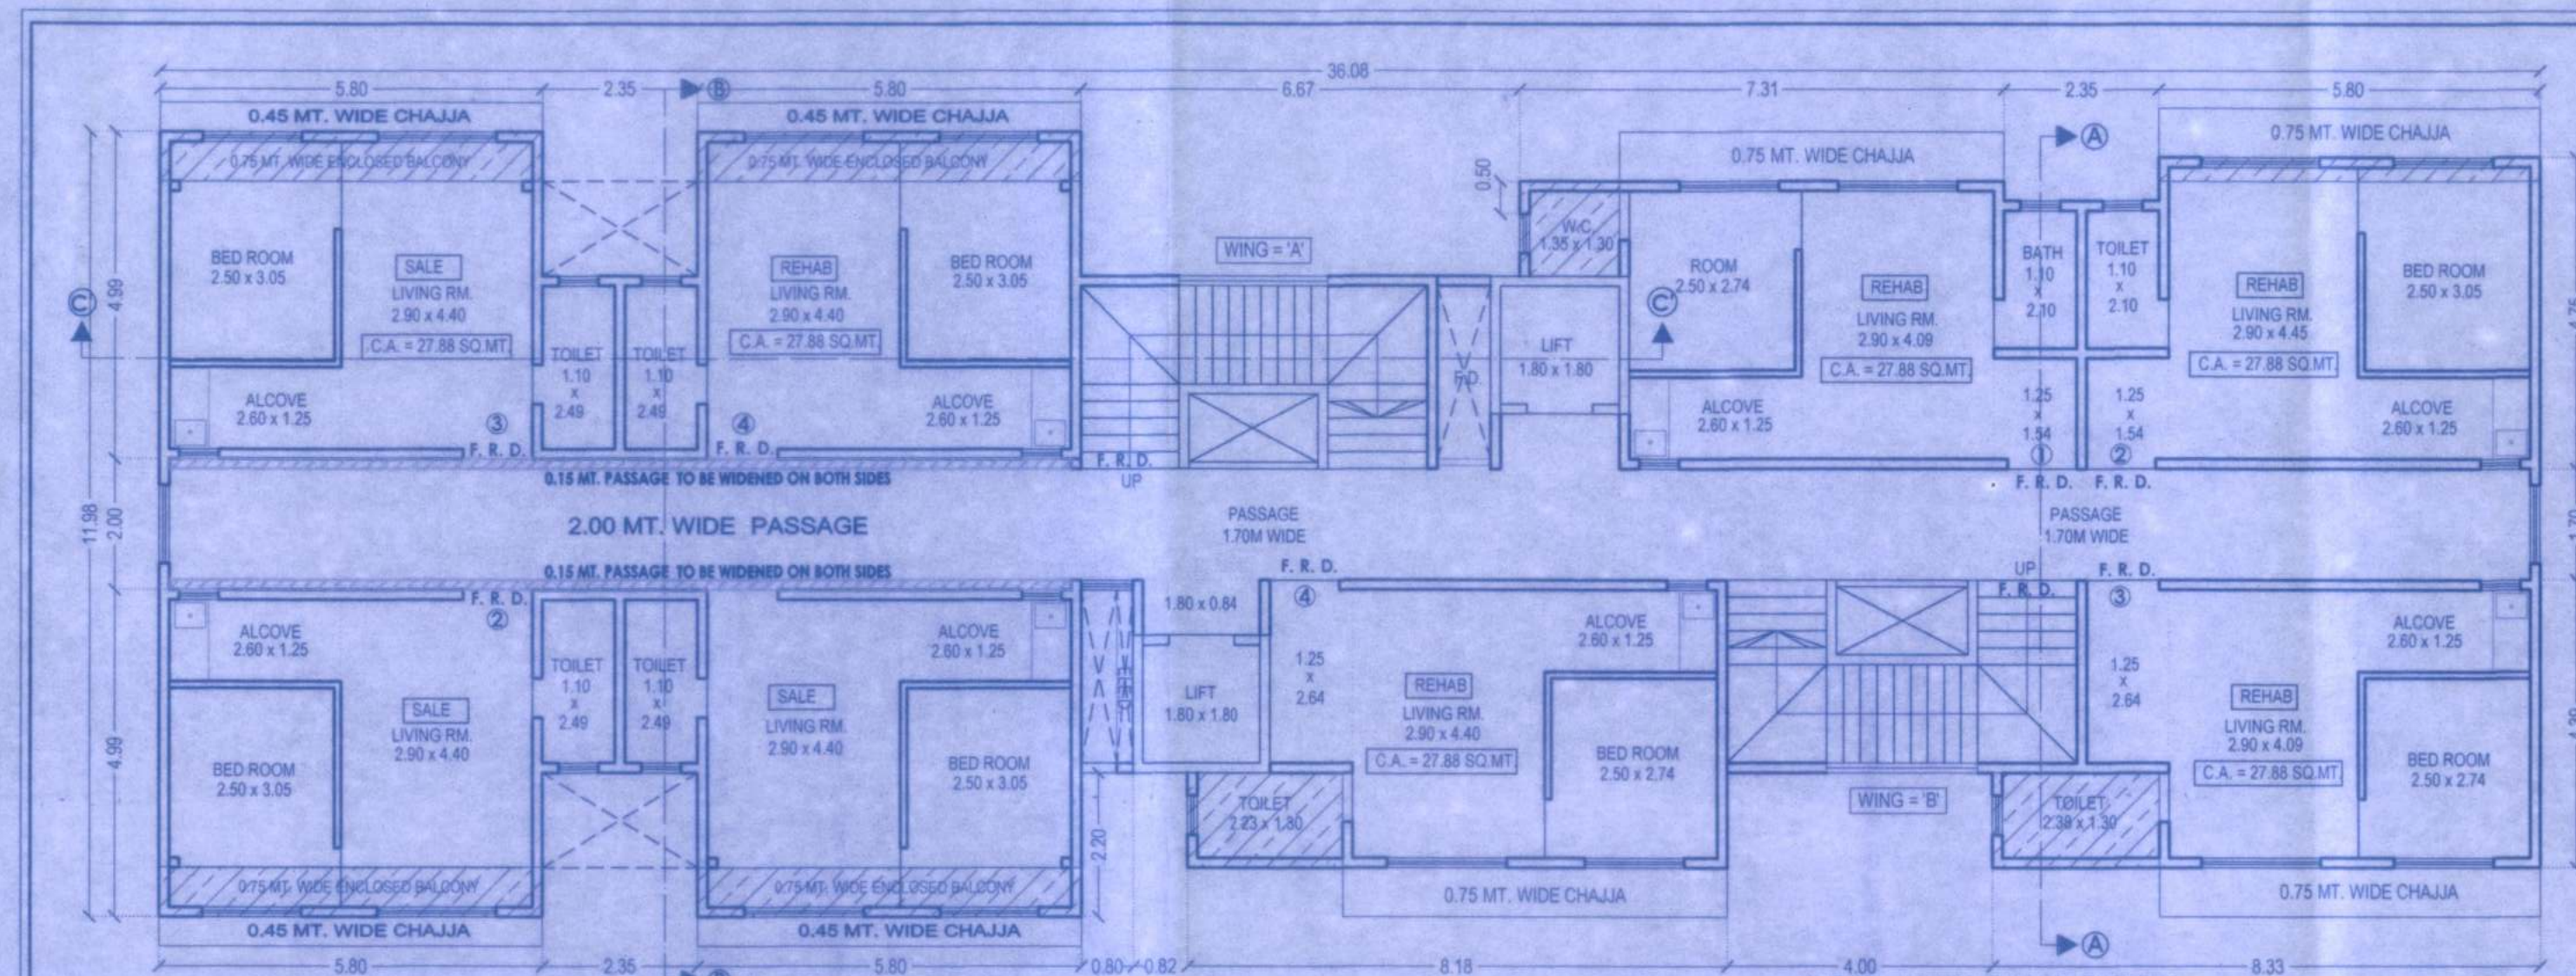
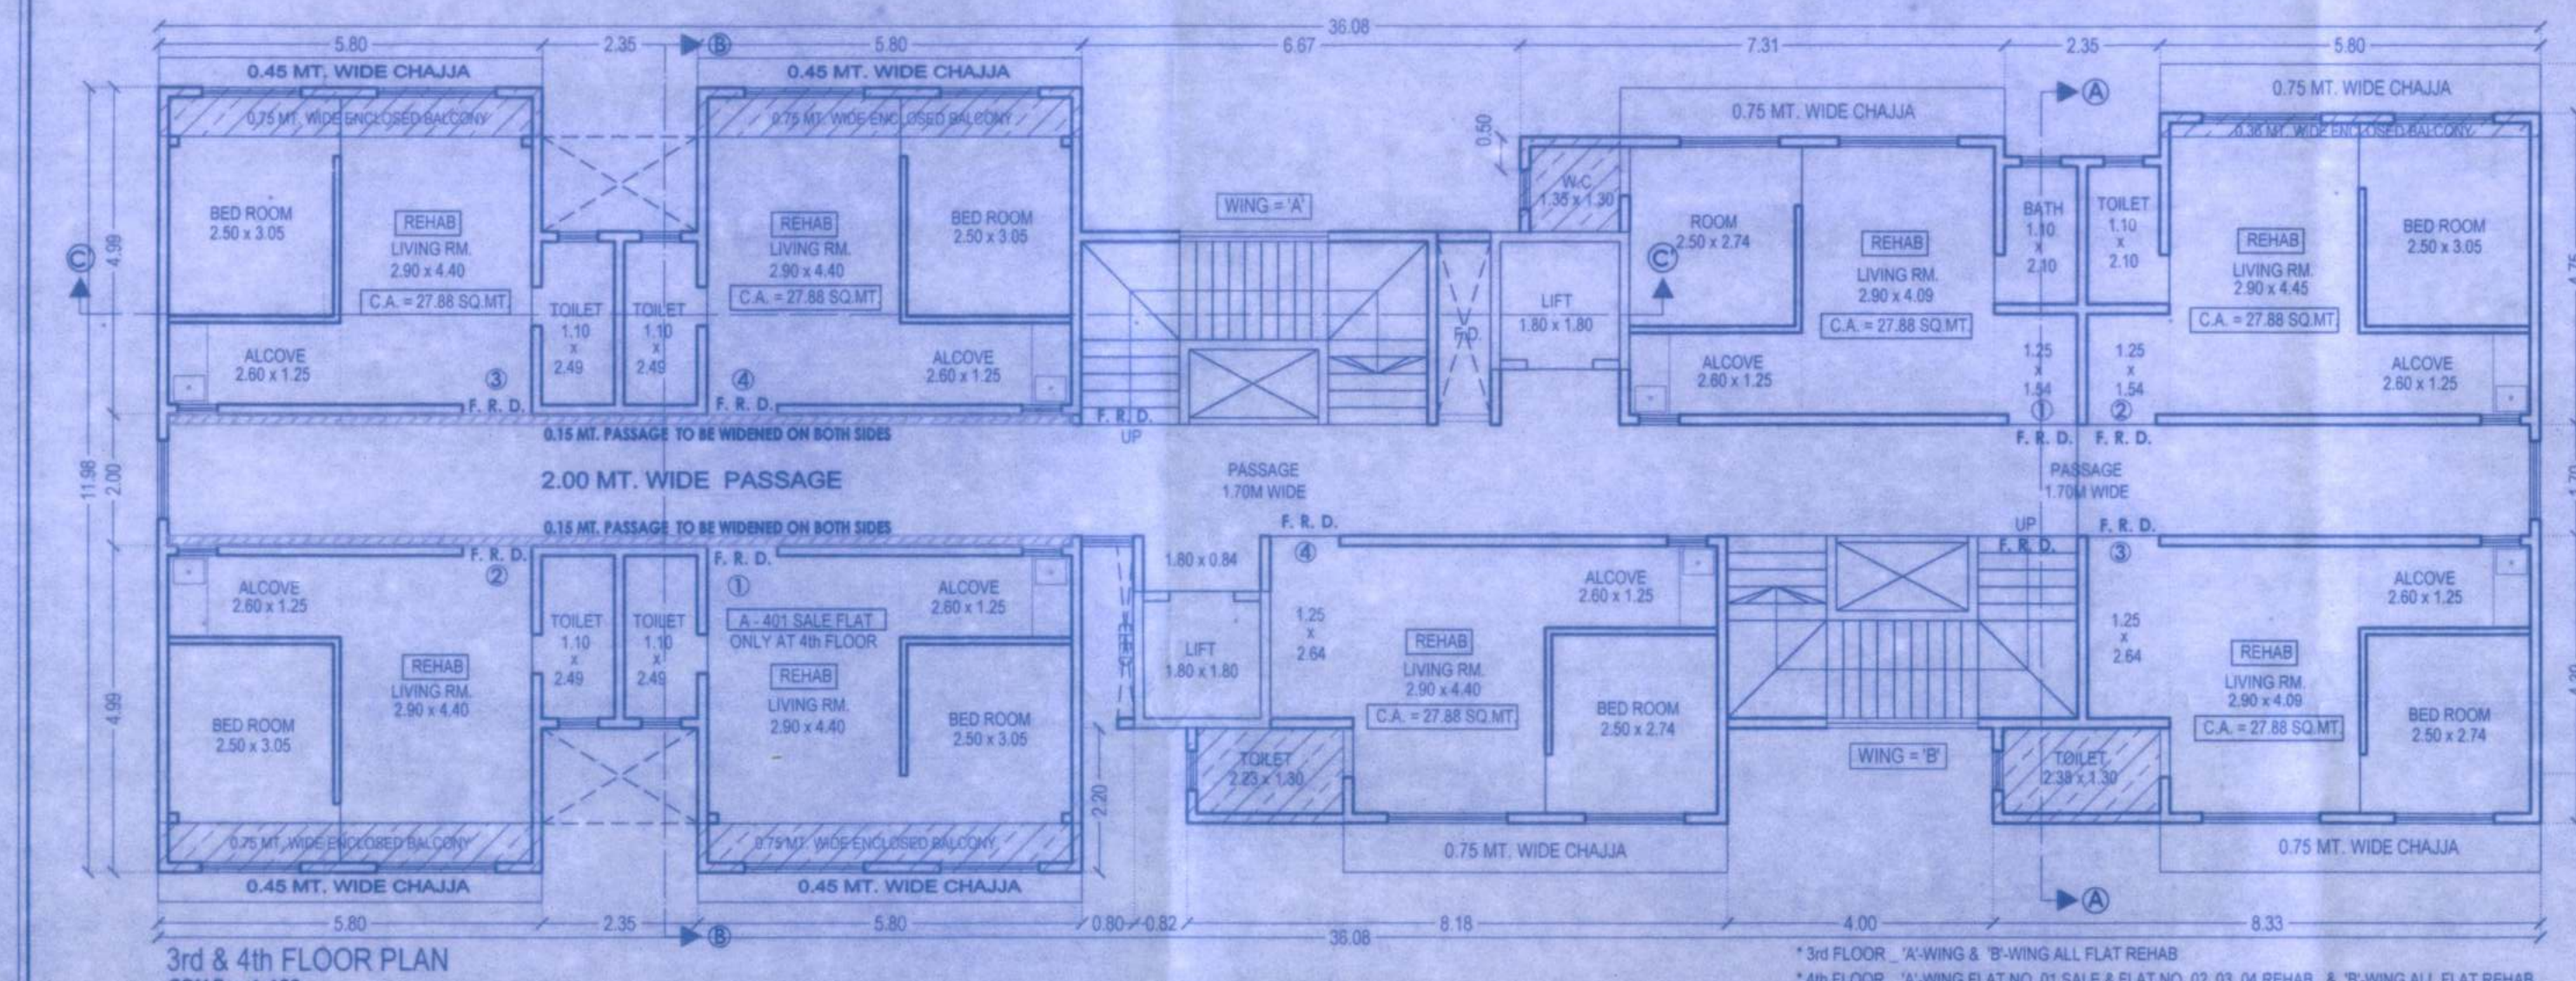
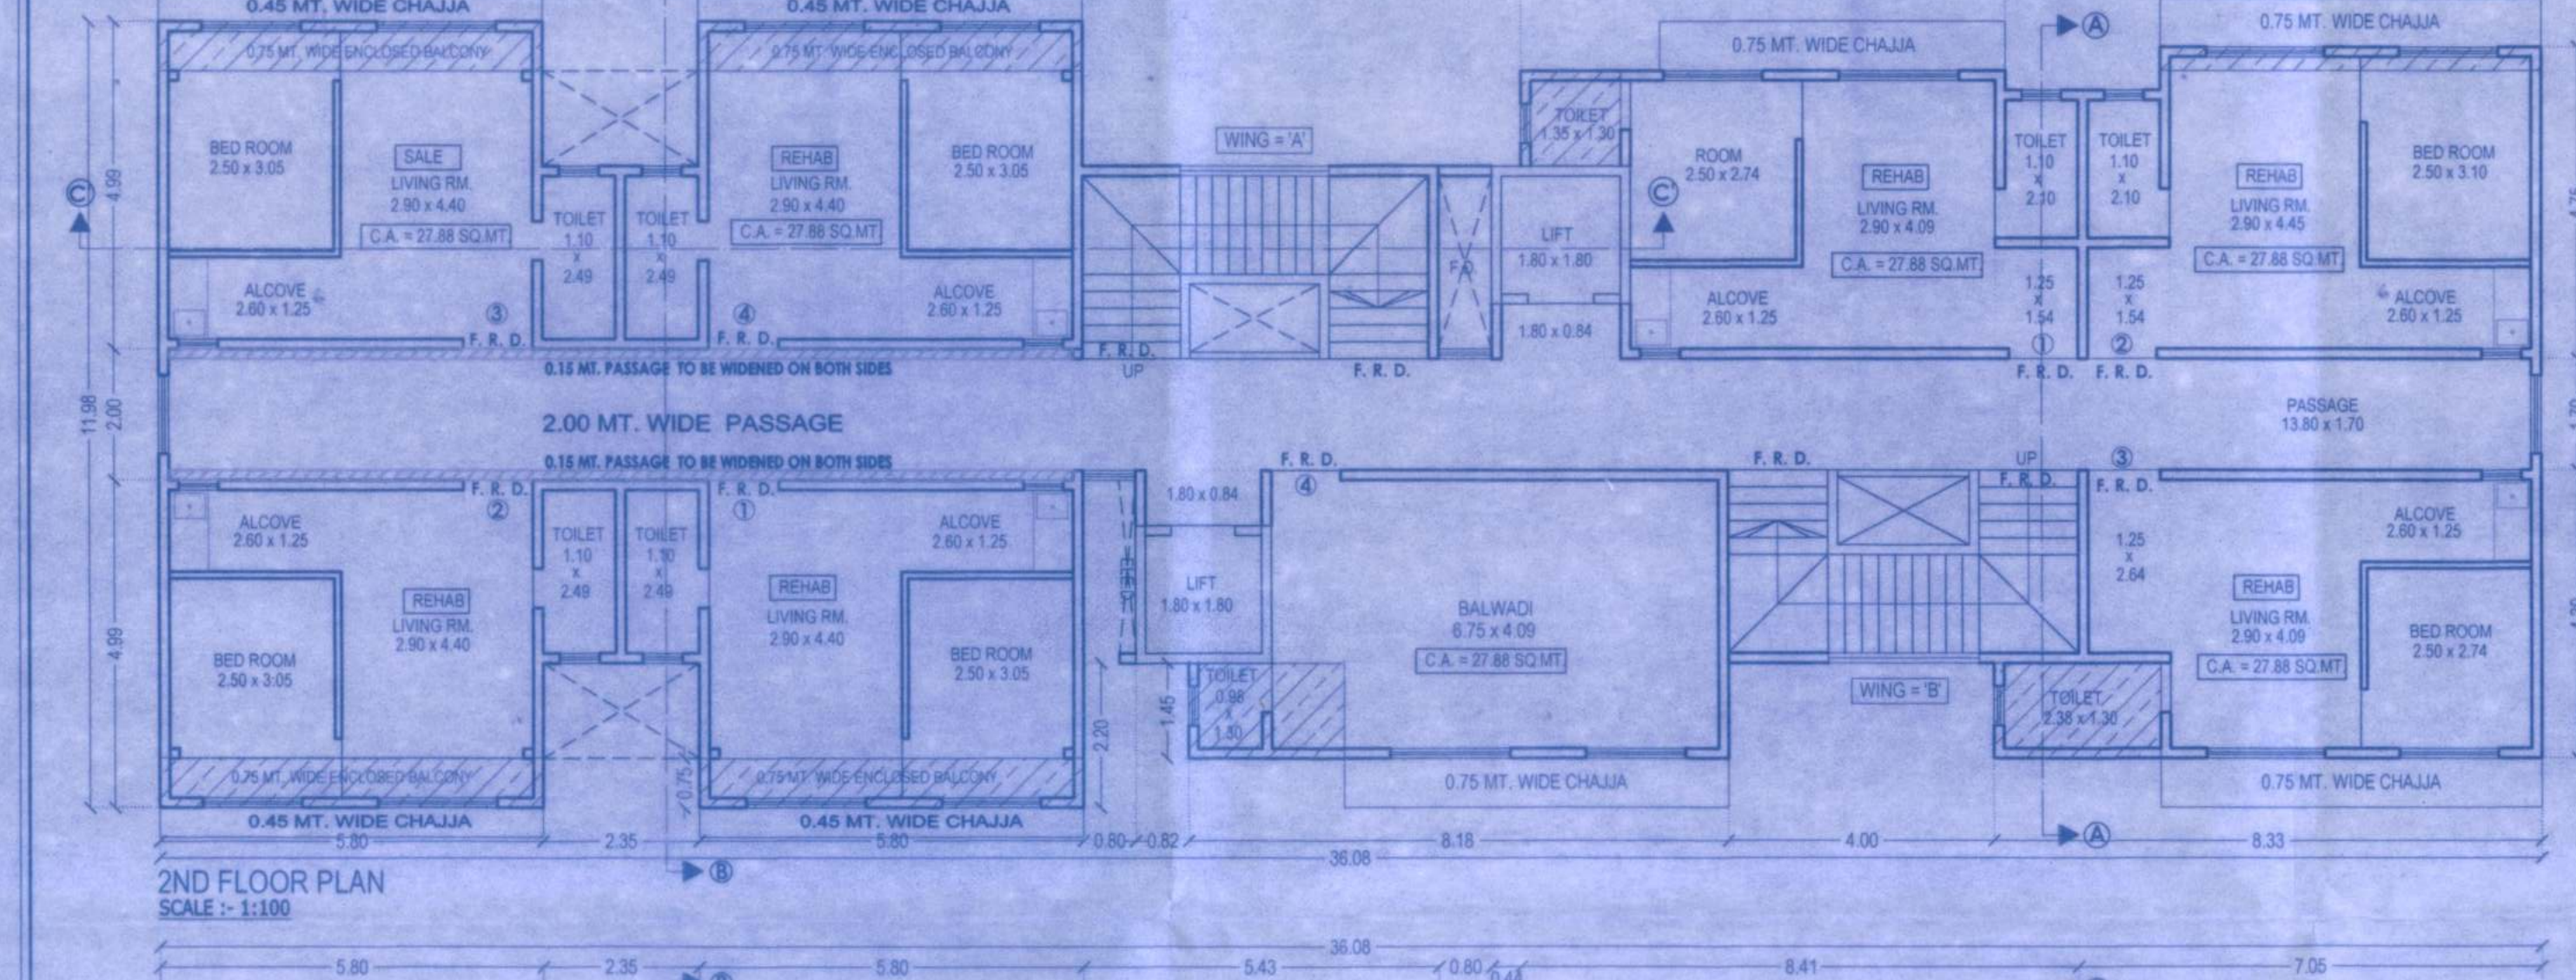
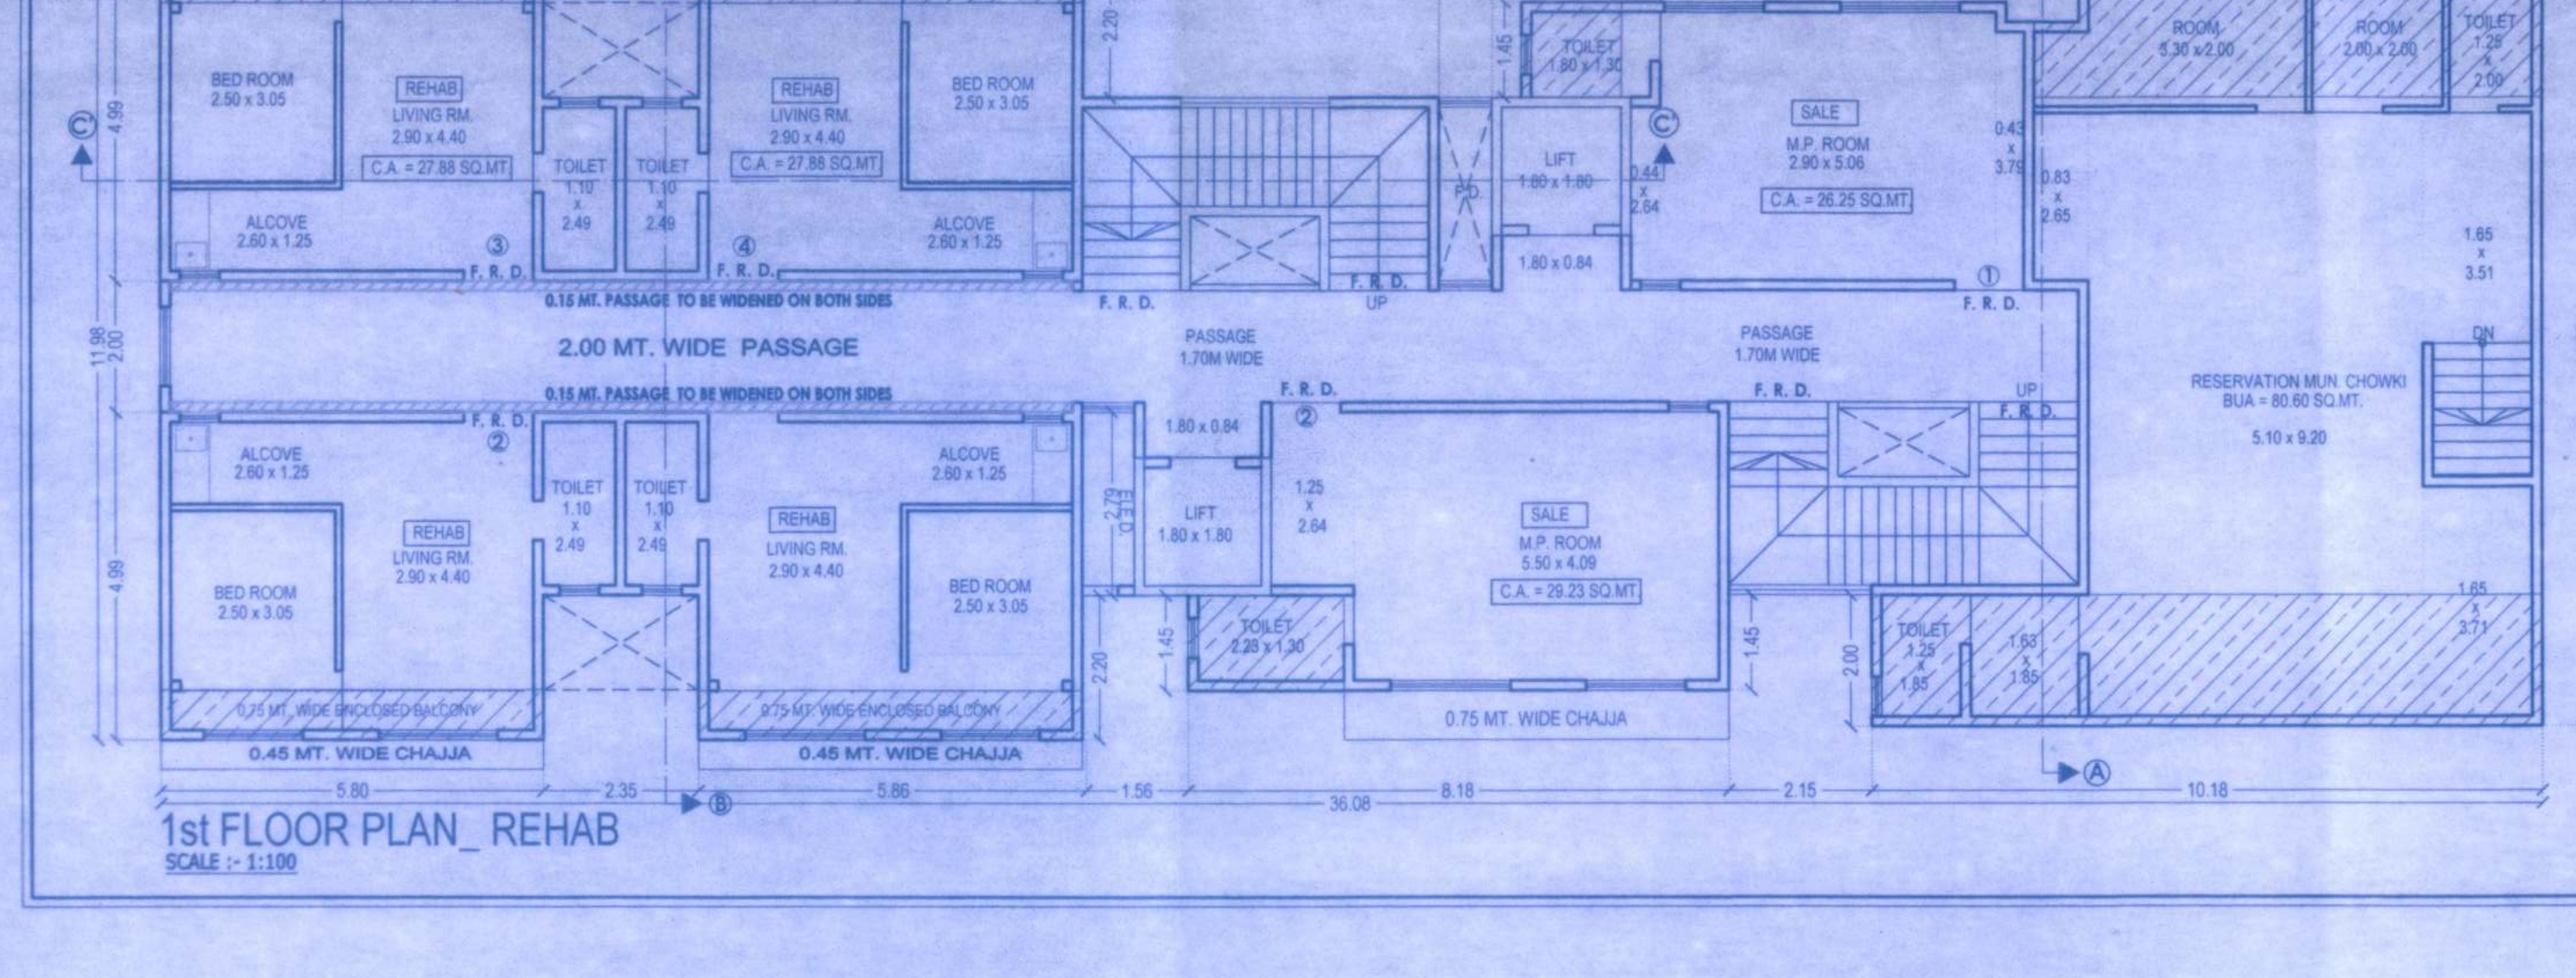
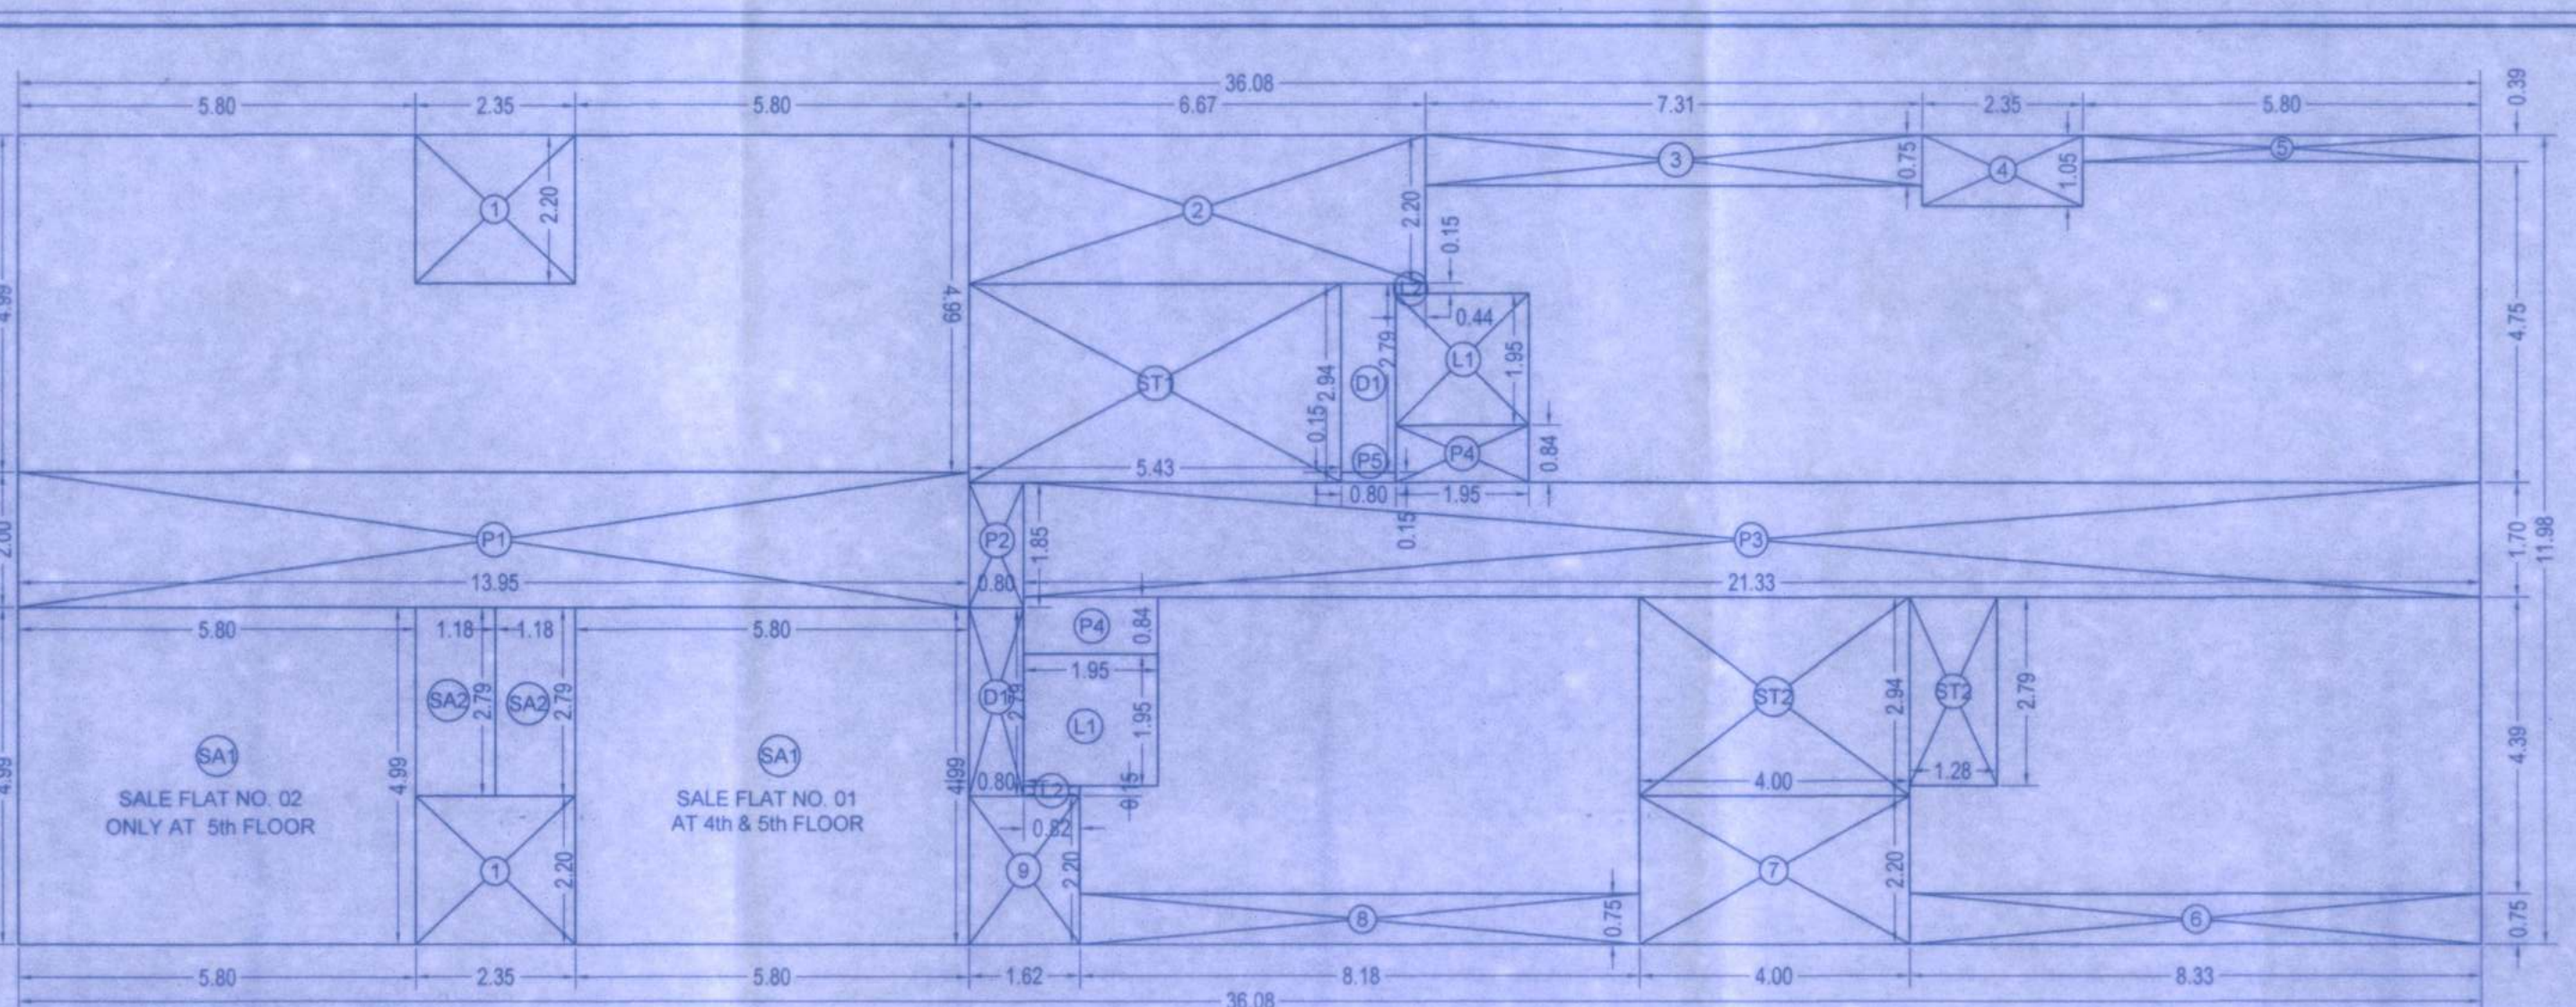
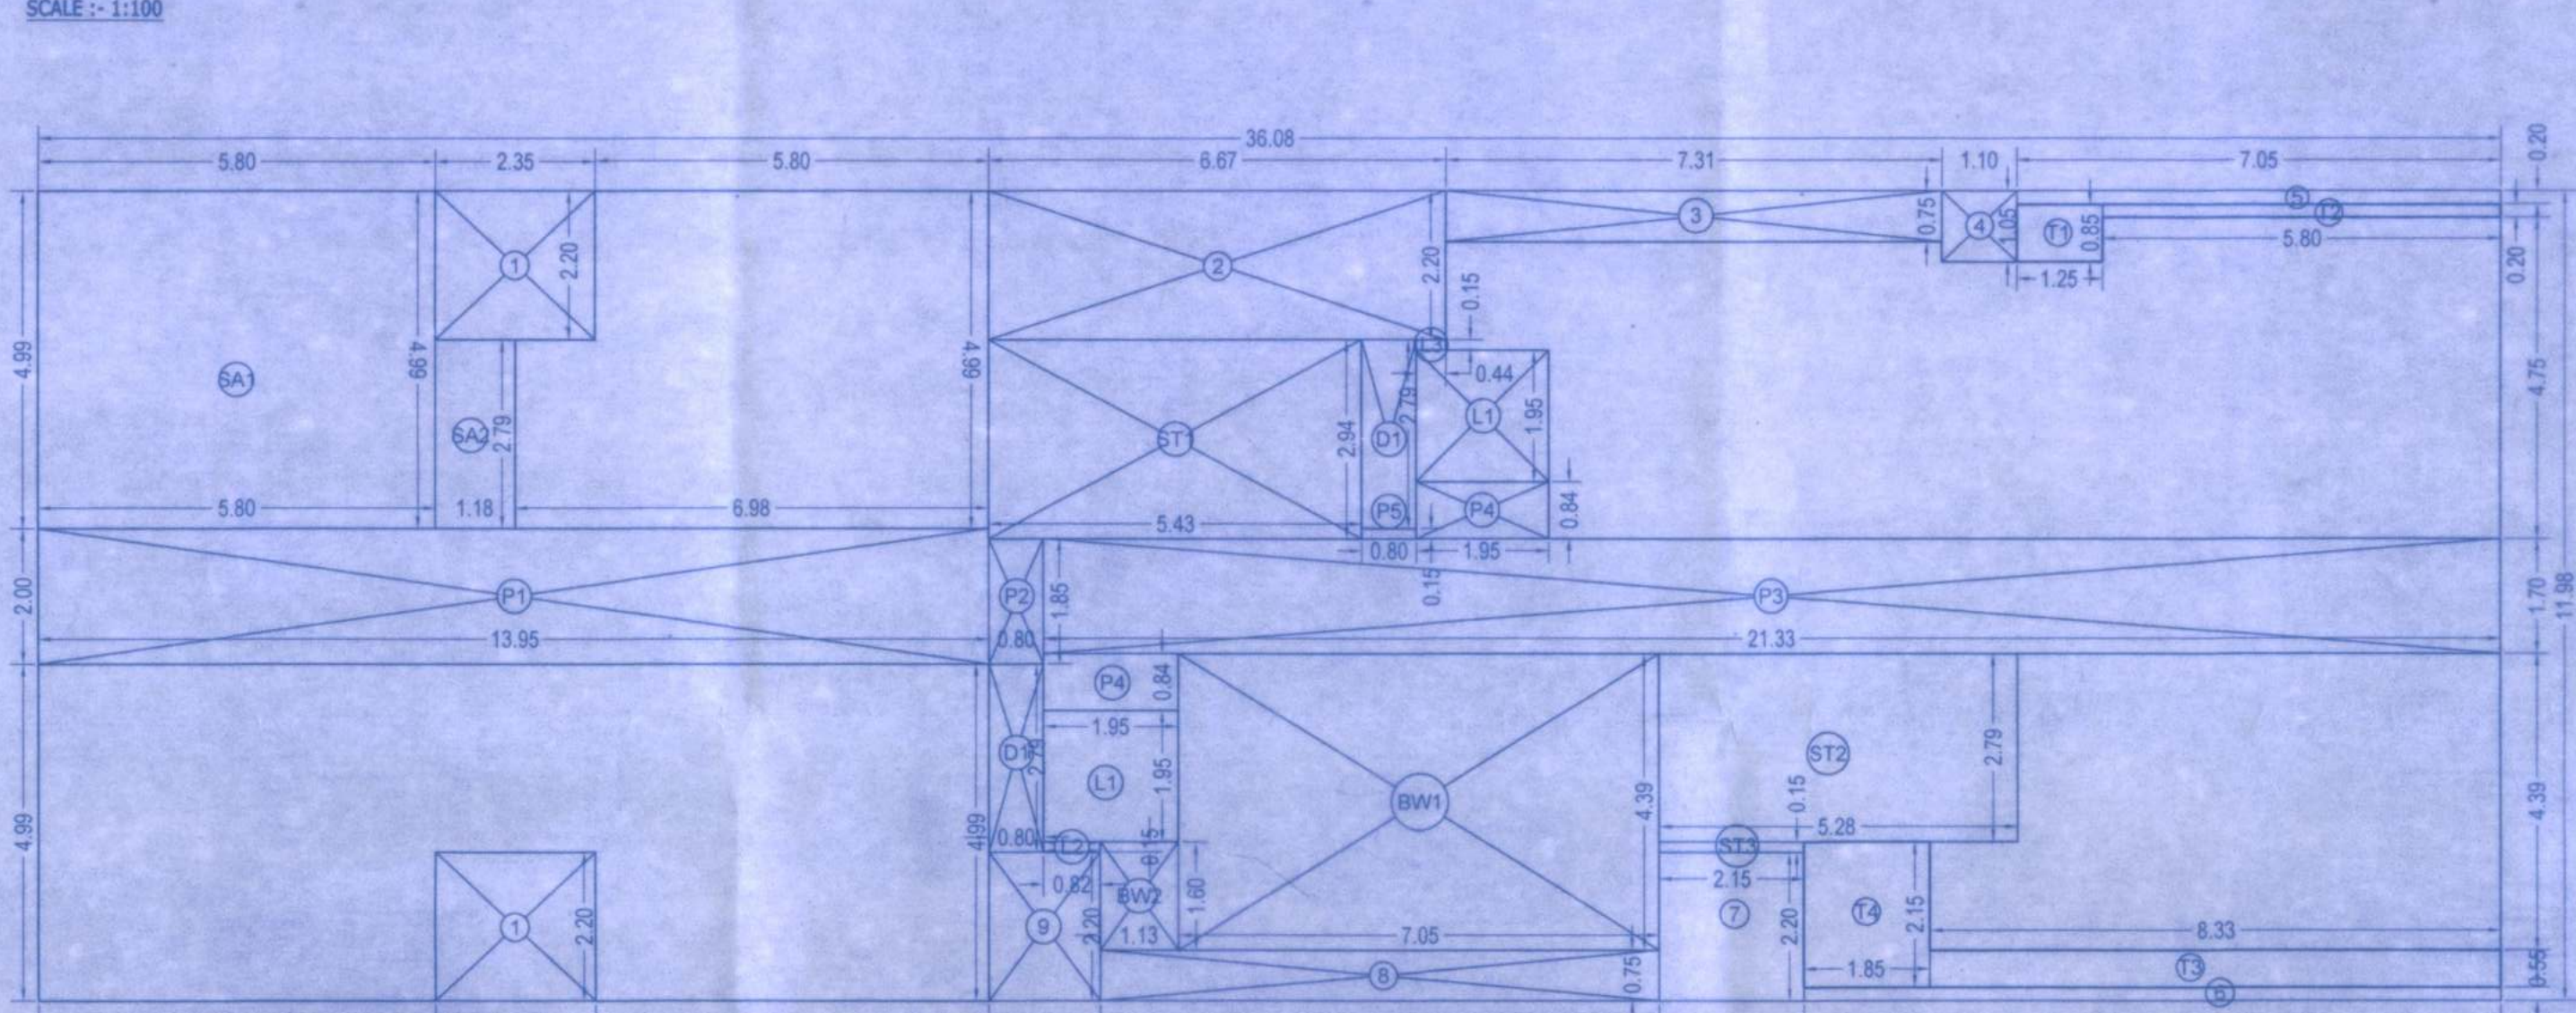
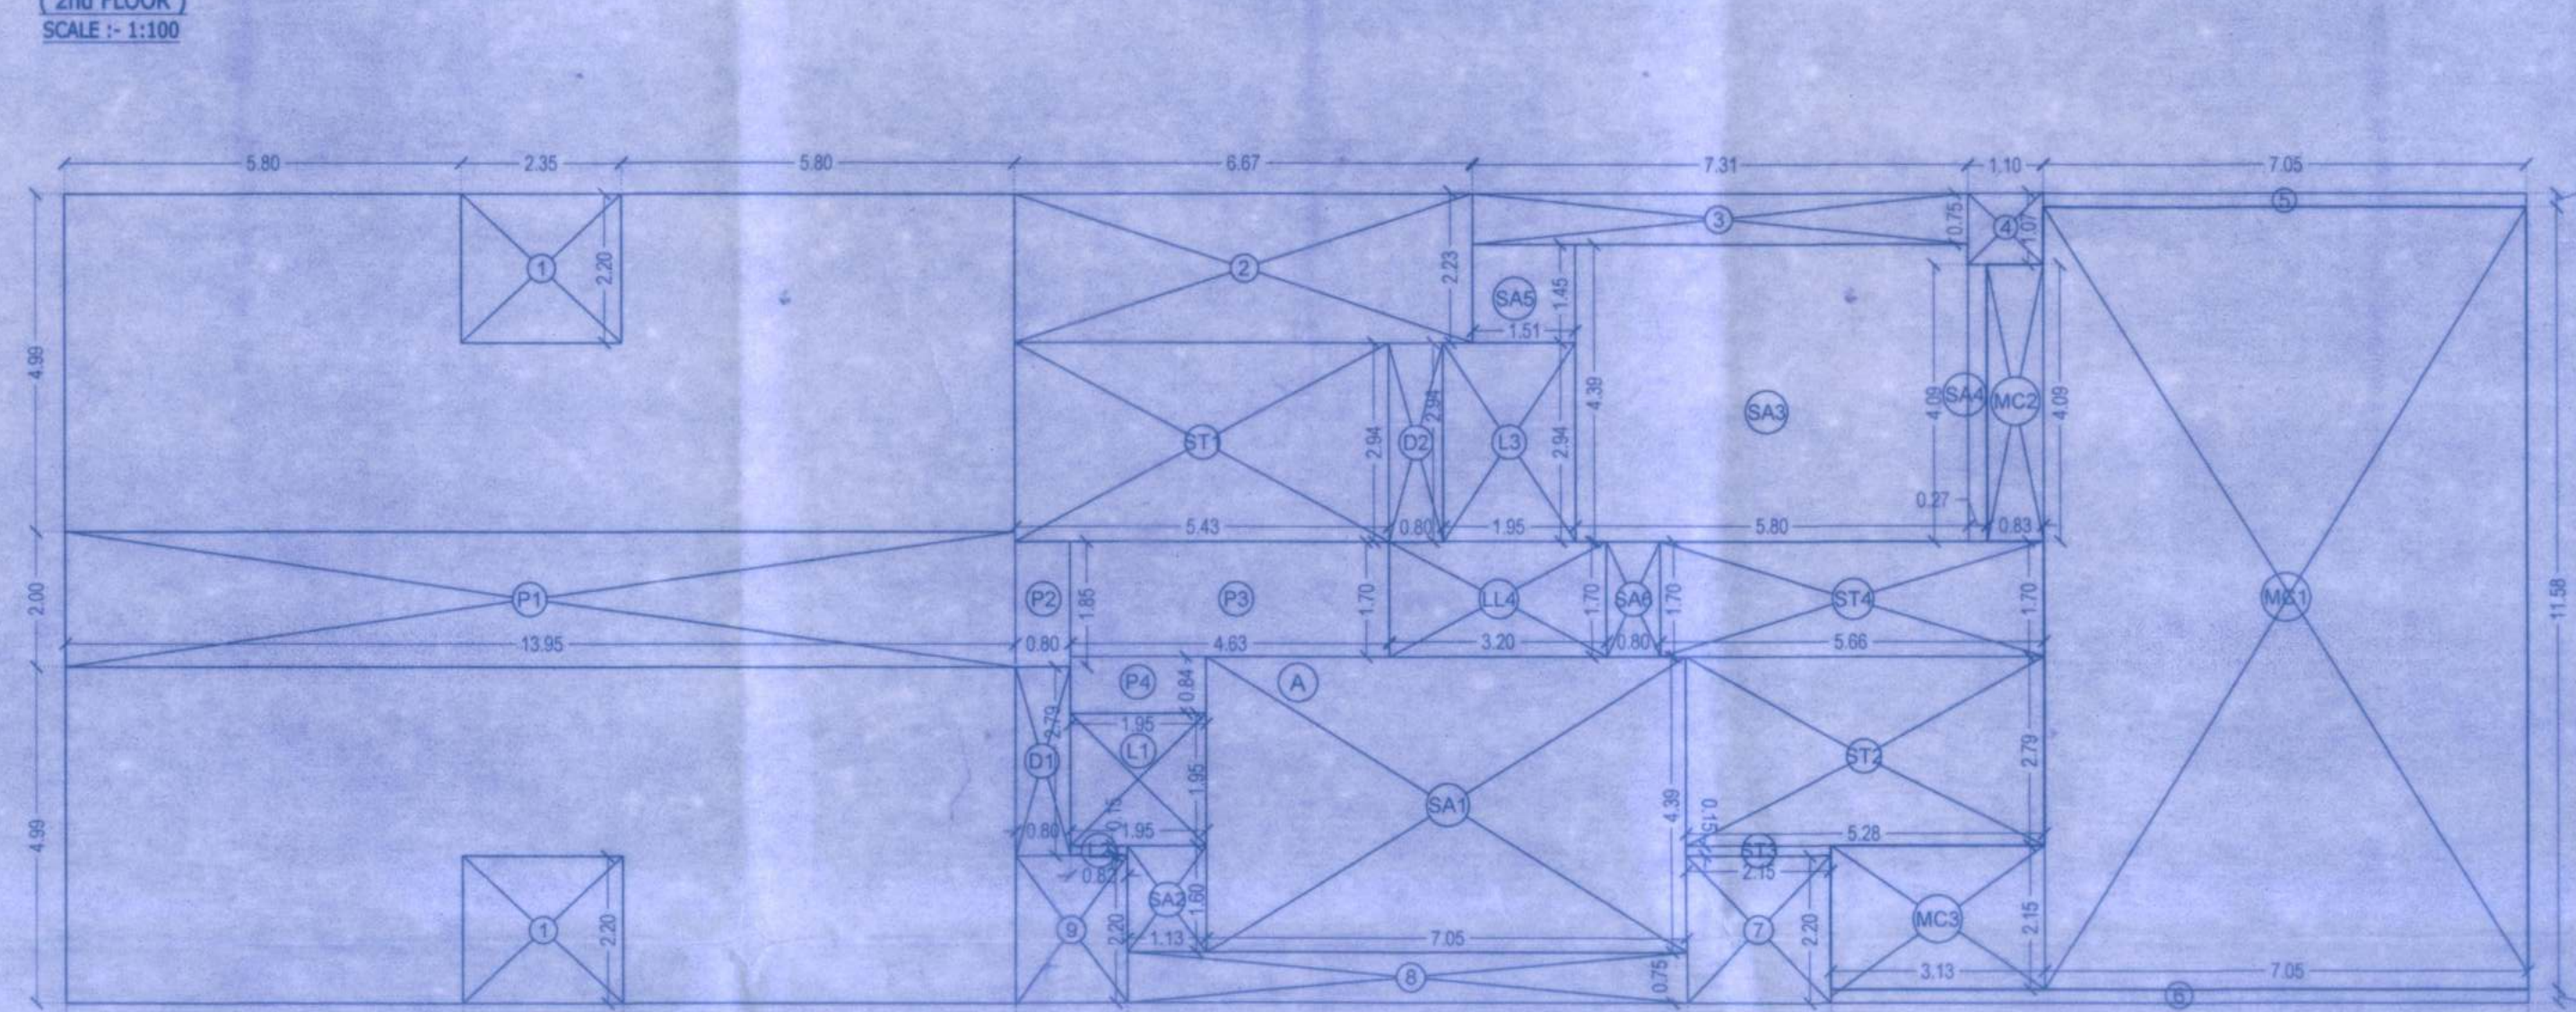


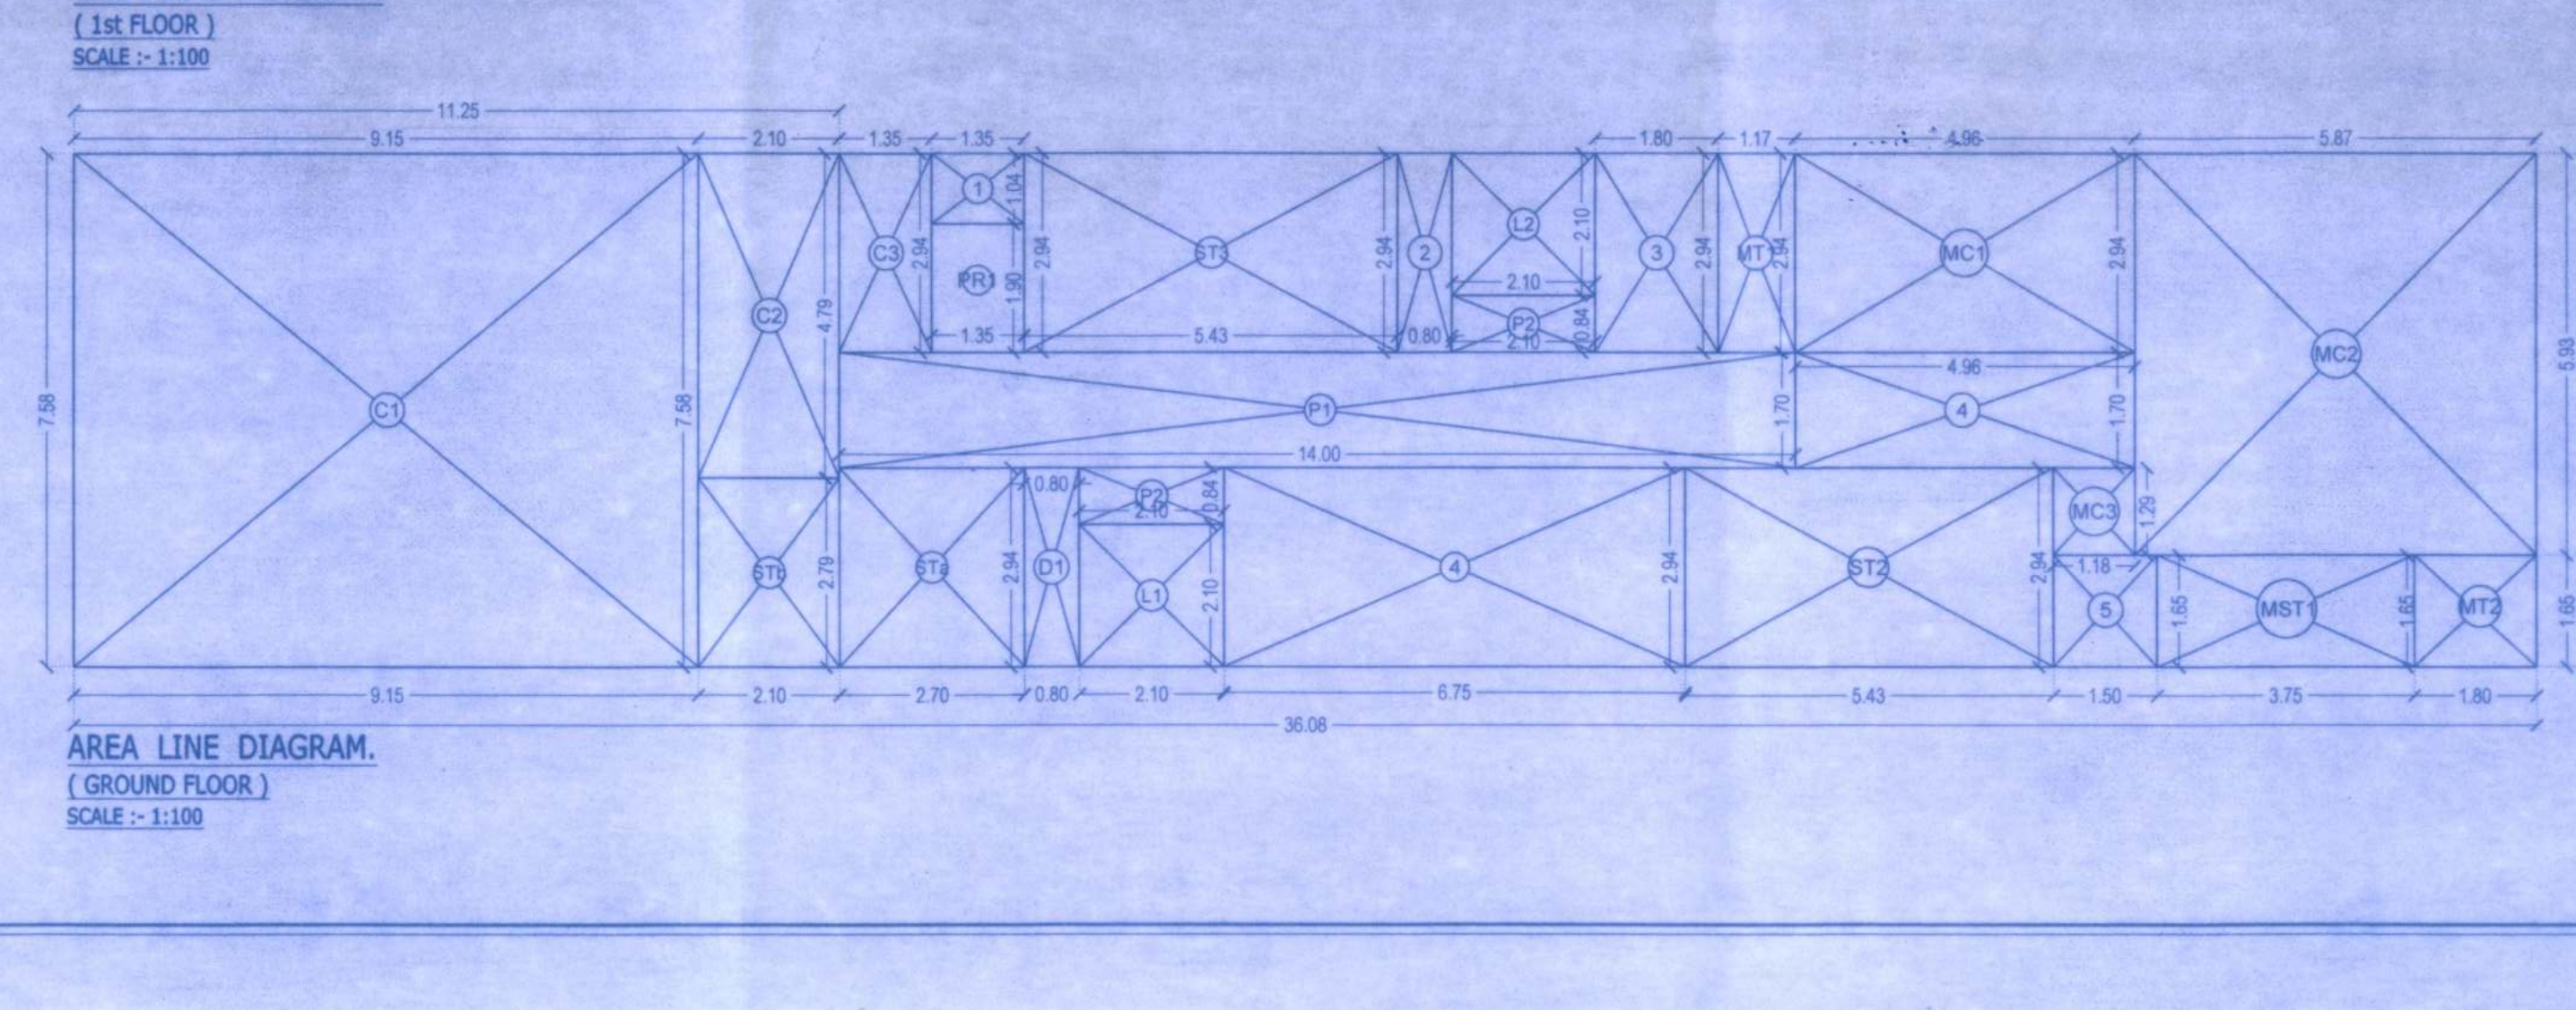

BUILT UP AREA CALCULATION	
2nd FLOOR, REHAB	
A 36.08 X 11.98 X 1 NO	= 432.24 SQ.MT
TOTAL ADDITION	= 432.24 SQ.MT
DEDUCTIONS	
1 2.35 X 2.20 X 2 NOS	= 10.34 SQ.MT
2 6.67 X 2.20 X 1 NO	= 14.67 SQ.MT
3 7.31 X 0.75 X 1 NO	= 5.48 SQ.MT
4 1.10 X 1.05 X 1 NO	= 1.16 SQ.MT
5 7.06 X 0.20 X 1 NO	= 1.41 SQ.MT
6 10.18 X 0.20 X 1 NO	= 2.04 SQ.MT
7 2.15 X 2.20 X 1 NO	= 4.73 SQ.MT
8 8.18 X 0.75 X 1 NO	= 6.14 SQ.MT
9 1.62 X 2.20 X 1 NO	= 3.58 SQ.MT
TOTAL DEDUCTION	= 49.83 SQ.MT
TOTAL BUILT UP AREA (X-Y1)	= 382.41 SQ.MT
NATURAL TERRACE - (WING - 'B')	
DEDUCTIONS	
T1 1.25 X 0.85 X 1 NO	= 1.06 SQ.MT
T2 5.80 X 0.20 X 1 NO	= 1.16 SQ.MT
T3 8.33 X 0.55 X 1 NO	= 4.58 SQ.MT
T4 1.85 X 2.15 X 1 NO	= 3.98 SQ.MT
TOTAL DEDUCTION	= 10.78 SQ.MT
TOTAL BUILT UP AREA (X-Y1)	= 371.63 SQ.MT
BALWADI BUILT UP AREA CALCULATION	
DEDUCTIONS	
BW1 7.05 X 4.39 X 1 NO	= 30.95 SQ.MT
BW2 1.13 X 1.60 X 1 NO	= 1.81 SQ.MT
TOTAL BALWADI AREA	= 32.76 SQ.MT
SALEABLE BUILT UP AREA CALCULATION	
DEDUCTIONS	
SA1 5.80 X 4.99 X 1 NO	= 28.94 SQ.MT
SA2 1.18 X 2.79 X 1 NO	= 3.29 SQ.MT
TOTAL SALEABLE BUILT UP AREA	= 32.23 SQ.MT
BUILT UP AREA CALCULATION, GROUND FLOOR	
GROUND FLOOR	
A 36.08 X 7.58 X 1 NO	= 273.49 SQ.MT
TOTAL ADDITION	= 273.49 SQ.MT
DEDUCTIONS	
1 2.70 X 1.04 X 1 NO	= 2.81 SQ.MT
2 0.80 X 2.94 X 1 NO	= 2.35 SQ.MT
3 1.80 X 2.94 X 1 NO	= 5.29 SQ.MT
4 4.96 X 1.70 X 1 NO	= 8.43 SQ.MT
5 1.50 X 1.65 X 1 NO	= 2.48 SQ.MT
TOTAL DEDUCTION	= 21.36 SQ.MT
TOTAL BUILT UP AREA (X-Y1)	= 252.13 SQ.MT
MUNICIPAL CHOWKY AREA CALCULATION	
DEDUCTIONS	
MC1 4.96 X 2.94 X 1 NO	= 14.58 SQ.MT
MC2 5.87 X 5.93 X 1 NO	= 34.61 SQ.MT
MC3 1.18 X 1.28 X 1 NO	= 1.52 SQ.MT
TOTAL MUNICIPAL CHOWKY AREA	= 50.91 SQ.MT
MUNICIPAL CHOWKY STAIRCASE AREA CALCULATION	
DEDUCTIONS	
MS1 3.75 X 1.65 X 1 NO	= 6.19 SQ.MT
TOTAL PUMP ROOM AREA	= 6.19 SQ.MT
STAIRCASE / LIFT / LOBBY AREA CALCULATION	
DEDUCTIONS	
ST1 5.43 X 2.94 X 1 NO	= 15.96 SQ.MT
ST2 2.10 X 3.90 X 1 NO	= 8.27 SQ.MT
TOTAL STAIRCASE / LIFT / LOBBY AREA	= 24.23 SQ.MT
STAIRCASE / LIFT / LOBBY AREA CALCULATION	
DEDUCTIONS	
ST3 5.43 X 2.94 X 1 NO	= 15.96 SQ.MT
ST4 2.10 X 3.90 X 1 NO	= 8.27 SQ.MT
TOTAL STAIRCASE / LIFT / LOBBY AREA	= 24.23 SQ.MT
PUMP ROOM AREA CALCULATION	
DEDUCTIONS	
PR1 3.94 X 1.90 X 1 NO	= 7.48 SQ.MT
TOTAL PUMP ROOM AREA	= 7.48 SQ.MT
COMMON PASSAGE AREA CALCULATION	
DEDUCTIONS	
P1 14.90 X 1.70 X 1 NO	= 25.33 SQ.MT
P2 2.10 X 0.84 X 2 NOS	= 3.53 SQ.MT
TOTAL PASSAGE AREA	= 28.86 SQ.MT
DUCT AREA CALCULATION	
DEDUCTIONS	
D1 0.80 X 2.94 X 2 NOS	= 4.70 SQ.MT
TOTAL DUCT AREA	= 4.70 SQ.MT
METER RM. AREA CALCULATION	
DEDUCTIONS	
MT1 1.17 X 2.94 X 1 NO	= 3.44 SQ.MT
MT2 1.85 X 1.80 X 1 NO	= 3.33 SQ.MT
TOTAL METER RM. AREA	= 6.77 SQ.MT
MUNICIPAL CHOWKY STAIRCASE AREA CALCULATION	
DEDUCTIONS	
ST5 3.90 X 1.80 X 1 NO	= 6.99 SQ.MT
ST6 1.80 X 2.03 X 1 NO	= 3.65 SQ.MT
TOTAL MUNICIPAL CHOWKY STAIRCASE AREA	= 10.64 SQ.MT
SALE COMMERCIAL AREA CALCULATION	
DEDUCTIONS	
C1 9.15 X 7.58 X 1 NO	= 69.36 SQ.MT
C2 2.10 X 4.79 X 1 NO	= 10.06 SQ.MT
C3 1.35 X 2.94 X 1 NO	= 3.97 SQ.MT
TOTAL SALE COMMERCIAL AREA	= 83.39 SQ.MT

BUILT UP AREA CALCULATION	
3rd FLOOR, REHAB	
A 36.08 X 11.98 X 1 NO	= 432.24 SQ.MT
TOTAL ADDITION	= 432.24 SQ.MT
DEDUCTIONS	
1 2.35 X 2.20 X 2 NOS	= 10.34 SQ.MT
2 6.67 X 2.20 X 1 NO	= 14.67 SQ.MT
3 7.31 X 0.75 X 1 NO	= 5.48 SQ.MT
4 1.10 X 1.05 X 1 NO	= 1.16 SQ.MT
5 7.06 X 0.20 X 1 NO	= 1.41 SQ.MT
6 10.18 X 0.20 X 1 NO	= 2.04 SQ.MT
7 2.15 X 2.20 X 1 NO	= 4.73 SQ.MT
8 8.18 X 0.75 X 1 NO	= 6.14 SQ.MT
9 1.62 X 2.20 X 1 NO	= 3.58 SQ.MT
TOTAL DEDUCTION	= 49.83 SQ.MT
TOTAL BUILT UP AREA (X-Y1)	= 382.41 SQ.MT
NATURAL TERRACE - (WING - 'B')	
DEDUCTIONS	
T1 1.25 X 0.85 X 1 NO	= 1.06 SQ.MT
T2 5.80 X 0.20 X 1 NO	= 1.16 SQ.MT
T3 8.33 X 0.55 X 1 NO	= 4.58 SQ.MT
T4 1.85 X 2.15 X 1 NO	= 3.98 SQ.MT
TOTAL DEDUCTION	= 10.78 SQ.MT
TOTAL BUILT UP AREA (X-Y1)	= 371.63 SQ.MT
BALWADI BUILT UP AREA CALCULATION	
DEDUCTIONS	
BW1 7.05 X 4.39 X 1 NO	= 30.95 SQ.MT
BW2 1.13 X 1.60 X 1 NO	= 1.81 SQ.MT
TOTAL BALWADI AREA	= 32.76 SQ.MT
SALEABLE BUILT UP AREA CALCULATION	
DEDUCTIONS	
SA1 5.80 X 4.99 X 1 NO	= 28.94 SQ.MT
SA2 1.18 X 2.79 X 1 NO	= 3.29 SQ.MT
TOTAL SALEABLE BUILT UP AREA	= 32.23 SQ.MT
BUILT UP AREA CALCULATION, GROUND FLOOR	
GROUND FLOOR	
A 36.08 X 7.58 X 1 NO	= 273.49 SQ.MT
TOTAL ADDITION	= 273.49 SQ.MT
DEDUCTIONS	
1 2.70 X 1.04 X 1 NO	= 2.81 SQ.MT
2 0.80 X 2.94 X 1 NO	= 2.35 SQ.MT
3 1.80 X 2.94 X 1 NO	= 5.29 SQ.MT
4 4.96 X 1.70 X 1 NO	= 8.43 SQ.MT
5 1.50 X 1.65 X 1 NO	= 2.48 SQ.MT
TOTAL DEDUCTION	= 21.36 SQ.MT
TOTAL BUILT UP AREA (X-Y1)	= 252.13 SQ.MT
MUNICIPAL CHOWKY AREA CALCULATION	
DEDUCTIONS	
MC1 4.96 X 2.94 X 1 NO	= 14.58 SQ.MT
MC2 5.87 X 5.93 X 1 NO	= 34.61 SQ.MT
MC3 1.18 X 1.28 X 1 NO	= 1.52 SQ.MT
TOTAL MUNICIPAL CHOWKY AREA	= 50.91 SQ.MT
MUNICIPAL CHOWKY STAIRCASE AREA CALCULATION	
DEDUCTIONS	
MS1 3.75 X 1.65 X 1 NO	= 6.19 SQ.MT
TOTAL PUMP ROOM AREA	= 6.19 SQ.MT
STAIRCASE / LIFT / LOBBY AREA CALCULATION	
DEDUCTIONS	
ST1 5.43 X 2.94 X 1 NO	= 15.96 SQ.MT
ST2 2.10 X 3.90 X 1 NO	= 8.27 SQ.MT
TOTAL STAIRCASE / LIFT / LOBBY AREA	= 24.23 SQ.MT
STAIRCASE / LIFT / LOBBY AREA CALCULATION	
DEDUCTIONS	
ST3 5.43 X 2.94 X 1 NO	= 15.96 SQ.MT
ST4 2.10 X 3.90 X 1 NO	= 8.27 SQ.MT
TOTAL STAIRCASE / LIFT / LOBBY AREA	= 24.23 SQ.MT
PUMP ROOM AREA CALCULATION	
DEDUCTIONS	
PR1 3.94 X 1.90 X 1 NO	= 7.48 SQ.MT
TOTAL PUMP ROOM AREA	= 7.48 SQ.MT
COMMON PASSAGE AREA CALCULATION	
DEDUCTIONS	
P1 14.90 X 1.70 X 1 NO	= 25.33 SQ.MT
P2 2.10 X 0.84 X 2 NOS	= 3.53 SQ.MT
TOTAL PASSAGE AREA	= 28.86 SQ.MT
DUCT AREA CALCULATION	
DEDUCTIONS	
D1 0.80 X 2.94 X 2 NOS	= 4.70 SQ.MT
TOTAL DUCT AREA	= 4.70 SQ.MT
METER RM. AREA CALCULATION	
DEDUCTIONS	
MT1 1.17 X 2.94 X 1 NO	= 3.44 SQ.MT
MT2 1.85 X 1.80 X 1 NO	= 3.33 SQ.MT
TOTAL METER RM. AREA	= 6.77 SQ.MT
MUNICIPAL CHOWKY STAIRCASE AREA CALCULATION	
DEDUCTIONS	
ST5 3.90 X 1.80 X 1 NO	= 6.99 SQ.MT
ST6 1.80 X 2.03 X 1 NO	= 3.65 SQ.MT
TOTAL MUNICIPAL CHOWKY STAIRCASE AREA	= 10.64 SQ.MT
SALE COMMERCIAL AREA CALCULATION	
DEDUCTIONS	
C1 9.15 X 7.58 X 1 NO	= 69.36 SQ.MT
C2 2.10 X 4.79 X 1 NO	= 10.06 SQ.MT
C3 1.35 X 2.94 X 1 NO	= 3.97 SQ.MT
TOTAL SALE COMMERCIAL AREA	= 83.39 SQ.MT

BUILT UP AREA CALCULATION	
3rd FLOOR, REHAB	
A 36.08 X 11.98 X 1 NO	= 432.24 SQ.MT
TOTAL ADDITION	= 432.24 SQ.MT
DEDUCTIONS	
1 2.35 X 2.20 X 2 NOS	= 10.34 SQ.MT
2 6.67 X 2.20 X 1 NO	= 14.67 SQ.MT
3 7.31 X 0.75 X 1 NO	= 5.48 SQ.MT
4 1.10 X 1.05 X 1 NO	= 1.16 SQ.MT
5 7.06 X 0.20 X 1 NO	= 1.41 SQ.MT
6 10.18 X 0.20 X 1 NO	= 2.04 SQ.MT
7 2.15 X 2.20 X 1 NO	= 4.73 SQ.MT
8 8.18 X 0.75 X 1 NO	= 6.14 SQ.MT
9 1.62 X 2.20 X 1 NO	= 3.58 SQ.MT
TOTAL DEDUCTION	= 49.83 SQ.MT
TOTAL BUILT UP AREA (X-Y1)	= 382.41 SQ.MT
NATURAL TERRACE - (WING - 'B')	
DEDUCTIONS	
T1 1.25 X 0.85 X 1 NO	= 1.06 SQ.MT
T2 5.80 X 0.20 X 1 NO	= 1.16 SQ.MT
T3 8.33 X 0.55 X 1 NO	= 4.58 SQ.MT
T4 1.85 X 2.15 X 1 NO	= 3.98 SQ.MT
TOTAL DEDUCTION	= 10.78 SQ.MT
TOTAL BUILT UP AREA (X-Y1)	= 371.63 SQ.MT
BALWADI BUILT UP AREA CALCULATION	
DEDUCTIONS	
BW1 7.05 X 4.39 X 1 NO	= 30.95 SQ.MT
BW2 1.13 X 1.60 X 1 NO	= 1.81 SQ.MT
TOTAL BALWADI AREA	= 32.76 SQ.MT
SALEABLE BUILT UP AREA CALCULATION	
DEDUCTIONS	
SA1 5.80 X 4.99 X 1 NO	= 28.94 SQ.MT
SA2 1.18 X 2.79 X 1 NO	= 3.29 SQ.MT
TOTAL SALEABLE BUILT UP AREA	= 32.23 SQ.MT
BUILT UP AREA CALCULATION, GROUND FLOOR	
GROUND FLOOR	
A 36.08 X 7.58 X 1 NO	= 273.49 SQ.MT
TOTAL ADDITION	= 273.49 SQ.MT
DEDUCTIONS	
1 2.70 X 1.04 X 1 NO	= 2.81 SQ.MT
2 0.80 X 2.94 X 1 NO	= 2.35 SQ.MT
3 1.80 X 2.94 X 1 NO	= 5.29 SQ.MT
4 4.96 X 1.70 X 1 NO	= 8.43 SQ.MT
5 1.50 X 1.65 X 1 NO	= 2.48 SQ.MT
TOTAL DEDUCTION	= 21.36 SQ.MT
TOTAL BUILT UP AREA (X-Y1)	= 252.13 SQ.MT
MUNICIPAL CHOWKY AREA CALCULATION	
DEDUCTIONS	
MC1 4.96 X 2.94 X 1 NO	= 14.58 SQ.MT
MC2 5.87 X 5.93 X 1 NO	= 34.61 SQ.MT
MC3 1.18 X 1.28 X 1 NO	= 1.52 SQ.MT
TOTAL MUNICIPAL CHOWKY AREA	= 50.91 SQ.MT
MUNICIPAL CHOWKY STAIRCASE AREA CALCULATION	
DEDUCTIONS	
MS1 3.75 X 1.65 X 1 NO	= 6.19 SQ.MT
TOTAL PUMP ROOM AREA	= 6.19 SQ.MT
STAIRCASE / LIFT / LOBBY AREA CALCULATION	
DEDUCTIONS	
ST1 5.43 X 2.94 X 1 NO	= 15.96 SQ.MT
ST2 2.10 X 3.90 X 1 NO	= 8.27 SQ.MT
TOTAL STAIRCASE / LIFT / LOBBY AREA	= 24.23 SQ.MT
STAIRCASE / LIFT / LOBBY AREA CALCULATION	
DEDUCTIONS	
ST3 5.43 X 2.94 X 1 NO	= 15.96 SQ.MT
ST4 2.10 X 3.90 X 1 NO	= 8.27 SQ.MT
TOTAL STAIRCASE / LIFT / LOBBY AREA	= 24.23 SQ.MT
PUMP ROOM AREA CALCULATION	
DEDUCTIONS	
PR1 3.94 X 1.90 X 1 NO	= 7.48 SQ.MT
TOTAL PUMP ROOM AREA	= 7.48 SQ.MT
COMMON PASSAGE AREA CALCULATION	
DEDUCTIONS	
P1 14.90 X 1.70 X 1 NO	= 25.33 SQ.MT
P2 2.10 X 0.84 X 2 NOS	= 3.53 SQ.MT
TOTAL PASSAGE AREA	= 28.86 SQ.MT
DUCT AREA CALCULATION	
DEDUCTIONS	
D1 0.80 X 2.94 X 2 NOS	= 4.70 SQ.MT
TOTAL DUCT AREA	= 4.70 SQ.MT
METER RM. AREA CALCULATION	
DEDUCTIONS	
MT1 1.17 X 2.94 X 1 NO	= 3.44 SQ.MT
MT2 1.85 X 1.80 X 1 NO	= 3.33 SQ.MT
TOTAL METER RM. AREA	= 6.77 SQ.MT
MUNICIPAL CHOWKY STAIRCASE AREA CALCULATION	
DEDUCTIONS	
ST5 3.90 X 1.80 X 1 NO	= 6.99 SQ.MT
ST6 1.80 X 2.03 X 1 NO	= 3.65 SQ.MT
TOTAL MUNICIPAL CHOWKY STAIRCASE AREA	= 10.64 SQ.MT
SALE COMMERCIAL AREA CALCULATION	
DEDUCTIONS	
C1 9.15 X 7.58 X 1 NO	= 69.36 SQ.MT
C2 2.10 X 4.79 X 1 NO	= 10.06 SQ.MT
C3 1.35 X 2.94 X 1 NO	= 3.97 SQ.MT
TOTAL SALE COMMERCIAL AREA	= 83.39 SQ.MT

PROFORMA - B

CONTENT OF SHEET

1st FLOOR PLAN, 2nd FLOOR PLAN,
3rd, 4th & 5th FLOOR PLAN,
AREA LINE DIAGRAM & CALC.
STAMP OF DATE OF RECEIPT OF PLANS

STAMP OF APPROVAL OF PLANS

This certifies Approval
to the previous Plans
as per the condition
of the sanctioning
authority.
Date: 12/02/2020

DESCRIPTION OF PROPOSAL & PROPERTY

C.T.S. NO. F/1533 OF VILLAGE BANDRA F.P.
NO. 578 OF T.P.S. III OF BANDRA - (W)

NAME OF OWNERS & DEVELOPERS

SHIV SAI DEVELOPER

SIGN/ NAME & ADDRESS OF ARCHITECT

KEN ASSIST
architects
SACHIN JADHAV
20/102, Shiv Bandra Ch.S. LTD.
Near Gandhi Nagar,
V.P. Highway, Bandra (E),
MUMBAI - 400 051

NORTH LINE
REMARKS
JOB NO.
SCALE: AS SHOWN
DRG. NO.
DRN. BY: SAGAR
DATE
CHK. BY: SACHIN J.