




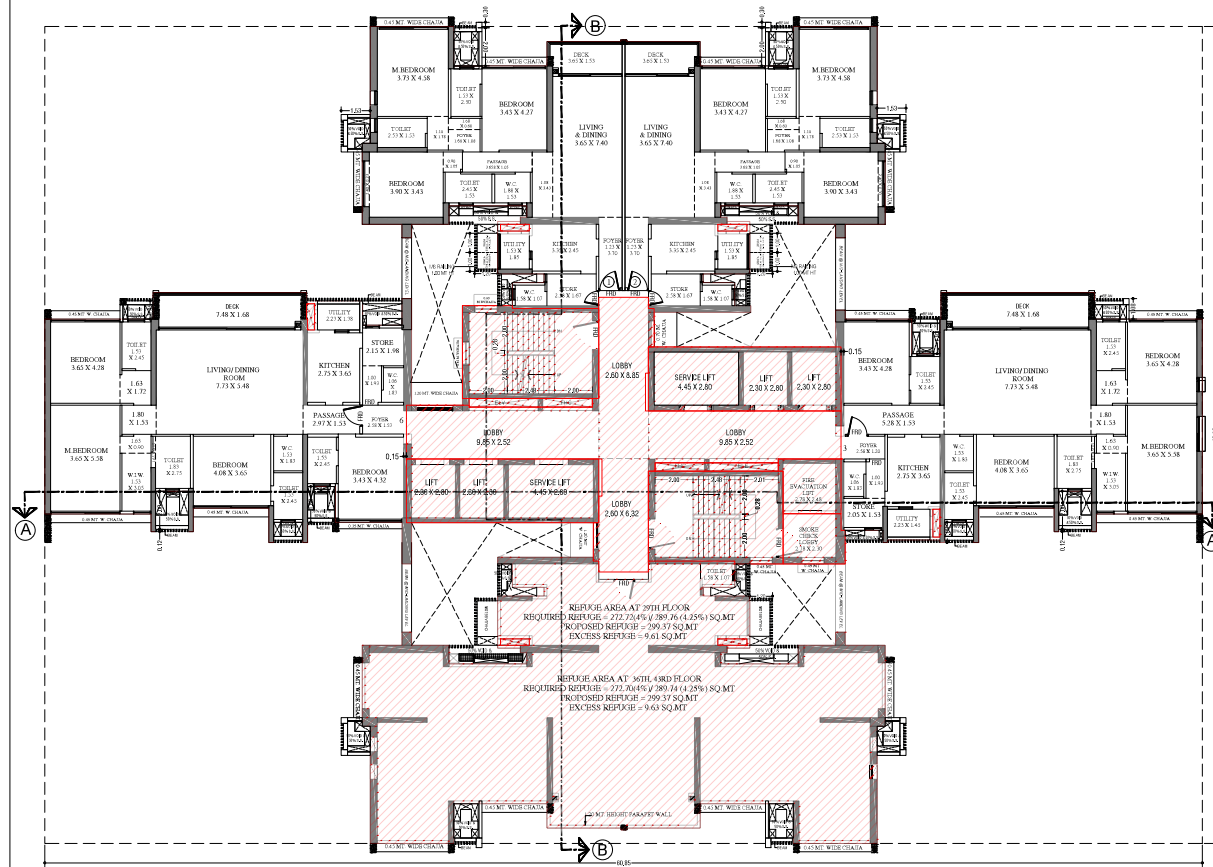

29TH, 36TH, 43RD TYPICAL REFUGE FLOOR PLAN (WING 1)
SCALE: 1:100

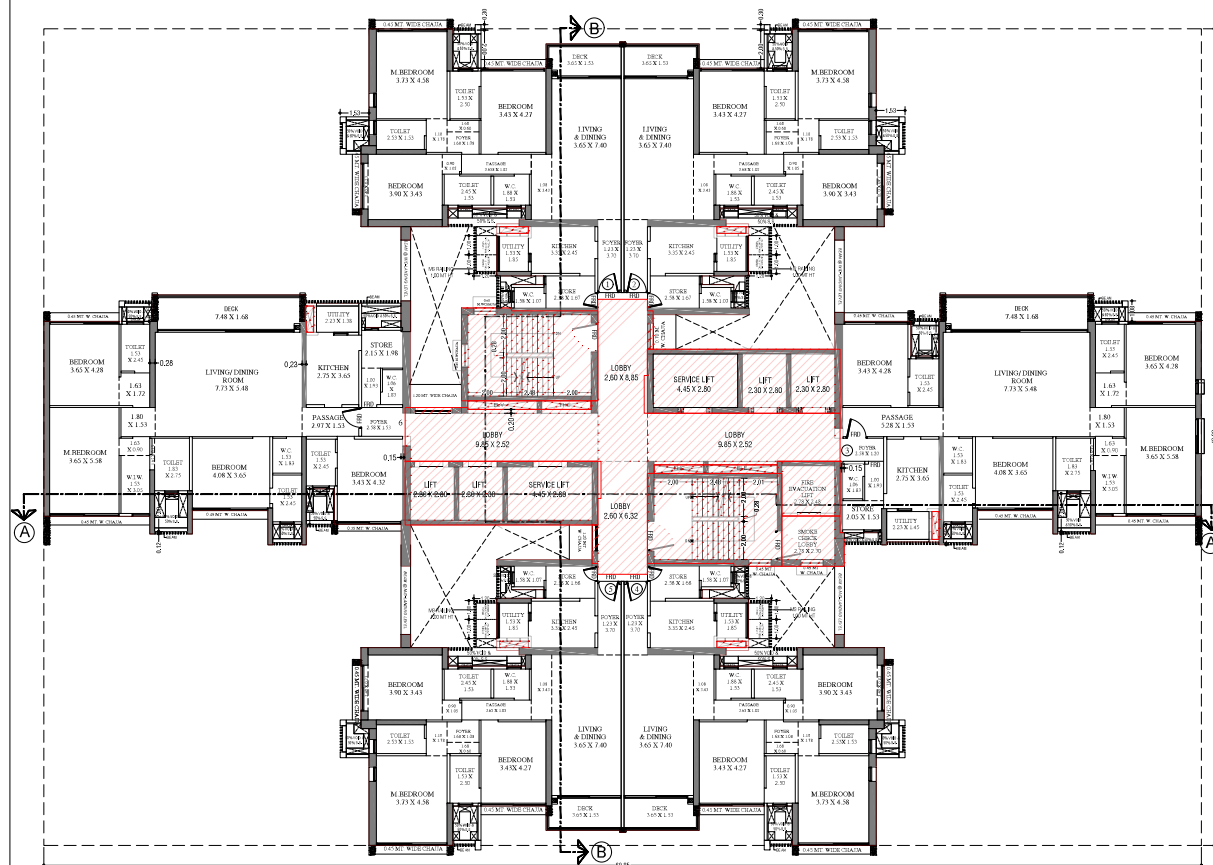

30th TO 35th, 37th TO 42nd, 44th TO 47th TYPICAL FLOOR PLAN (WING- 1)
SCALE: 1:100

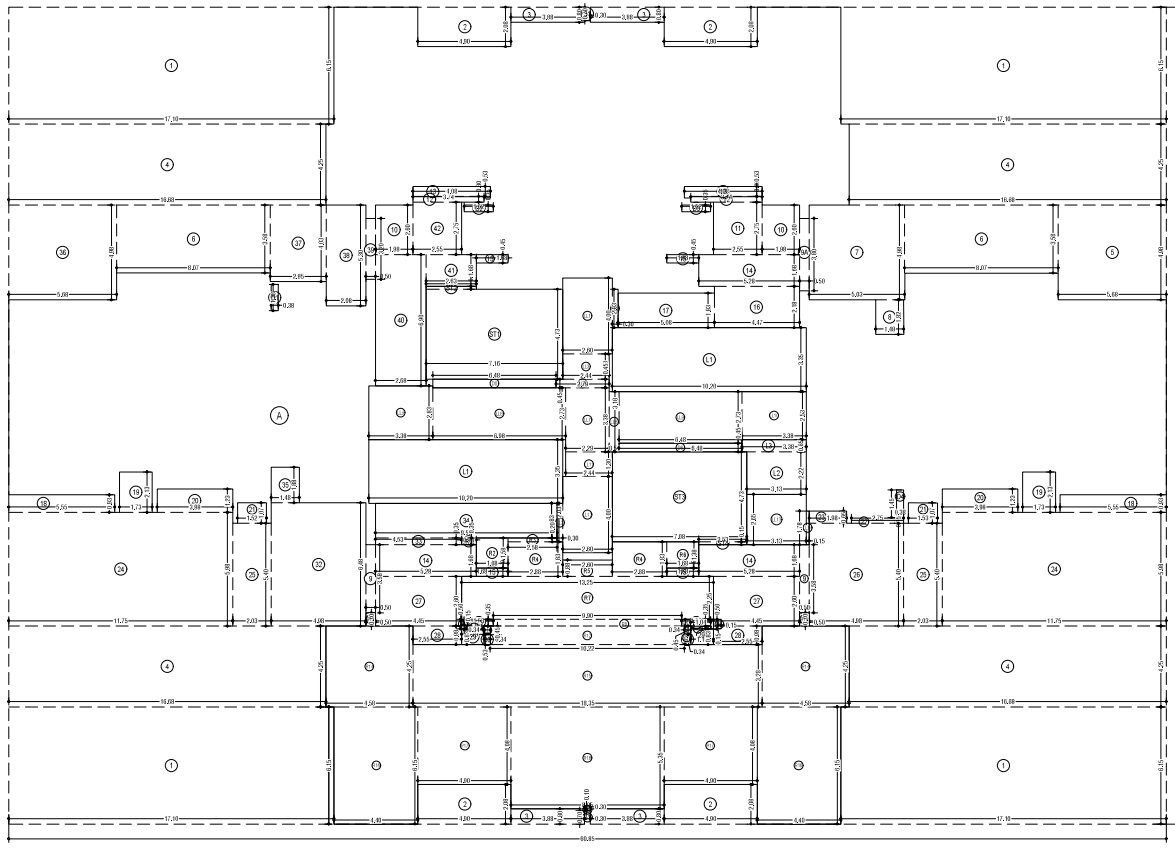

LINE AREA DIAGRAM FOR 29TH, 36TH, 43RD TYPICAL REFUGE FLOOR. (WING 1)
SCALE: 1:100

29TH FLOOR REFUGE AREA STATEMENT (WING-1)	36TH, 43RD FLOOR REFUGE AREA STATEMENT (WING-1)
29TH FLOOR REFUGE AREA = 777.74 SQ.MT	36TH, 43RD FLOOR REFUGE AREA = 777.32 SQ.MT
REFUGE EQUIPMENT = 6881.14 SQ.MT	REFUGE EQUIPMENT = 6881.14 SQ.MT
TOTAL REFUGE AREA FOR REFUGE EQUIPMENT = 6881.14 SQ.MT	TOTAL REFUGE AREA FOR REFUGE EQUIPMENT = 6881.14 SQ.MT
REFUGE REQUIRED (4%) = 777.72 SQ.MT	REFUGE REQUIRED (4%) = 777.70 SQ.MT
REFUGE PROVIDED = 299.57 SQ.MT	REFUGE PROVIDED = 299.57 SQ.MT
WITHIN 4.25 % REFUGE AREA NOT COVERED IN PH = 288.76 SQ.MT	WITHIN 4.25 % REFUGE AREA NOT COVERED IN PH = 288.74 SQ.MT
EXCESS REFUGE AREA COVERED IN PH = 9.61 SQ.MT	EXCESS REFUGE AREA COVERED IN PH = 9.63 SQ.MT

30th TO 35th, 37th TO 42nd, 44th TO 47th TYPICAL FLOOR PLAN. (WING- 1)
SCALE: 1:100

29TH FLOOR REFUGE AREA STATEMENT (WING-1)	36TH, 43RD FLOOR REFUGE AREA STATEMENT (WING-1)
29TH FLOOR REFUGE AREA = 777.74 SQ.MT	36TH, 43RD FLOOR REFUGE AREA = 777.32 SQ.MT
REFUGE EQUIPMENT = 6881.14 SQ.MT	REFUGE EQUIPMENT = 6881.14 SQ.MT
TOTAL REFUGE AREA FOR REFUGE EQUIPMENT = 6881.14 SQ.MT	TOTAL REFUGE AREA FOR REFUGE EQUIPMENT = 6881.14 SQ.MT
REFUGE REQUIRED (4%) = 777.72 SQ.MT	REFUGE REQUIRED (4%) = 777.70 SQ.MT
REFUGE PROVIDED = 299.57 SQ.MT	REFUGE PROVIDED = 299.57 SQ.MT
WITHIN 4.25 % REFUGE AREA NOT COVERED IN PH = 288.76 SQ.MT	WITHIN 4.25 % REFUGE AREA NOT COVERED IN PH = 288.74 SQ.MT
EXCESS REFUGE AREA COVERED IN PH = 9.61 SQ.MT	EXCESS REFUGE AREA COVERED IN PH = 9.63 SQ.MT

29TH FLOOR REFUGE AREA STATEMENT (WING-1)	36TH, 43RD FLOOR REFUGE AREA STATEMENT (WING-1)
29TH FLOOR REFUGE AREA = 777.74 SQ.MT	36TH, 43RD FLOOR REFUGE AREA = 777.32 SQ.MT
REFUGE EQUIPMENT = 6881.14 SQ.MT	REFUGE EQUIPMENT = 6881.14 SQ.MT
TOTAL REFUGE AREA FOR REFUGE EQUIPMENT = 6881.14 SQ.MT	TOTAL REFUGE AREA FOR REFUGE EQUIPMENT = 6881.14 SQ.MT
REFUGE REQUIRED (4%) = 777.72 SQ.MT	REFUGE REQUIRED (4%) = 777.70 SQ.MT
REFUGE PROVIDED = 299.57 SQ.MT	REFUGE PROVIDED = 299.57 SQ.MT
WITHIN 4.25 % REFUGE AREA NOT COVERED IN PH = 288.76 SQ.MT	WITHIN 4.25 % REFUGE AREA NOT COVERED IN PH = 288.74 SQ.MT
EXCESS REFUGE AREA COVERED IN PH = 9.61 SQ.MT	EXCESS REFUGE AREA COVERED IN PH = 9.63 SQ.MT

PROFORMA -B15/35

CONTENTS OF SHEET

20TH TO 35TH, 37TH TO 42ND, 44TH TO 47TH TYPICAL FLOOR.
29TH, 36TH, 43RD TYPICAL REFUGE FLOOR PLAN, LINE AREA
DIAGRAM, AREA CALCULATION, REFUGE AREA STATEMENT.
(WING - 1)

STAMP AND DATE OF RECEIPT OF PLAN

FILE NO.
P-47706/2023(134 AND OTHER) S'S WARD AKURULI S

NOTE:
1. ALL DIMENSIONS ARE IN METERS.
2. THIS PLAN IS SUBMITTED FOR APPROVAL OF THE LOCAL AUTHORITY AND THE SAME IS NOT TO BE USED FOR ANY OTHER PURPOSE.
3. THIS DRAWING SHALL BE READ IN CONJUNCTION WITH LETTER ATTACHED UNDER NO. P-47706/2023(134 AND OTHER) S'S WARD AKURULI S, ON 01.02.2023.

PLAN FOR APPROVAL

ASHUTOSH SURESHCHANDRA SONAR

Digital signature of SURESHCHANDRA SONAR

PANKAJ KUMAR

Digital signature of PANKAJ KUMAR

SANTOSH UTTAMRA RAUT

Digital signature of SANTOSH UTTAMRA RAUT

S.E.(R.P.R-2)

A.E.(R.P.R-5)

E.E.(R.P.WS) R-1

DESCRIPTION OF PROPOSAL & PROPERTY

PROPOSED DEVELOPMENT ON PROPERTY BEARING CTS NO. 124, 125, 126, 127, 127/1, 128, 146, 146/1, 146/2, 146/3, 146/4, 146/5, 146/6, 146/7 OF VILLAGE AKURULI, S'S WARD, MUMBAI-400101.

NORTH

JOB NO. 873

DRG. NO. 1535

DRAWN BY Prachi

SCALE 1:100

DATE -

CHECKED BY Nitud

REVISIONS

DESCRIPTION :

NAME AND ADDRESS OF DESIGN ARCHITECT

KAPADIA ASSOCIATES
DESIGN LLP, PAREL(E),
MUMBAI - 400012.

NAME OF THE OWNER

MS. GODFREY PROPERTIES LIMITED

SIGNATURE

Narayan Kumar

NAME AND ADDRESS OF LICENSED SURVEYOR (L.S.)

SIGNATURE

Sheshan Lunay