

FLOORWISE FSI STATEMENT: (COMM BUILDING)

FLOORS	FSI AREA				BALCONY				TERRACE		STAIR		PASSAGE		LIFT		LIFT M/C ROOM		TENEMENTS	TOTAL FSI AREA
	COMMERCIAL	RESIDENTIAL	INDUSTRIAL	SPECIAL	PERM.	PROP.	EXCESS	ENCLOSE	OPEN	AREAS	PAID	FIRE	PAID	PAID	PAID	PAID	PAID	PAID		
PARKING FLOOR	0.00	0.00	0.00	0.00	-	0.00	-	0.00	0.00	0.00	13.95	8.44	0.00	0.00	0.00	0.00	0.00	0.00	0	0.00
FIRST FLOOR	106.36	0.00	0.00	0.00	-	31.58	-	31.58	0.00	0.00	13.20	8.61	23.53	5.08	-	-	-	-	0	106.36
SECOND FLOOR	106.36	0.00	0.00	0.00	-	31.58	-	31.58	0.00	0.00	13.20	8.61	23.53	5.08	-	-	-	-	0	106.36
THIRD FLOOR	129.89	0.00	0.00	0.00	-	31.58	-	31.58	0.00	0.00	13.20	8.61	0.00	0.00	-	-	-	-	0	129.89
TERRACE FLOOR	0.00	0.00	0.00	0.00	-	0.00	-	0.00	0.00	0.00	0.00	0.00	0.00	0.00	0.00	0.00	0.00	0.00	0	0.00
Total	342.81	0.00	0.00	0.00	-	94.73	-	94.73	0.00	0.00	53.55	34.26	47.05	5.08	0.00	0.00	0.00	0.00	0	342.81

BALCONY CALCULATIONS: (COMM BUILDING)

FLOOR	SIZE	AREA	TOT. AREA
FIRST FLOOR	1.65 X 5.15 X 1	11.96	31.58
	1.65 X 3.55 X 2	11.72	
	1.65 X 4.78 X 1	7.88	
SECOND FLOOR	1.65 X 5.15 X 1	11.96	31.58
	1.65 X 3.55 X 2	11.72	
	1.65 X 4.78 X 1	7.88	
THIRD FLOOR	1.65 X 5.15 X 1	11.96	31.58
	1.65 X 3.55 X 2	11.72	
	1.65 X 4.78 X 1	7.88	
Total			94.73

SCHEDULE OF OPENING: (COMM BUILDING)

NAME	LENGTH	HEIGHT	NOS.
D2	0.80	2.10	03
D2	0.75	2.10	06
LD	0.90	2.10	03
FD	1.13	2.10	03
RS	1.50	2.10	03
RS	2.40	2.10	09

SCHEDULE OF OPENING: (COMM BUILDING)

NAME	LENGTH	HEIGHT	NOS.
V	0.60	0.60	09
W	1.20	1.20	06

TERRACE CALCULATIONS: (COMM BUILDING)

FLOOR	SIZE	AREA	TOT. AREA
Total	-	-	0.00


BUILDING COMM

STAMP OF APPROVAL

Sanctioned No. B.P. / Raveh/ 94/2018
 Subject to conditions mentioned in the
 Office Order No.
 even dated 6/11/2018.


Pimpri
 Date 6/9/2018.

O.C. Signed by Joint City Engineer
 Joint City Engineer
 Building Permission Dept
 PCMC, Pimpri, Pune-18

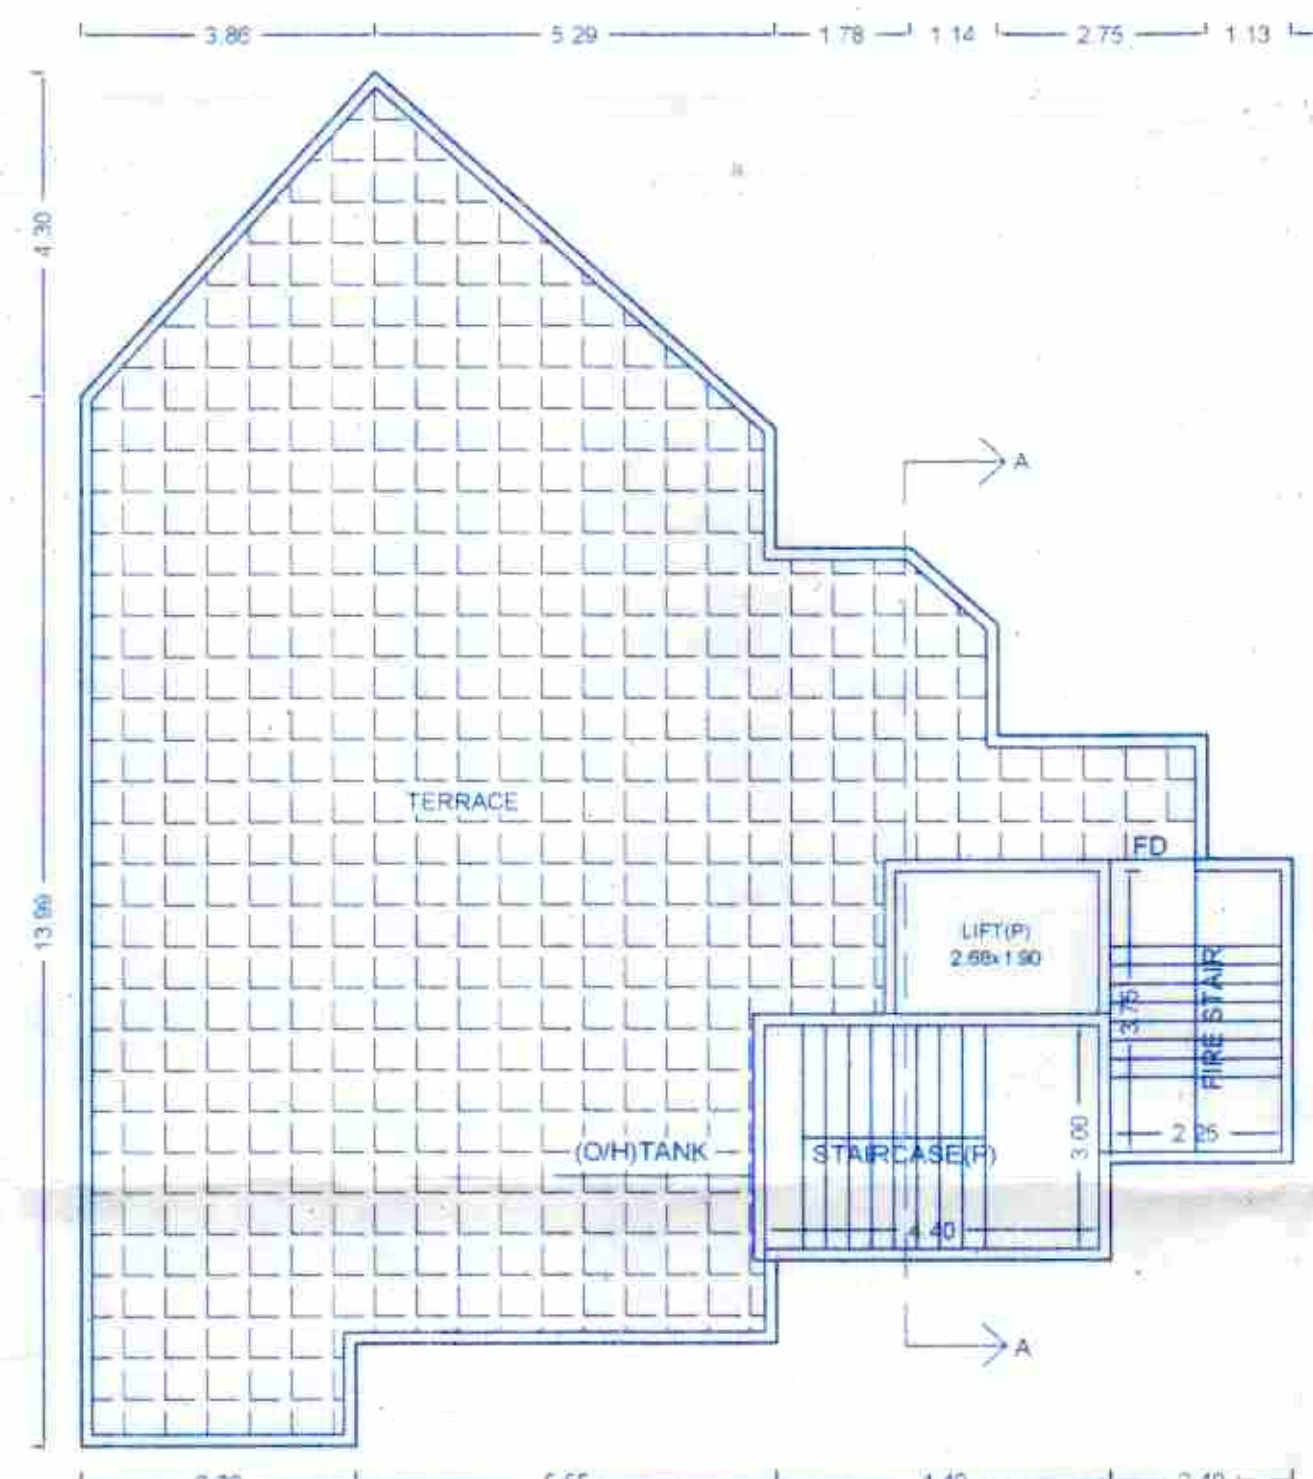


TERRACE FLOOR PLAN

Additional FSI is added in first floor
 TYPICAL - 1, 2 FLOOR PLAN

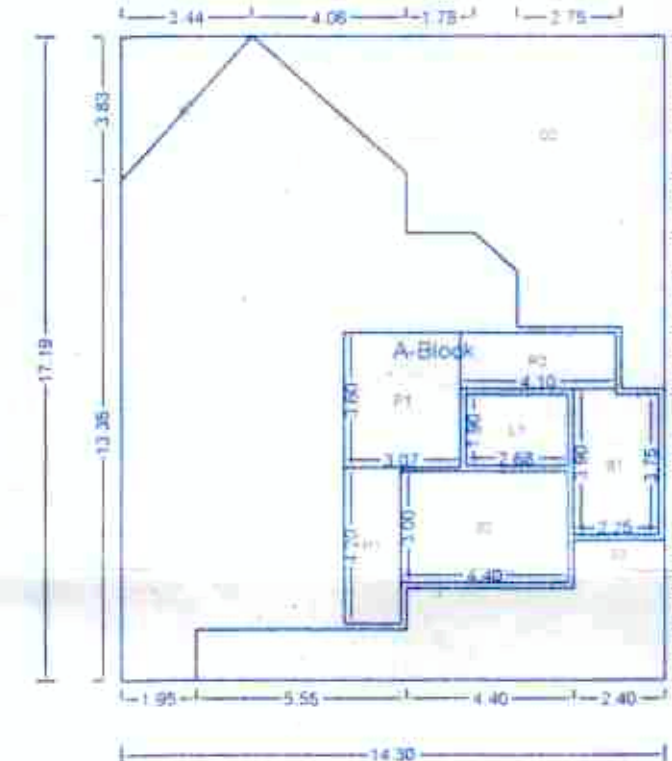


Polygon	Area
A-Block	245.81
D1	6.59
D2	55.14
D3	27.30
L1	5.08
P1	11.07
P2	6.15
P3	6.31
S1	8.61
S2	13.20
Total	106.36

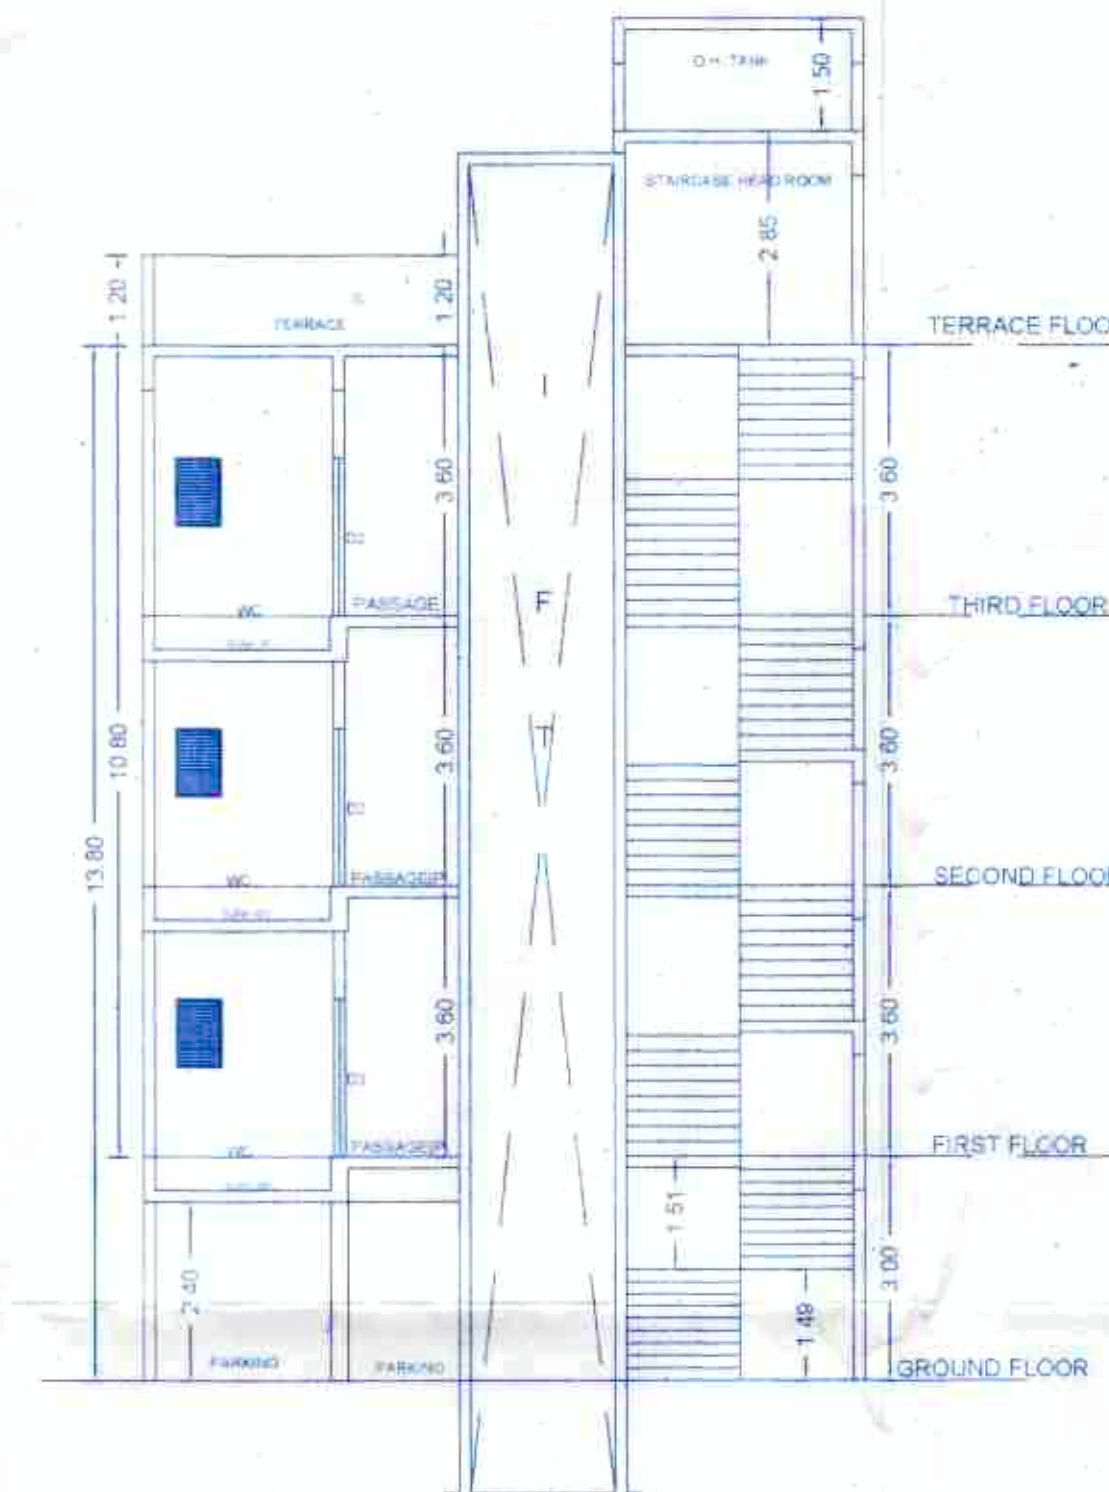


SECTION A-A




ELEVATION

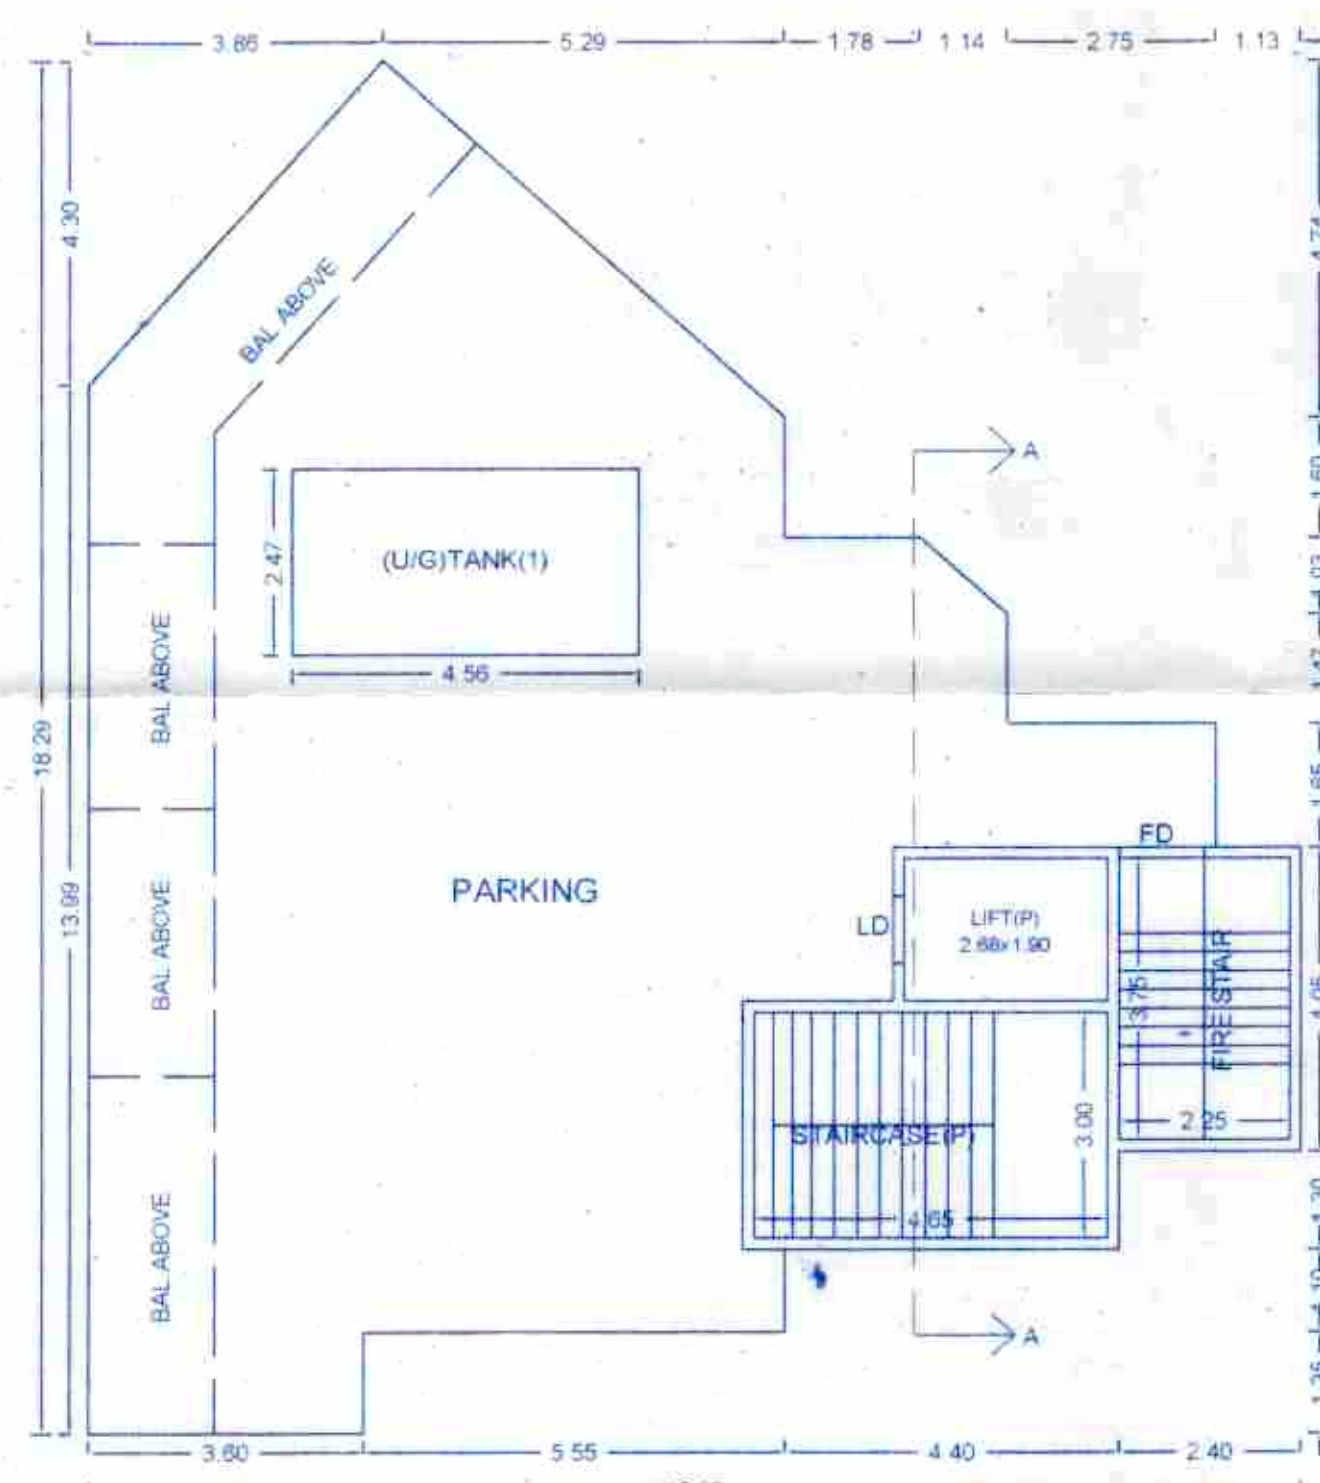

PARKING FLOOR PLAN

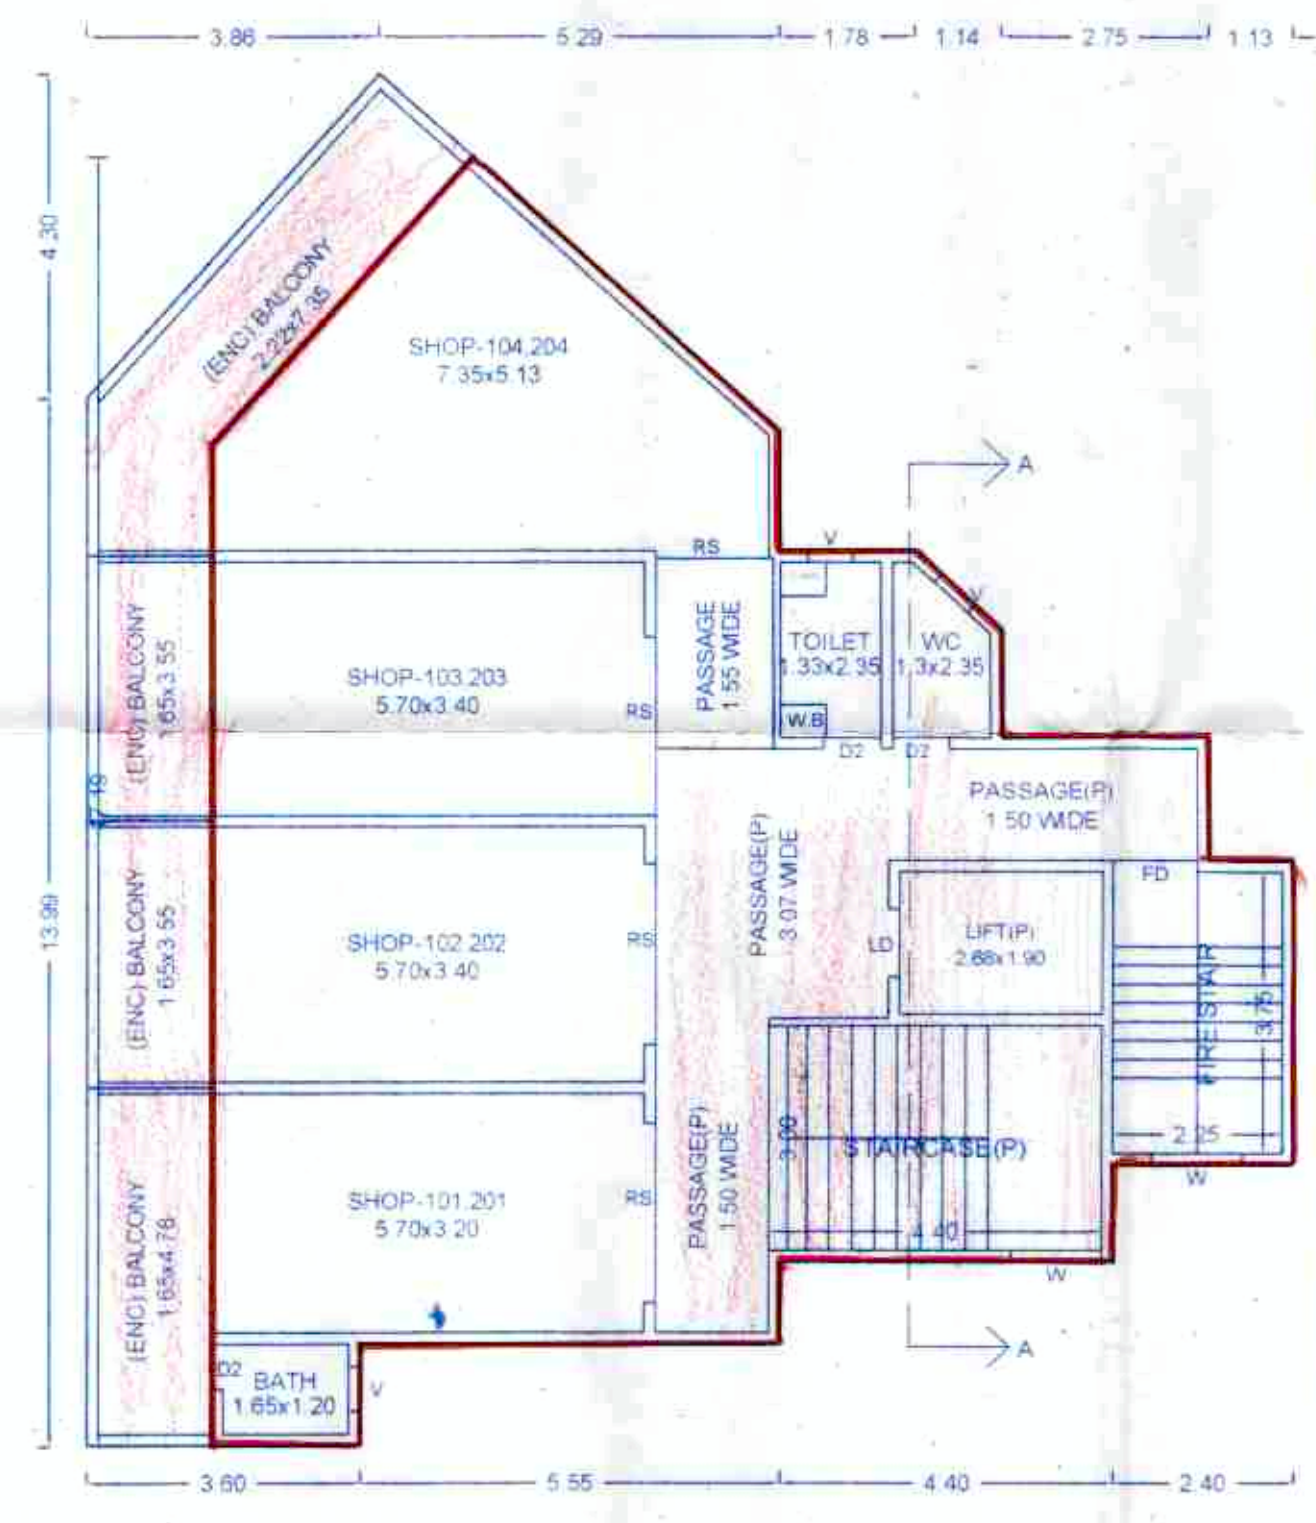


TYPICAL - 1, 2 FLOOR PLAN

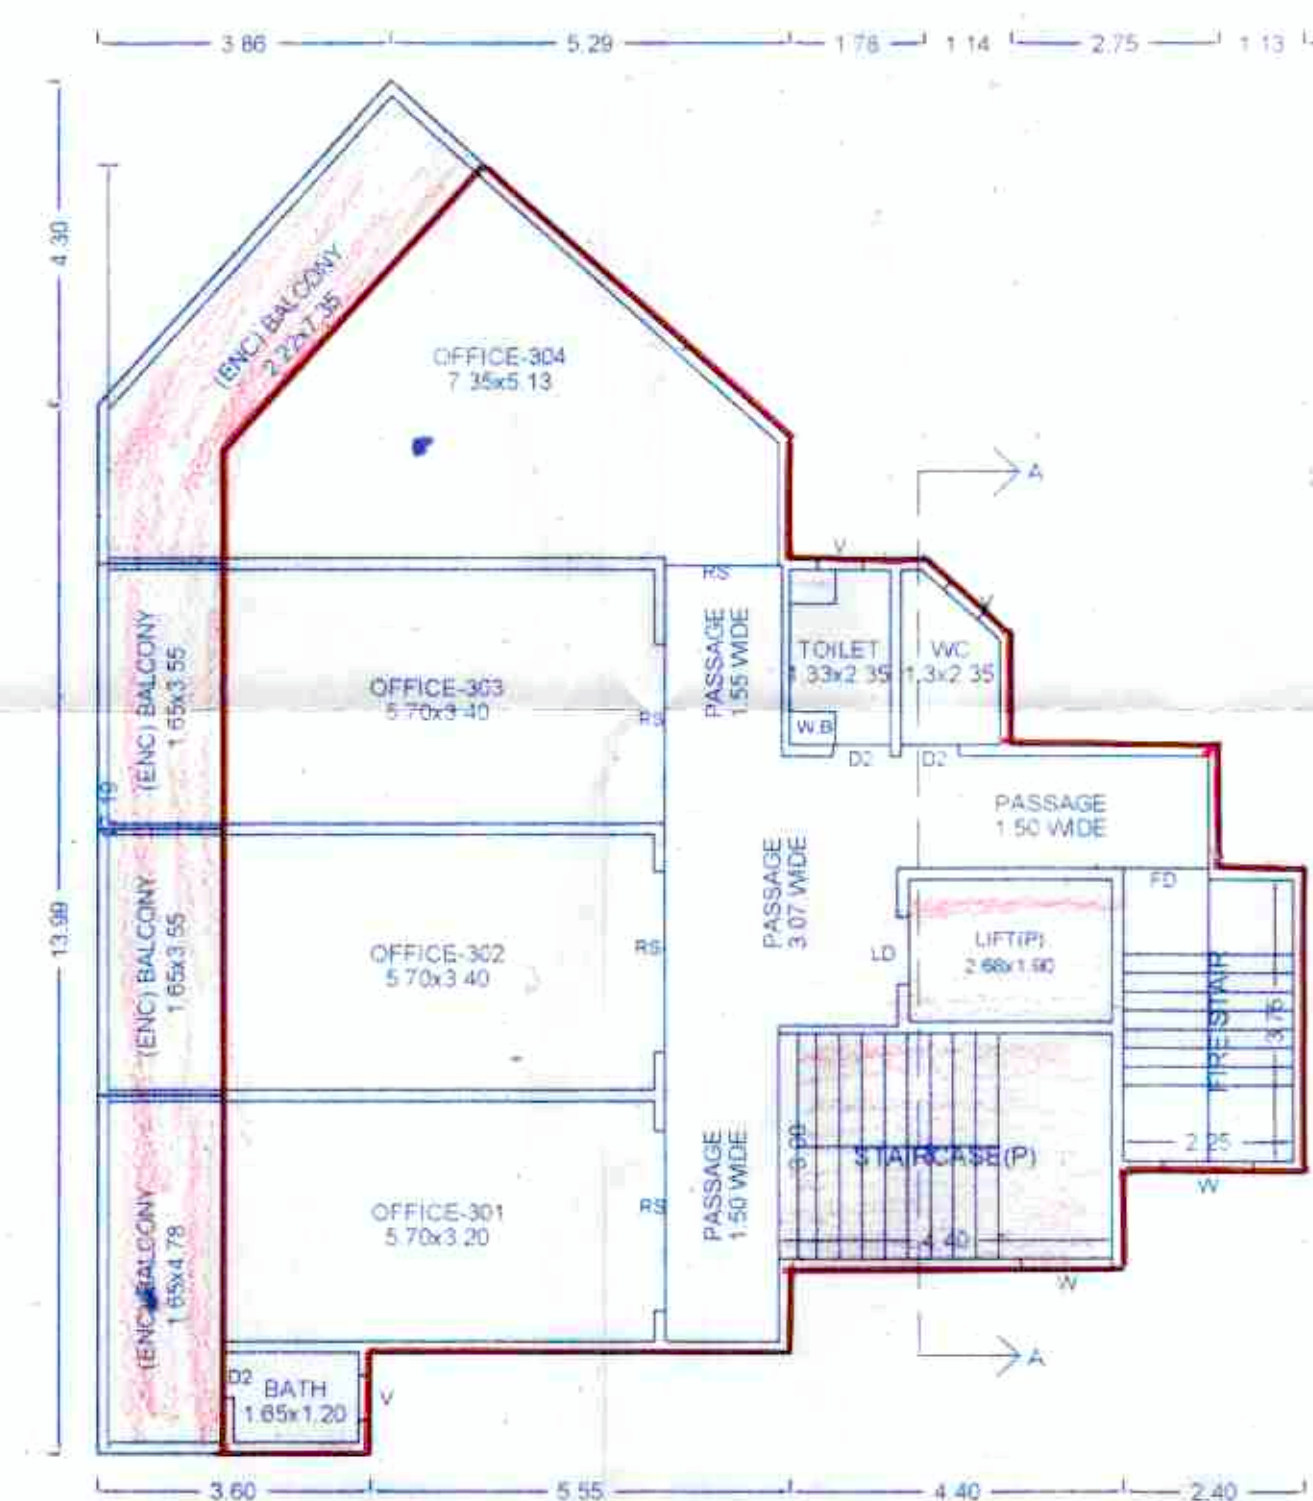

THIRD FLOOR PLAN

THIRD FLOOR PLAN

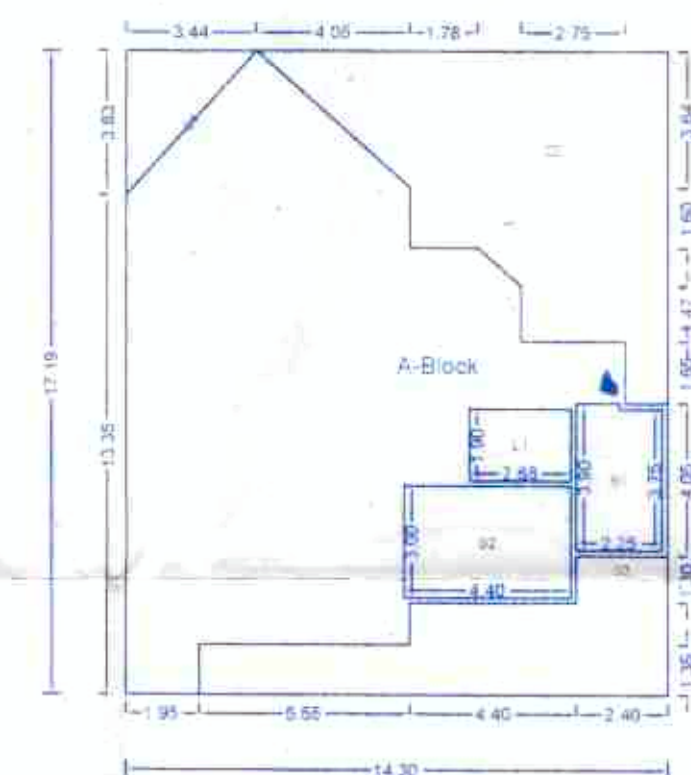

Polygon	Area
A-Block	245.81
D1	6.59
D2	55.14
D3	27.30
L1	5.08
S1	8.61
S2	13.20
Total	129.89

OWNER'S NAME:		OWNER'S SIGN:
Mr. Vishnu Bhondve & Others Through POAH/Ms. Vighanarta Developers Mr. Sandip M. Raut		<i>M. Raut</i>
PROJECT:		
SURVEY NO: 180p8154	HISSA NO:	
PLOT NO:	CTS NO:	
DESCRIPTION: VILLAGE - RAVET -		
ARCHITECT: I.P. ASSOCIATES		
ARCHITECT'S SIGN:		
AR. ADITYA A. PUNGAVKAR, MR. SATYAJEET R. NAMDAR OFF NO. 17, BAKUNAL RIVER SIDE NEAR HOTEL RIVER SIDE CHANDWAL PUNE-411014		
JOB NO.	DRG. NO.	SCALE
INWARD NO.	INWDGVT/0559/13	DATE
KEY NO.		SHEET NO.
		2/7