
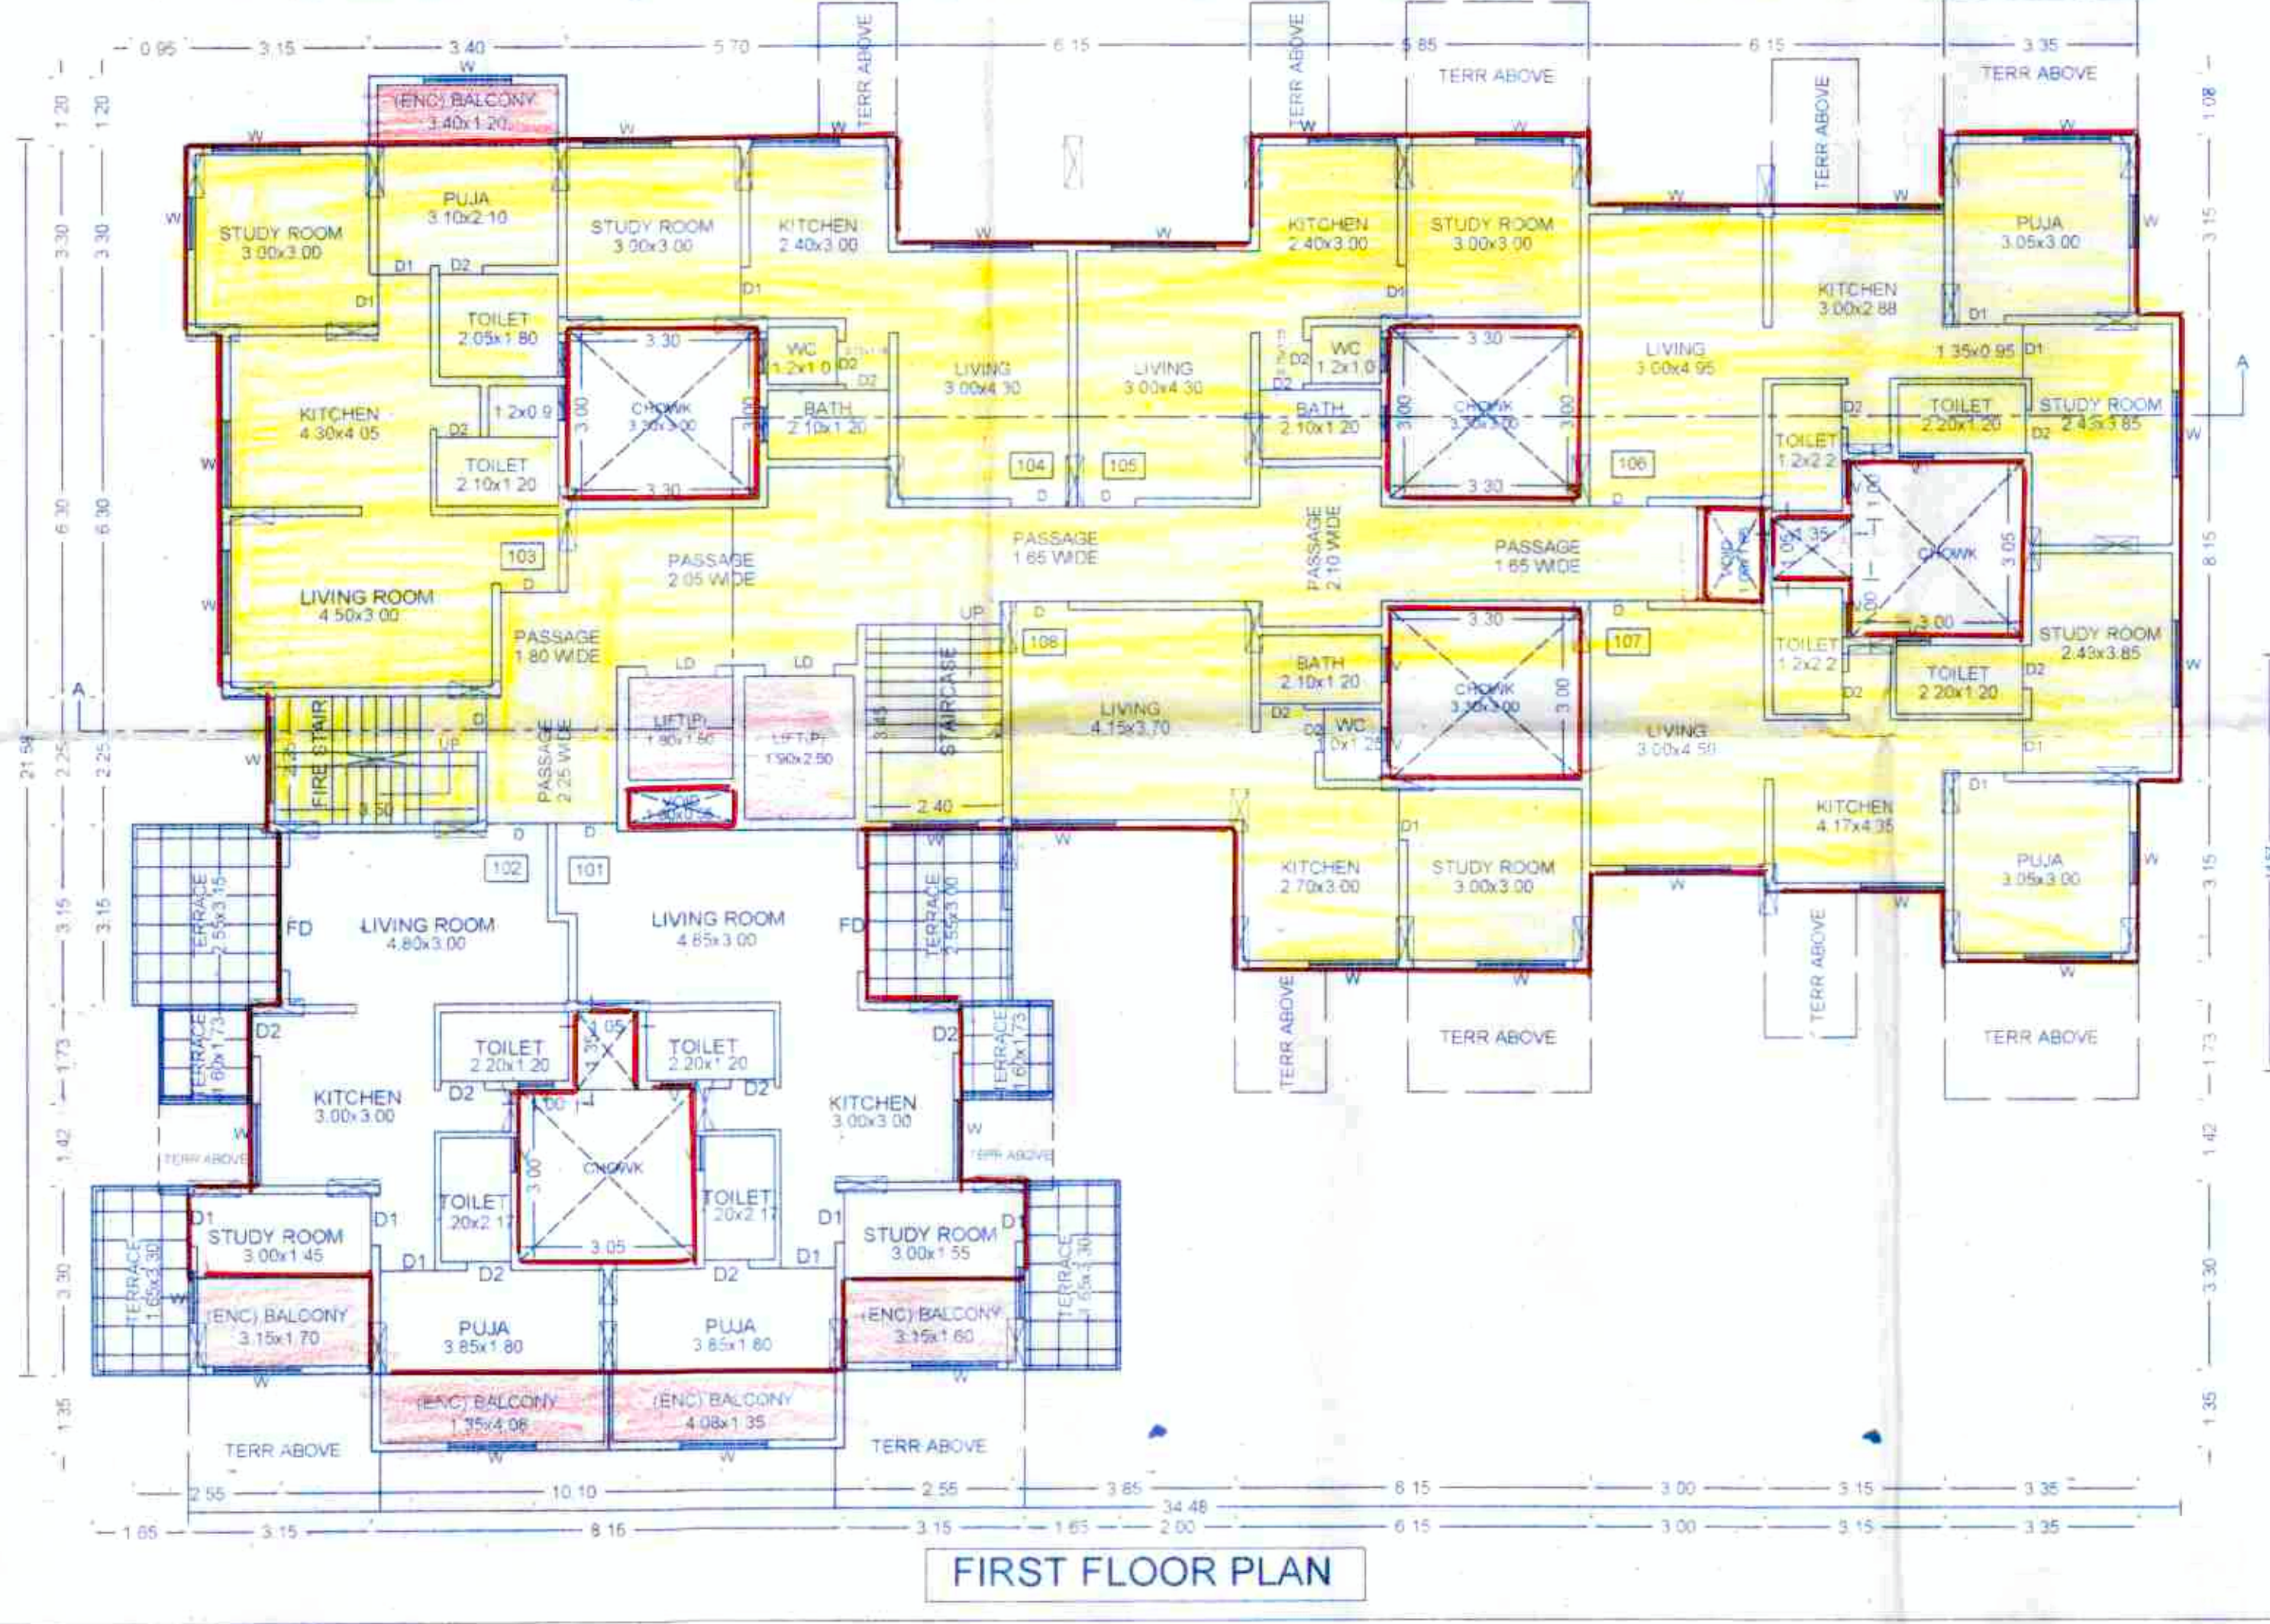


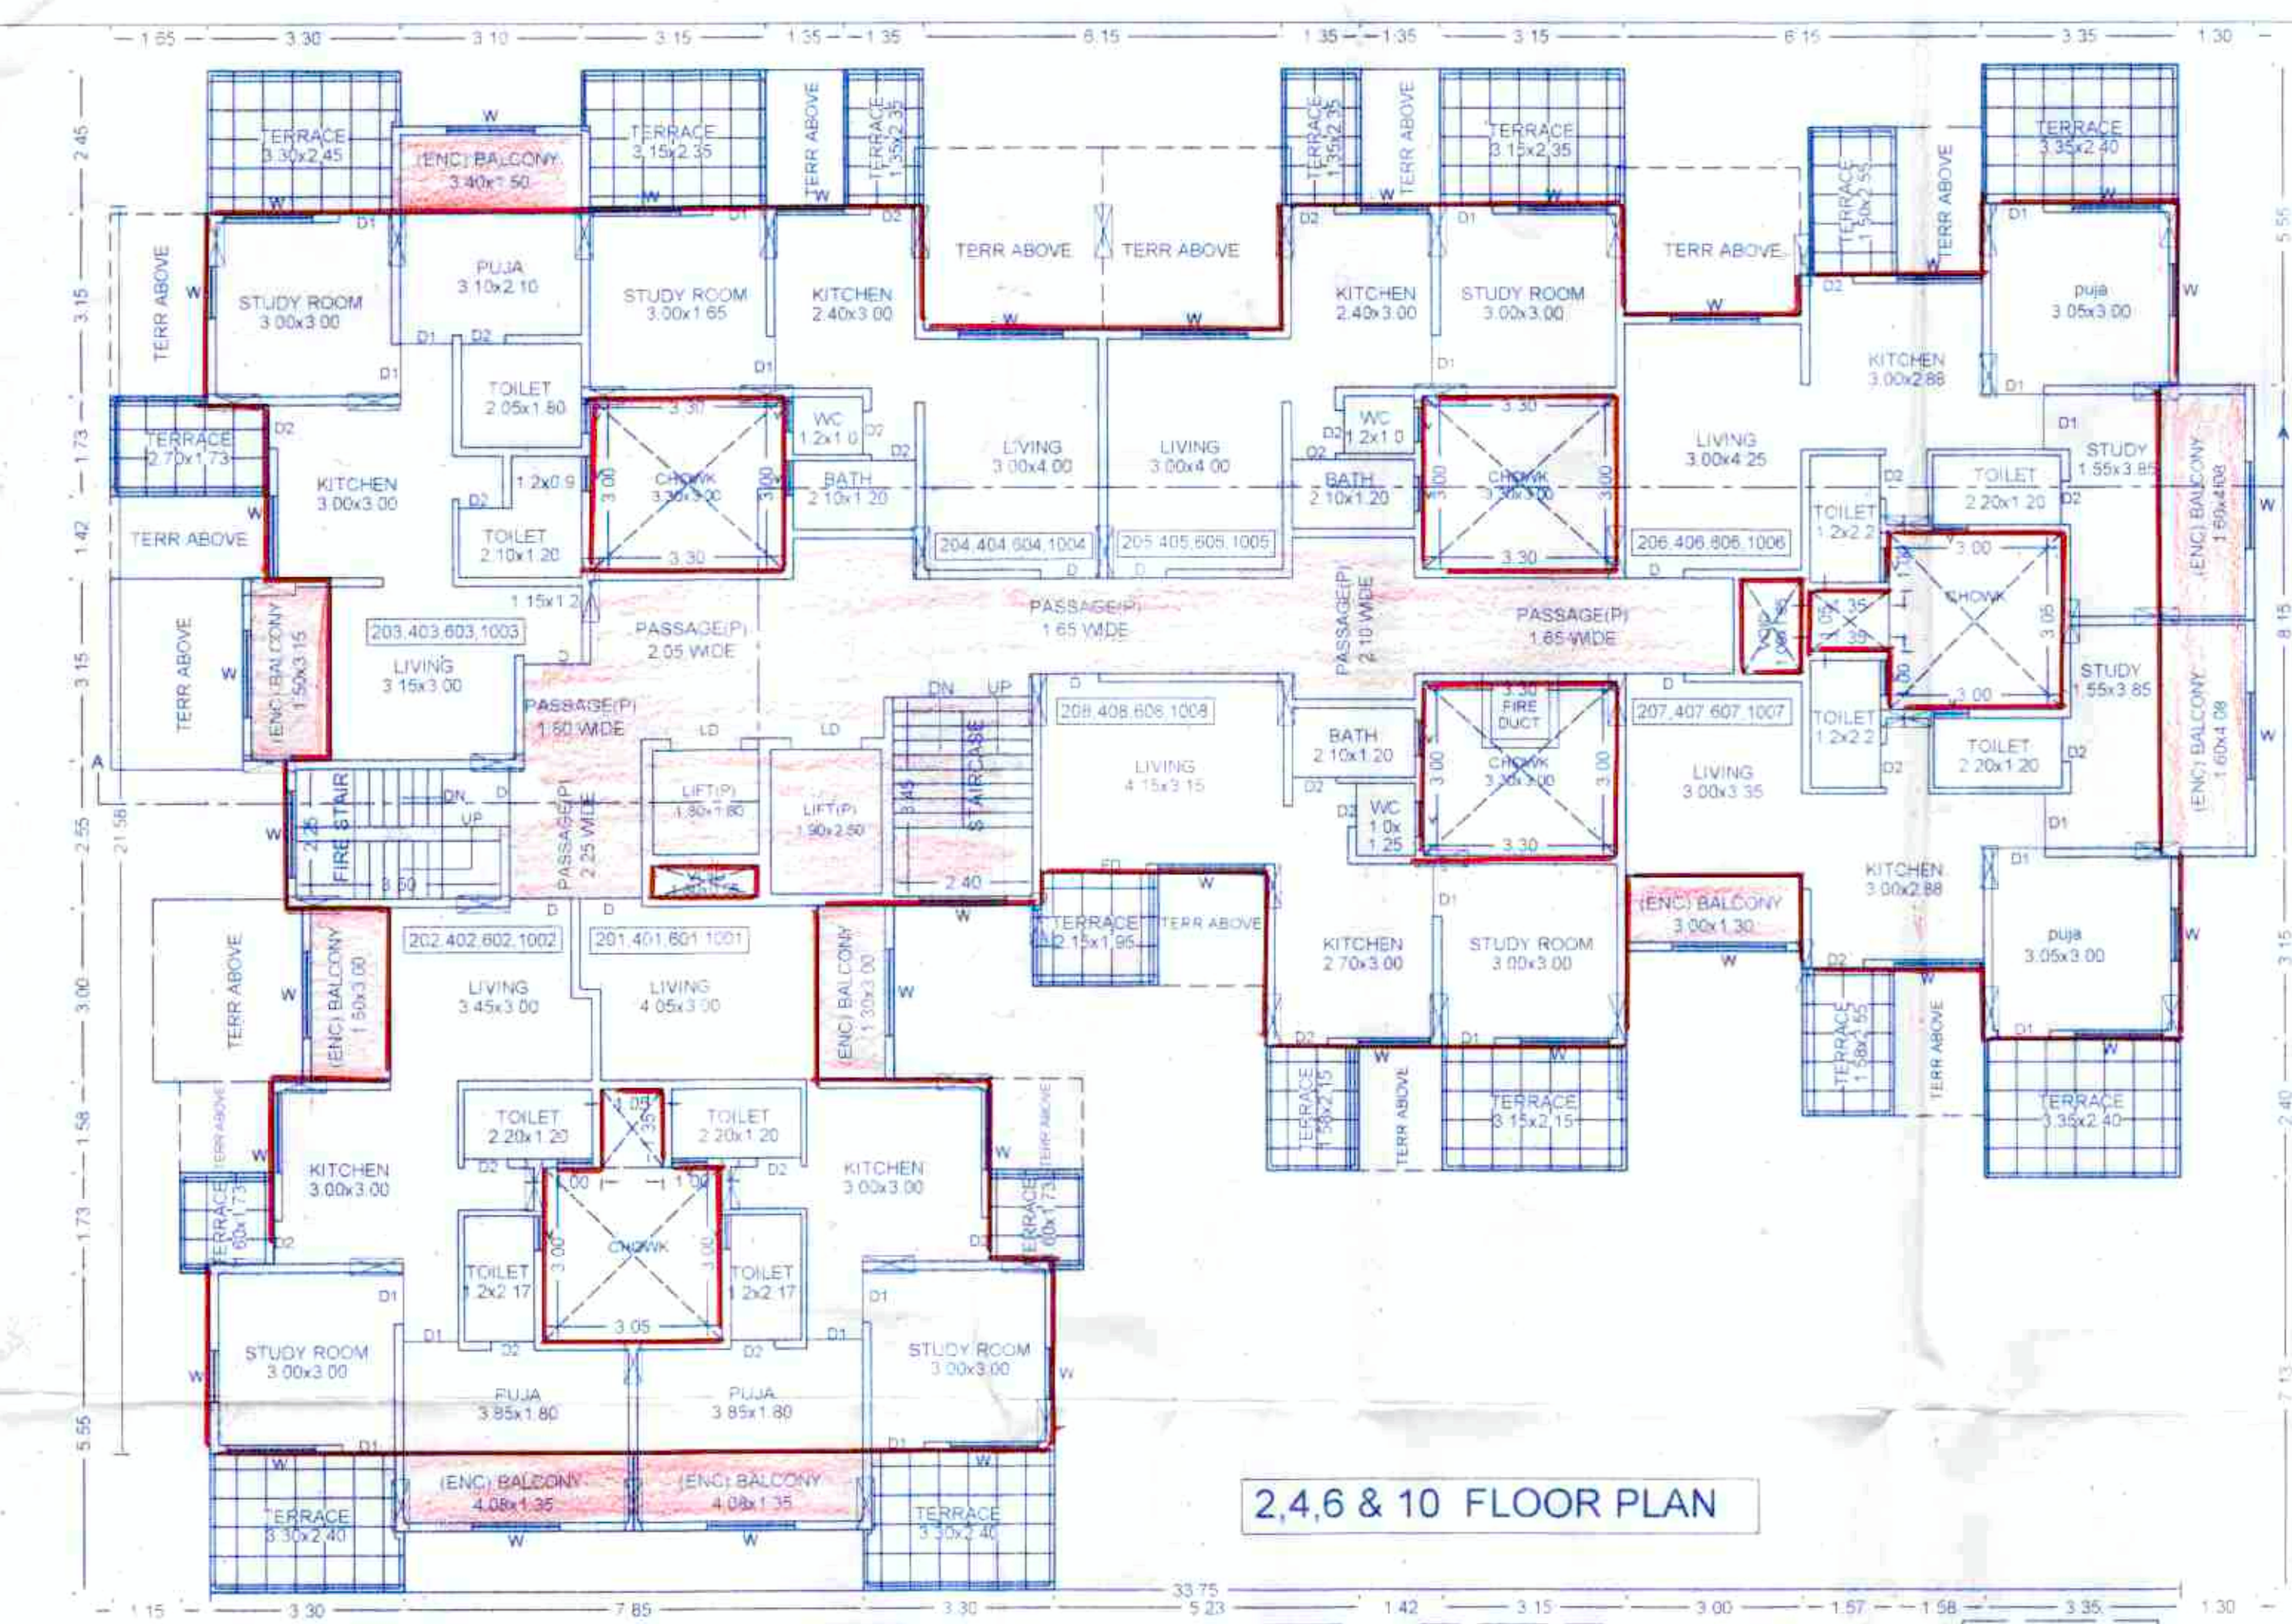

BUILDING: (A WING)


STAMP OF APPROVAL

Sanctioned No. B.P. 1947/94/2018
 Subject to conditions mentioned in the
 Office Order No. 6/19/2018
 even dated 6/19/2018

Pimpri
 Date 6/9/2018

O.C. Signed by
 Joint City Engineer

Joint City Engineer
 Building Permission Dept
 PCMC, Pimpri, Pune-18

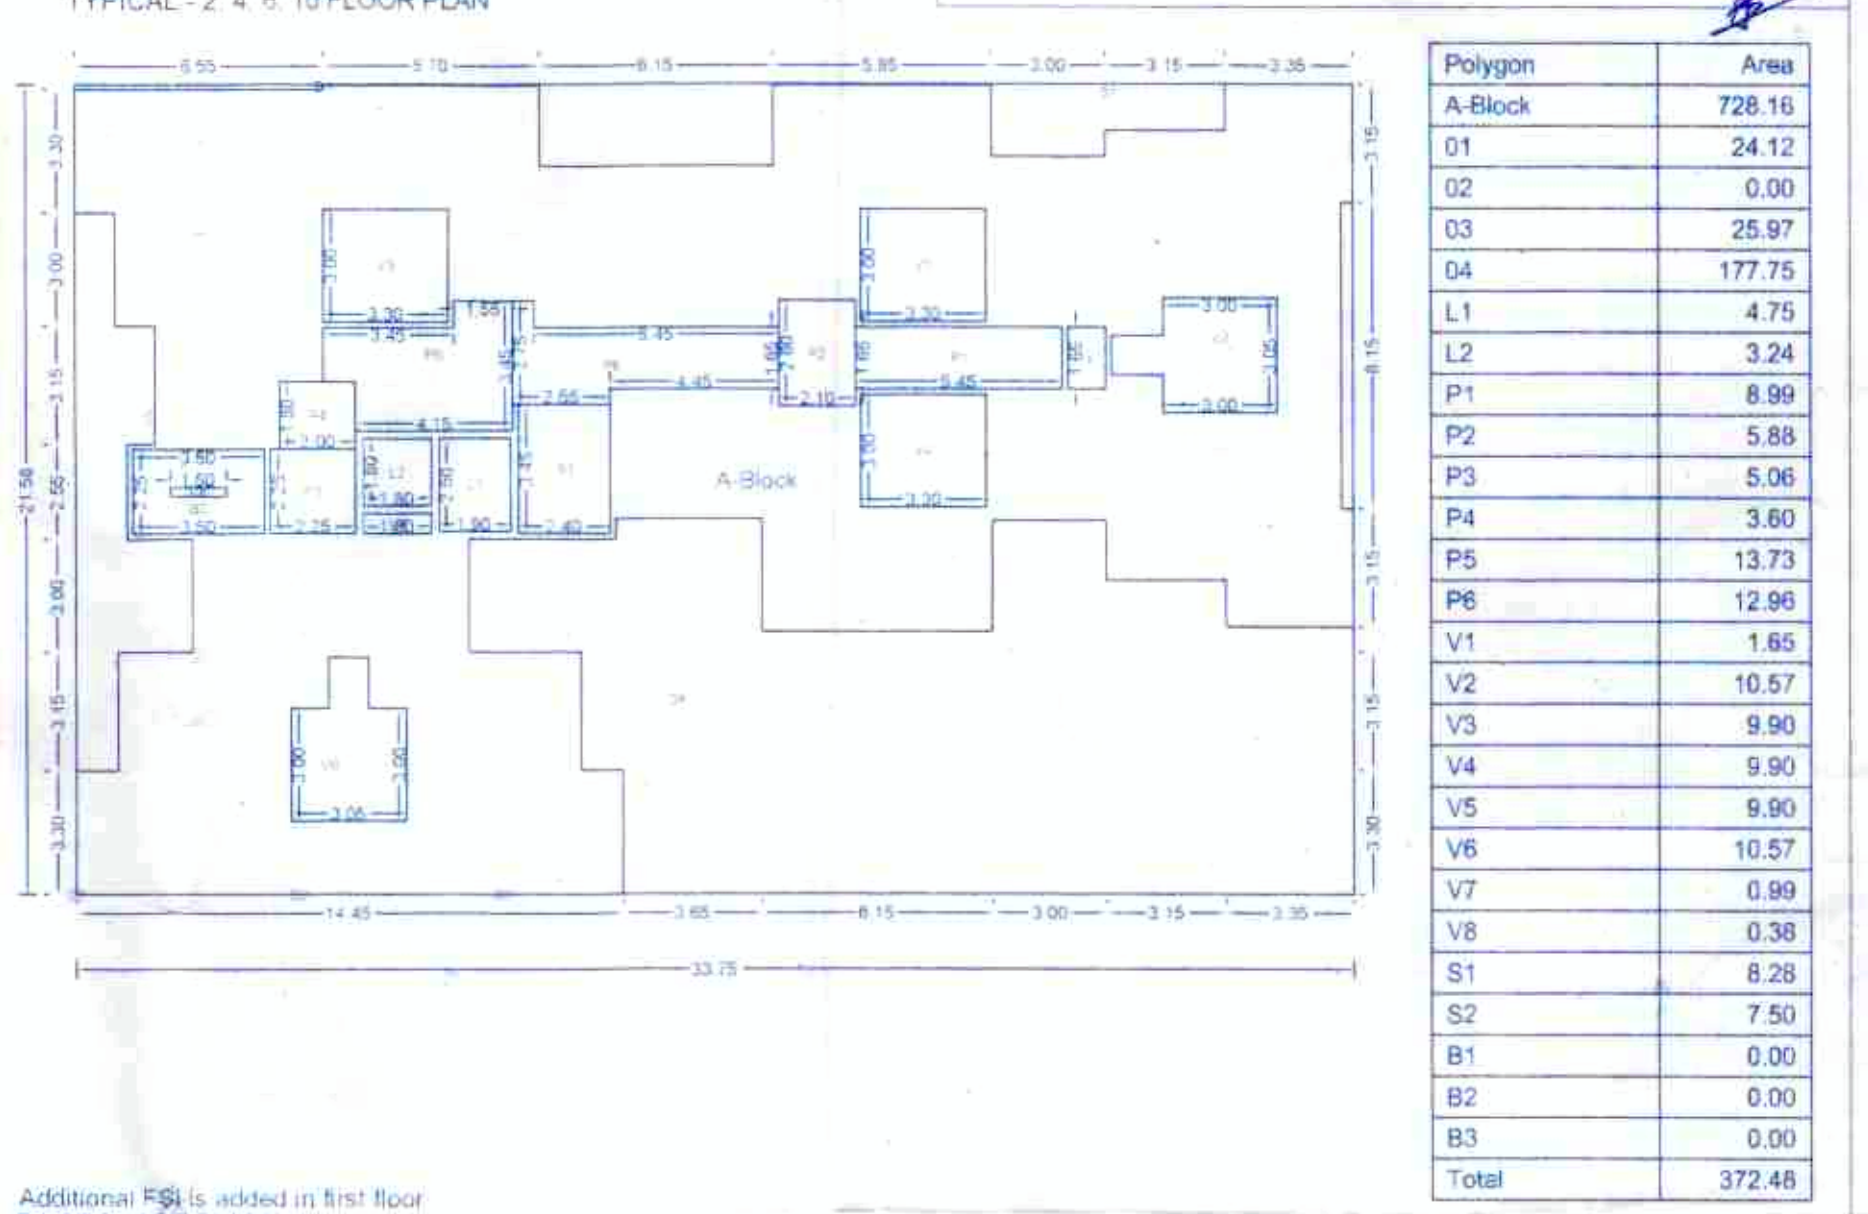

Additional FSI is added in first floor FIRST FLOOR PLAN

OWNER'S NAME: Mr. Vishnu Bhondve & Others
 Through POAH M/s Vighanhartha Developers
 Mr. Sandip M. Raut

OWNER'S SIGN: *SM Raut*

PROJECT: SURVEY NO: 180p&154
 PLOT NO: 12.01
 DESCRIPTION: VILLAGE - RAVET
 ARCHITECT: I. P. ASSOCIATES
 AR ADITYA A. PUNGAVKAR

MR. SATYAJEET R. INAMDAR
 OFF: 901/1, KUNJAL RIVER SIDE
 NEAR HOTEL RIVER SIDE
 CHINCHWAD, PUNE-411004

ARCHITECT'S SIGN: *Satya*

JOB NO: DRG NO: SCALE: 1:100
 INWARD NO: HWDRV7/0036/13
 KEY NO: DATE: 02 Aug 2018
 SHEET NO: 5/7

Polygon	Area
A-Block	502.54
D1	2.30
D2	12.01
D3	51.36
D4	20.16
L1	4.75
L2	3.24
O1	9.90
O2	10.57
O3	9.90
O4	9.90
V1	0.99
V2	1.65
V3	0.38
S1	7.50
Total	357.94