


STAMP OF APPROVAL

Sanctioned No. B.P./mamul&di/03/2012
Subject to conditions mentioned in the
Office Order No.
even dated 15/3/2012

15/03/2012




Deputy Engineer

Building Permission and Sanctioned Building
Construction Control Department
Pimpri Chinchwad Municipal Corporation
Pimpri - 411 018.

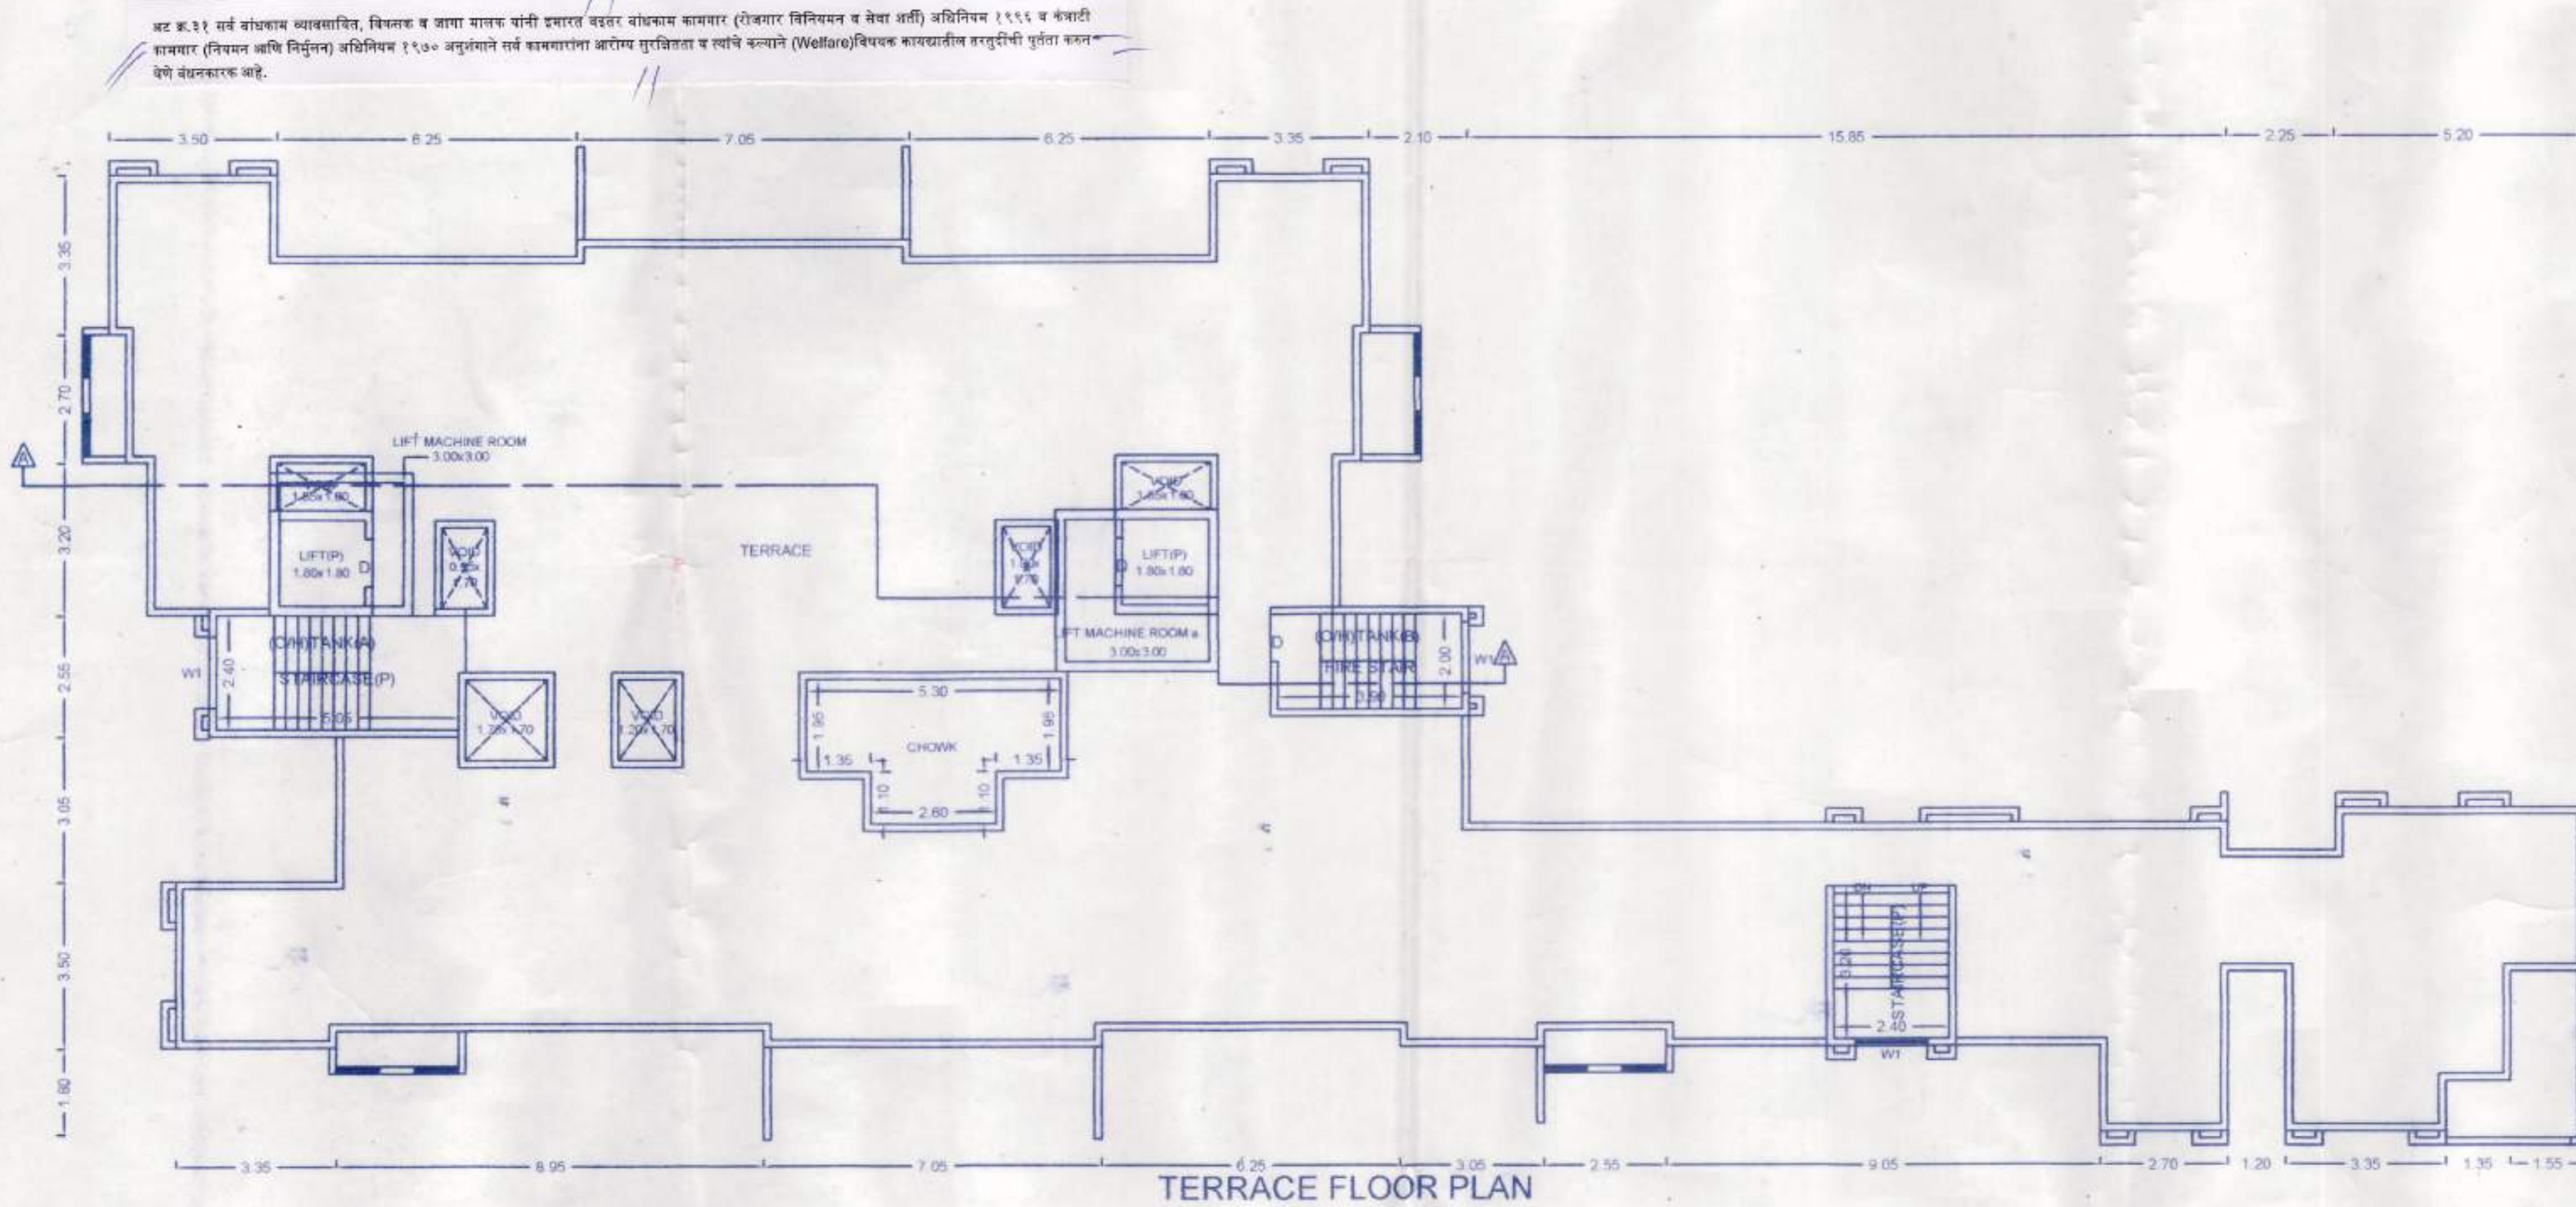

Polygon	Area
A-Block	891.91
O1	2.71
O2	318.94
O3	75.45
L1	3.24
L2	3.24
P1	18.42
P2	5.36
P3	8.43
P4	3.84
P5	5.22
P6	2.60
P7	2.88
O1	13.19
O2	13.19
V1	1.85
V2	1.85
V3	2.89
V4	2.04
V5	1.62
V6	1.70
S1	12.12
S2	7.68
S3	7.60
Total	375.64

TYPICAL -2,4 FLOOR PLAN

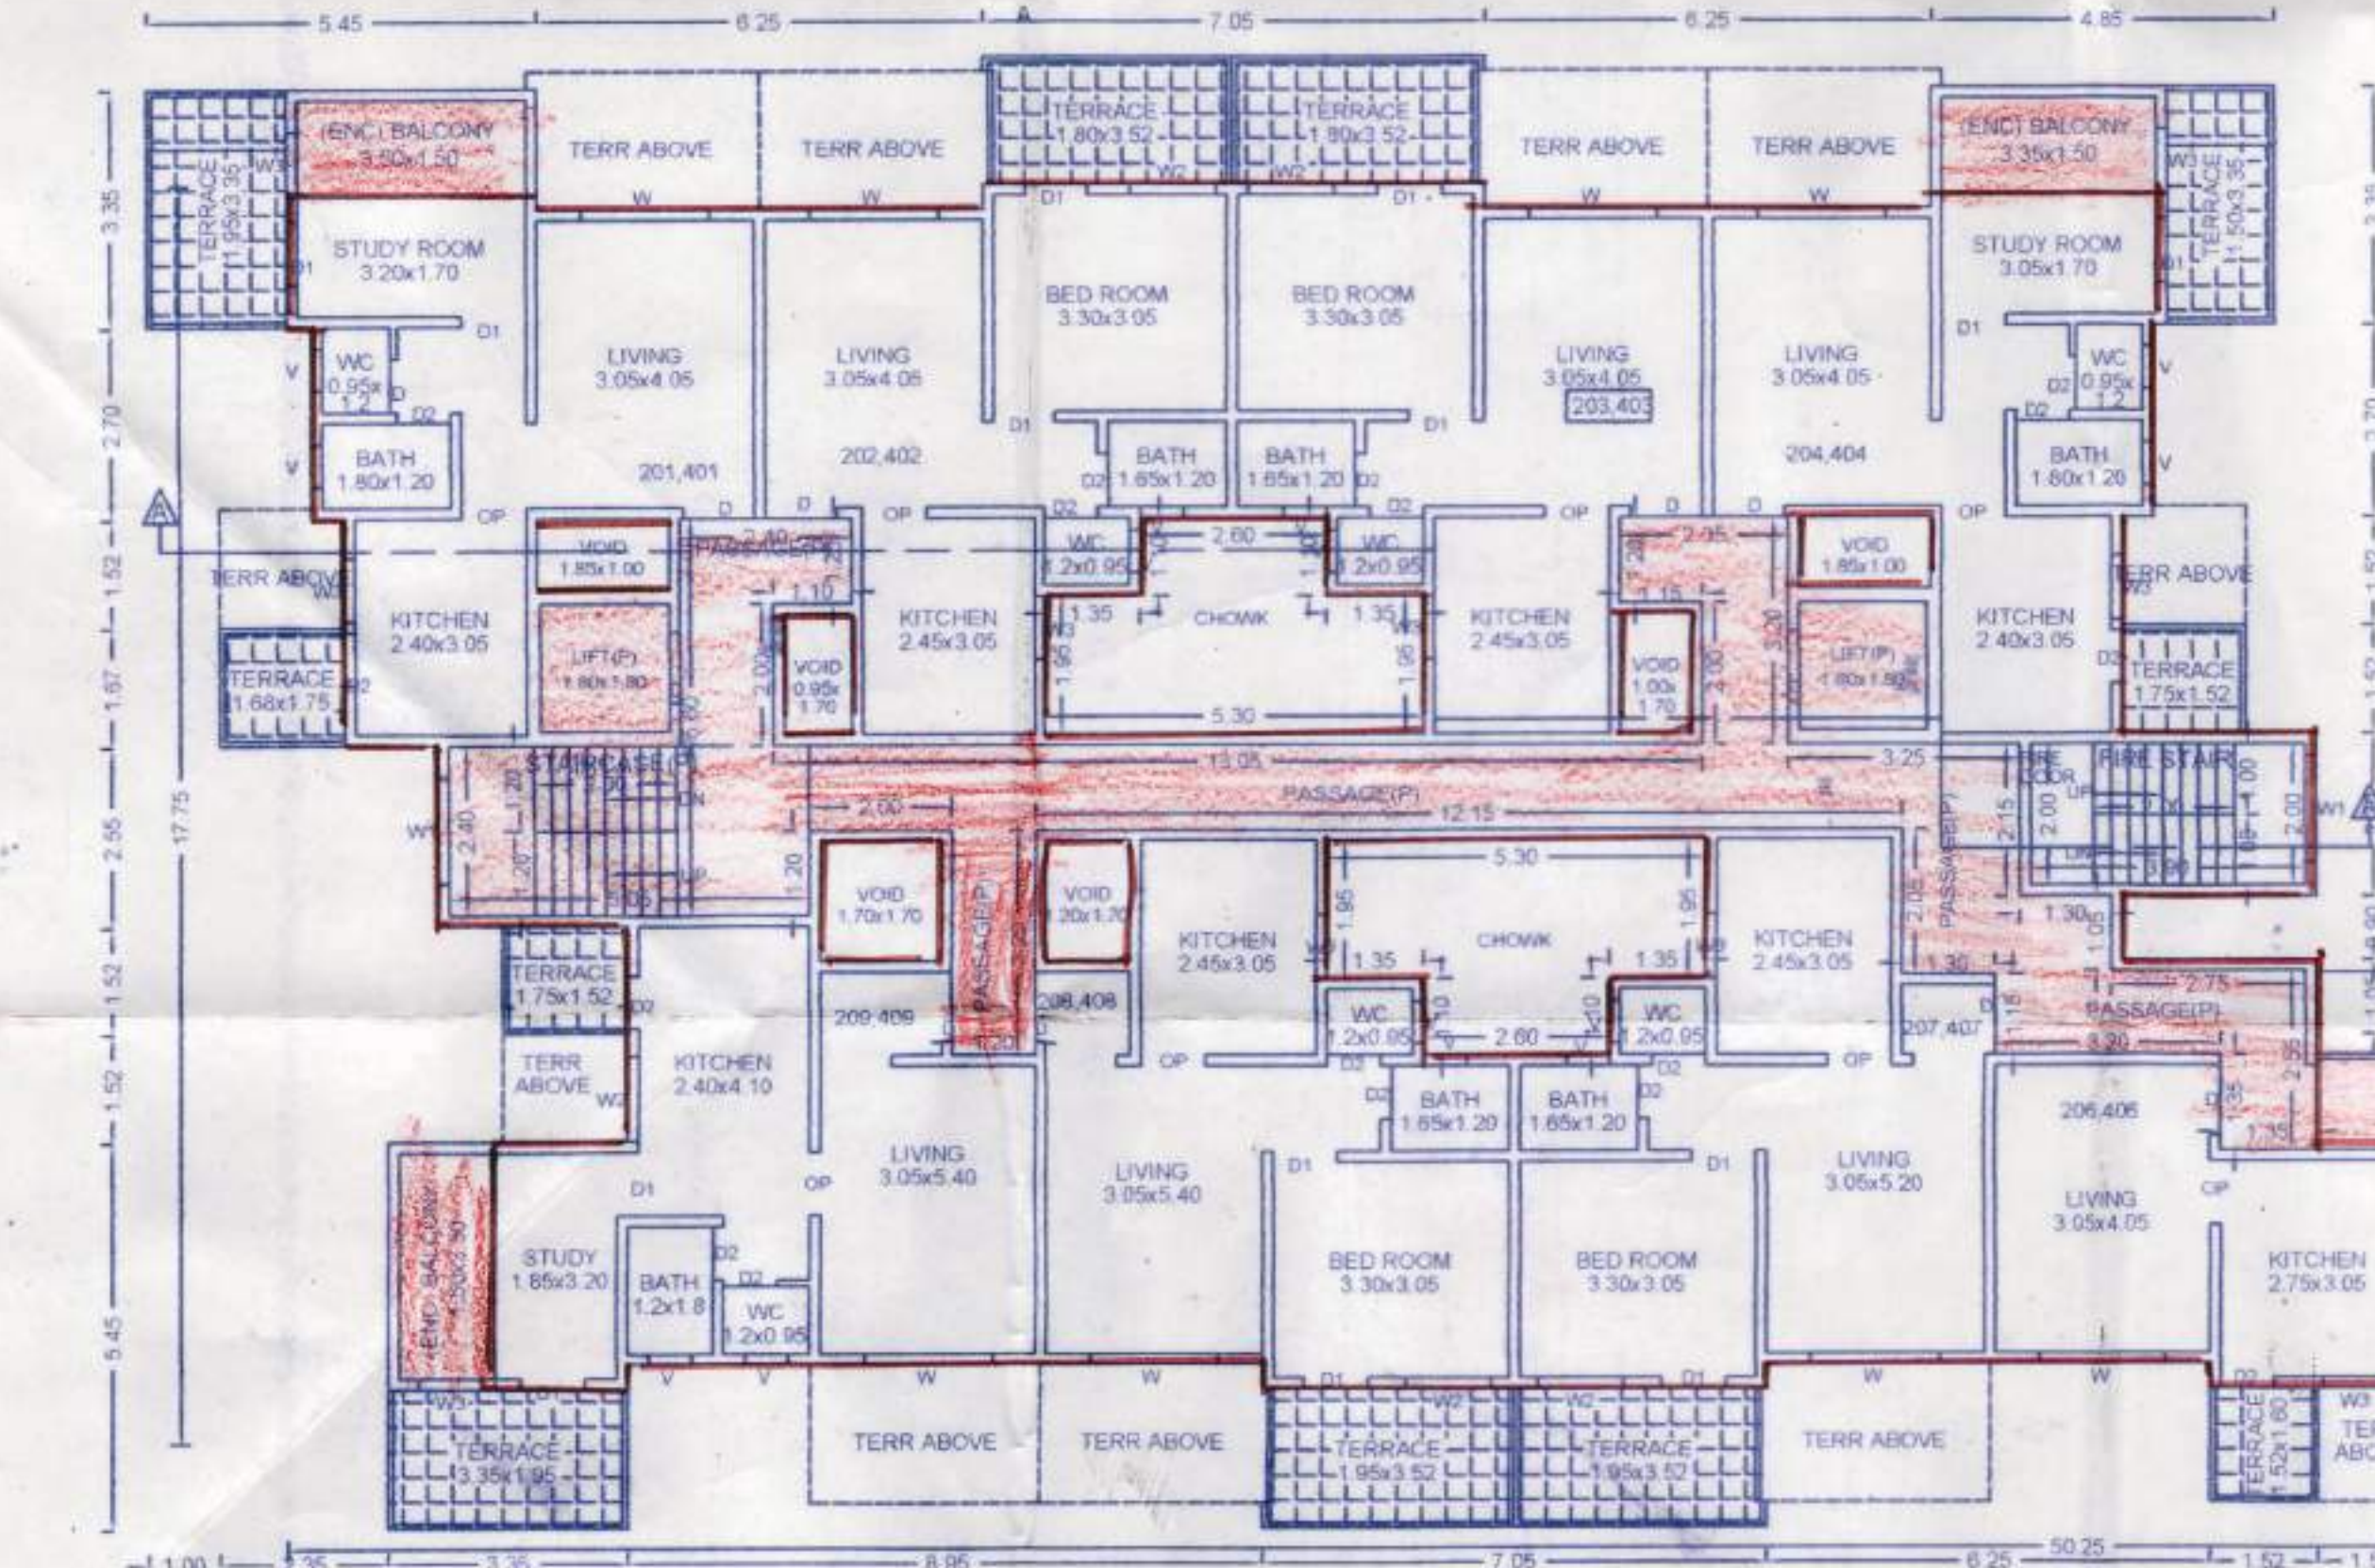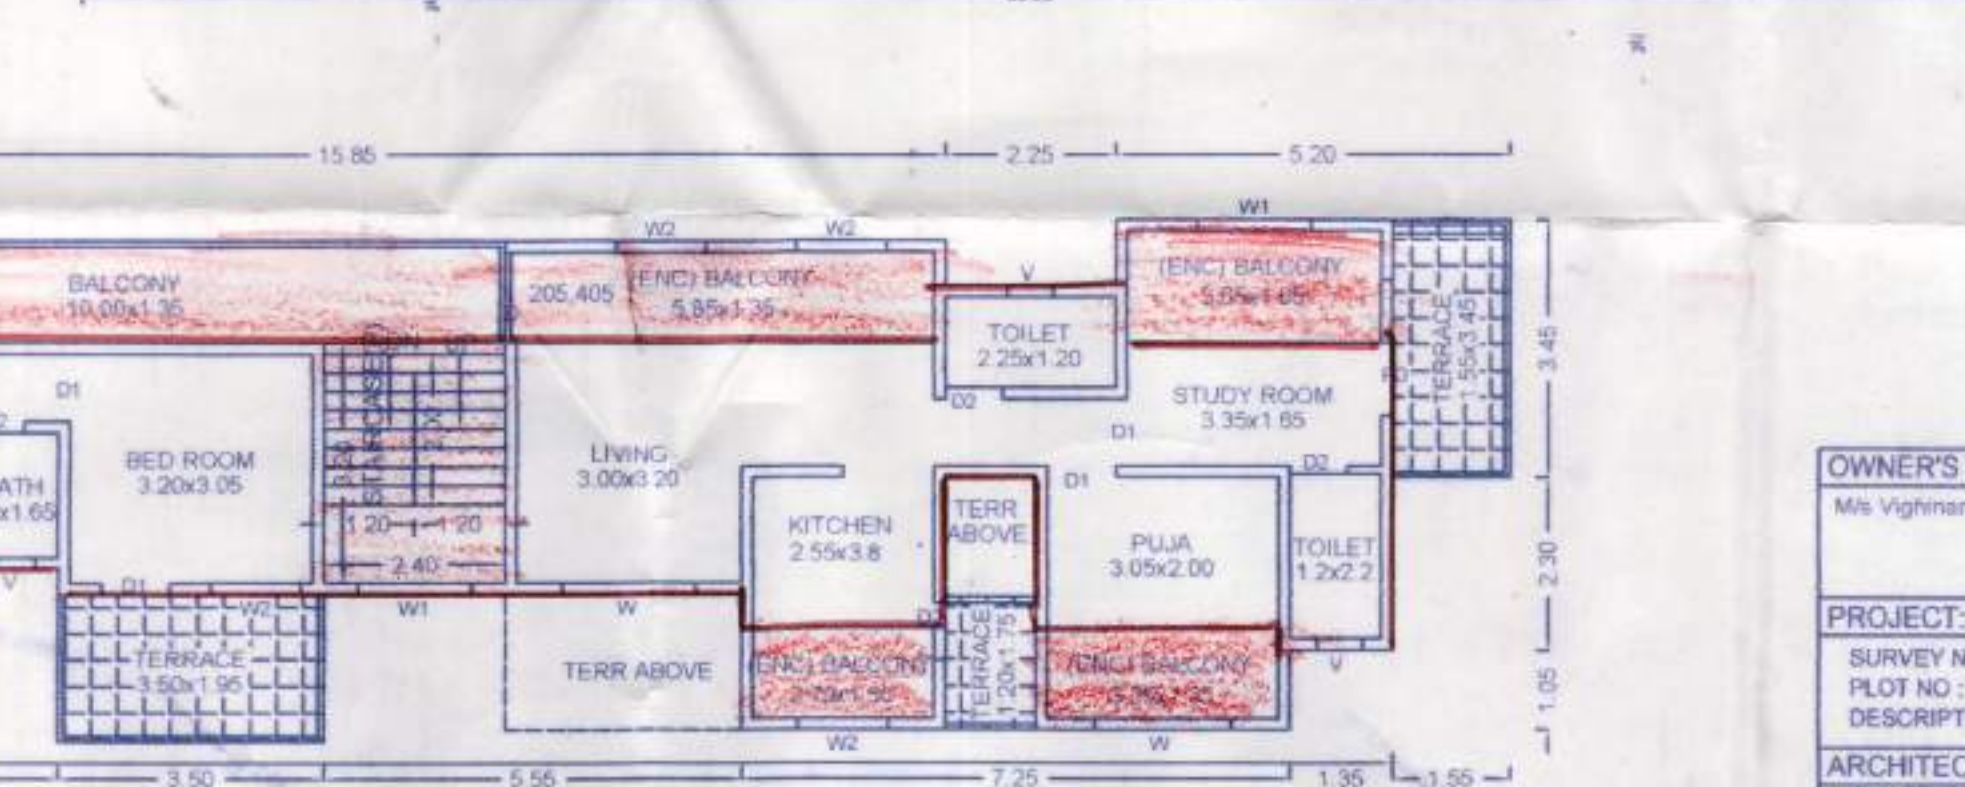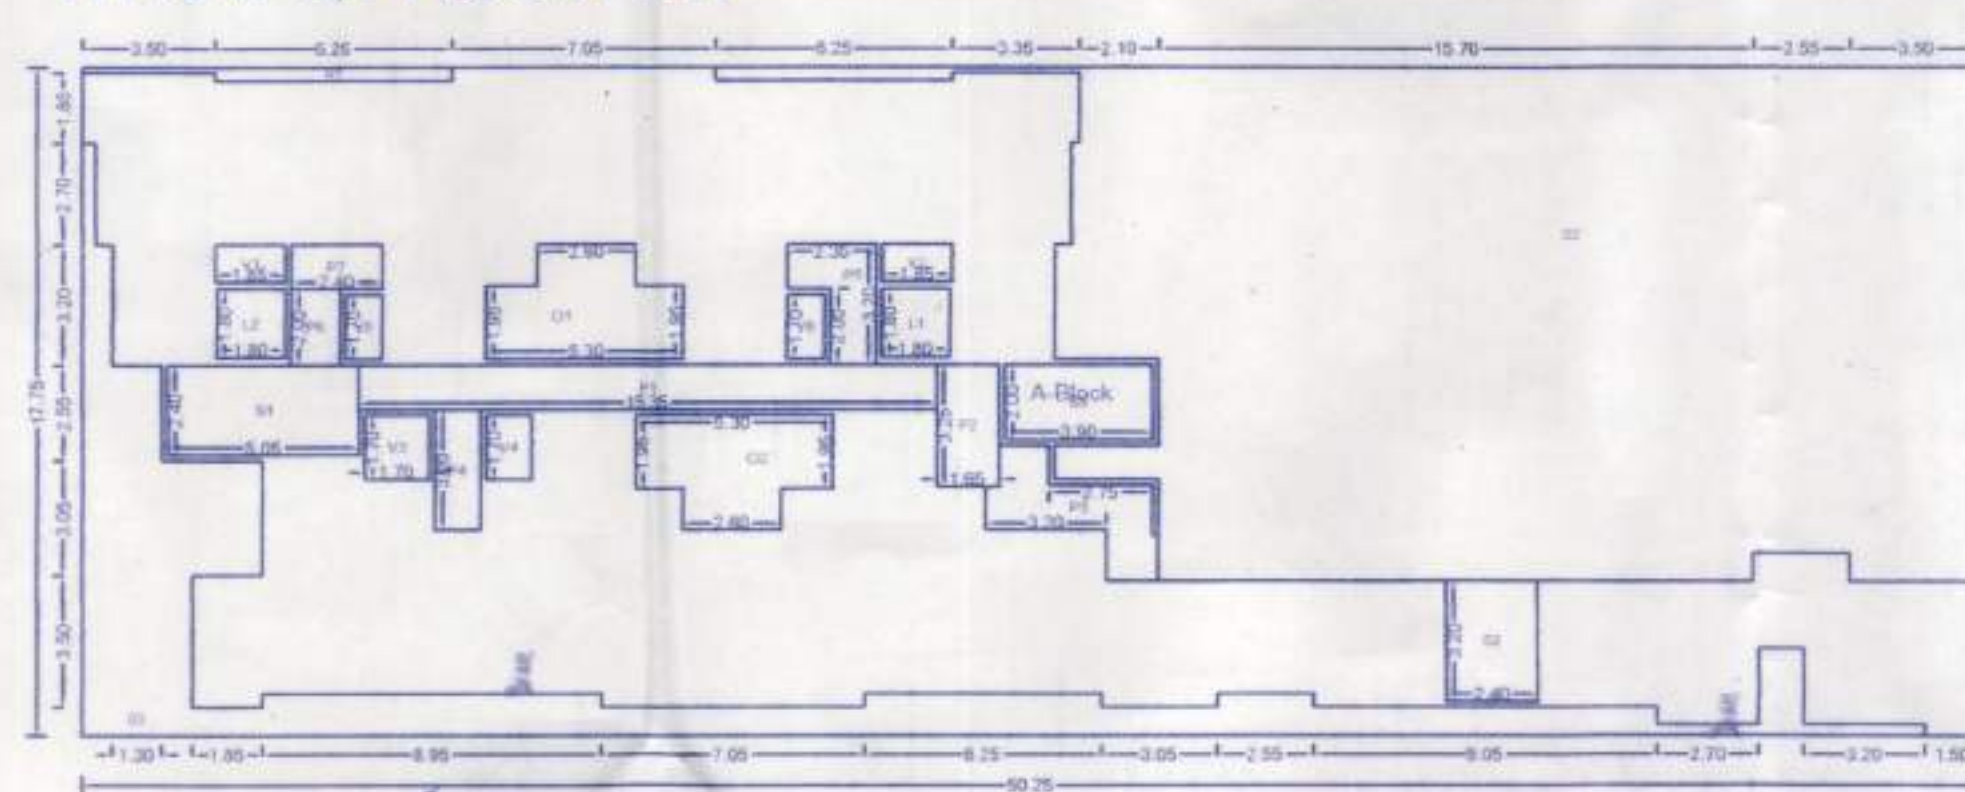

TYPICAL -2,4 FLOOR PLAN

OWNER'S NAME: M/s Vignharta Developers & Promoters through owners		OWNER'S SIGN:
PROJECT:		
SURVEY NO: 13/1A/2	HISSA NO: 018 NO.	
DESCRIPTION: REGULAR TRACK, VILLAGE - MAMURDI		
ARCHITECT: T.P. ASSOCIATES		ARCHITECT'S SIGN:
JOB NO.	DRG. NO.	SCALE
INWARD NO: INWDMMR/0016/14	DATE	27-01-2017
KEY NO.	SHEET NO.	3/4


BUILDING: (BUILDING)

STAMP OF APPROVAL

Sanctioned No. B.P./Mamurdi/03/2017
 Subject to conditions mentioned in the
 Office Order No.
 Issued dated 15/03/2017

Pimpri
 Date 15-03-2017

Deputy Engineer
 Deputy Engineer
 Building Permission and unauthorised Building
 Construction Control Department
 Pimpri Chinchwad Municipal Corporation
 Pimpri - 411 018.

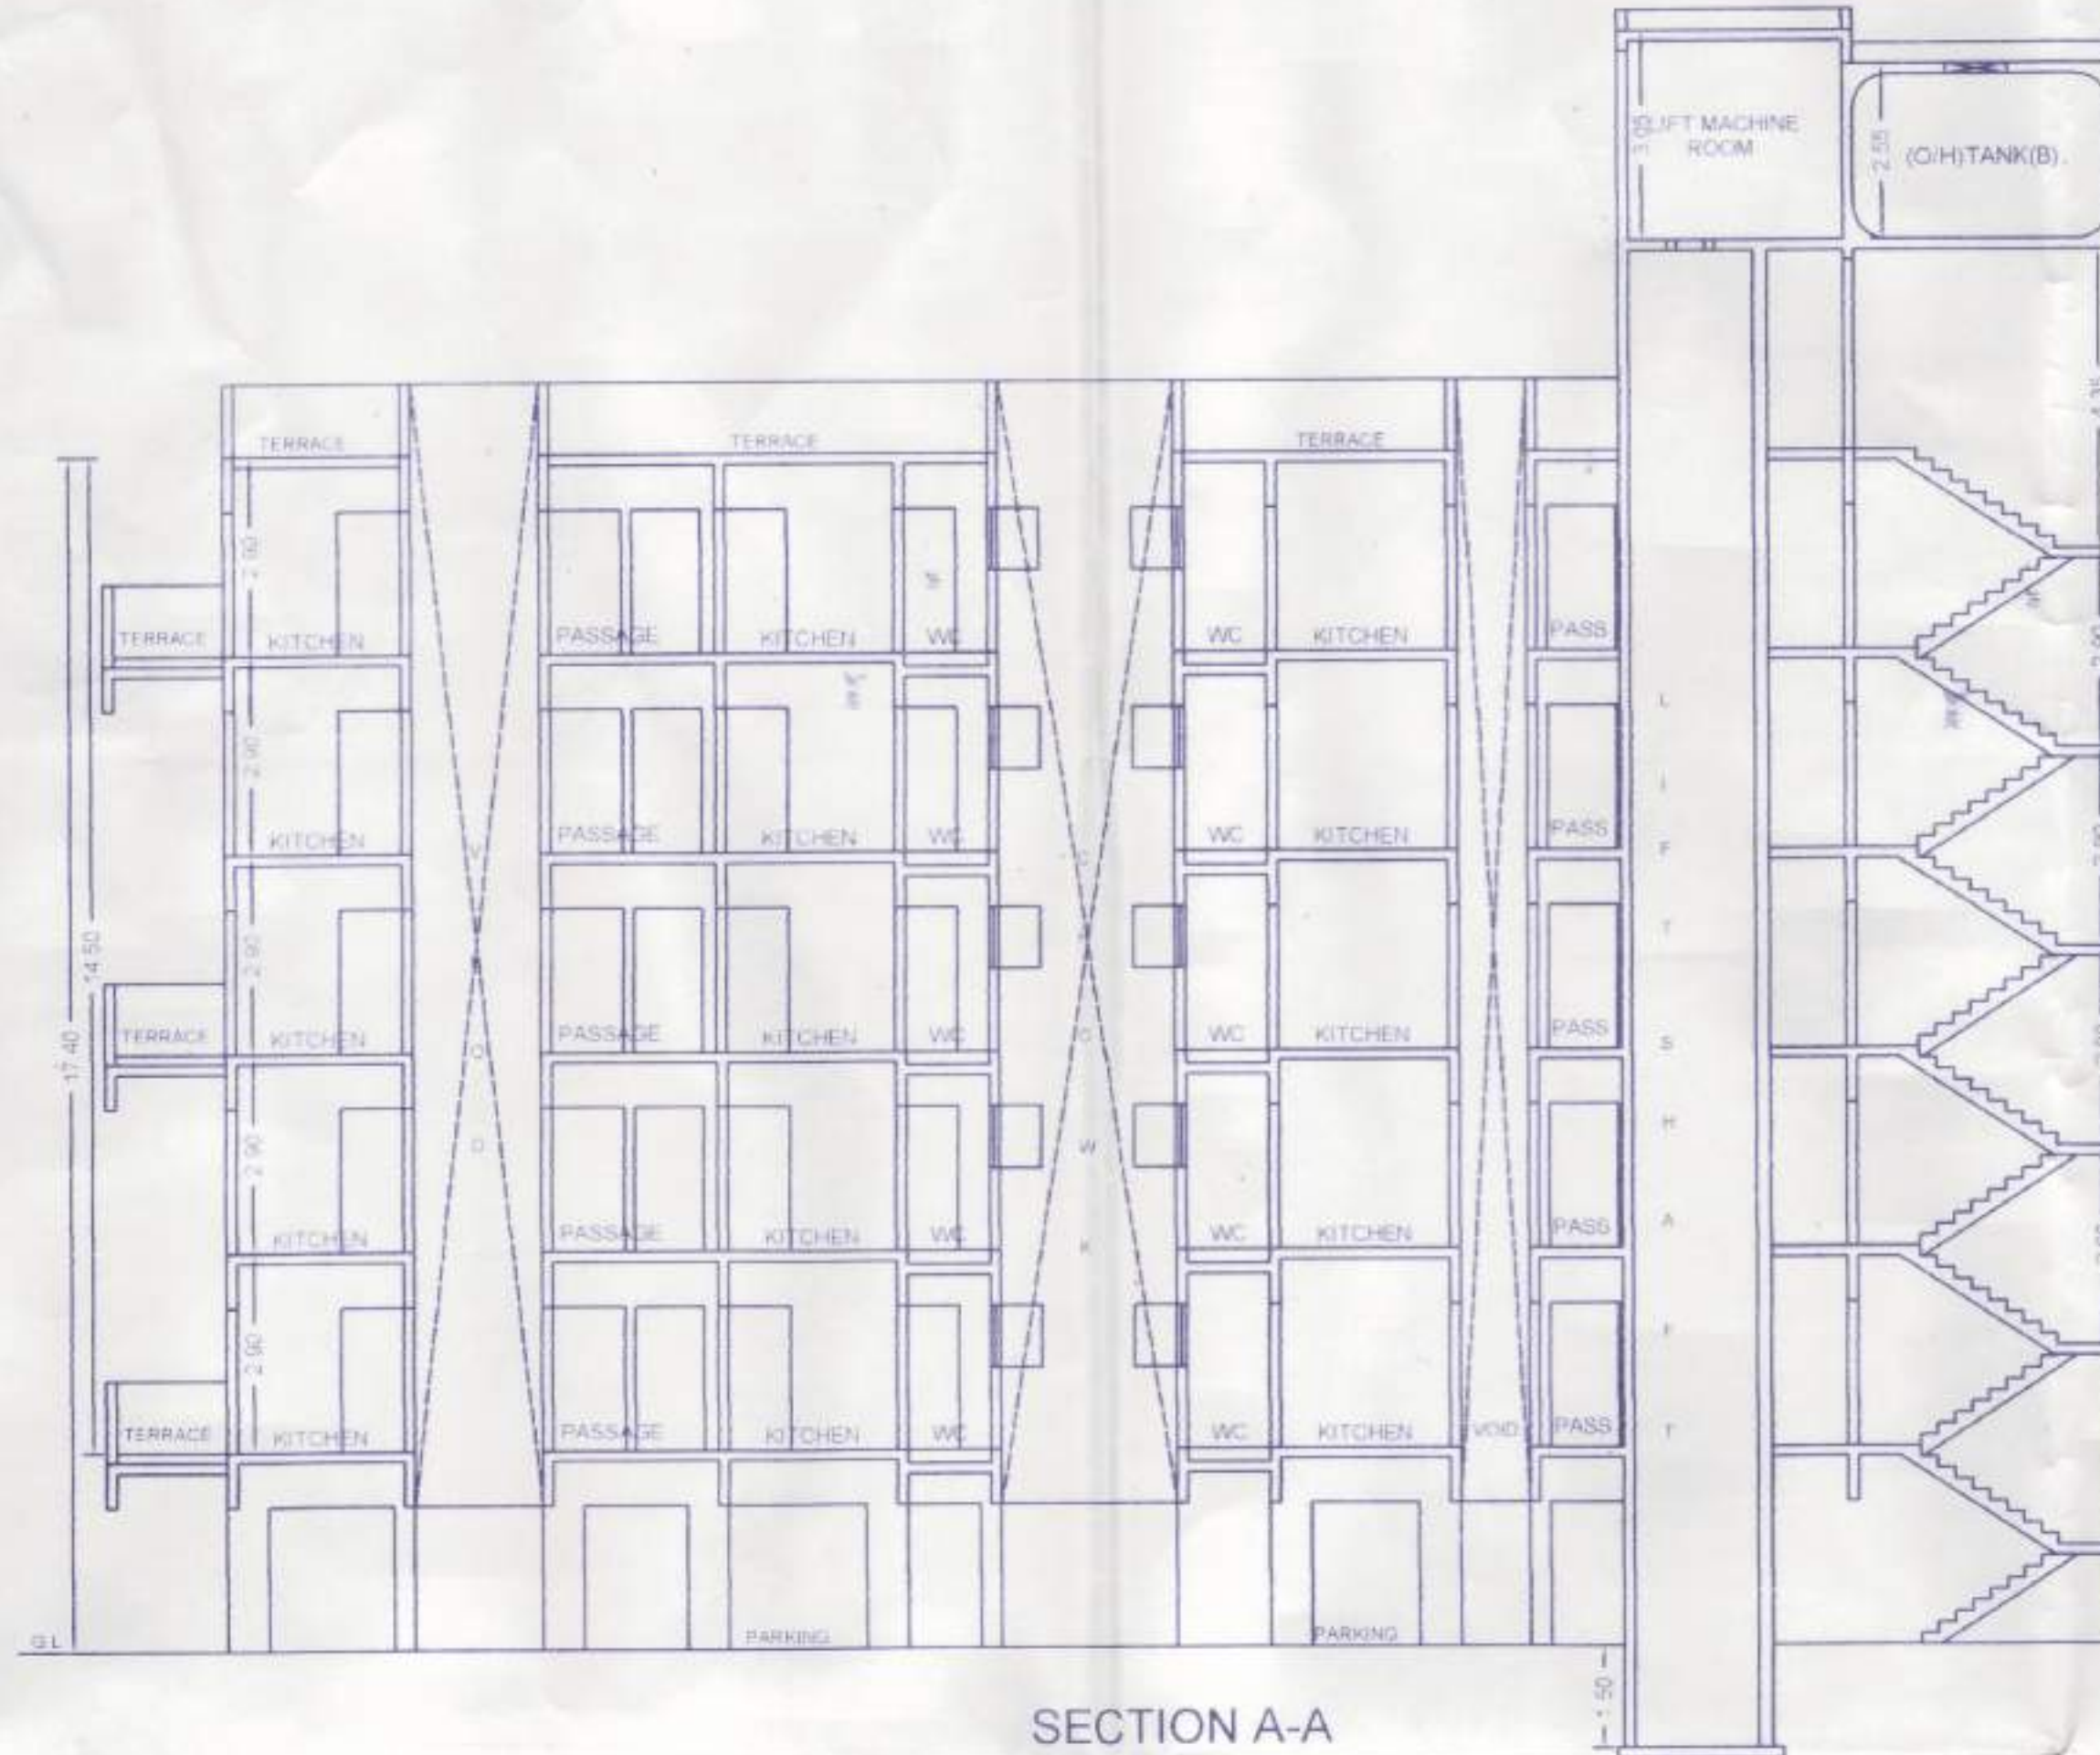

अट. ३० बांधकाम/ व्यावसायिक/विकसक जागा भाजक यांनी बांधकामावर काम करणा-या कायमदार बर्षाचा (Insurance) विमा काढणे बंधनकारक असून त्या बाबतची कागदपत्रे सादर केल्याशिवाय अंतिम कायमदारी बांधकाम देणेत येणार नाही.

अट. २९ ईंधन, विजल गुन्ना, मलेशिया इ. इत्यादी बांधकाम नियंत्रण ठेवणे साठी बांधकामाचे माईट वर सादर केलेले पाण्याचे दाब्यावर ताब्यात असणे बंधनकारक आहे. तसेच साठवलेले पाण्याचे टाकीचे वरिष्ठतम मानकेले पाण्याचा निचरा करण्याची व्यवस्था निश्चितपणे करणे विकसकावर बंधनकारक राहिल. तसेच भूदर ठिकाणी नियमितपणे मलेशिया ऑईन, एंटेड फ्लायंग इ. इंग्रज प्रतिबंधक कंत्राटी नियमितपणे करणेची जबाबदारी बांधकाम व्यवसायिकावर राहिल.

अट. २९ सर्व बांधकाम व्यवसायिक, विकसक व जागा भाजक यांनी इमारत वस्तुवर बांधकाम कायमदार (रोजगार विनियमन व सेवा शक्ती) अधिनियम १९९६ व संघाटी कायमदार (निचमन आणि विधुलन) अधिनियम १९७० अनुषंगाने सर्व कायमदारीना आरोग्य सुरक्षितता व त्यांचे कल्याण (Welfare)विषयक कायदांतील तरतुदींची पूर्तता करणे बंधनकारक आहे.



OWNER'S NAME: M/s. Vighnanta Developers & Promoters through owners

PROJECT:

SURVEY NO: 13/1A/2
 PLOT NO: HISSA NO: CTS NO: 13/1A/2
 DESCRIPTION: REGULAR TRACK, VILLAGE - MAMURDI

ARCHITECT: T. P. ASSOCIATES

ARCHITECT'S SIGN:

OFF. NO. 12, PEARLAL BULVARD, NEAR MORE BHS, PIMPRI
 CHINCHWAD, PIMPRI - 411 018. (PIMPRI) TEL: 020-27117777

JOB NO.	DRG. NO.	SCALE	DRAWN BY	CHECKED BY
		1:100	POOJA	A.P.

INWARD NO: INWD/MMR/0016/14 DATE: 27-01-2017
 KEY NO: 1/1 SHEET NO: 4/4

आ. ४.१ - कृषकानां भाग्यसिद्धि, जीवन तथा वस्त्रादी वस्तुसंग्रहानां सुरक्षा, आरोग्य, शिक्षा आदि अनेक क्षेत्रांत (Insurance) ही सर्वोत्तम सुविधा आहे. या सुविधेचा उपयोग करून घ्यावा.

[illegible]

BUILDING: (BUILDING)

STAMP OF APPROVAL

STAFF OF THE POSTAL
SERVICE

5. Aids to navigation maintained as the



Accepted: 11/13/2013

Page 11/21

Dennis Vaughan


Building Technology and Construction Building
Construction Unit Department
Room 4100, 1000 University Avenue
Berkeley, CA 94720

Additional FSI is added in first floor
TYPICAL -1,3,5 FLOOR PLAN

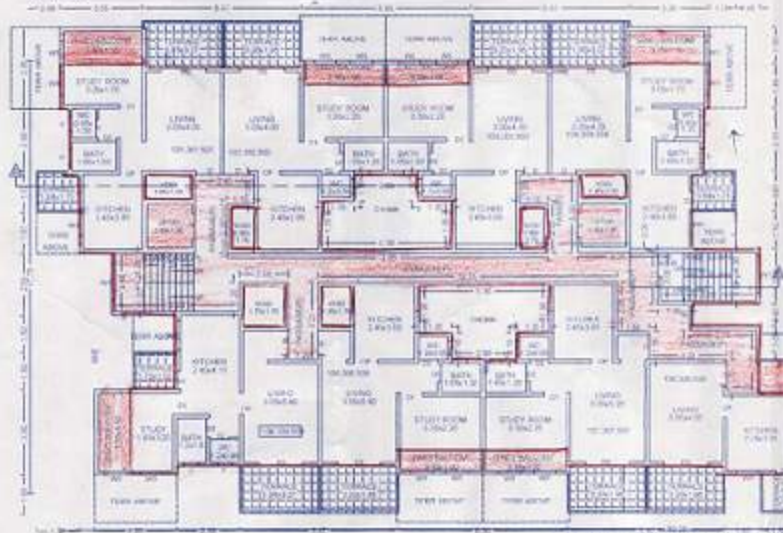

Polymer	Area	P ^a	Yield
6-BDCA	281.91	0.7	2.89
P1	2.75	0.1	12.59
P2	228.96	0.0	13.48
P3	8.75	0.1	2.88
P4	32.25	0.0	3.54
P5	5.59	0.5	1.86
P6	5.29	0.4	1.88
P7	2.86	0.5	1.82
P8	15.42	0.6	5.70
P9	3.86	0.1	12.15
P10	9.38	0.2	7.88
P11	0.69	0.9	7.70
99	9.45	Total	302

TYPICAL-1.3.5 FLOOR PLAN

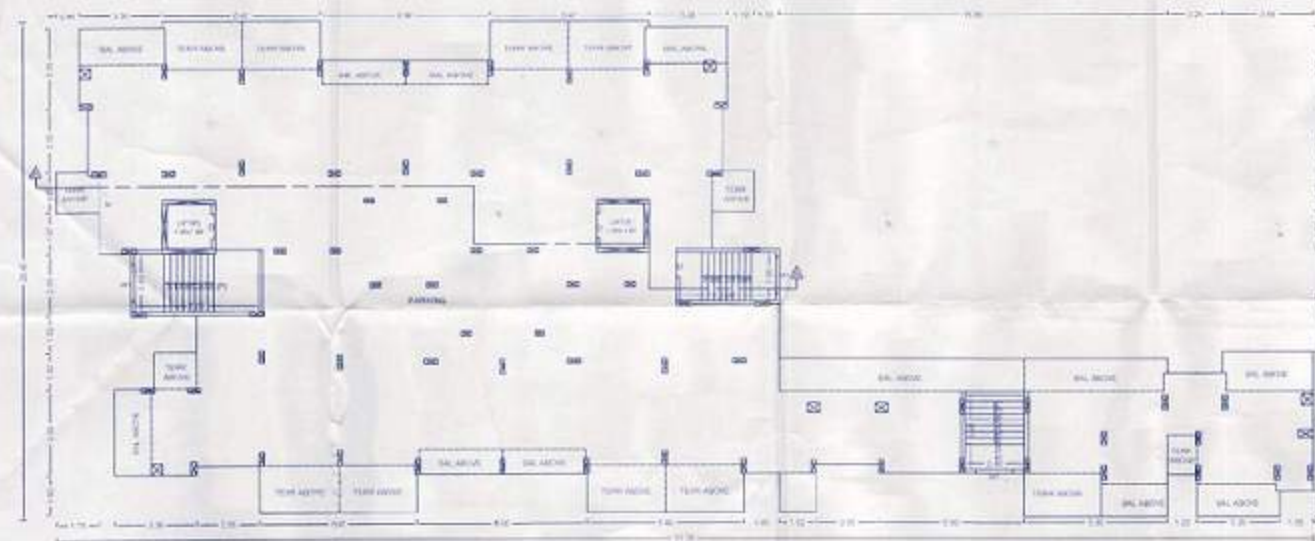

PARKING FLOOR PLAN

[illegible]