

STAMP OF APPROVAL

1ST FLOOR PLAN

Sanctioned No. B.P./Chikhali/172/2024
 Subject to conditions mentioned in the
 Office Order No.
 Issued dated 30/12/2024
 Pimpri
 Date 30/12/2024



O. C. Signed by
 City Engineer


for City Engineer
 Building Permission Dept.
 P.M.C., Pimpri, Pune-18.

FIRST FLOOR	
SHOP NO.	CARPET AREA IN SQ.M.
101	55.94
102	41.14
103	41.14
104	57.24
105	52.79
106	57.24
107	52.79
108	44.8
109	39.7
110	111.71
111	33.17
112	33.17
113	12.34
113 A	12.34
114	34.59
115	34.59
116	34.59
117	34.59
118	34.59
119	34.59
120	34.59
121	34.59
122	34.94
123	34.94
124	22.62
125	22.62
126	22.62
127	22.62
128	22.62
129	15.82
130	13.05
131	13.15
132	13.55
133	14.87
134	16.07
135	21.52
136	16.61
137	13.7
138	13.8
139	14.22
140	15.61
141	16.87
142	16.29
143	15.13
CAFÉ	30.41
COVERED TERRACE	67.65
FORMED TERRACE	124.94
TOTAL	1558.47

Polygon	Area
A-Block	3555.10
01	1328.54
V1	0.81
V2	0.81
V3	0.81
V4	0.81
V5	0.81
V6	0.81
V7	0.81
V8	0.81
V9	0.81
V10	0.81
V11	0.81
V12	0.30
V13	12.51
V14	3.51
V15	0.90
L1	5.00
L2	5.00
L3	5.00
Total	2185.43

1ST FLOOR B/UP AREA
 = 2185.43 SQ.M.

1ST FLOOR KEY PLAN
 (SCALE 1:200)

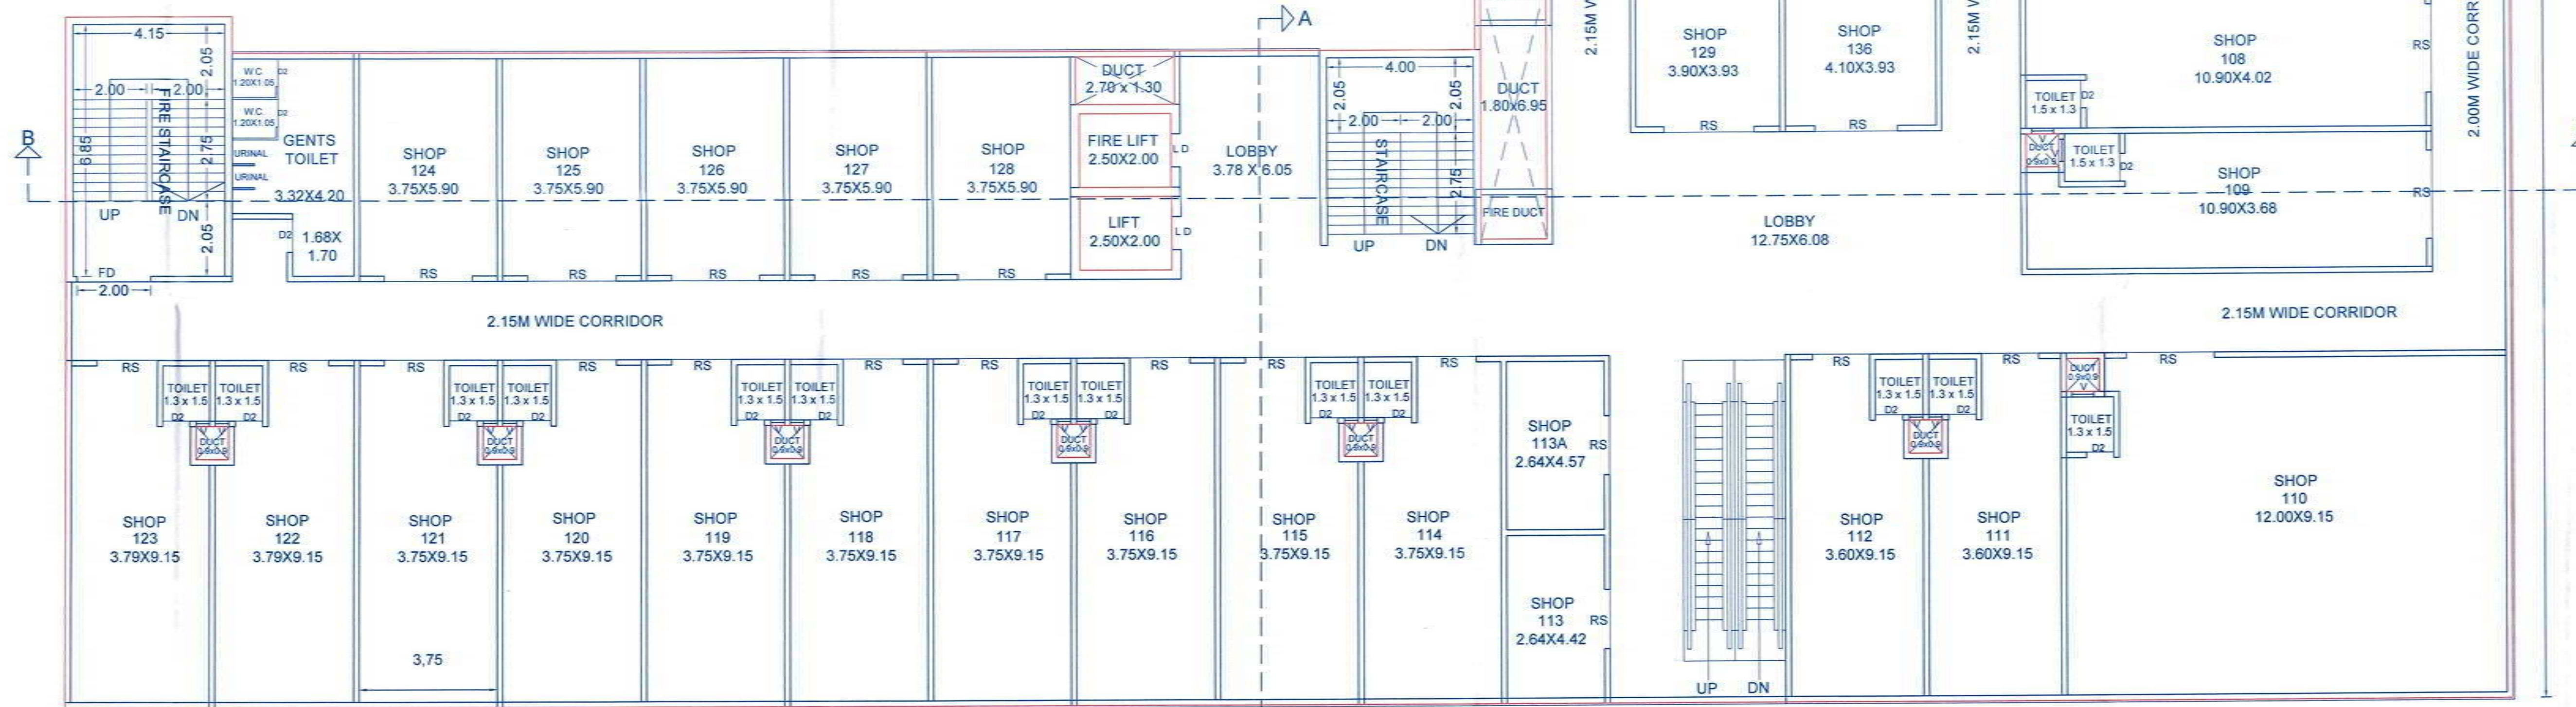

1ST FLOOR PLAN

66.60