




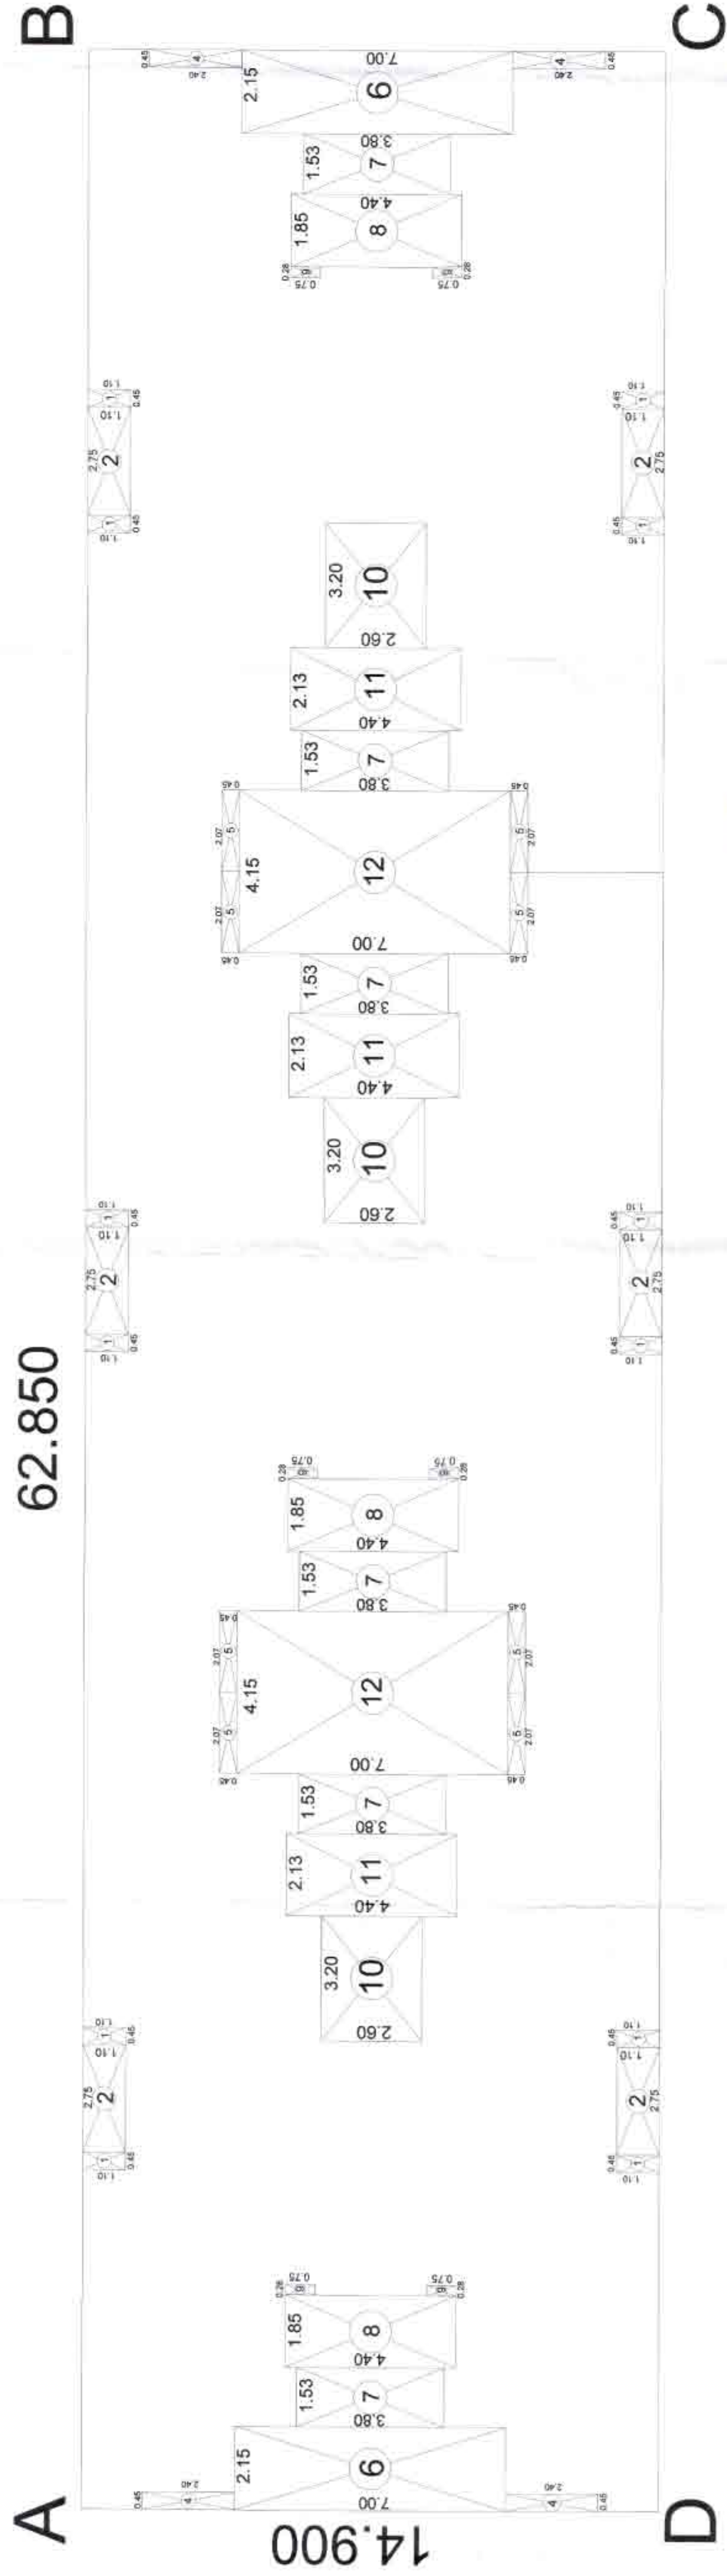

2ND & 4TH FLOOR PLAN
BLD. A, B & C

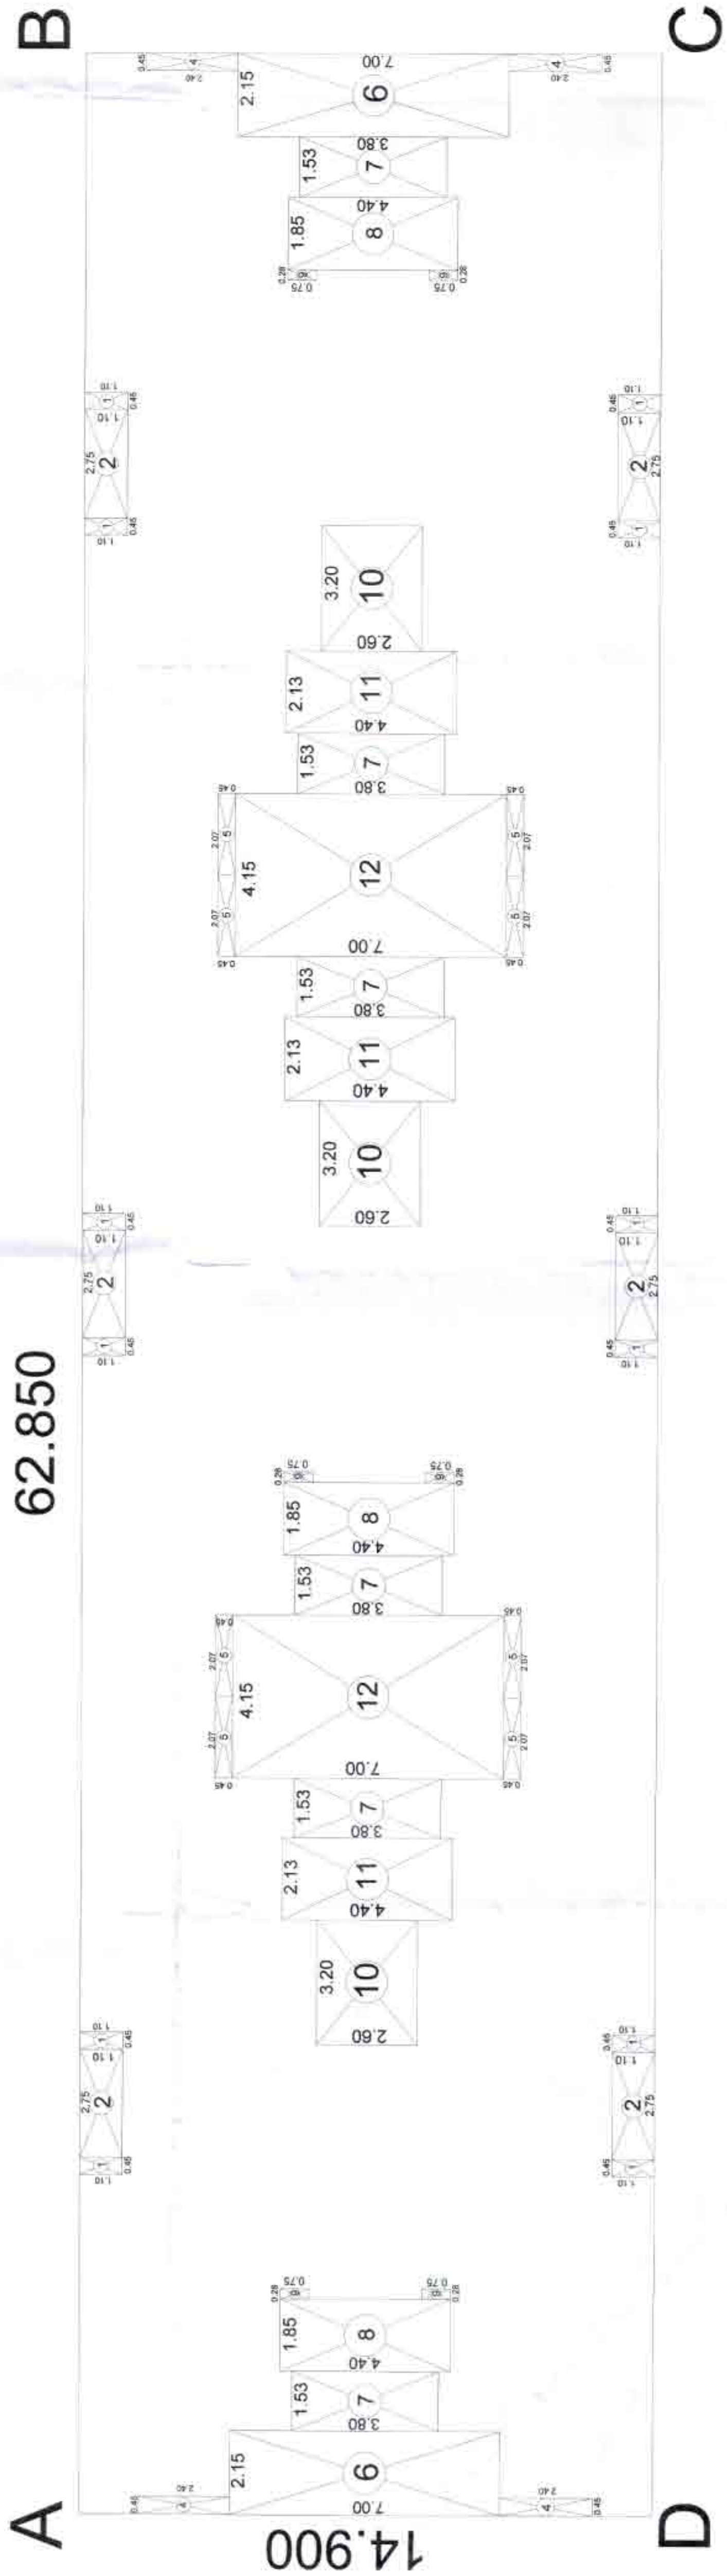

1ST & 3RD FLOOR PLAN
BLD. A, B & C

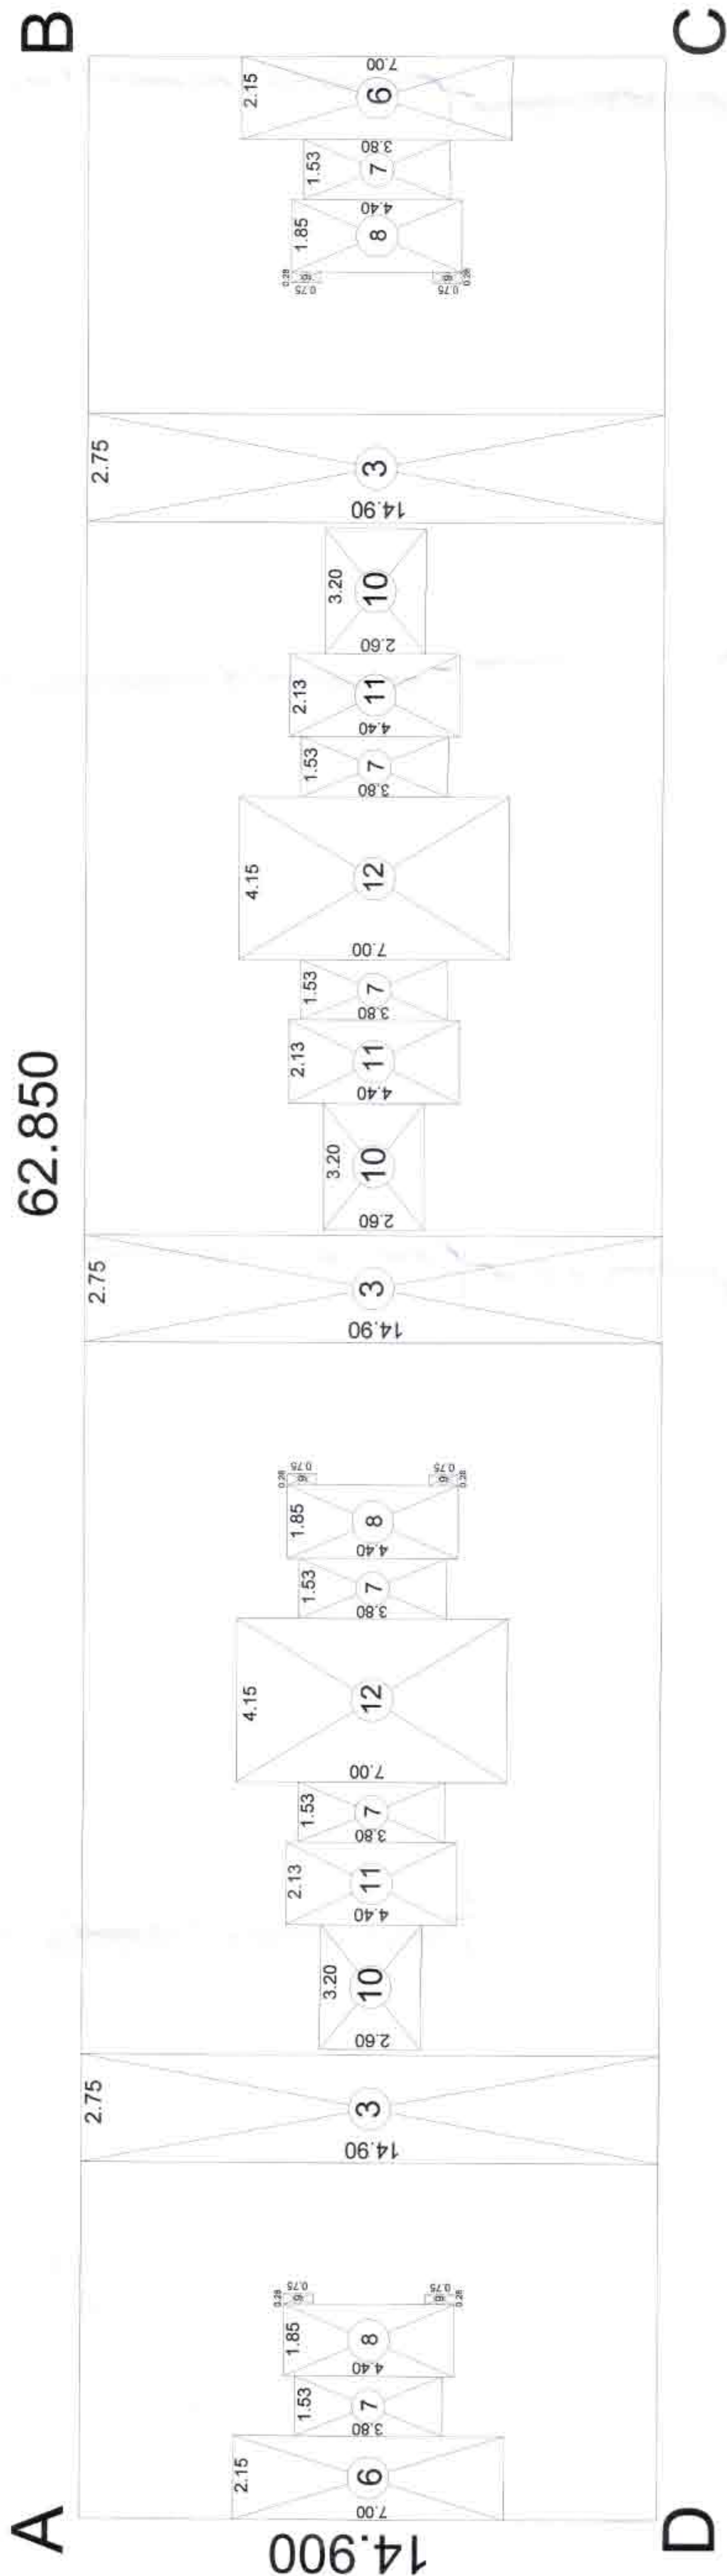

GROUND FLOOR PLAN
BLD. A, B & C

SCALE - 1:100

BUILT-UP AREA STATEMENT : 2ND & 4TH FLOOR
AREA OF BLOCK [ABCD] = 62.850 X 14.900 = 936.465 SQ.M

STANDARD DEDUCTIONS :-

1. 0.45 X 1.10 X 12 = 5.94 SQ.M
2. 2.75 X 1.10 X 6 = 18.15 SQ.M
3. -----
4. 0.45 X 2.40 X 4 = 4.32 SQ.M
5. 2.07 X 0.45 X 8 = 7.45 SQ.M
6. 2.15 X 7.00 X 2 = 30.10 SQ.M
7. 1.53 X 3.80 X 6 = 34.89 SQ.M
8. 1.85 X 4.40 X 3 = 24.42 SQ.M
9. 0.28 X 0.75 X 6 = 1.26 SQ.M
10. 3.20 X 2.60 X 3 = 24.96 SQ.M
11. 2.13 X 4.40 X 3 = 28.12 SQ.M
12. 4.15 X 7.00 X 2 = 58.10 SQ.M

TOTAL DEDUCTIONS = 237.71 SQ.M
NET AREA = 936.46 - 237.71 = 698.75 SQ.M

प्लान में दर्शाए गए क्षेत्रों का क्षेत्रफल
निम्न प्रकार है

BUILT-UP AREA STATEMENT : 1ST & 3RD FLOOR
AREA OF BLOCK [ABCD] = 62.850 X 14.900 = 936.465 SQ.M

STANDARD DEDUCTIONS :-

1. 0.45 X 1.10 X 12 = 5.94 SQ.M
2. 2.75 X 1.10 X 6 = 18.15 SQ.M
3. -----
4. 0.45 X 2.40 X 4 = 4.32 SQ.M
5. 2.07 X 0.45 X 8 = 7.45 SQ.M
6. 2.15 X 7.00 X 2 = 30.10 SQ.M
7. 1.53 X 3.80 X 6 = 34.89 SQ.M
8. 1.85 X 4.40 X 3 = 24.42 SQ.M
9. 0.28 X 0.75 X 6 = 1.26 SQ.M
10. 3.20 X 2.60 X 3 = 24.96 SQ.M
11. 2.13 X 4.40 X 3 = 28.12 SQ.M
12. 4.15 X 7.00 X 2 = 58.10 SQ.M

TOTAL DEDUCTIONS = 237.71 SQ.M
NET AREA = 936.46 - 237.71 = 698.75 SQ.M

BUILT-UP AREA STATEMENT : Ground Floor
AREA OF BLOCK [ABCD] = 62.850 X 14.900 = 936.465 SQ.M

STANDARD DEDUCTIONS :-

1. -----
2. -----
3. 2.75 X 14.90 X 3 = 122.92 SQ.M
4. -----
5. -----
6. 2.15 X 7.00 X 2 = 30.10 SQ.M
7. 1.53 X 3.80 X 6 = 34.89 SQ.M
8. 1.85 X 4.40 X 3 = 24.42 SQ.M
9. 0.28 X 0.75 X 6 = 1.26 SQ.M
10. 3.20 X 2.60 X 3 = 24.96 SQ.M
11. 2.13 X 4.40 X 3 = 28.12 SQ.M
12. 4.15 X 7.00 X 2 = 58.10 SQ.M

TOTAL DEDUCTIONS = 324.77 SQ.M
NET AREA = 936.46 - 324.77 = 611.69 SQ.M

BUILT-UP AREA OF GROUND FLOOR = 611.69 SQ.M
BUILT-UP AREA OF FIRST FLOOR = 698.75 SQ.M
BUILT-UP AREA OF SECOND FLOOR = 698.75 SQ.M
BUILT-UP AREA OF THIRD FLOOR = 698.75 SQ.M
BUILT-UP AREA OF FOURTH FLOOR = 698.75 SQ.M
TOTAL BUILT-UP AREA OF BLD. -A, B & C = 3406.69 SQ.M

DRAWING NO :
C
01
04

STAMP OF APPROVAL :



DESCRIPTION OF PROJECT :

PROPOSED CONSTRUCTION OF RESIDENTIAL BUILDING AT SURVEY NO. 59/1, SINDH ROAD, GONDAPUR, DIST. - WASHIM BELONGING TO

TECTON BUILDERS & DEVELOPERS PVT. LTD.

DATE : 26/01/2017

SCALE : AS SHOWN

CHECKED BY :

ARCHITECT :

MAHAVIR ASSOCIATES

MAHAVIR BADIATA

25 N P SHOPPING CENTER

WASHIM

TELEPHONE :

07252-232867 / 9422 80896

WEB :

SIGN OF OWNER :

MR. RAJNEESH ABHAYACHAND JAIN (DIRECTOR)

TECTON BUILDERS & DEVELOPERS PVT. LTD.

SIGN OF ARCHITECT :

MAHAVIR BADIATA

REGD NO. CA/2-13381