

Disclaimer: AutoDCR is an input based software tool used by Municipal Corporations but the final approval lies with concerned Officer / Authority.

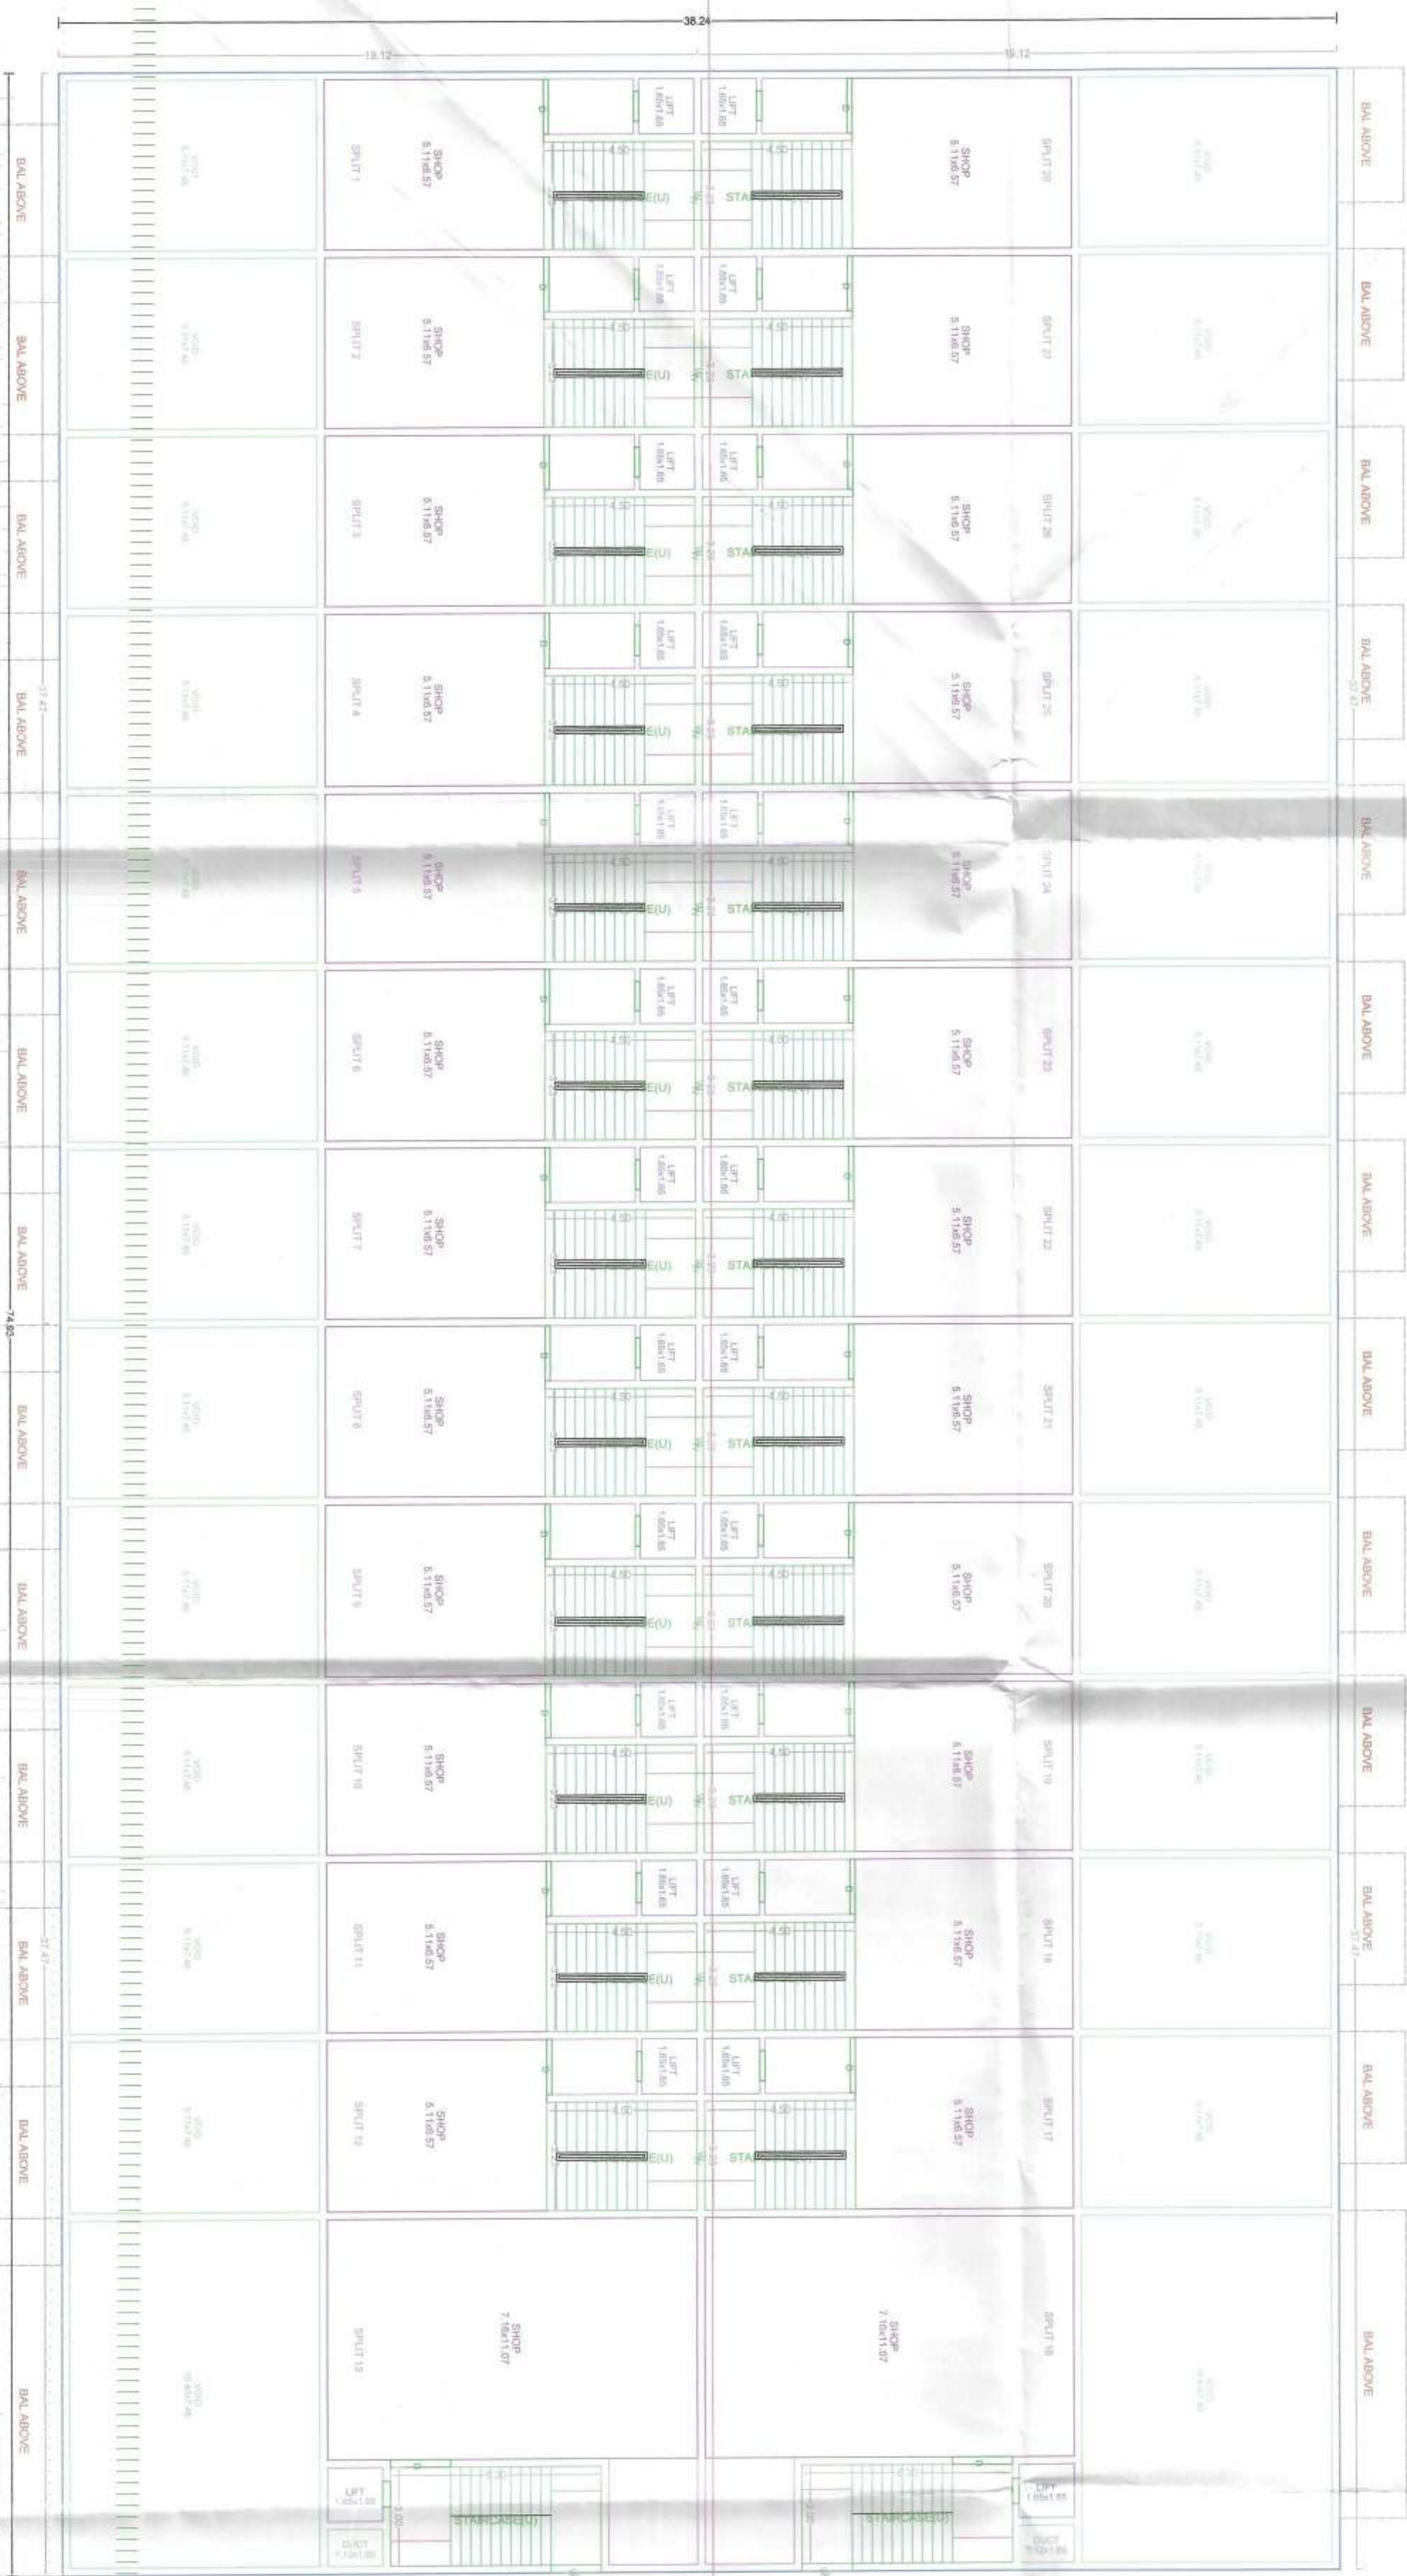
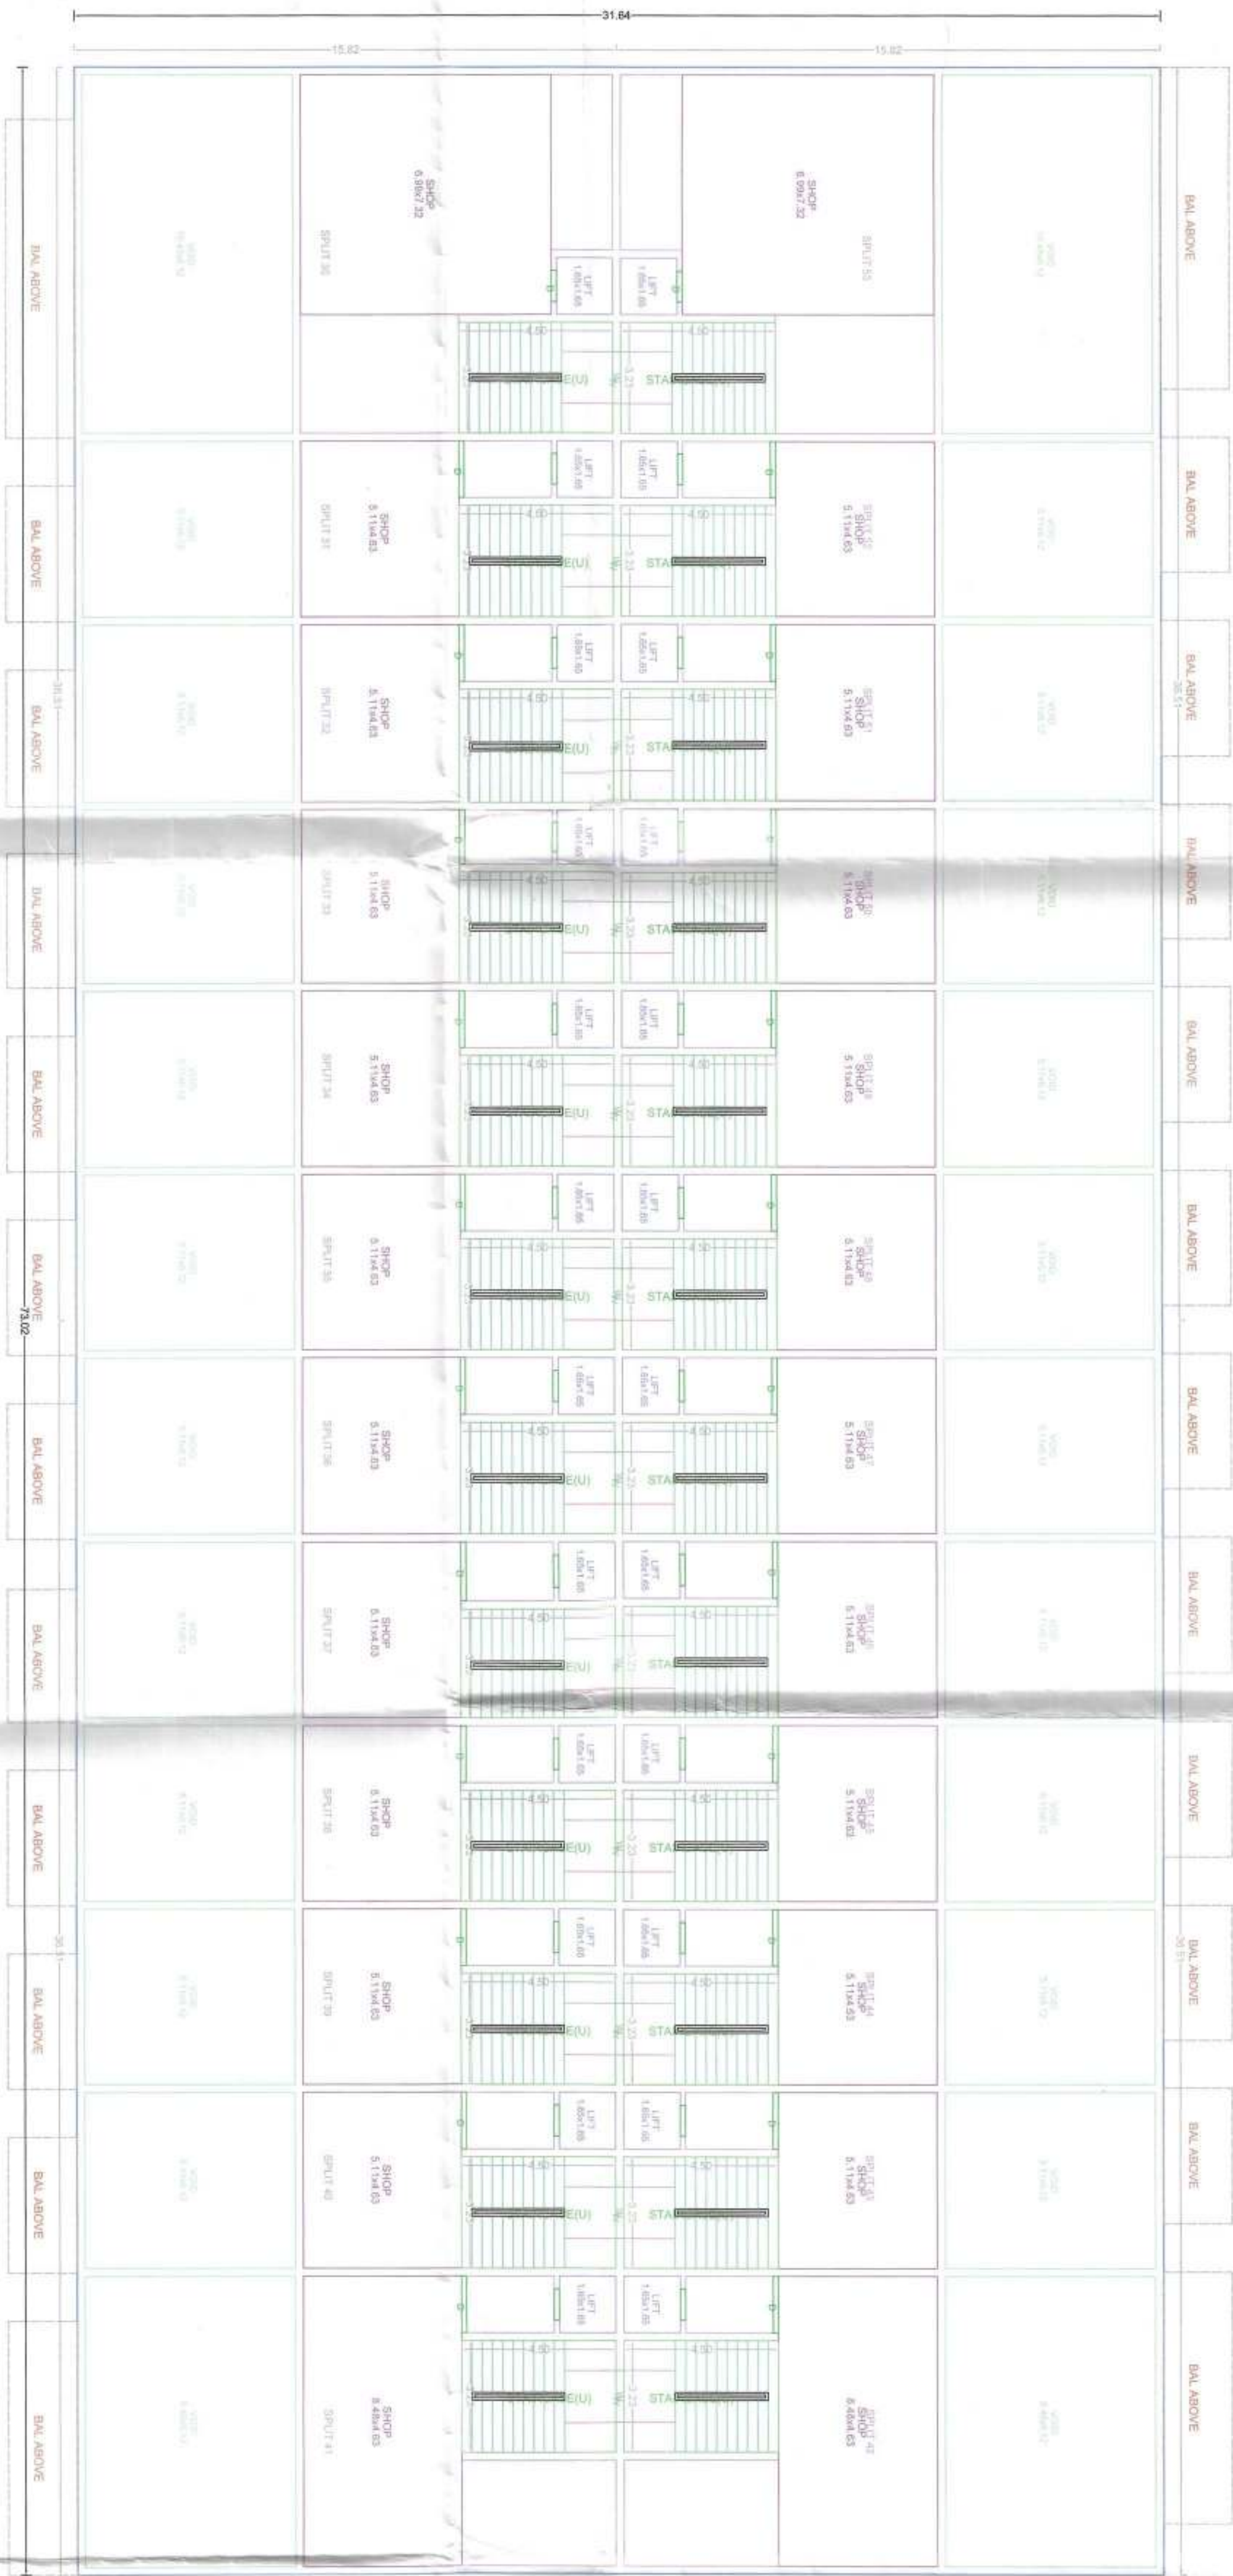
BUILDING WISE FSI STATEMENT

BUILDING	FLOOR AREA			EXISTING FSI/AREA			BALCONY			PASSAGE			STAIR			LIFT			TILEMENTS		
	COMPL.	RESI.	IND.	COMPL.	RESI.	SPEC.	OPEN	ENCL.	TOTAL	FREE	EXCESS	PASSAGE	STAIR	LIFT	TILEMENTS	FSI	AREA	FSI	AREA	FSI	AREA
1.1 (MILAD)	14537.75	0.00	0.00	0.00	0.00	90.52	0.00	90.53	1200.13	0.00	0.00	3008.97	660.75	14537.75	0.00	14537.75	0.00	14537.75	0.00	14537.75	
1533.75	0.00	0.00	0.00	0.00	0.00	90.52	0.00	90.53	1200.13	0.00	0.00	3008.97	660.75	14537.75	0.00	14537.75	0.00	14537.75	0.00	14537.75	

FLOOR WISE FSI STATEMENT: A (MALOO)

FLOORS	FS AREA			EXISTING FS AREA			BALCONY			TOTAL				
	COMPL.	RESI.	SPEC.	COMPL.	RESI.	SPEC.	OPEN	INC.	TOTAL PERIMETER	PERIMETER	STAIR	LIFT	INTELEMENTS	TOTAL
THIRDE FLOOR	0.00	0.00	0.00	0.00	0.00	0.00	0.00	0.00	46.76	0.00	0.00	0.00	0	46.76
SECOND FLOOR	430.0	0.00	0.00	0.00	0.00	0.00	46.76	0.00	46.76	646.00	0.00	73.64	0	1415.5
SECOND FLOOR	430.0	0.00	0.00	0.00	0.00	0.00	0.00	0.00	46.76	646.00	0.00	73.64	0	1415.5
FIRST FLOOR	250.56	0.00	0.00	0.00	0.00	0.00	0.00	0.00	0.00	0.00	0.00	73.64	0	250.56
UPPER GROUND FLOOR	426.18	0.00	0.00	0.00	0.00	0.00	0.00	0.00	0.00	0.00	0.00	74.63	15	439.18
LOWER GROUND FLOOR	43.77	0.00	0.00	0.00	0.00	0.00	0.00	0.00	0.00	0.00	56.40	0	43.77	0
	1362.75	0.00	0.00	0.00	0.00	0.00	90.12	0.00	90.15	1290.13	0.00	300.84	960.75	1362.75

FI	DOOR	SIZE
BALCONY CALCULATIONS: A (MALCOO)		

[illegible]

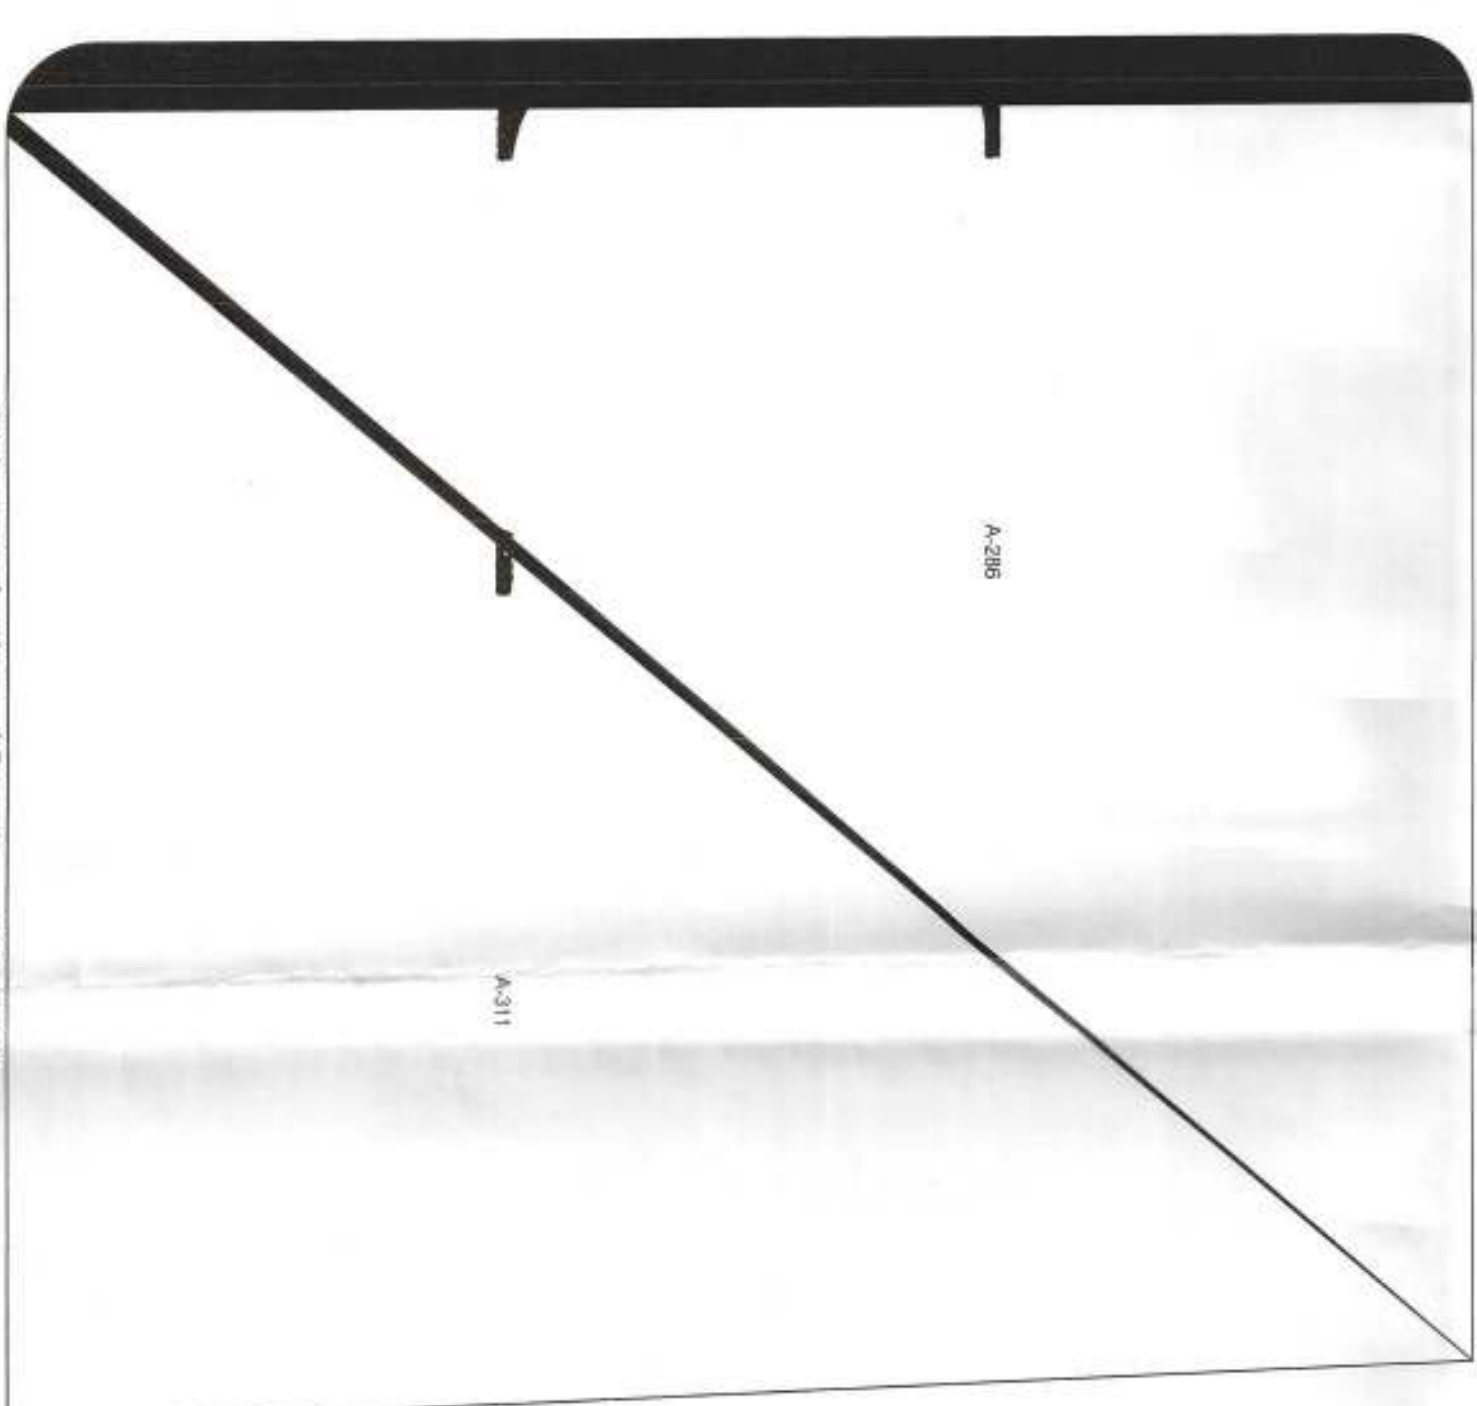
FIRST FLOOR PLAN (SCALE 1:125)

PRODUCED BY AN AUTODESK EDUCATIONAL PRODUCT

[illegible]

SCHEDULE OF OPENING: A MAJOR			
NAME	LENGTH	HEIGHT	NOS.
D	0.75	2.10	100
D	0.90	2.10	02
D	1.30	2.10	02
D	1.65	2.10	46
D	1.70	2.10	07
D	10.40	2.10	07
D	10.45	2.10	02
D	3.75	2.10	02
D	3.81	2.10	02
D	5.11	2.10	44
D	8.48	2.10	02

SCHEDULE OF OPENING: A MAJOR			
NAME	LENGTH	HEIGHT	NOS.
W	0.87	1.30	108
W	1.90	1.30	06



Triangulation (Scale - 1:500)

A-308	3.00
A-309	2.99
A-310	6.11
A-311	4177.45
Total (PLOT)	8731.43

This is a system generated drawing as per the soft copy submitted by the Architect/ License Engineer

SEAL OF APPROVAL

Valid for Proposed Construction Only

AREA STATEMENT
1. AREA OF PLOT

AREA / LOCATION	SQM
1. AREA OF PLOT	871.36
2. (a) ROAD SETBACK AREA (RM)	0.00
3. (b) ROAD SETBACK AREA (RM)	0.00
4. (c) OTHERS	0.00
5. TOTAL (a+b+c)	0.00
6. DEDUCTED AREA	871.36
7. AREA OF PLOT LESS (5) + (6)	0.00
8. PERMISSIBLE BUILT UP AREA	12223.95
9. TOTAL AREA	12223.95
10. SPECIAL CASES ARE	2444.85
11. (a) SPECIAL CASES BUILT UP AREA	0.00
12. (b) PROPOSED RESIDENTIAL AREA	0.00
13. (c) PROPOSED COMMERCIAL AREA	15832.75
14. (d) PROPOSED SPECIAL USE AREA	0.00
15. TOTAL PROPOSED AREA (a+b+c+d)	15832.75
16. BALANCE AREA (7-15)	0.00
17. EXCESS TERRACE AREA	0.00
18. TOTAL EXCESS AREA	0.00
19. OTHERS (SPECIAL PROJECTIONS)	0.00
20. TOTAL BUILT UP AREA (PROJECTIONS)	15832.75
21. CONSTRUCTION FSI	1.81
22. COVERED AREA	181.15
23. SCOOTER CHOLE	2172.00
24. (a) OPENING BUILT AREA	1013.50
25. (b) OPENING BUILT AREA	182
26. (c) OPENING PROPOSED AREA	2275.00
27. TOTAL	2178.50
28. BALANCE	1016.40

ND

PLOT BOUNDARY SHOWN THICK BLACK	
PROPOSED WORK SHOWN RED FILLED IN	
DRAINAGE LINE SHOWN RED DOTTED	
WATERLINE SHOWN BLUE DOTTED	
EXISTING TO BE RETAINED HATCHED	
DEMOLITION SHOWN HATCHED YELLOW	

PROJECT INFORMATION

PLOT NO : 6+7+8

SURVEY NO.: 71/1 & 82/1

PROJECT TYPE: Proposed Development [Residential]

AKASH V. MOHOTA, M.D. CONSULTANT
1st floor, Mezzanine Complex,
Opp. Rajapada Police station,
AMBARAMTI, Ph. 0721-76245
k.mohota@gmail.com