

| FLOOR S NAME | CARPET AREA       | NO OF SHOPS |
|--------------|-------------------|-------------|
| GROUND FLOOR | 8553.5200         |             |
| MEZZ. FLOOR  | 4275.9420         |             |
| 1st FLOOR    | 6108.3950         | 108         |
| <b>TOTAL</b> | <b>18937.8570</b> | <b>108</b>  |

| BUILT UP AREA FOR<br>1ST FLOOR PLAN |                 |         |            |                 |          |
|-------------------------------------|-----------------|---------|------------|-----------------|----------|
| Sr.No.                              |                 | Polygon | Dimensions |                 | Area     |
| 1                                   | A-Block         | 1       | X          | 49.750 X 29.387 | 1471.953 |
| 2                                   | B-Block         | 1       | X          | 53.175 X 29.587 | 1573.289 |
| 3                                   | C-Block         | 1       | X          | 55.875 X 30.740 | 1717.598 |
| 4                                   | D-Block         | 1       | X          | 53.095 X 30.740 | 1632.171 |
| 5                                   | E-Block         | 1       | X          | 60.053 X 30.740 | 1846.029 |
| 6                                   | F-Block         | 1       | X          | 52.984 X 30.740 | 1628.728 |
| 7                                   | Total           |         |            |                 | 9869.768 |
| 8                                   | Deduction       |         |            |                 |          |
| 9                                   | D               | 16      | X          | 6.050 X 5.150   | 498.520  |
| 10                                  | D1              | 2       | X          | 5.675 X 5.150   | 58.453   |
| 11                                  | D2              | 16      | X          | 5.750 X 5.150   | 473.800  |
| 12                                  | D3              | 16      | X          | 6.050 X 5.175   | 500.940  |
| 13                                  | D4              | 2       | X          | 5.975 X 5.175   | 61.841   |
| 14                                  | D5              | 4       | X          | 5.675 X 5.175   | 117.473  |
| 15                                  | D6              | 26      | X          | 5.750 X 5.175   | 773.663  |
| 16                                  | D7              | 2       | X          | 5.671 X 5.175   | 58.695   |
| 17                                  | D8              | 2       | X          | 5.709 X 5.175   | 59.088   |
| 18                                  | D9              | 18      | X          | 5.850 X 5.175   | 944.928  |
| 19                                  | D10             | 2       | X          | 5.474 X 5.175   | 56.656   |
| 20                                  | D11             | 2       | X          | 5.835 X 5.175   | 60.392   |
| 21                                  | D1              | 1       | X          | 11.609 X 0.500  | 5.805    |
| 22                                  | D2              |         | 0.5        | X 5.984 X 0.500 | 1.496    |
| 23                                  | Total Deduction |         |            |                 | 3771.748 |
| 24                                  | Total (2- 23)   |         |            |                 | 6598.020 |

[illegible]

Recommended for approval by:  
Recommended in Red Colour and subject  
condition mentioned in this office letter  
36/1/19... Date: 26.1.58.12023

Assistant Director of  
Town Planning, Amravati

विकास शुल्क कुवंड / बांधकाम करील  
चा भरणा व. 1562.516 / किल आहे.  
पातन स्वील नं. .... दि. 25/11/2023  
009991194

UBMISSION DWG.

NOT BOUNDARY SHOWN IN THIS

NOT BOUNDARY SHOWN IN THIS

|                                |                       |                        |
|--------------------------------|-----------------------|------------------------|
| COA REG. NO<br>LA 720077 39381 | ALIT. REG. NO<br>2140 | NALC. REG. NO<br>R-402 |
| : 100 & 1 : 200                | DEALT BY<br>RAKHI     | CHECKED BY             |

2023

2

Note - ALL DIMENSIONS ARE IN M.

**Owner's Declaration** — I/we undersigned hereby confirm that I/We would abide by plans approved by Authority / Collector. I/We would execute the structure as per approved plans. Also I/we would execute the work under supervision of proper technical person so as to ensure the quality and safety all the work site.









\_\_\_\_\_ (owner's) name and signature MR \_\_\_\_\_

\_\_\_\_\_ (scale of) Acres: \_\_\_\_\_

I certify that the plot under reference was surveyed by me on \_\_\_\_\_ and the dimensions of sides etc. of plot stated on plan are as measured on site and the area enclosed tallies with the area stated in document of Ownership/ T. P. Scheme Order/ Land Records Department/ City Survey records.

**PROPOSED MEZZANINE FLOOR PLAN**

**SCALE 1:500**

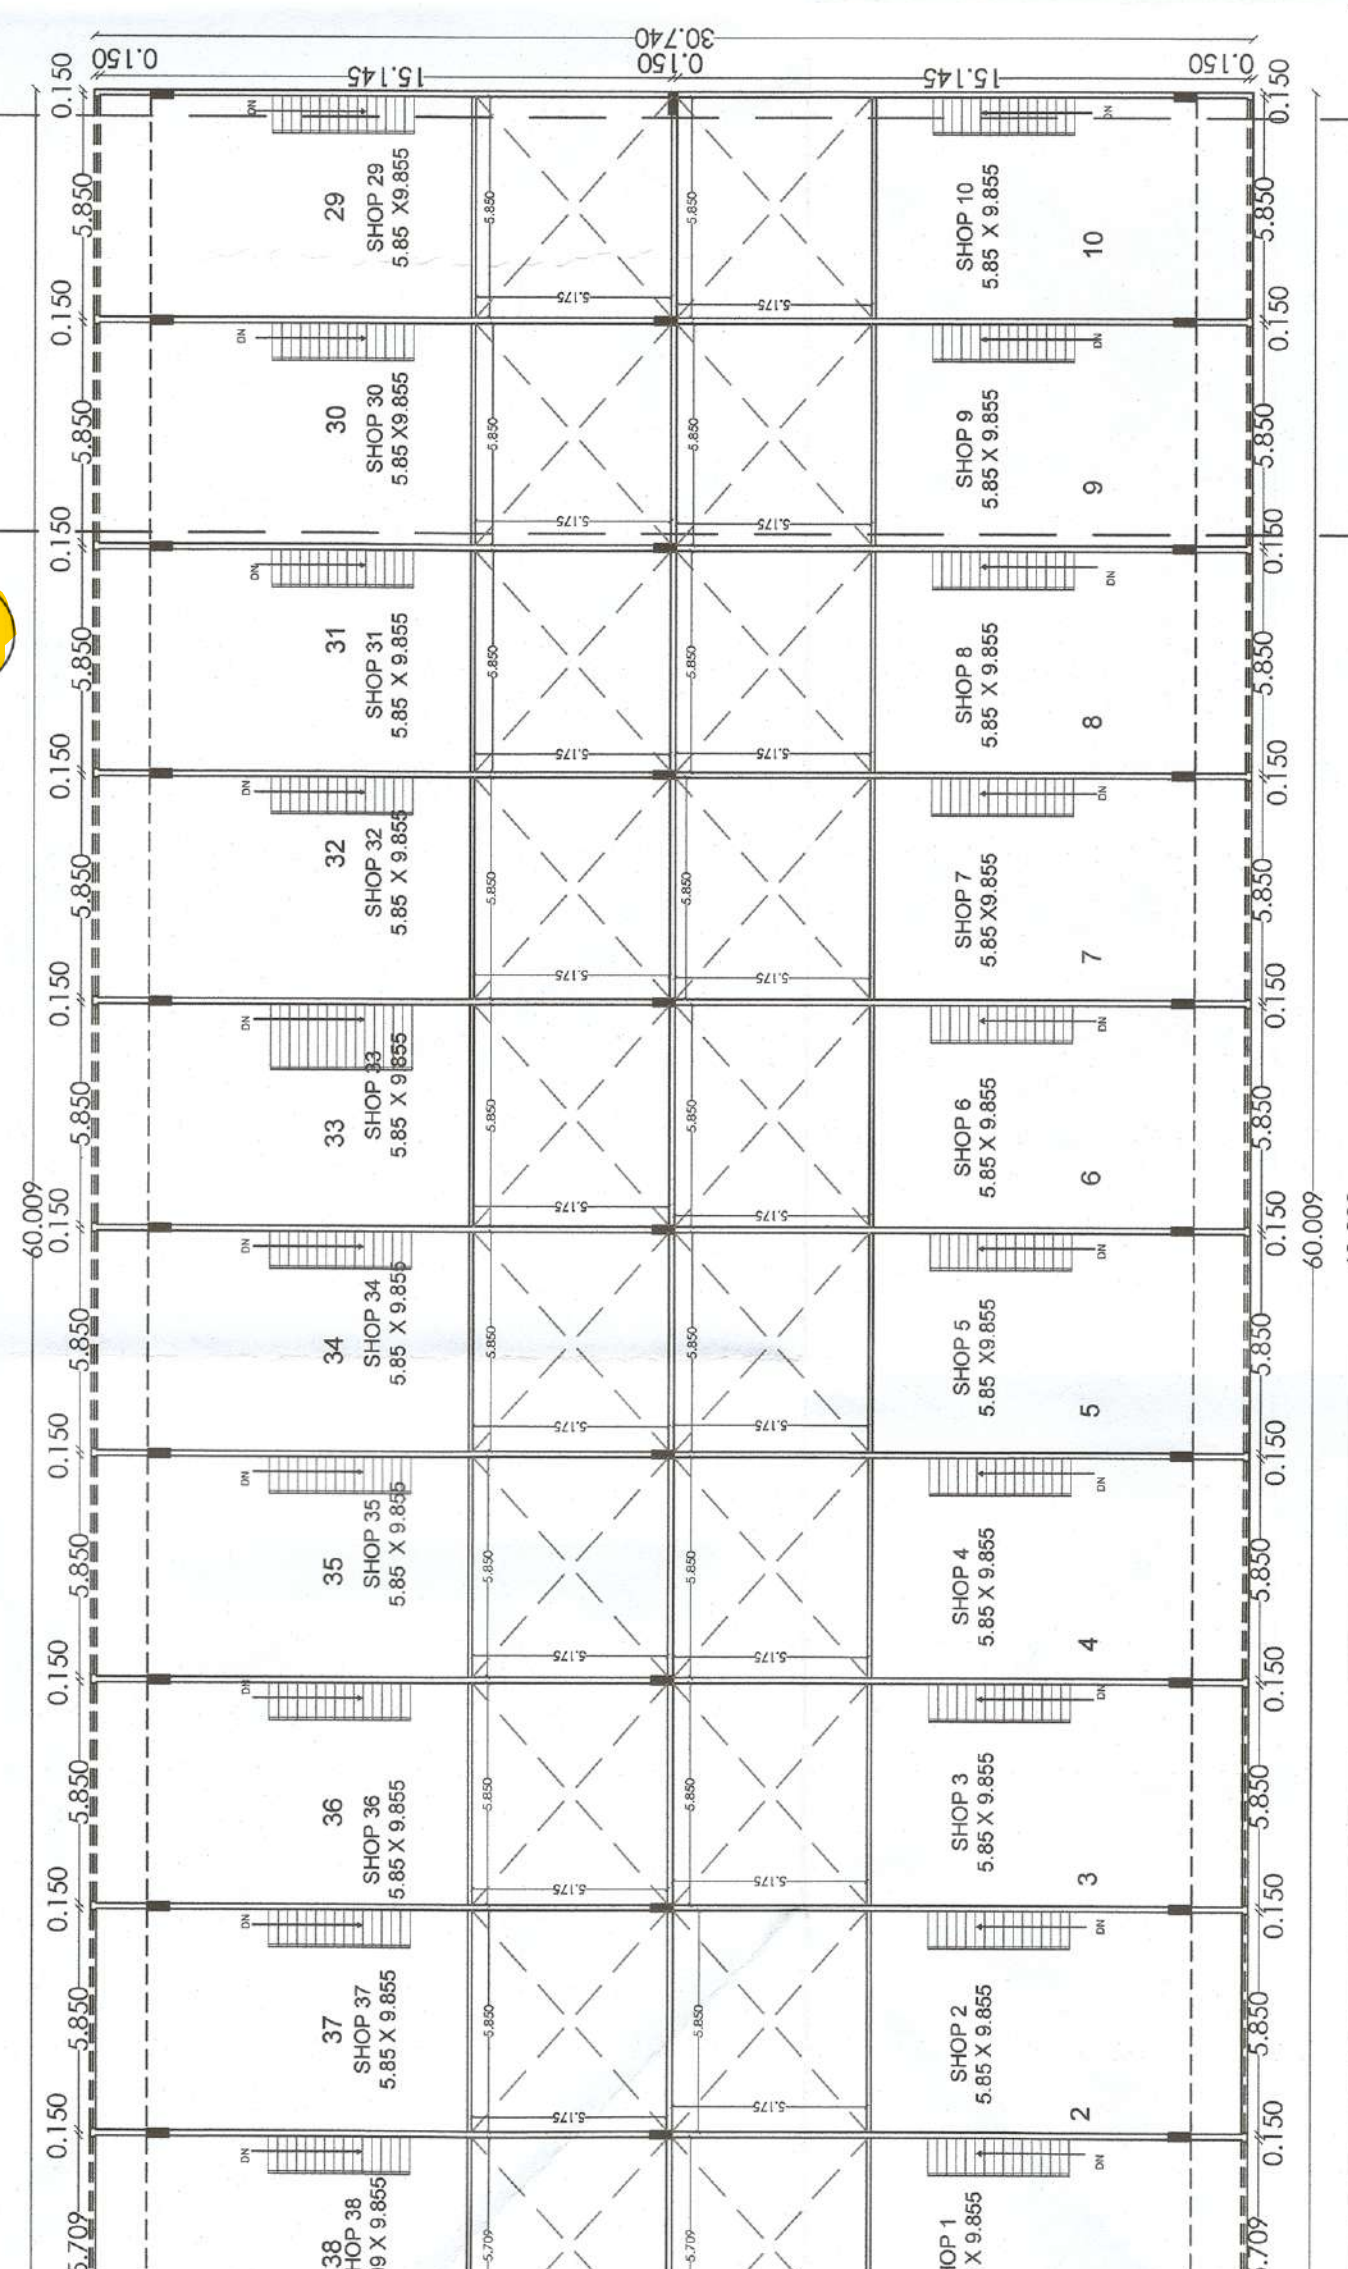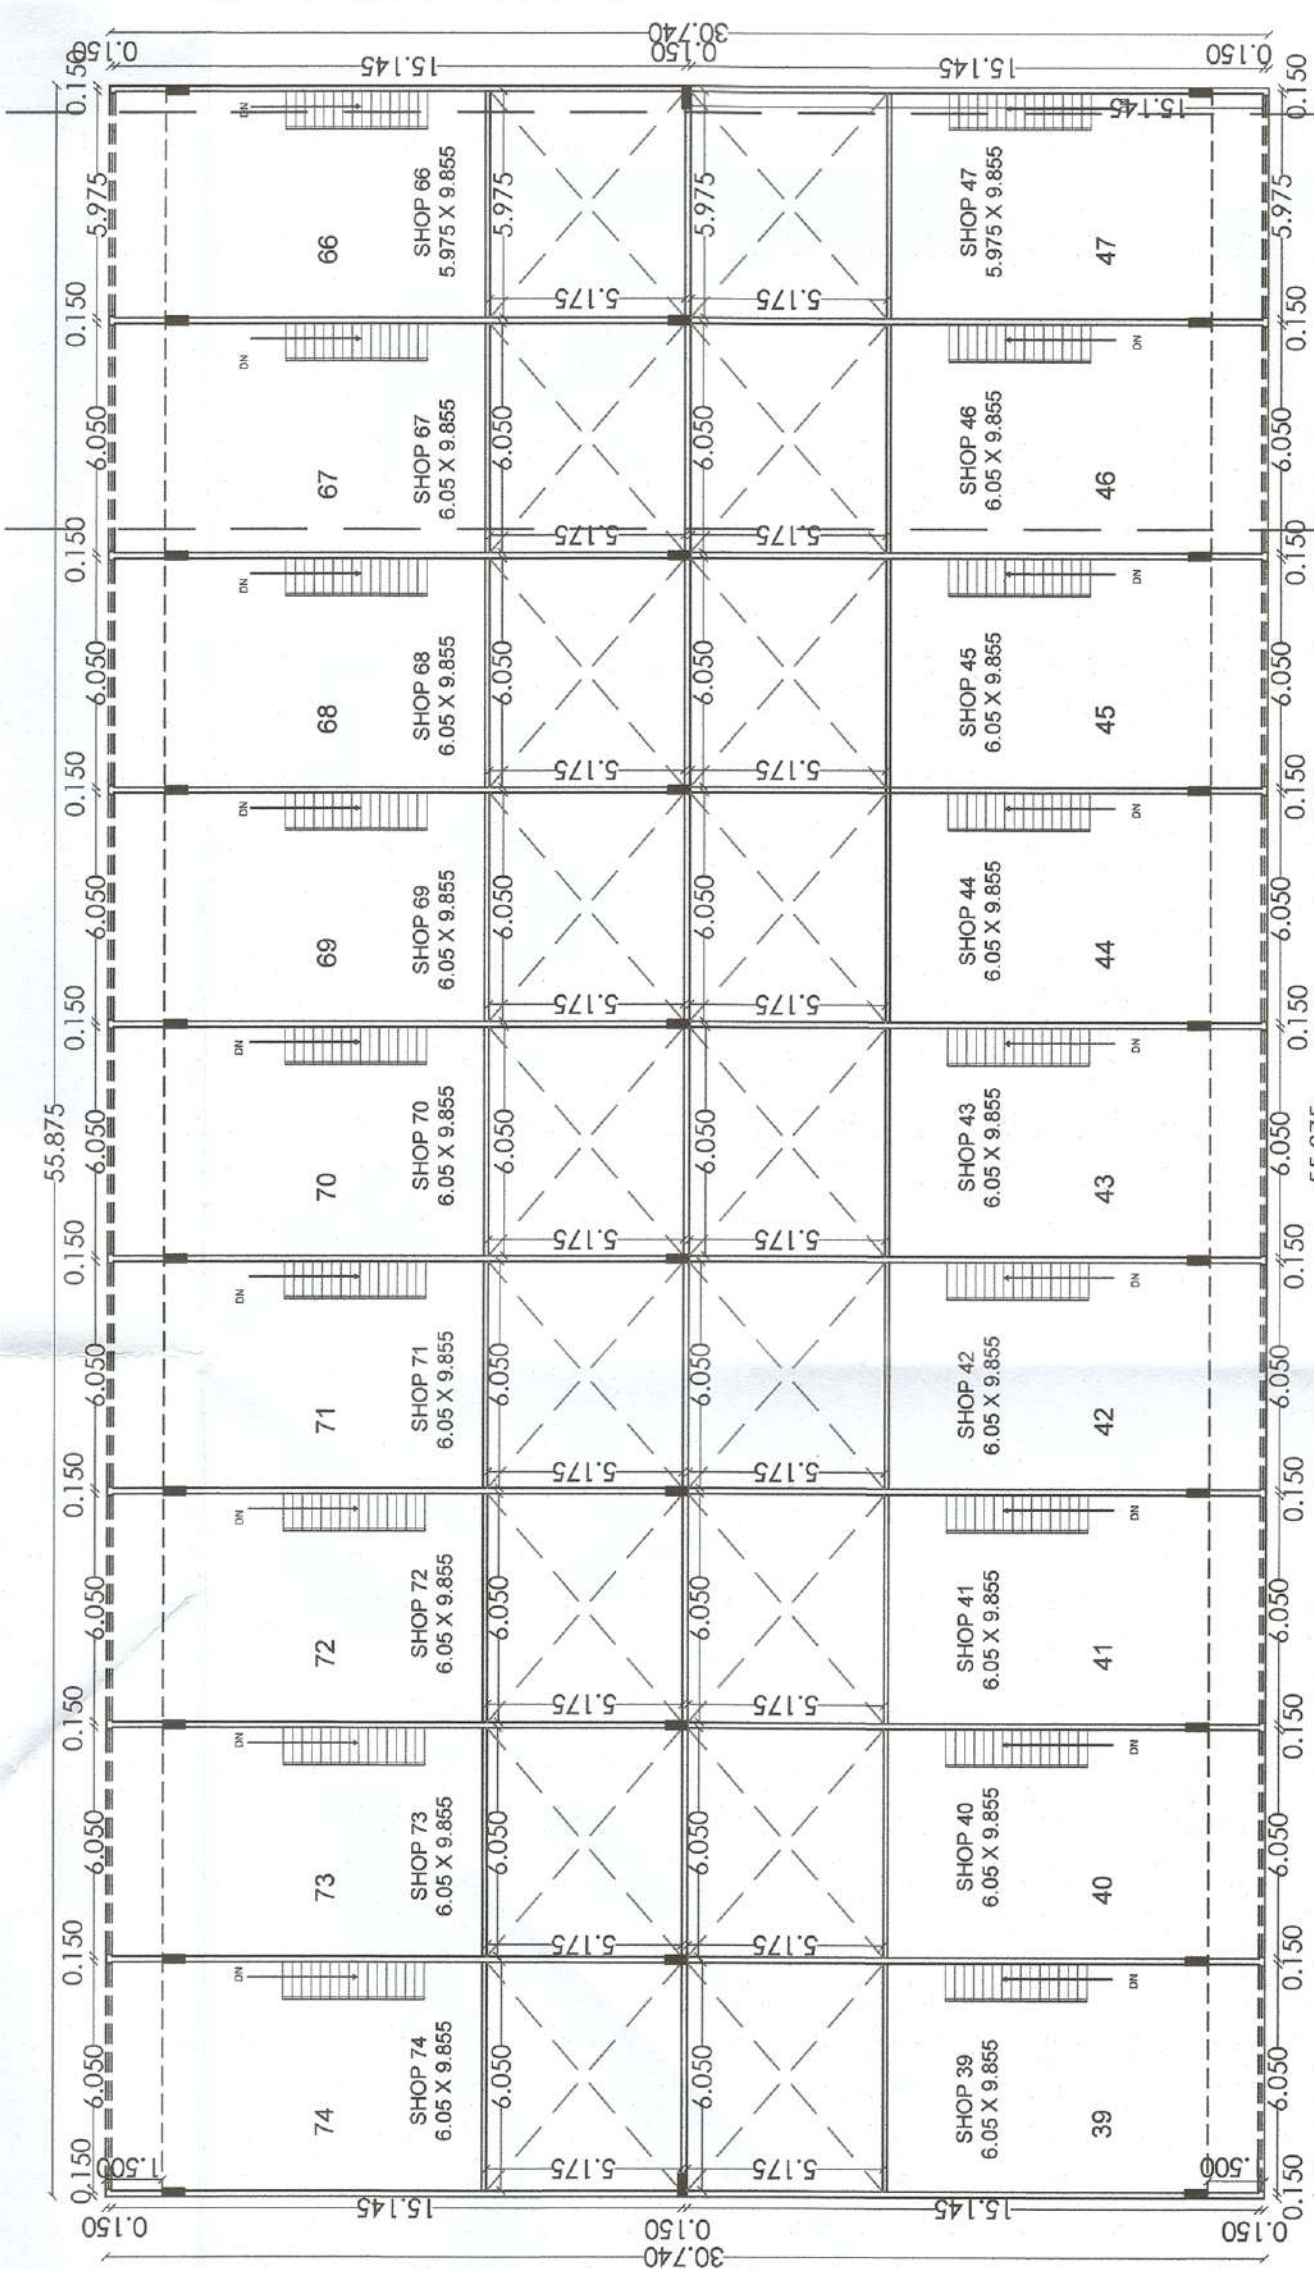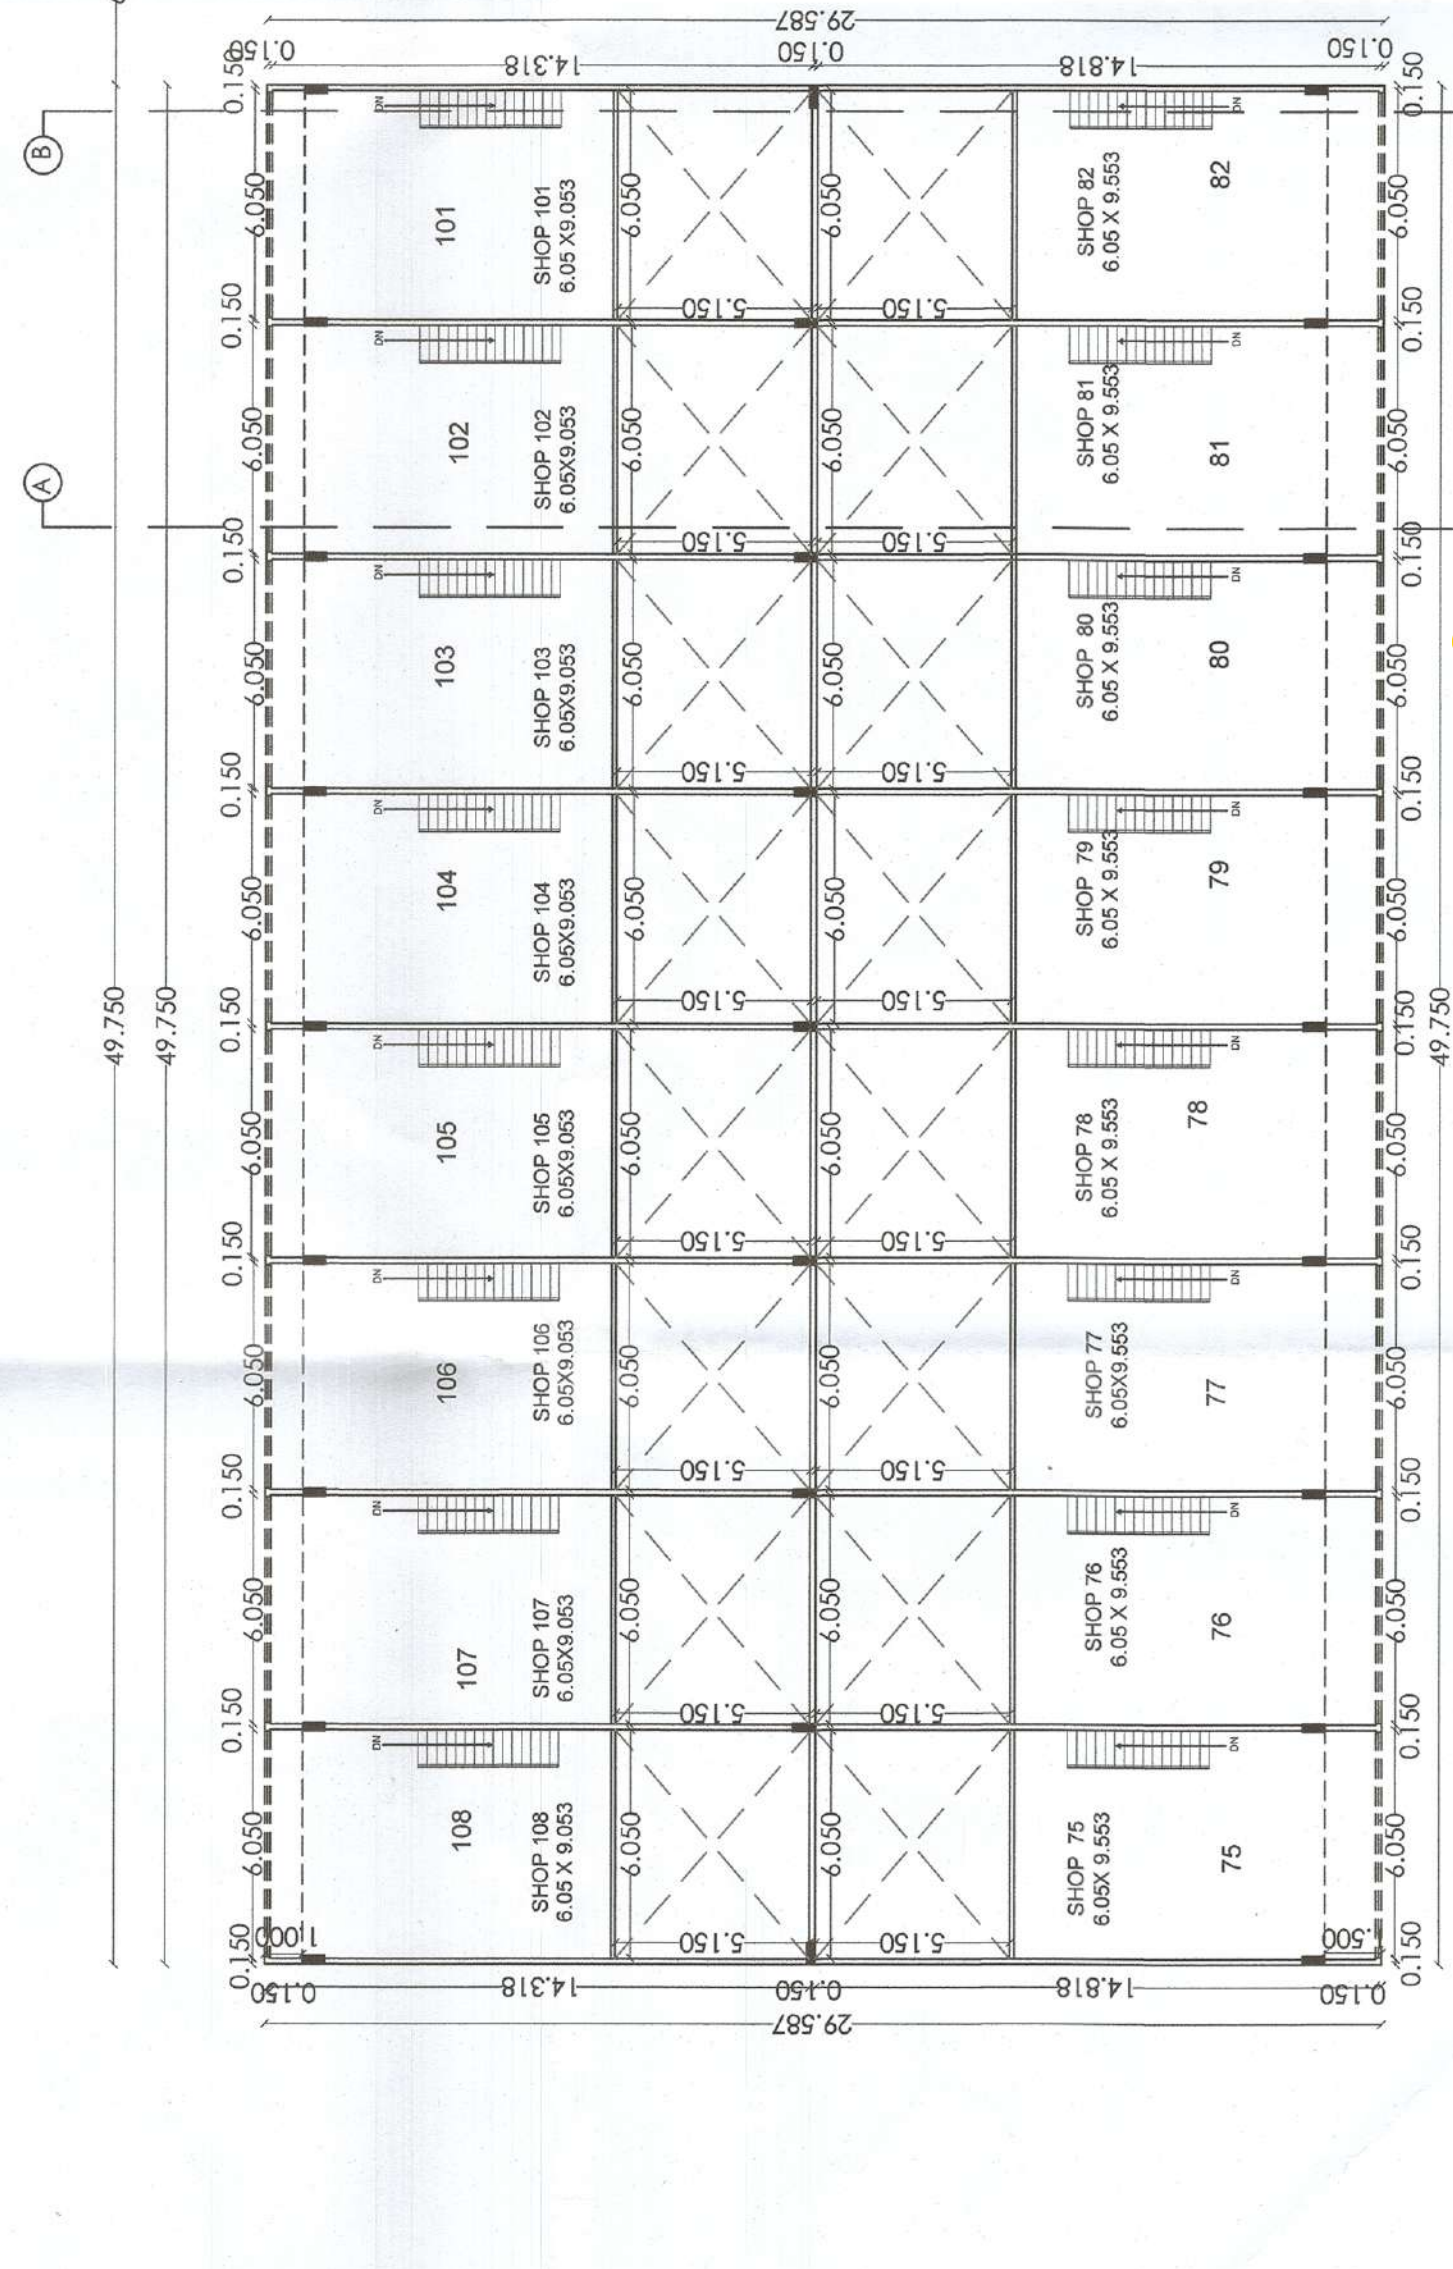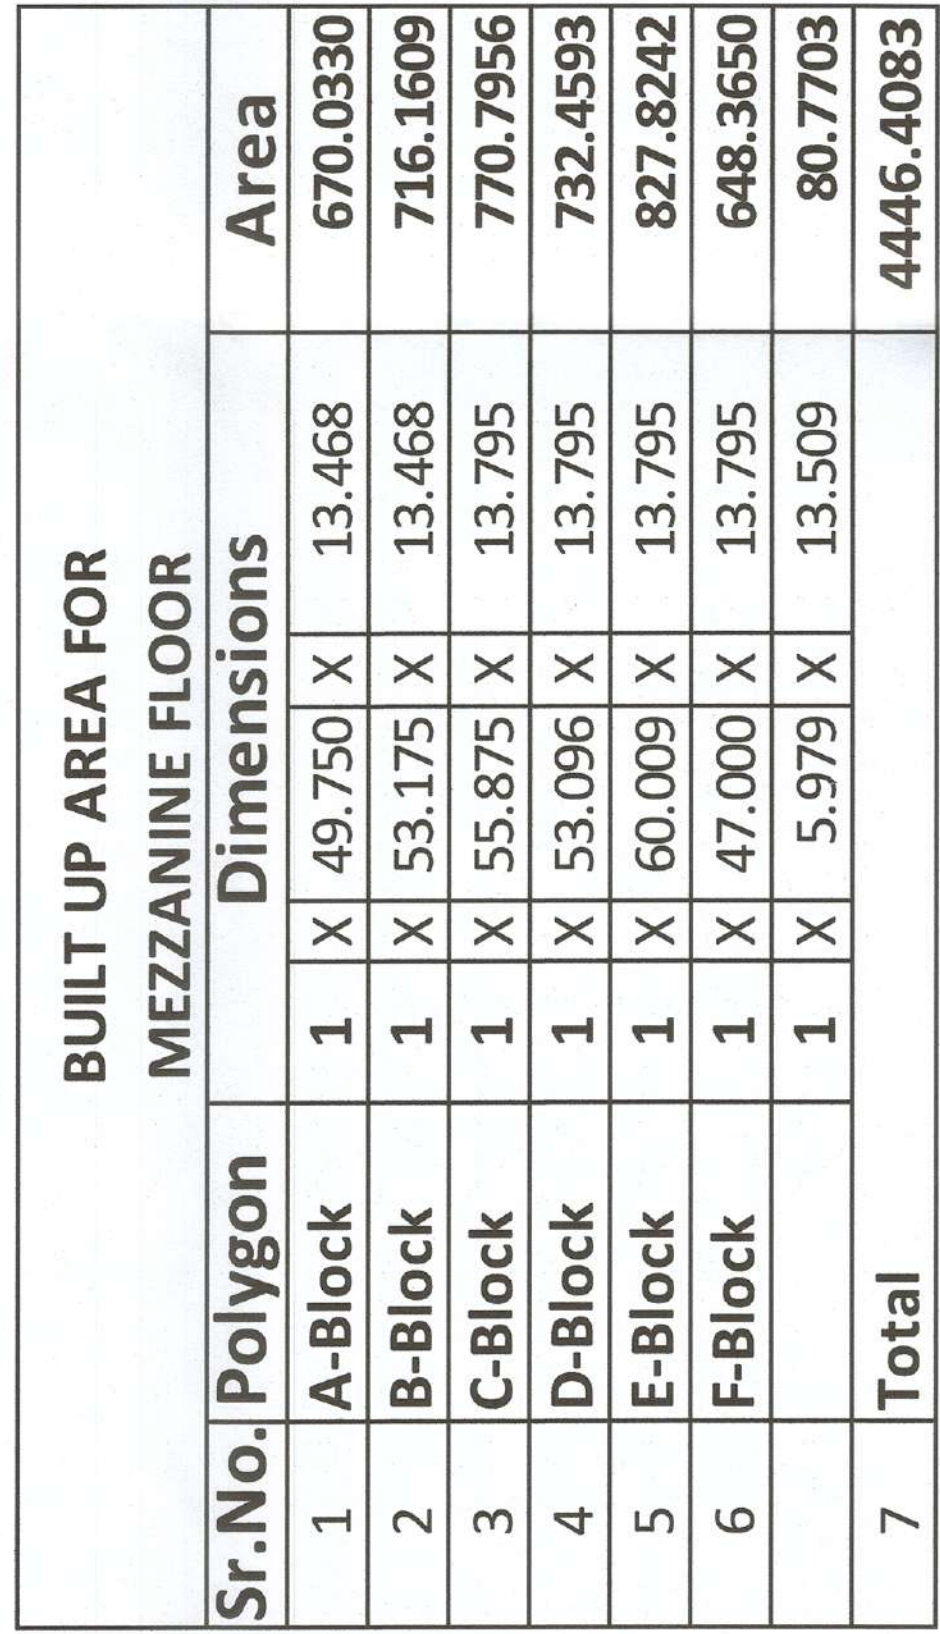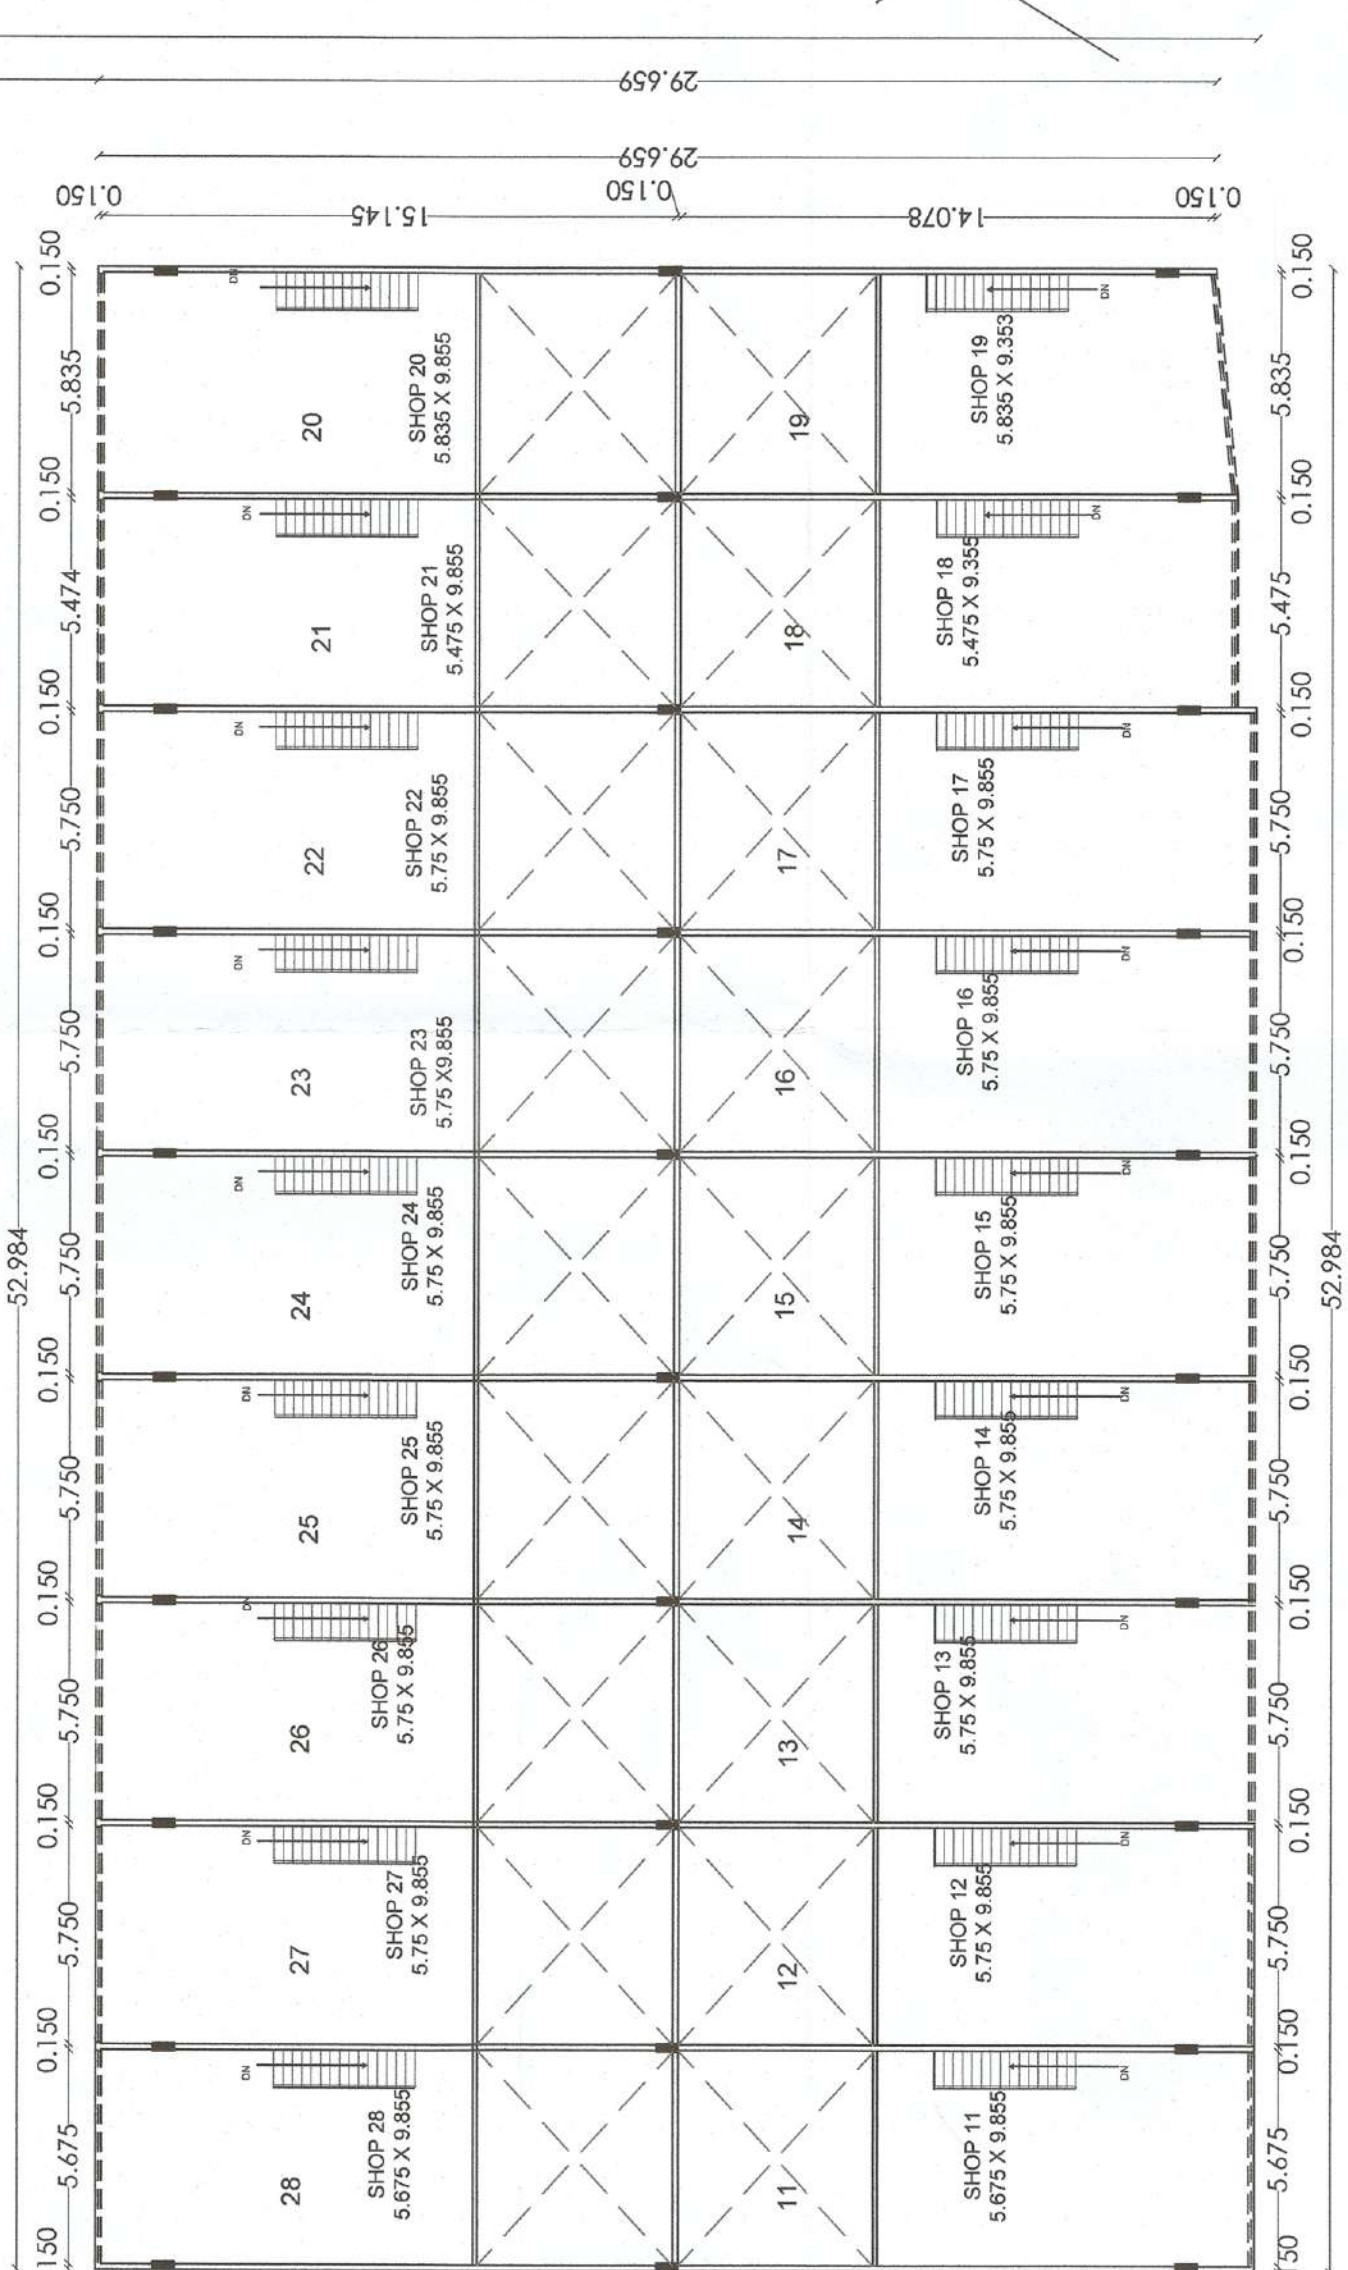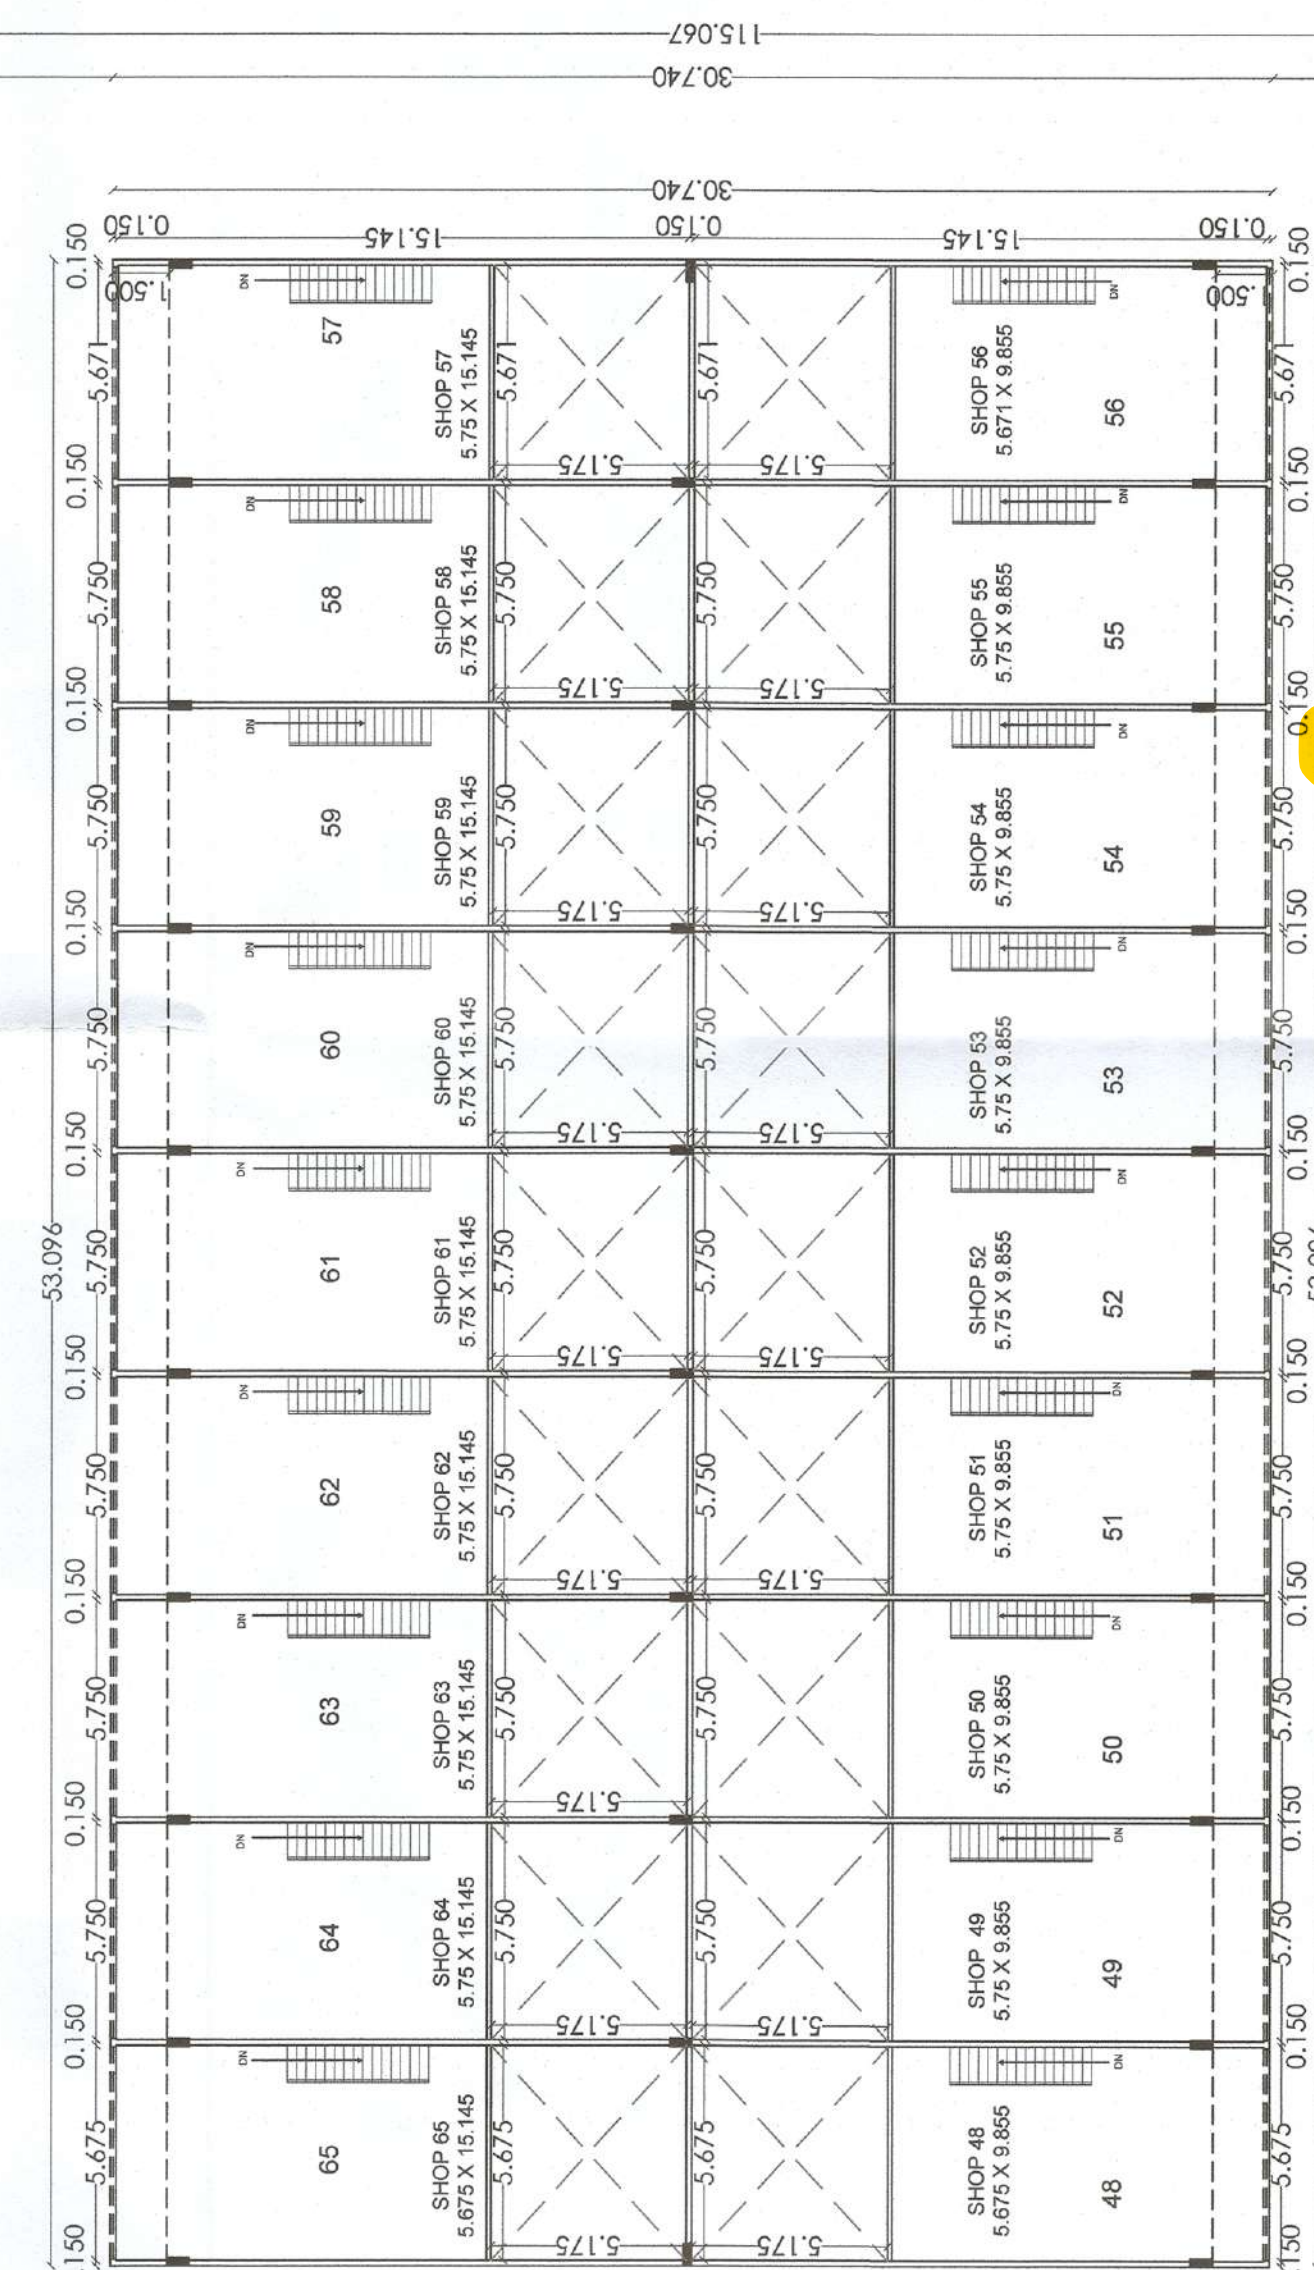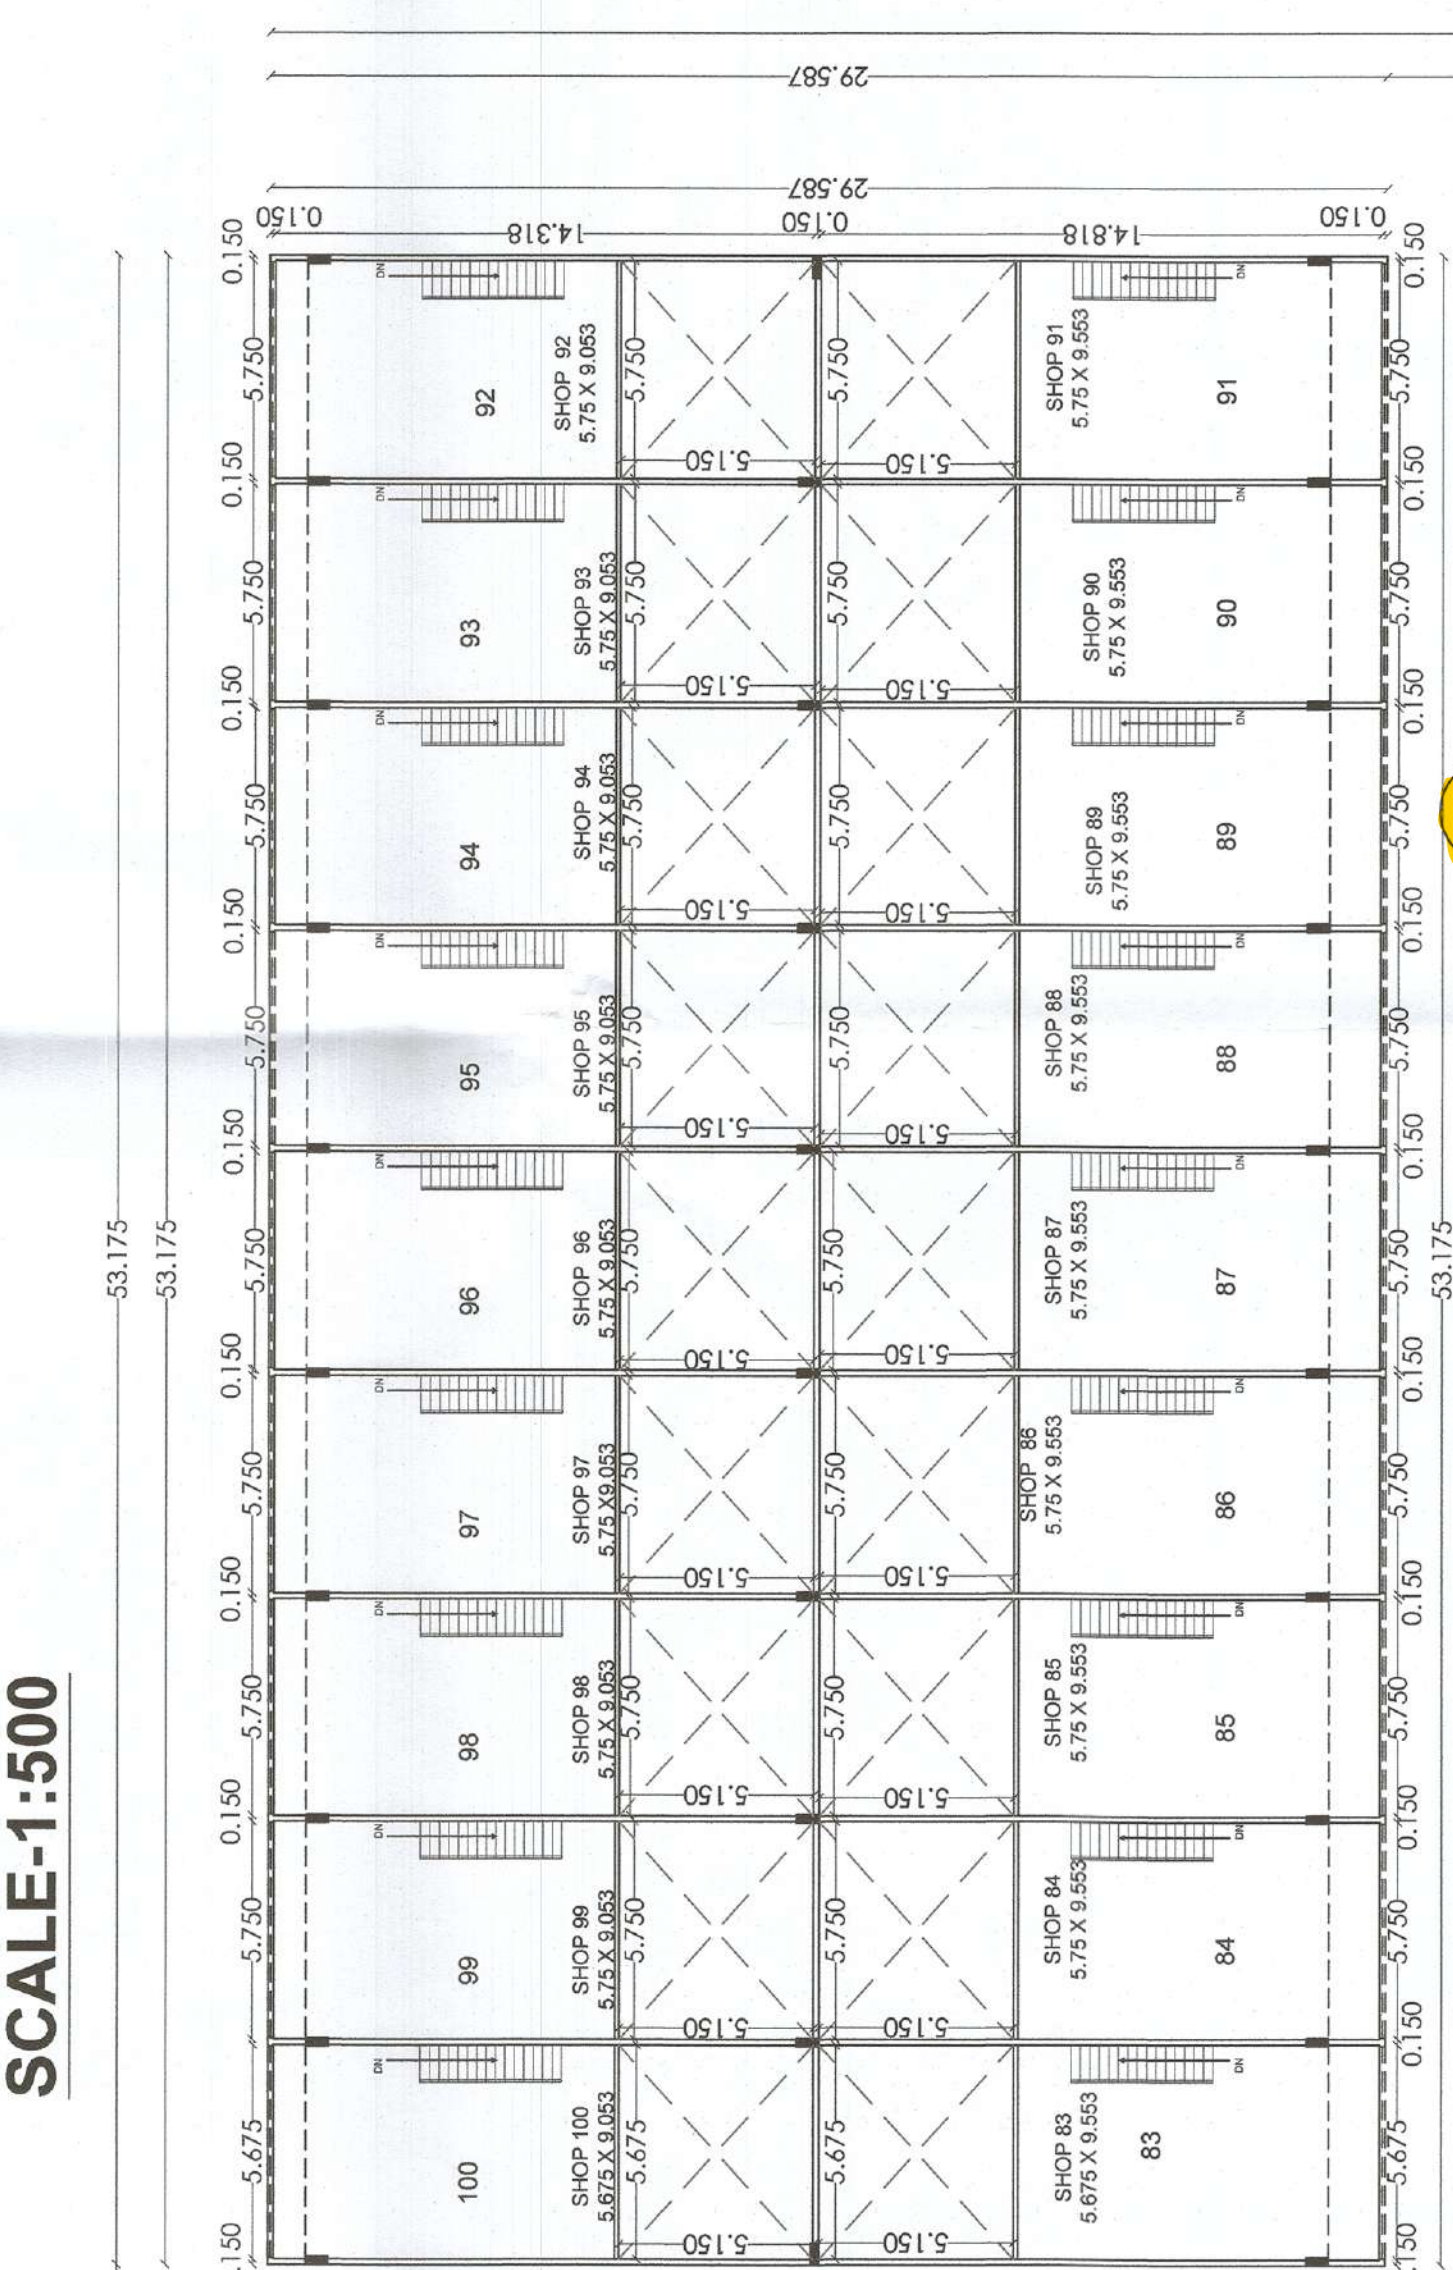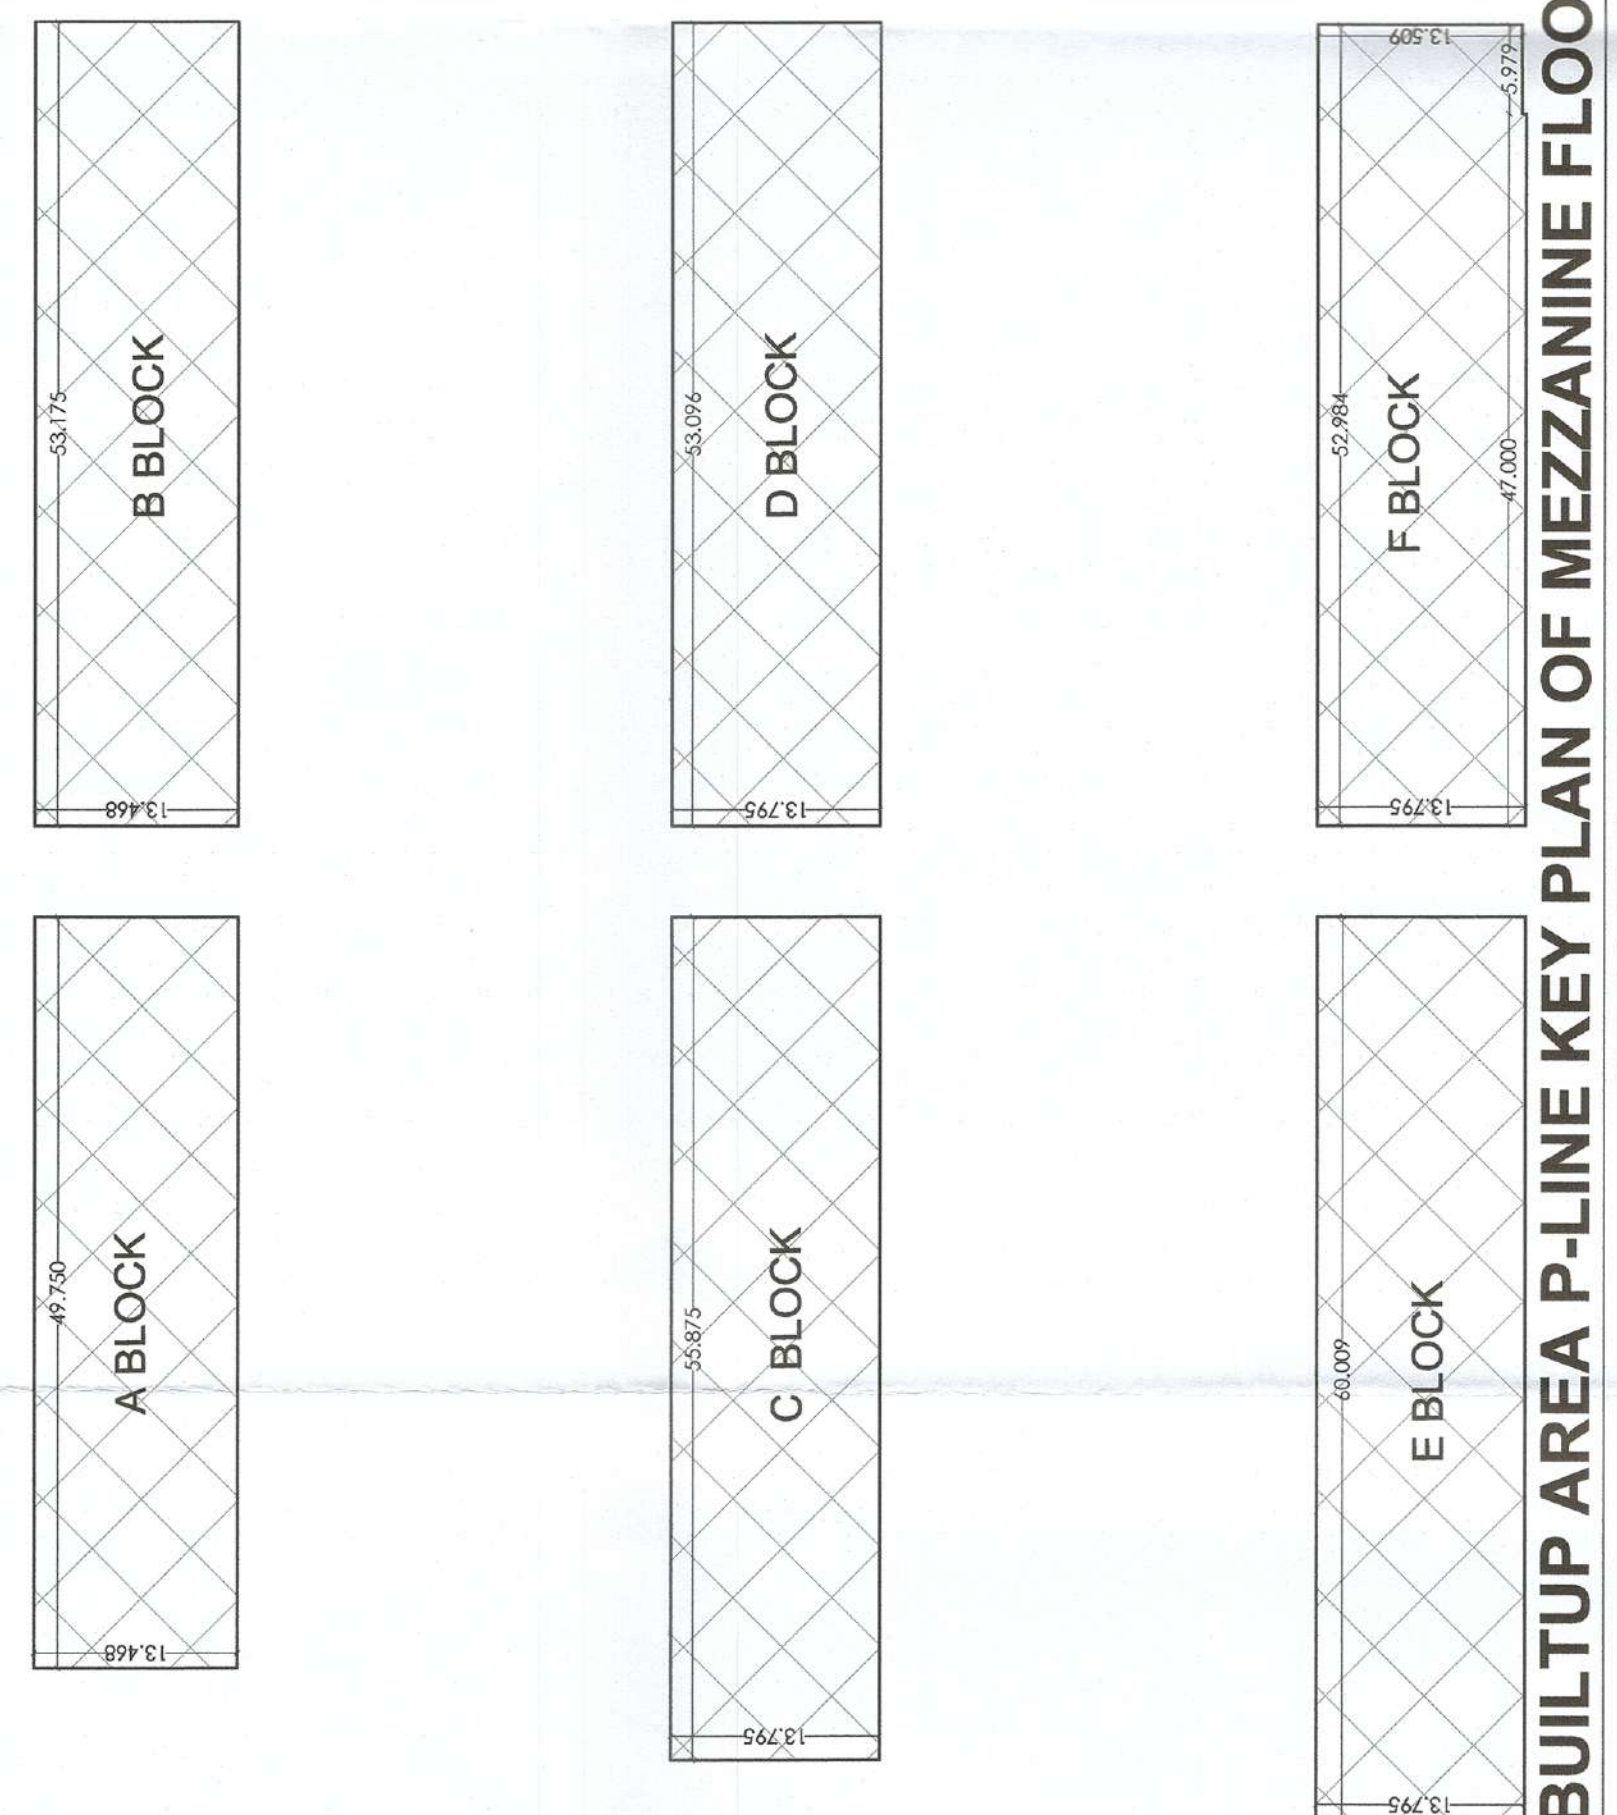

**PROPOSED 1ST FLOOR PLAN**  
**SCALE 1:200**