


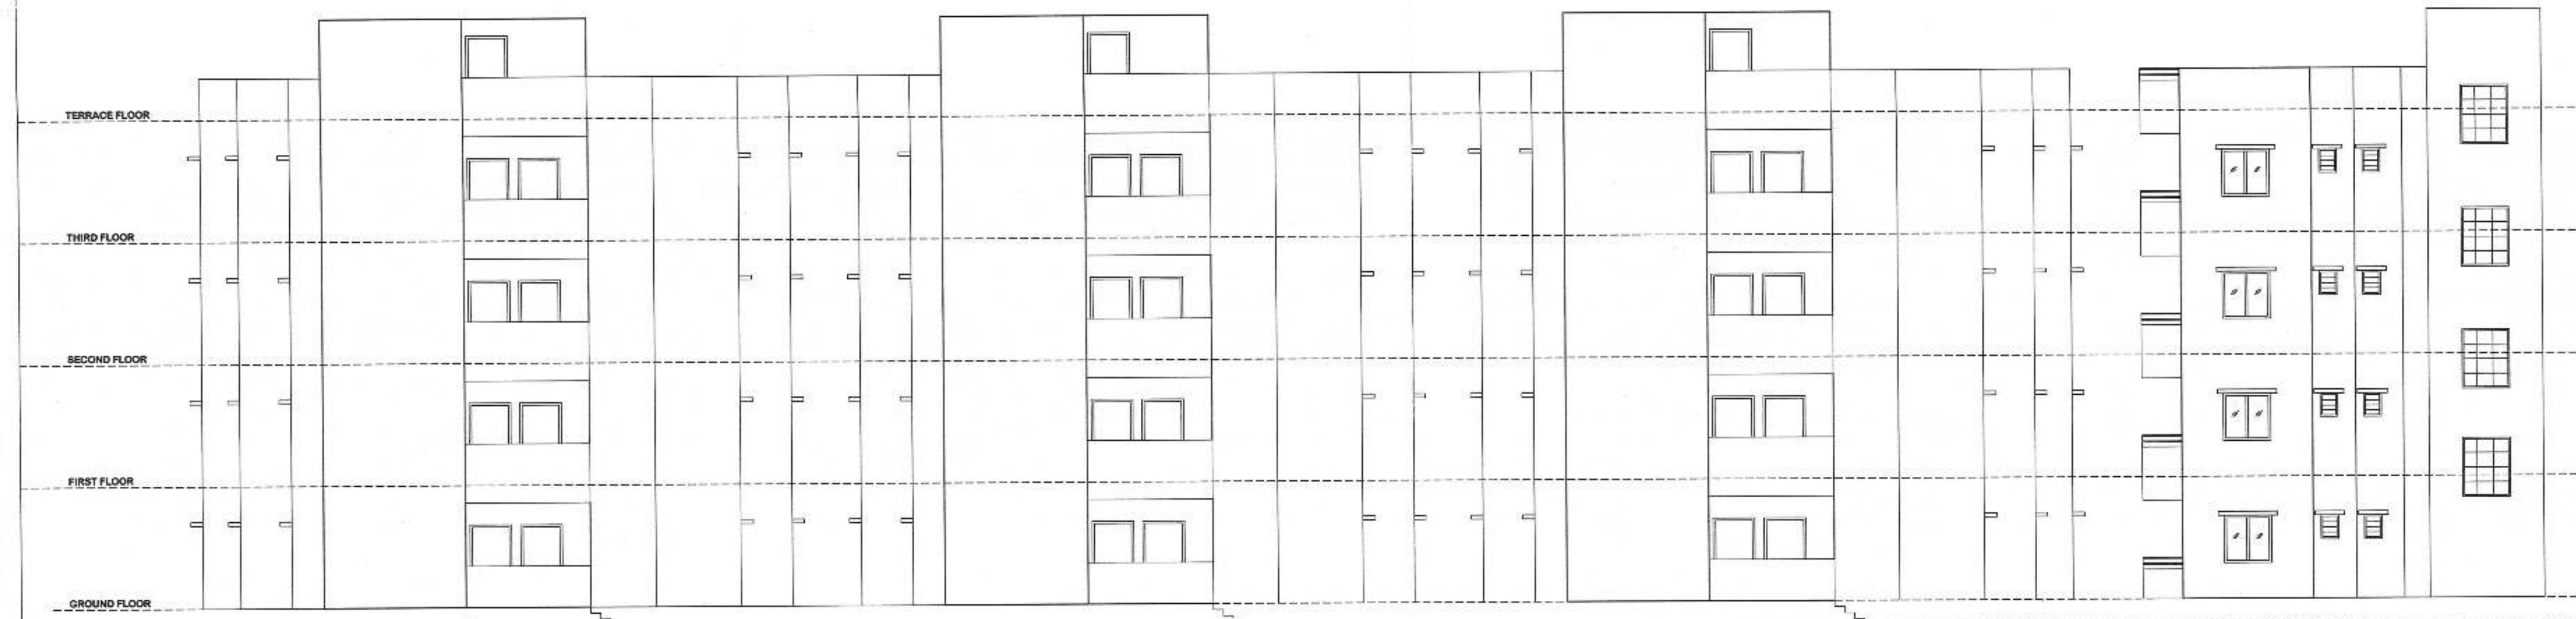


FRONT ELEVATION

SCALE-1:100


L.H SIDE ELEVATION

SCALE-1:100

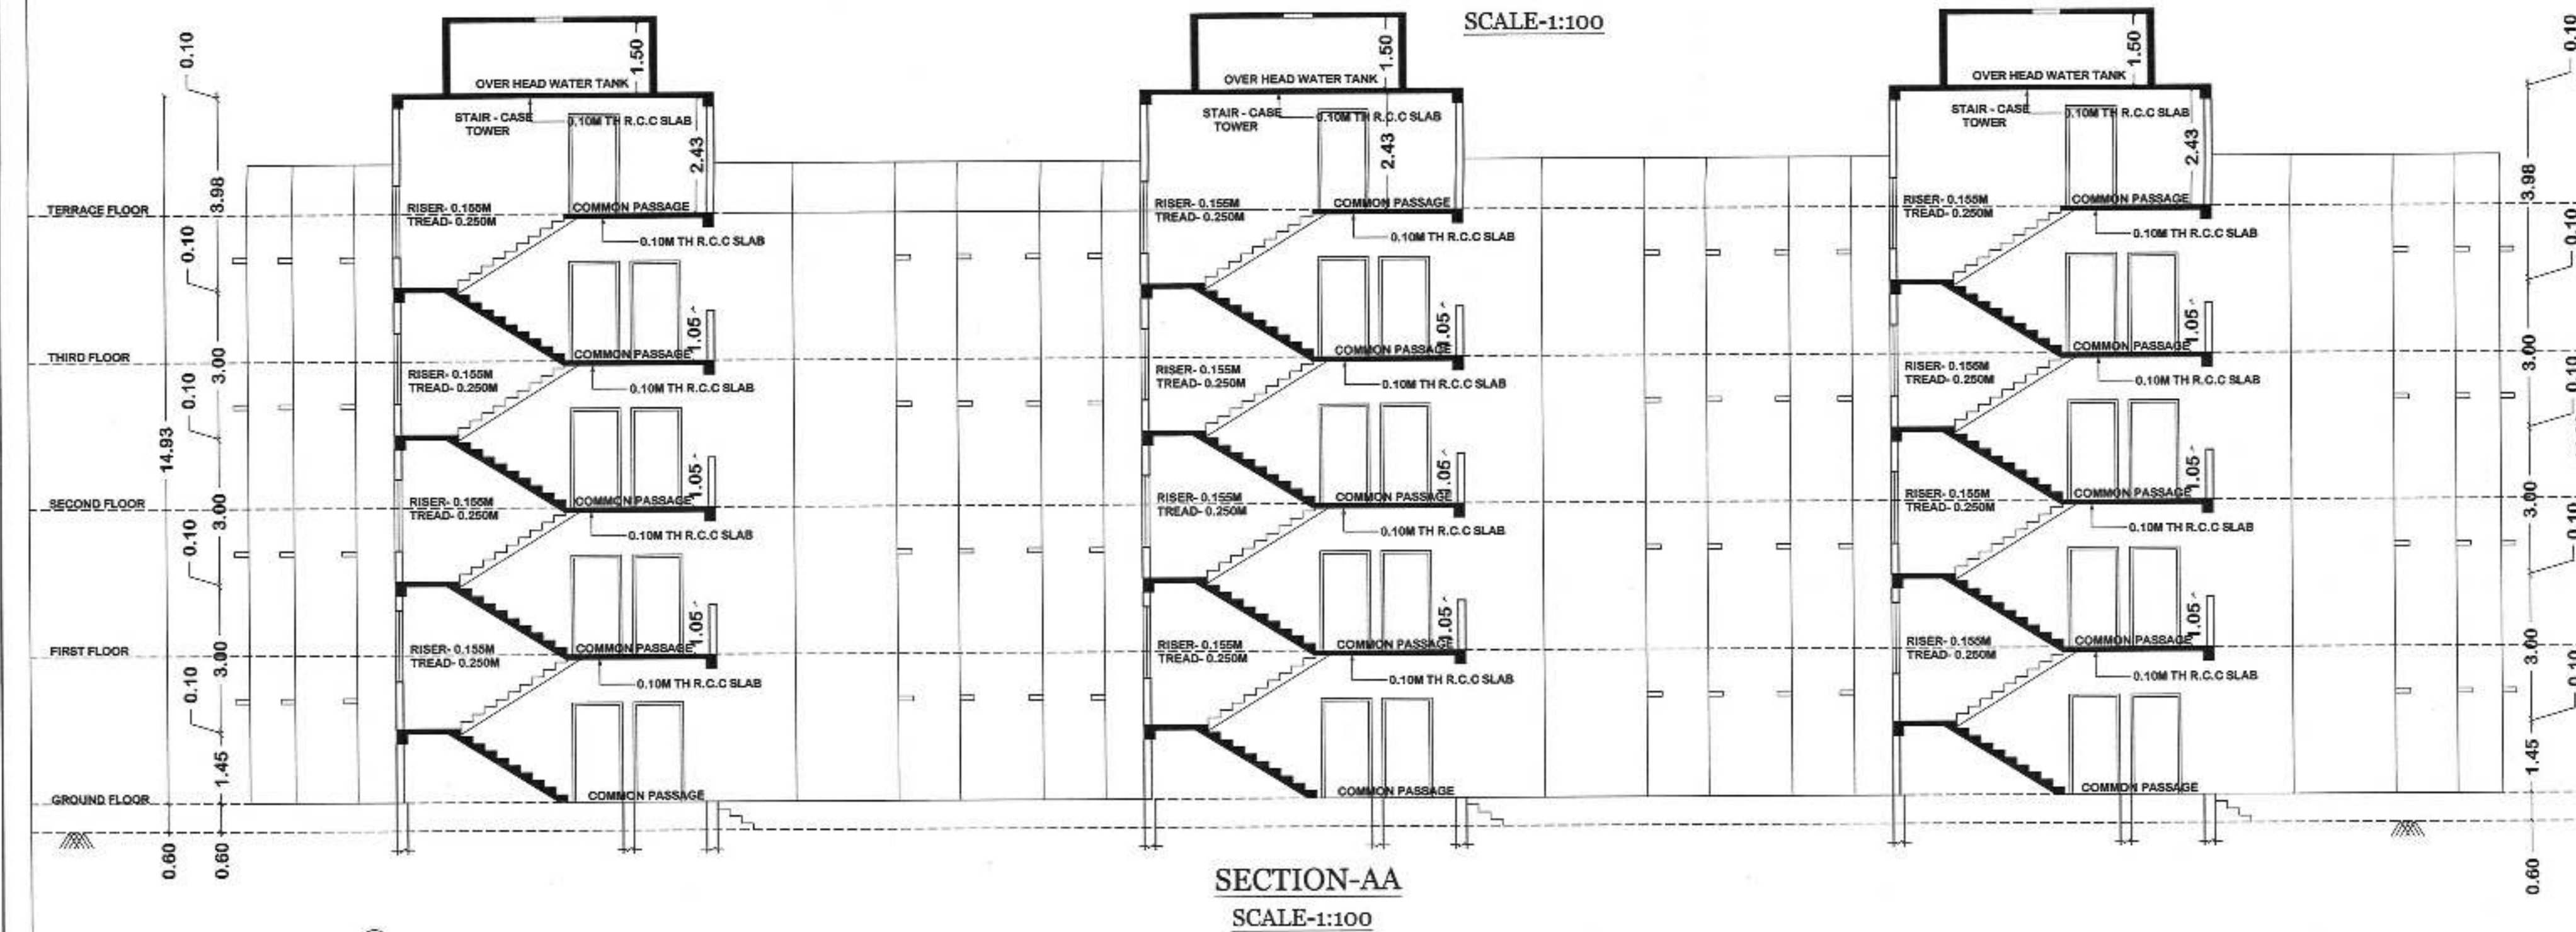


SECTION-AA

SCALE-1:100

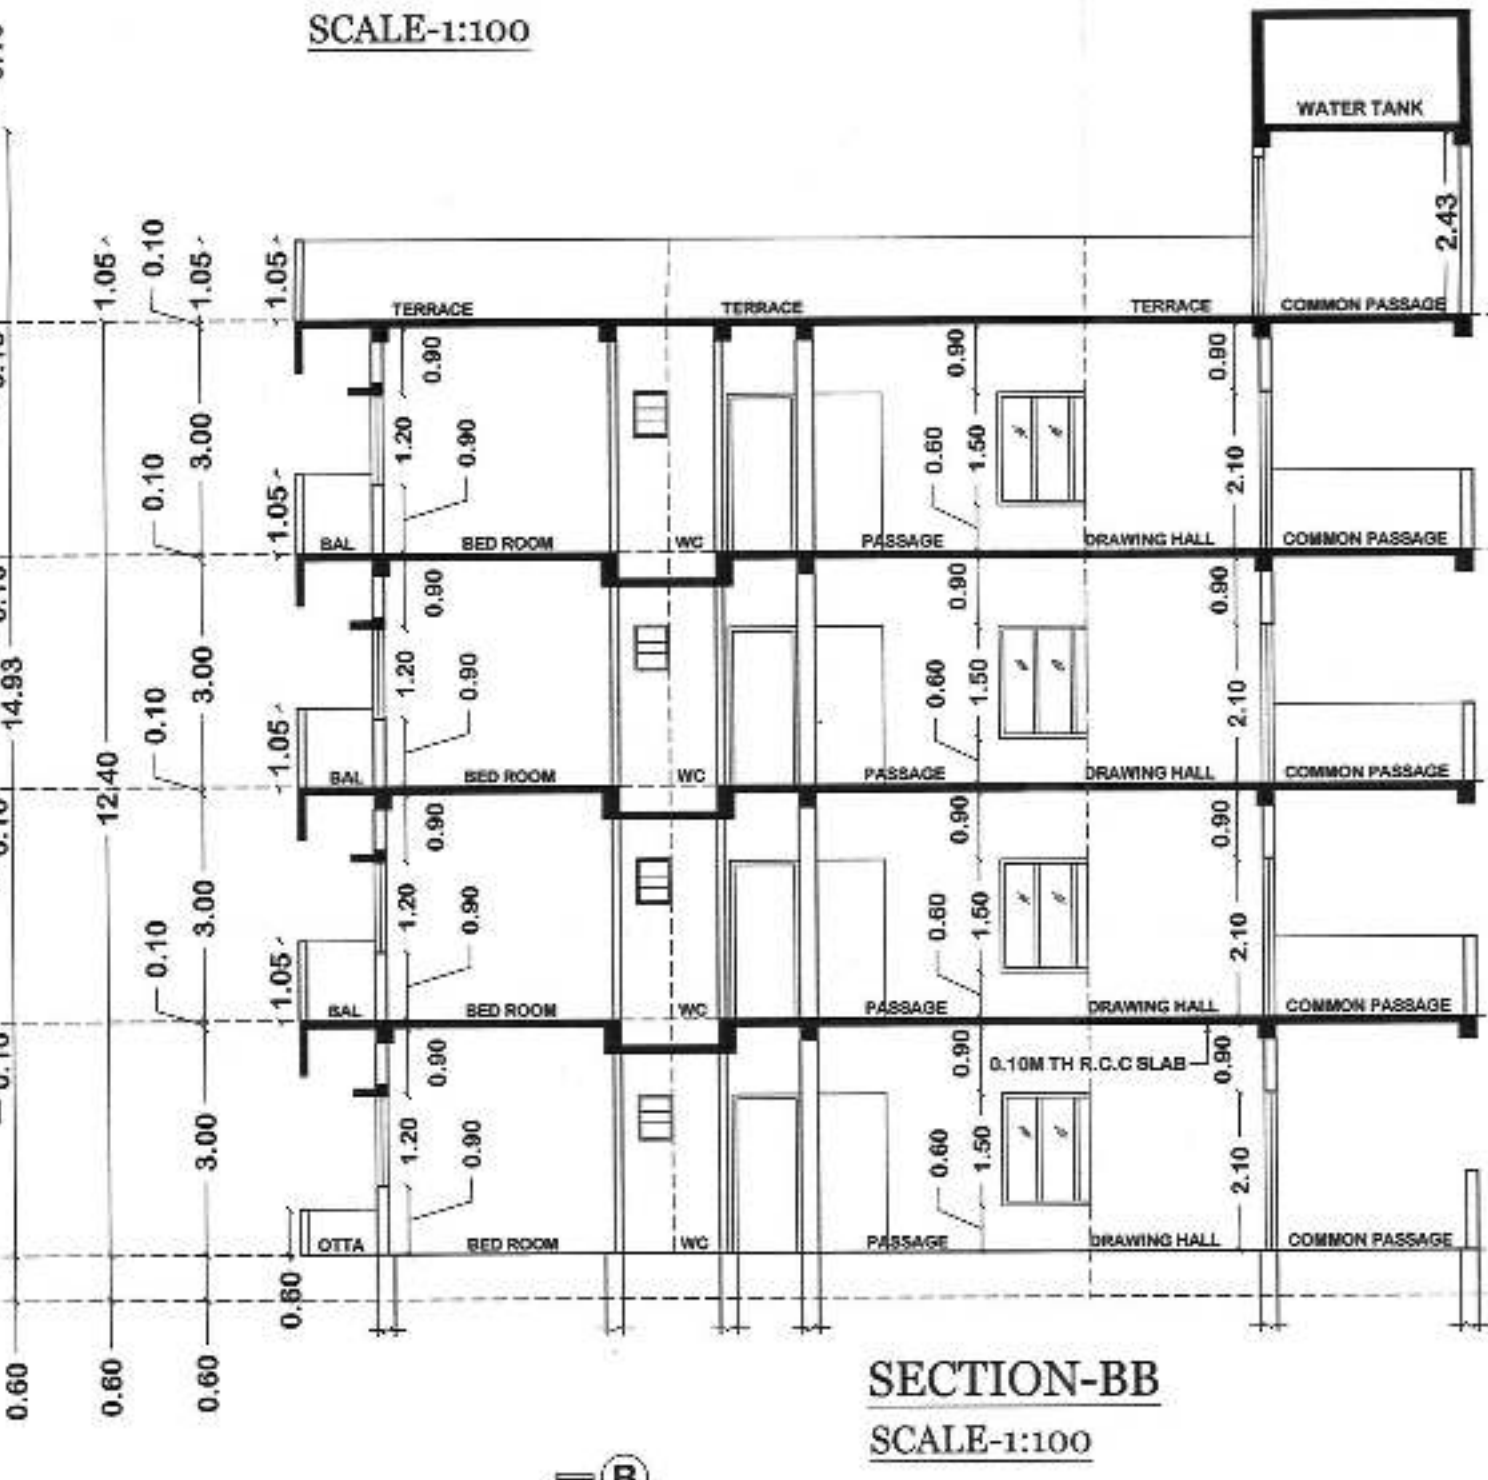

SECTION-BB


SCALE-1:100

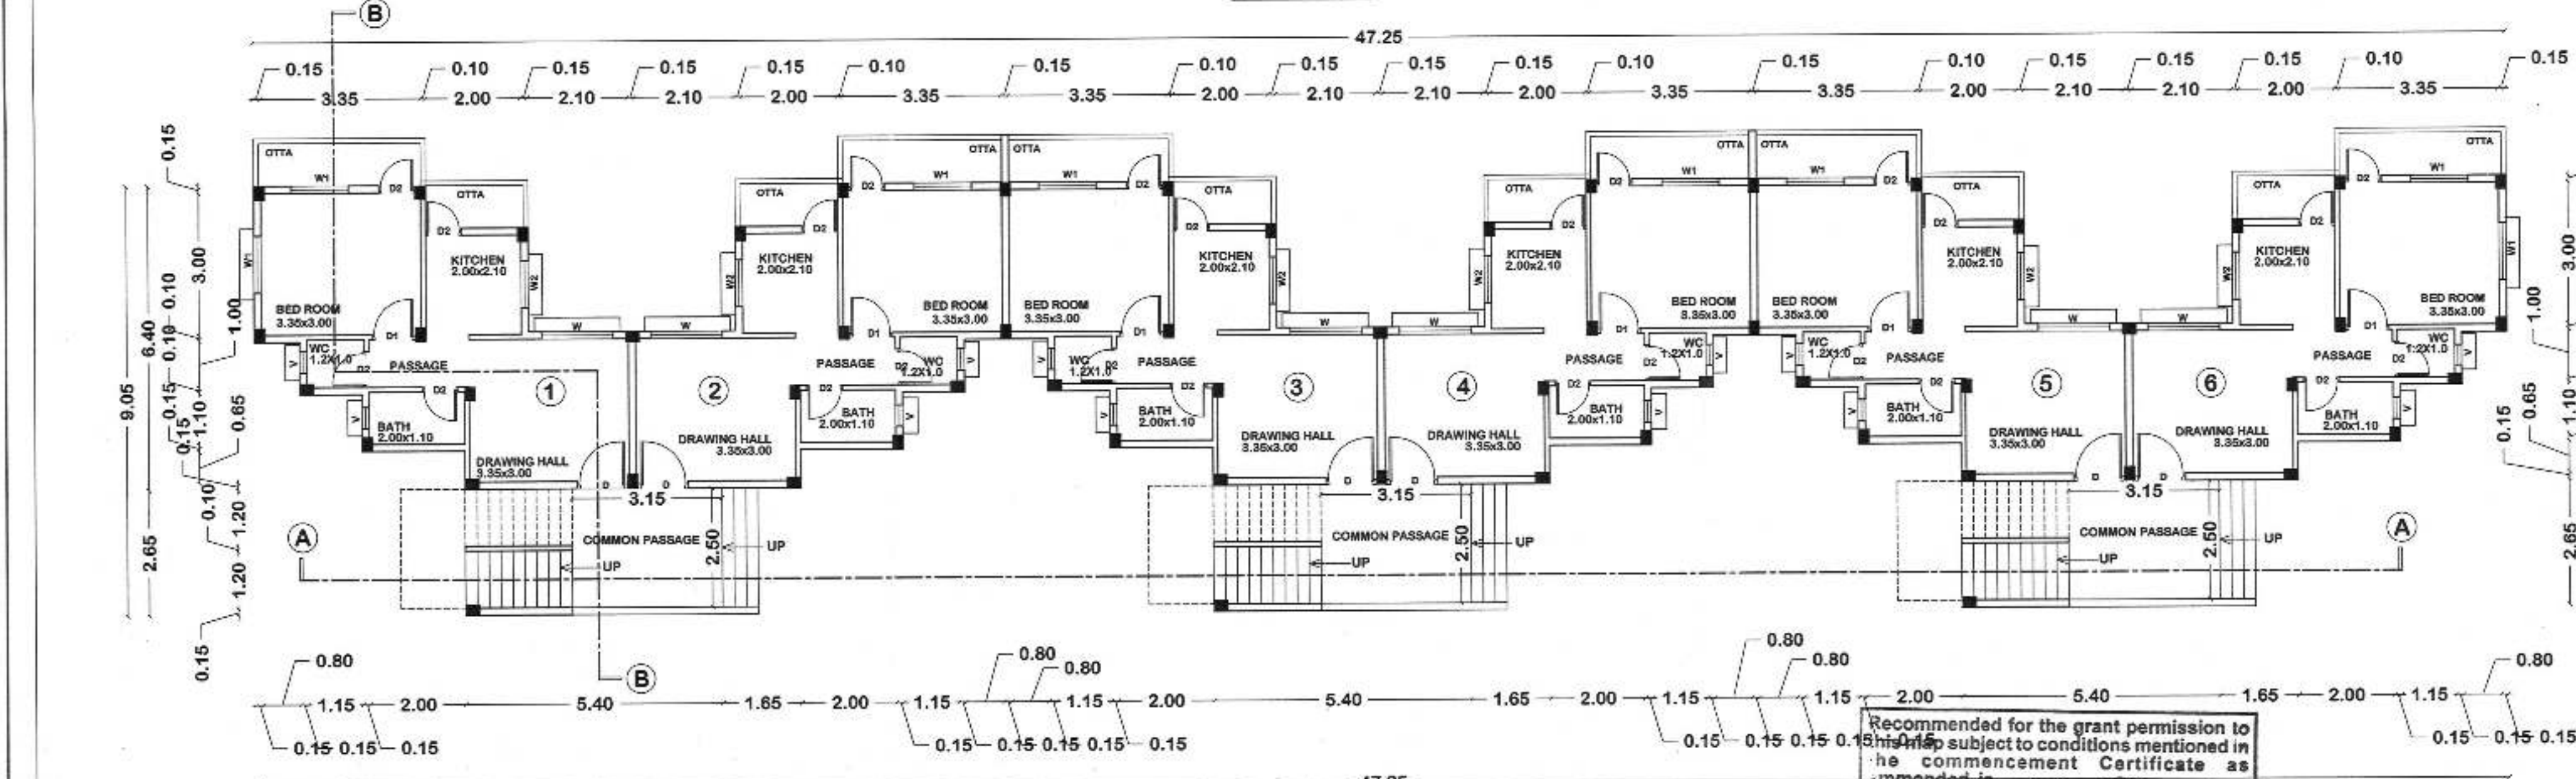

GROUND FLOOR PLAN - WING-D1

SCALE-1:100

Recommended for the grant permission to
be subject to conditions mentioned in
the commencement Certificate as
intended in
Sanction No. 1224/GS/23
Date 15/11/2017
Junior/Municipal Engineer
Approved
Chief Officer
Municipal Council, Hinganghat

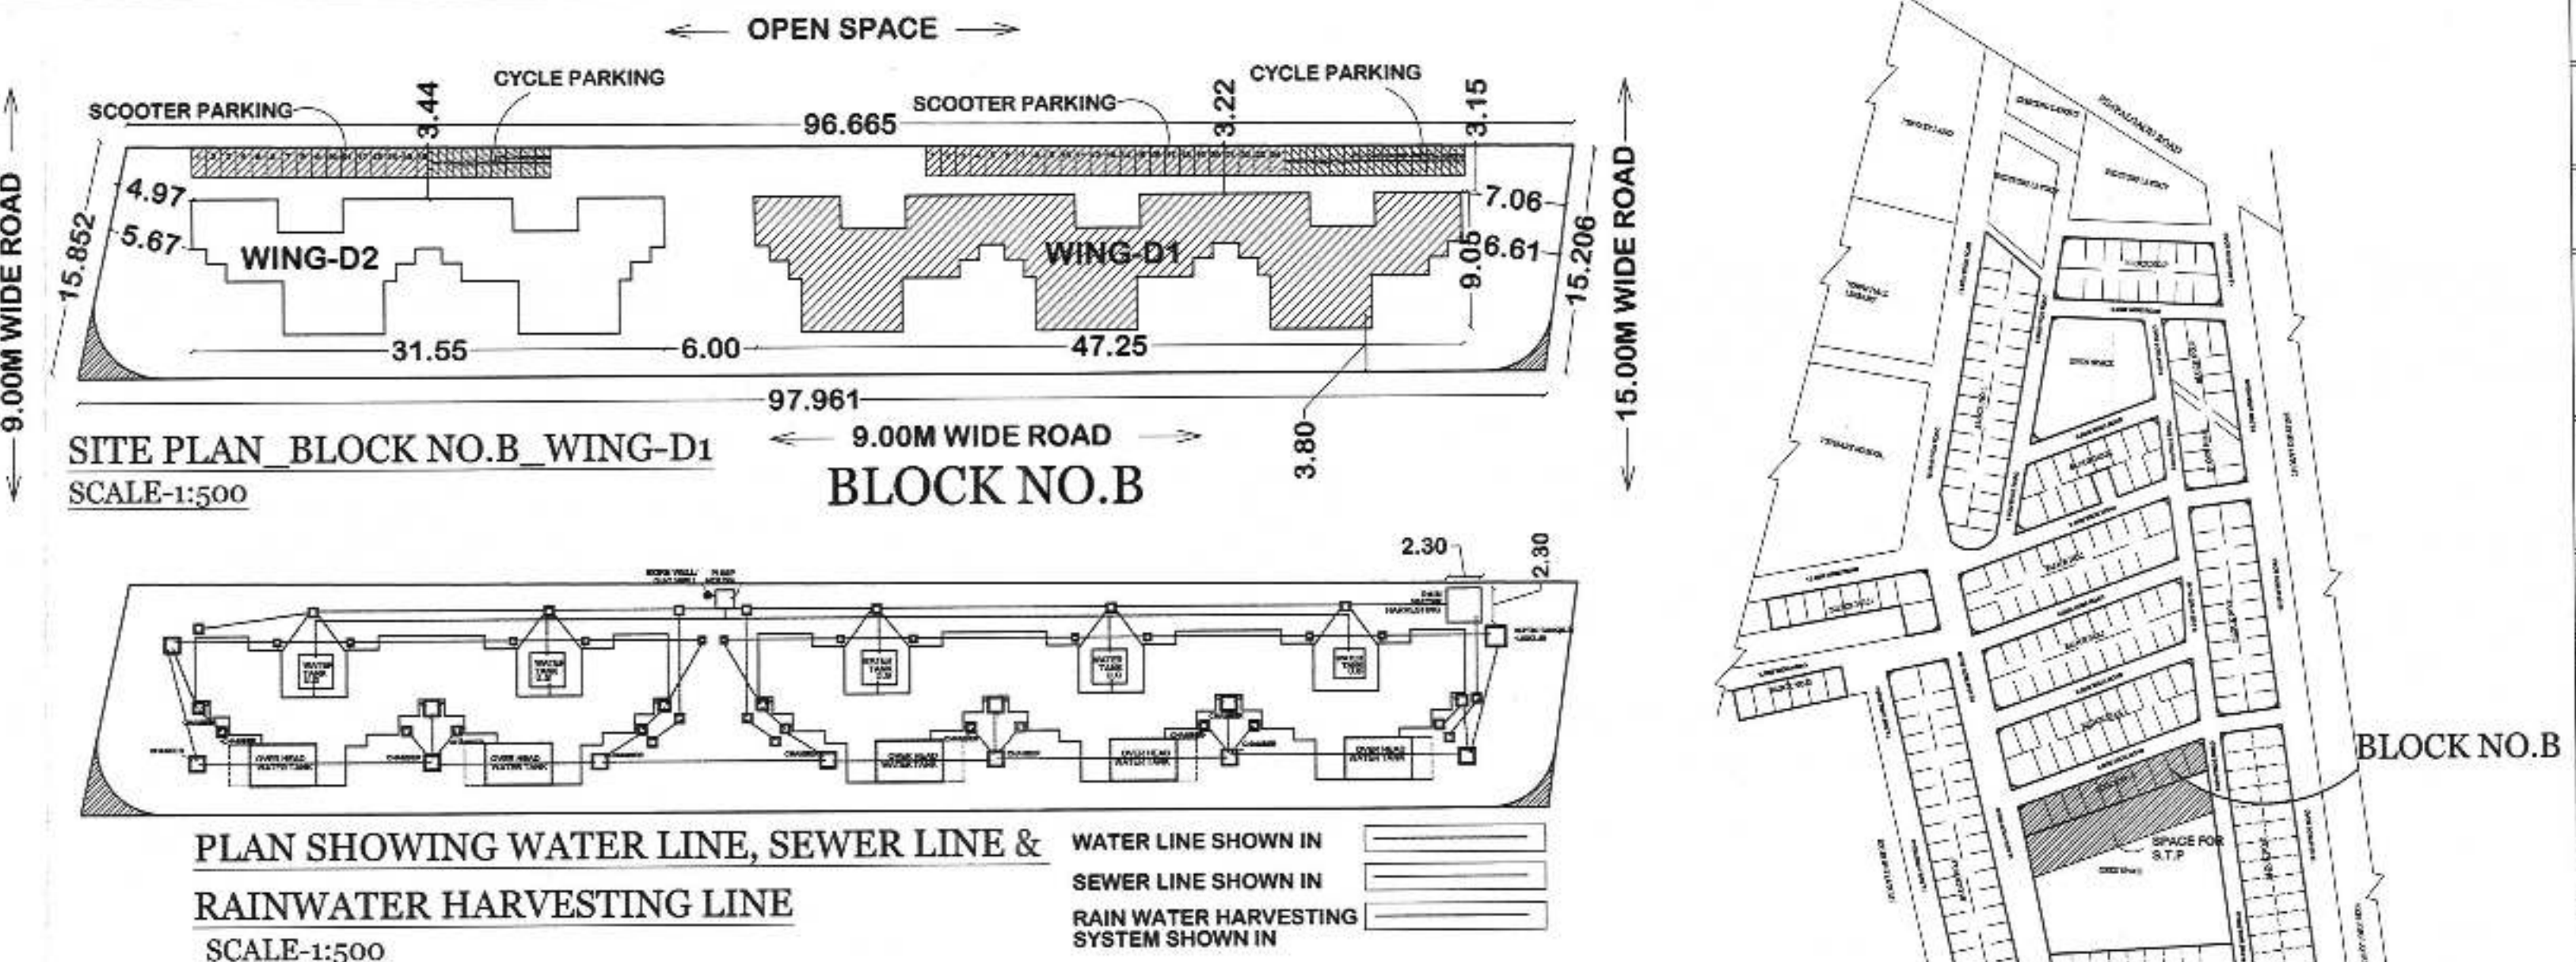

SITE PLAN - BLOCK NO. B - WING-D1

SCALE-1:500

BLOCK NO. B

PLAN SHOWING WATER LINE, SEWER LINE & RAIN WATER HARVESTING LINE

SCALE-1:500

WATER LINE SHOWN IN
SEWER LINE SHOWN IN
RAIN WATER HARVESTING
SYSTEM SHOWN IN

KEY PLAN - GROUND FLOOR PLAN

SCALE-1:200

BUILT-UP AREA CALCULATION - (GROUND FLOOR)

S.N.	SIZE	AREA
A	3 X 4.35 X 3.30	43.65
B	6 X 2.50 X 3.30	25.10
C	6 X 2.50 X 3.30	25.10
D	6 X 2.50 X 3.30	25.10
TOTAL		1045.352 Sq.Mt

BUILT-UP AREA CALCULATION - (TYPICAL FLOOR)

S.N.	SIZE	AREA
A	3 X 4.35 X 3.30	43.65
B	6 X 2.50 X 3.30	25.10
C	6 X 2.50 X 3.30	25.10
D	6 X 2.50 X 3.30	25.10
TOTAL		1045.352 Sq.Mt

BALCONY AREA CALCULATION - (TYPICAL FLOOR)

S.N.	SIZE	AREA
1	3 X 1.20 X 1.00	3.60
2	3 X 1.20 X 1.00	3.60
TOTAL		104.5352 Sq.Mt

BALCONY AREA CALCULATION - (TYPICAL FLOOR)

S.N.	SIZE	AREA
1	3 X 1.20 X 1.00	3.60
2	3 X 1.20 X 1.00	3.60
TOTAL		104.5352 Sq.Mt

TYPICAL FLOOR PLAN - WING-D1

(FIRST, SECOND, THIRD FLOOR PLAN)
SCALE-1:100

LOCATION PLAN

SCALE-NOT TO SCALE

KEY PLAN - TYPICAL FLOOR PLAN

SCALE-1:200

BUILT-UP AREA CALCULATION - (TYPICAL FLOOR)

S.N.	SIZE	AREA
A	3 X 4.35 X 3.30	43.65
B	6 X 2.50 X 3.30	25.10
C	6 X 2.50 X 3.30	25.10
D	6 X 2.50 X 3.30	25.10
TOTAL		1045.352 Sq.Mt

BALCONY AREA CALCULATION - (TYPICAL FLOOR)

S.N.	SIZE	AREA
1	3 X 1.20 X 1.00	3.60
2	3 X 1.20 X 1.00	3.60
TOTAL		104.5352 Sq.Mt

E.W.S WING-D1 BLOCK -B

NAGPUR HOUSING AND AREA
DEVELOPMENT BOARD,NAGPUR.

DWG TITLE:-
SUBMISSION PLAN FOR EWS TENEMENTS
AT BLOCK -B

PROPOSED CONSTRUCTION FOR
EWS TENEMENTS AT BLOCK-B, WING-D1
KH NO.157/2,165 to 168,190,191/2 & 192
MOUZA. PIMPALGAON, TAH. HINGANGHAT
DISTT. WARDHA.

AREA STATEMENT:-
PLOT AREA FOR BLOCK-B :- 1487.40 Sq.Mt
(AS PER MHADA RECORD)
PLOT AREA FOR BLOCK-B :- 1476.63 Sq.Mt
(AS PER SANCTIONED AMALGAMATED PLAN)

PLOT NO'S:-
AMALGAMATED PLOT NO'S FOR BLOCK-B:- 266 TO 277

BUILT-UP AREA CALCULATIONS FOR WING-D1
BUILT-UP AREA ON GROUND FLOOR = 261.338 Sq.Mt
BUILT-UP AREA ON FIRST FLOOR = 261.338 Sq.Mt
BUILT-UP AREA ON SECOND FLOOR = 261.338