


E.W.S_WING-A_BLOCK.E

**NAGPUR HOUSING AND AREA
DEVELOPMENT BOARD, NAGPUR**

DWG TITLE-
SUBMISSION PLAN FOR EWS TENEMENTS
AT BLOCK E


PROPOSED CONSTRUCTION FOR
EWS TENEMENTS AT BLOCK E, WING-A
KH NO.157/2,165 to 168,190,191/2 & 192
MOUNZA, PIMPALGAON, TAL. HINGANGHAT
DISTT. WARDHA.

BLOCK NO. E 08.695

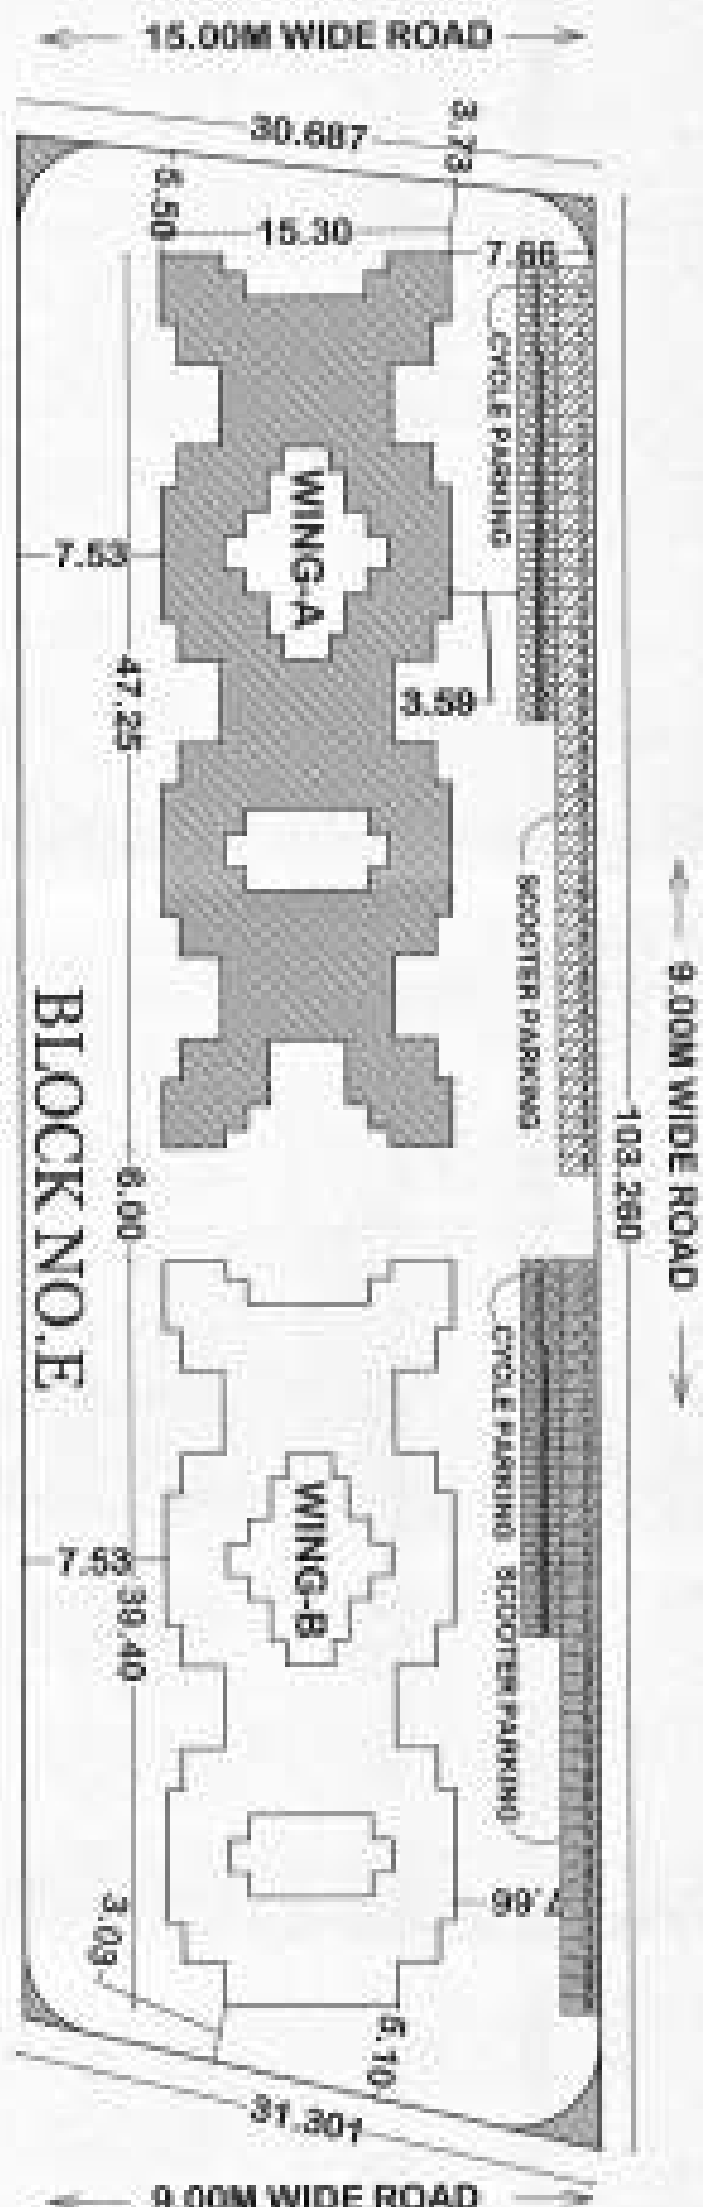


SITE PLAN BLOCK NO. E. WING-A




SCALE-1:500

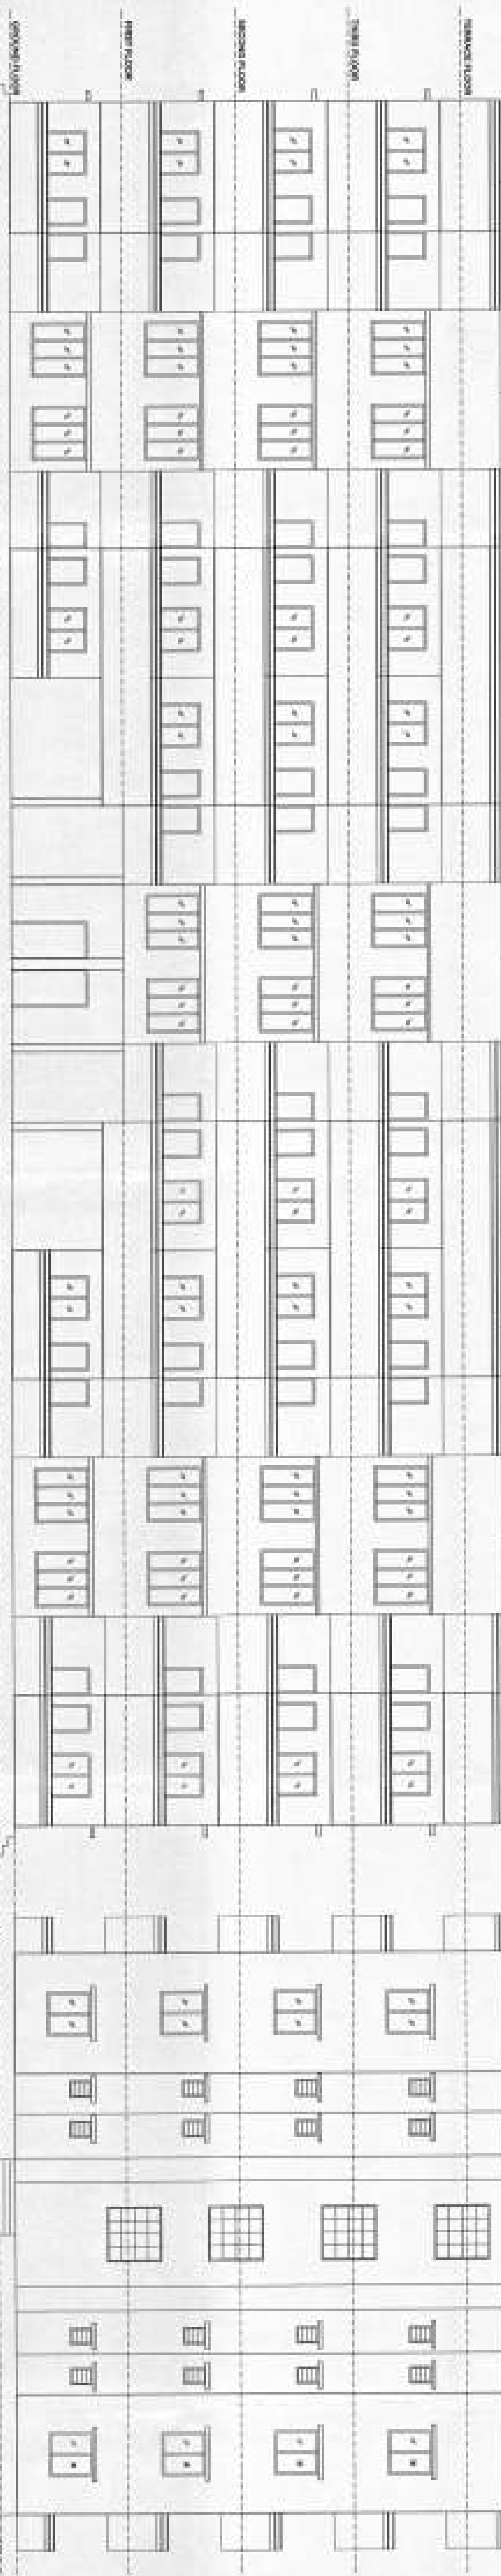


FRONT ELEVATION
SCALE: 1/160

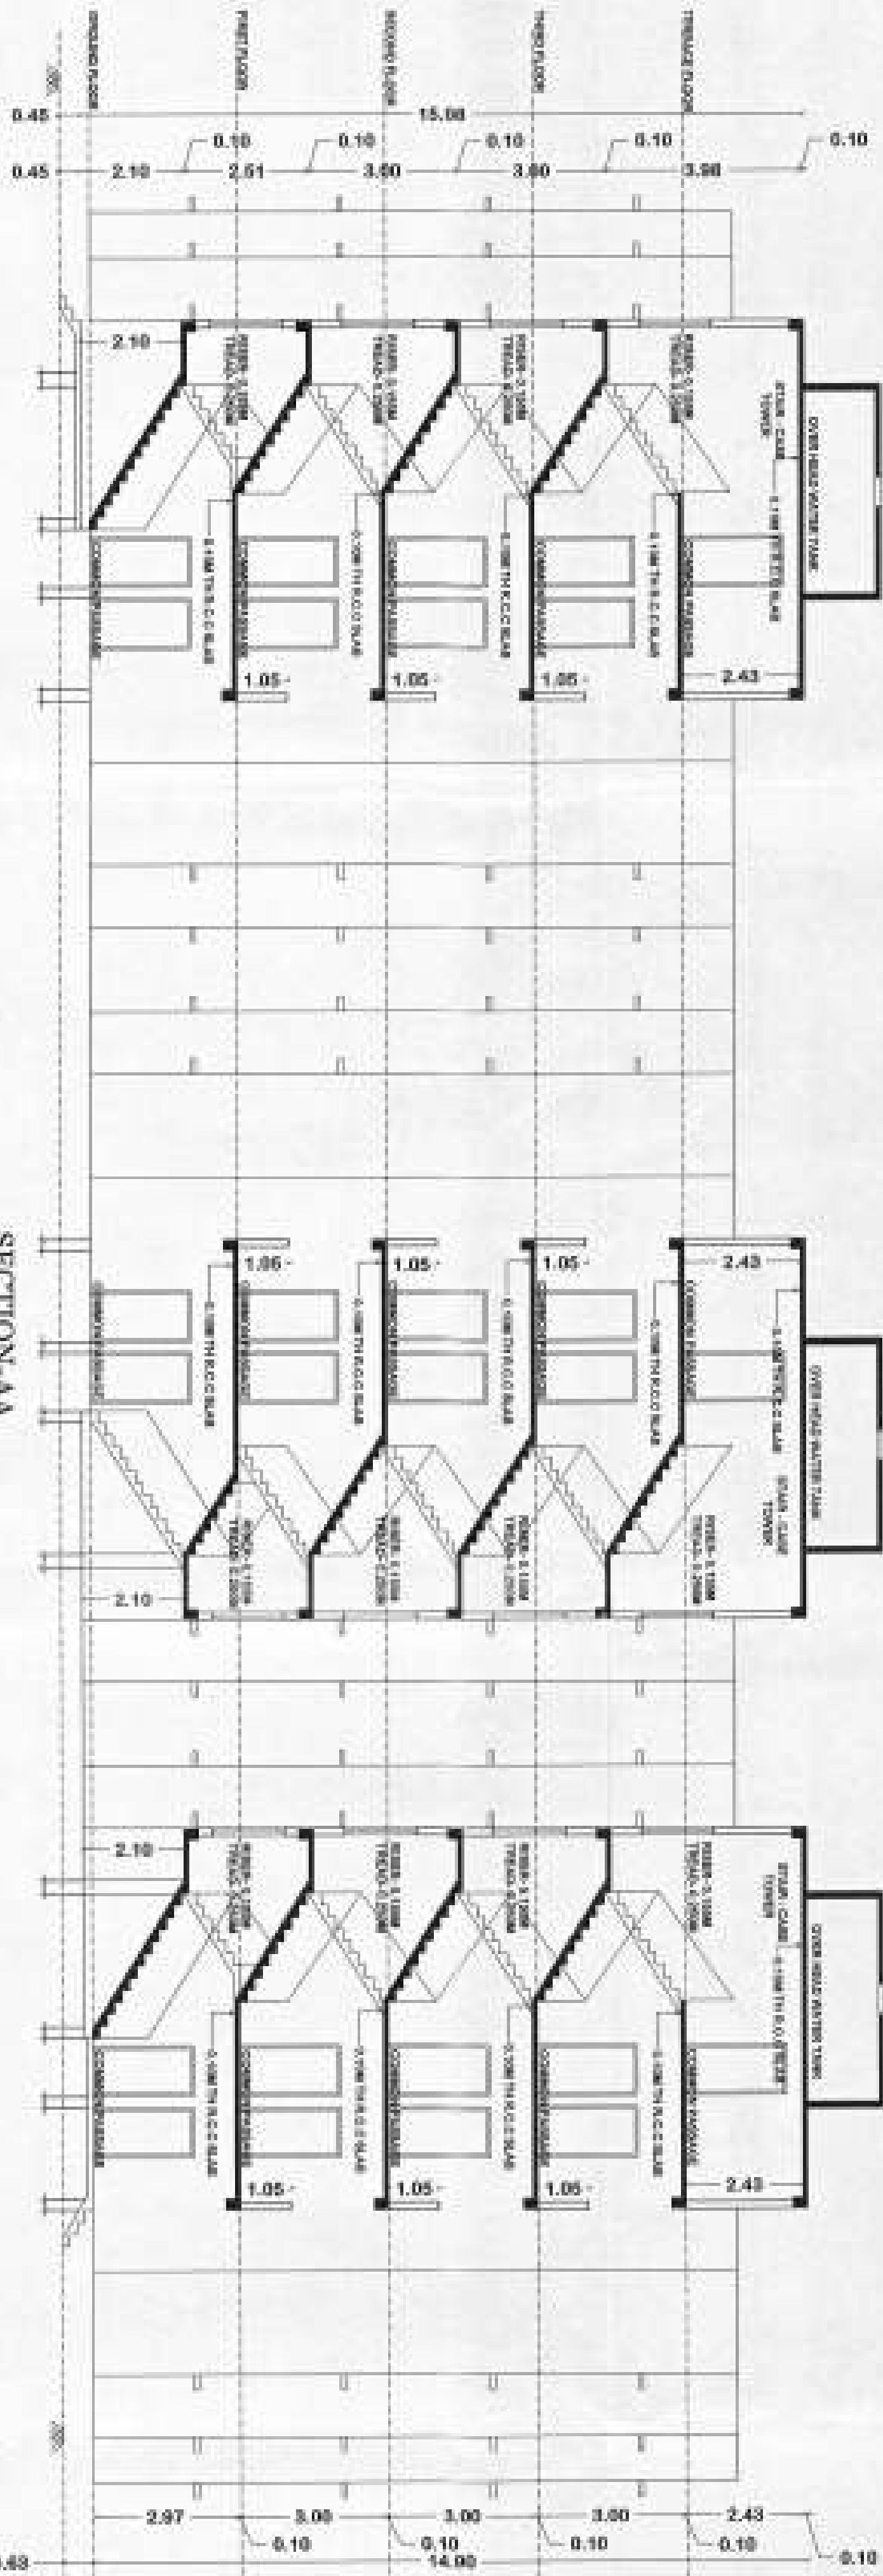


SECTION-AA
SCALE-1:1000

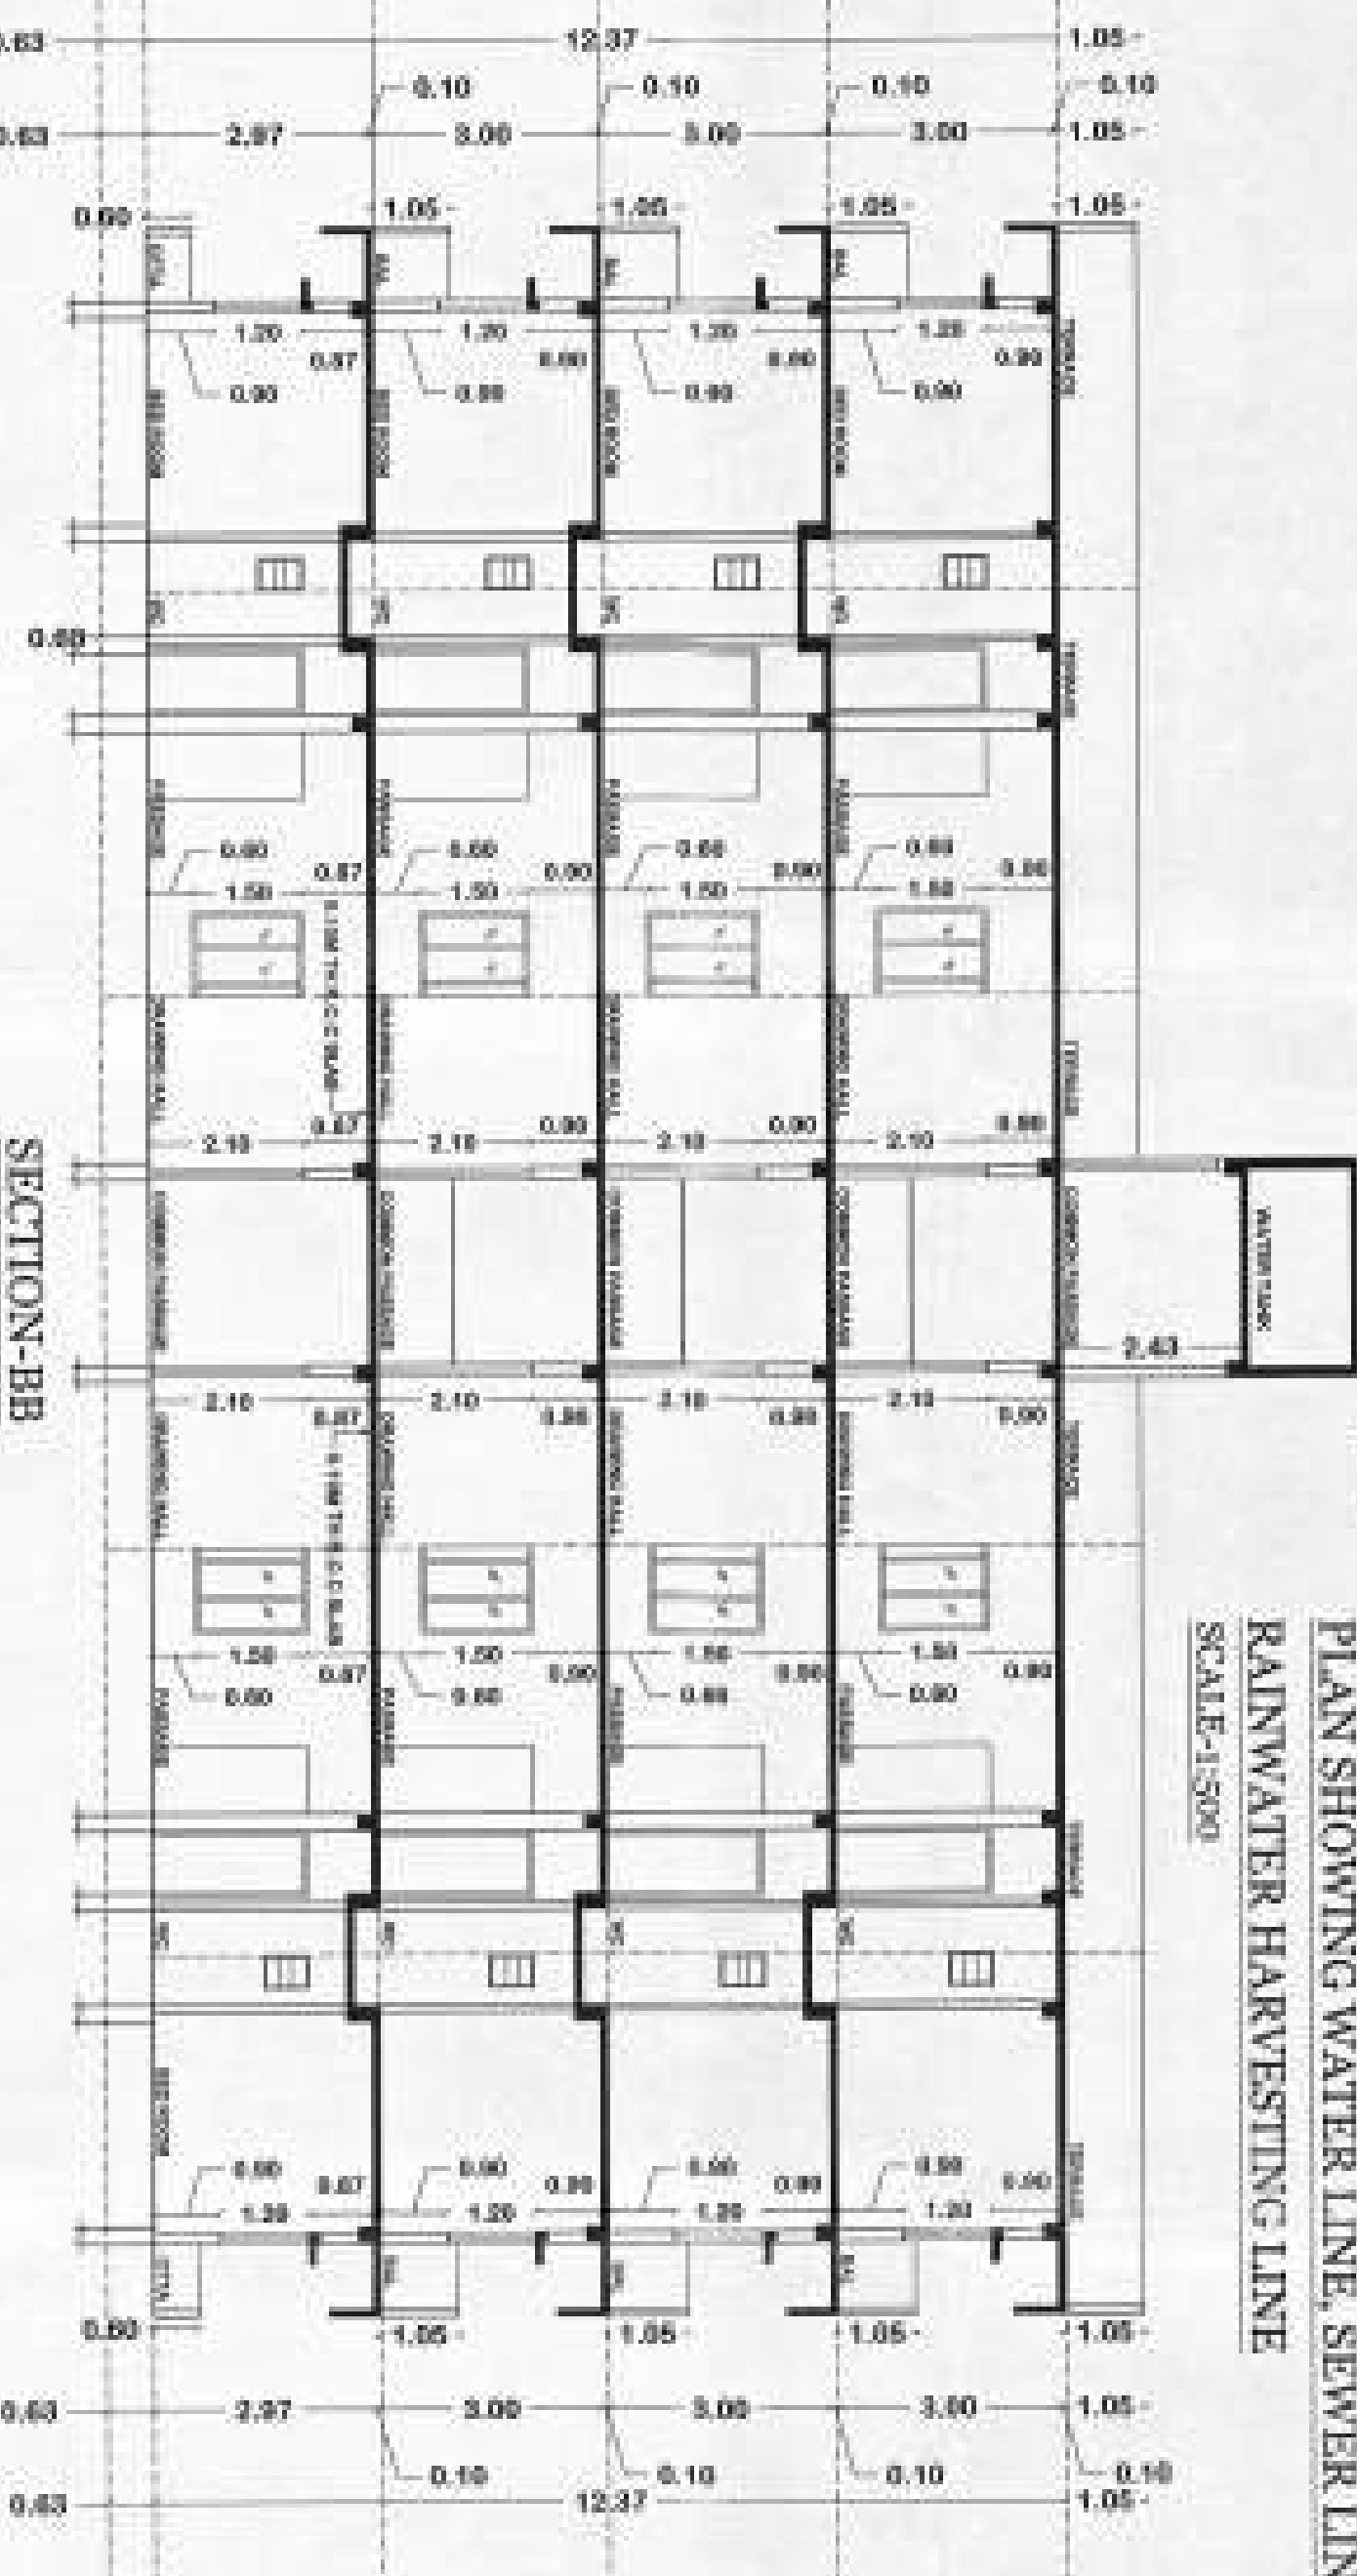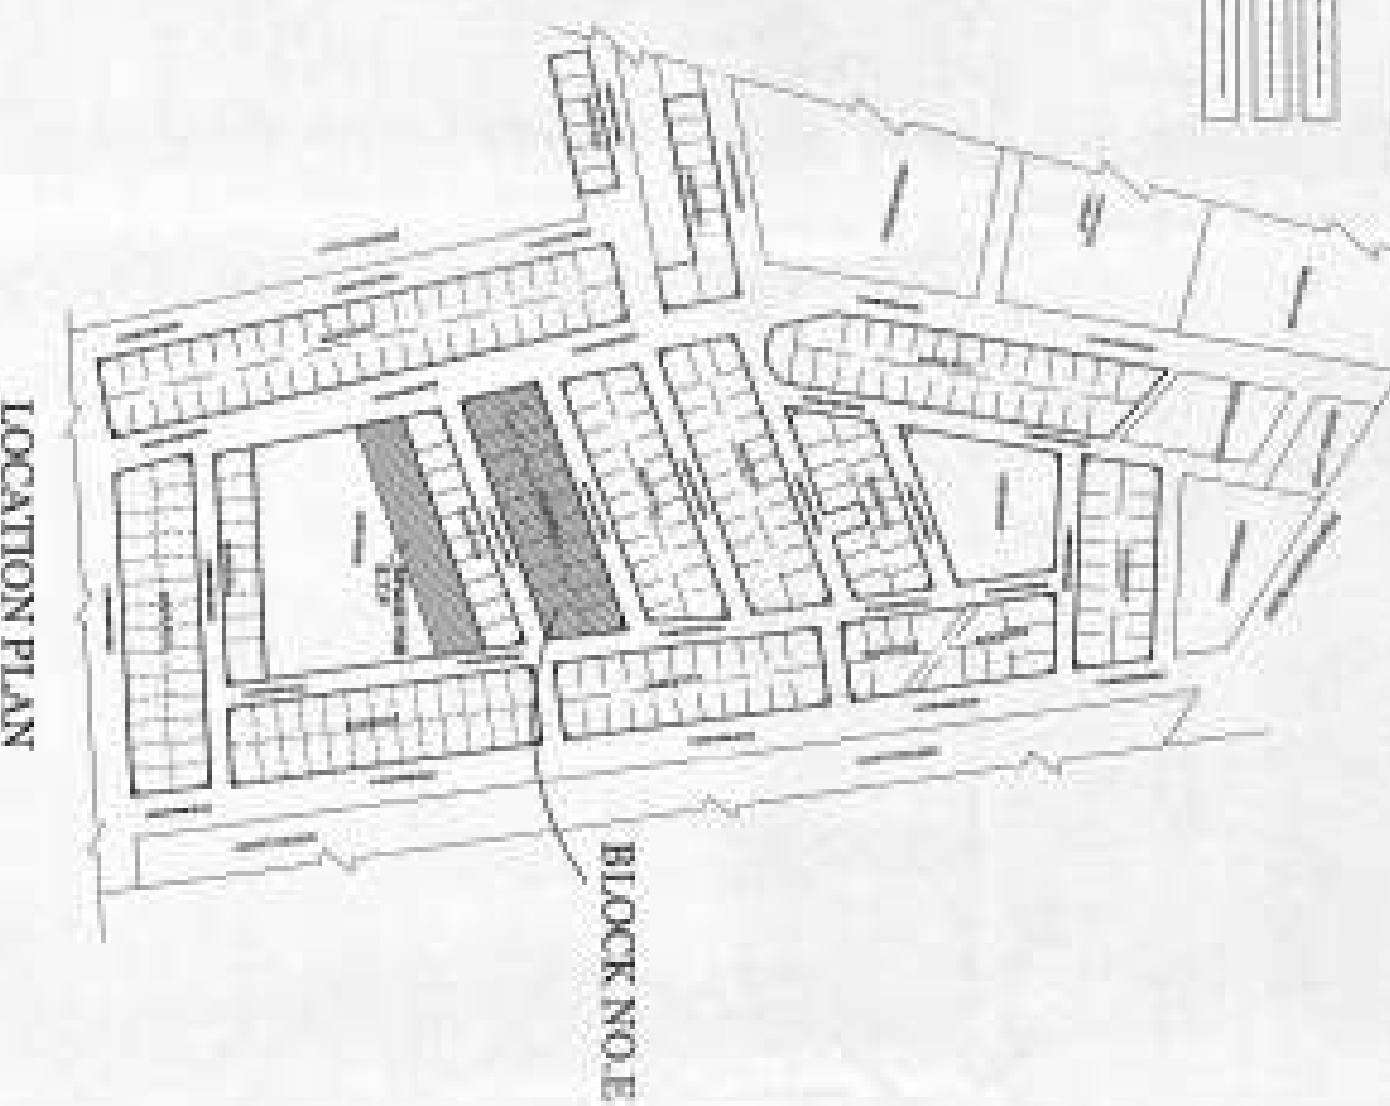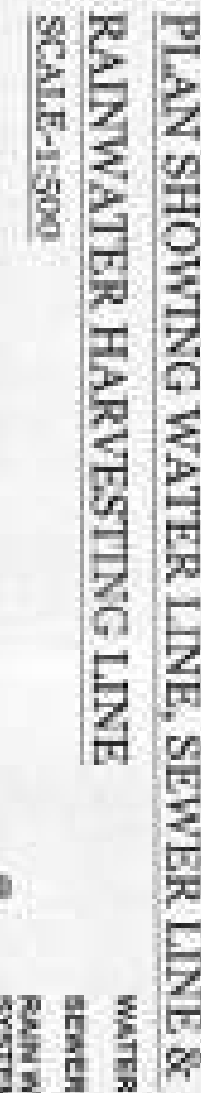SECTION-B
SCALE-1:100LOCATION PLAN
SCALE-NOT TO SCALE


800-4-A-THING

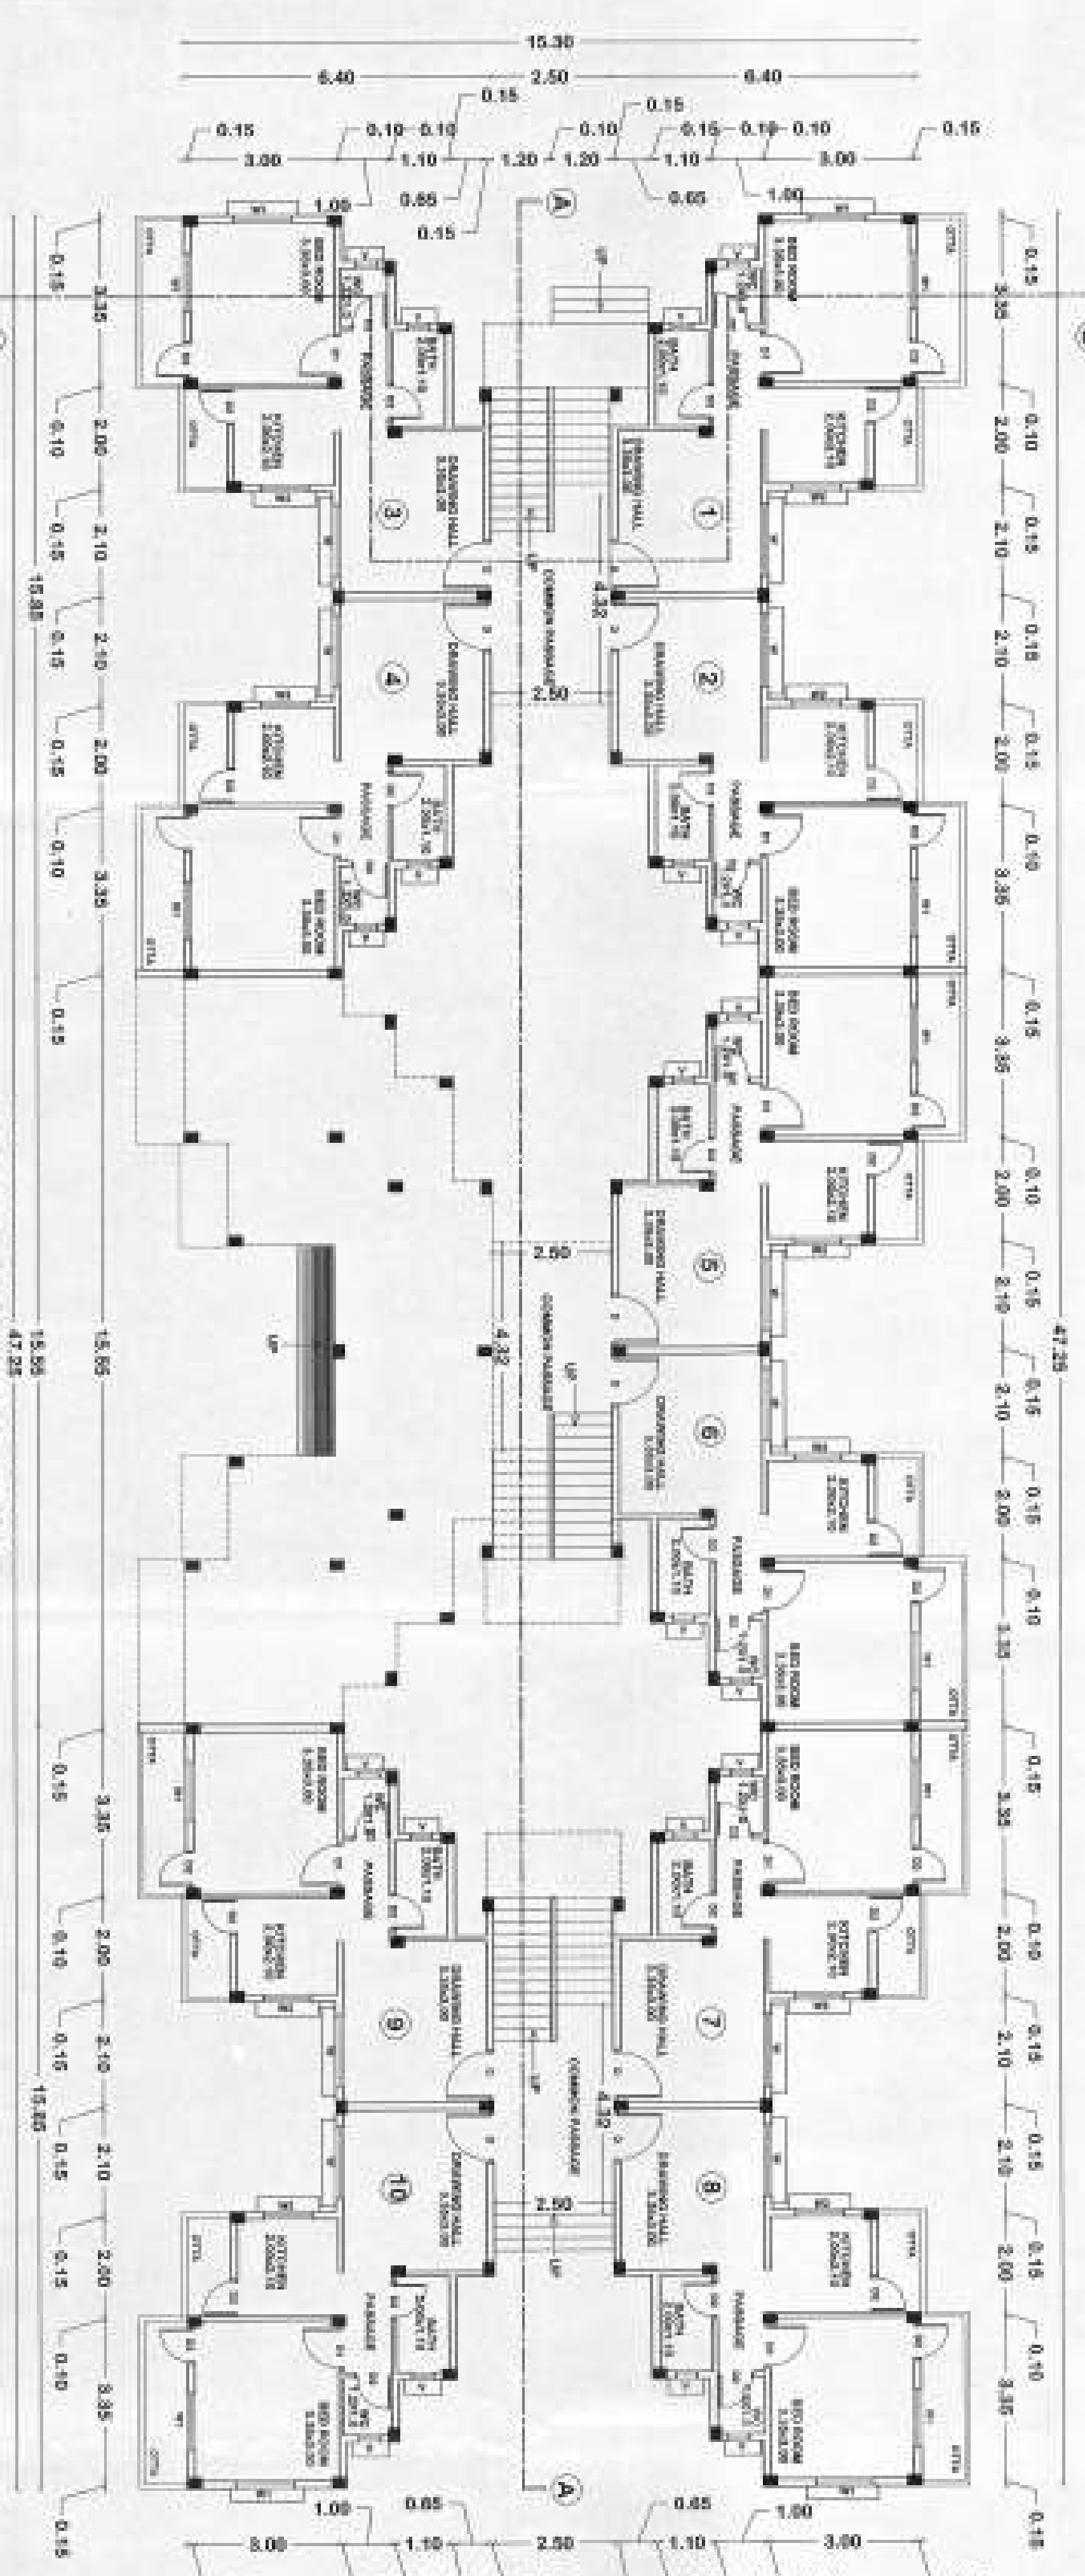

GROUND FLOOR PLAN - WING-A
SCALE-1:100

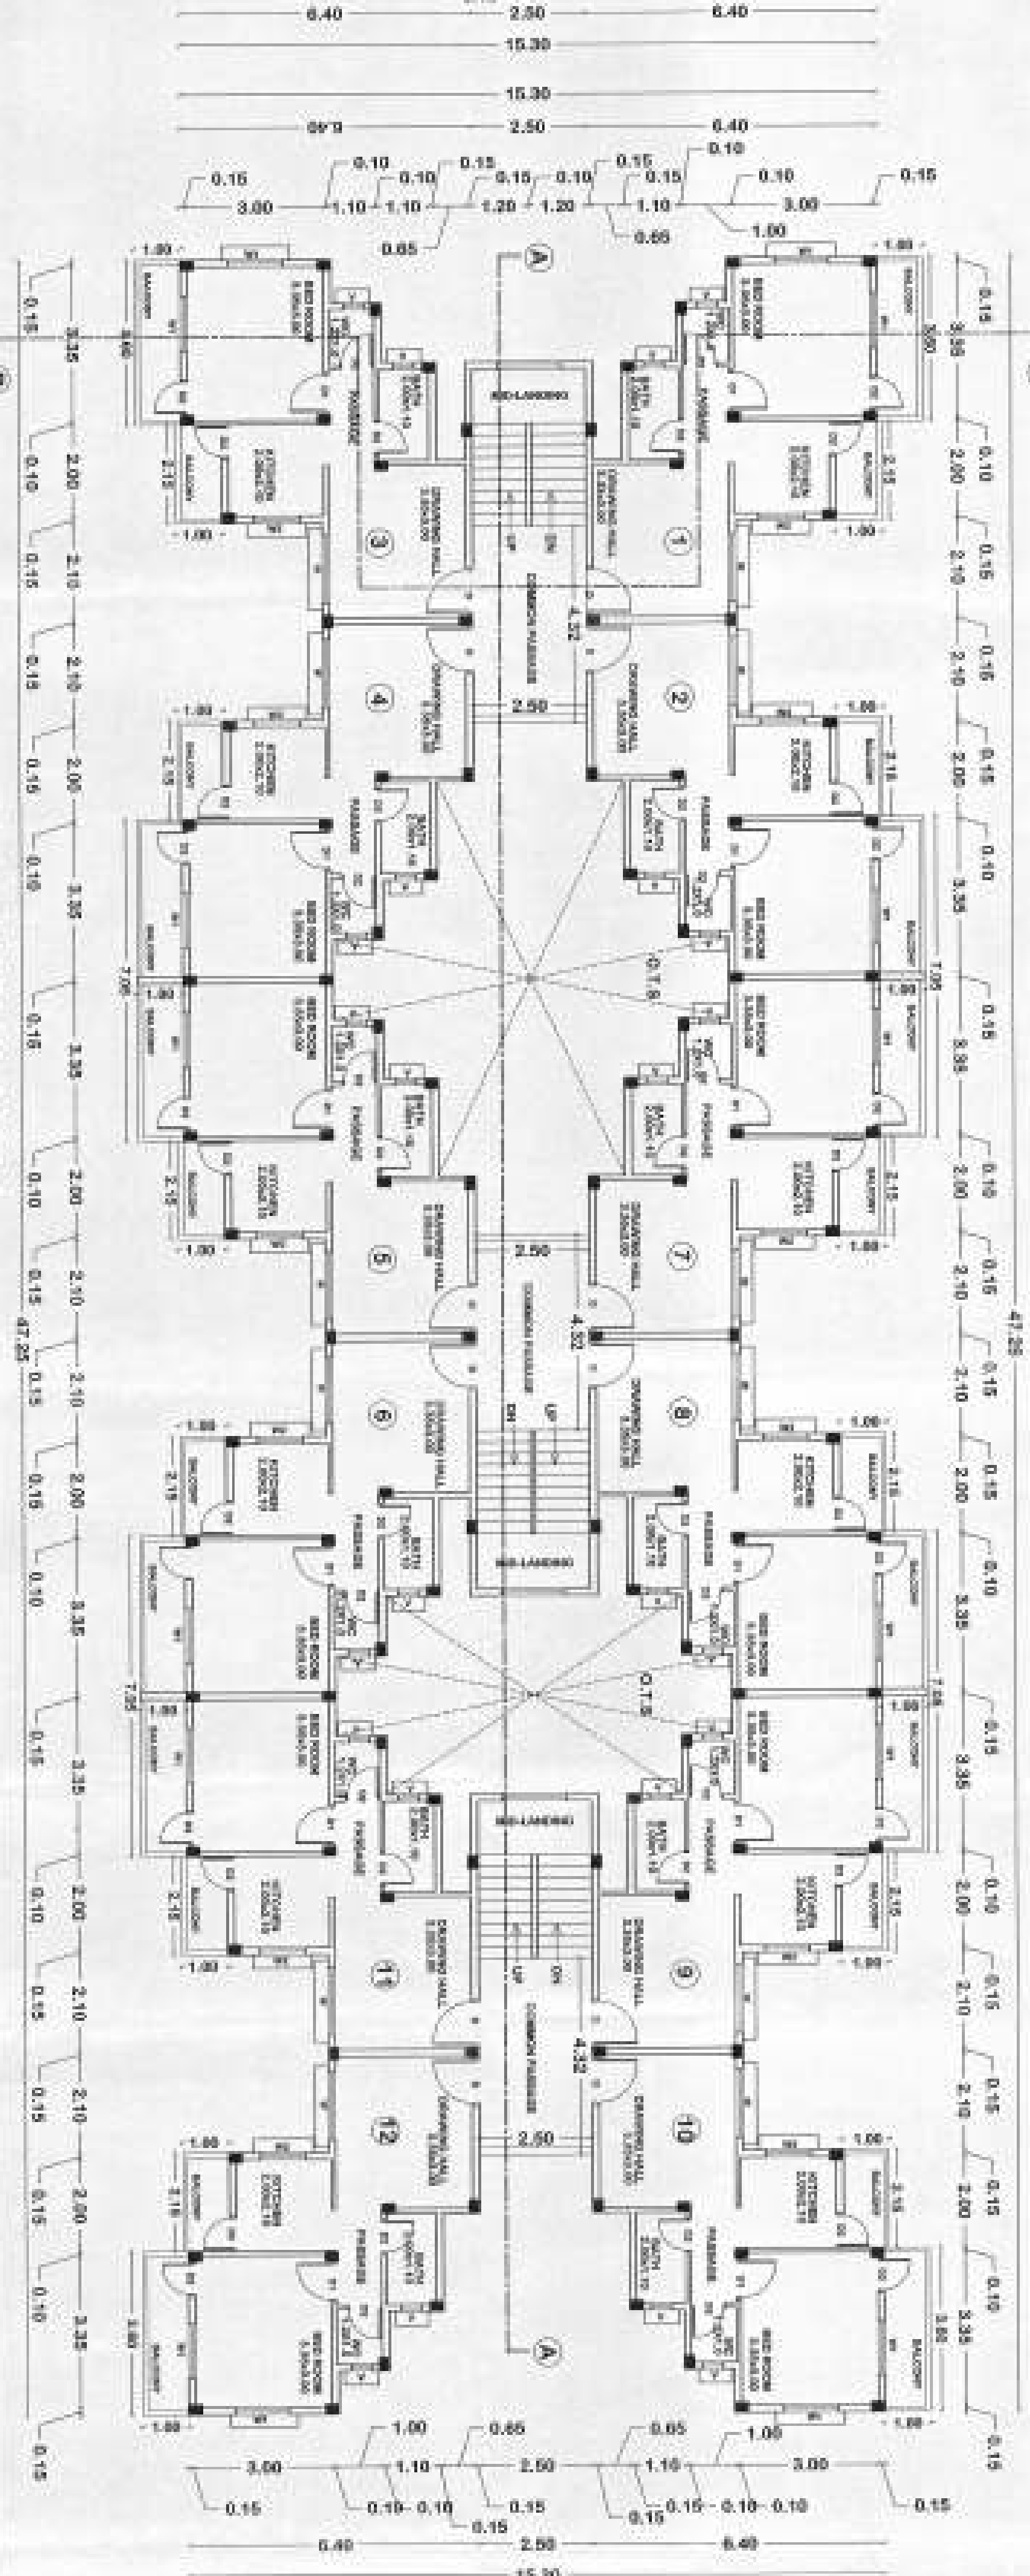


TYPICAL FLOOR PLAN WING-A
(FIRST, SECOND, THIRD FLOOR PLAN)

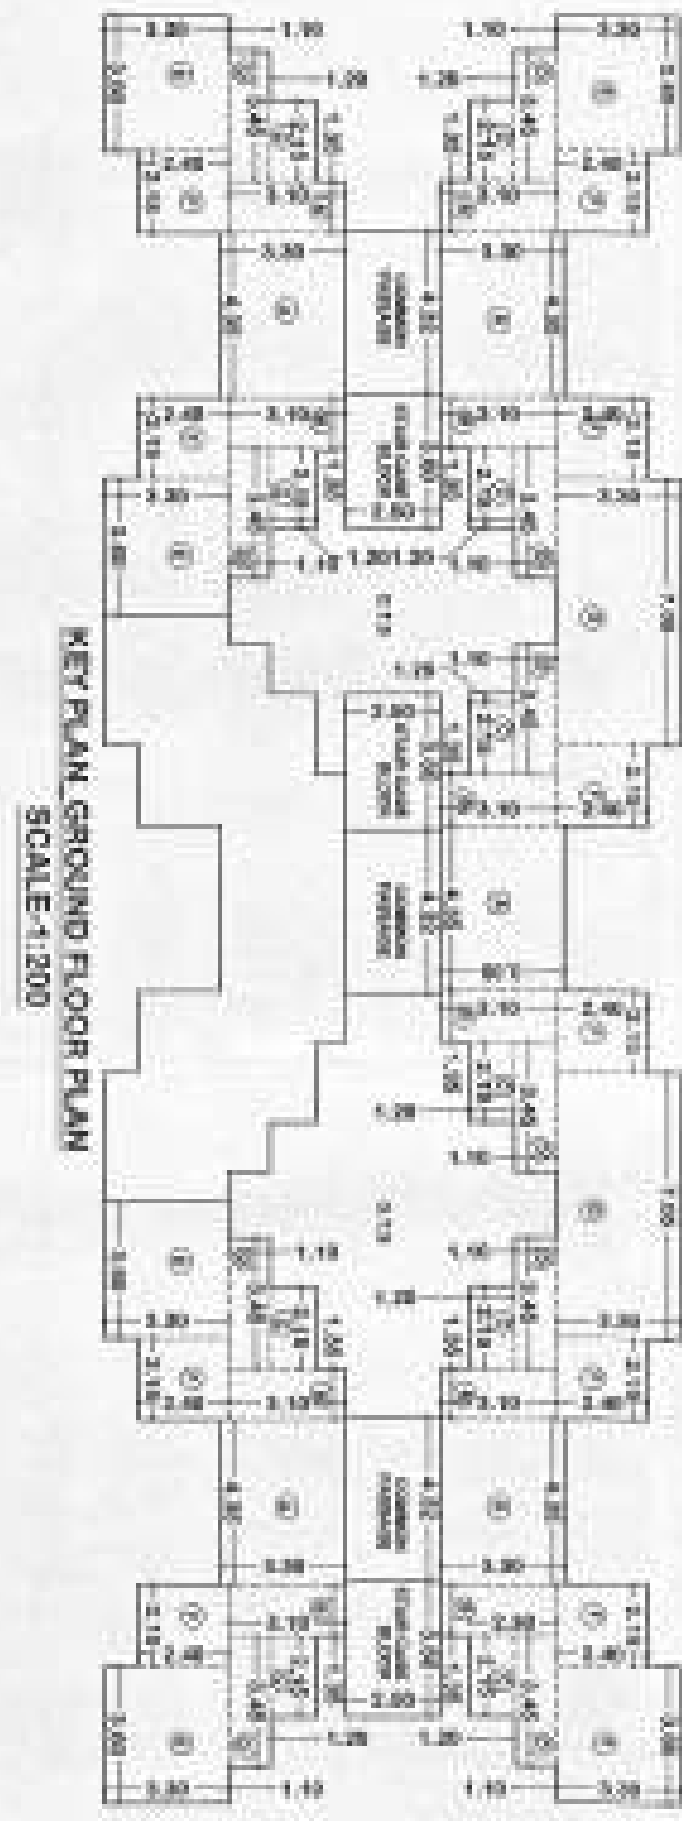

KEY PLAN, GROUND FLOOR PLAN
SCALE: 1/200


Sl. No.	DATE	AMOUNT
A	25. 4,350.00	1,300
B	25. 4,100.00	1,300
C	25. 2,100.00	1,300
D	25. 2,400.00	1,300
E	25. 5,000.00	1,300
F	25. 2,100.00	1,300
G	25. 7,000.00	1,300
TOTAL		8,800
TOTAL		8,800
TOTAL		8,800
TOTAL		8,800

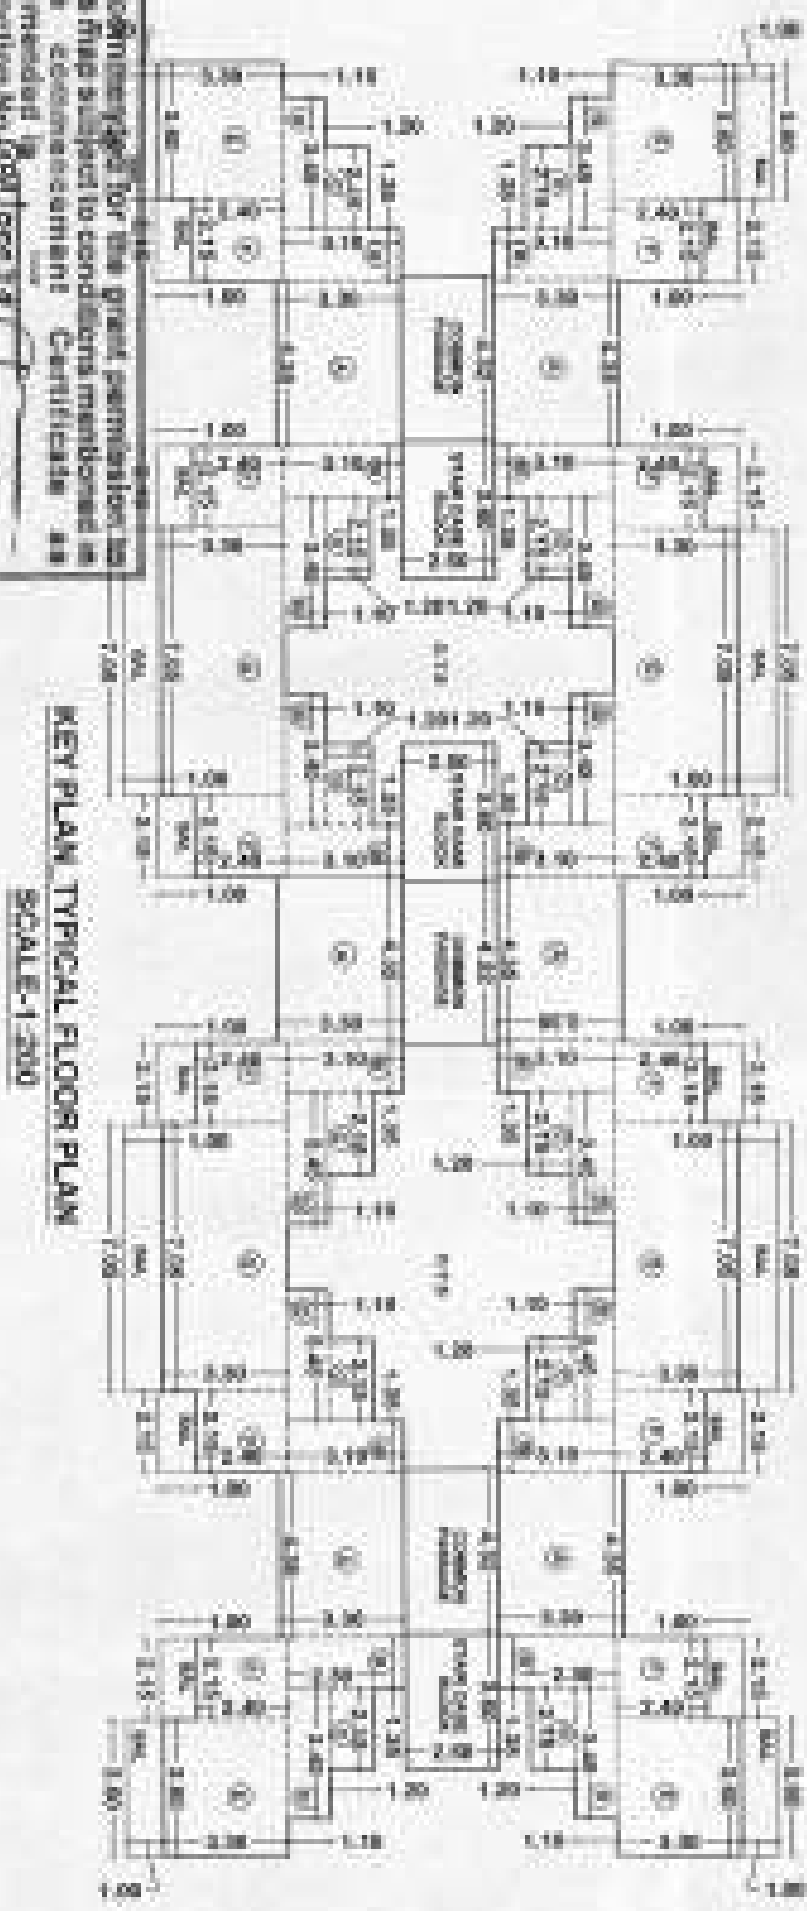

973-ALLE-1-2000

TYPE 301 (304)			
品名	寸法	単位	価格
丸	φ 100 X 1000 X 3.000	個	86,500
角	127 X 127 X 1,000 X 3.000	個	50,100
板	127 X 2,500 X 1,200 X 30.000	枚	70,200
板	127 X 2,500 X 1,700 X 45.000	枚	81,300
板	127 X 2,500 X 2,400 X 60.000	枚	110,400
板	127 X 2,500 X 2,400 X 80.000	枚	140,500
板	127 X 2,500 X 2,400 X 100.000	枚	170,600
板	127 X 2,500 X 2,400 X 120.000	枚	200,700
板	127 X 2,500 X 2,400 X 150.000	枚	255,800
板	127 X 2,500 X 2,400 X 200.000	枚	340,900
板	127 X 2,500 X 2,400 X 250.000	枚	426,000
板	127 X 2,500 X 2,400 X 300.000	枚	511,100
板	127 X 2,500 X 2,400 X 350.000	枚	596,200
板	127 X 2,500 X 2,400 X 400.000	枚	681,300
板	127 X 2,500 X 2,400 X 450.000	枚	766,400
板	127 X 2,500 X 2,400 X 500.000	枚	851,500
板	127 X 2,500 X 2,400 X 550.000	枚	936,600
板	127 X 2,500 X 2,400 X 600.000	枚	1,021,700
板	127 X 2,500 X 2,400 X 650.000	枚	1,106,800
板	127 X 2,500 X 2,400 X 700.000	枚	1,191,900
板	127 X 2,500 X 2,400 X 750.000	枚	1,277,000
板	127 X 2,500 X 2,400 X 800.000	枚	1,362,100
板	127 X 2,500 X 2,400 X 850.000	枚	1,447,200
板	127 X 2,500 X 2,400 X 900.000	枚	1,532,300
板	127 X 2,500 X 2,400 X 950.000	枚	1,617,400
板	127 X 2,500 X 2,400 X 1,000.000	枚	1,702,500
板	127 X 2,500 X 2,400 X 1,050.000	枚	1,787,600
板	127 X 2,500 X 2,400 X 1,100.000	枚	1,872,700
板	127 X 2,500 X 2,400 X 1,150.000	枚	1,957,800
板	127 X 2,500 X 2,400 X 1,200.000	枚	2,042,900
板	127 X 2,500 X 2,400 X 1,250.000	枚	2,128,000
板	127 X 2,500 X 2,400 X 1,300.000	枚	2,213,100
板	127 X 2,500 X 2,400 X 1,350.000	枚	2,298,200
板	127 X 2,500 X 2,400 X 1,400.000	枚	2,383,300
板	127 X 2,500 X 2,400 X 1,450.000	枚	2,468,400
板	127 X 2,500 X 2,400 X 1,500.000	枚	2,553,500
板	127 X 2,500 X 2,400 X 1,550.000	枚	2,638,600
板	127 X 2,500 X 2,400 X 2,500.000	枚	4,255,500
板	127 X 2,500 X 2,400 X 2,550.000	枚	4,340,600
板	127 X 2,500 X 2,400 X 2,600.000	枚	4,425,700
板	127 X 2,500 X 2,400 X 2,650.000	枚	4,510,800

BALLOON AERIAL CALCULATION:		
SYSTEM: M-2001		
Case	Altitude	Altitude
1	1000	1000
2	1000	1000
41		

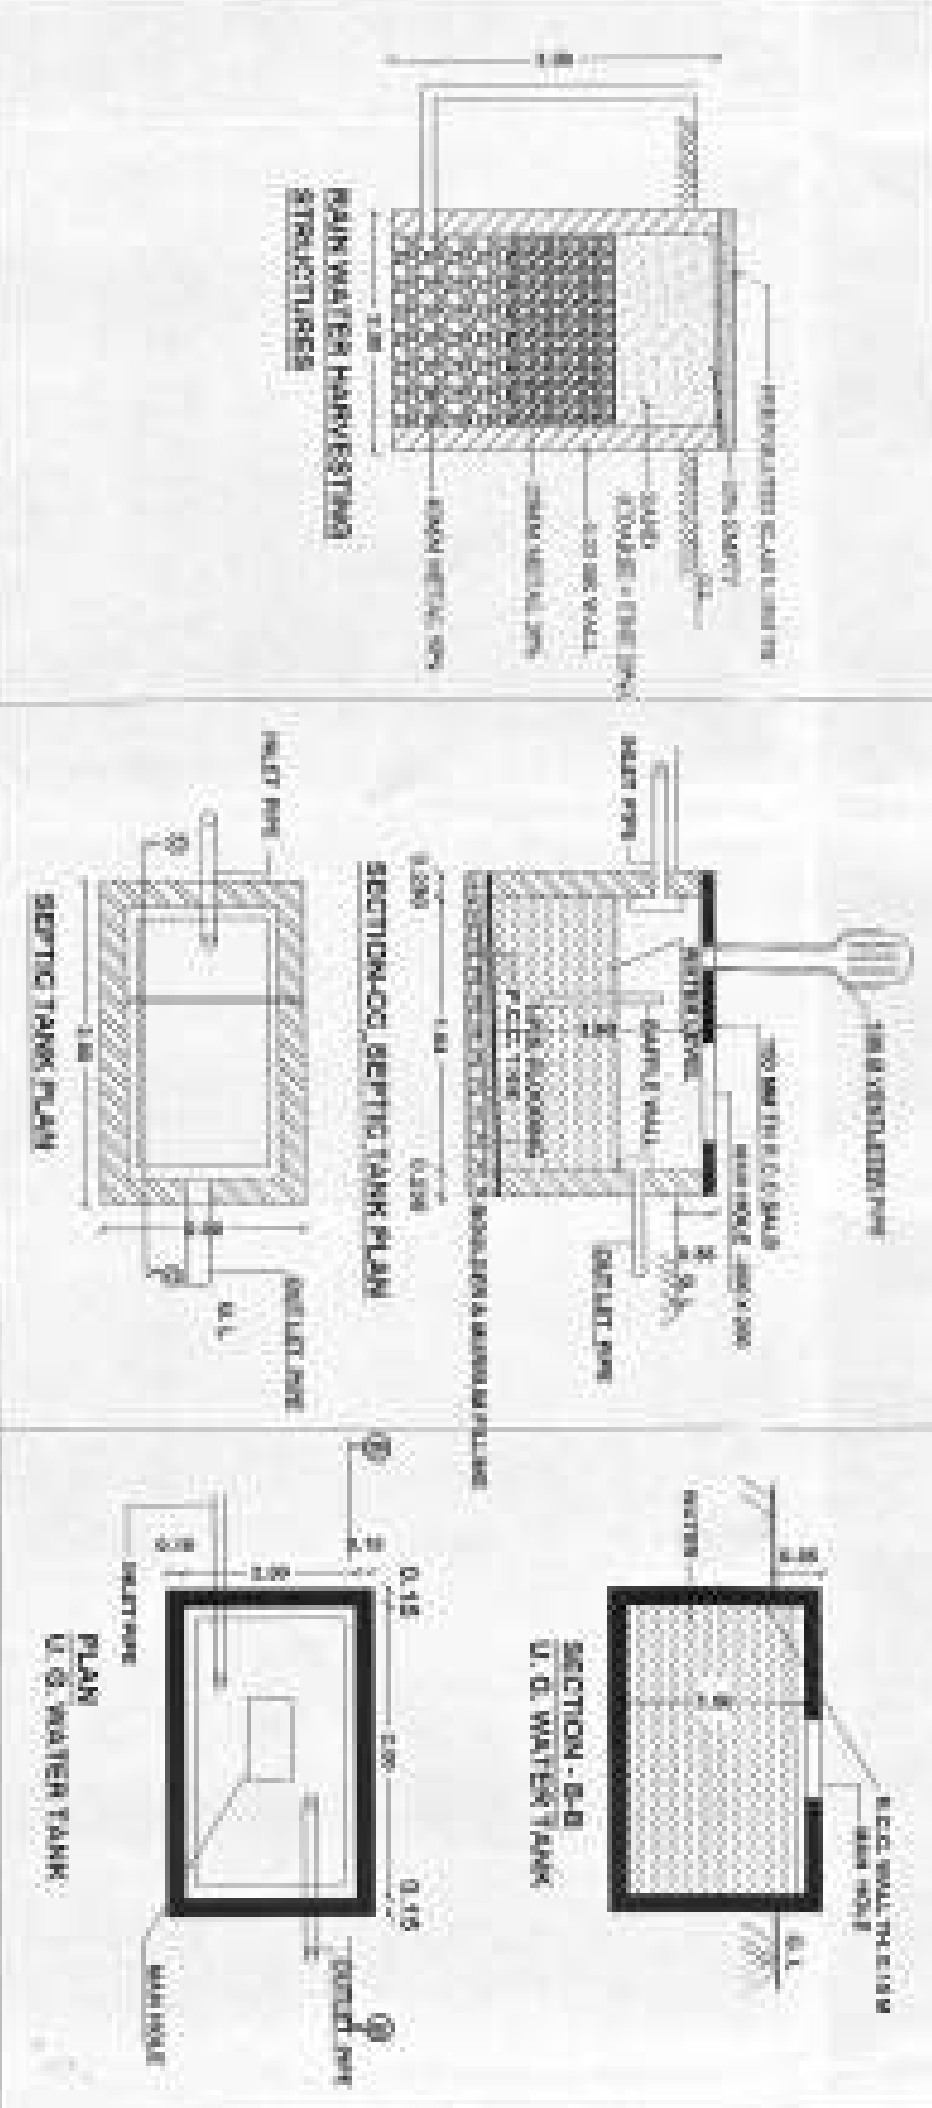


TOTAL BULLFLOP AREA OF WINCA	TOTAL = 183.43 SQ.M
= 183.43 SQ.M = 17,072.02 SQ.FT	
BALCONY AREA CALCULATIONS:-	
REQUIRED BALCONY AREA PER FLOOR	= 18.43 SQ.M
PROVIDED BALCONY AREA PER FLOOR	= 17.13 SQ.M
BALCONY AREA ON FIRST FLOOR	= 88.45 SQ.M
BALCONY AREA ON SECOND FLOOR	= 88.45 SQ.M
BALCONY AREA ON THIRD FLOOR	= 88.45 SQ.M
TOTAL = 265.35 SQ.M	
TOTAL BALCONY AREA OF WINCA	= 265.35 SQ.M
= 265.35 SQ.M = 2,851.77 SQ.FT	
TOTAL SHIP AREA FOR BLOCK,	
PERMISSIBLE S.A. = 2.50	
WINCA = 183.43 SQ.M	
WINCA = 107.15 SQ.M	
TOTAL = 291.58 SQ.M = 3,137.68 SQ.FT	
CONSUMING 7.51 = 1.12	

[illegible]

S.N	TYPE	SIZE	DESCRIPTION
1.	OT	600X15	PAVING ROOM
2.	DT	600X10	PAVING ROOM
3.	DT	0.75X2.15	PAVING ROOM
4.	W	1.6X1.40	ALUMINUM WINDOW
5.	WT	1.20X1.20	ALUMINUM WINDOW
6.	WT	1.00X1.00	ALUMINUM WINDOW
7.	V	0.60X0.60	ALUMINUM VENTILATION

SHEET NO -	01
DATE -	24/02/2017
SCALE -	1:100, 1:200, 1:500

PLANNING CONSULTANT

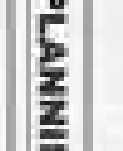

Plot no.28, Shubham Apartment, Flat No.3rd,
Opp Ujjwala Nagar Bus Stop, Ujjwala Nagar, Nagpur
E-mail : routhanavator@gmail.com
M : 9656522233 ; 9656099438

ARCHITECT -  Mr. Robert S. Englehardt	CHECKED BY - Mrs. Susan S. Upasani
ARCHITECT -  Mr. Robert S. Englehardt	BY ENGINEER

EX. ENGINEER	CHIEF OFFICER
--------------	---------------