

PROPOSED CONSTRUCTION OF MULTI FAMILY
RESIDENTIAL TENAMENT ON PLOT NO 7,KH. NO.:
17, MOUZA - GHOTAD PANJRI, TH., DIST.NAGPUR
(RURAL)

BELONGING TO:-

M/S DHL INFRABULLS THROUGH PARTNER

- (1) NISHIT ARUN JAISWAL
(2) SANTOSH KUMAR SINGH
(3) SANJEEV JAISWAL
(4) RISHIT ARUN JAISWAL

BUILDING NO. - 01 (WING - A & B)

SHEET TITLE


3RD & 5TH FLOOR PLAN

AREA STATEMENT

PARKING SCHEDULE			
PARKING	CAR	SCD.	CYL.
PARKING REQUIRED FOR 3 TENAMENTS HAVING BUILT UP AREA BETWEEN 50 TO 100 SQ.M. IS	1	3	3
THEREFORE PARKING PROVIDED FOR 120 TENAMTS (1.5 TIMES)	60	180	180

OPENING SCHEDULE :-

TYPE	SIZE	SPECIFICATION
D3	1.000 X 2.100	-----
D1	0.900 X 2.100	-----
D3	0.750 X 2.100	-----
W1	1.800 X 1.750	M.S. FULLY GLAZED WINDOW
W2	1.200 X 1.200	-----
W3	1.200 X 0.900	-----
W4	0.900 X 0.900	-----
V	0.600 X 0.750	VENTILATOR

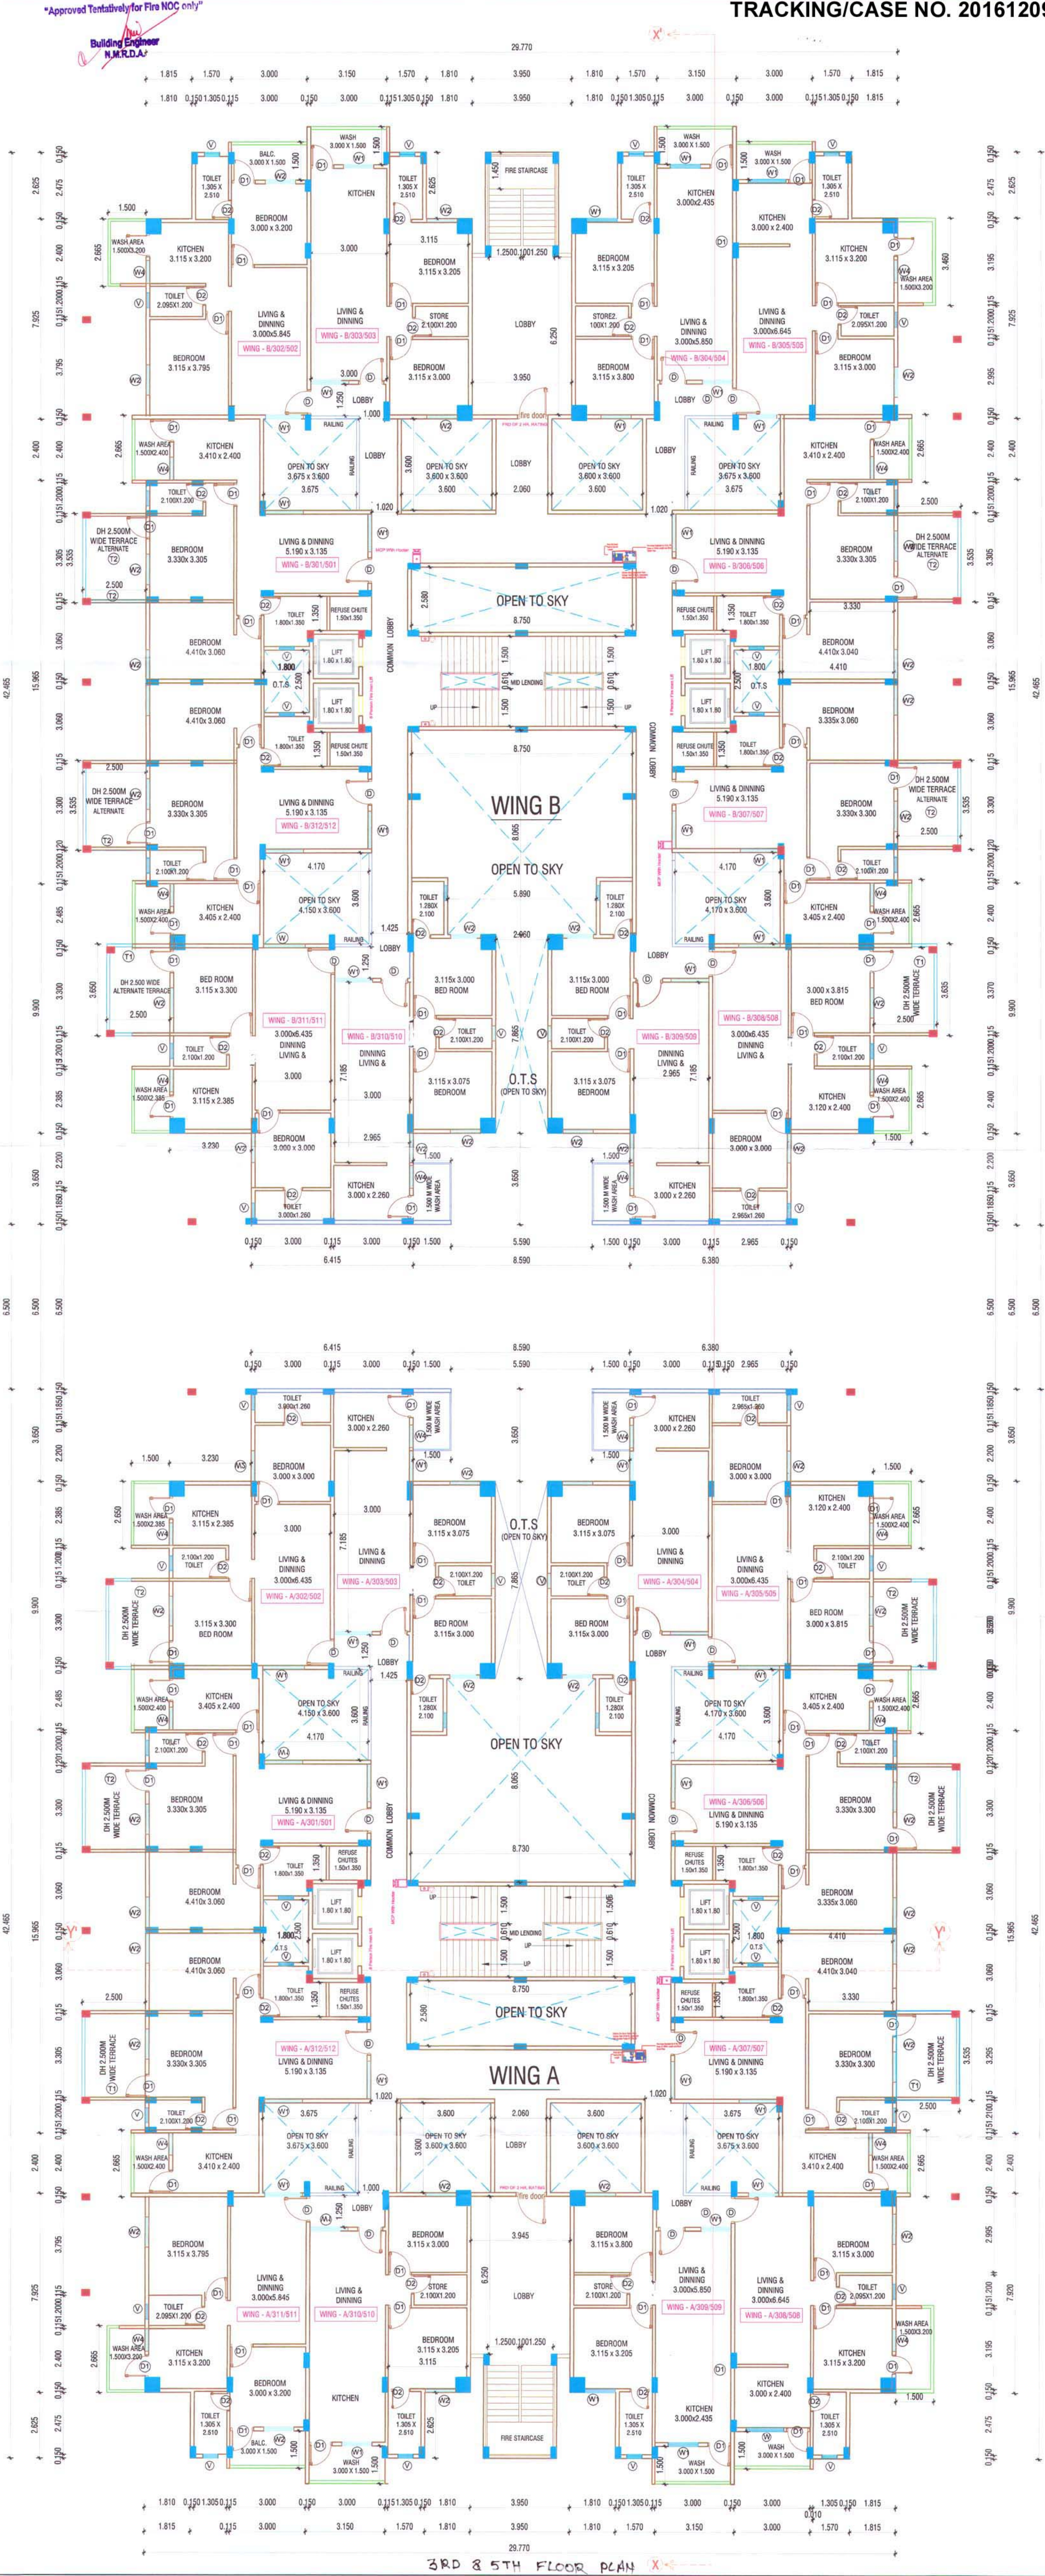

- INDEX :-
- * PLOT BOUNDARY IS SHOWN IN
 - * PROPOSED CONSTRUCTION IS SHOWN IN
 - * EXISTING CONSTRUCTION TO BE DEMOLISHED IN

	SCALE	1:100
	DATE	21/05/2017
	DEALT BY	Meena
Architect Signature	Owner Signature	

ARCHITECTS :
S K A CONSORTIUM
01, R.P.T.S. - ROAD, LAXMI NAGAR,
NAGPUR - 440 014, M.S.
Telefax: +91-712-224-5333, 222-1082.

04/12
SHEET NO.