

PROPOSED CONSTRUCTION OF MULTI FAMILY
RESIDENTIAL TENAMENT ON PLOT NO 7,KH. NO.:
17, MOUZA - GHOTAD PANJRI, TH., DIST.NAGPUR.
(RURAL)

BELONGING TO:-

- M/S DHL INFRABULLS THROUGH PARTNER
- (1) NISHIT ARUN JAISWAL
(2) SANTOSH KUMAR SINGH
(3) SANJEEV JAISWAL
(4) RISHIT ARUN JAISWAL

BUILDING NO. - 01 (WING - A & B)

SHEET TITLE


2ND & 4TH FLOOR PLAN

AREA STATEMENT

BLOCK	B/U/P AREA	PERM. BALC. AREA	PROV. BALC. AREA	PROV. TERRACE AREA
WING - A	4538.073	670.455	278.215	245.300
WING - B	4538.073	670.455	278.215	245.300
TOTAL	9076.146	1340.91	556.430	490.600

OPENING SCHEDULE :-

TYPE	SIZE	SPECIFICATION
D3	1.000 X 2.100	-----
D1	0.900 X 2.100	-----
D3	0.750 X 2.100	-----
W1	1.800 X 1.750	M.S. FULLY GLAZED WINDOW
W2	1.200 X 1.200	-----
W3	1.200 X 0.900	-----
W4	0.900 X 0.900	-----
V	0.600 X 0.750	VENTILATOR

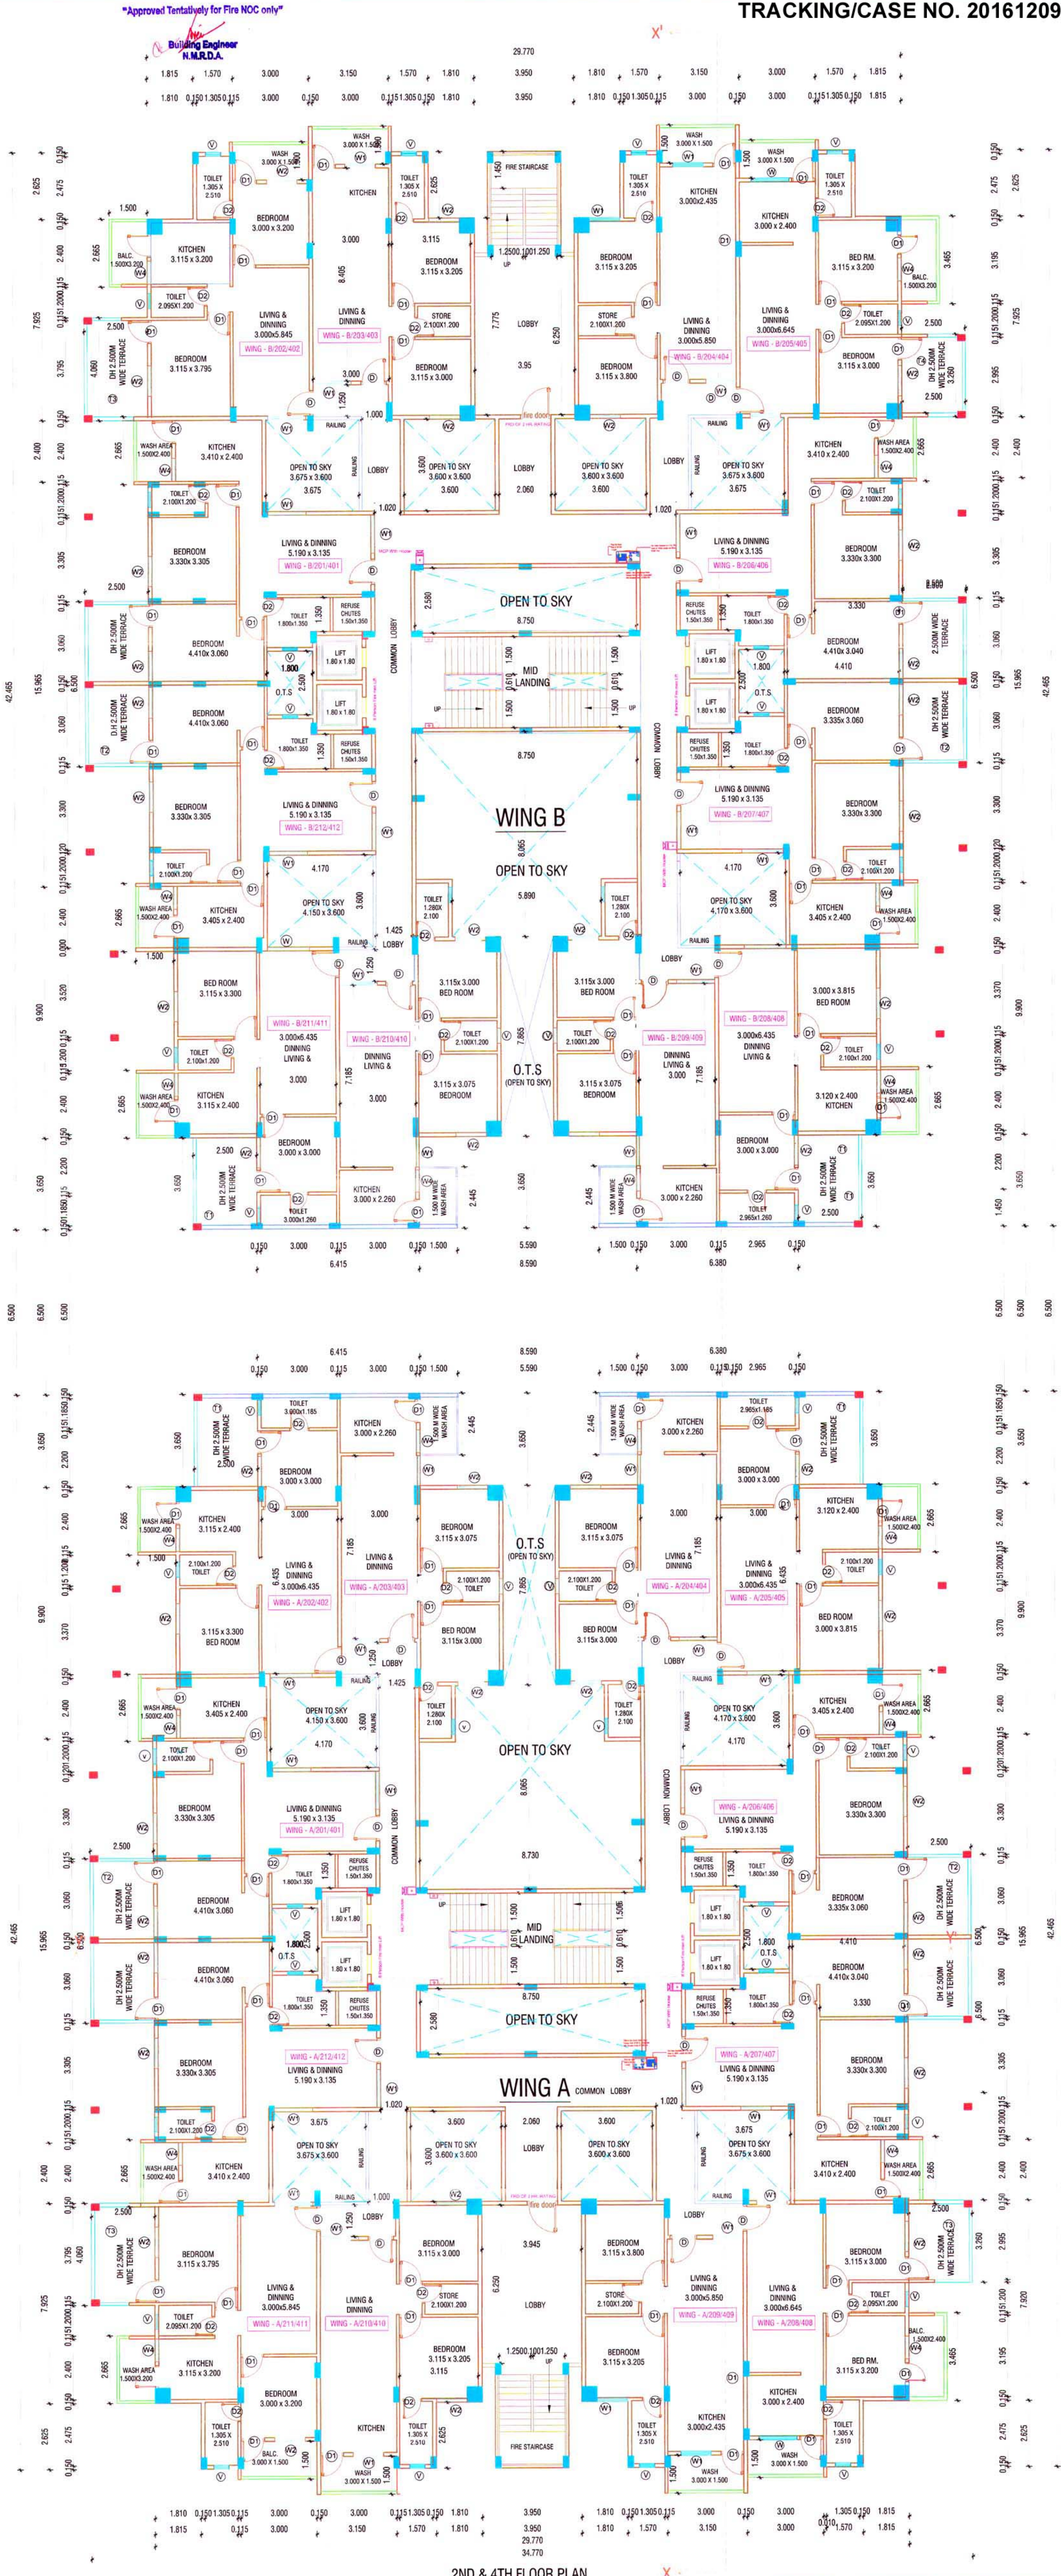

2ND & 4TH FLOOR PLAN

- ALL CONSTRUCTION TO BE DONE IN ACCORDANCE WITH THE PROVISIONS OF THE NAGPUR MUNICIPAL CORPORATION ACT, 1947.
- THE CONSTRUCTION SHALL BE DONE IN ACCORDANCE WITH THE PROVISIONS OF THE NAGPUR MUNICIPAL CORPORATION ACT, 1947.
- THE CONSTRUCTION SHALL BE DONE IN ACCORDANCE WITH THE PROVISIONS OF THE NAGPUR MUNICIPAL CORPORATION ACT, 1947.

SCALE	1:100
DATE	21/05/2017
DEALT BY	Meena

Architect Signature:

Owner Signature:

ARCHITECTS :
S K A CONSORTIUM
01, R.P.T.S. - ROAD, LAXMI NAGAR,
NAGPUR - 440 014, M.S.
Telefax: +91-712-224-5333, 222-1082.