




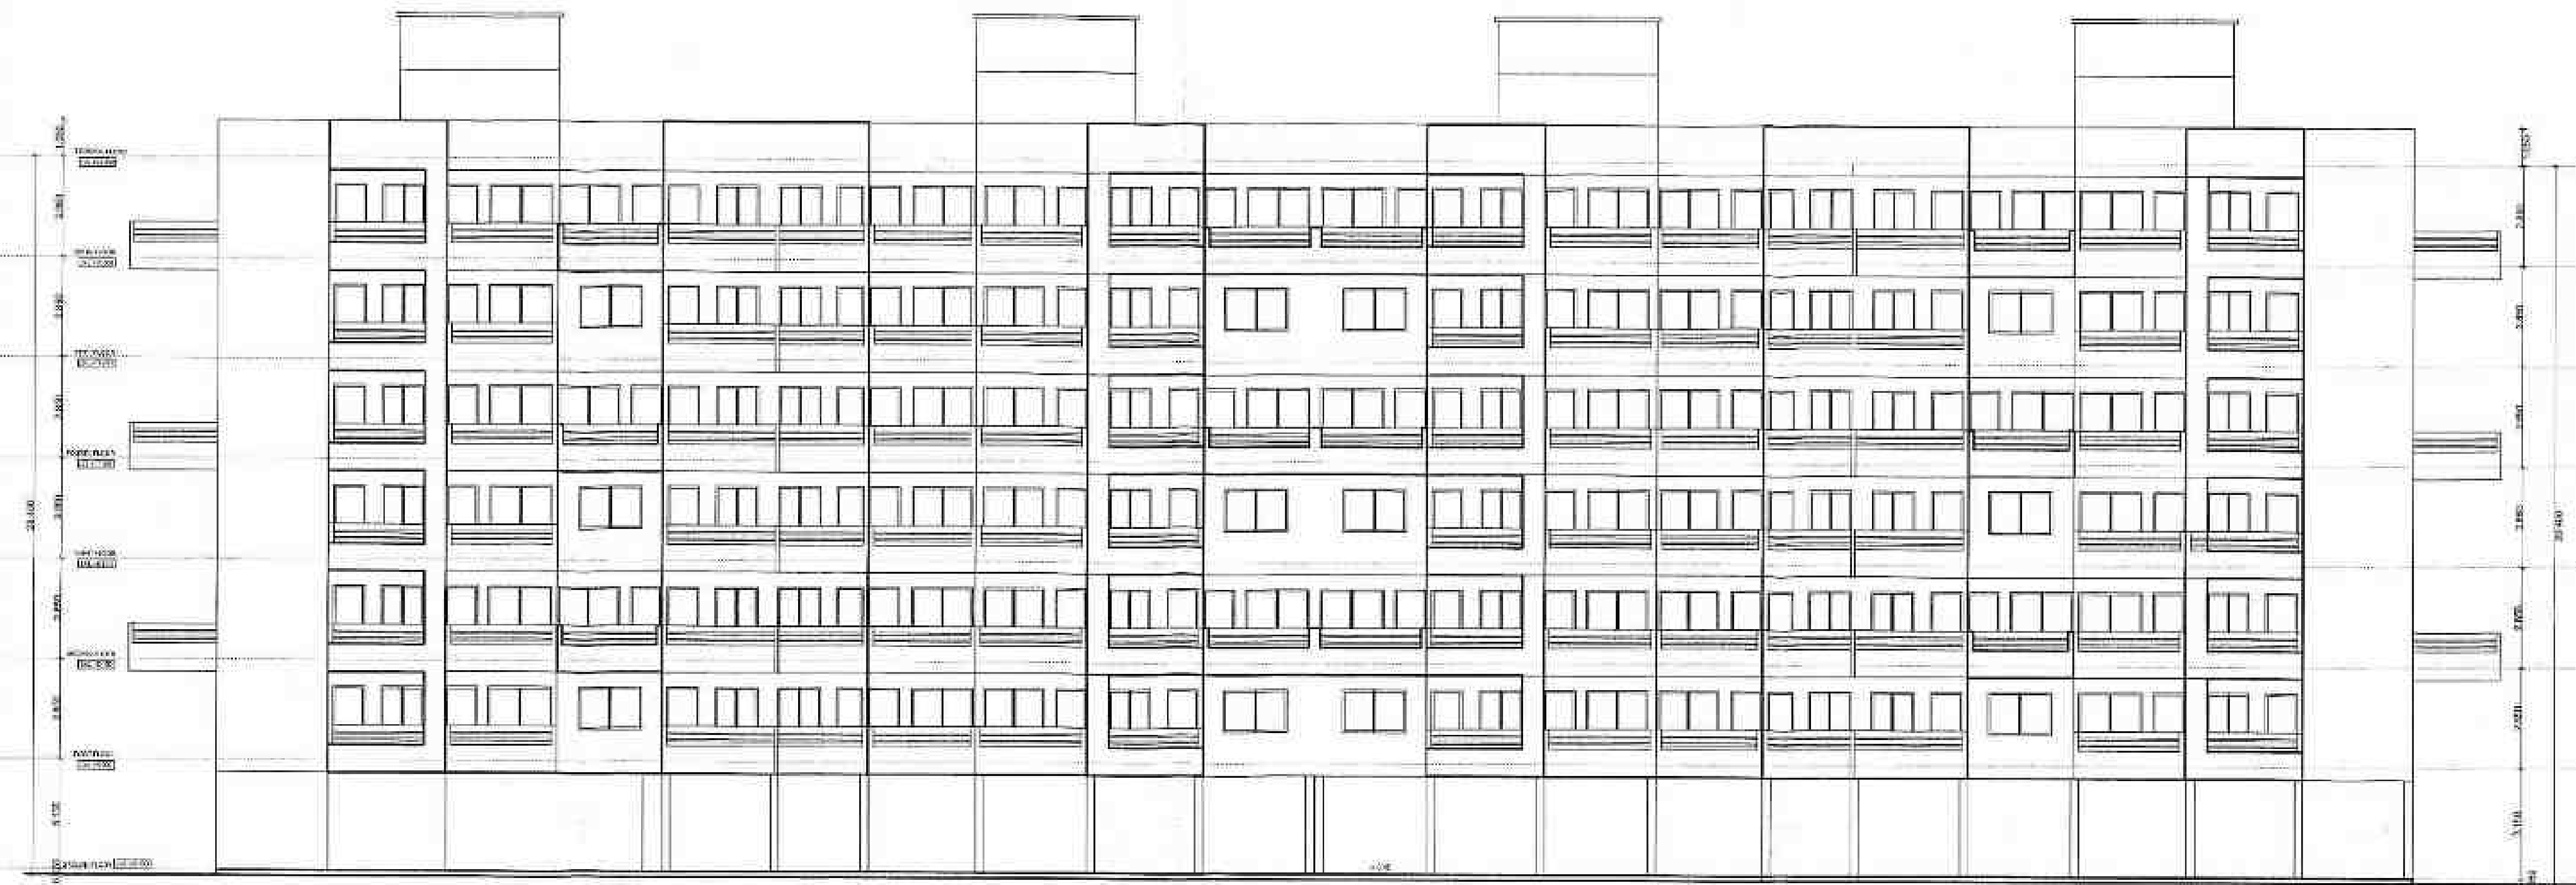


FRONT ELEVATION

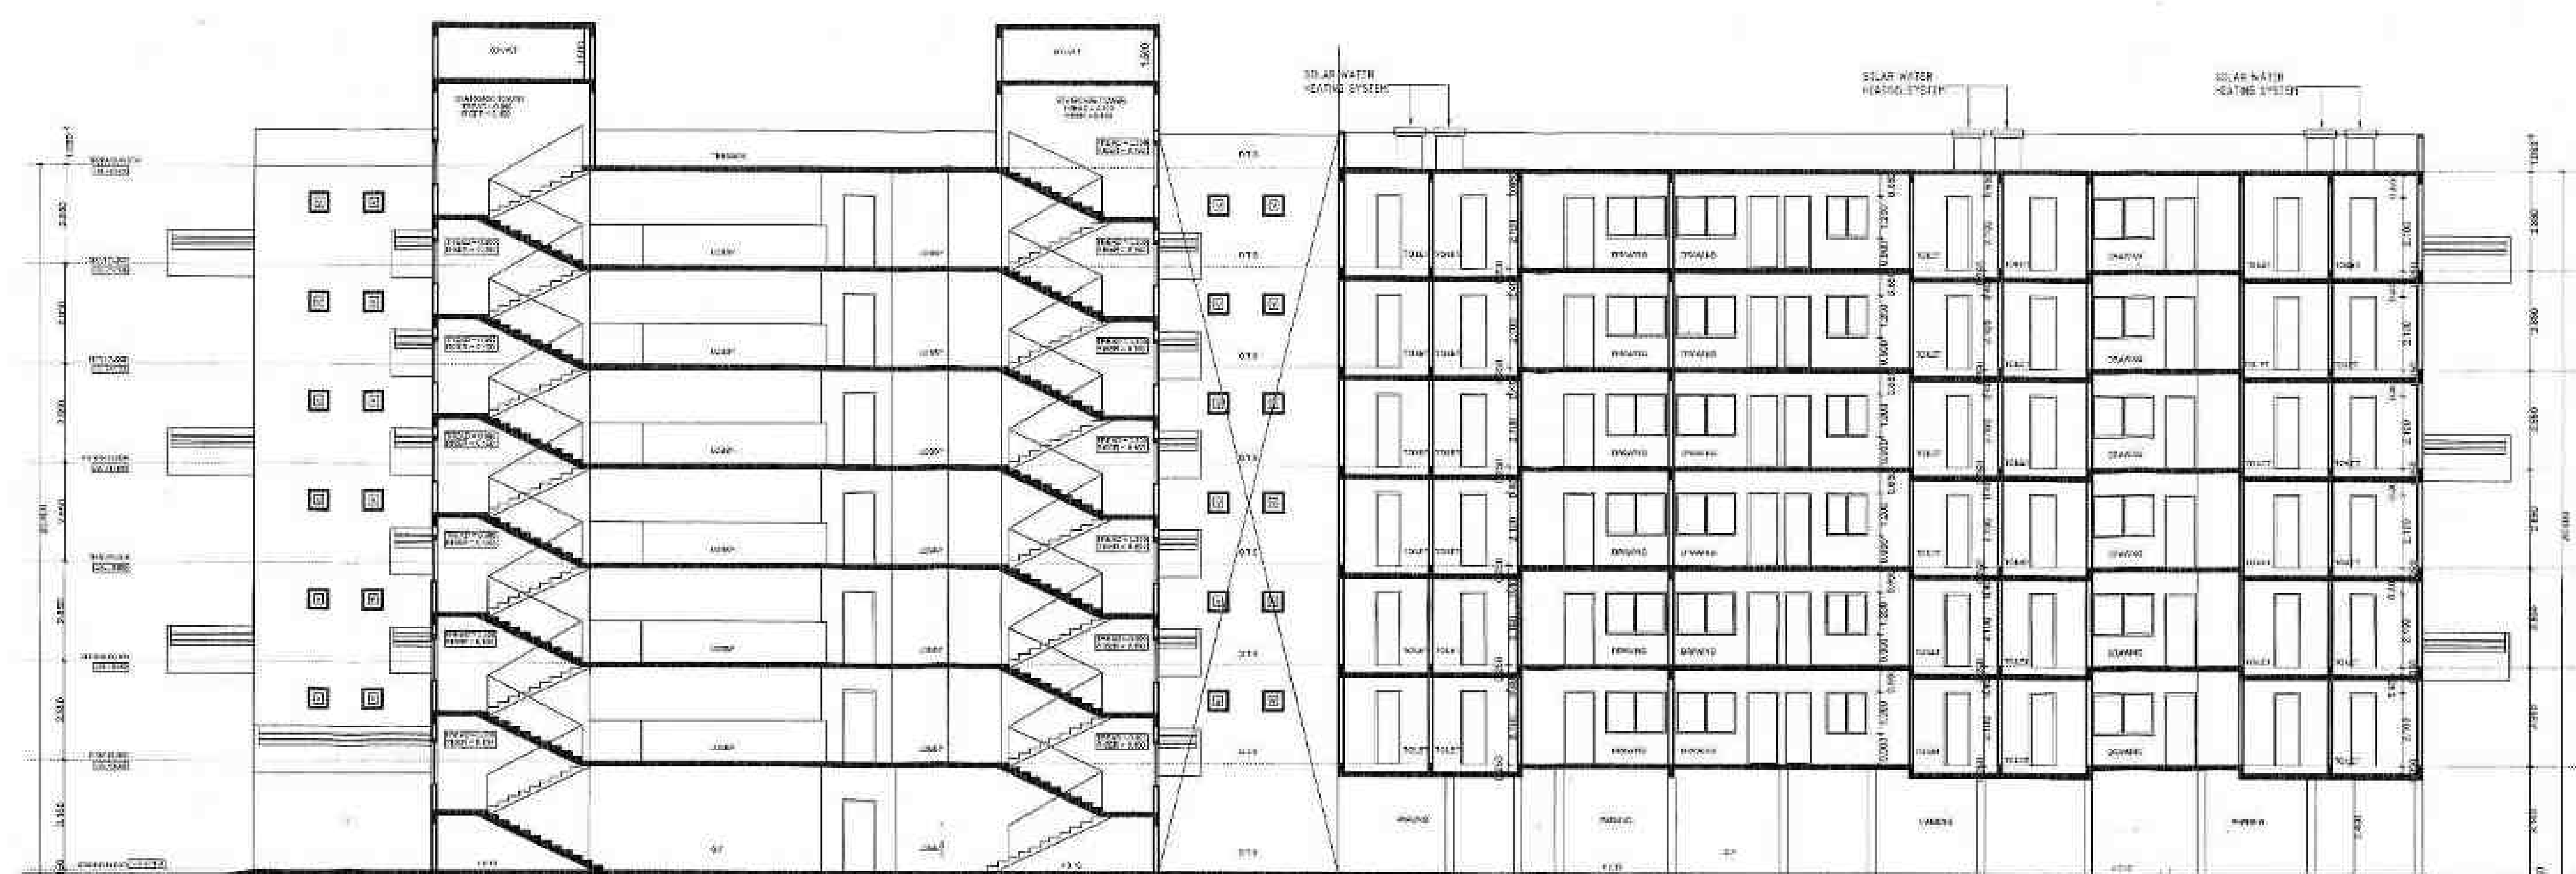

SECTION - AA

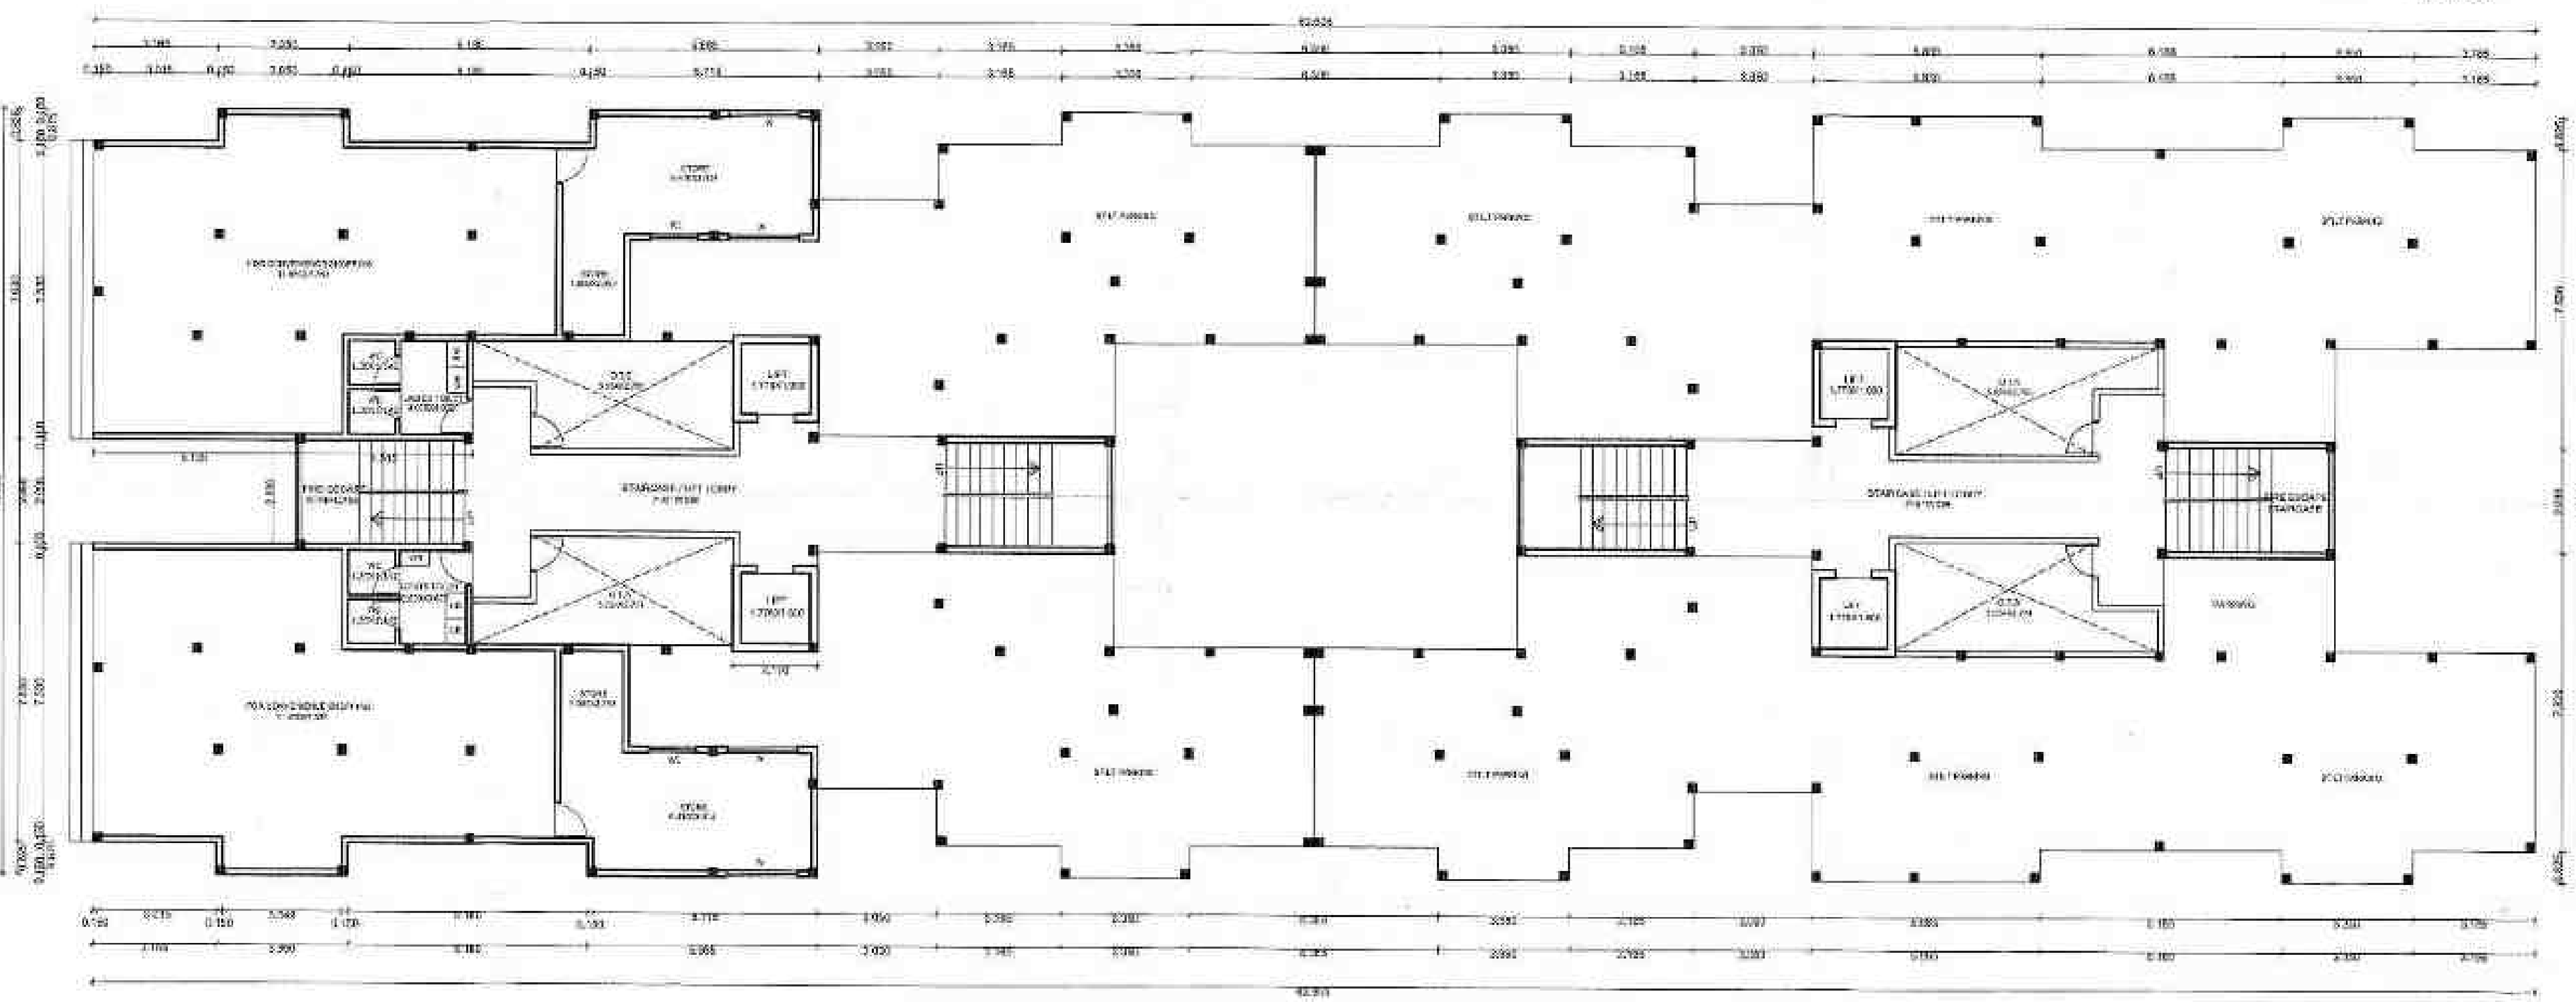

GROUND FLOOR PLAN (BUILDING NO - 6)

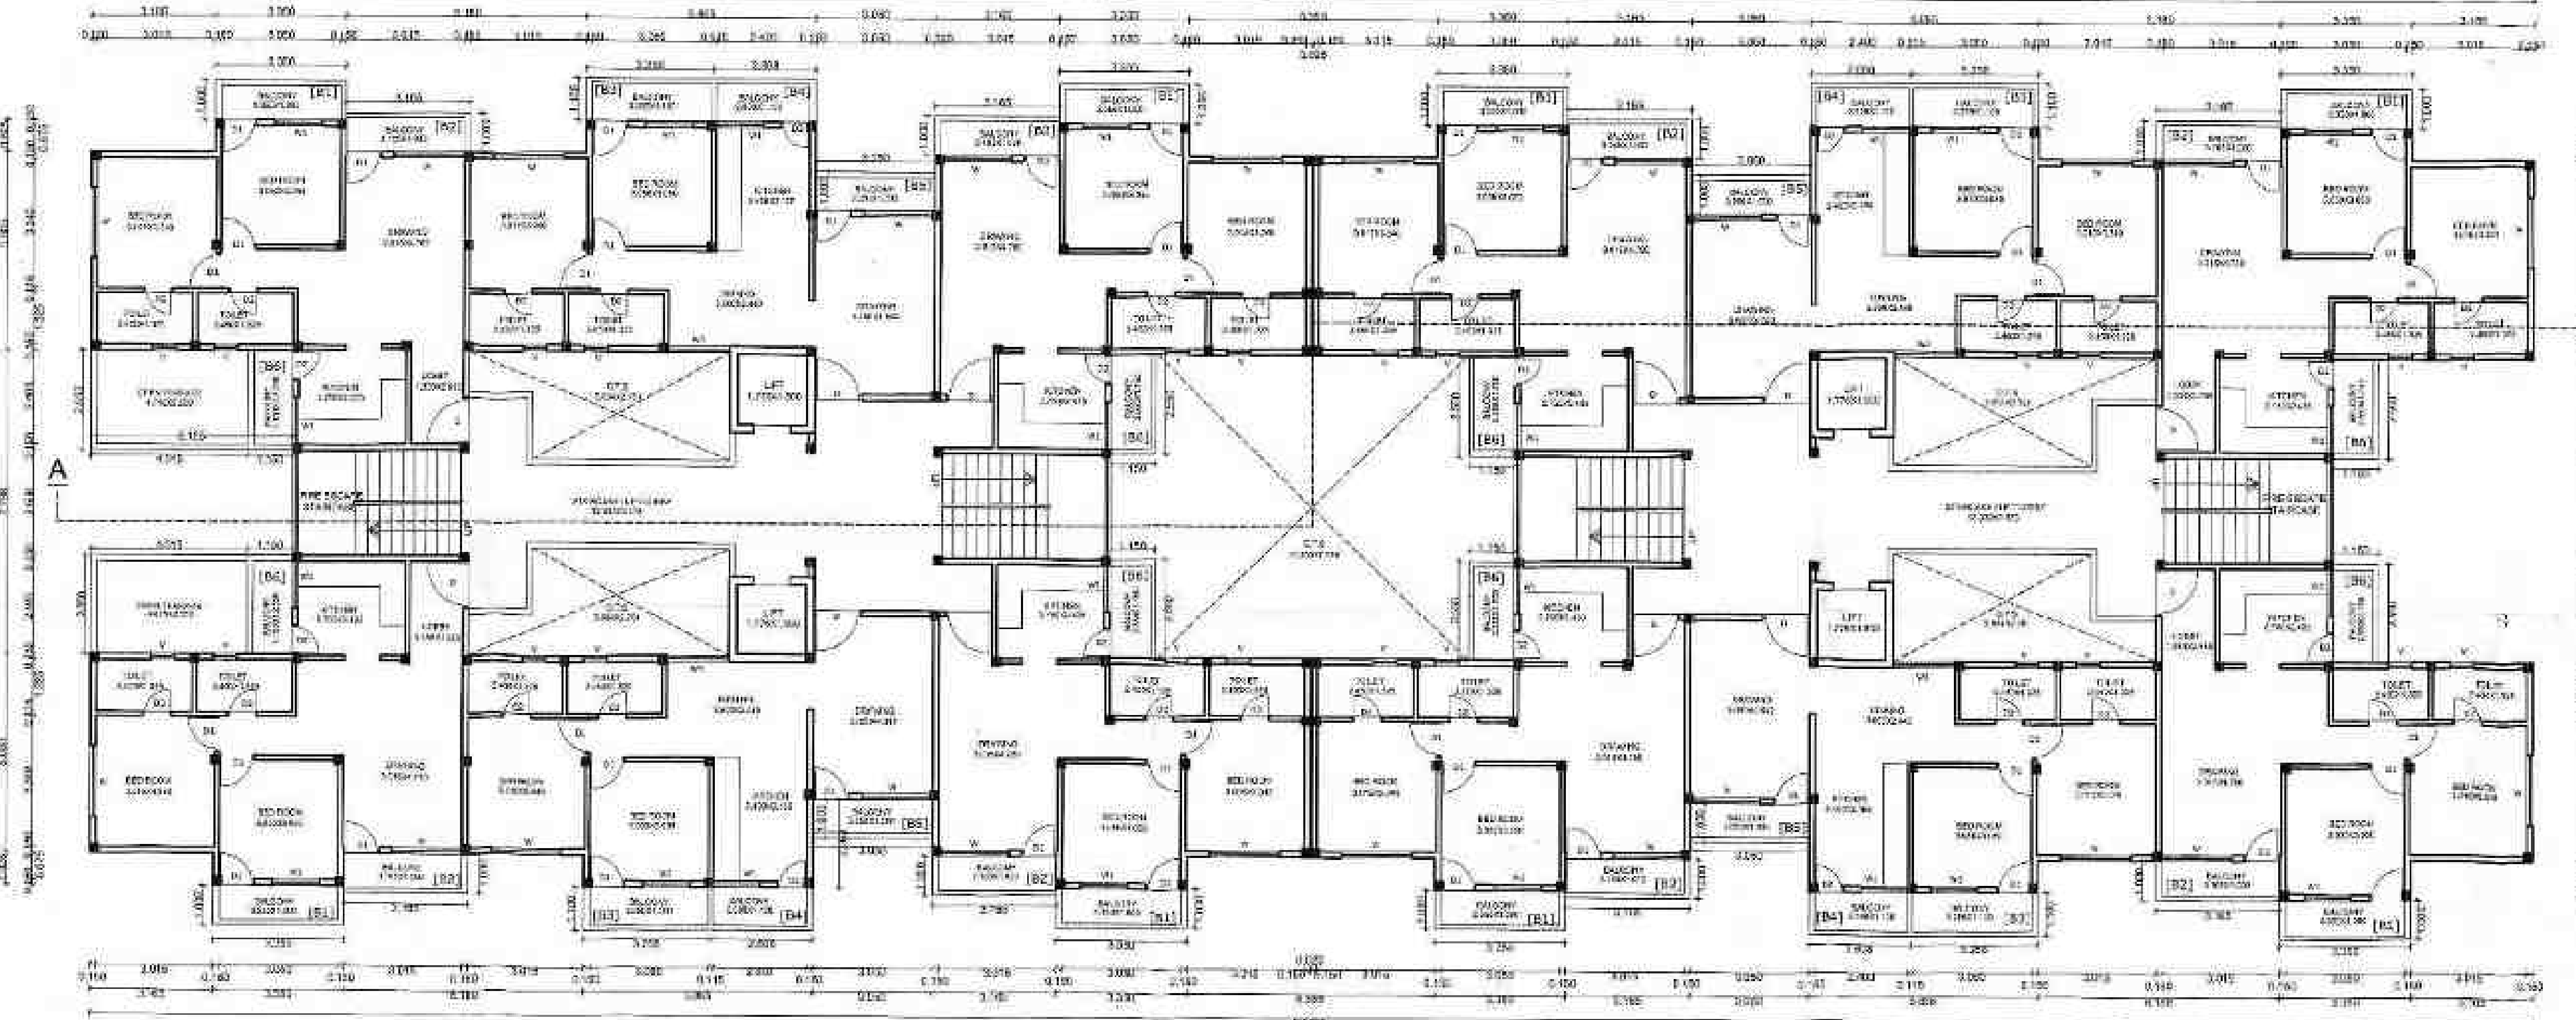

FIRST FLOOR PLAN (BUILDING NO - 6)

NOTED TO THE PROVISION OF STRUCTURAL DESIGN
REINFORCEMENT CERTIFICATE NO. 27-2013, D.D. 27/07/13
STRUCTURAL DESIGNER AND APPLICANT

Indicates the Condition and
Status of the Building
Regular Inspection
Under No. 175/18, 18/08/2013
24/10/13


This Section is Subject to Conditions
Retained in Development Scheme
No. 175/18, 18/08/2013
24/10/13

The Section is Subject to Conditions of
R.A. Standard


Necessary arrangements for Fire Risk
Prevention and Fire Fighting System
Construction

N.T.
L.S. No. 266
L.S. No. 267

OFFICE OF THE NAGPUR IMPROVEMENT TRUST
Special planning authority for Nagpur Metropolitan Area
Building Permit No. 175/18, 18/08/2013
Date: 19/07/13
SANCTIONED
Building Engineer (Nagpur)
Regular Improvement Trust

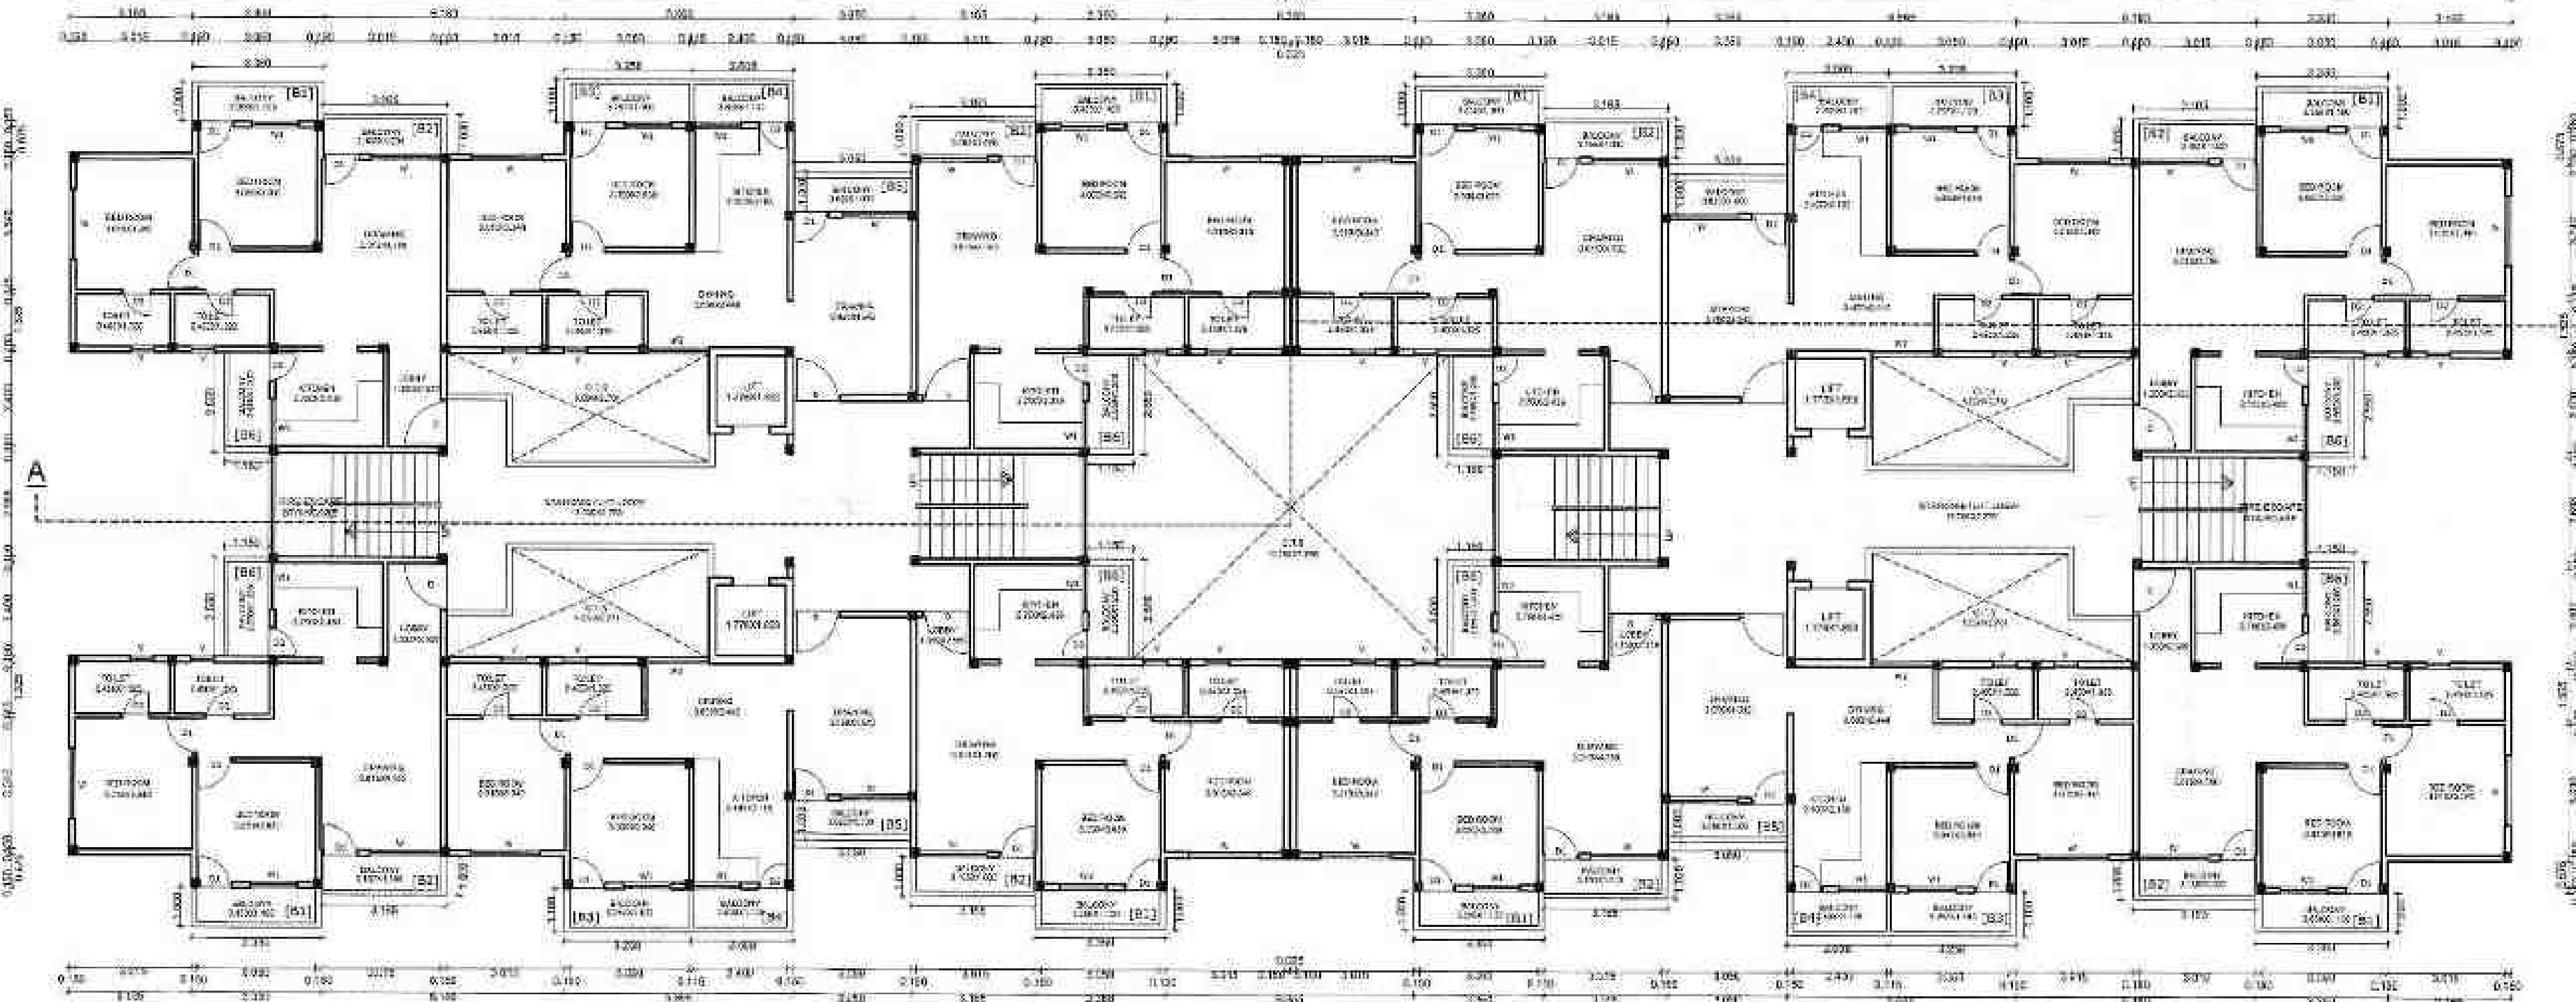

THIRD & FIFTH FLOOR PLAN (BUILDING NO - 6)

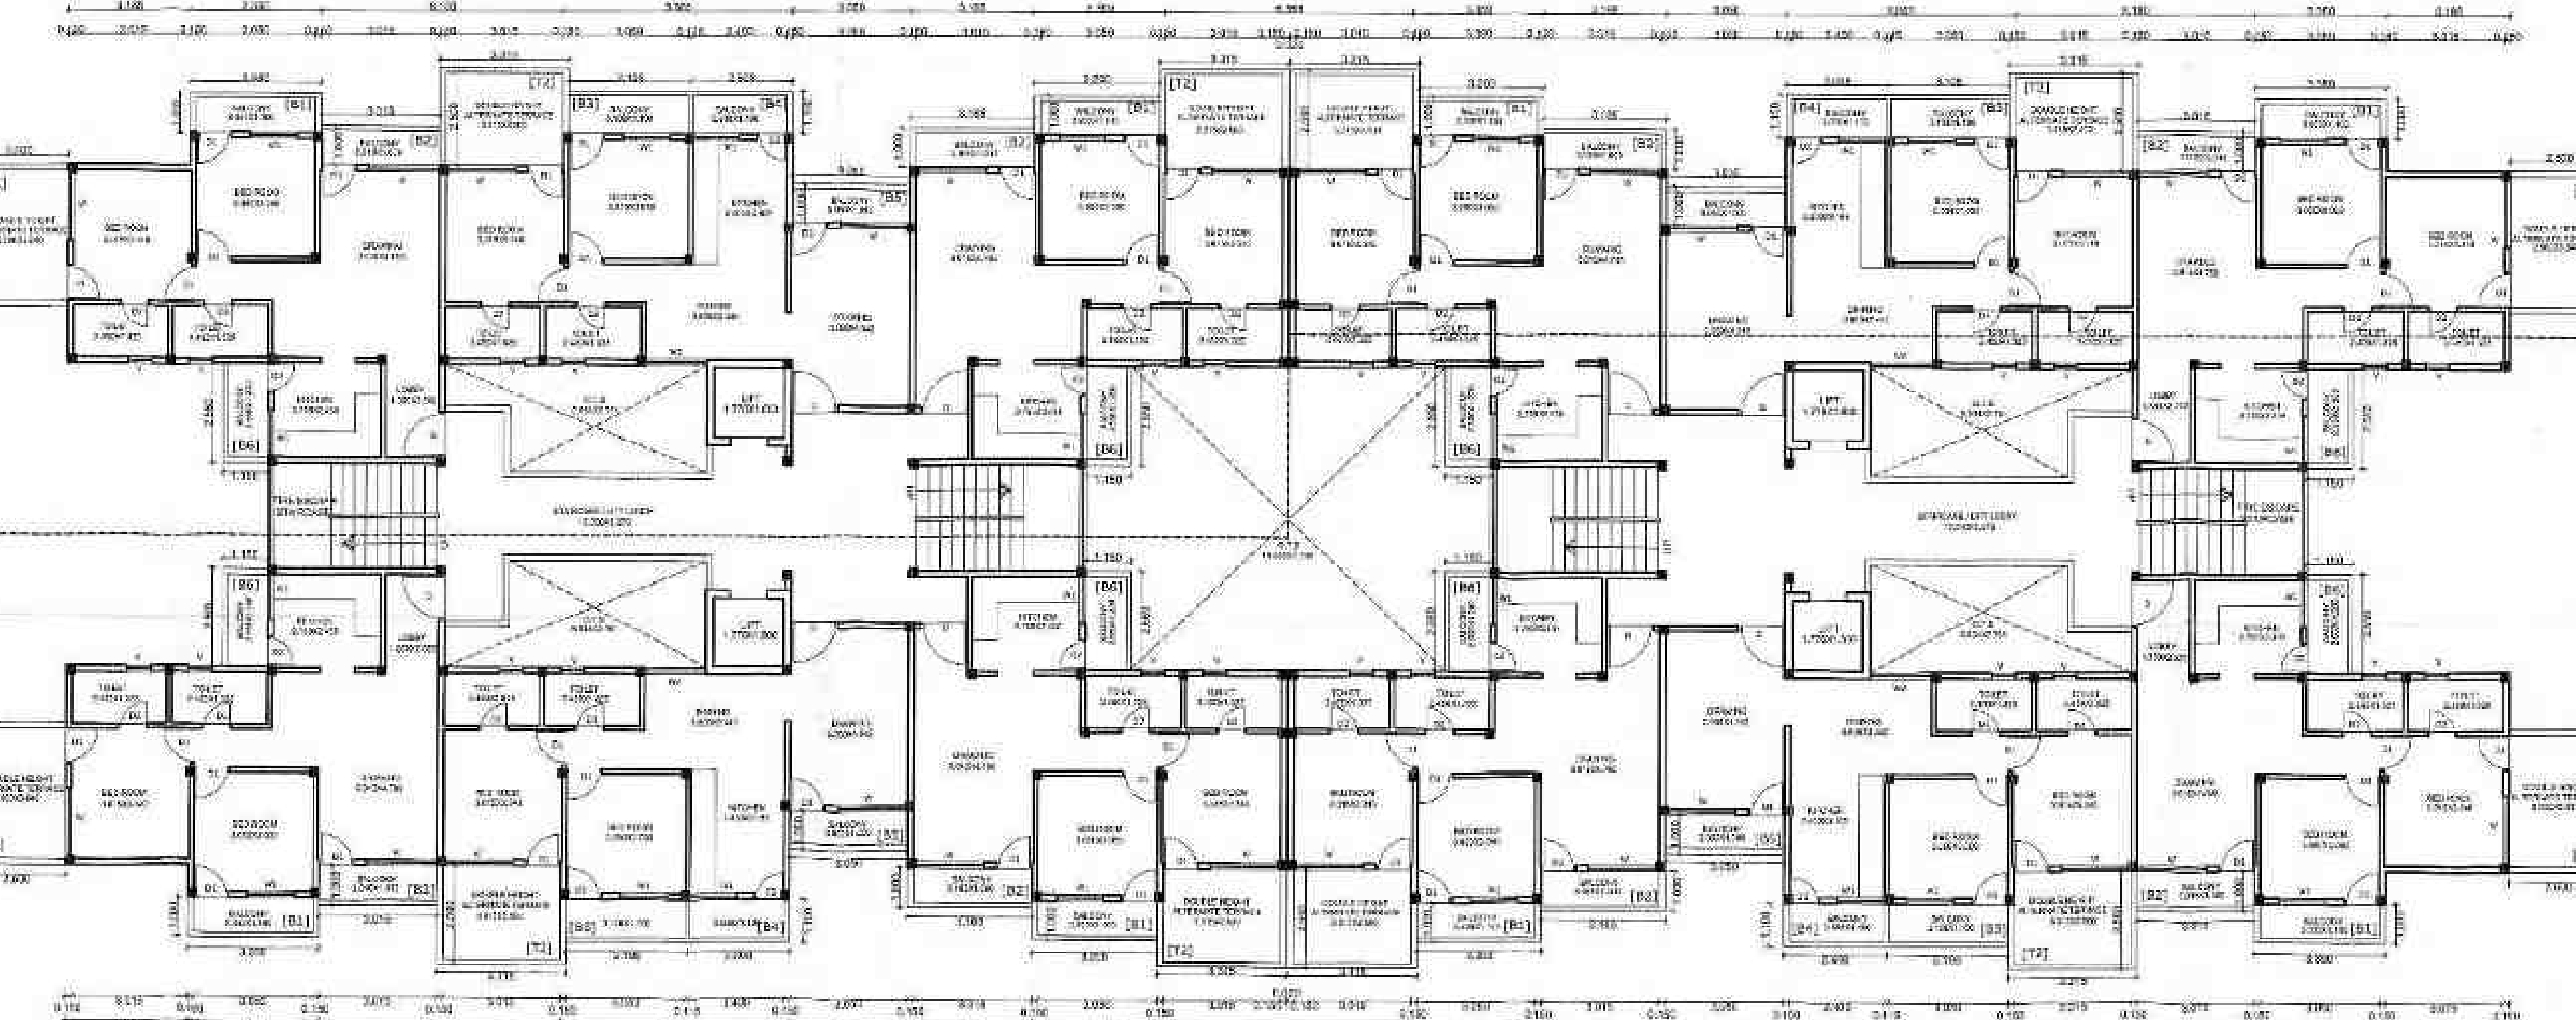

SECOND, FORTH & SIXTH FLOOR PLAN (BUILDING NO - 6)


PROPOSED RESIDENTIAL BUILDING PLANS FOR
GROUP HOUSING SCHEME ON KH.NO-156/3-4-5,
P.H.NO.-38, MOUZA - PIPLA,
TAH- NAGPUR (GRAMIN), DIST- NAGPUR.

BELONGING TO
M/S PYRAMID ARCADES Pvt. Ltd.

BUILDING - 6
GROUND TO SIXTH FLOOR PLAN
ELEVATION & SECTION

SCHEDULE OF OPENINGS

S.NO.	TYPE	SIZE	REMARK
1	D	1.000 x 2.10m	T.W.DOUBLE PANELED DOOR
2	D1	0.900 x 2.10m	T.W.SINGLE PANELED DOOR
3	D2	0.750 x 2.10m	T.W.SINGLE PANELED DOOR
4	W	1.800 x 1.20m	ALLUMINIUM GLAZED WINDOW
5	W1	1.400 x 1.20m	ALLUMINIUM GLAZED WINDOW
6	W2	1.200 x 1.20m	ALLUMINIUM GLAZED WINDOW
7	V	0.600 x 0.60m	M.S. VENTILATORS

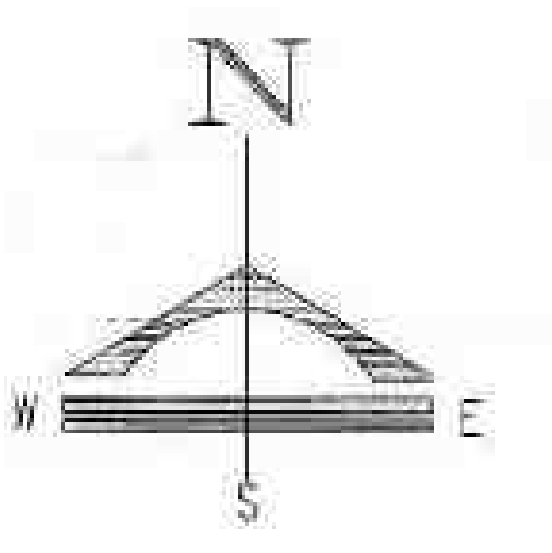

INDEX

PLOT BOUNDARY SHOWN IN _____
PROPOSED CONSTRUCTION SHOWN IN _____

SUBMISSION DRAWING

DRN BY: SANJAY SCALE 1 : 100,1:200
CHK BY: SANJAY DATE: 19/07/13

AUTHORISED SIGNATORY FOR
M/S PYRAMID ARCADES Pvt. Ltd.

SIGN OF ARCHITECT

