



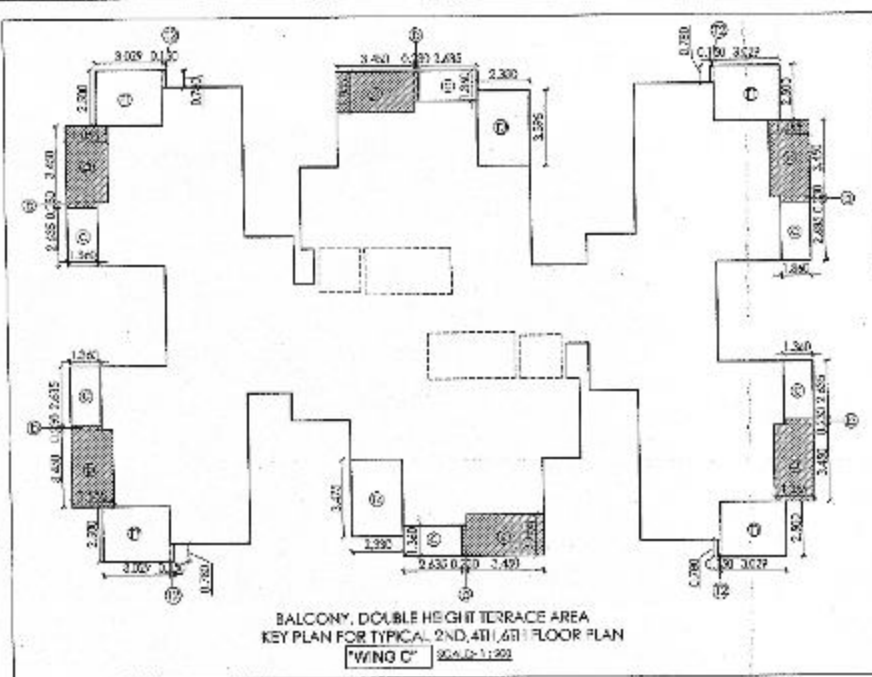

(c) PERM. BALKONY AREA UP TO 15% OF 412.263 :				61.839
BLOCK	I	II	III	Extn (SQ.M.)
1	1	1	1	38.339
2	1	1	1	1.877
3	1	1	1	1.877
Subject to terms and condition of Governmental circular dated 30-01-2016 that Developer have to construct the temporary check, toilet and arrangement of drinking water for this labour.

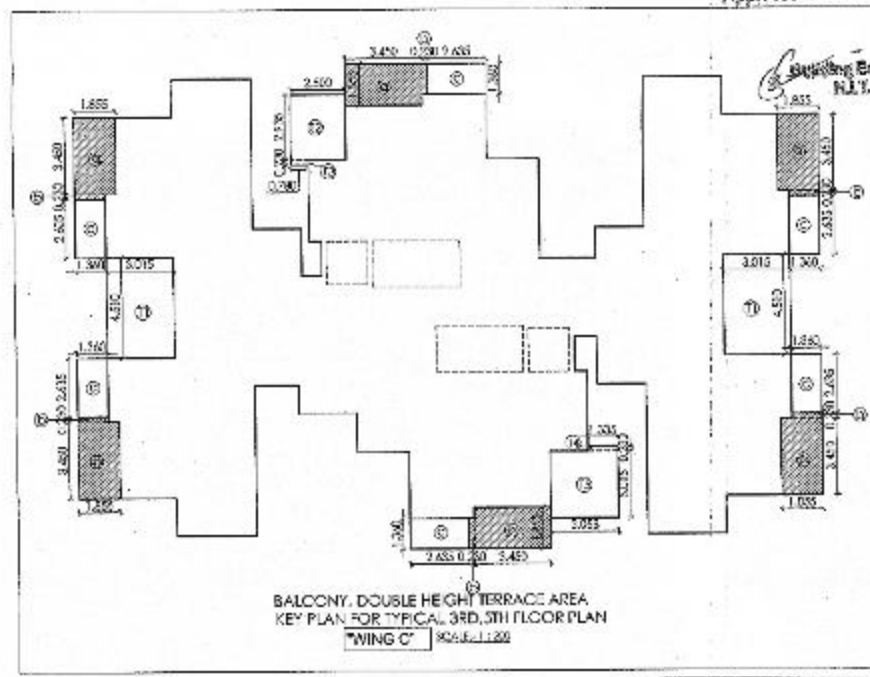


(h) PERM. TERRACE AREA UP TO 20% OF 412.263 : TYPICAL 3RD, 5TH				82.453
BLOCK	I	II	III	Extn (SQ.M.)
1	1	1	1	27.193
2	1	1	1	7.539
3	1	1	1	0.178
4	1	1	1	0.307
5	1	1	1	9.211
6	1	1	1	44.230
7	1	1	1	82.453
8	1	1	1	30.250
9	1	1	1	0.468
10	1	1	1	7.910
11	1	1	1	8.097
12	1	1	1	46.766
13	1	1	1	82.453
14	1	1	1	30.250
15	1	1	1	0.468
16	1	1	1	7.910
17	1	1	1	8.097
18	1	1	1	46.766
19	1	1	1	82.453
20	1	1	1	30.250
21	1	1	1	0.468
22	1	1	1	7.910
23	1	1	1	8.097
24	1	1	1	46.766
25	1	1	1	82.453
26	1	1	1	30.250
27	1	1	1	0.468
28	1	1	1	7.910
29	1	1	1	8.097
30	1	1	1	46.766
31	1	1	1	82.453
32	1	1	1	30.250
33	1	1	1	0.468
34	1	1	1	7.910
35	1	1	1	8.097
36	1	1	1	46.766
37	1	1	1	82.453
38	1	1	1	30.250
39	1	1	1	0.468
40	1	1	1	7.910
41	1	1	1	8.097
42	1	1	1	46.766
43	1	1	1	82.453
44	1	1	1	30.250
45	1	1	1	0.468
46	1	1	1	7.910
47	1	1	1	8.097
48	1	1	1	46.766
49	1	1	1	82.453
50	1	1	1	30.250
51	1	1	1	0.468
52	1	1	1	7.910
53	1	1	1	8.097
54	1	1	1	46.766
55	1	1	1	82.453
56	1	1	1	30.250
57	1	1	1	0.468
58	1	1	1	7.910
59	1	1	1	8.097
60	1	1	1	46.766
61	1	1	1	82.453
62	1	1	1	30.250
63	1	1	1	0.468
64	1	1	1	7.910
65	1	1	1	8.097
66	1	1	1	46.766
67	1	1	1	82.453
68	1	1	1	30.250
69	1	1	1	0.468
70	1	1	1	7.910
71	1	1	1	8.097
72	1	1	1	46.766
73	1	1	1	82.453
74	1	1	1	30.250
75	1	1	1	0.468
76	1	1	1	7.910
77	1	1	1	8.097
78	1	1	1	46.766
79	1	1	1	82.453
80	1	1	1	30.250
81	1	1	1	0.468
82	1	1	1	7.910
83	1	1	1	8.097
84	1	1	1	46.766
85	1	1	1	82.453
86	1	1	1	30.250
87	1	1	1	0.468
88	1	1	1	7.910
89	1	1	1	8.097
90	1	1	1	46.766
91	1	1	1	82.453
92	1	1	1	30.250
93	1	1	1	0.468
94	1	1	1	7.910
95	1	1	1	8.097
96	1	1	1	46.766
97	1	1	1	82.453
98	1	1	1	30.250
99	1	1	1	0.468
100	1	1	1	7.910

This sanction is subject to conditions of N.A. order No. 28-12-2015 dated 28-12-2015.

This Sanction is Subject To Conditions Mentioned in Release Letter of N.A. D. 27.11.2015.

This Sanction is Subject to Conditions Mentioned in Development agreement Dt. 27.11.2015 with N.A.

SUBJECT TO THE PROVISIONS OF STRUCTURAL DESIGN SUPERVISORY CERTIFICATE DATED 26.10.2015 OF STRUCTURAL DESIGNER AND APPLICANT

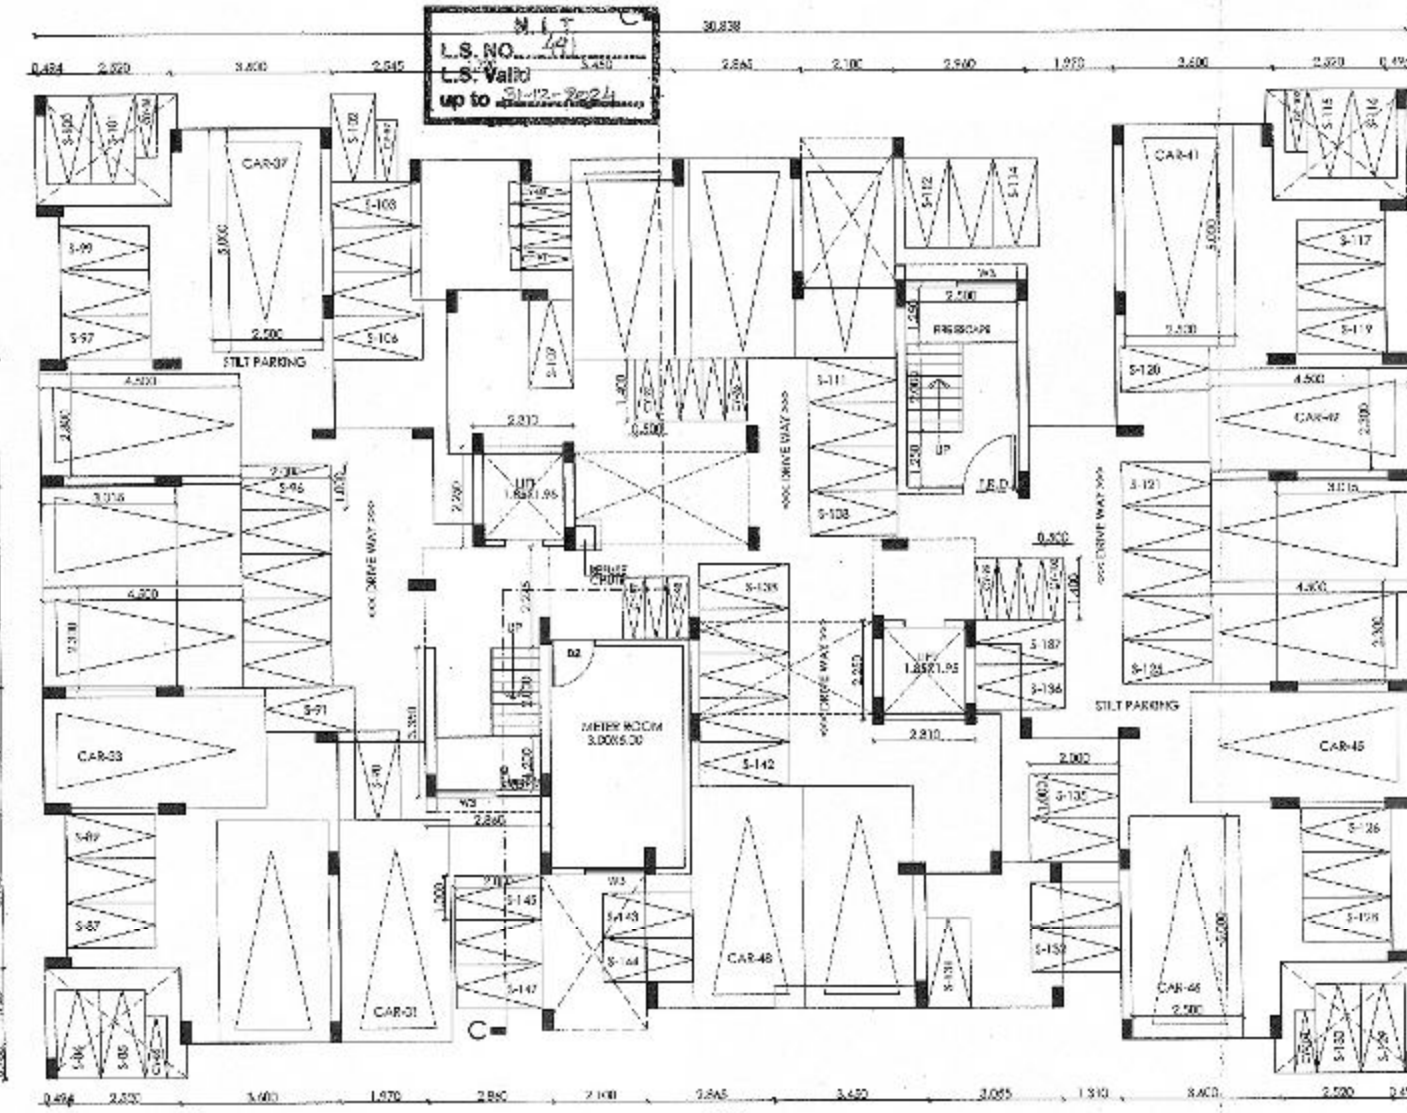


WING C' GROUND FLOOR PLAN SCALE: 1:100

Subject to the provisions of structural drawings submitted by applicant.

Necessary arrangement for rain water harvesting shall be done.

Subject to development of Proposed 12m wide approach road by applicant.

Subject to Amendment letter and revised layout plan dated 29-3-16 regarding revision of approach road in place of 9m to 12m m.

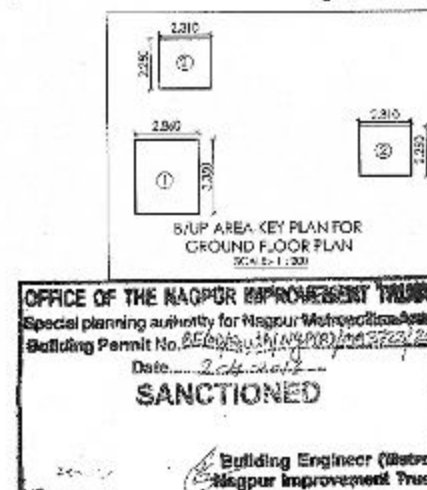

(a) PROPOSED GROUND FLOOR BUIP AREA :				19.976
BLOCK	I	II	III	Extn (SQ.M.)
1	1	1	1	2.860
2	1	1	1	2.250
3	1	1	1	10.300
4	1	1	1	19.976
5	1	1	1	19.976
65	1	1	1	