



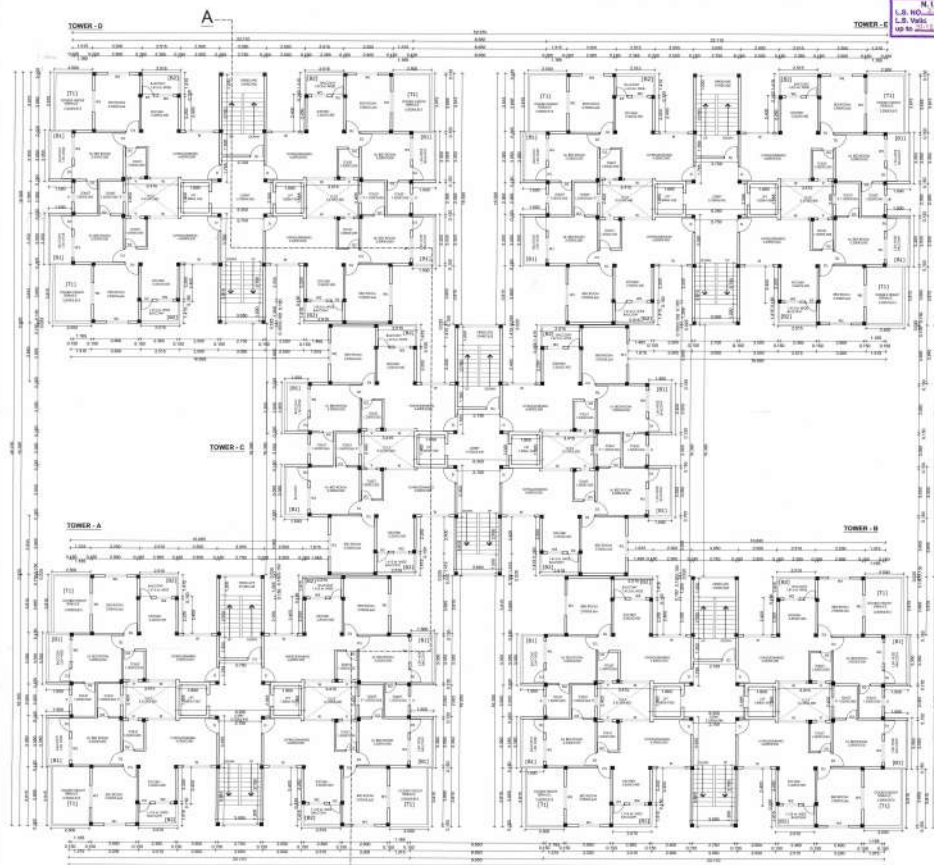

2ND, 4TH & 6TH FLOOR PLAN
SCALE 1:100

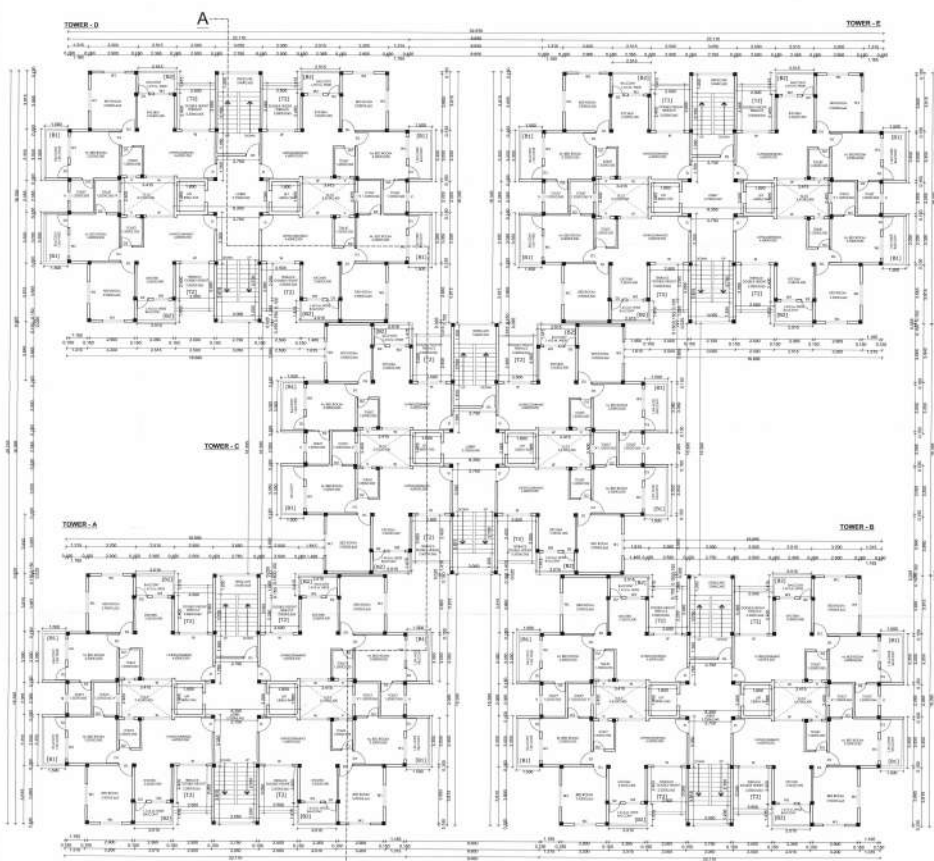

3RD, 5TH & 7TH FLOOR PLAN
SCALE 1:100

U.S. NO. 141/1 & 141/3
L-2, V-2
UP TO 141/3

DRAWING NO. 4 / 12

PROPOSED RESIDENTIAL BUILDING PLANS FOR GROUP HOUSING
SCHEME ON KH.NO. 141/1 & 141/3, P.H.NO. 38,
MOUZA PIPLA, TAH - NAGPUR (Gr), DIST - NAGPUR,
BELONGING TO PYRAMID VENTURES (I) PVT. LTD.

BLOCK - F
SECOND TO SEVENTH FLOOR PLAN

OFFICE OF THE NAGPUR IMPROVEMENT TRUST
Sanctioning authority for Group Housing Scheme
Drawing No. 141/1 & 141/3, P.H.No. 38, Mouza Pipla, Tah - Nagpur, Dist - Nagpur
Date: 06/11/2012
SANCTIONED

This sanction is limited to the area
shown in the drawing and does not extend to
any other area. The applicant is responsible for
obtaining all necessary permissions from the
competent authorities for the execution of the
scheme.

These plans are submitted for the purpose of
sanctioning and are not to be used for any
other purpose without the written consent of
the sanctioning authority.

This sanction is subject to the condition
that the applicant shall comply with all the
conditions of the sanctioning authority.

This sanction is subject to the condition
that the applicant shall comply with all the
conditions of the sanctioning authority.

Sanctioning authority for the purpose of
sanctioning and are not to be used for any
other purpose without the written consent of
the sanctioning authority.

Sanctioning authority for the purpose of
sanctioning and are not to be used for any
other purpose without the written consent of
the sanctioning authority.

SCHEDULE OF OPENINGS

S.NO.	TYPE	SIZE	REMARK
1	D	1.000 x 2.10m	T.W.DOUBLE PANELLED DOOR
2	D1	0.900 x 2.10m	T.W.SINGLE PANELLED DOOR
3	D2	0.750 x 2.10m	T.W.SINGLE PANELLED DOOR
4	W	1.700 x 1.20m	ALLUMINIUM GLAZED WINDOW
5	W1	1.130 x 0.90m	ALLUMINIUM GLAZED WINDOW
6	W2	1.500 x 1.20m	ALLUMINIUM GLAZED WINDOW
7	W3	1.750 x 1.20m	ALLUMINIUM GLAZED WINDOW
8	W4	2.750 x 2.550m	ALLUMINIUM GLAZED WINDOW
9	SD	2.100 x 2.100m	ALLUMINIUM SLIDING DOOR
10	V	0.600 x 0.60m	M.S. VENTILATORS



INDEX

PLOT BOUNDARY SHOWN IN
PROPOSED CONSTRUCTION SHOWN IN

SUBMISSION DRAWING

DRN BY: SNEHA SCALE: 1' 100, 1:200
CHK BY: SANJAY DATE: 06/11/12

AUTHORISED SIGNATORY FOR
PYRAMID VENTURES (I) PVT. LTD.

SIGN OF ARCHITECT

