

N.I.T.
L.S. NO. 252
L.S. Valid
up to 22/12/2019

PROPOSED CONSTRUCTION OF THE MULTIFAMILY
DWELLING UNITS ON PLOT NO. 5, KH. NO. 68/1 (PART),
PH. NO. 12-A, MOUZA - BHOKARA, TAHS. NAGPUR (GRAMIN)
DIST - NAGPUR. BELONGING TO:-

MR. AASHISH BALIRISING VERMA

MR. PUNEET SUBHASHCHANDRA JOLLY

Necessary arrangements for Roof Rain Water
Harvesting and Solar Water Heating System
shall be done

This sanction is subject to conditions of
N.A. order PL/2-2-2/2019/3
N.A.T.P. order PL/2-2-2/2019/3

SCHEDULE OF OPENINGS

D	1.05 x 2.10	T.W. FULLY PANELLED DOOR
D1	1.00 x 2.10	T.W. FULLY PANELLED DOOR
D2	0.75 x 2.10	T.W. FULLY PANELLED DOOR
W	AS/WIDTH	T.W. FULLY GLAZED WINDOW
W1	1.50 x 1.20	T.W. FULLY GLAZED WINDOW
W2	1.20 x 1.20	T.W. FULLY GLAZED WINDOW
W3	1.00 x 1.20	T.W. FULLY GLAZED WINDOW
V	0.50 x 0.60	T.W. FULLY GLAZED VENTILATOR
S	WIDTH x 1.20	GRILL WINDOW HAVING 1/3 AREA OF GLASS SHUTTER

This Sanction is Subject to
Conditions Mentioned in Release
Letter Of N.I.T. DL/2-2-2/2019/3


SUBJECT TO THE PROVISIONS OF STRUCTURAL DESIGN
SUFFICIENCY CERTIFICATE DATED 22/12/2019 OF
STRUCTURAL DESIGNER AND APPLICANT

OWNER

MR. AASHISH BALIRISING VERMA

MR. PUNEET SUBHASHCHANDRA JOLLY

ARCHITECTS SIGN

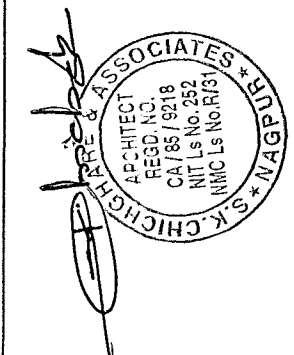

ARCHITECT

s. k. chichghare & associates

Bach. Pland. m.c.a. s.s.a.
architect - urban designer - interior designer
S-50, Ashwini nagri, Indira park, Ramdas nagar,
B.R. - 461007, Tel. : 982032687
E-mail - mac_consulting@gmail.com


SHEET NO.

2 / 4

date: 19/05/2012

FIRST FLOOR PLAN
SCALE: 1:100

GROUND FLOOR PLAN
SCALE: 1:100

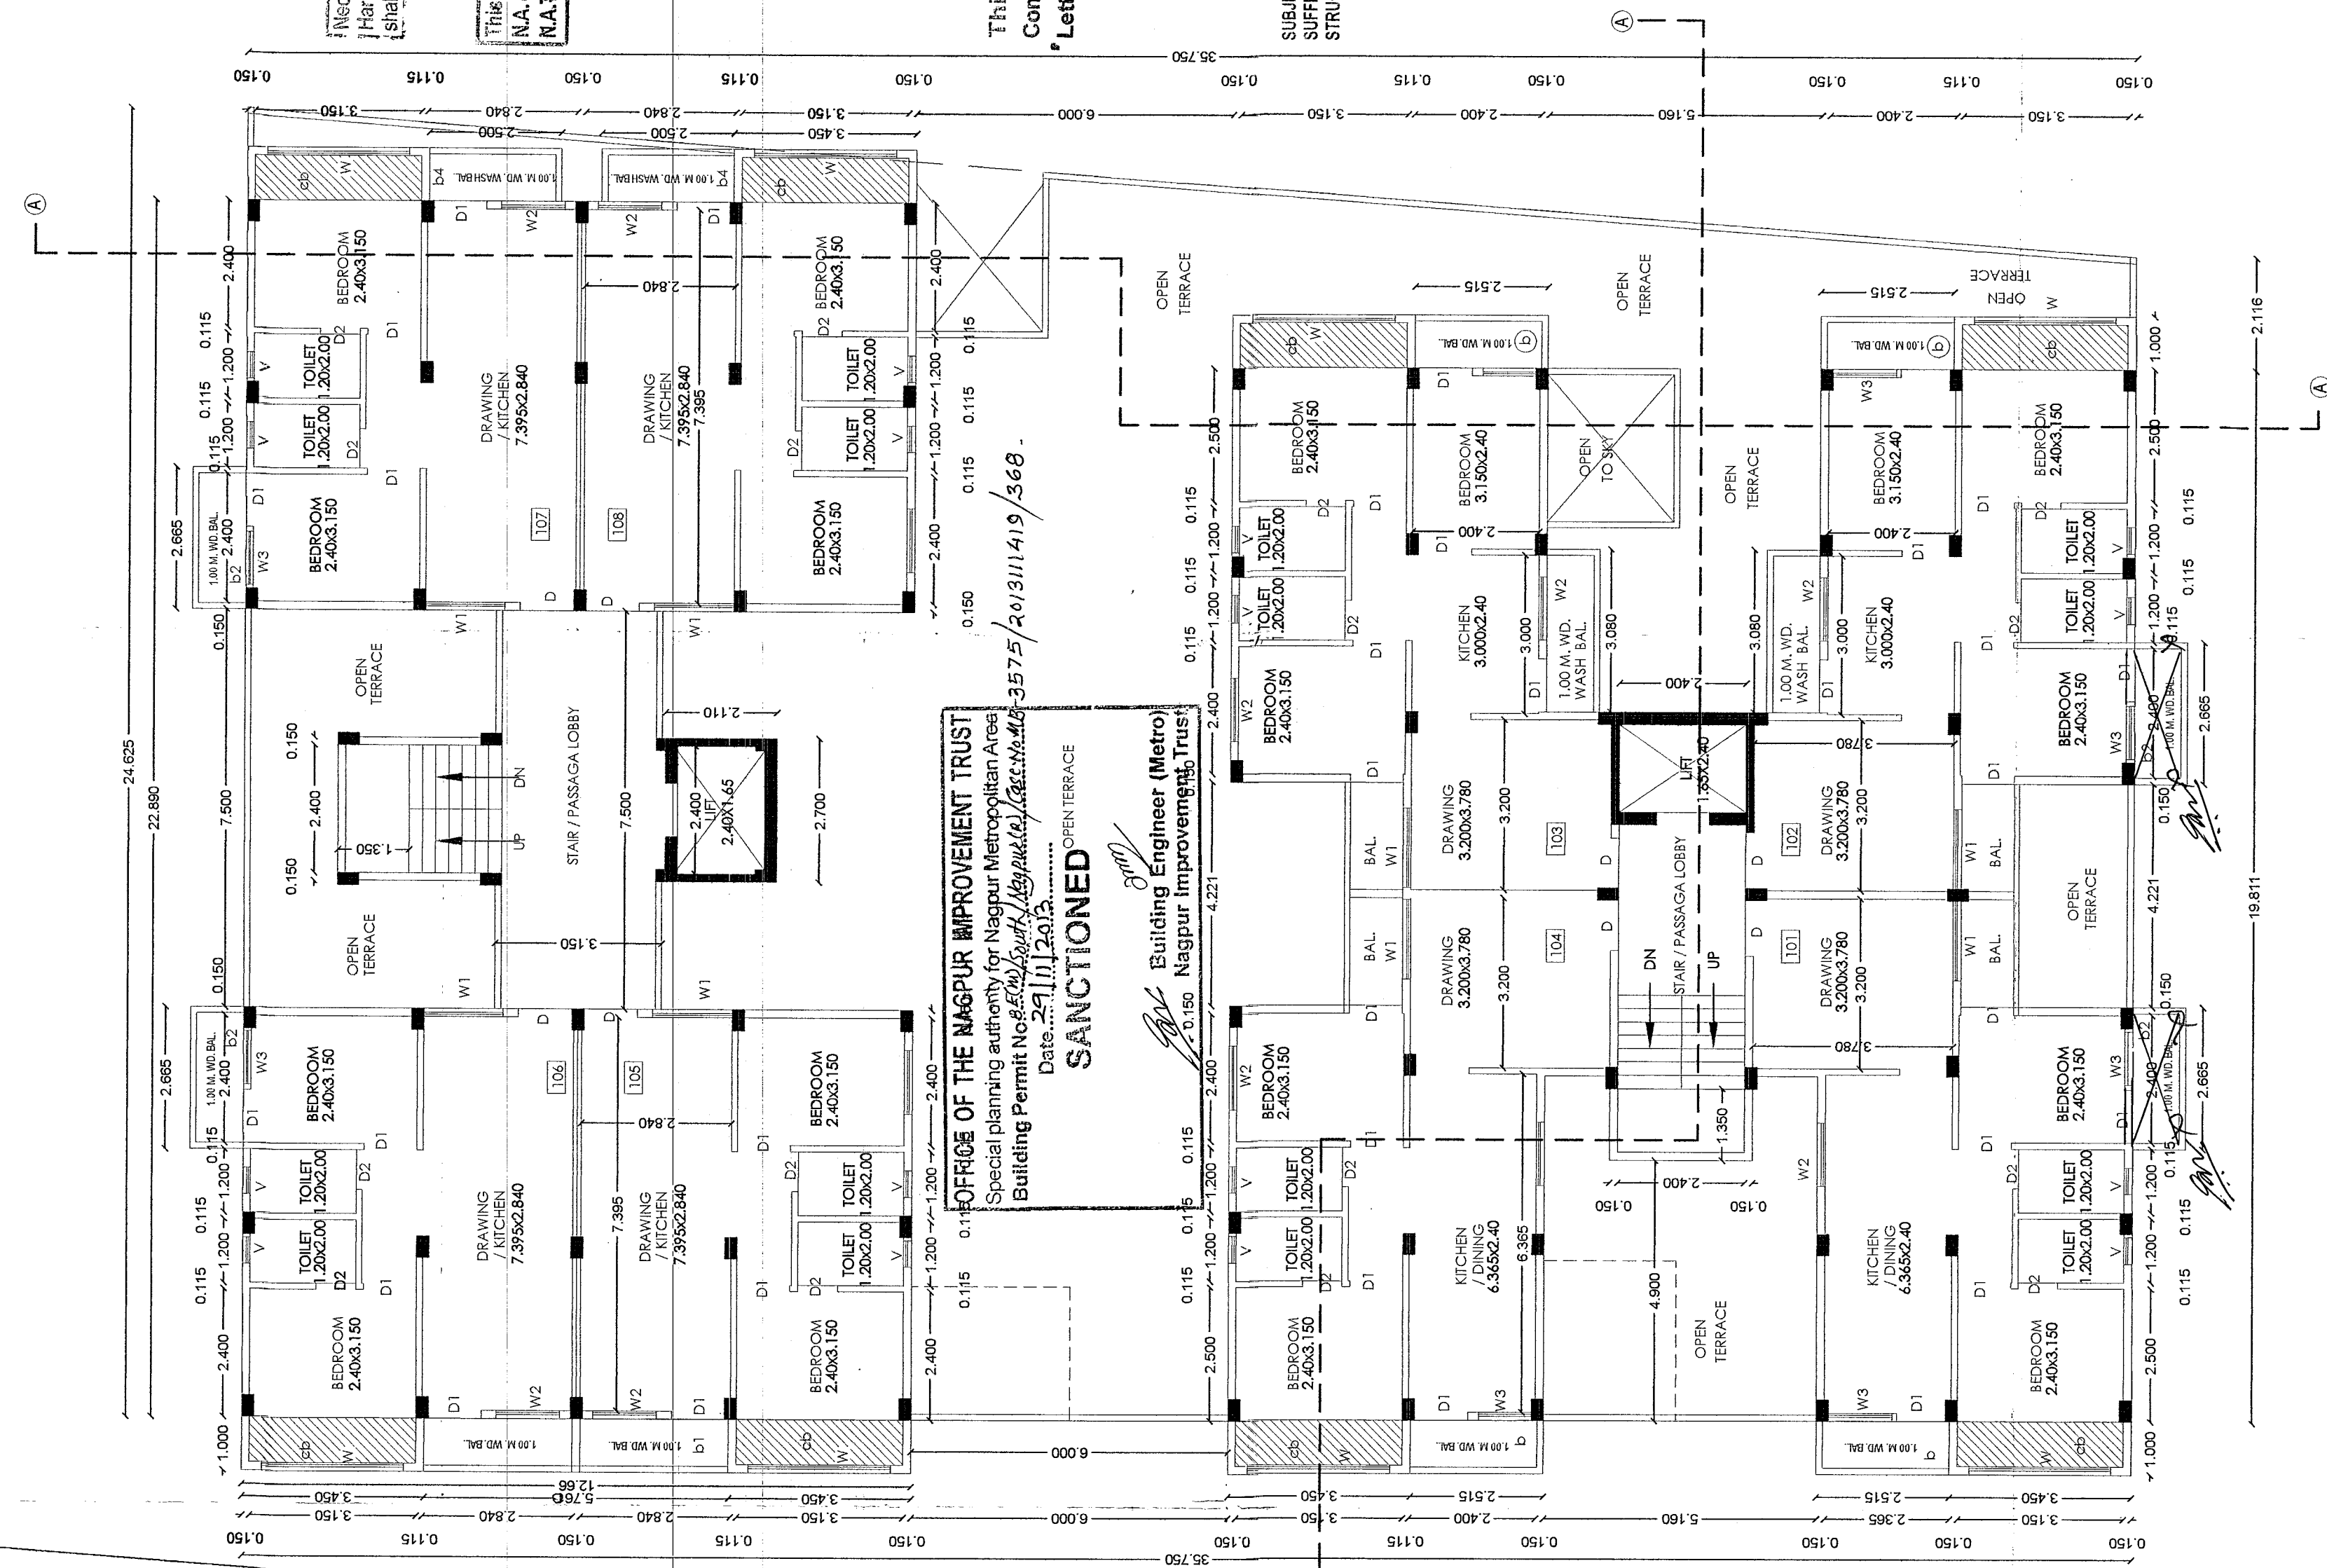

OFFICE OF THE NAGPUR IMPROVEMENT TRUST
Special planning authority for Nagpur Metropolitan Area
Building Permit No. 58/2019/1419/368
Date: 27/11/2019
SANCTIONED
Building Engineer (Metro)
Nagpur Improvement Trust

