




BLOCK D - BLOCK DIAGRAM

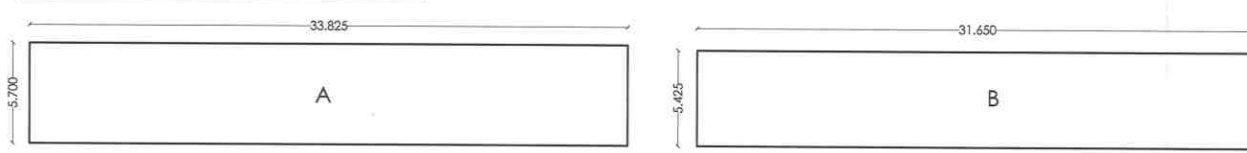

GROUND FLOOR (SCALE 1:200)

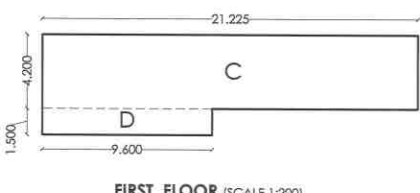

FIRST FLOOR (SCALE 1:200)

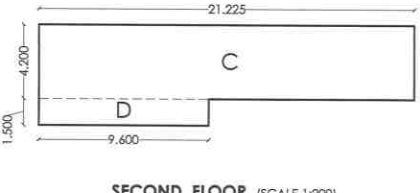

SECOND FLOOR (SCALE 1:200)

BLOCK - D : BUILT UP AREA CALCULATION


BUILT UP AREA ON GROUND FLOOR					
BLOCK	LENGTH	WIDTH	X HODS	AREA	SQM
A	33.825	5.700	1	192.825	192.825
B	31.650	5.400	1	170.810	170.810
TOTAL GROUND FLOOR BUILT UP AREA					363.635

BUILT UP AREA ON FIRST FLOOR					
BLOCK	LENGTH	WIDTH	X HODS	AREA	SQM
A	33.825	4.950	2	335.156	335.156
B	31.650	4.650	2	296.595	296.595
TOTAL FIRST FLOOR BUILT UP AREA					631.751

BUILT UP AREA ON SECOND FLOOR					
BLOCK	LENGTH	WIDTH	X HODS	AREA	SQM
A	33.825	4.950	2	335.156	335.156
B	31.650	4.650	2	296.595	296.595
TOTAL SECOND FLOOR BUILT UP AREA					631.751

TOTAL BUILT UP AREA ON ALL FLOORS					1626.137
-----------------------------------	--	--	--	--	----------


BLOCK D - PREMIUM AREA

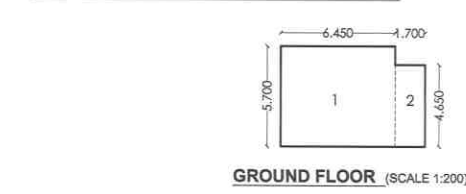

GROUND FLOOR (SCALE 1:200)



FIRST FLOOR (SCALE 1:200)

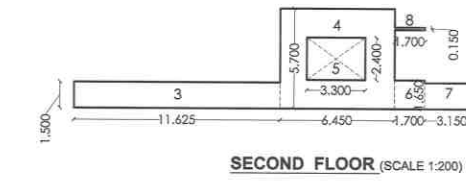

SECOND FLOOR (SCALE 1:200)

BLOCK - D : PREMIUM AREA CALCULATION


PREMIUM AREA ON GROUND FLOOR					
BLOCK	LENGTH	WIDTH	X HODS	AREA	SQM
1	4.400	3.700	1	16.280	16.280
2	1.700	4.650	1	7.905	7.905
TOTAL PREMIUM AREA ON GROUND FLOOR					24.185

PREMIUM AREA ON FIRST FLOOR					
BLOCK	LENGTH	WIDTH	X HODS	AREA	SQM
3	11.450	1.500	1	17.175	17.175
4	4.400	1.500	1	6.600	6.600
5	1.700	1.500	1	2.550	2.550
6	3.300	1.500	1	4.950	4.950
7	1.700	1.350	1	2.295	2.295
TOTAL PREMIUM AREA ON FIRST FLOOR					41.070


PREMIUM AREA ON SECOND FLOOR					
BLOCK	LENGTH	WIDTH	X HODS	AREA	SQM
3	11.450	1.500	1	17.175	17.175
4	4.400	1.500	1	6.600	6.600
5	1.700	1.500	1	2.550	2.550
6	3.300	1.500	1	4.950	4.950
7	1.700	1.350	1	2.295	2.295
TOTAL PREMIUM AREA ON SECOND FLOOR					41.070

TOTAL PREMIUM AREA ON ALL FLOORS					106.325
----------------------------------	--	--	--	--	---------

BLOCK D - ENCLOSED BALCONY

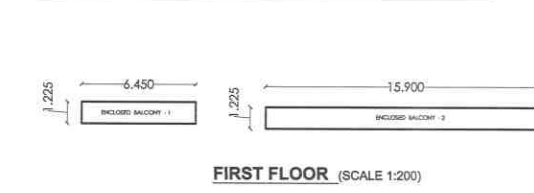

FIRST FLOOR (SCALE 1:200)

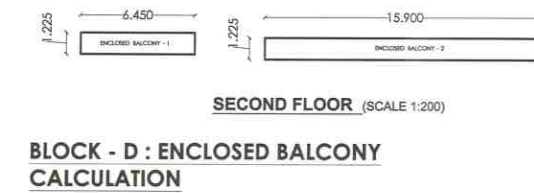

SECOND FLOOR (SCALE 1:200)

BLOCK - D : ENCLOSED BALCONY CALCULATION					
ENCLOSURE	LENGTH	WIDTH	X HODS	AREA	SQM
1	4.400	1.500	1	6.600	6.600
2	1.700	1.500	1	2.550	2.550
TOTAL ENCLOSED BALCONY ON FIRST FLOOR					9.150

ENCLOSURE BALCONY ON SECOND FLOOR					
ENCLOSURE	LENGTH	WIDTH	X HODS	AREA	SQM
1	4.400	1.500	1	6.600	6.600
2	1.700	1.500	1	2.550	2.550
TOTAL ENCLOSED BALCONY ON SECOND FLOOR					9.150

TOTAL ENCLOSED BALCONY ON ALL FLOORS					18.300
--------------------------------------	--	--	--	--	--------

SANITATION REQUIREMENTS:

AS PER CLAUSE 19.3.5.5 - TABLE 10

OCCUPANCY LOAD FOR MERCANTILE
STREET FLOOR = 3 SQ.M / PERSON
UPPER FLOORS = 4 SQ.M / PERSON

AS PER CLAUSE 27.2.9 - TABLE NO. 15

1. ONE W.C./ URINAL PER 25 PERSONS OR PART THEREOF EXCEEDING 15
2. DRINKING WATER FOUNTAIN - ONE FOR EVERY 100 PERSONS ON EACH FLOOR

GROUND FLOOR AREA = 334.151 / 3

= 111 PERSONS


= 3 W.C. + 3 URINAL (MALE) & 3 W.C. FEMALE

1ST & 2ND FLOOR AREA = 155.955 / 6


= 25 PERSONS

= 13 MALE / 12 FEMALE

= 1 W.C. + 1 URINAL (MALE) & 1 W.C. (FEMALE)

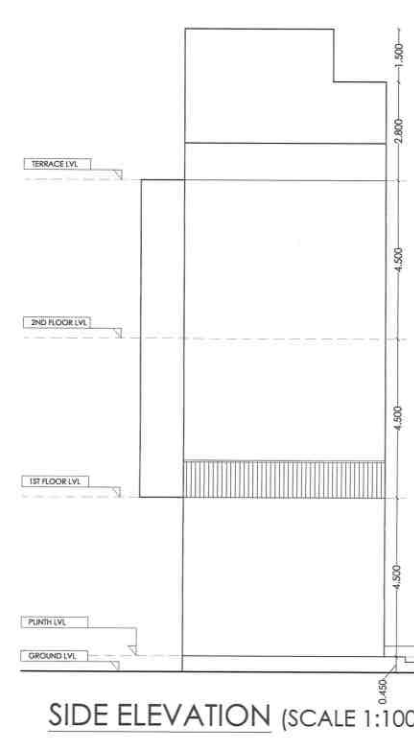

SIDE ELEVATION (SCALE 1:100)

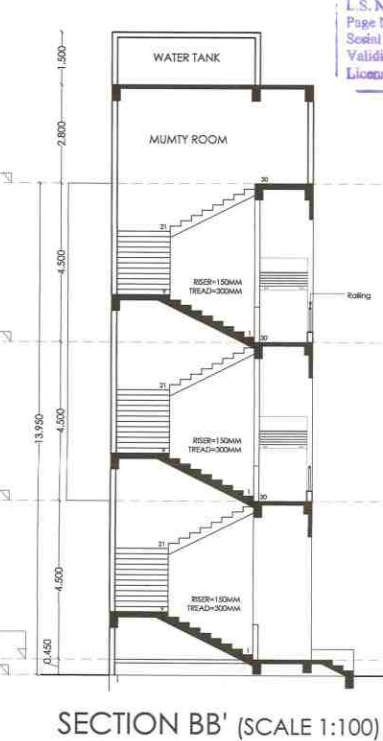


SECTION BB' (SCALE 1:100)

SHEET NO. 02 / 09


REVISED GROUP HOUSING ON
KH. NO. 13-15/1, 2 MOUZA WANJARA,
TAH. & DIST. NAGPUR
BELONGING TO
SANDEEP DWELLERS PVT. LTD.
THROUGH DIRECTOR SHRI GAURAV AGARWALA

SCHEDULE OF OPENINGS


TYPE	SIZE	DESCRIPTION
D1	1.00X2.10	T.W. DOOR
D2	0.90X2.10	COMMERCIAL FLUSH DOOR
D3	0.75X2.10	COMMERCIAL FLUSH DOOR
W1	1.80X1.20	ALUMINIUM WINDOW
W2	1.50X1.20	ALUMINIUM WINDOW
W3	1.20X1.20	ALUMINIUM WINDOW
W4	0.45X0.60	MS. VENTILATOR
FGW	LENGTH X 1.20	ALUMINIUM WINDOW
V	0.60X0.60	MS. VENTILATOR
R.S.	1.80 X 2.40	ROLLING SHUTTER

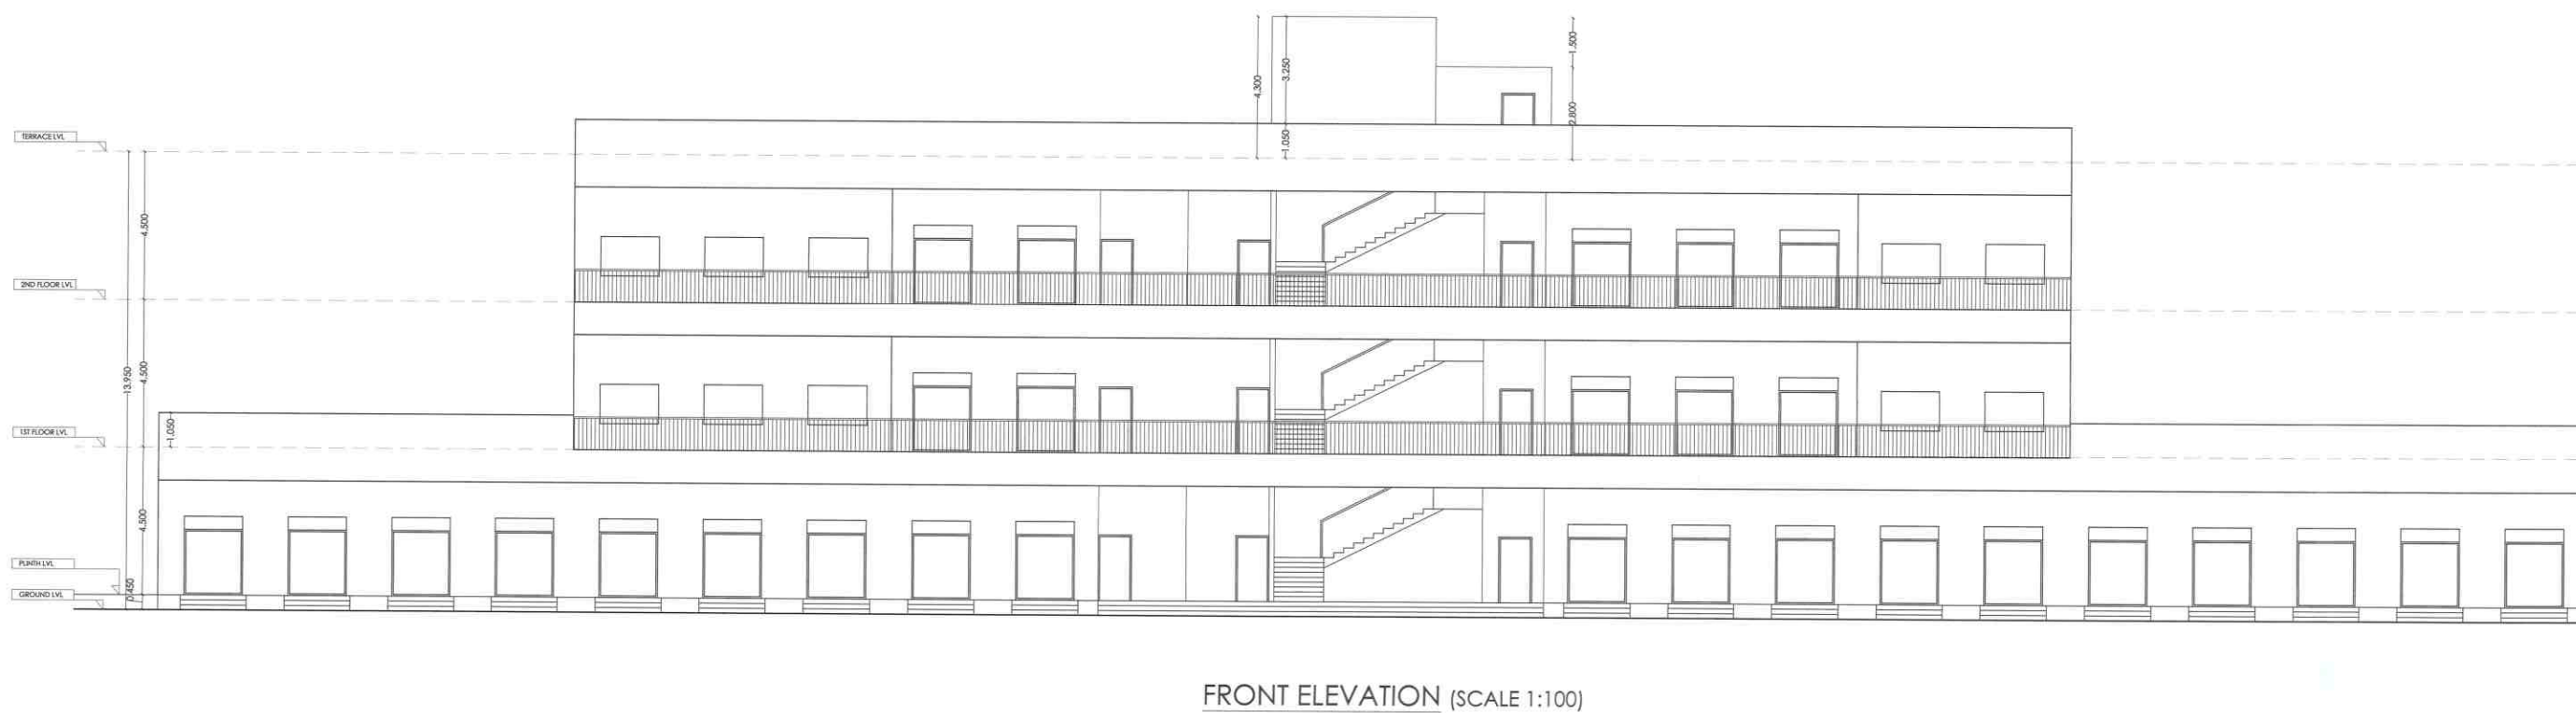


FRONT ELEVATION (SCALE 1:100)

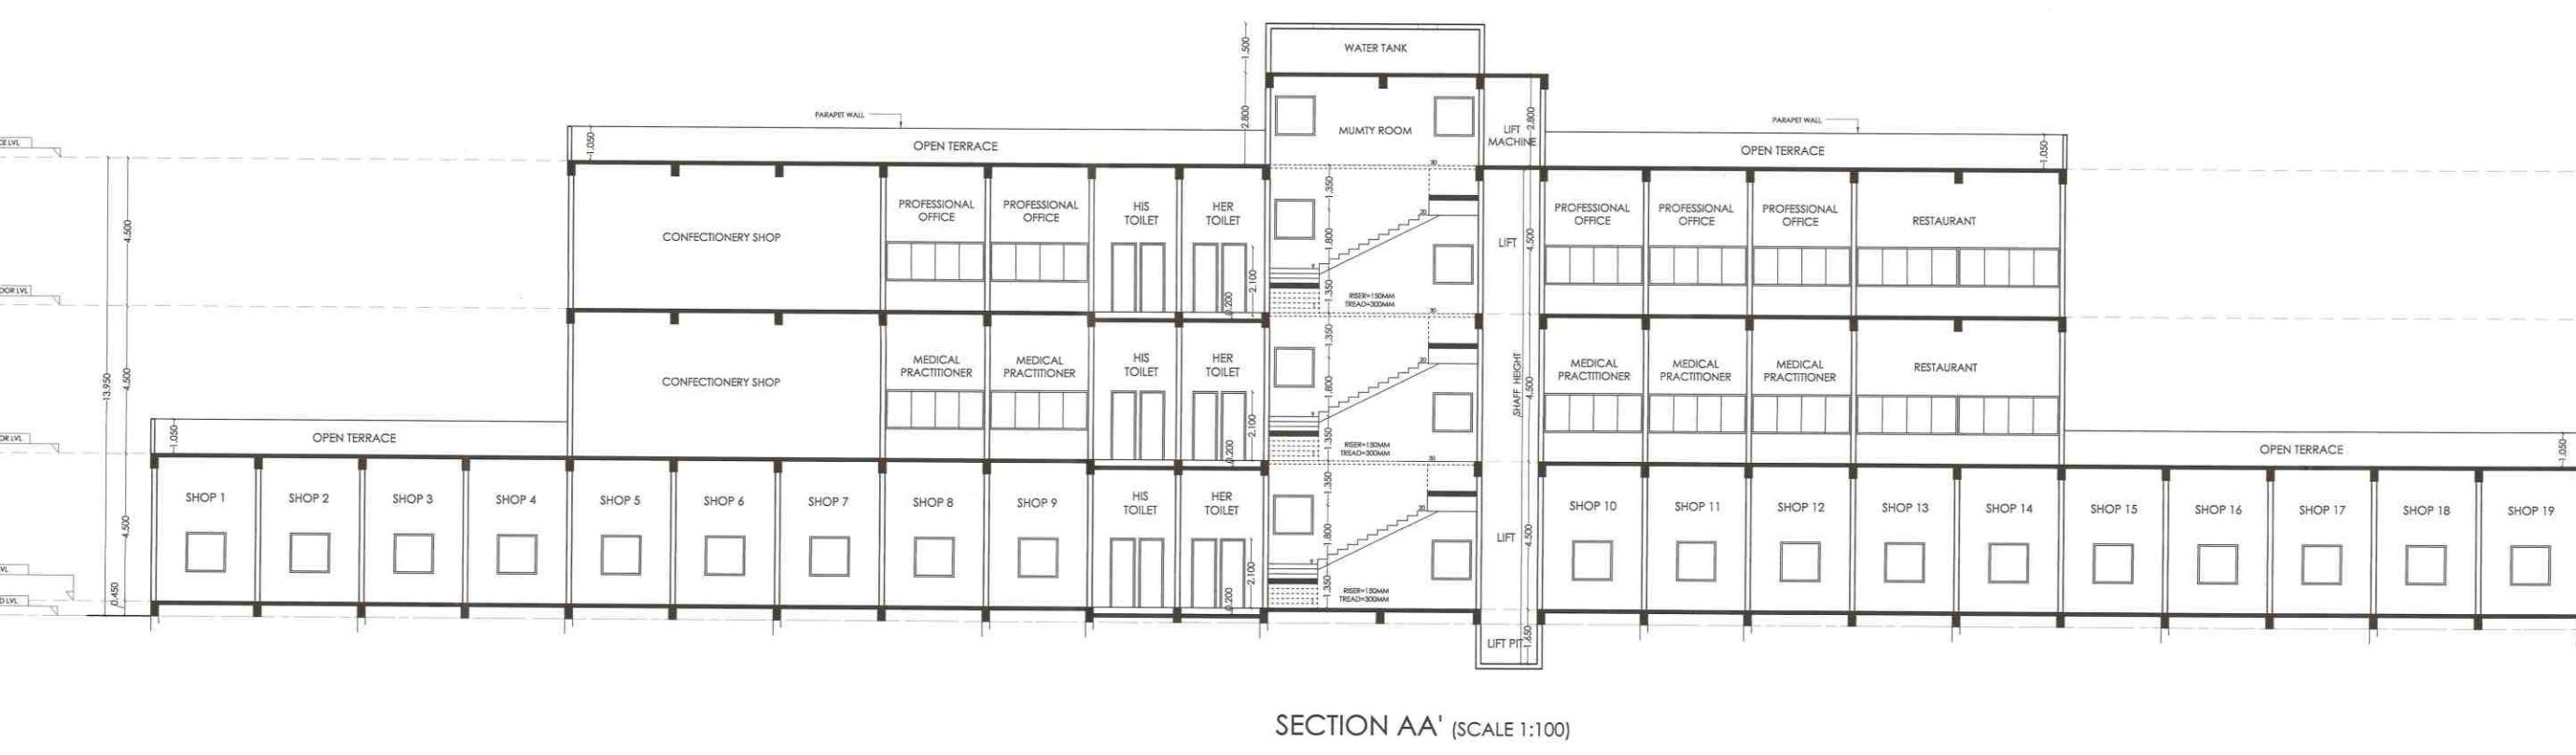


SECTION AA' (SCALE 1:100)

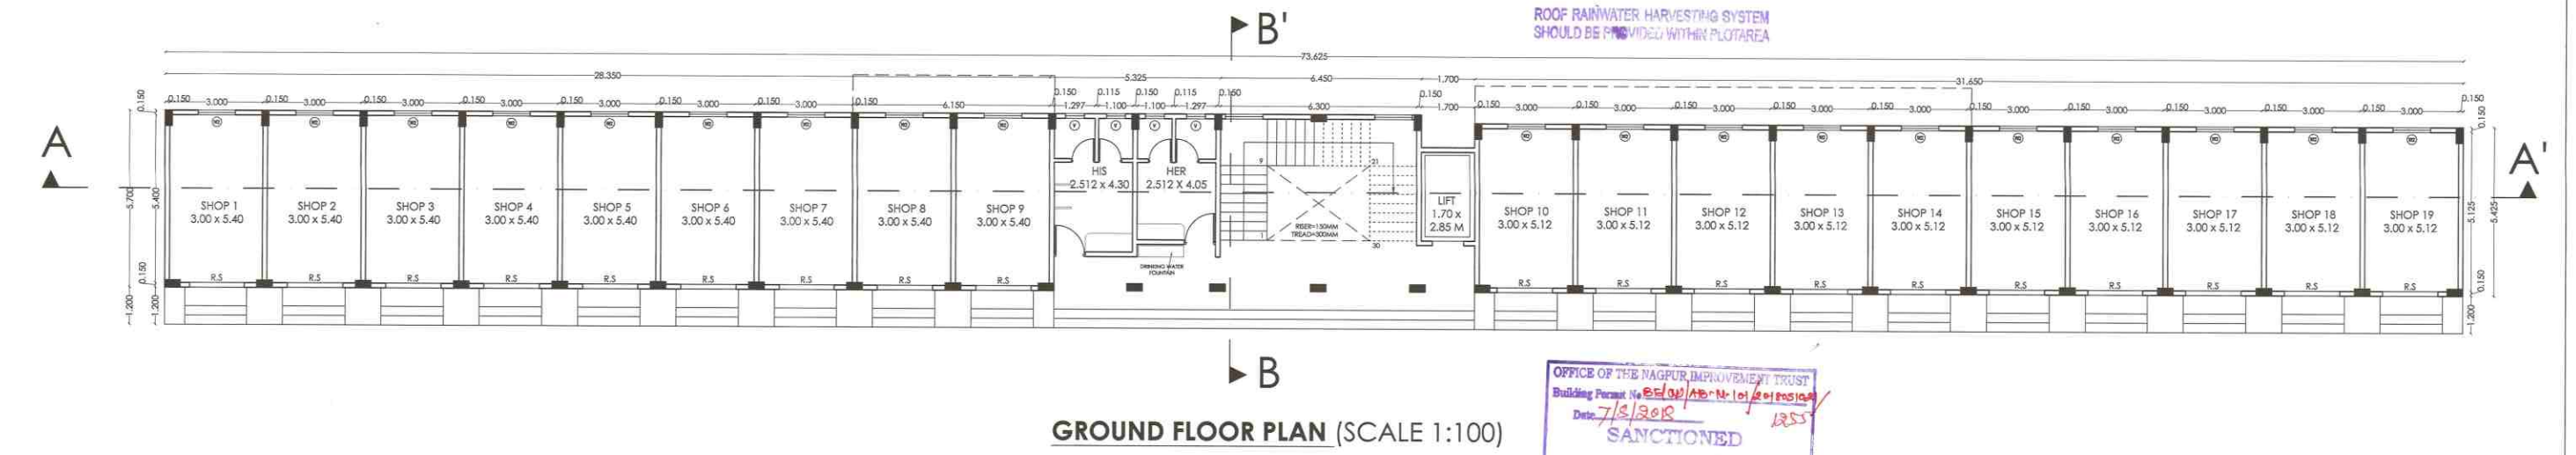

GROUND FLOOR PLAN (SCALE 1:100)

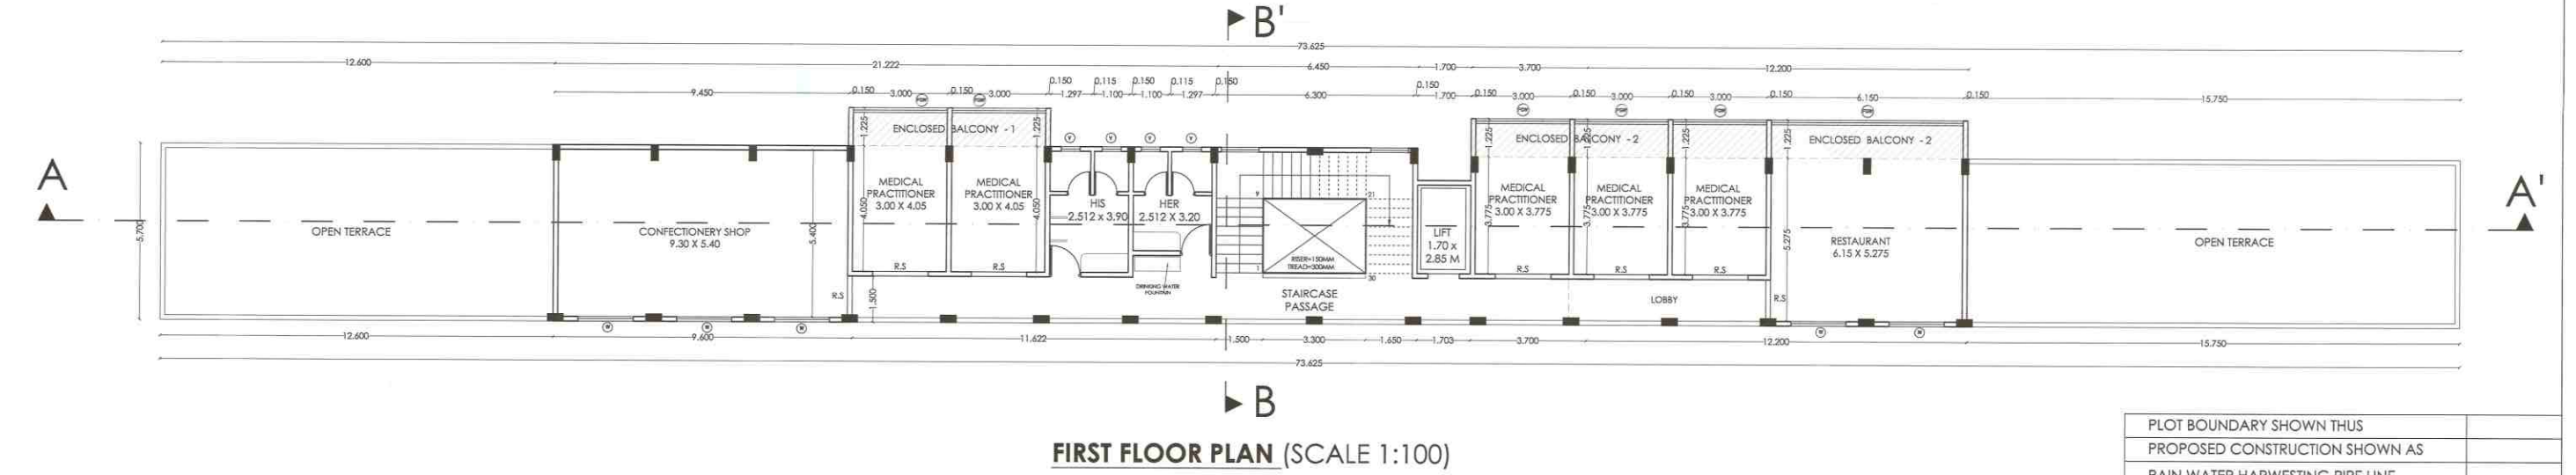

FIRST FLOOR PLAN (SCALE 1:100)

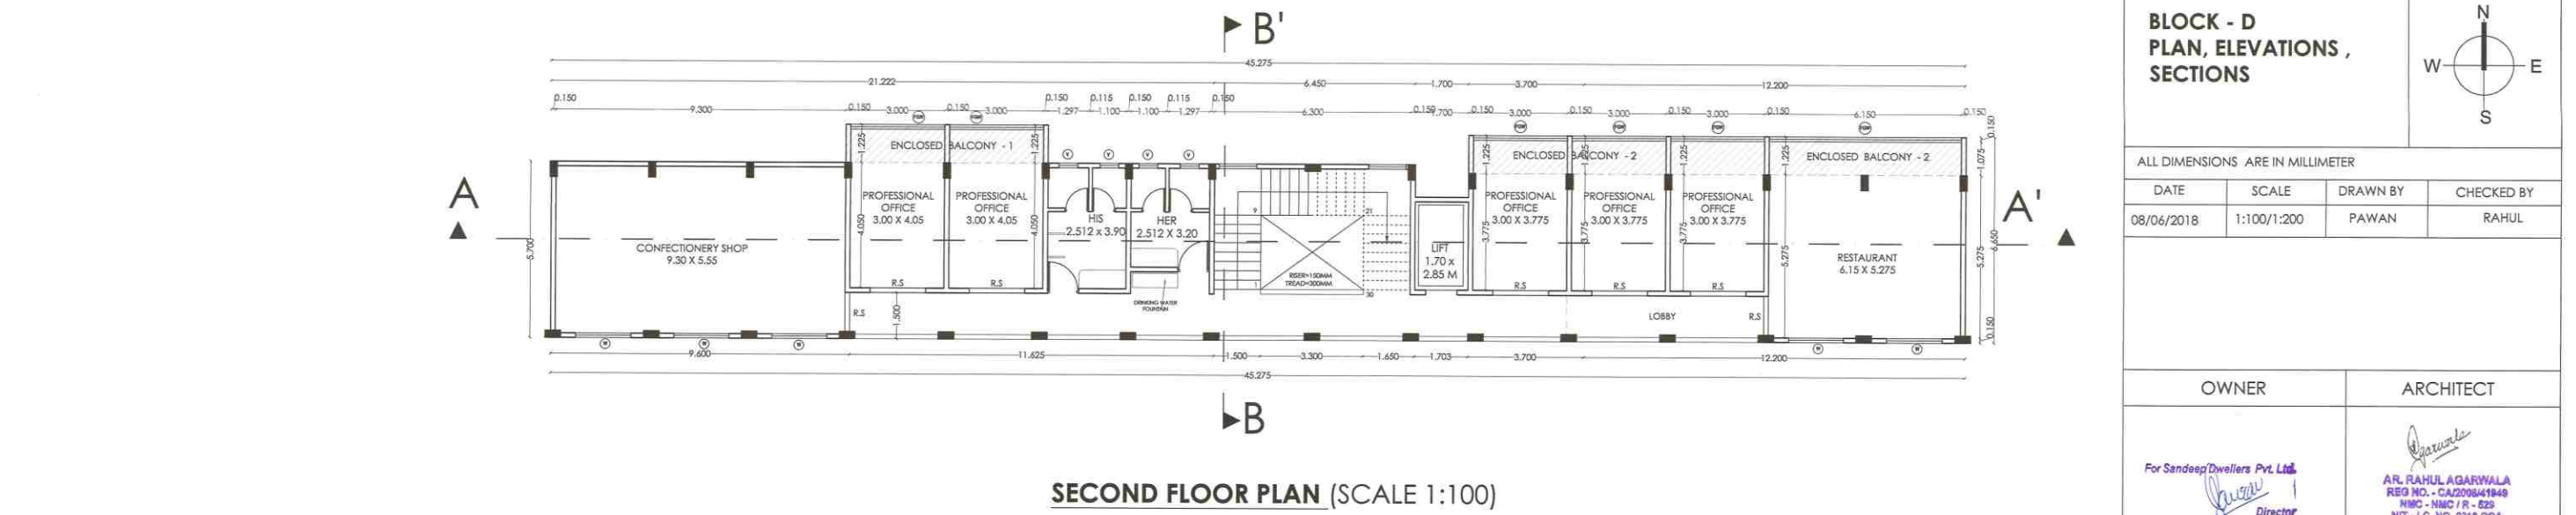

SECOND FLOOR PLAN (SCALE 1:100)

PLOT BOUNDARY SHOWN THIS
PROPOSED CONSTRUCTION SHOWN AS
RAIN WATER HARVESTING PIPE LINE
SHOWN AS
SEWAGE LINE SHOWN ASBLOCK - D
PLAN, ELEVATIONS,
SECTIONS

ALL DIMENSIONS ARE IN MILLIMETER

DATE 08/06/2018 SCALE 1:100/1:200 DRAWN BY PAWAN CHECKED BY RAHUL

OWNER ARCHITECT

For Sandeep Dwellers Pvt. Ltd.
Director
RAHUL AGARWALA
C.O. ARSOUNDHI, CA. JODHPUR
NAT'L ENO-2310
NAT'L ENO-2310