


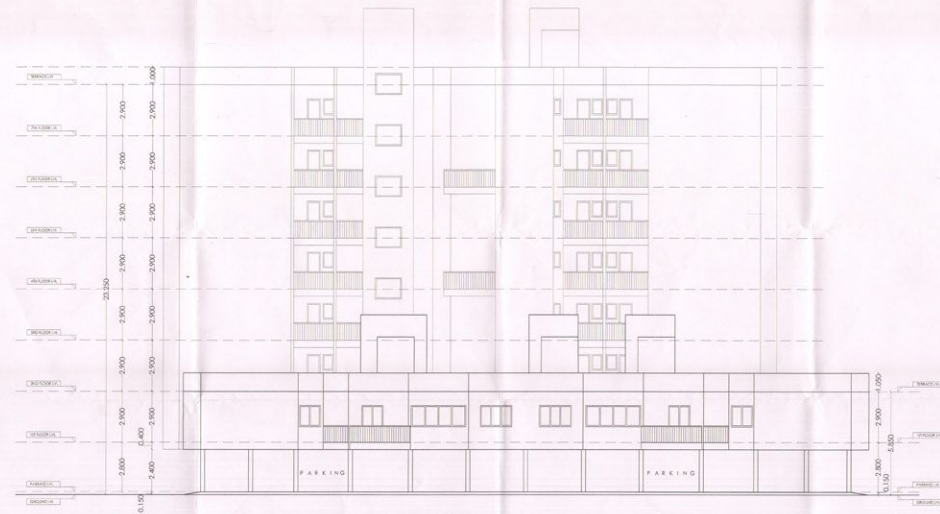

BLOCK A - FRONT ELEVATION
(SCALE 1:100)



BLOCK A - SIDE ELEVATION
(SCALE 1:100)

SCHEDULE OF OPENINGS		
TYPE	SIZE	DESCRIPTION
D1	1.00X2.10	T.W. DOOR
D2	0.90X2.10	COMMERCIAL FLUSH DOOR
D3	0.75X2.10	COMMERCIAL FLUSH DOOR
W1	1.80X1.20	ALUMINIUM WINDOW
W2	1.80X1.20	ALUMINIUM WINDOW
W3	1.20X1.20	ALUMINIUM WINDOW
W4	0.40X0.40	M.S. VENTILATOR
W5	0.40X0.40	ALUMINIUM WINDOW
FGW	LENGTH X 1.20	ALUMINIUM WINDOW
V	0.40X0.40	M.S. VENTILATOR

PLOT BOUNDARY SHOWN THIS	
PROPOSED CONSTRUCTION SHOWN AS	
RAIN WATER HARVESTING PIPE LINE SHOWN AS	
SEWAGE LINE SHOWN AS	

ELEVATIONS - BLOCK A	
W	E
N	S

ALL DIMENSIONS ARE IN METERS			
DATE	SCALE	DRAWN BY	CHECKED BY
13/11/2013	1:100	GUNJAN	RAHUL

ARCHITECTURAL & INTERIOR DESIGN STUDIO
1C, GULMOHAR, TEMPLE ROAD
Civil Lines, Nagpur-440001
Email: md.studio@hotmail.com

OWNER	ARCHITECT
For Sandeep Dwellers Pvt. Ltd. Director RAHUL AGARWALA C.O. REGD NO. CA/2008/41949 N.T.E.S. NO. 2319 N.M.C. / R. 529	RAHUL AGARWALA C.O. REGD NO. CA/2008/41949 N.T.E.S. NO. 2319 N.M.C. / R. 529

Subject to the condition that the NIT shall release the plot in favor of M/s Sandeep Dwellers Pvt. Ltd. in proportion to the development work to the satisfaction of the NIT that the development work is executed as per the specifications as per the clause 10.14 of the clause of Agreement of 20/07/2013.

As per structural drawing set and structural certificate submitted by Mr. Parasara Kulkarni on 16/11/2013.