


BLOCK DIAGRAM OF 2ND TO 7TH FLOOR PLAN (SCALE 1:200)

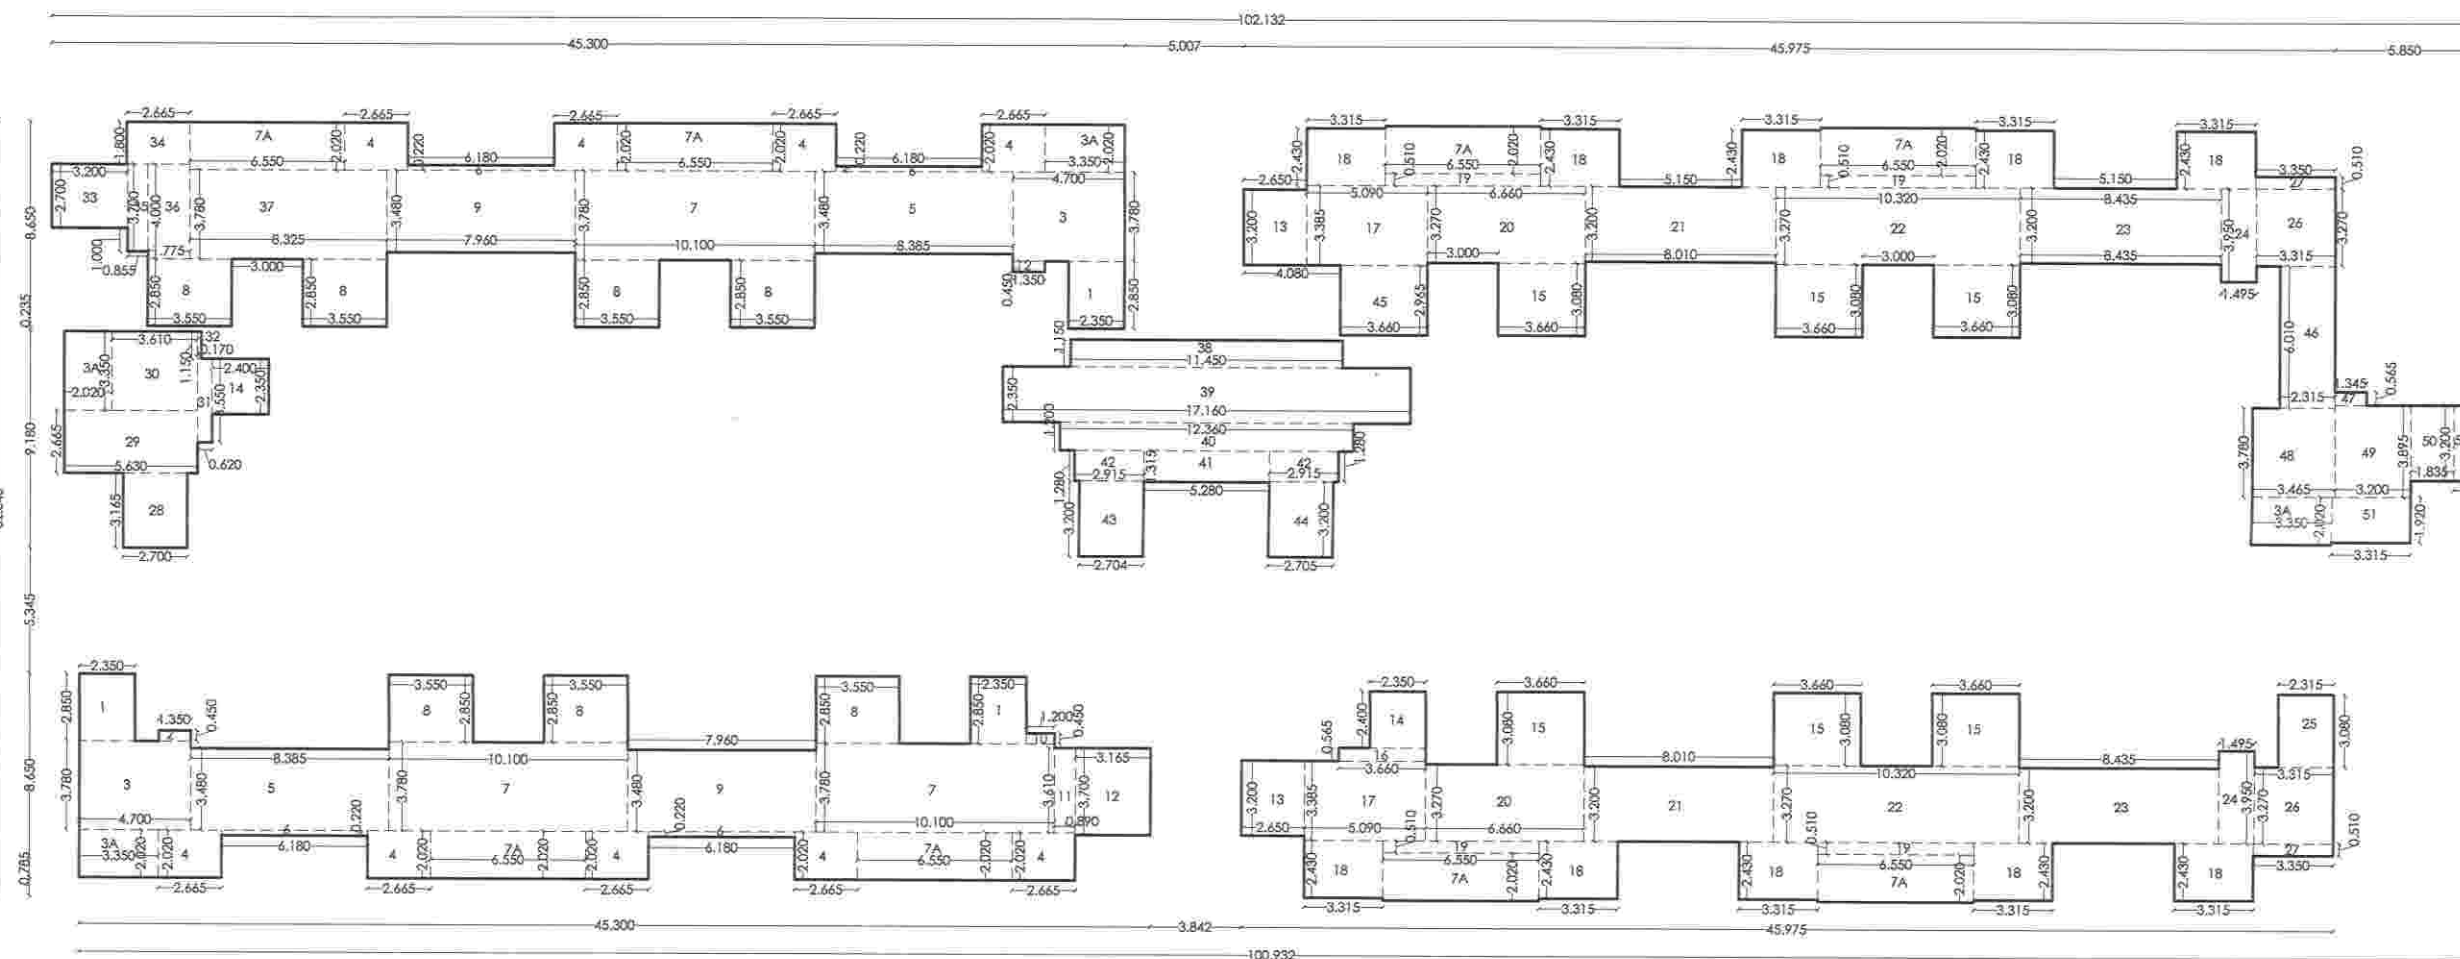

BALCONY AREA CALCULATION OF 2ND TO 7TH FLOOR

BLOCK A				
BALCONY AREA CALCULATION FOR 2ND TO 7TH FLOOR				
PERMISSIBLE ENCLOSED BALCONY	LENGTH	X	WIDTH	AREA
EB-1	3.350	X	1.200	4.020
EB-2	3.350	X	1.000	3.350
EB-3	3.350	X	2.000	6.700
TOTAL ENCLOSED BALCONY AREA (A)				14.070
OPEN BALCONY AREA CALCULATION				
BALCONY	LENGTH	X	WIDTH	AREA
B-1	2.500	X	1.200	3.000
B-2	2.500	X	1.000	2.500
B-3	2.500	X	1.310	3.275
B-4	2.500	X	1.310	3.275
B-5	2.500	X	1.345	3.363
B-6	2.500	X	1.345	3.363
TOTAL OPEN BALCONY AREA (B)				18.776
TOTAL (A) + (B)				32.846

DOUBLE HEIGHT TERRACE AREA CALCULATION OF 2ND TO 7TH FLOOR

DOUBLE HEIGHT TERRACE AREA CALCULATION OF 2ND TO 7TH FLOOR				
SR NO	LENGTH	X	WIDTH	AREA
1	1.2	X	3.350	4.020
2	1.2	X	3.350	4.020
3	1.2	X	3.350	4.020
4	1.2	X	3.350	4.020
5	1.2	X	3.350	4.020
6	1.2	X	3.350	4.020
TOTAL (C)				24.120

BUILT UP AREA CALCULATION OF 2ND TO 7TH FLOOR

BLOCK A				
BUILT UP AREA CALCULATION FOR 2ND TO 7TH FLOOR				
BLOCK	LENGTH	X	WIDTH	AREA
1	2.350	X	2.350	5.518
2	2.350	X	2.350	5.518
TOTAL BUILT UP AREA				1304.045


PREMIUM BLOCK DIAGRAM OF 2ND TO 7TH FLOOR PLAN (SCALE 1:200)

PREMIUM AREA CALCULATION OF 2ND TO 7TH FLOOR

BLOCK A				
PREMIUM AREA CALCULATION FOR 2ND TO 7TH FLOOR				
PERMISSIBLE PREMIUM AREA	LENGTH	X	WIDTH	AREA
P-1	3.350	X	2.350	7.873
P-2	3.350	X	2.350	7.873
TOTAL PREMIUM AREA (A-B)				391.475

Object to the Construction of No Objection Certificate of chief fire officer NMG-DL-06/08/2018

2ND, 4TH, 6TH FLOOR PLAN (SCALE 1:100)

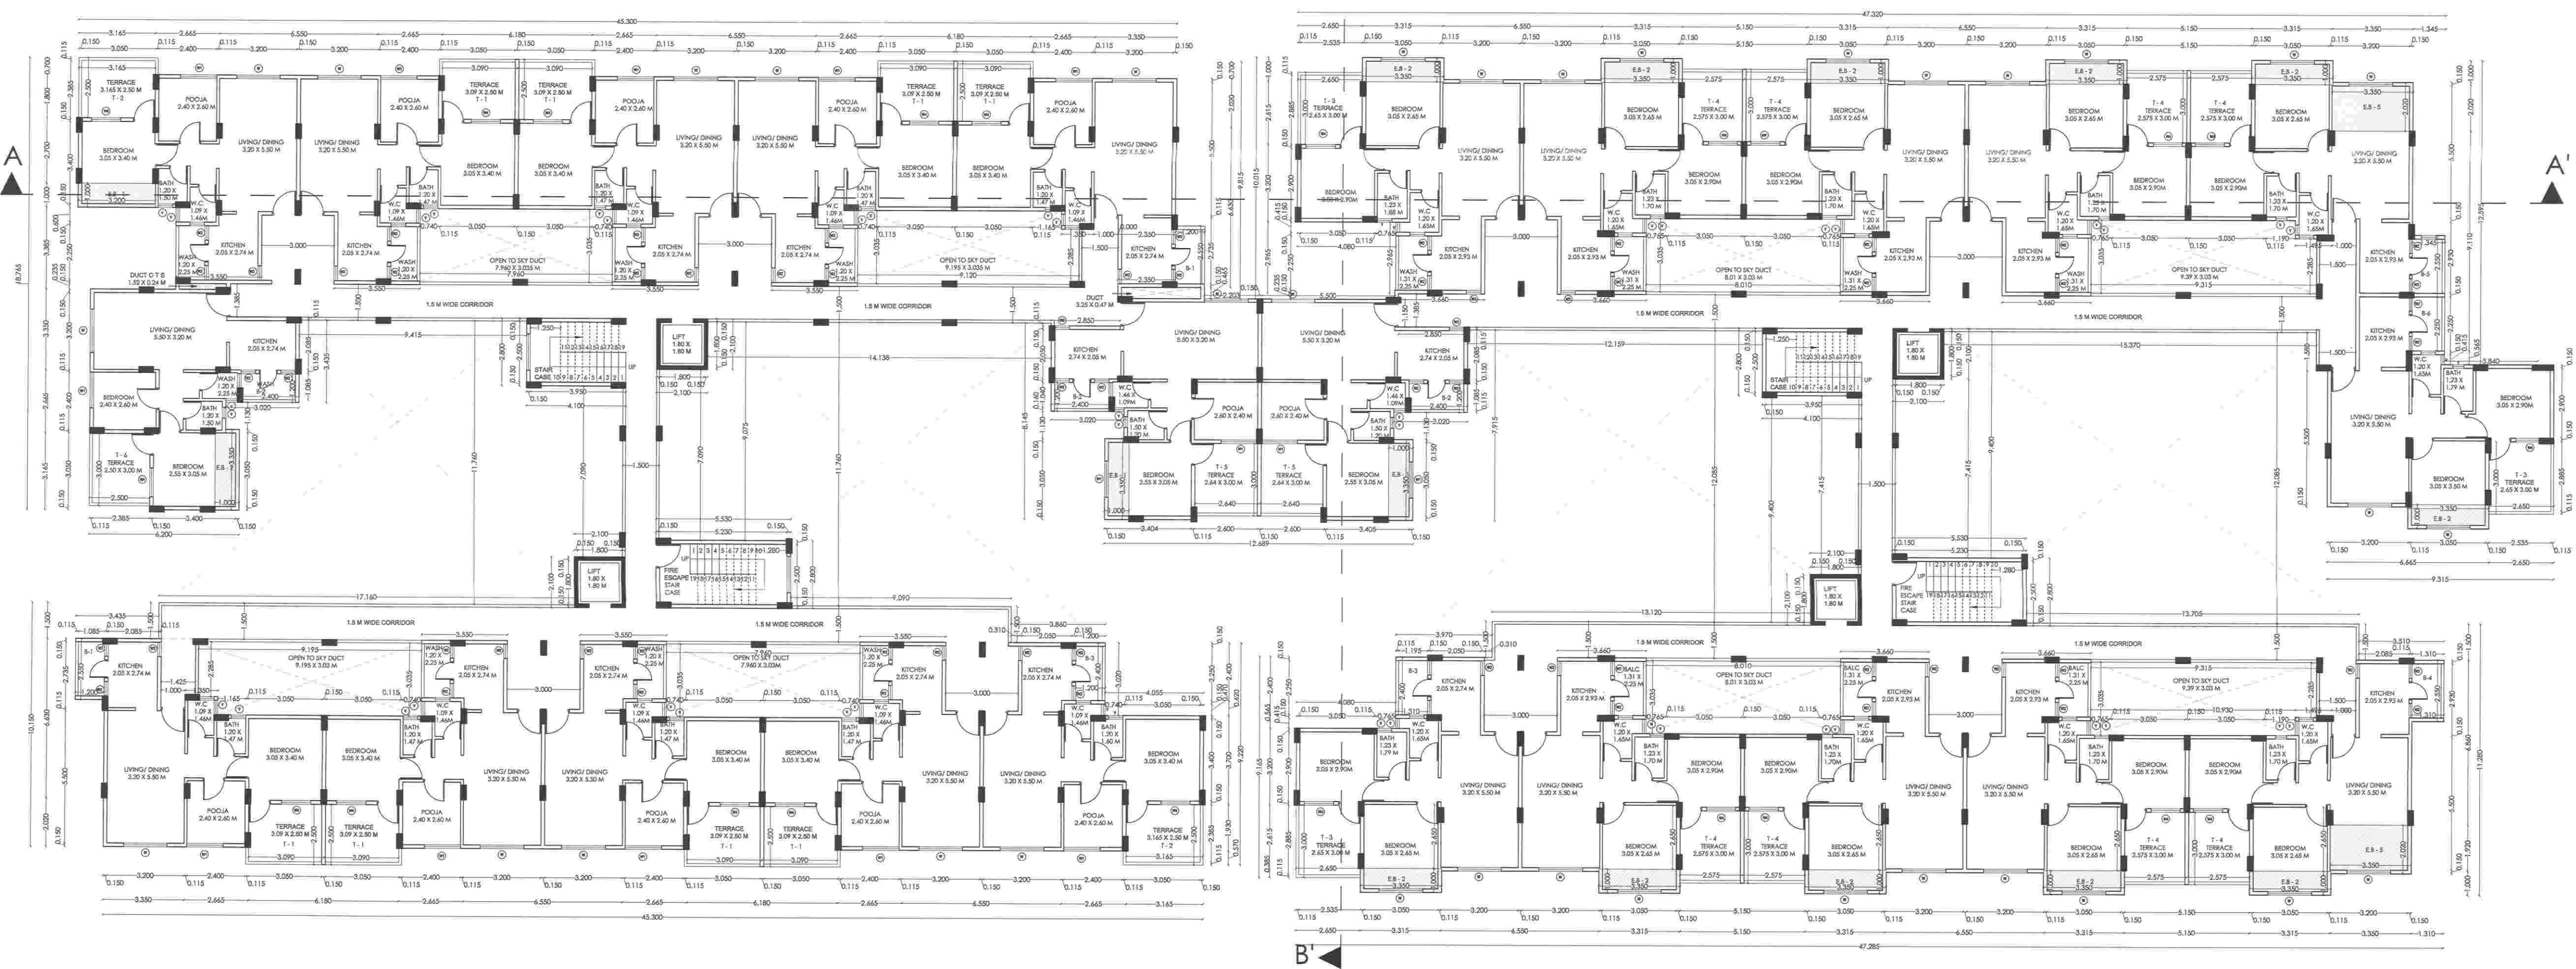

REVISED GROUP HOUSING ON KH. NO. 13-15/1, 2 MOUZA WANJARA, TAH. & DIST. NAGPUR BELONGING TO SANDEEP DWELLERS PVT. LTD.

SCHEDULE OF OPENINGS		
TYPE	SIZE	DESCRIPTION
D1	1.00X2.10	T.W. DOOR
D2	0.90X2.10	COMMERCIAL FLUSH DOOR
D3	0.75X2.10	COMMERCIAL FLUSH DOOR
W	1.80X1.20	ALUMINIUM WINDOW
W1	1.50X1.20	ALUMINIUM WINDOW
W2	1.20X1.20	ALUMINIUM WINDOW
W3	0.60X0.60	MS. VENTILATOR
W4	0.45X0.60	ALUMINIUM WINDOW
FGW	LENGTH X 1.20	ALUMINIUM WINDOW
V	0.60X0.60	MS. VENTILATOR