


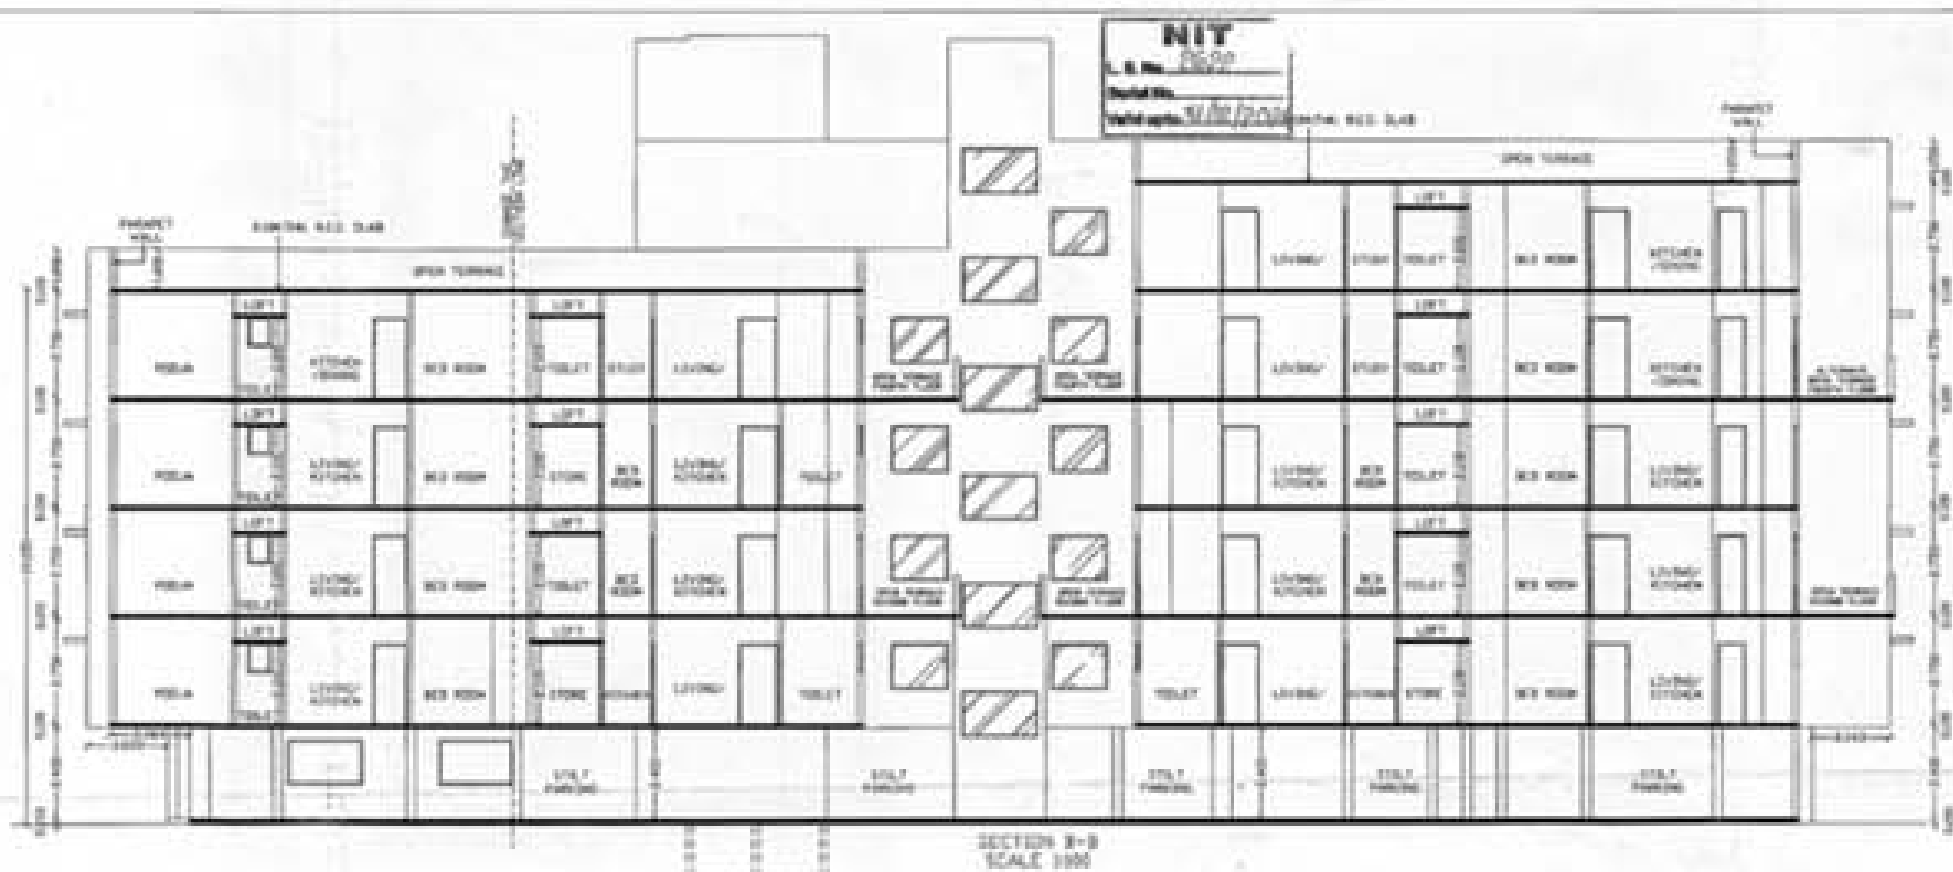


Recessed arrangement for rain water harvesting shall be done


Subject to the condition as per Registration letter in 2013/2014 enclosed here with




Subject to the condition as per Registration letter in 2013/2014 enclosed here with

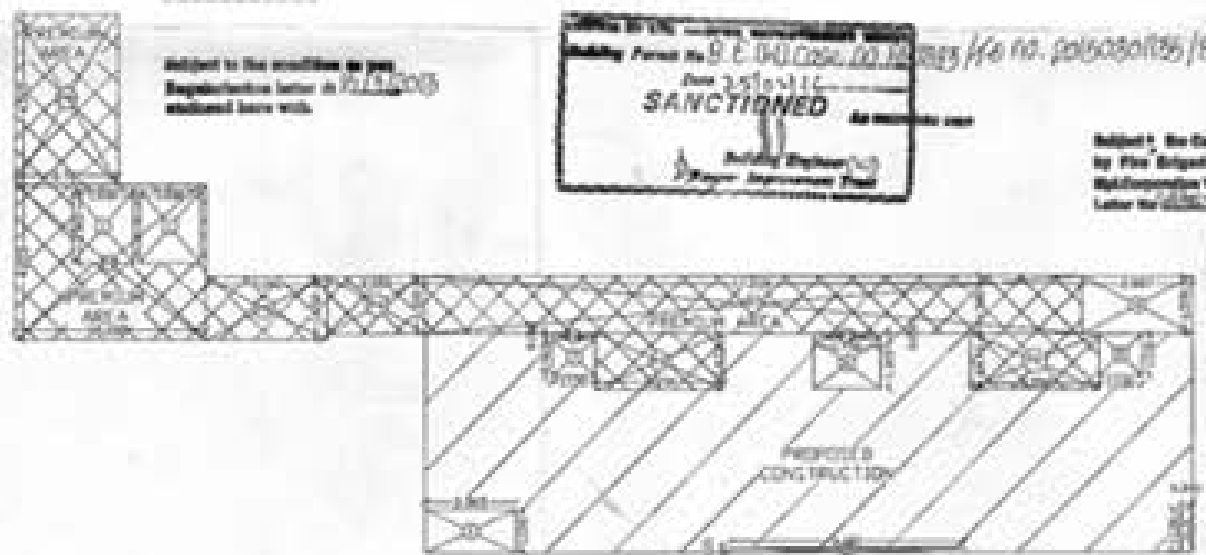

BUILT-UP PLAN FIFTH FLOOR
SCALE 1/100

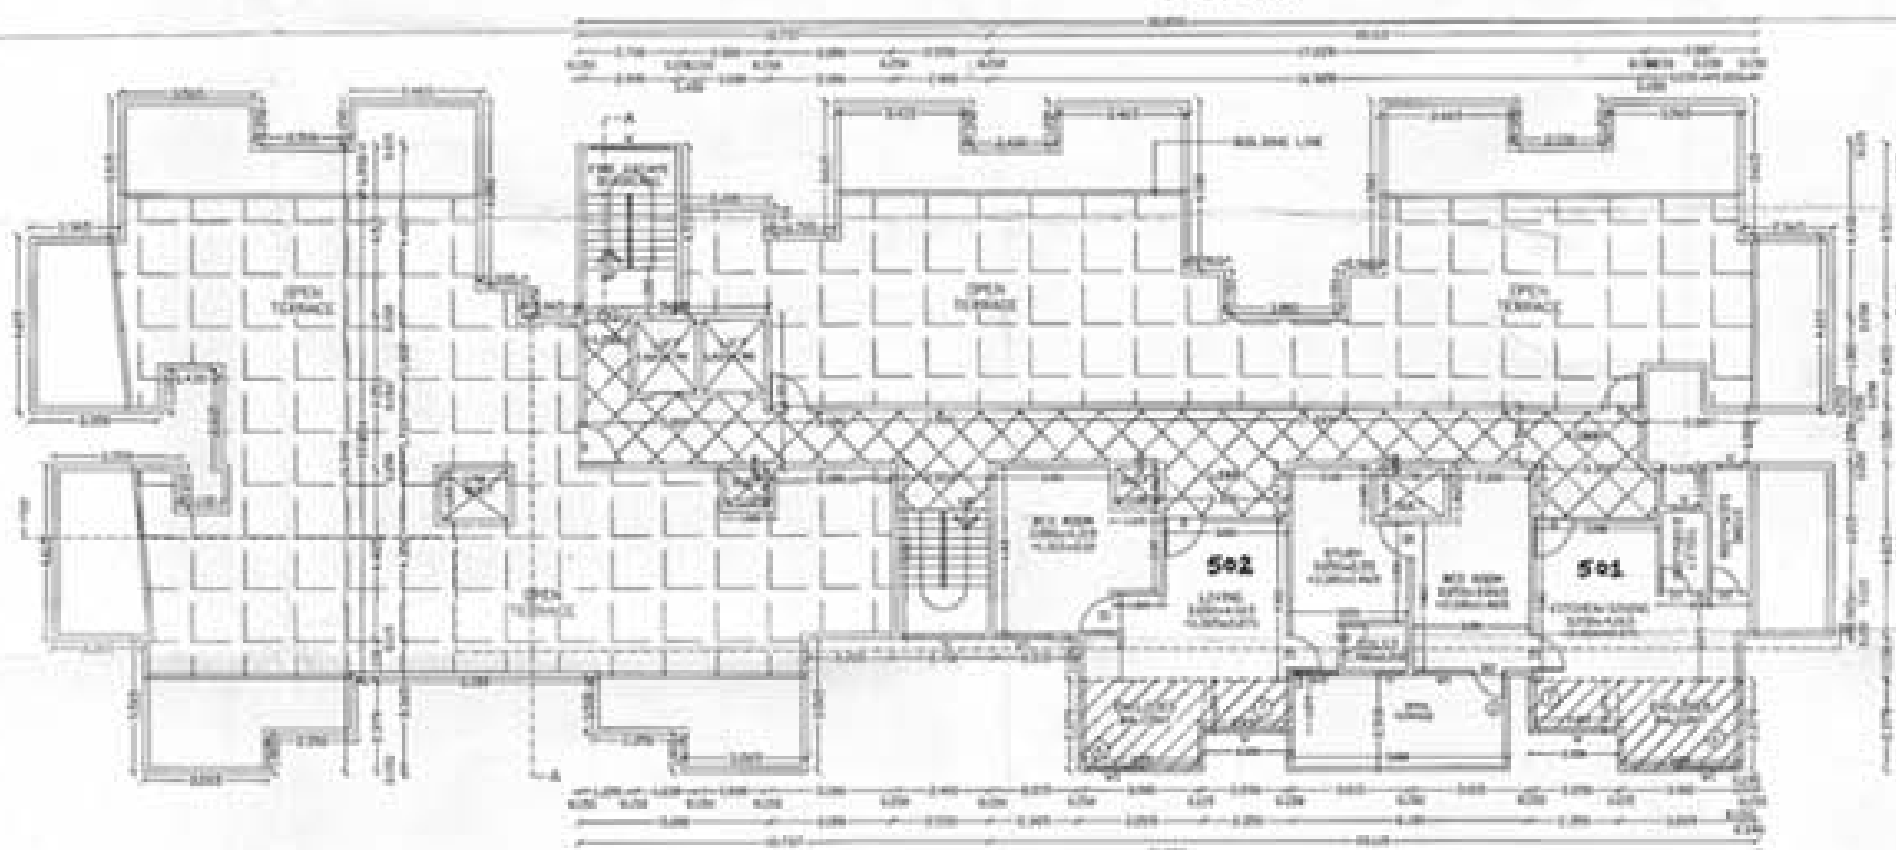

FIFTH FLOOR PLAN
SCALE 1/100

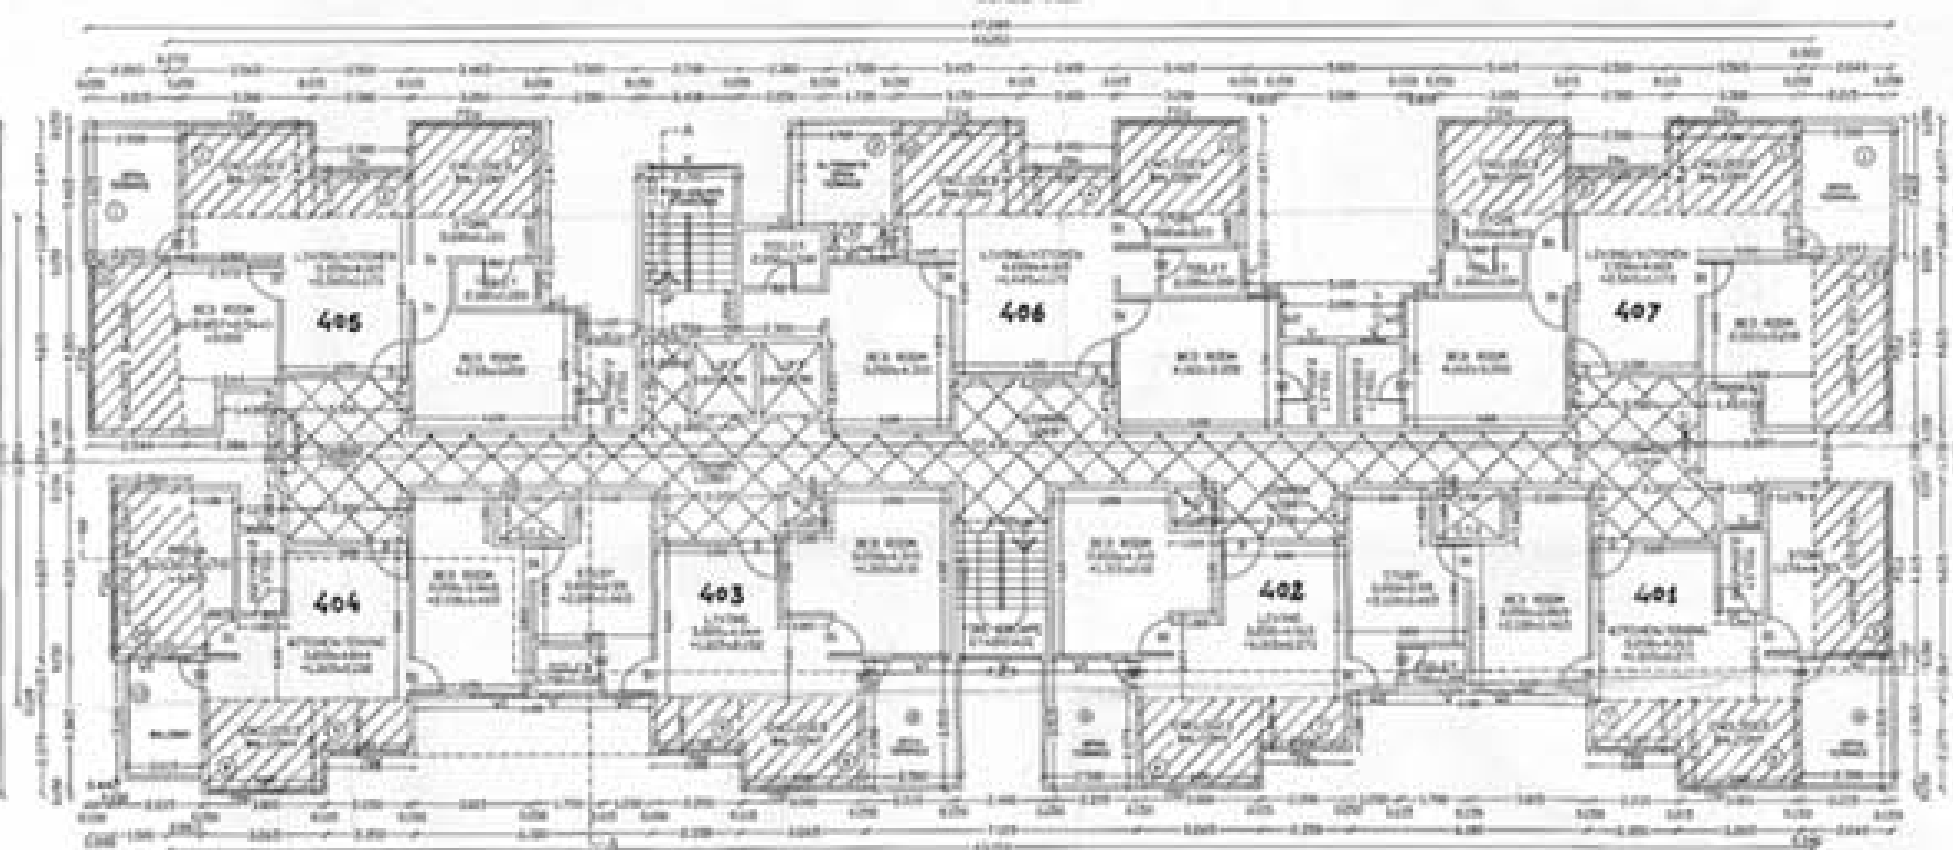

FOURTH FLOOR PLAN
SCALE 1/100

PROPOSED CONSTRUCTION OF MULTIFAMILY DWELLING UNIT IN PLOT NO. 2, MOUDA-SOMALWADA, SHEET NO. 10, CITY SURVEY No. 777, KH. NO. 109/4, 109/7, 109/8 & DIST. NAGPUR, BELONGING TO, M/S. PUSHPAK HOMES PVT. LTD. THROUGH SHRI. CAUSRY AGARWAL (BHARTYA GRUH SAMADHYA NIBHAN SANSTHA, NAGPUR)

STATEMENT OF AREAS

BALCONY AREA - FOURTH FLOOR
SAME AS ON SECOND FLOOR
= 153.242 SQ.M.

TERRACE AREA - FOURTH FLOOR
SAME AS ON SECOND FLOOR
= 53.498 SQ.M.

BUILT-UP AREA STATEMENT - FIFTH FLOOR

Particulars	Area (SQ.M.)
GRAND TOTAL	141.414
PREMIUM AREA	141.414
BALCONY AREA	153.242
TERRACE AREA	53.498
TOTAL BUILT-UP AREA	348.154
NET AREA	112.374
NET AREA	112.374

PREMIUM AREA STATEMENT - FIFTH FLOOR

Particulars	Area (SQ.M.)
GRAND TOTAL	141.414
PREMIUM AREA	141.414
BALCONY AREA	153.242
TERRACE AREA	53.498
TOTAL BUILT-UP AREA	348.154
NET AREA	112.374
NET AREA	112.374

BALCONY STATEMENT - FIFTH FLOOR

Particulars	Area (SQ.M.)
GRAND TOTAL	153.242
BALCONY AREA	153.242
TERRACE AREA	53.498
TOTAL BUILT-UP AREA	348.154
NET AREA	112.374
NET AREA	112.374

TERRACE STATEMENT - FIFTH FLOOR

Particulars	Area (SQ.M.)
GRAND TOTAL	53.498
TERRACE AREA	53.498
BALCONY AREA	153.242
TOTAL BUILT-UP AREA	348.154
NET AREA	112.374
NET AREA	112.374

TOTAL BUILT-UP AREA STATEMENT

Floor	Area (SQ.M.)
FIRST FLOOR	174.100
SECOND FLOOR	174.100
THIRD FLOOR	174.100
FOURTH FLOOR	174.100
FIFTH FLOOR	174.100
TOTAL BUILT-UP AREA	864.500

TOTAL PREMIUM AREA STATEMENT

Floor	Area (SQ.M.)
FIRST FLOOR	141.414
SECOND FLOOR	141.414
THIRD FLOOR	141.414
FOURTH FLOOR	141.414
FIFTH FLOOR	141.414
TOTAL PREMIUM AREA	705.056

TOTAL BALCONY AREA STATEMENT

Floor	Area (SQ.M.)
FIRST FLOOR	153.242
SECOND FLOOR	153.242
THIRD FLOOR	153.242
FOURTH FLOOR	153.242
FIFTH FLOOR	153.242
TOTAL BALCONY AREA	768.210

TOTAL TERRACE AREA STATEMENT

Floor	Area (SQ.M.)
SECOND FLOOR	53.498
THIRD FLOOR	53.498
FOURTH FLOOR	53.498
FIFTH FLOOR	53.498
TOTAL TERRACE AREA	214.992

TOTAL TERRACE AREA STATEMENT

Floor	Area (SQ.M.)
SECOND FLOOR	53.498
THIRD FLOOR	53.498
FOURTH FLOOR	53.498
FIFTH FLOOR	53.498
TOTAL TERRACE AREA	214.992

OWNER

ARCHITECT

DATE

SCALE

SHEET NO.

DATE

SCALE

SHEET NO.

DATE

SCALE

SHEET NO.

DATE

SCALE

SHEET NO.