




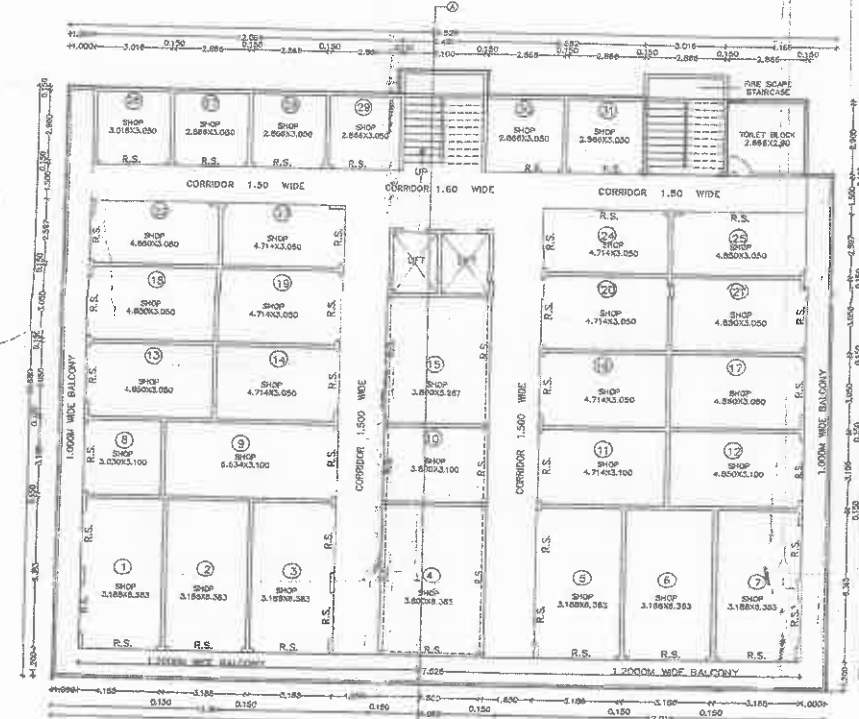


EXISTING 2ND FLOOR PLAN
(SCALE 1:100)

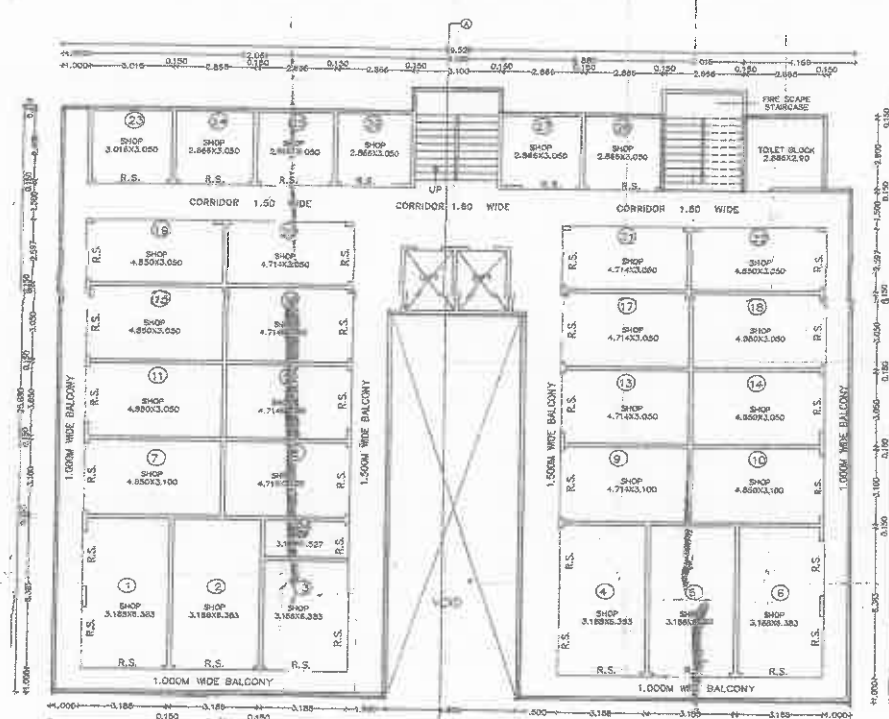


EXISTING 1ST FLOOR PLAN
(SCALE 1:100)

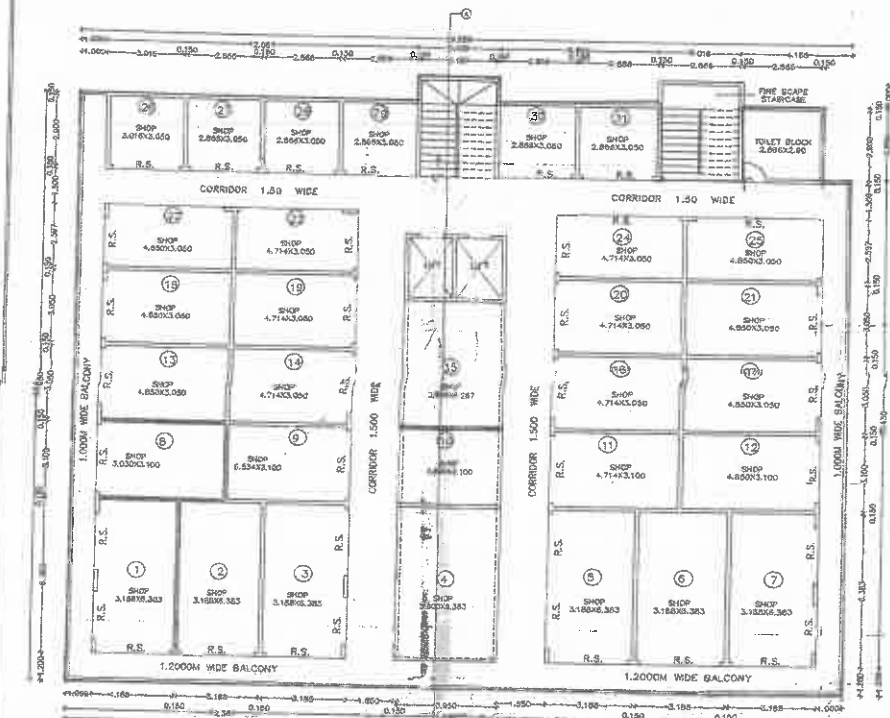


EXISTING 3RD FLOOR PLAN
(SCALE 1:100)

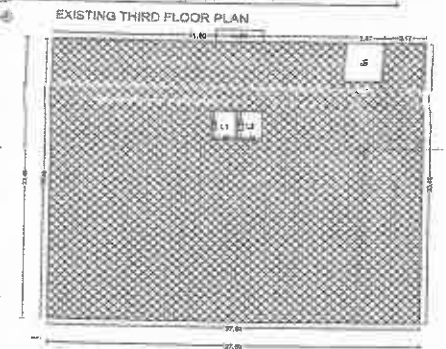


EXISTING 4TH FLOOR PLAN
(SCALE 1:100)

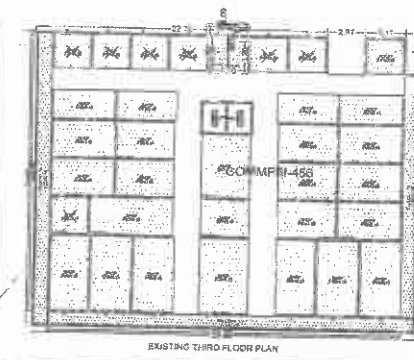


EXISTING 5TH FLOOR PLAN
(SCALE 1:100)

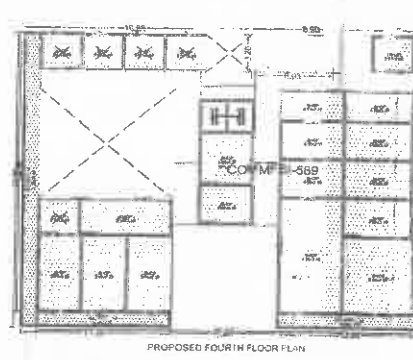


PROPOSED 4TH FLOOR PLAN
(SCALE 1:100)

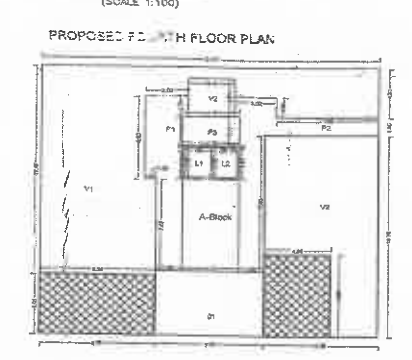


PROPOSED 5TH FLOOR PLAN
(SCALE 1:100)

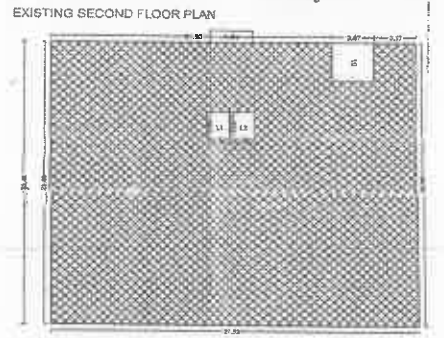


EXISTING SECOND FLOOR PLAN

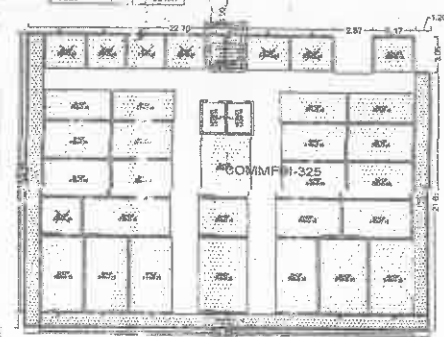

EXISTING FIRST FLOOR PLAN

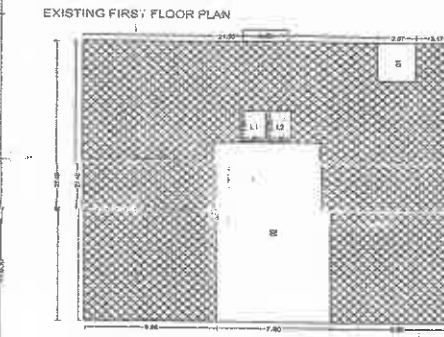

EXISTING FIRST FLOOR PLAN

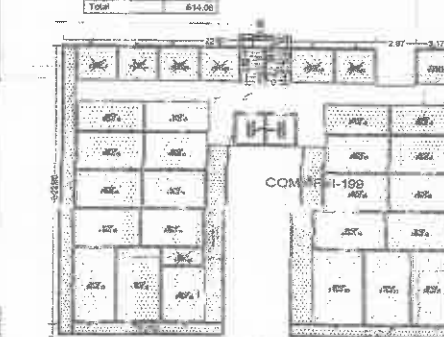

EXISTING FIRST FLOOR PLAN

STAMP OF APPROVAL

SHREYAS DEVELOPERS LTD.
LADY COURT ROAD,
CHANDAPUR, MUMBAI 400010
Mr. Shrawan Kulkarni
Managing Director

For use of Solar Water Heating System, Solar Water Heating System shall be installed in the building for a following use of the plot area capacity mentioned as under:

Type of Building: For Capacity

1) Hospital: 100 Ltrs./day/person
2) Hotel: 100 Ltrs./day/person
3) Hostel & other: 25 Ltrs./day/person
4) Residential: 25 Ltrs./day/person

If the provision as above is not made, the occupancy certificate will be issued from NMC.

GENERIC ANALYSIS OF THE BUILDING FOR SANITIZATION

FOR SANITIZATION, THE SUBMITTED DRAWING SHALL BE SUBMITTED TO THE NMC FOR SANITIZATION. THE NMC SHALL RECORD, BEFORE ONE MONTH COMMENCEMENT OF CONSTRUCTION OR AFTER THREE MONTHS OF SANCTION OF BUILDING PLAN WHICHEVER IS EARLIER.

PROPOSED USE SUBMITTED AS PER PLAN: Commercial

SPECIFICATIONS

EXISTING AND PROPOSED COMMERCIAL BUILDING ON PLOT NO. 1, C.T. NO. 107, MOHZA-AMBAZARI, SADASHIVRAO BUTY LAY-OUT W.H.C. ROAD NAGPUR

Sl. No.	Particulars	Area (sq.m.)
1.	Plot Area	1142.32
2.	Area of Building	0.00
3.	Area of Road	0.00
4.	Area of Open Space	0.00
5.	Area of Balcony	0.00
6.	Area of Terrace	0.00
7.	Area of Staircase	0.00
8.	Area of Lift	0.00
9.	Area of Other	0.00
10.	Area of Total	0.00
11.	Area of Plot (Net)	1142.32
12.	Area of Building (Net)	0.00
13.	Area of Road (Net)	0.00
14.	Area of Open Space (Net)	0.00
15.	Area of Balcony (Net)	0.00
16.	Area of Terrace (Net)	0.00
17.	Area of Staircase (Net)	0.00
18.	Area of Lift (Net)	0.00
19.	Area of Other (Net)	0.00
20.	Area of Total (Net)	0.00
21.	Area of Plot (Gross)	1142.32
22.	Area of Building (Gross)	0.00
23.	Area of Road (Gross)	0.00
24.	Area of Open Space (Gross)	0.00
25.	Area of Balcony (Gross)	0.00
26.	Area of Terrace (Gross)	0.00
27.	Area of Staircase (Gross)	0.00
28.	Area of Lift (Gross)	0.00
29.	Area of Other (Gross)	0.00
30.	Area of Total (Gross)	0.00
31.	Area of Plot (Net)	1142.32
32.	Area of Building (Net)	0.00
33.	Area of Road (Net)	0.00
34.	Area of Open Space (Net)	0.00
35.	Area of Balcony (Net)	0.00
36.	Area of Terrace (Net)	0.00
37.	Area of Staircase (Net)	0.00
38.	Area of Lift (Net)	0.00
39.	Area of Other (Net)	0.00
40.	Area of Total (Net)	0.00
41.	Area of Plot (Gross)	1142.32
42.	Area of Building (Gross)	0.00
43.	Area of Road (Gross)	0.00
44.	Area of Open Space (Gross)	0.00
45.	Area of Balcony (Gross)	0.00
46.	Area of Terrace (Gross)	0.00
47.	Area of Staircase (Gross)	0.00
48.	Area of Lift (Gross)	0.00
49.	Area of Other (Gross)	0.00
50.	Area of Total (Gross)	0.00

Survey No: 275 CTO No: 107

Office of the Corporation of the City Nagpur

Building Permit No. 107/2017

SANCTIONED

subject to conditions mentioned in the building permit.

Asst. Commr. (Nagpur) S. H. Ingole

For: Nagpur Municipal Corporation

Scale: 1:100

Sheet No: 1/2

DATE: 10/10/2017

DISCLAIMER: AUTOCAD IS AN INPUT BASED SOFTWARE TOOL. USED BY MUNICIPAL CORPORATIONS BUT THE FINAL APPROVAL LIES WITH CONCERNED OFFICER / AUTHORITY.

