



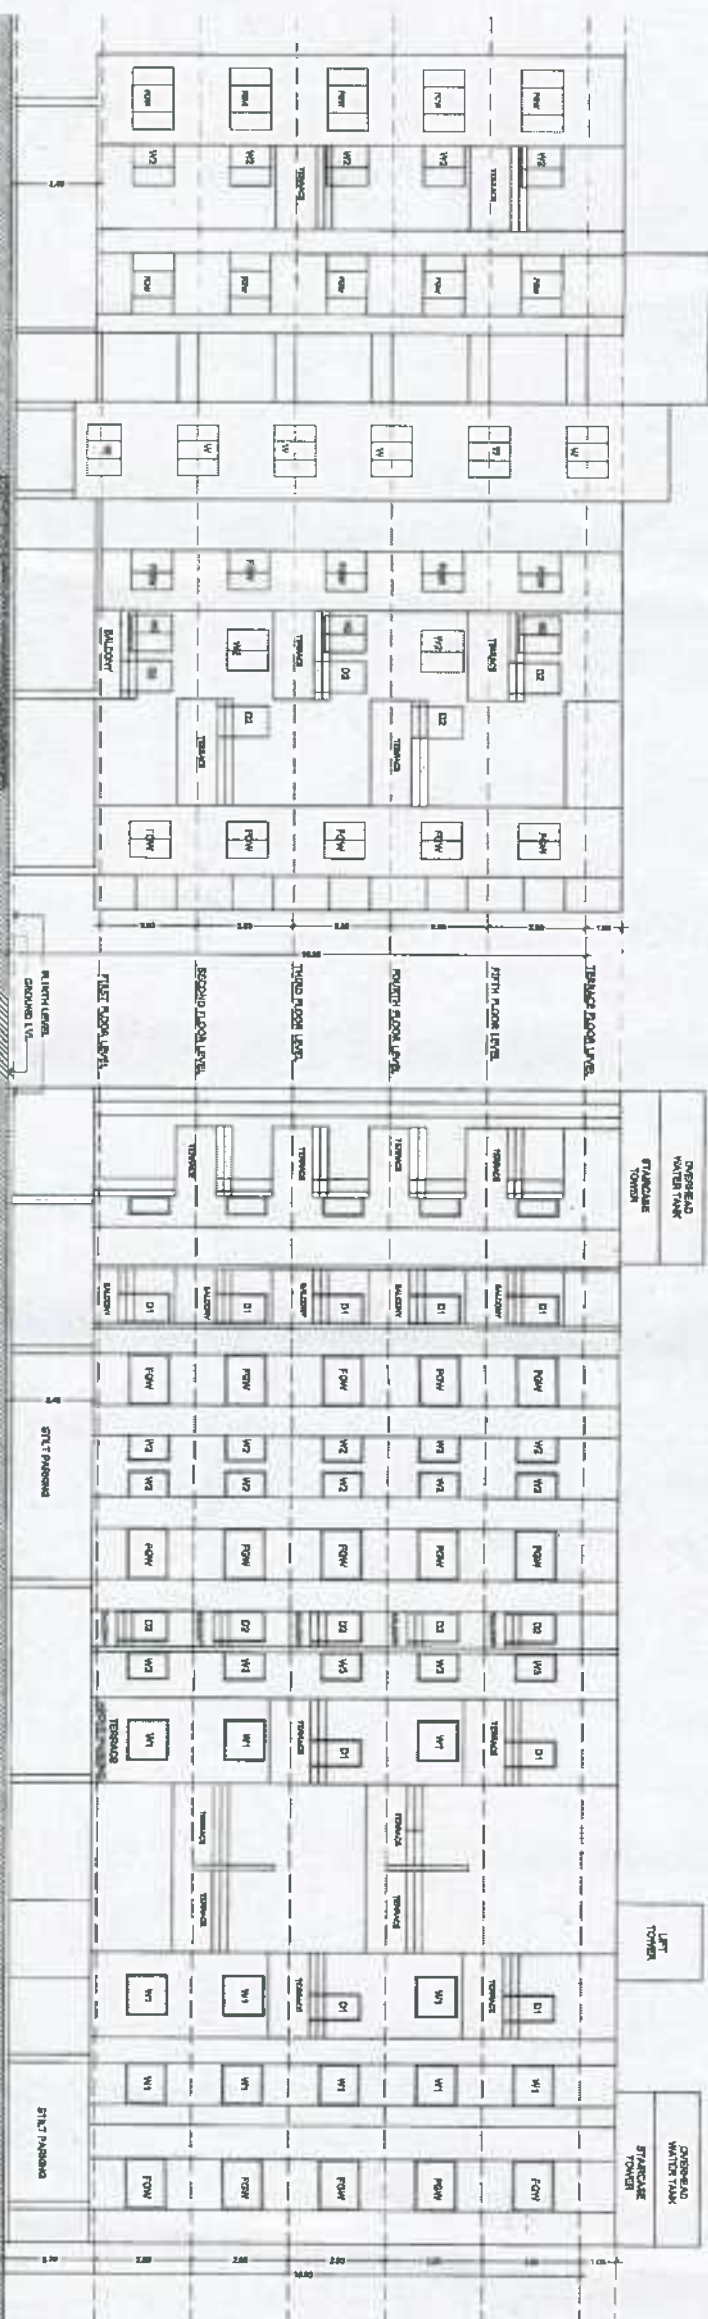

WEST SIDE ELEVATION
SCALE 1:100
STATION No. 20181021140/18504/616

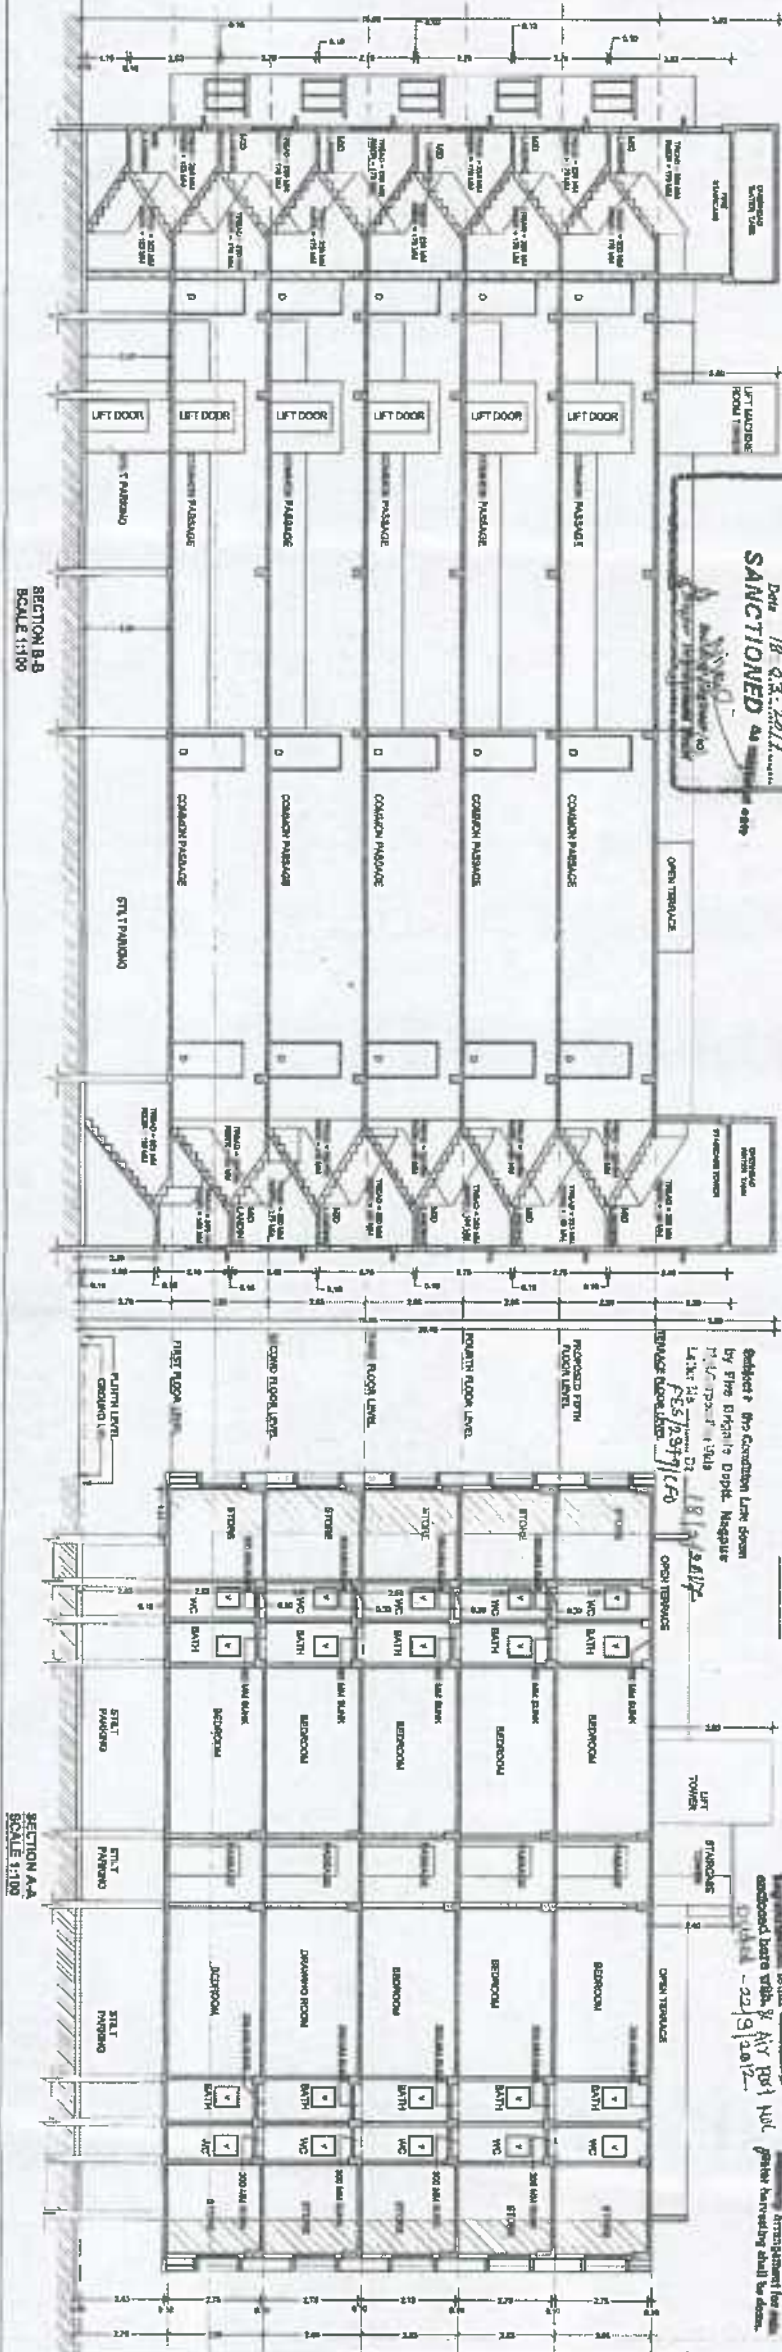


SOUTH SIDE ELEVATION
SCALE 1:100

SECTION B-B
SCALE 1:100

SECTION A-A
SCALE 1:100

8. No. 4.1.3
2018/03/12/2021

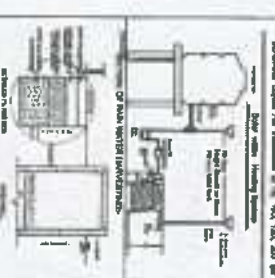

SECTION OF UNDERGROUND WATER TANK

NO.	DESCRIPTION	UNIT	QTY
1	CONCRETE TANK	M ³	1.00
2	IRON ROOF	M ²	1.00
3	IRON WALL	M ²	1.00
4	IRON FLOOR	M ²	1.00
5	IRON CEILING	M ²	1.00
6	IRON DOOR	M ²	1.00
7	IRON WINDOW	M ²	1.00
8	IRON STAIR	M ²	1.00
9	IRON RAILING	M ²	1.00
10	IRON FENCE	M ²	1.00

SECTION OF UNDERGROUND WATER TANK
SCALE 1:100
STATION No. 20181021140/18504/616

SECTION OF UNDERGROUND WATER TANK
SCALE 1:100
STATION No. 20181021140/18504/616

27.12

RECORD OF THE VARIATION
Form No. 0.6: (S.D.) (C.A.) (L.A.)
Date 18-03-2013
ACTIONED
By
For

334572, No 201610211401 9504/676

SHEET NO. 3/5
2/14

GATE


92.83
38.26
>>> 9 M. WIDE EXISTING ROAD >>>

Subject to the Condition Lie down
by the Bridge and Canal. No
G.P.C. or any other Vias
Fees/2007/10

GROUND FLOOR PLAN
(EXISTING FRAME STRUCTURE)
SCALE - 1:100

<<< 12 M. WIDE EXISTING ROAD >>>
26.05
GATE
N
E
W
S

FIRST FLOOR PLAN
(EXISTING FRAME STRUCTURE)
SCALE - 1:100

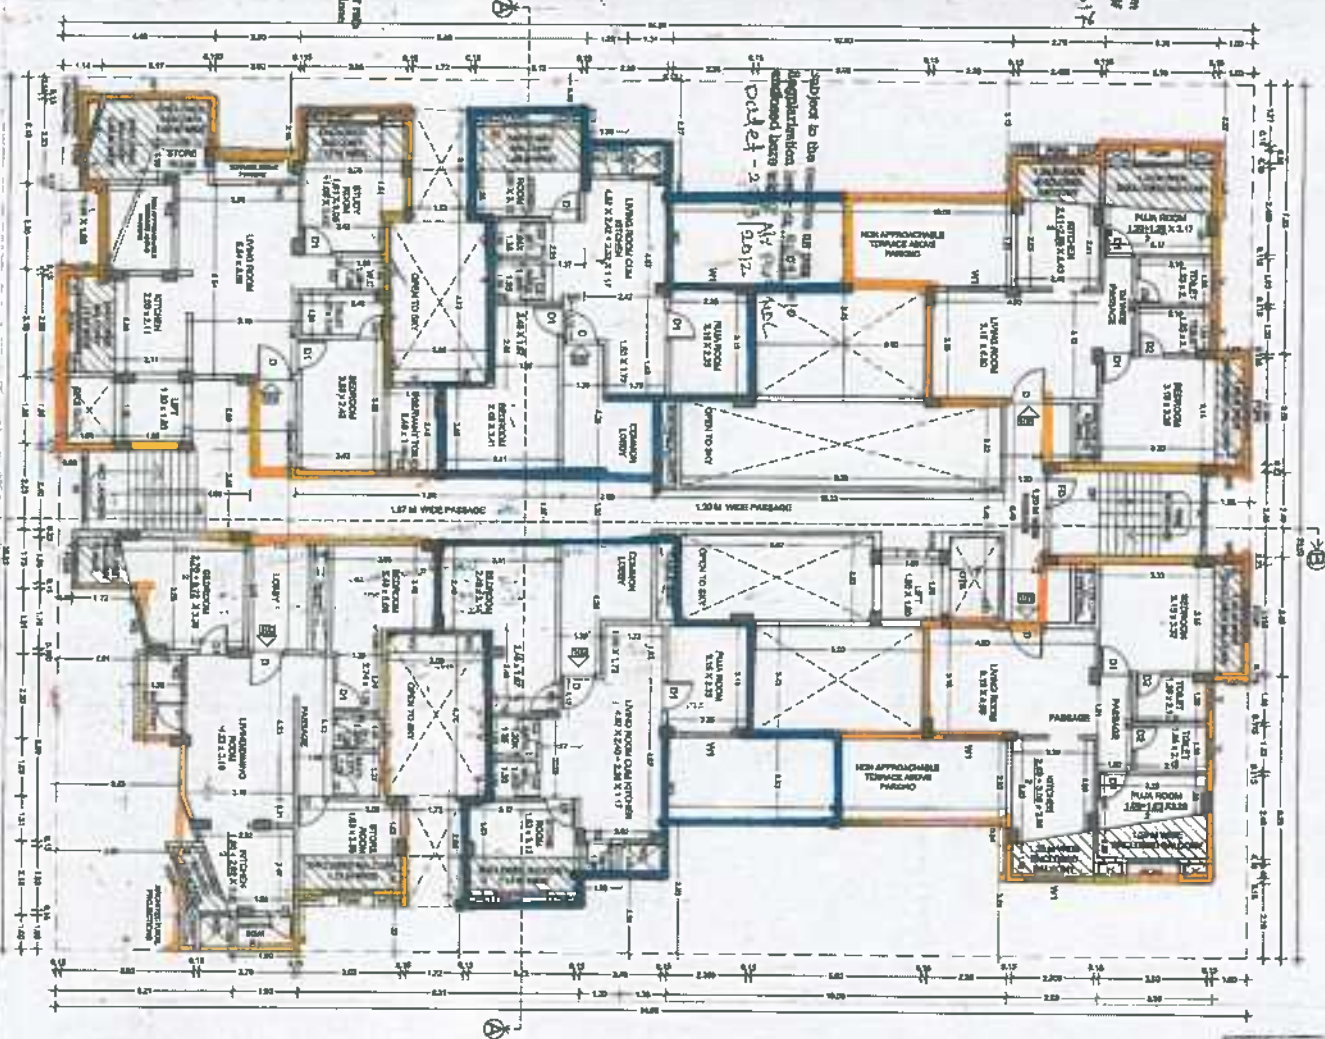

NIT
S. No. 4493
Date 12/12/2003

GENERAL INFORMATION									
PROJECT	1	2	3	4	5	6	7	8	9
NO.	1	2	3	4	5	6	7	8	9
DATE	1	2	3	4	5	6	7	8	9
NO.	1	2	3	4	5	6	7	8	9
DATE	1	2	3	4	5	6	7	8	9
NO.	1	2	3	4	5	6	7	8	9
DATE	1	2	3	4	5	6	7	8	9
NO.	1	2	3	4	5	6	7	8	9
DATE	1	2	3	4	5	6	7	8	9




SECTION OF UNDER GROUND WATER TANK									
NO.	1	2	3	4	5	6	7	8	9
NO.	1	2	3	4	5	6	7	8	9
SECTION OF UNDER GROUND WATER TANK
SCHEDULE OF OPENING

MAIN BUILDING PART LTD THROUGH
VARIATION RECORD
AND SIGNATURE OF ARCHITECT


MELINDA NADIVANA & ASSOCIATES
DATE: 12/12/2003
SCALE: 1:100
DATE: 12/12/2003
SCALE: 1:100



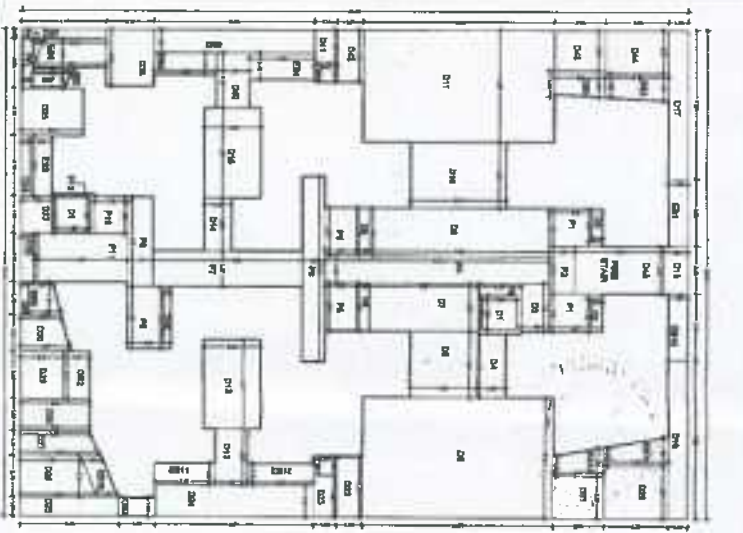

FIRST FLOOR BLDG. AREA										FIRST FLOOR BALCONY AREA									
CROSS		Y		H		NO.		TOTAL		CROSS		Y		H		NO.		TOTAL	
01	1.0	1.0	1	1	1	1	1	1	1	01	1.0	1.0	1	1	1	1	1	1	1
02	1.0	1.0	1	1	1	1	1	1	1	02	1.0	1.0	1	1	1	1	1	1	1
03	1.0	1.0	1	1	1	1	1	1	1	03	1.0	1.0	1	1	1	1	1	1	1
04	1.0	1.0	1	1	1	1	1	1	1	04	1.0	1.0	1	1	1	1	1	1	1
05	1.0	1.0	1	1	1	1	1	1	1	05	1.0	1.0	1	1	1	1	1	1	1
06	1.0	1.0	1	1	1	1	1	1	1	06	1.0	1.0	1	1	1	1	1	1	1
07	1.0	1.0	1	1	1	1	1	1	1	07	1.0	1.0	1	1	1	1	1	1	1
08	1.0	1.0	1	1	1	1	1	1	1	08	1.0	1.0	1	1	1	1	1	1	1
09	1.0	1.0	1	1	1	1	1	1	1	09	1.0	1.0	1	1	1	1	1	1	1
10	1.0	1.0	1	1	1	1	1	1	1	10	1.0	1.0	1	1	1	1	1	1	1
11	1.0	1.0	1	1	1	1	1	1	1	11	1.0	1.0	1	1	1	1	1	1	1
12	1.0	1.0	1	1	1	1	1	1	1	12	1.0	1.0	1	1	1	1	1	1	1
13	1.0	1.0	1	1	1	1	1	1	1	13	1.0	1.0	1	1	1	1	1	1	1
14	1.0	1.0	1	1	1	1	1	1	1	14	1.0	1.0	1	1	1	1	1	1	1
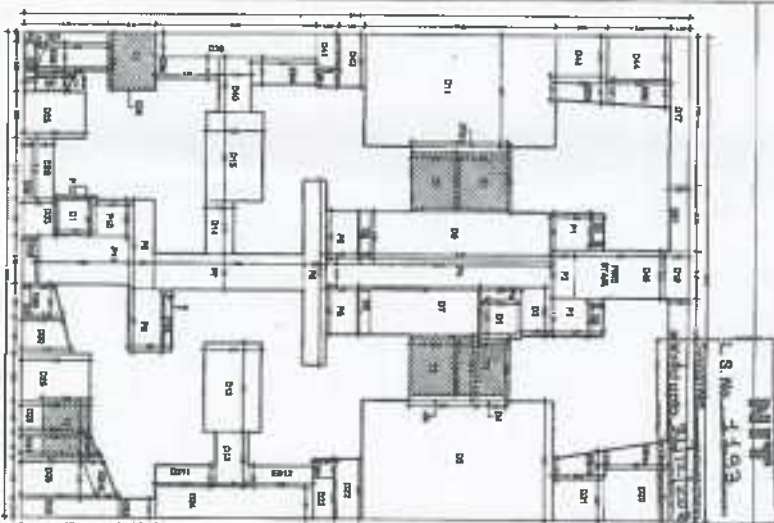


SHEET NO. 1

RESEARCH AND POLYMER LABORATORY REPORT

CODE	SPEC					TOTAL	ANAL				
	1	2	3	4	5		6	7	8	9	10
001	1	5	1	1	1	9	0.01	0.02	0.03	0.04	0.10
002	1	5	1	1	1	9	0.01	0.02	0.03	0.04	0.10
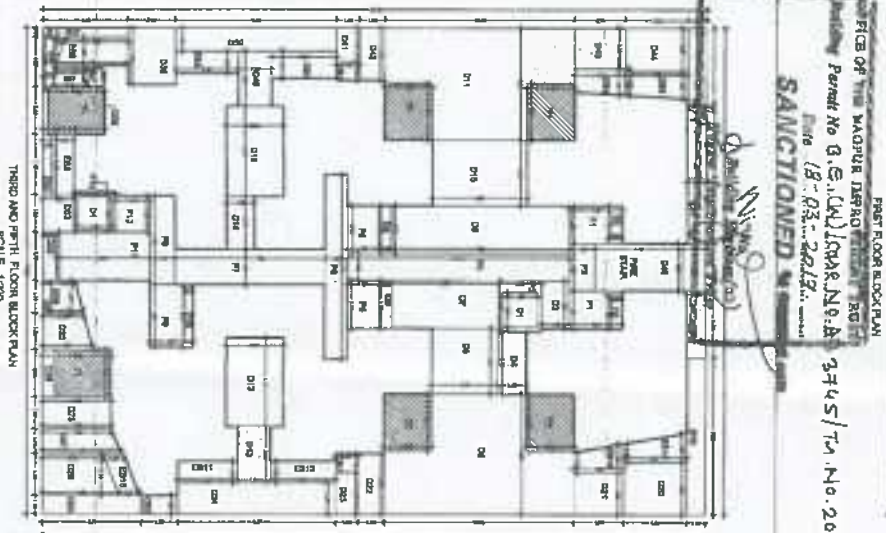

102440 0504/876

DEDUCTION FOR FIRST FLOOR	
AREA	2nd FL
CONCRETE	411
FORMWORK	11
PAINT	1
WATER	1
WASTE	1
WATER	1
WASTE	1

FORMWORK (11.11.15)

WATER (1.11.15)

WASTE (1.11.15)

WATER (1.11.15)

WASTE (1.11.15)

WATER (1.11.15)

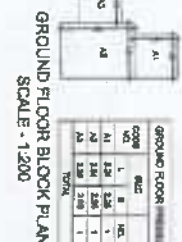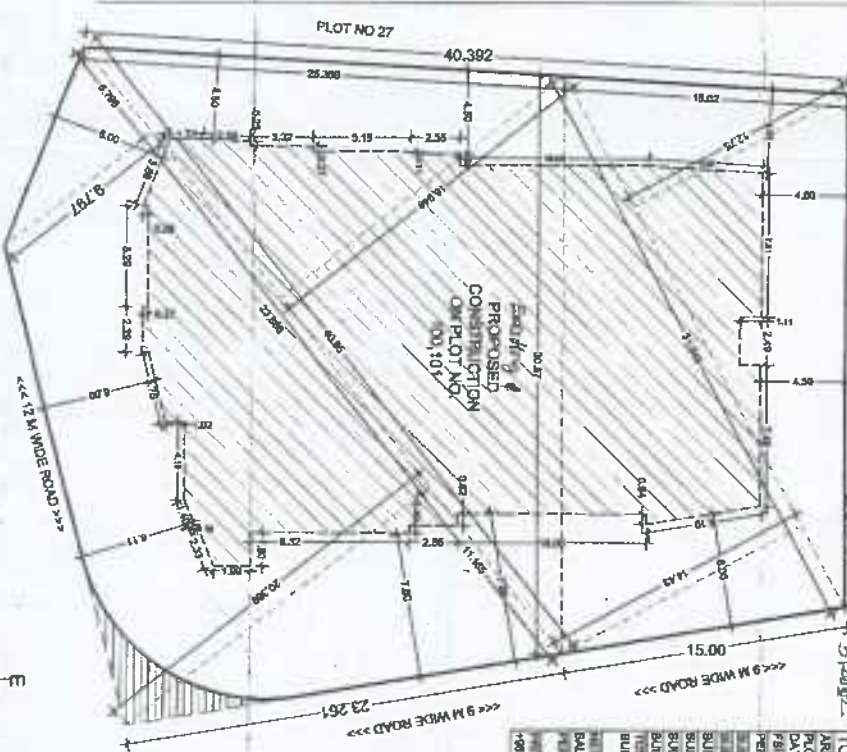

TOTAL PREMIUM AREA
PERMISSIBLE PREMIUM AREA $1,662.712 \times 0.50 = 831.356$ SQ. IN.
DIVIDED BY 0.008 = 103,919.5

[illegible]

AREA	DATE	TIME
OF EAST AREA		
EXCESS SUPPORT AREA		
REDUCTION FOR THIRD AND FIFTH FLOORS		

 [illegible]

Suspect's Car Condition Less than
by Fire Brigade report. No
inches by inches
FEB 95 By J.B. 02/0177

PLOT NO 106, 107, 108

linked to the condition as
regeneration later 4.2.20
noted there with 4.2.20

Maximum recommended foot width
winter harvesting should be done

SHEET NO. 515



MILIND NADIYANA &
ASSOCIATES
CHANDRASEKHAR
B-113 1100
MERCILE RD. B-113
ARCHITECT

MANITS BUILDCON PVT. LTD THROUGH
YASHWANT KADKE
NAME AND SIGNATURE OF THE OFFICIAL

✓

NAME AND SIGNATURE OF OWNER:

LEONARD
FELTONS LTD - MAINTENANCE BUILDING PVT LTD TRADING
YARSWANT PHONE

G-44 FLOOR & PROPOSED FIFTH FLOOR TYPICAL RESIDENTIAL BUILDING ON PLOT NO. 100,101, SWAGAT CD - OF HOUSING SOCIETY KOLKA & BHASKA SOMERSON - 9, TAN. AND DIST. KOLKA.

 $0.5 + 0.5 + 0.5$

IN THE AREA INCLUDING EXCESSIVE

AREA FOURTH FLOOR
AREA FIFTH FLOOR
AREA TAKEN
UP 14.002 ÷ (10.002 X 4)

AREA FIRST FLOOR
AREA SECOND FLOOR
AREA THIRD FLOOR

10-12-2011
BAGBULE BUILT UP AREA

ALL AREA CALCULATION

Planting and management for early
winter harvesting shall be done

[illegible][illegible]

2.13	TOTAL PROGRAM	16.80
3.06	RECEIVED FROM OTHERS	
6.73	TOTAL BALANCE ADD	28.59
7.06	RECEIVED FROM	44.85

153	57	1.80	1.80	2	6.400
154	52	6.09	1.70	2	2.000
155	51.6	2.26	2.12	1	1.25
156		1074.6			1.77

20	408	4	2.04
21	420	1	0.83
22	411	1	0.77
23	413	1	0.77
24	413	1	0.77
119			

品名	规格	单位	数量
水泥	42.5	m ³	100
砂	中砂	m ³	200
石子	粗砂	m ³	150
钢筋	Φ16	t	5
木材	杉木	m ³	10
人工	综合工日	工日	1000
机械费	综合费率	%	10
管理费	综合费率	%	5
利润	综合费率	%	8
税金	综合税率	%	3
合计			

[illegible]

5	TOTAL		
4	TOTAL		
3	TOTAL		
2	TOTAL		
1	TOTAL		

1	2	
---	---	---	---	---	---	---	---	---	----	----	-----

14.28	17.1	1
14.3	17.2	1
15	18	1
15.9	18.5	1

4.29	08	12	56	23	19	1
L4	07	12	26	17	18	—
P4C	08	12	07	18	—	1
17.23	07.4	4.9	(4.0)	1.07	2.44	1

24	23	22	21	20	19	18	17	16	15	14	13	12	11	10	9	8	7	6	5	4	3	2	1
----	----	----	----	----	----	----	----	----	----	----	----	----	----	----	---	---	---	---	---	---	---	---	---


TOTAL	DATE	TIME		
		1	2	3
100	10/1	100	100	100

SHEET NO.

1


TYPICAL SECOND AND FOURTH FLOOR PLAN
(EXISTING FRAME STRUCTURE)
SCALE - 1:100

EXISTING FRAME STRUCTURE THIRD FLOOR AND
PROPOSED FIFTH FLOOR PLAN
SCALE - 1:100

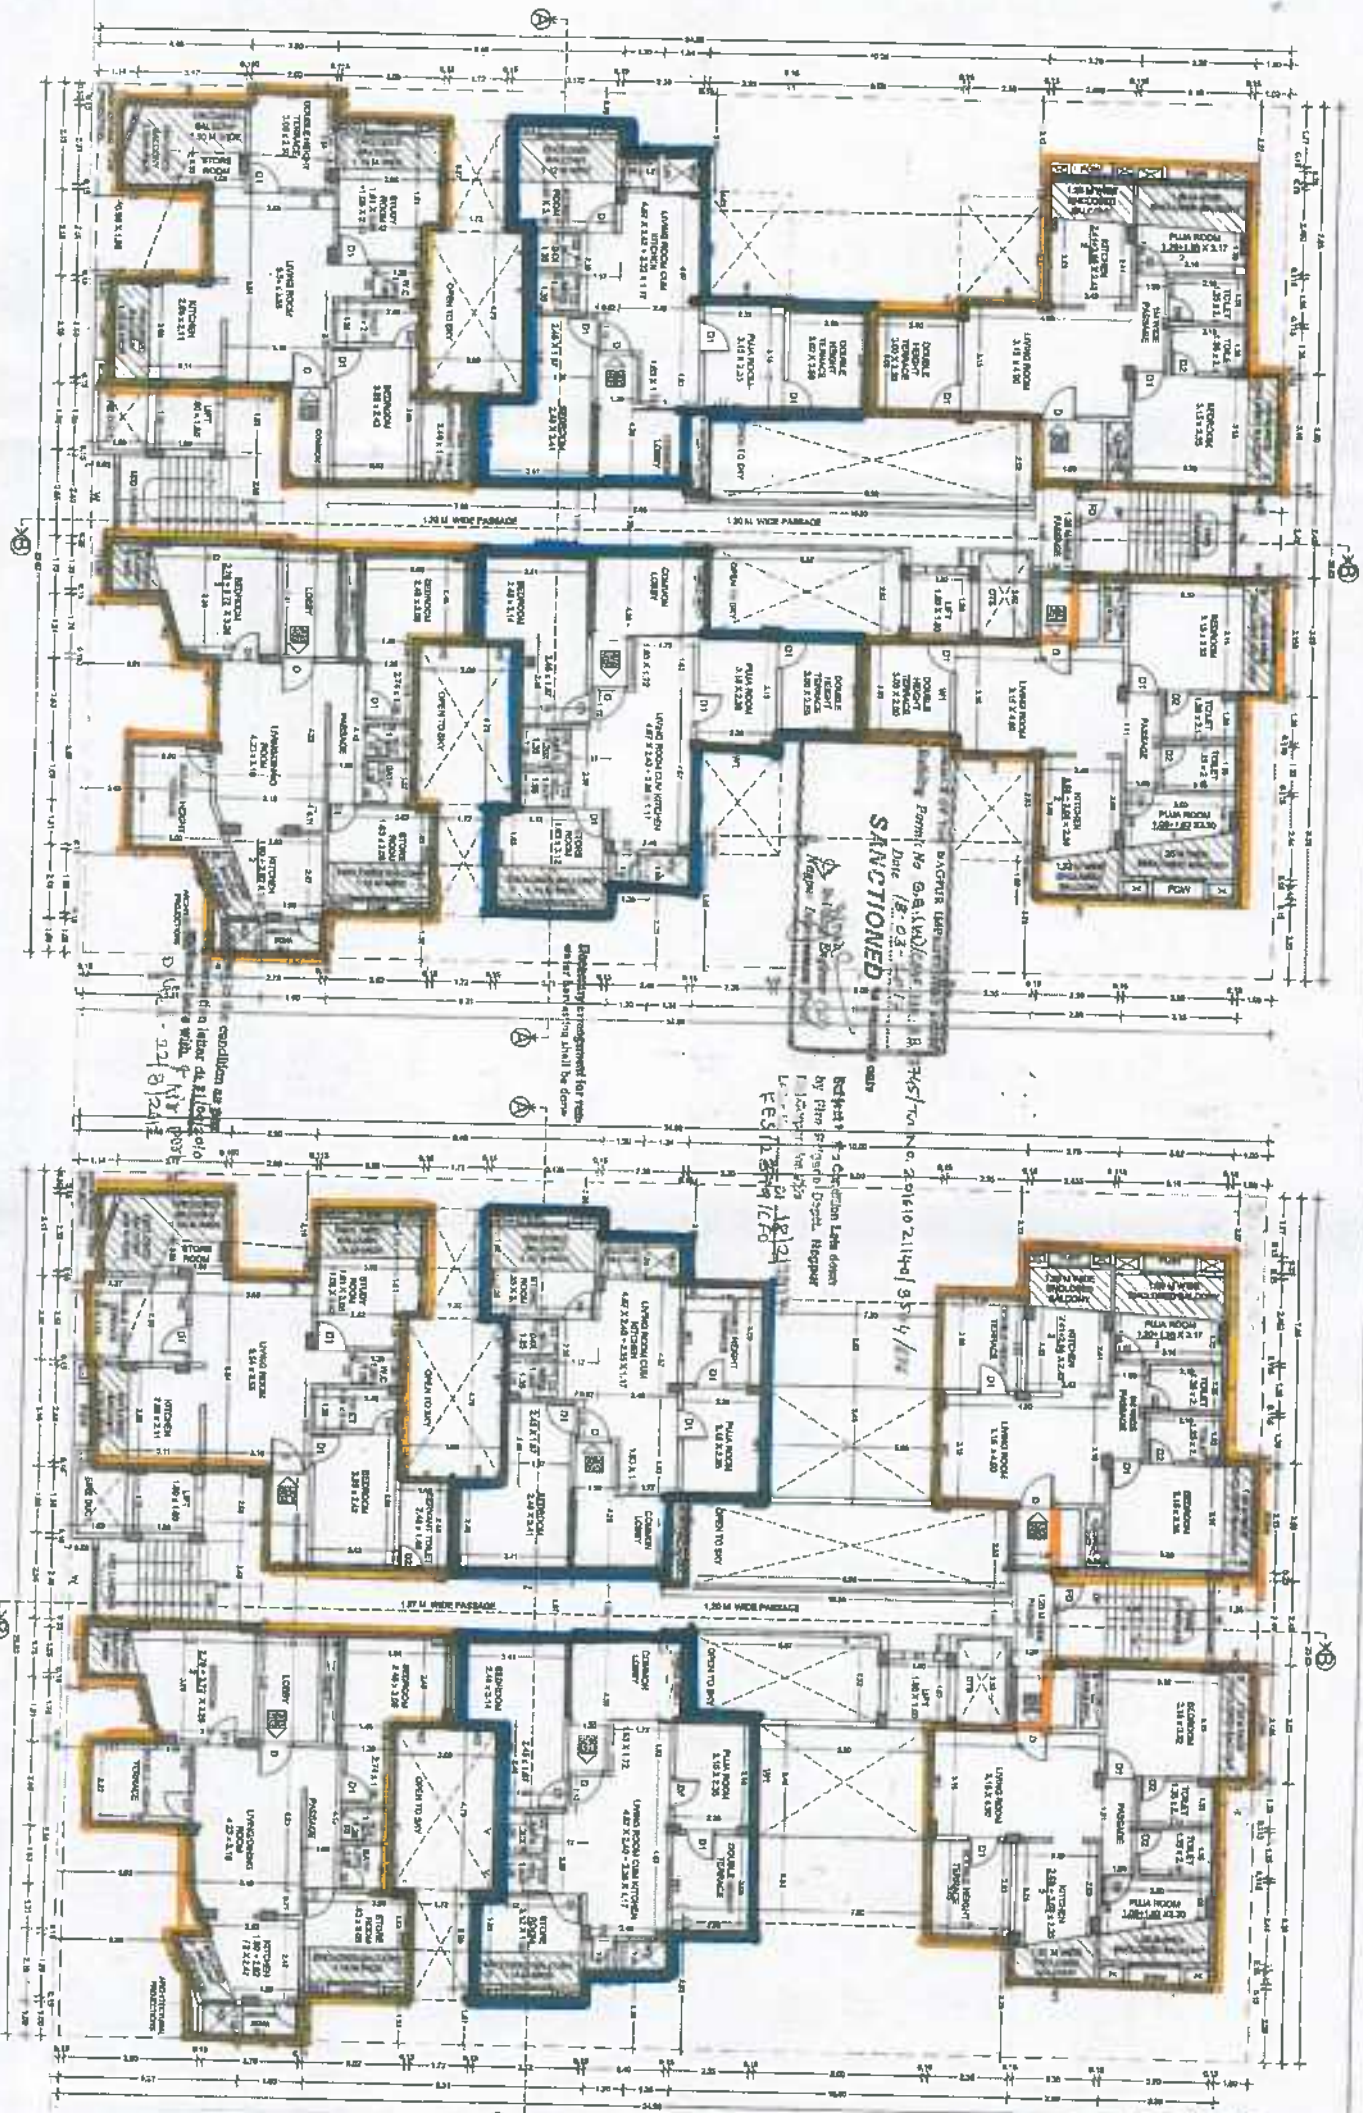

SHEET NO. 44B-34

S. No. 4-103
Sanctioned
18/03/2021

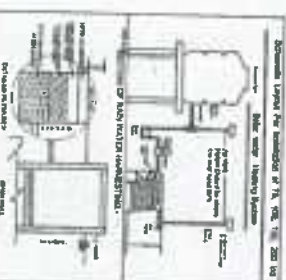

SECTION OF UNDER GROUND WATER TANK

SCHEDULE OF OPENING

NO.	DOOR	SIZE	UNIT
1	D	1.20 X 2.10	Sq. M.
2	D	1.20 X 2.10	Sq. M.
NOTE: 1. ALL WORKS TO BE DONE IN ACCORDANCE WITH THE SPECIFICATIONS OF THE ARCHITECT. 2. ALL MATERIALS TO BE USED SHALL BE OF THE BEST QUALITY AND SHALL BE SUBMITTED FOR APPROVAL OF THE ARCHITECT. 3. ALL WORKS TO BE DONE IN ACCORDANCE WITH THE LOCAL LAWS AND REGULATIONS. 4. ALL WORKS TO BE DONE IN ACCORDANCE WITH THE NATIONAL STANDARDS. 5. ALL WORKS TO BE DONE IN ACCORDANCE WITH THE INTERNATIONAL STANDARDS. 6. ALL WORKS TO BE DONE IN ACCORDANCE WITH THE BEST PRACTICES. 7. ALL WORKS TO BE DONE IN ACCORDANCE WITH THE LATEST TECHNOLOGY. 8. ALL WORKS TO BE DONE IN ACCORDANCE WITH THE ENVIRONMENTAL PROTECTION ACT. 9. ALL WORKS TO BE DONE IN ACCORDANCE WITH THE FIRE SAFETY ACT. 10. ALL WORKS TO BE DONE IN ACCORDANCE WITH THE BUILDING ACT. 11. ALL WORKS TO BE DONE IN ACCORDANCE WITH THE ELECTRICAL ACT. 12. ALL WORKS TO BE DONE IN ACCORDANCE WITH THE WATER SUPPLY ACT. 13. ALL WORKS TO BE DONE IN ACCORDANCE WITH THE SEWAGE DISPOSAL ACT. 14. ALL WORKS TO BE DONE IN ACCORDANCE WITH THE AIR POLLUTION ACT. 15. ALL WORKS TO BE DONE IN ACCORDANCE WITH THE NOISE POLLUTION ACT. 16. ALL WORKS TO BE DONE IN ACCORDANCE WITH THE CLIMATE CHANGE ACT. 17. ALL WORKS TO BE DONE IN ACCORDANCE WITH THE DISASTER MANAGEMENT ACT. 18. ALL WORKS TO BE DONE IN ACCORDANCE WITH THE PUBLIC HEALTH ACT. 19. ALL WORKS TO BE DONE IN ACCORDANCE WITH THE EDUCATION ACT. 20. ALL WORKS TO BE DONE IN ACCORDANCE WITH THE LABOR ACT. 21. ALL WORKS TO BE DONE IN ACCORDANCE WITH THE TAX ACT. 22. ALL WORKS TO BE DONE IN ACCORDANCE WITH THE BANKING ACT. 23. ALL WORKS TO BE DONE IN ACCORDANCE WITH THE INSURANCE ACT. 24. ALL WORKS TO BE DONE IN ACCORDANCE WITH THE STOCK EXCHANGE ACT. 25. ALL WORKS TO BE DONE IN ACCORDANCE WITH THE COMMERCE ACT. 26. ALL WORKS TO BE DONE IN ACCORDANCE WITH THE INDUSTRY ACT. 27. ALL WORKS TO BE DONE IN ACCORDANCE WITH THE TRANSPORT ACT. 28. ALL WORKS TO BE DONE IN ACCORDANCE WITH THE AERIAL NAVIGATION ACT. 29. ALL WORKS TO BE DONE IN ACCORDANCE WITH THE MARITIME ACT. 30. ALL WORKS TO BE DONE IN ACCORDANCE WITH THE COAST GUARD ACT. 31. ALL WORKS TO BE DONE IN ACCORDANCE WITH THE CUSTOMS ACT. 32. ALL WORKS TO BE DONE IN ACCORDANCE WITH THE EXCISE ACT. 33. ALL WORKS TO BE DONE IN ACCORDANCE WITH THE ALCOHOL ACT. 34. ALL WORKS TO BE DONE IN ACCORDANCE WITH THE GAMING ACT. 35. ALL WORKS TO BE DONE IN ACCORDANCE WITH THE LOTTERY ACT. 36. ALL WORKS TO BE DONE IN ACCORDANCE WITH THE PUNISHMENT ACT. 37. ALL WORKS TO BE DONE IN ACCORDANCE WITH THE JUDICIARY ACT. 38. ALL WORKS TO BE DONE IN ACCORDANCE WITH THE LEGISLATURE ACT. 39. ALL WORKS TO BE DONE IN ACCORDANCE WITH THE EXECUTIVE ACT. 40. ALL WORKS TO BE DONE IN ACCORDANCE WITH THE JUDICIAL ACT. 41. ALL WORKS TO BE DONE IN ACCORDANCE WITH THE LEGISLATIVE ACT. 42. ALL WORKS TO BE DONE IN ACCORDANCE WITH THE EXECUTIVE ACT. 43. ALL WORKS TO BE DONE IN ACCORDANCE WITH THE JUDICIAL ACT. 44. ALL WORKS TO BE DONE IN ACCORDANCE WITH THE LEGISLATIVE ACT. 45. ALL WORKS TO BE DONE IN ACCORDANCE WITH THE EXECUTIVE ACT. 46. ALL WORKS TO BE DONE IN ACCORDANCE WITH THE JUDICIAL ACT. 47. ALL WORKS TO BE DONE IN ACCORDANCE WITH THE LEGISLATIVE ACT. 48. ALL WORKS TO BE DONE IN ACCORDANCE WITH THE EXECUTIVE ACT. 49. ALL WORKS TO BE NAME: S. K. NADKARNI
FLOOR: 10th FLOOR
ROOM: 1001
DATE: 18/03/2021
TIME: 10:00 AM

MILIND NADKARNI & ASSOCIATES
S. No. 4-103
Sanctioned
18/03/2021