


PLAN SHOWING PROPOSED MULTI FAMILY DWELING UNIT, ON PLOT NO.5 KH NO.67/2B/PH NO. 12, MOUZA-GODHINI(RLV), THASIL-NAGPUR (RURAL), DIST - NAGPUR.

BELONGS TO M/S SHREE DEVELOPERS THROUGH ITS PROPRIETOR MR. CHANDRASHEKHAR KALE

SCHEDULE OF OPENINGS :				
CODE	SIZE	SILL LVL	LTL LVL	REMARKS
W	1800 X 1500	600	2100	TW-FRAMED WINDOW
W1	1500 X 1800	300	2100	TW-FRAMED WINDOW
W2	1000 X1500	600	2100	TW-FRAMED WINDOW
W3	1200 X900	1200	2100	TW-FRAMED WINDOW
V	600 X 450		2100	TW-FRAMED WINDOW
D	1085 X 2100		2100	T.W. DOOR
D1	915 X 2100		2100	T.W. DOOR
D2	750 X 2100		2100	T.W. DOOR
FGW	FULL LENGTH	900	2100	FULLY GLAZED WINDOW

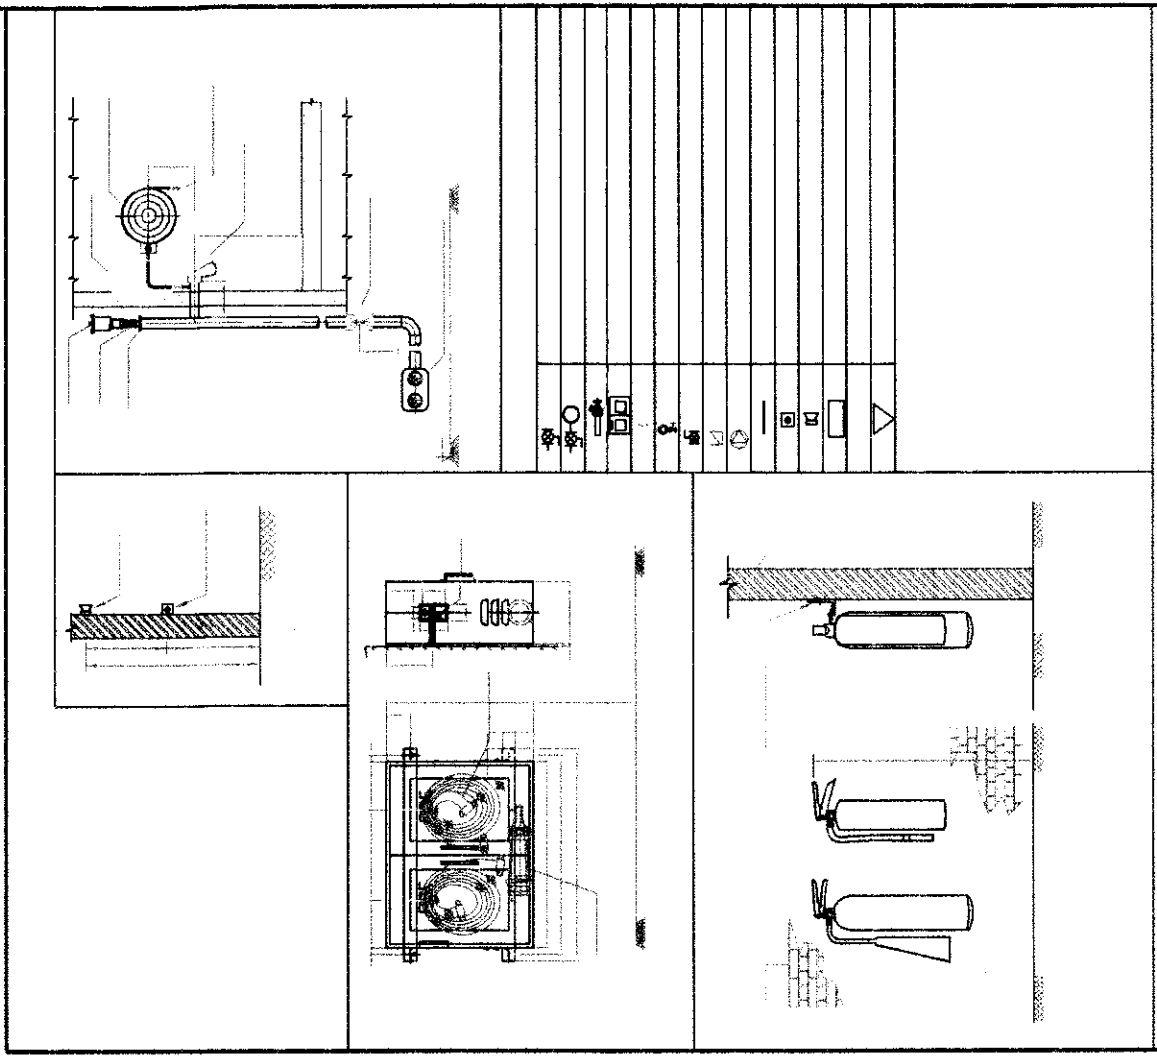


FIRE FIGHTING CONSULTANT
VPS LOGO
VPS ENGINEERING SERVICES
A-368, Opp. Asha Marg, Kanyalaya, Pushtapangan, Nagpur, M.P. 479002, India
MO NO: 97700220, E-mail: psseng23@gmail.com

REFERENCE :
PLOT BOUNDARY SHOWN IN THIS PROPOSED CONSTRUCTION SHOWN IN THIS


SUBMISSION DWG.
Client's Sign.
M/S SHREE DEVELOPERS THROUGH ITS PROPRIETOR

Ar. LOKESH W. KADU
CA 2007/39381
NMC REG. NO. R-402
DEALT BY GIRISH
1:100 & 1:200
DATE -01-11-17
CHECKED BY GIRISH
Note - ALL DIMENSIONS ARE IN MM.


Ar. Lokesh W. Kadu
• 91 98287294
Emanate Design
Block No. A, 4 Wing (LB Wing), Hingwadi Complex, Sahar, Nagpur
Cell. : 91 727834334, E-mail: emanatedesign@gmail.com

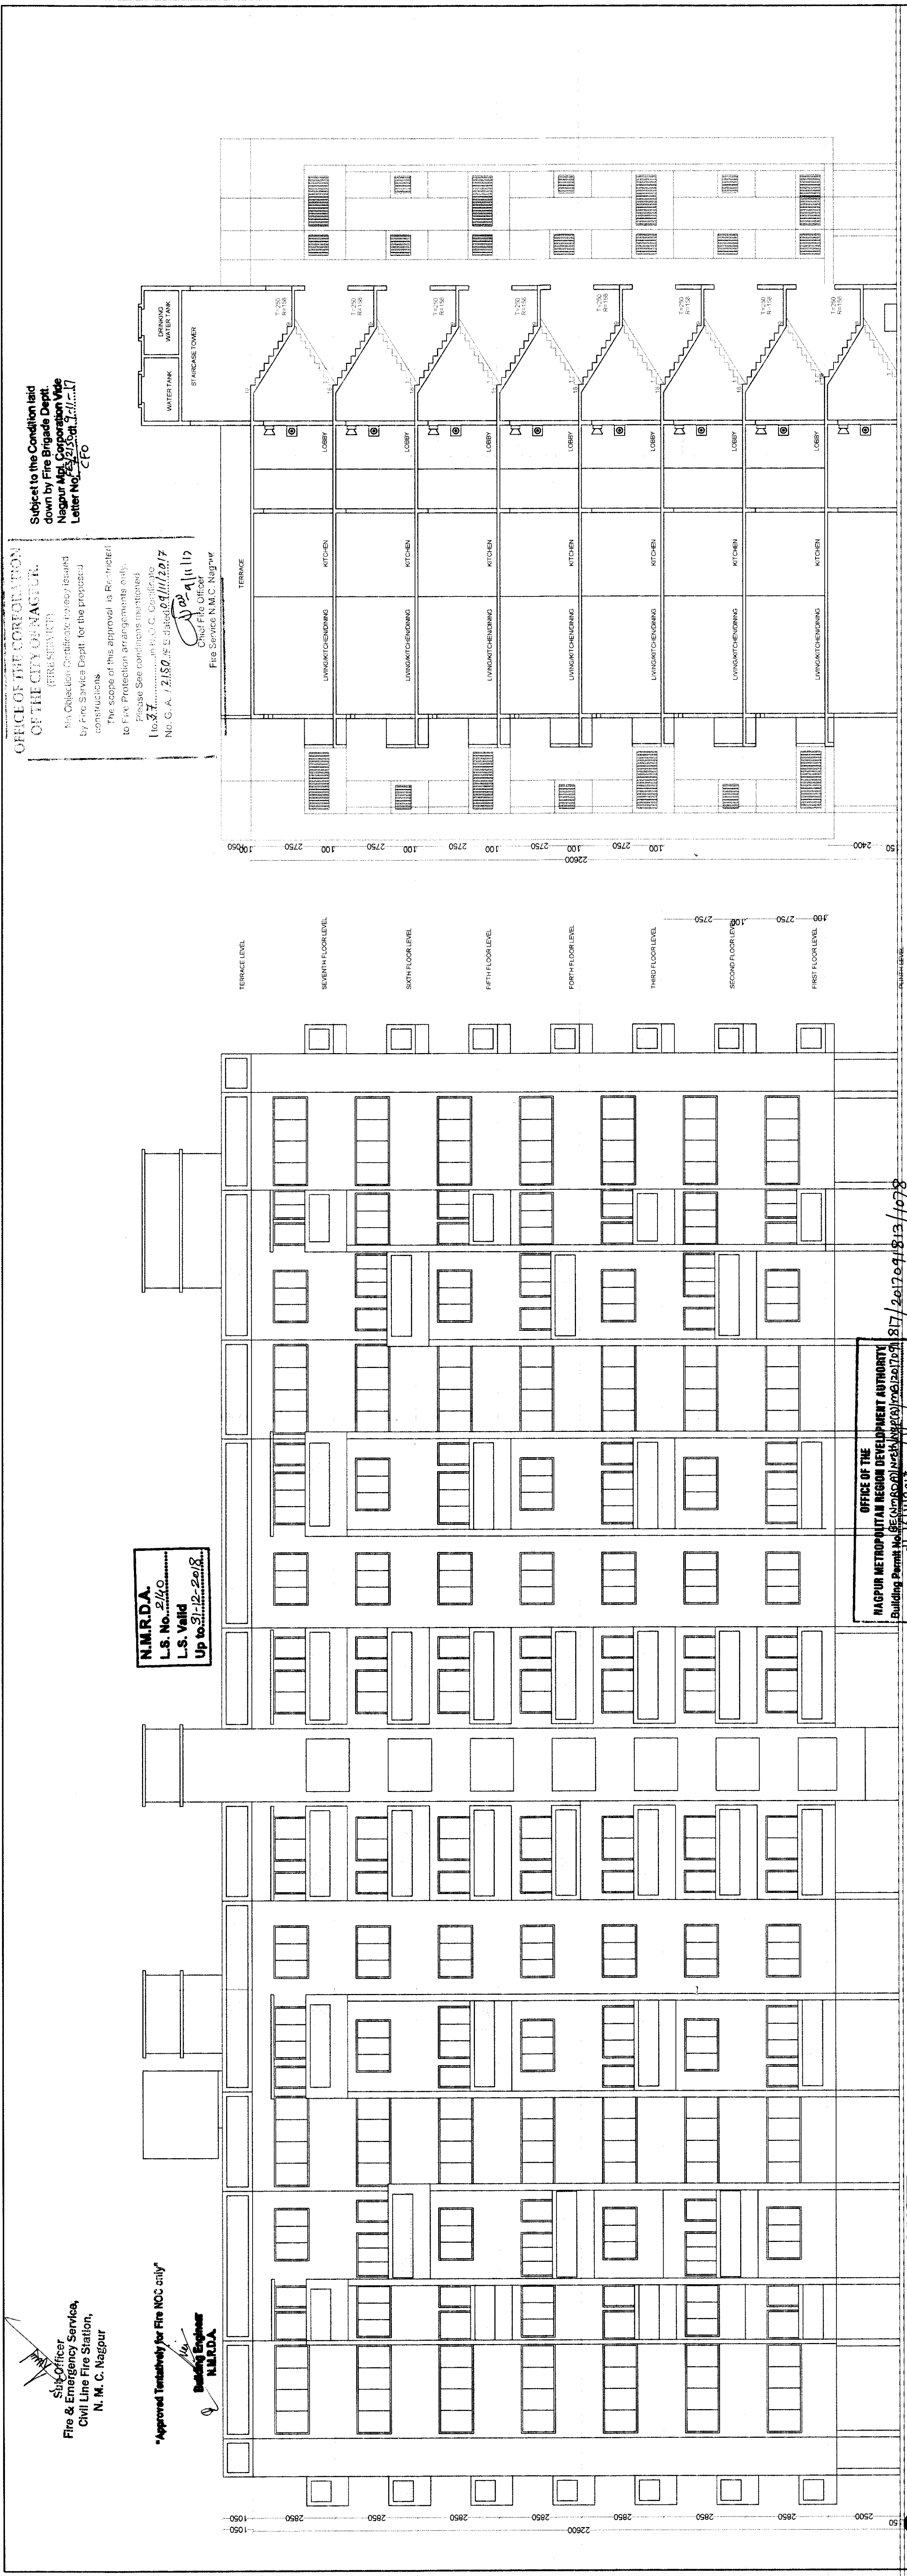


SECTION AT B-B
SCALE 1:100

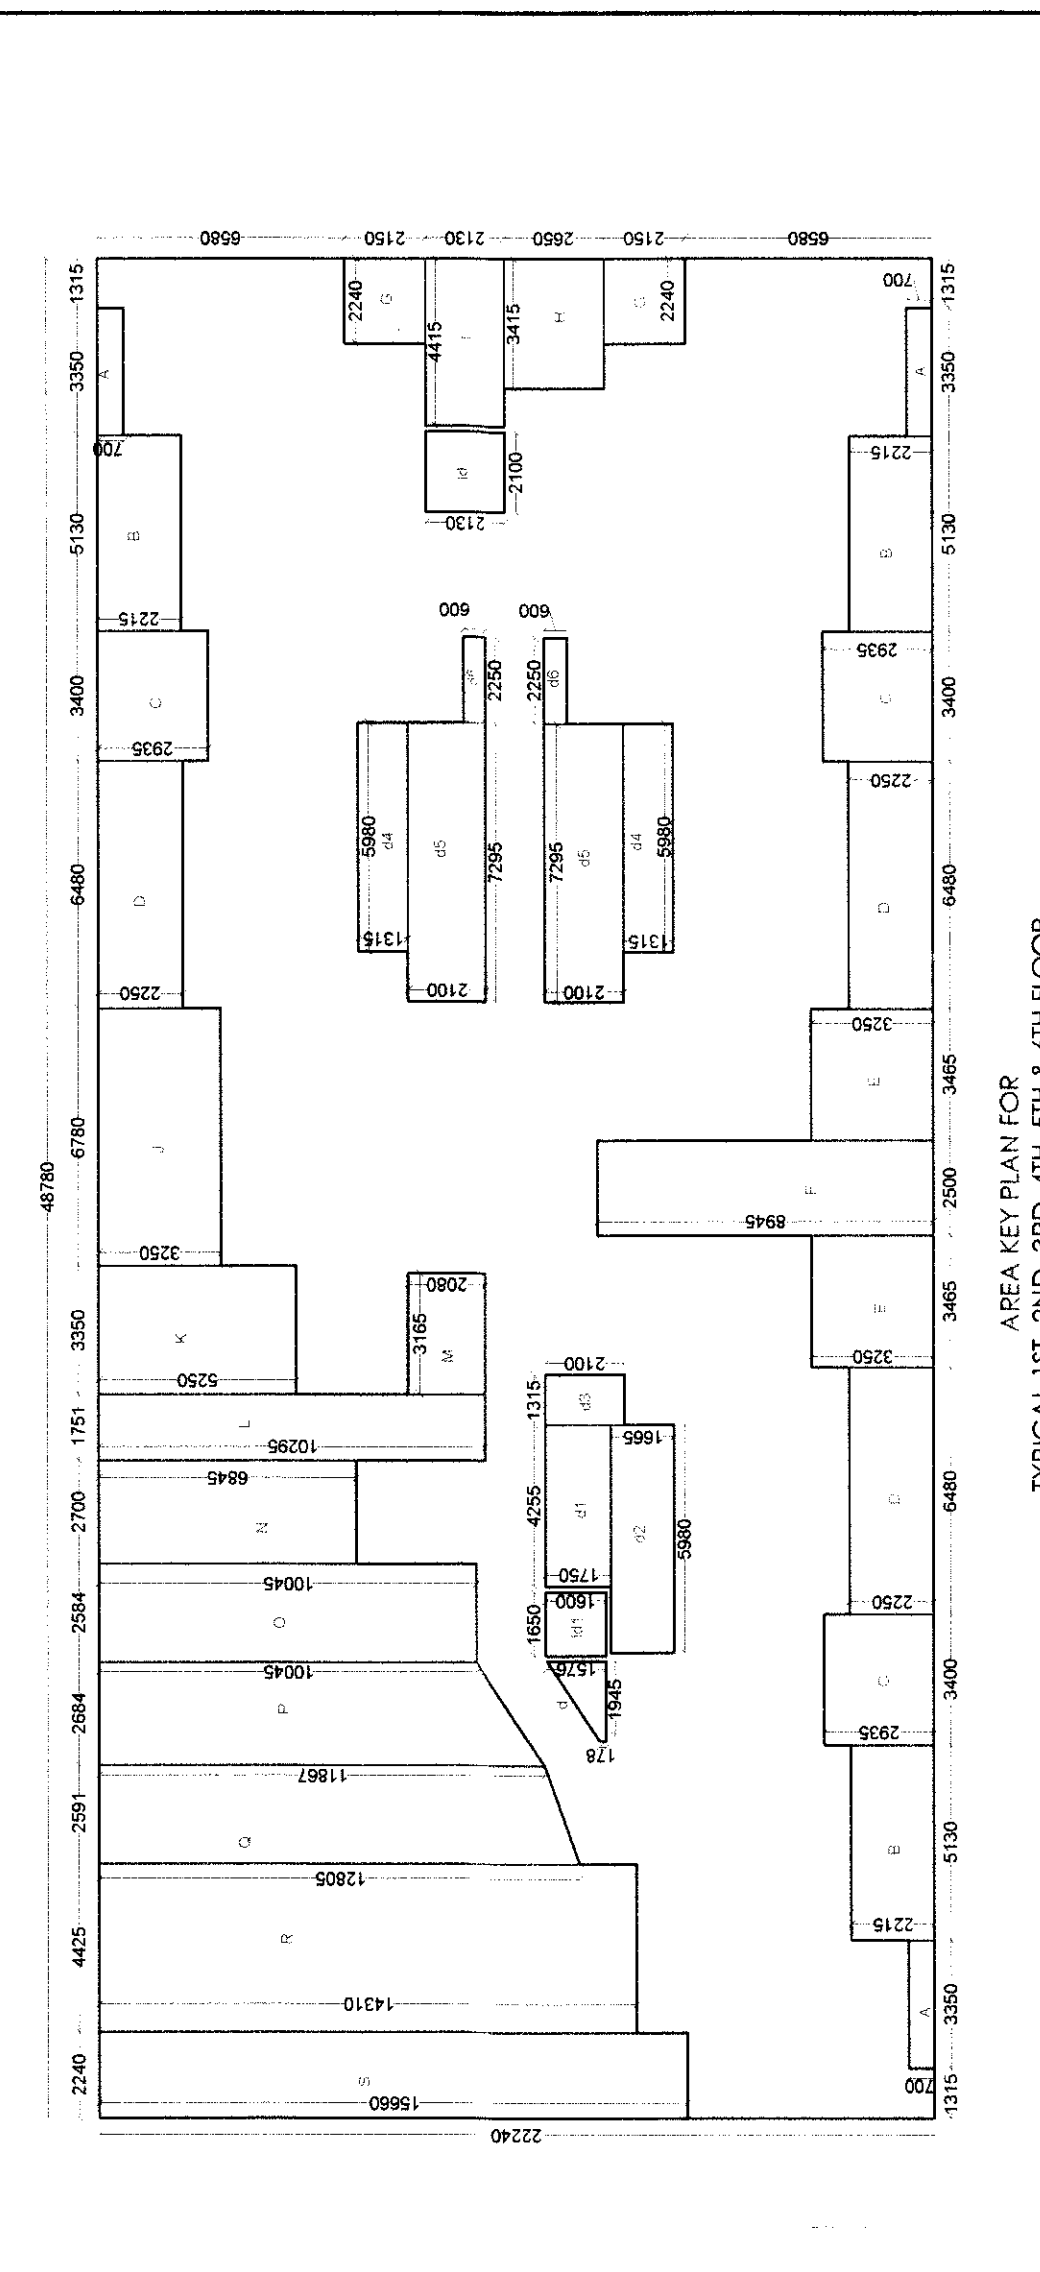


TYPICAL FLOOR PLAN FOR 1ST, 2ND, 3RD, 4TH, 5TH & 6TH FLOOR
SCALE 1:200

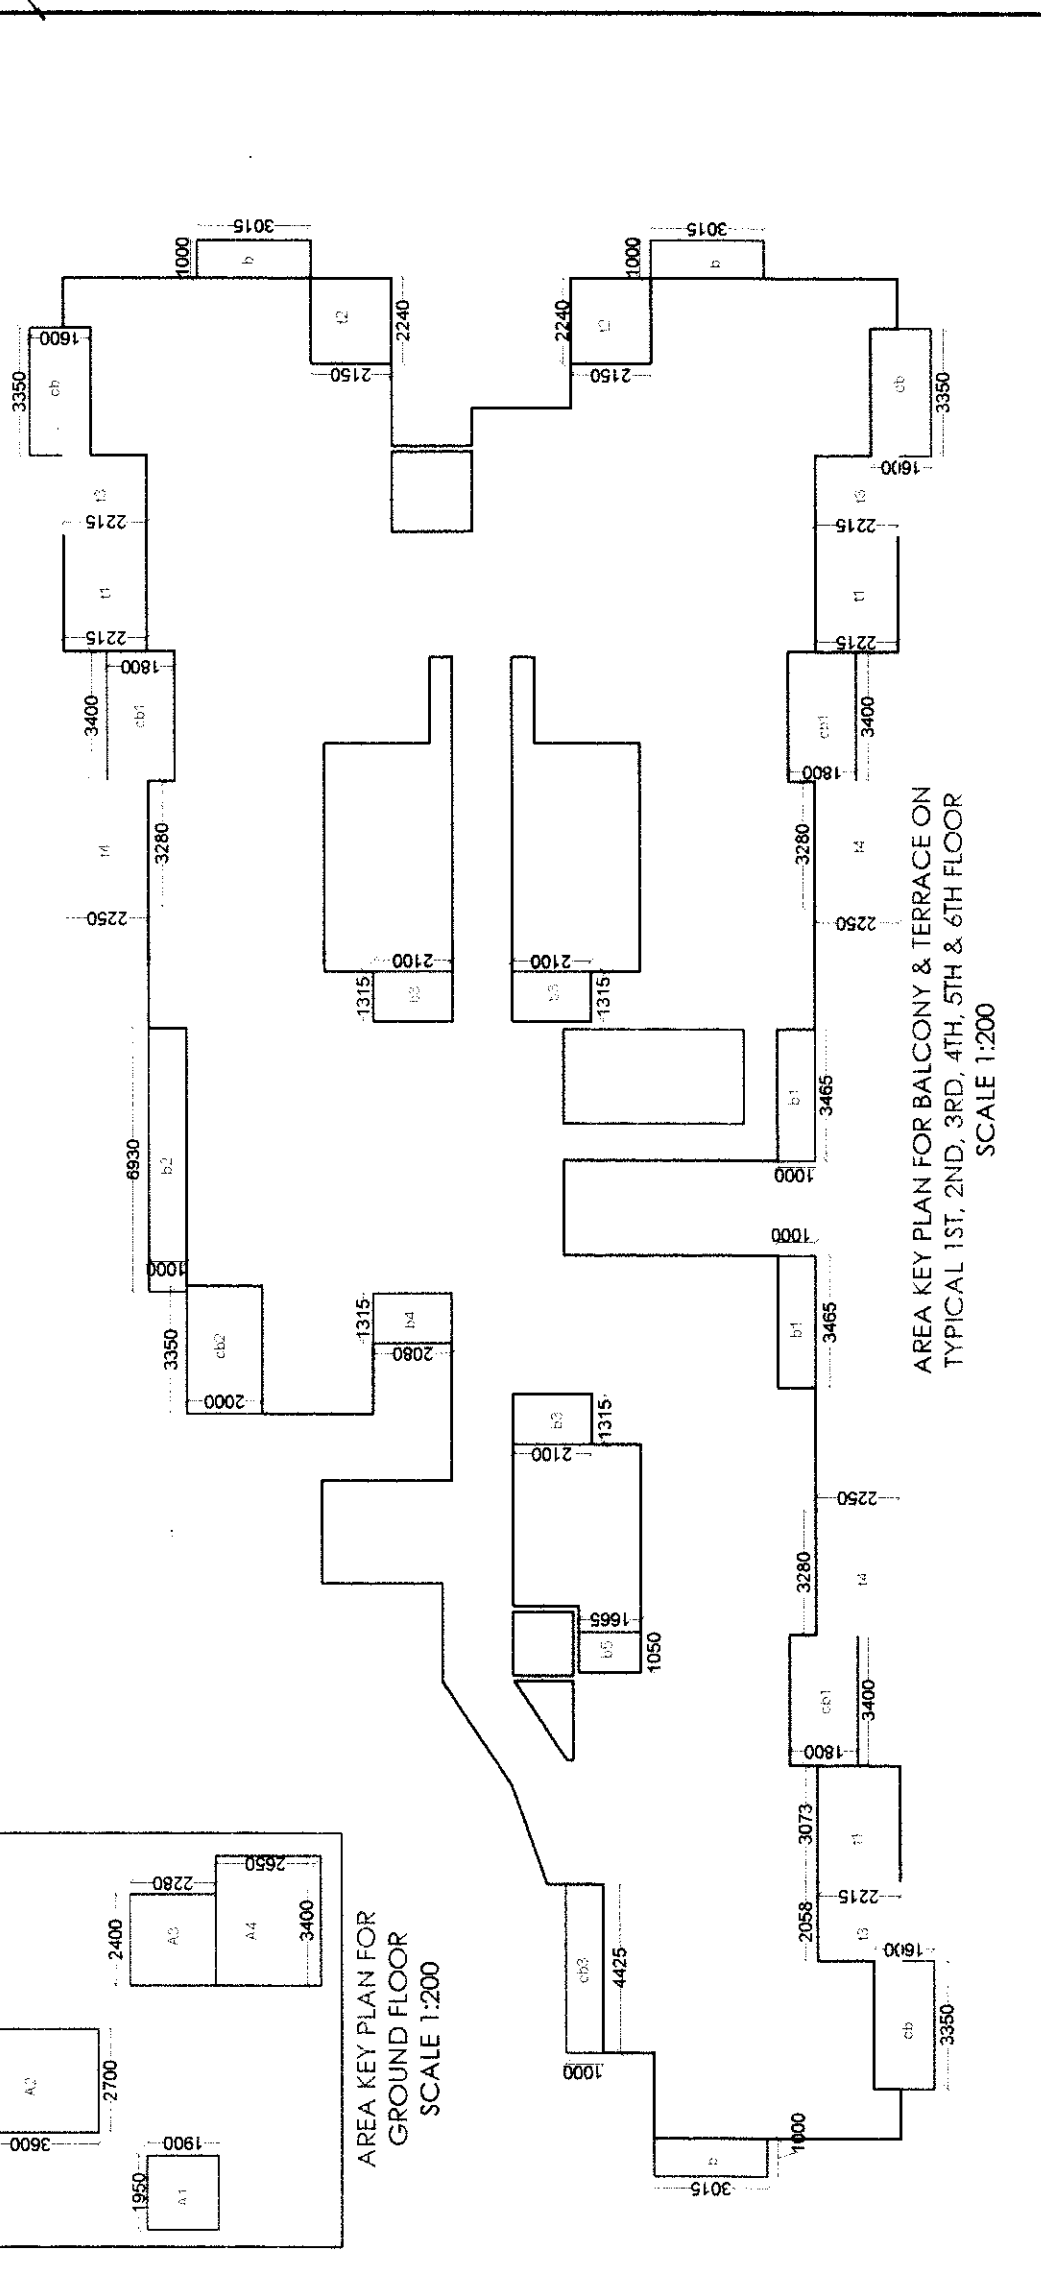


AREA KEY PLAN FOR BALCONY & TERRACE ON TYPICAL 1ST, 2ND, 3RD, 4TH, 5TH & 6TH FLOOR
SCALE 1:200

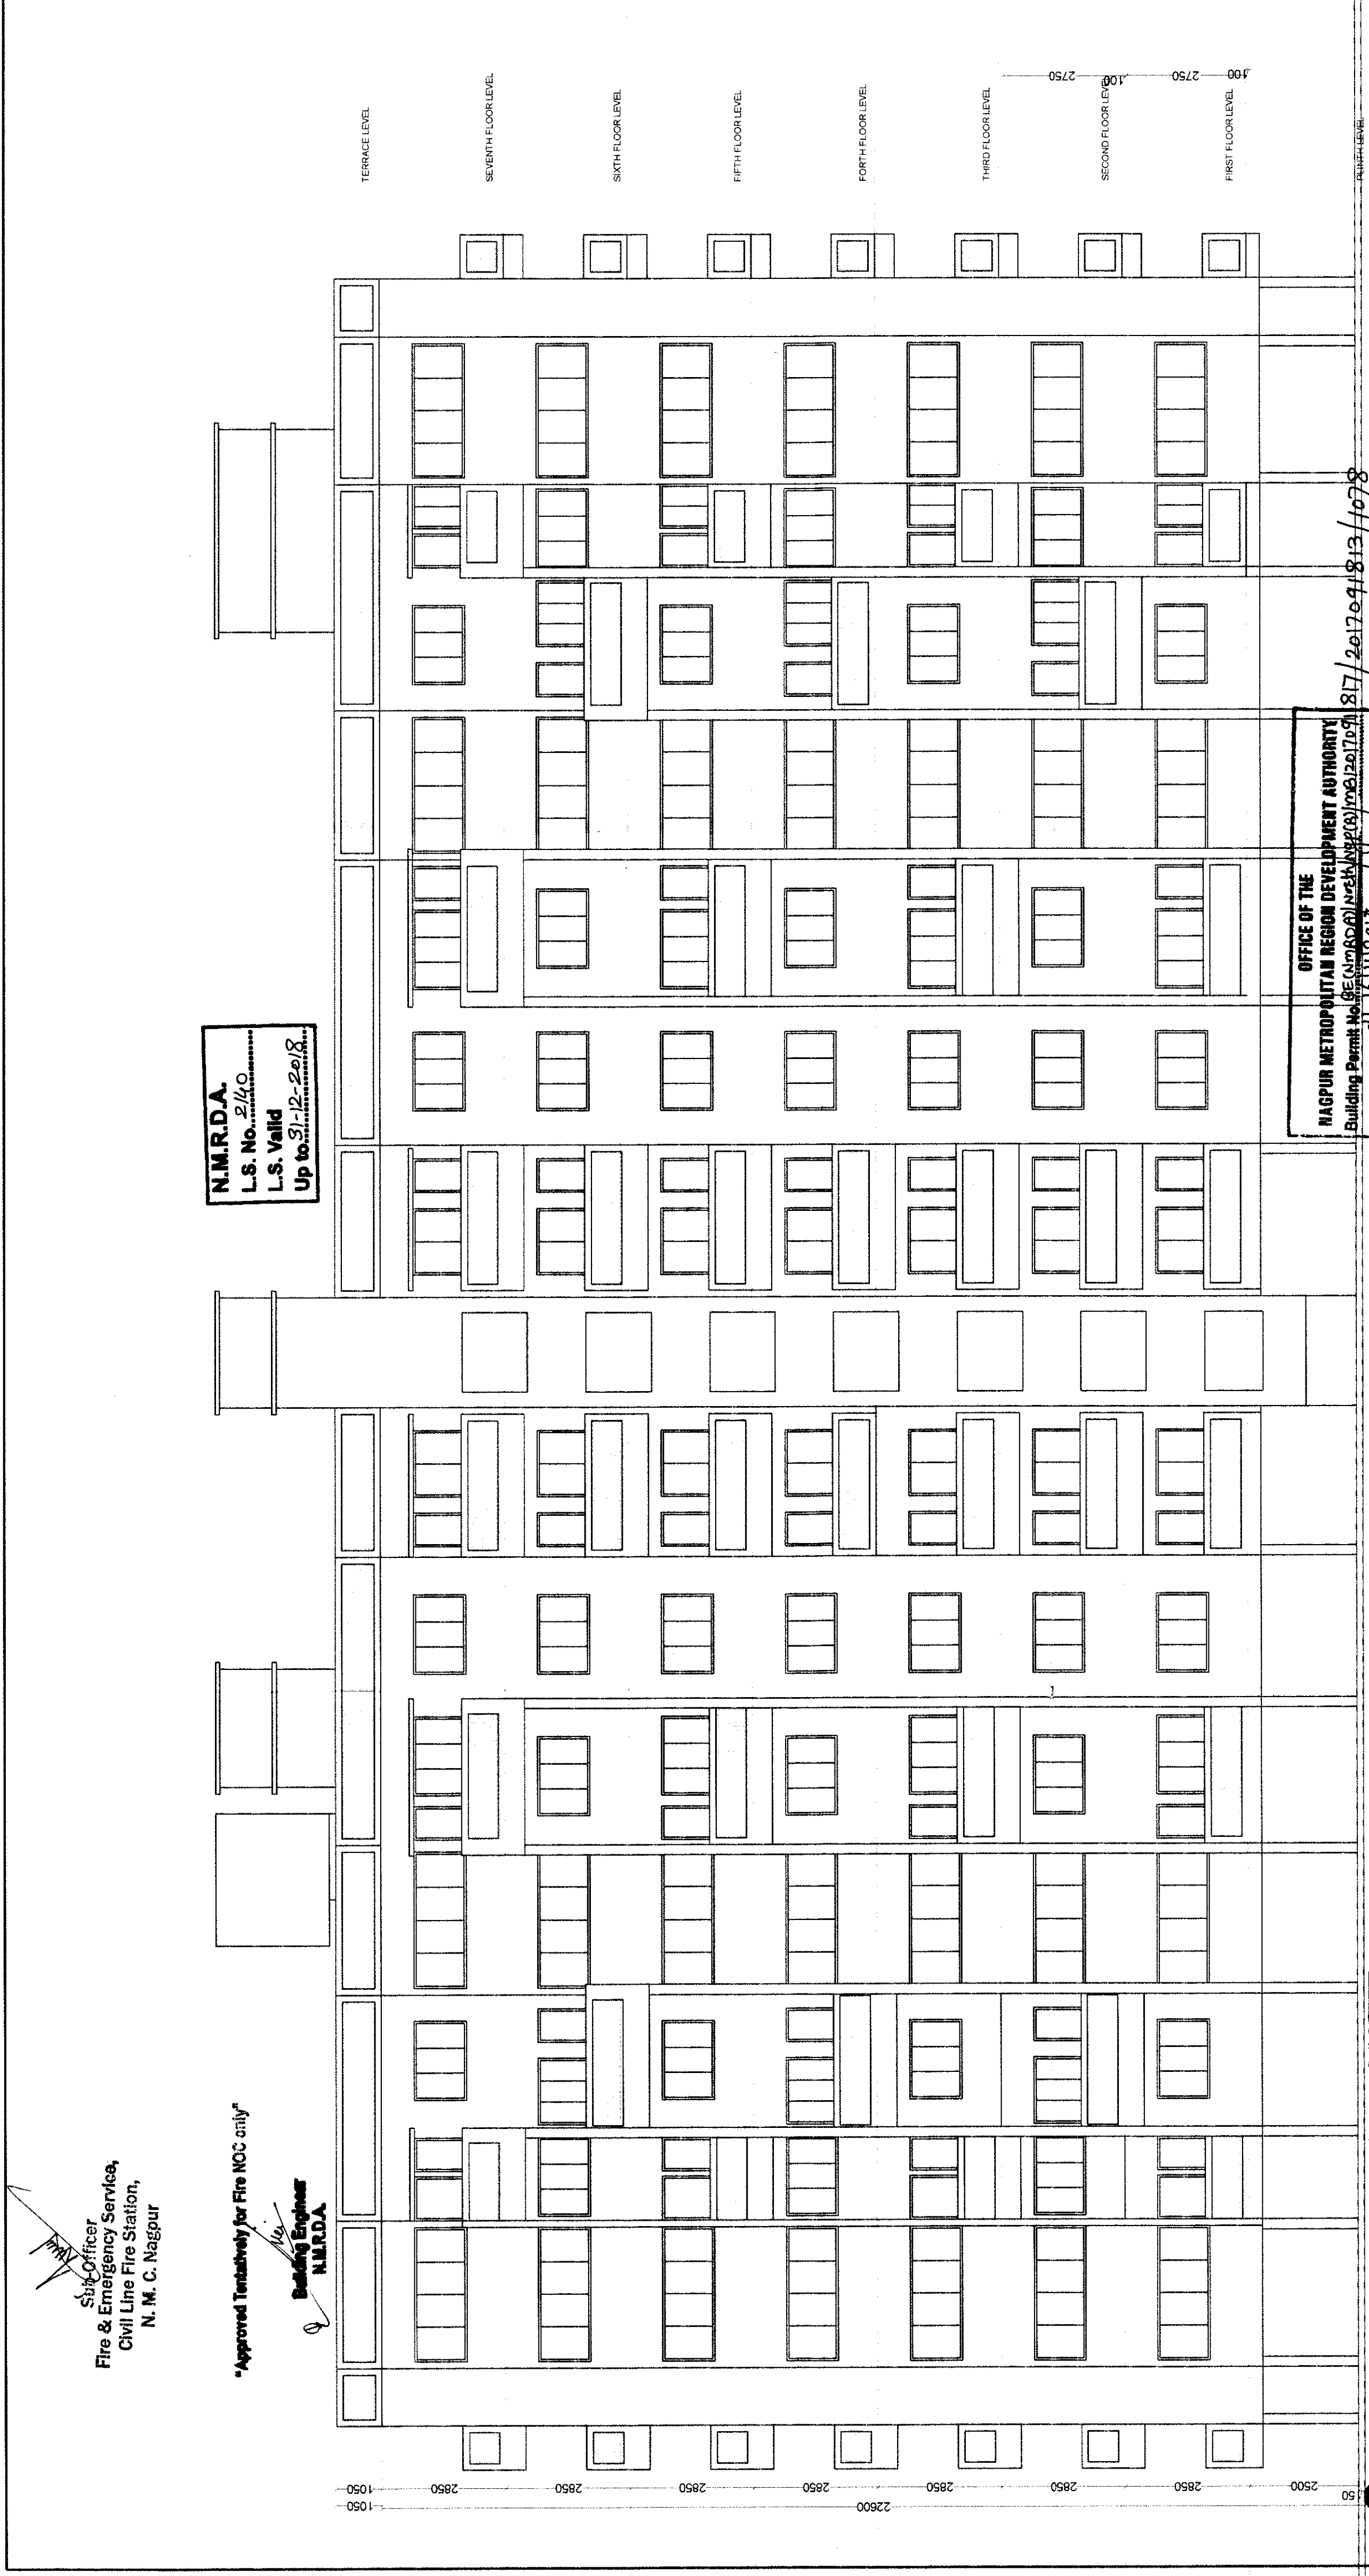

FRONT ELEVATION
SCALE 1:100

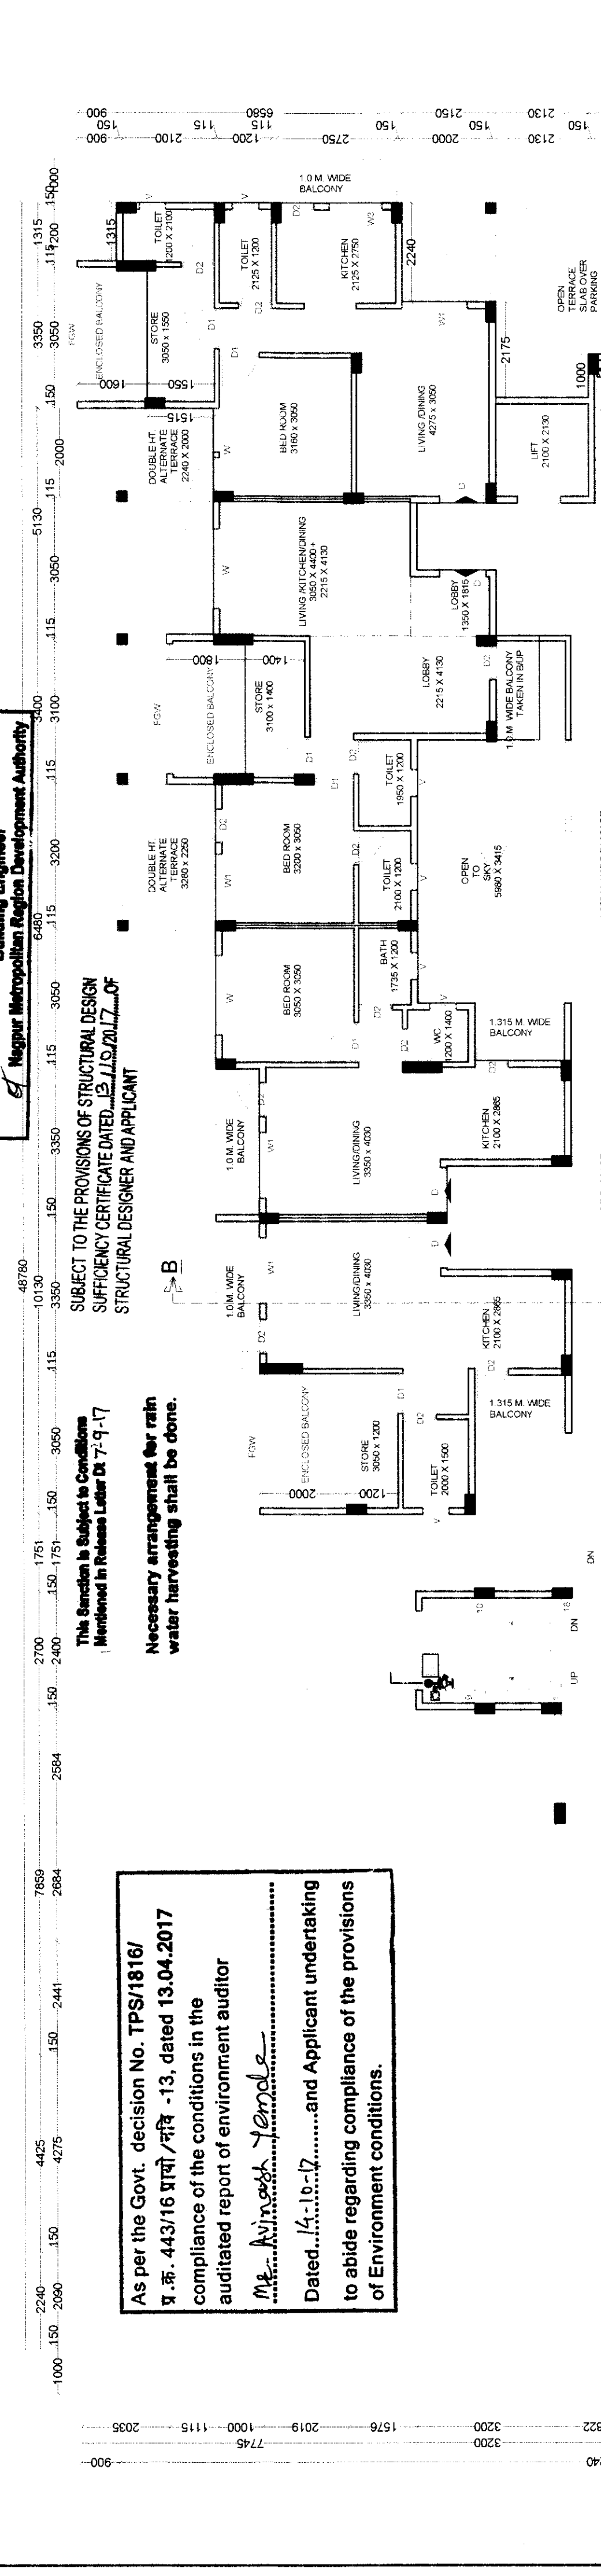

TYPICAL FLOOR PLAN FOR 1ST, 2ND, 3RD, 4TH, 5TH & 6TH FLOOR
SCALE 1:200

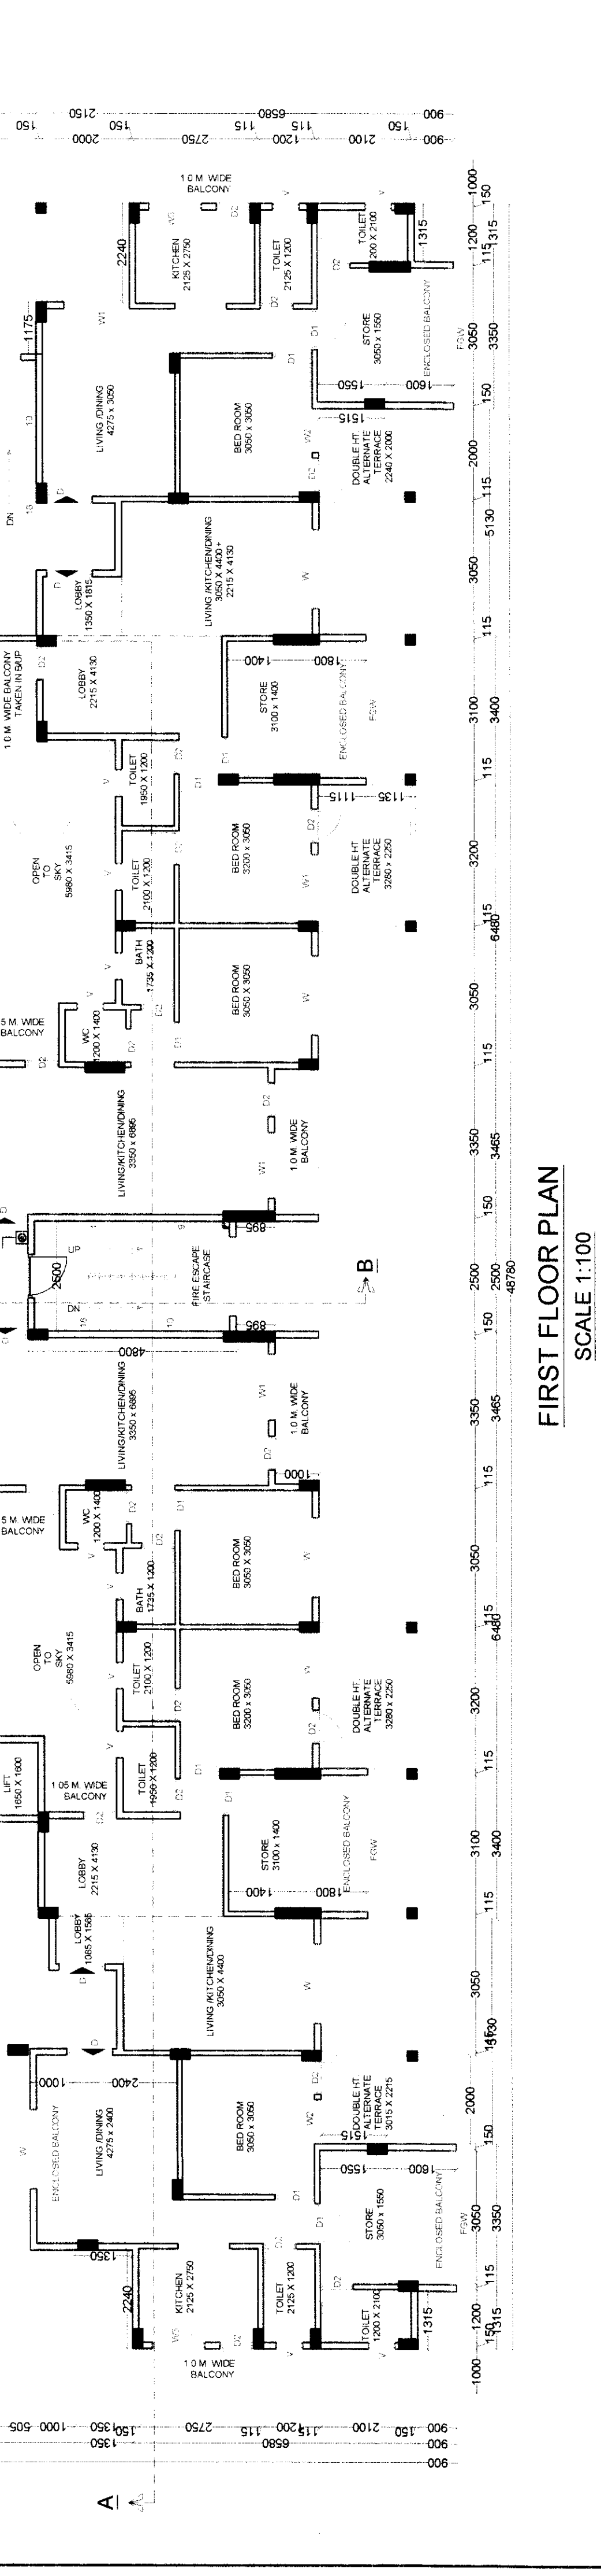

AREA KEY PLAN FOR BALCONY & TERRACE ON TYPICAL 1ST, 2ND, 3RD, 4TH, 5TH & 6TH FLOOR
SCALE 1:200