


PROJECT TITLE: BLOOMDALE
BY: MAHINDRA LIFESPACES

LOCATION:
SITUATED AT MHAN, AT MOUZA - KHAPRI (R.V.) KHASARA NO
17(PART), 18(PART), 19(PART), 20(PART), 21(PART), 22, 23(PART), 30
(PART), 31(PART), 32(PART), 33(PART), 34(PART), 35(PART), 36(PART),
KHAPRI POST OFFICE (WASPUR DISTRICT).


APPROVAL STAMP

APPROVED
Subject To Conditions Mentioned
In The Order No. 1571/2011, Dated 15/07/2011
Yash Chandra S. Mahindra Doshi
Mahindra Alipex Investment Co. Ltd.
(Signature)

Checked & Found In order
(Signature)
Architect / MHA, N.P.

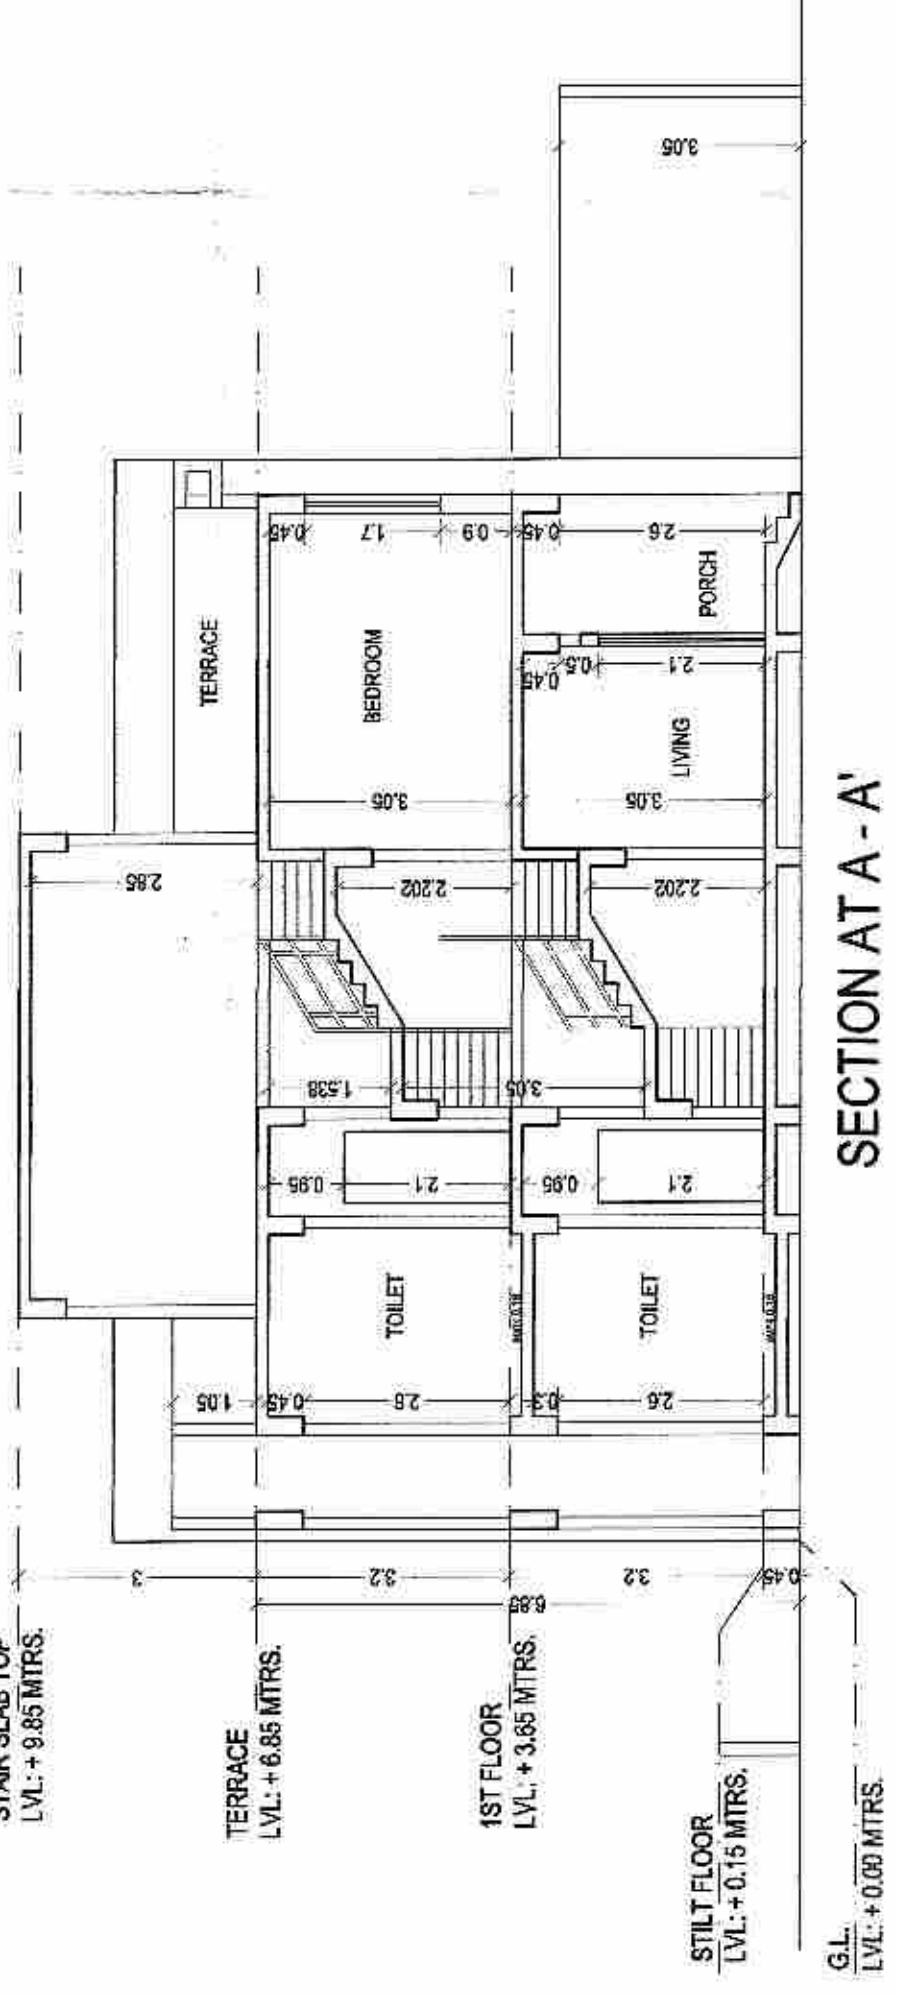


SECTION AT A-A

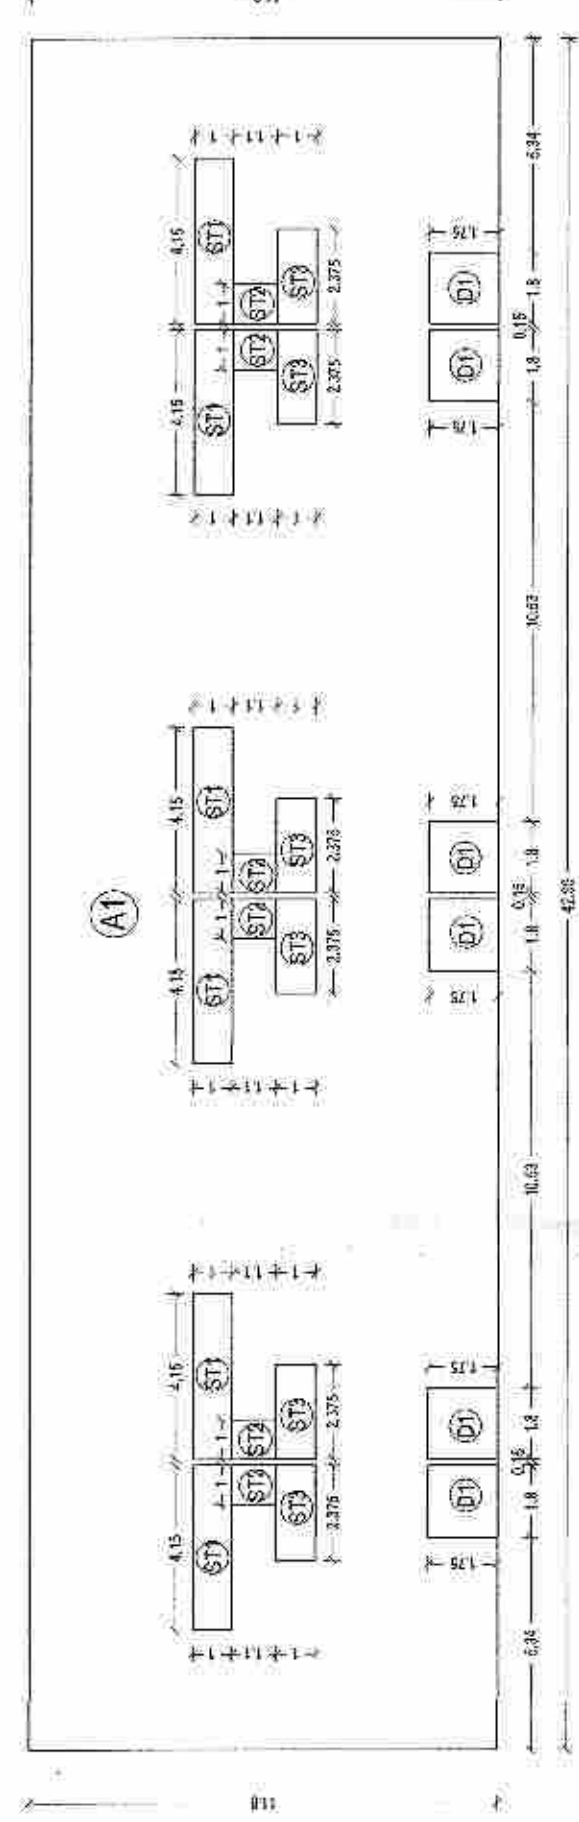

AREA BLOCK DIAGRAM FOR GROUND FLOOR PLAN
SCALE 1:200

AREA CALCULATION FOR GROUND FLOOR									
S.No.	Description	Type	Number	Length	Breadth	Area	Calculation	Area	Remarks
1	1. A1	Rectangle	1	42.50	11.00	467.50	Length x Breadth	467.50	1st Floor
2	2. B1	Rectangle	2	18.00	1.70	30.60	Length x Breadth	30.60	2nd Floor
3	3. C1	Rectangle	3	18.00	1.70	30.60	Length x Breadth	30.60	3rd Floor
4	4. D1	Rectangle	4	18.00	1.70	30.60	Length x Breadth	30.60	4th Floor
5	5. E1	Rectangle	5	2.50	1.00	2.50	Length x Breadth	2.50	5th Floor
6	6. F1	Rectangle	6	4.50	1.00	4.50	Length x Breadth	4.50	6th Floor
7	7. G1	Rectangle	7	1.00	1.00	1.00	Length x Breadth	1.00	7th Floor
8	8. H1	Rectangle	8	1.00	1.00	1.00	Length x Breadth	1.00	8th Floor
9	9. I1	Rectangle	9	1.00	1.00	1.00	Length x Breadth	1.00	9th Floor
10	10. J1	Rectangle	10	1.00	1.00	1.00	Length x Breadth	1.00	10th Floor
11	11. K1	Rectangle	11	1.00	1.00	1.00	Length x Breadth	1.00	11th Floor
12	12. L1	Rectangle	12	1.00	1.00	1.00	Length x Breadth	1.00	12th Floor
13	13. M1	Rectangle	13	1.00	1.00	1.00	Length x Breadth	1.00	13th Floor
14	14. N1	Rectangle	14	1.00	1.00	1.00	Length x Breadth	1.00	14th Floor
15	15. O1	Rectangle	15	1.00	1.00	1.00	Length x Breadth	1.00	15th Floor
16	16. P1	Rectangle	16	1.00	1.00	1.00	Length x Breadth	1.00	16th Floor
17	17. Q1	Rectangle	17	1.00	1.00	1.00	Length x Breadth	1.00	17th Floor
18	18. R1	Rectangle	18	1.00	1.00	1.00	Length x Breadth	1.00	18th Floor
19	19. S1	Rectangle	19	1.00	1.00	1.00	Length x Breadth	1.00	19th Floor
20	20. T1	Rectangle	20	1.00	1.00	1.00	Length x Breadth	1.00	20th Floor
21	21. U1	Rectangle	21	1.00	1.00	1.00	Length x Breadth	1.00	21st Floor
22	22. V1	Rectangle	22	1.00	1.00	1.00	Length x Breadth	1.00	22nd Floor
23	23. W1	Rectangle	23	1.00	1.00	1.00	Length x Breadth	1.00	23rd Floor
24	24. X1	Rectangle	24	1.00	1.00	1.00	Length x Breadth	1.00	24th Floor
25	25. Y1	Rectangle	25	1.00	1.00	1.00	Length x Breadth	1.00	25th Floor
26	26. Z1	Rectangle	26	1.00	1.00	1.00	Length x Breadth	1.00	26th Floor
27	27. AA1	Rectangle	27	1.00	1.00	1.00	Length x Breadth	1.00	27th Floor
28	28. AB1	Rectangle	28	1.00	1.00	1.00	Length x Breadth	1.00	28th Floor
29	29. AC1	Rectangle	29	1.00	1.00	1.00	Length x Breadth	1.00	29th Floor
30	30. AD1	Rectangle	30	1.00	1.00	1.00	Length x Breadth	1.00	30th Floor
31	31. AE1	Rectangle	31	1.00	1.00	1.00	Length x Breadth	1.00	31st Floor
32	32. AF1	Rectangle	32	1.00	1.00	1.00	Length x Breadth	1.00	32nd Floor
33	33. AG1	Rectangle	33	1.00	1.00	1.00	Length x Breadth	1.00	33rd Floor
34	34. AH1	Rectangle	34	1.00	1.00	1.00	Length x Breadth	1.00	34th Floor
35	35. AI1	Rectangle	35	1.00	1.00	1.00	Length x Breadth	1.00	35th Floor
36	36. AJ1	Rectangle	36	1.00	1.00	1.00	Length x Breadth	1.00	36th Floor
37	37. AK1	Rectangle	37	1.00	1.00	1.00	Length x Breadth	1.00	37th Floor
38	38. AL1	Rectangle	38	1.00	1.00	1.00	Length x Breadth	1.00	38th Floor
39	39. AM1	Rectangle	39	1.00	1.00	1.00	Length x Breadth	1.00	39th Floor
40	40. AN1	Rectangle	40	1.00	1.00	1.00	Length x Breadth	1.00	40th Floor
41	41. AO1	Rectangle	41	1.00	1.00	1.00	Length x Breadth	1.00	41st Floor
42	42. AP1	Rectangle	42	1.00	1.00	1.00	Length x Breadth	1.00	42nd Floor
43	43. AQ1	Rectangle	43	1.00	1.00	1.00	Length x Breadth	1.00	43rd Floor
44	44. AR1	Rectangle	44	1.00	1.00	1.00	Length x Breadth	1.00	44th Floor
45	45. AS1	Rectangle	45	1.00	1.00	1.00	Length x Breadth	1.00	45th Floor
46	46. AT1	Rectangle	46	1.00	1.00	1.00	Length x Breadth	1.00	46th Floor
47	47. AU1	Rectangle	47	1.00	1.00	1.00	Length x Breadth	1.00	47th Floor
48	48. AV1	Rectangle	48	1.00	1.00	1.00	Length x Breadth	1.00	48th Floor
49	49. AW1	Rectangle	49	1.00	1.00	1.00	Length x Breadth	1.00	49th Floor
50	50. AX1	Rectangle	50	1.00	1.00	1.00	Length x Breadth	1.00	50th Floor
51	51. AY1	Rectangle	51	1.00	1.00	1.00	Length x Breadth	1.00	51st Floor
52	52. AZ1	Rectangle	52	1.00	1.00	1.00	Length x Breadth	1.00	52nd Floor
53	53. BA1	Rectangle	53	1.00	1.00	1.00	Length x Breadth	1.00	53rd Floor
54	54. BB1	Rectangle	54	1.00	1.00	1.00	Length x Breadth	1.00	54th Floor
55	55. BC1	Rectangle	55	1.00	1.00	1.00	Length x Breadth	1.00	55th Floor
56	56. BD1	Rectangle	56	1.00	1.00	1.00	Length x Breadth	1.00	56th Floor
57	57. BE1	Rectangle	57	1.00	1.00	1.00	Length x Breadth	1.00	57th Floor
58	58. BF1	Rectangle	58	1.00	1.00	1.00	Length x Breadth	1.00	58th Floor
59	59. BG1	Rectangle	59	1.00	1.00	1.00	Length x Breadth	1.00	59th Floor
60	60. BH1	Rectangle	60	1.00	1.00	1.00	Length x Breadth	1.00	60th Floor
61	61. BI1	Rectangle	61	1.00	1.00	1.00	Length x Breadth	1.00	61st Floor
62	62. BJ1	Rectangle	62	1.00	1.00	1.00	Length x Breadth	1.00	62nd Floor
63	63. BK1	Rectangle	63	1.00	1.00	1.00	Length x Breadth	1.00	63rd Floor
64	64. BL1	Rectangle	64	1.00	1.00	1.00	Length x Breadth	1.00	64th Floor
65	65. BM1	Rectangle	65	1.00	1.00	1.00	Length x Breadth	1.00	65th Floor
66	66. BN1	Rectangle	66	1.00	1.00	1.00	Length x Breadth	1.00	66th Floor
67	67. BO1	Rectangle	67	1.00	1.00	1.00	Length x Breadth	1.00	67th Floor
68	68. BP1	Rectangle	68	1.00	1.00	1.00	Length x Breadth	1.00	68th Floor
69	69. BQ1	Rectangle	69	1.00	1.00	1.00	Length x Breadth	1.00	69th Floor
70	70. BR1	Rectangle	70	1.00	1.00	1.00	Length x Breadth	1.00	70th Floor
71	71. BS1	Rectangle	71	1.00	1.00	1.00	Length x Breadth	1.00	71st Floor
72	72. BT1	Rectangle	72	1.00	1.00	1.00	Length x Breadth	1.00	72nd Floor
73	73. BU1	Rectangle	73	1.00	1.00	1.00	Length x Breadth	1.00	73rd Floor
74	74. BV1	Rectangle	74	1.00	1.00	1.00	Length x Breadth	1.00	74th Floor
75	75. BW1	Rectangle	75	1.00	1.00	1.00	Length x Breadth	1.00	75th Floor
76	76. BX1	Rectangle	76	1.00	1.00	1.00	Length x Breadth	1.00	76th Floor
77	77. BY1	Rectangle	77	1.00	1.00	1.00	Length x Breadth	1.00	77th Floor
78	78. BZ1	Rectangle	78	1.00	1.00	1.00	Length x Breadth	1.00	78th Floor
79	79. CA1	Rectangle	79	1.00	1.00	1.00	Length x Breadth	1.00	79th Floor
80	80. CB1	Rectangle	80	1.00	1.00	1.00	Length x Breadth	1.00	80th Floor
81	81. CC1	Rectangle	81	1.00	1.00	1.00	Length x Breadth	1.00	81st Floor
82	82. CD1	Rectangle	82	1.00	1.00	1.00	Length x Breadth	1.00	82nd Floor
83	83. CE1	Rectangle	83	1.00	1.00	1.00	Length x Breadth	1.00	83rd Floor
84	84. CF1	Rectangle	84	1.00	1.00	1.00	Length x Breadth	1.00	84th Floor
85	85. CG1	Rectangle	85	1.00	1.00	1.00	Length x Breadth	1.00	85th Floor
86	86. CH1	Rectangle	86	1.00	1.00	1.00	Length x Breadth	1.00	86th Floor
87	87. CI1	Rectangle	87	1.00	1.00	1.00	Length x Breadth	1.00	87th Floor
88	88. CJ1	Rectangle	88	1.00	1.00	1.00	Length x Breadth	1.00	88th Floor
89	89. CK1	Rectangle	89	1.00	1.00	1.00	Length x Breadth	1.00	89th Floor
90	90. CL1	Rectangle	90	1.00	1.00	1.00	Length x Breadth	1.00	90th Floor
91	91. CM1	Rectangle	91	1.00	1.00	1.00	Length x Breadth	1.00	91st Floor
92	92. CN1	Rectangle	92	1.00	1.00	1.00	Length x Breadth	1.00	92nd Floor
93	93. CO1	Rectangle	93	1.00	1.00	1.00	Length x Breadth	1.00	93rd Floor
94	94. CP1	Rectangle	94	1.00	1.00	1.00	Length x Breadth	1.00	94th Floor
95	95. CQ1	Rectangle	95	1.00	1.00	1.00	Length x Breadth	1.00	95th Floor
96	96. CR1	Rectangle	96	1.00	1.00	1.00	Length x Breadth	1.00	96th Floor
97	97. CS1	Rectangle	97	1.00	1.00	1.00	Length x Breadth	1.00	97th Floor
98	98. CT1	Rectangle	98	1.00	1.00	1.00	Length x Breadth	1.00	98th Floor
99	99. CU1	Rectangle	99	1.00	1.00	1.00	Length x Breadth	1.00	99th Floor
100	100. CV1	Rectangle	100	1.00	1.00	1.00	Length x Breadth	1.00	100th Floor

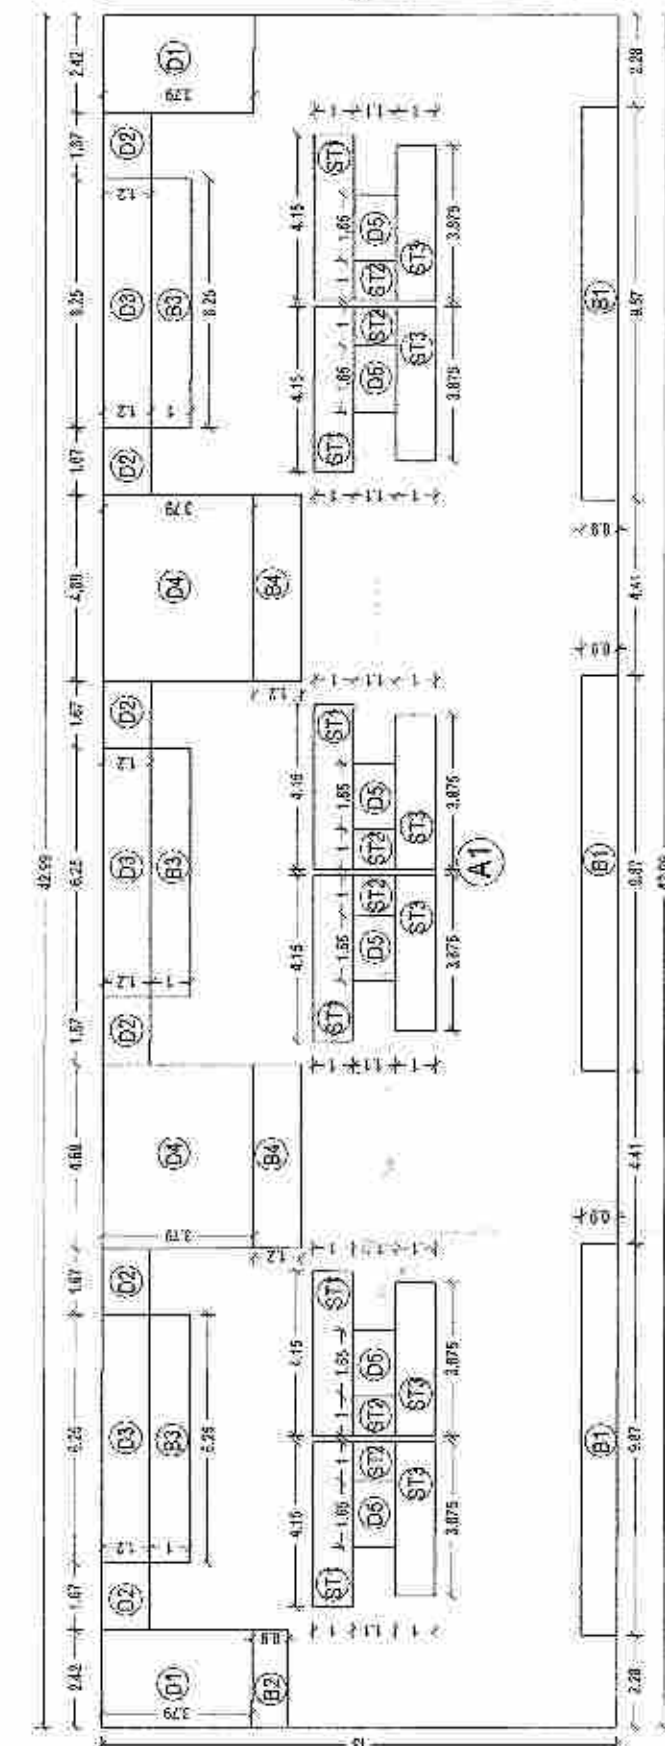

AREA BLOCK DIAGRAM FOR FIRST FLOOR PLAN
SCALE 1:200

AREA CALCULATION FOR FIRST FLOOR									
S.No.	Description	Type	Number	Length	Breadth	Area	Calculation	Area	Remarks
1	1. A1	Rectangle	1	42.50	11.00	467.50	Length x Breadth	467.50	Total Area of Area on Ground Floor = 508.75
2	2. B1	Rectangle	2	2.00	1.70	3.40	Length x Breadth	3.40	
3	3. C2	Rectangle	3	1.00	1.00	1.00	Length x Breadth	1.00	
4	4. D4	Rectangle	4	3.00	1.70	5.10	Length x Breadth	5.10	
5	5. E4	Rectangle	5	3.00	1.70	5.10	Length x Breadth	5.10	
6	6. F4	Rectangle	6	3.00	1.70	5.10	Length x Breadth	5.10	
7	7. G4	Rectangle	7	3.00	1.70	5.10	Length x Breadth	5.10	
8	8. H4	Rectangle	8	2.00	1.00	2.00	Length x Breadth	2.00	
9	9. I4	Rectangle	9	2.00	1.00	2.00	Length x Breadth	2.00	
10	10. J4	Rectangle	10	2.00	1.00	2.00	Length x Breadth	2.00	
TOTAL				TOTAL LENGTH x BREADTH		Total Perimeter =		104.14	Item
11	11. A1	Rectangle	1	42.50	11.00	467.50	Length x Breadth	467.50	Item
Perimeter Boundary Area = 194.14									
NET BUILD UP AREA FOR FIRST FLOOR = *									
11	11.1	Rectangle	3	4.50	1.00	4.50	Length x Breadth	26.80	TOTAL
12	12.1	Rectangle	3	4.50	1.00	4.50	Length x Breadth	26.80	
13	13.1	Rectangle	3	3.00	1.00	3.00	Length x Breadth	26.80	
14	14.1	Rectangle	3	3.00	1.00	3.00	Length x Breadth	26.80	
15	15.1	Rectangle	1	1.50	1.00	1.50	Length x Breadth	1.50	TOTAL
16	16.1	Rectangle	1	1.50	1.00	1.50	Length x Breadth	1.50	
17	17.1	Rectangle	1	1.50	1.00	1.50	Length x Breadth	1.50	
18	18.1	Rectangle	1	1.50	1.00	1.50	Length x Breadth	1.50	
19	19.1	Rectangle	2	4.00	1.00	4.00	Length x Breadth	1.50	TOTAL
20	20.1	Rectangle	2	4.00	1.00	4.00	Length x Breadth	1.50	
21	21.1	Rectangle	2	4.00	1.00	4.00	Length x Breadth	1.50	
22	22.1	Rectangle	2	4.00	1.00	4.00	Length x Breadth	1.50	
TOTAL				TOTAL PERIMETER BOUNDARY AREA = *		Total Perimeter =		50.83	Item
Area of Staircase									
18	18.1	Rectangle	3	4.00	1.00	4.00	Length x Breadth	26.80	TOTAL
19	19.1	Rectangle	3	4.00	1.00	4.00	Length x Breadth	26.80	
20	20.1	Rectangle	3	3.50	1.00	3.50	Length x Breadth	2.50	
21	21.1	Rectangle	3	3.50	1.00	3.50	Length x Breadth	2.50	
TOTAL				TOTAL PERIMETER BOUNDARY AREA = *		Total Perimeter =		54.75	Item
Area of Terrace									
21	21.1	Rectangle	3	4.00	1.00	4.00	Length x Breadth	15.50	TOTAL
22	22.1	Rectangle	3	4.00	1.00	4.00	Length x Breadth	15.50	
23	23.1	Rectangle	3	3.50	1.00	3.50	Length x Breadth	2.50	
24	24.1	Rectangle	2	4.00	1.00	4.00	Length x Breadth	2.50	
TOTAL				TOTAL PERIMETER BOUNDARY AREA = *		Total Perimeter =		32.50	Item