





FRONT ELEVATION
SCALE-1:100

L.H SIDE ELEVATION
SCALE-1:100

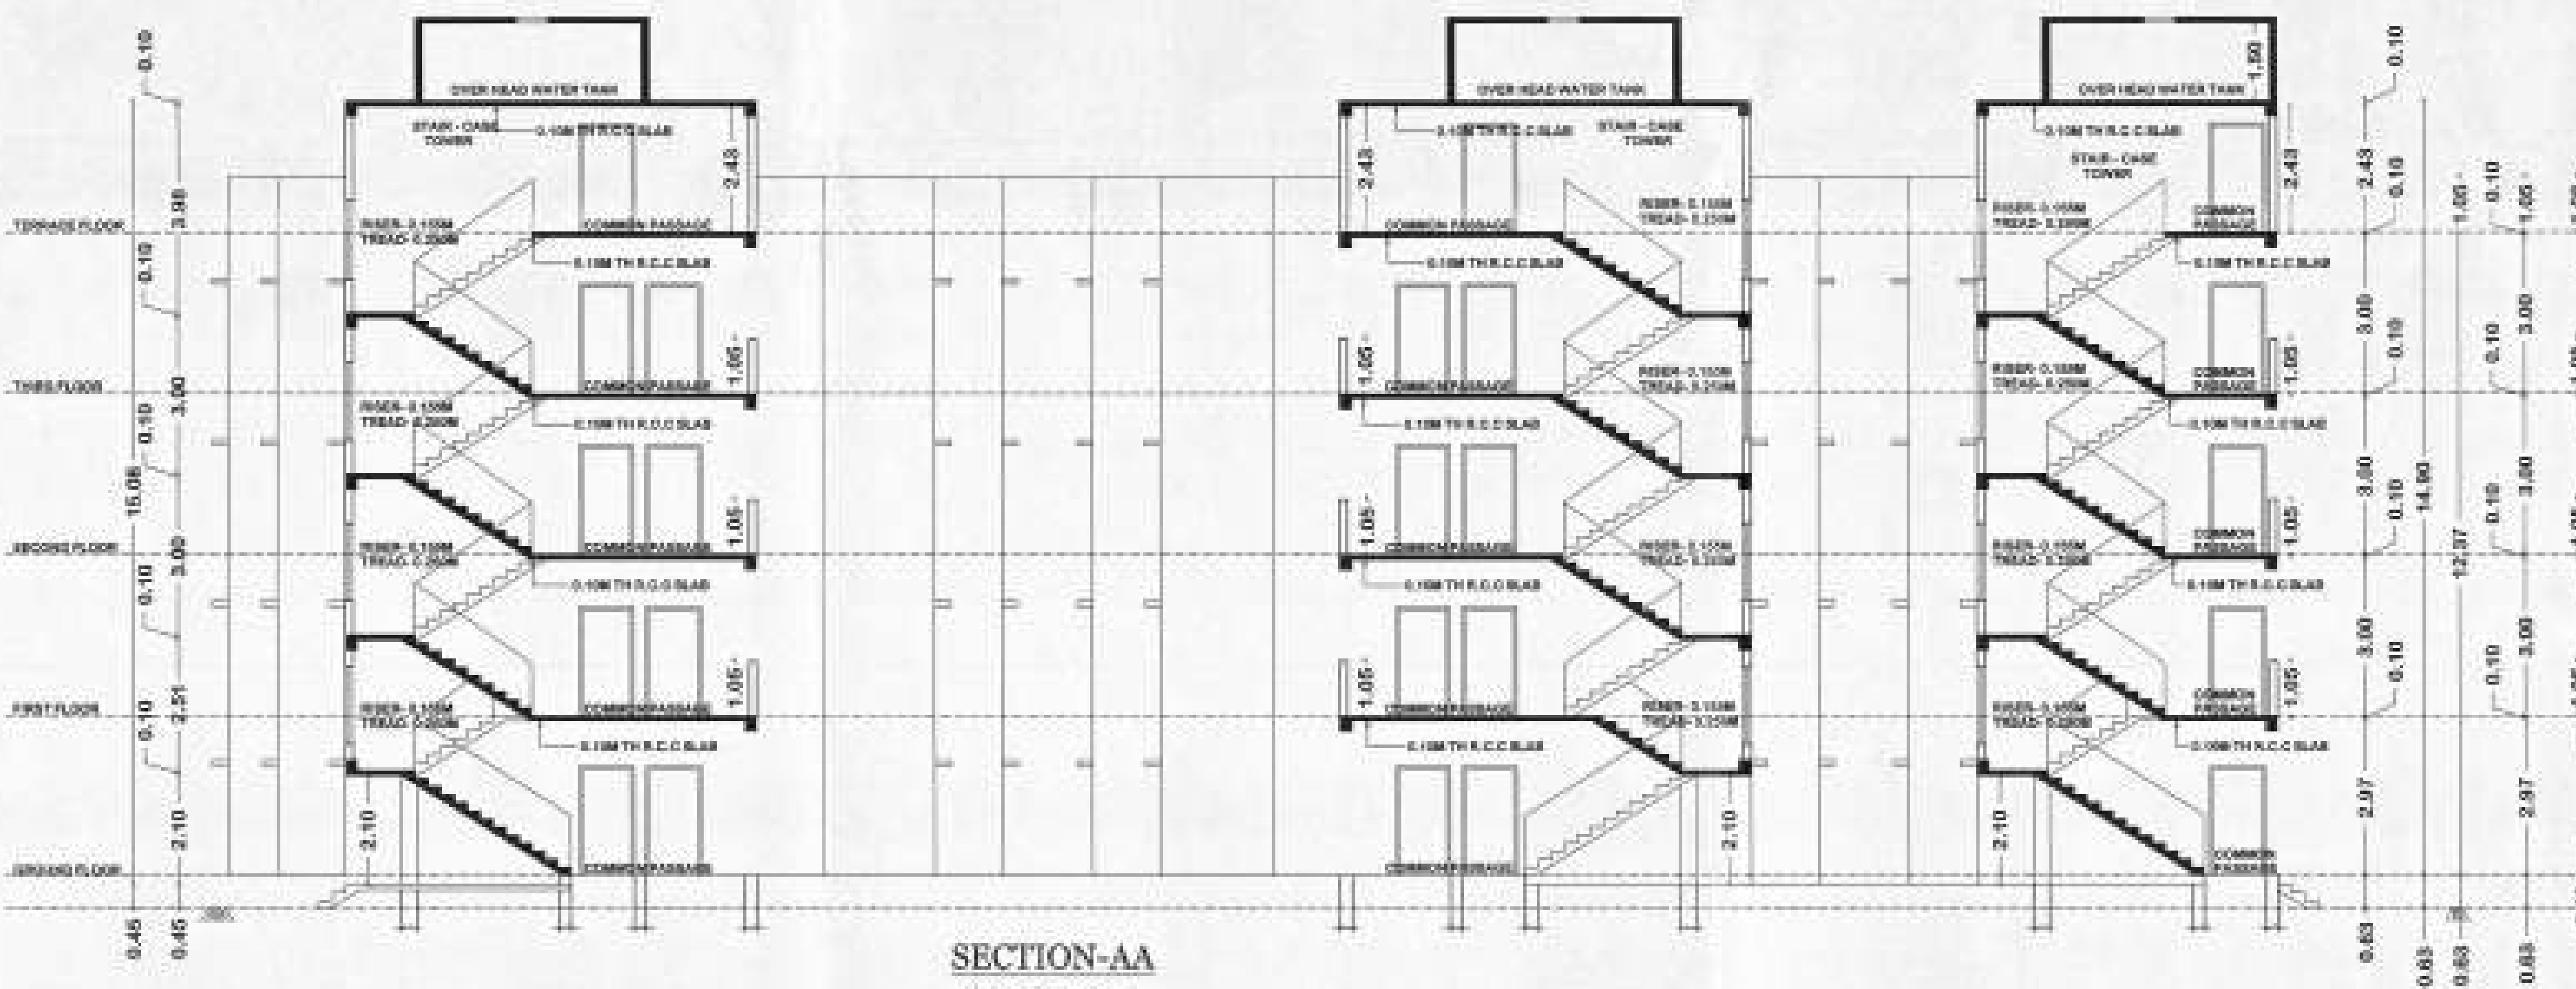


SECTION-AA
SCALE-1:100


SECTION-BB
SCALE-1:100

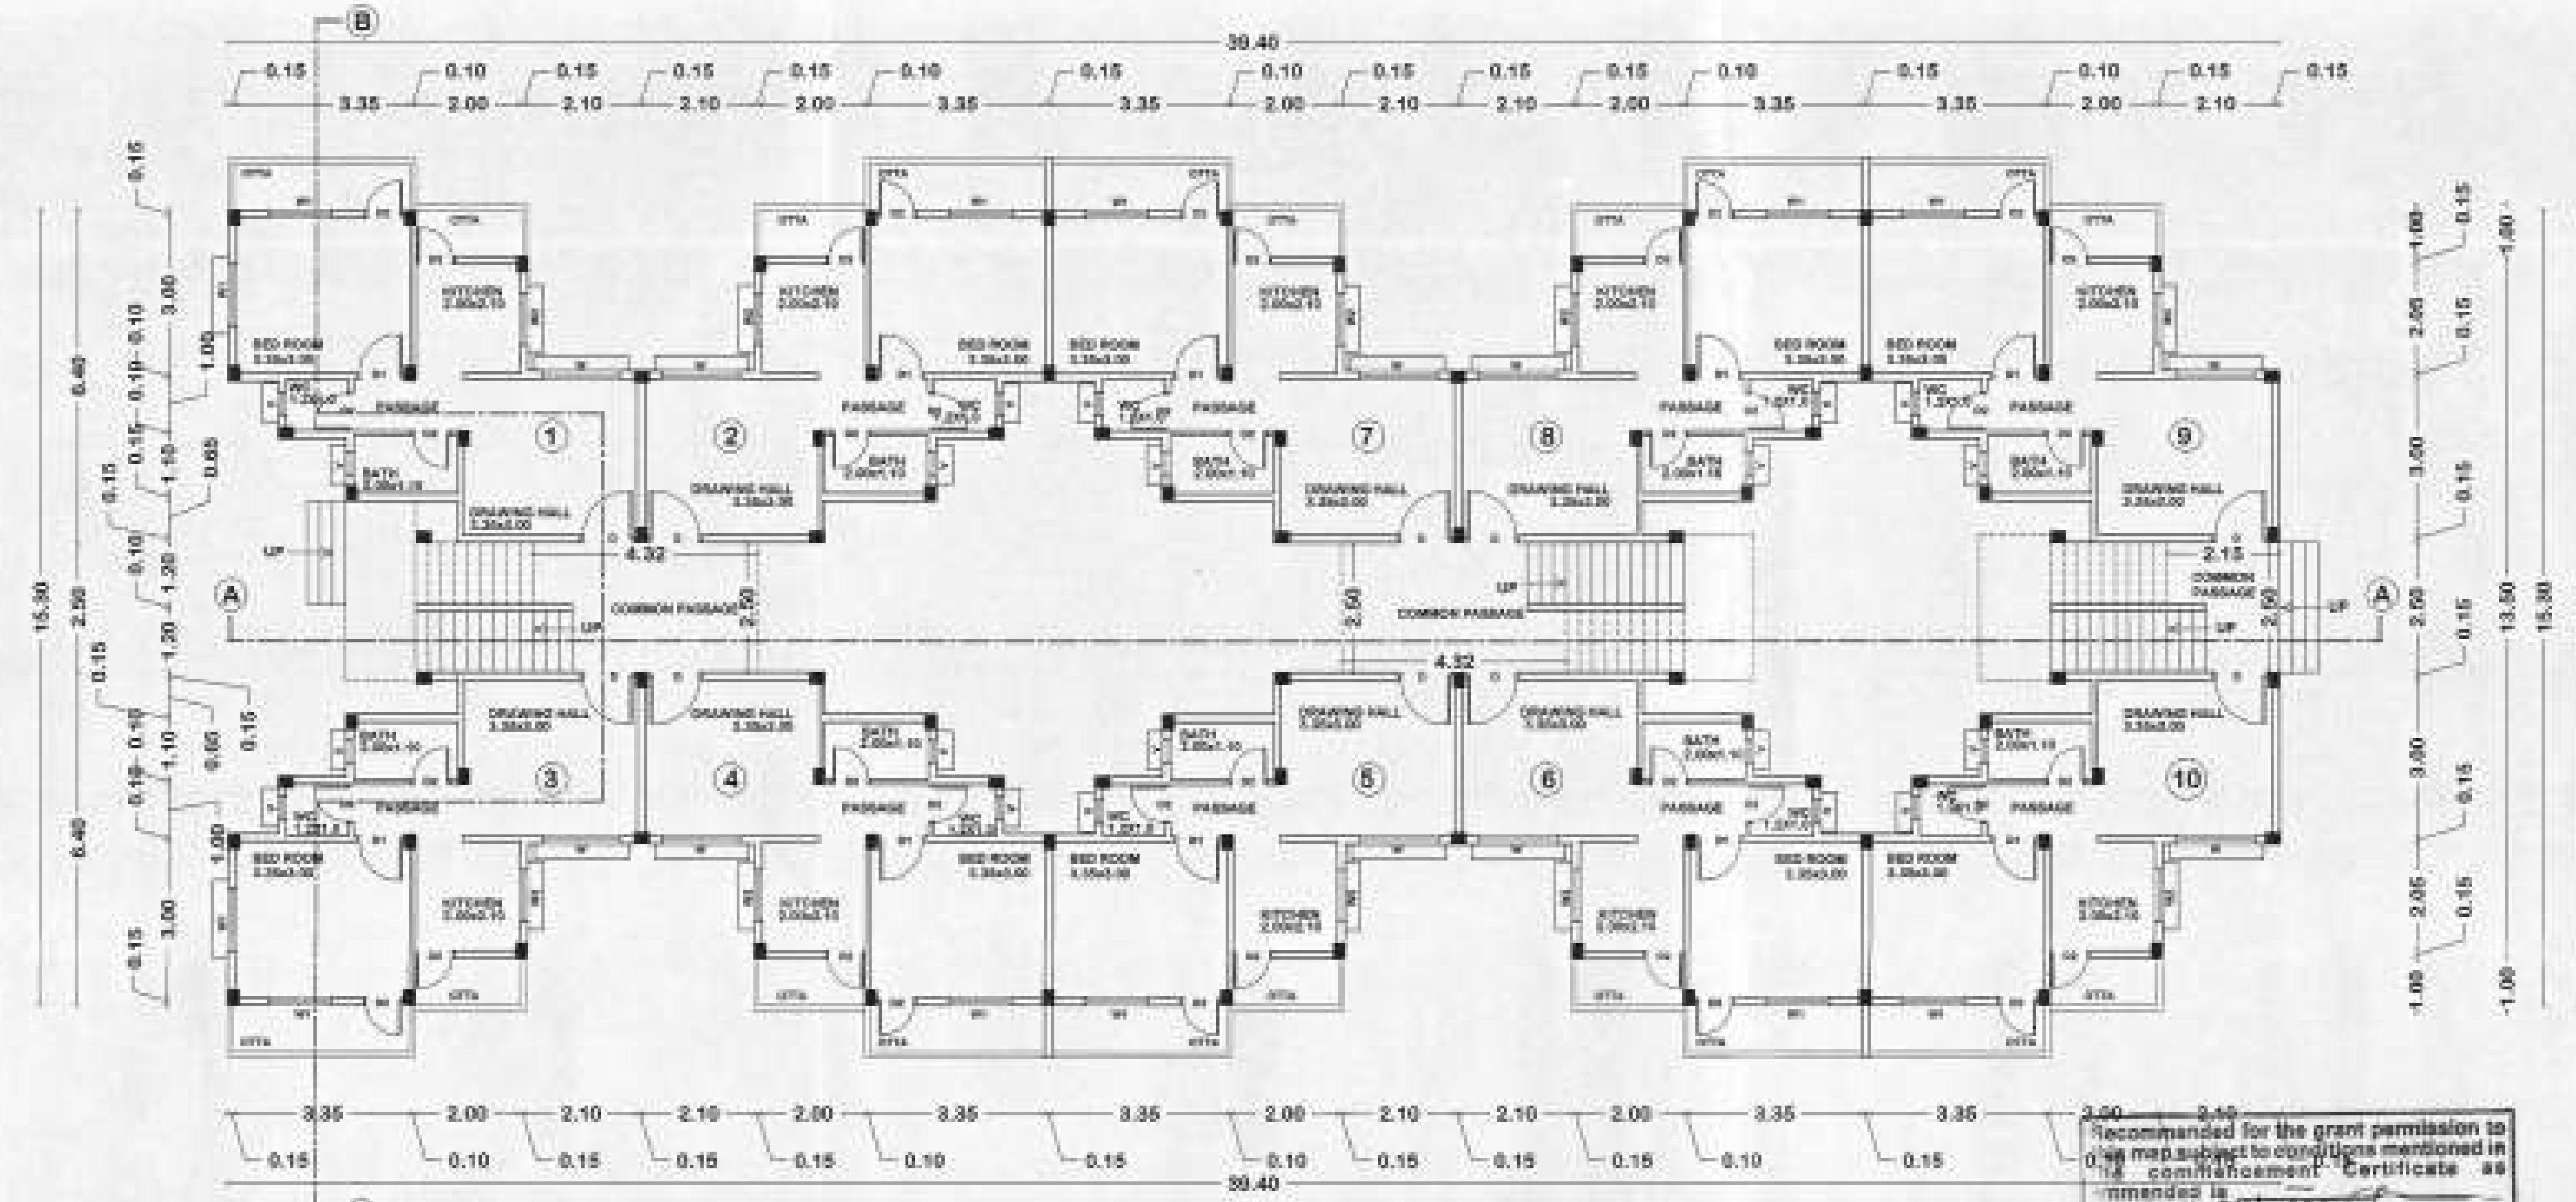


GROUND FLOOR PLAN - WING-B
SCALE-1:100

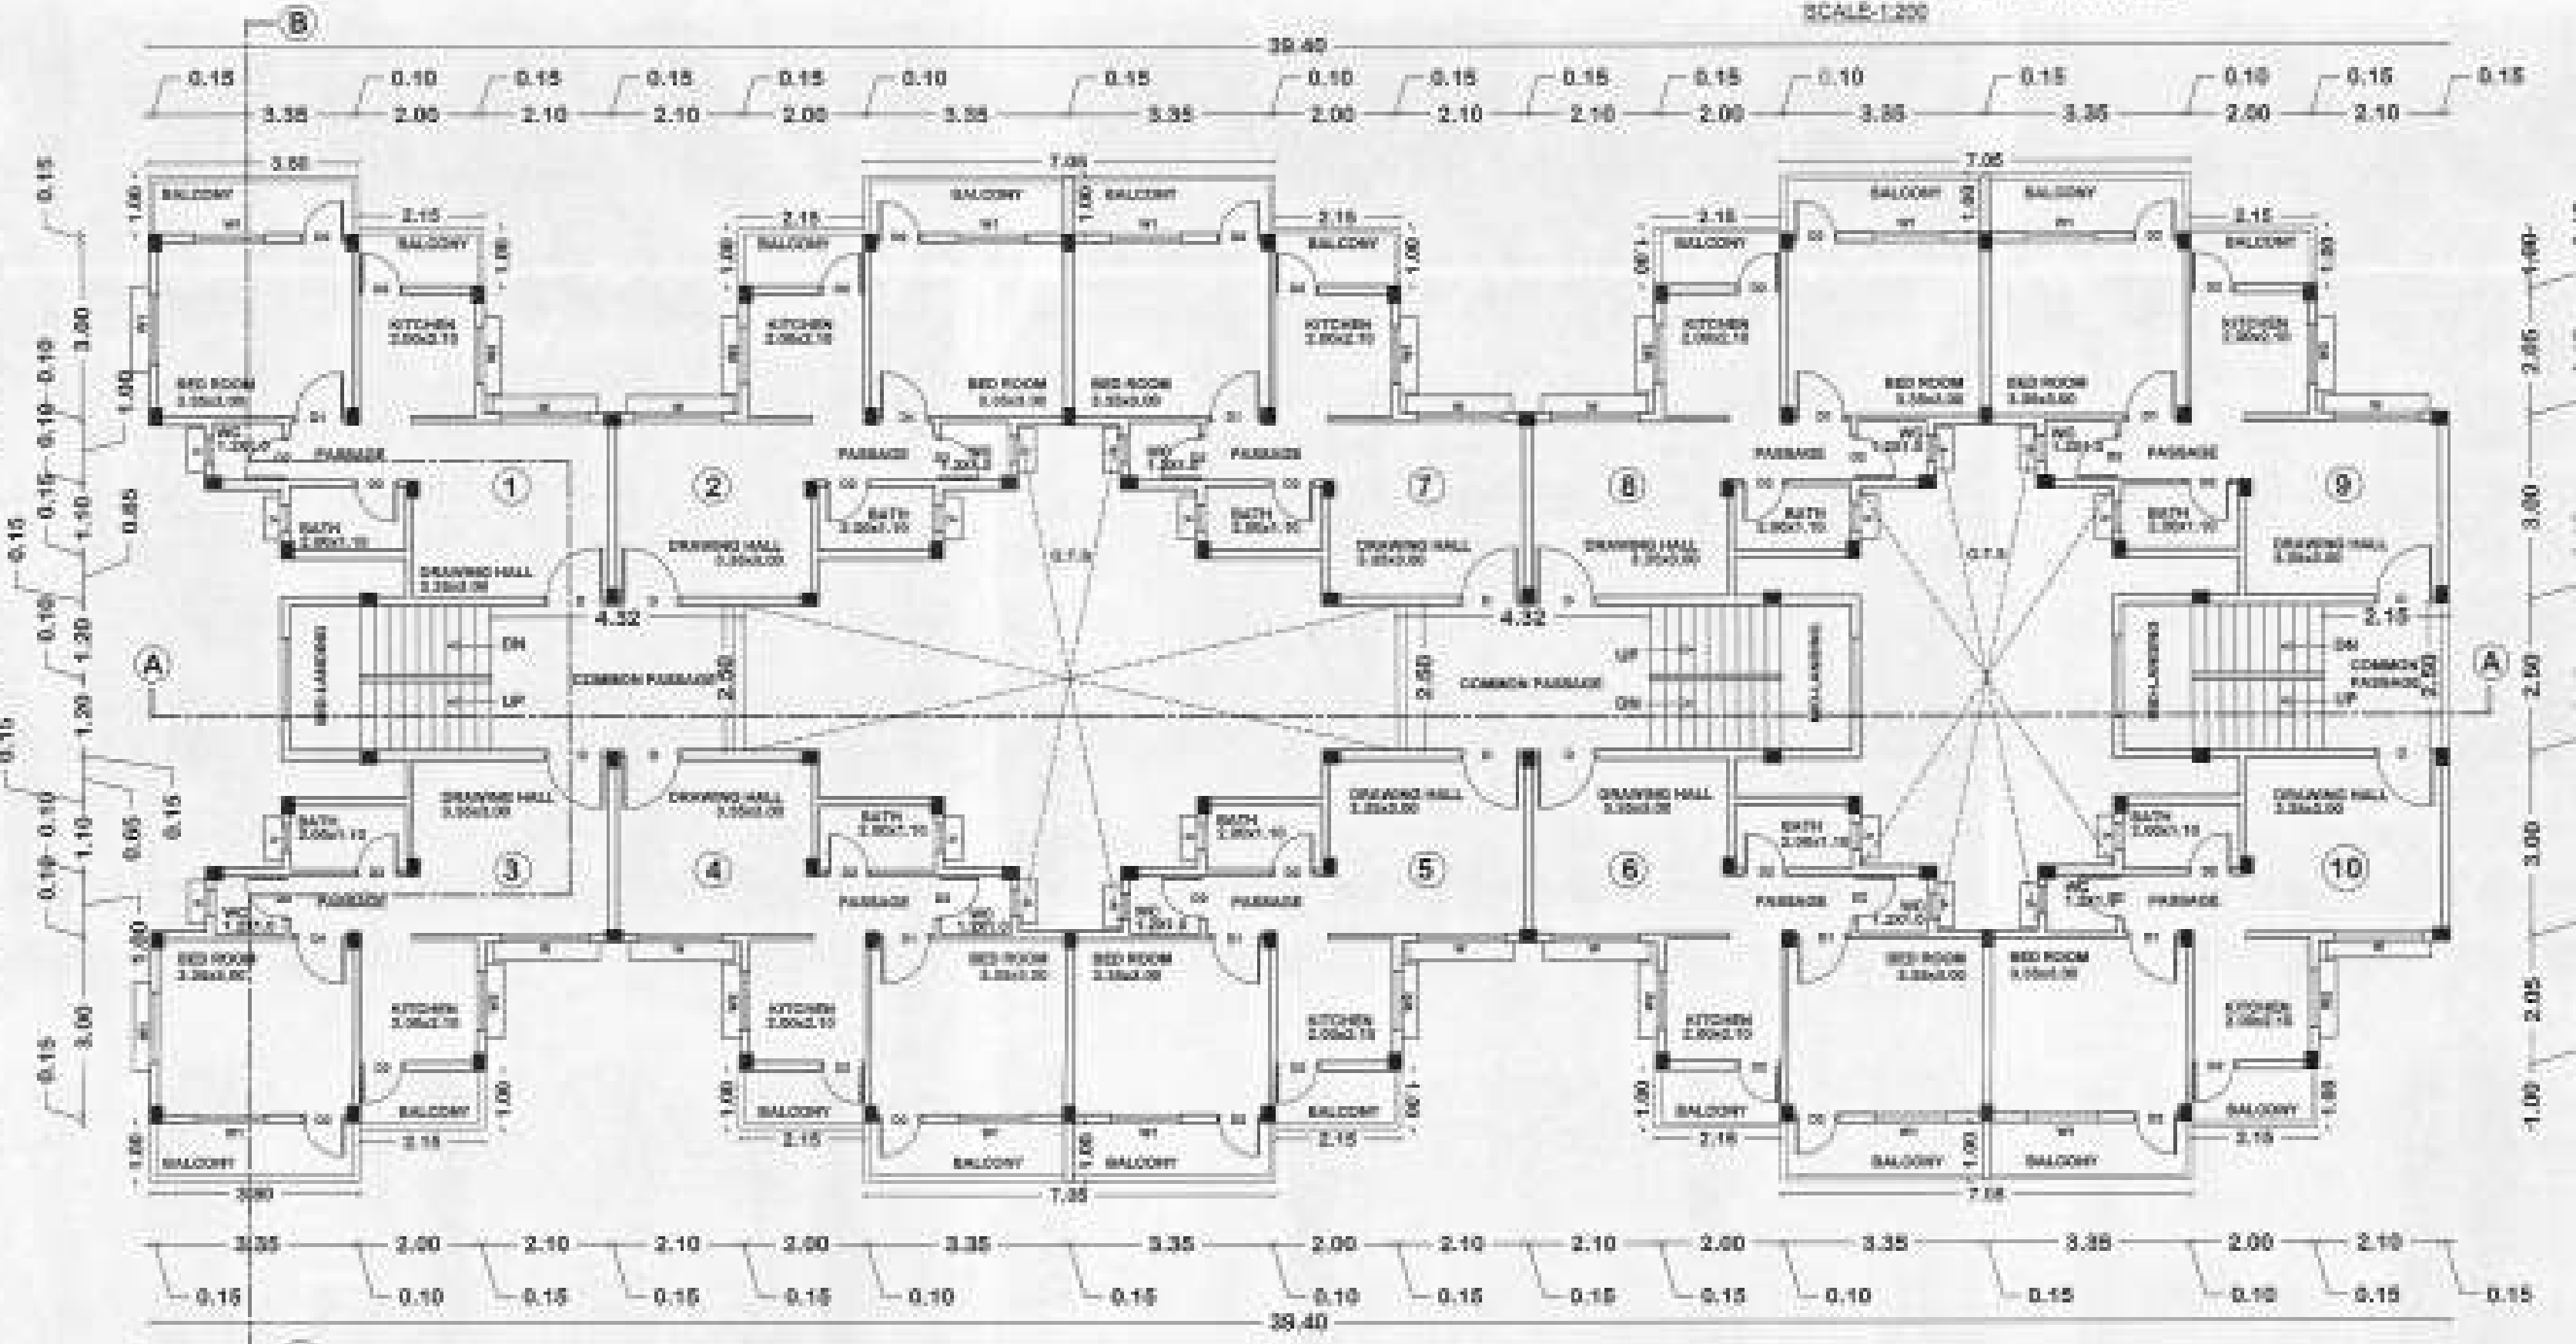


TYPICAL FLOOR PLAN - WING-B
(FIRST, SECOND, THIRD FLOOR)
SCALE-1:100

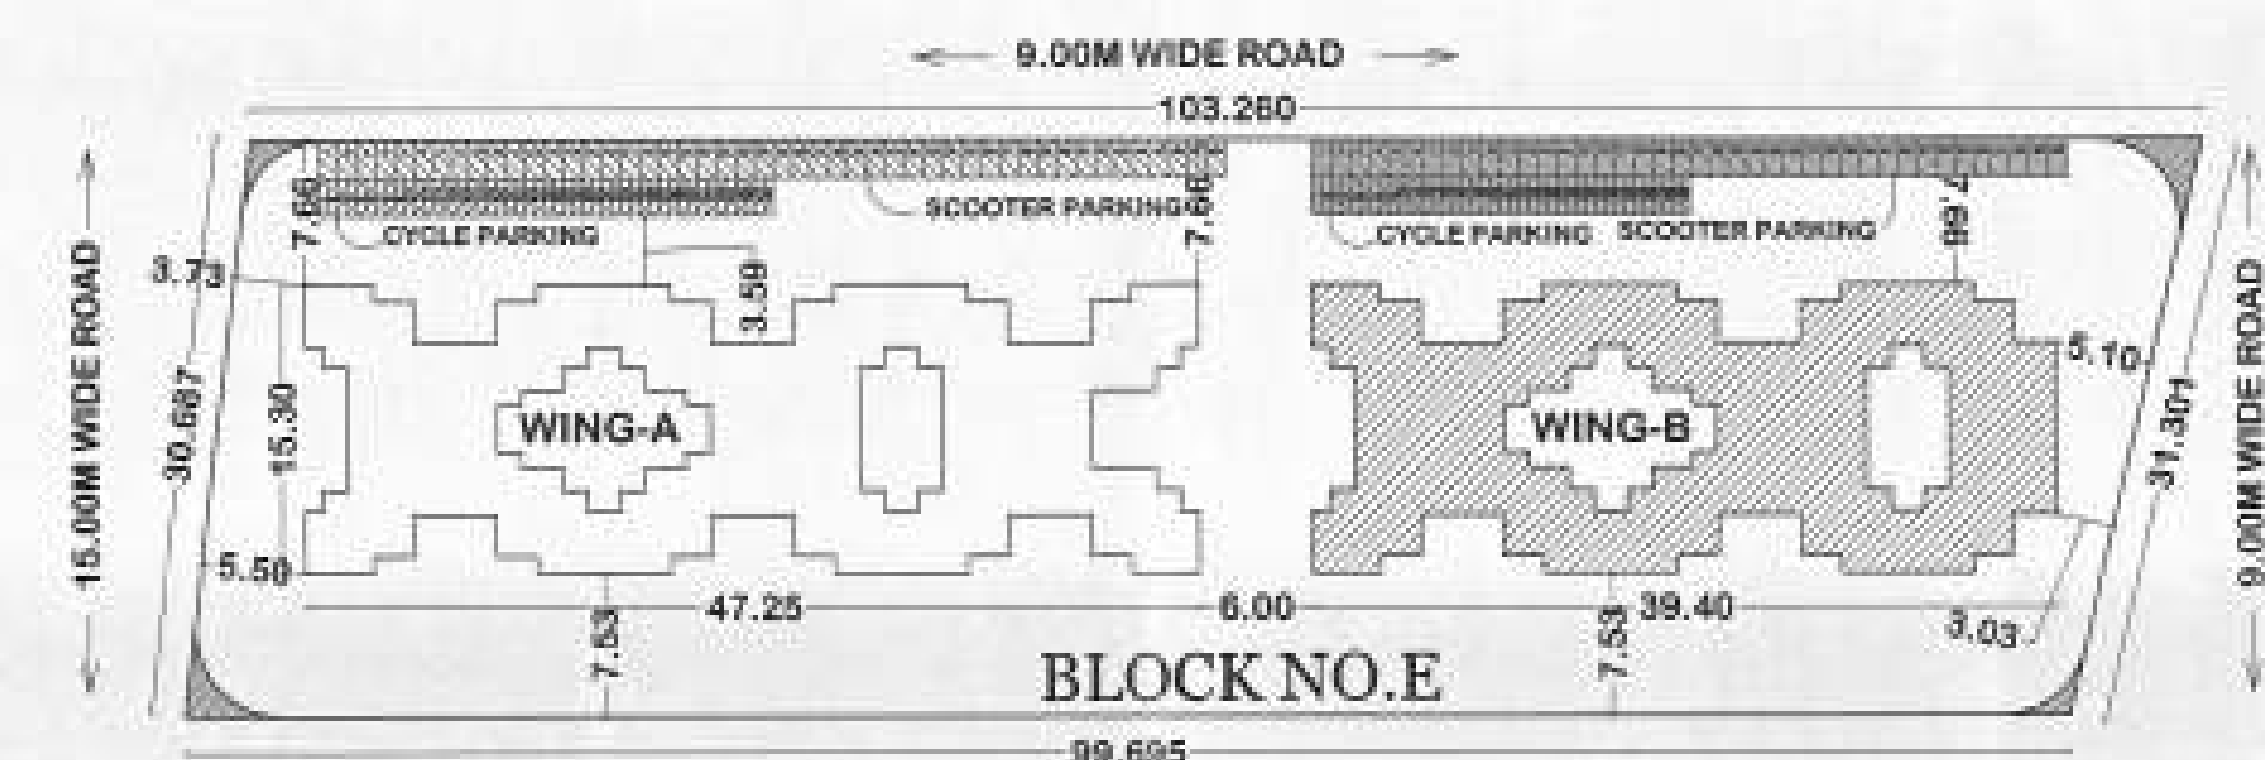


SITE PLAN - BLOCK NO. E - WING-B
SCALE-1:500

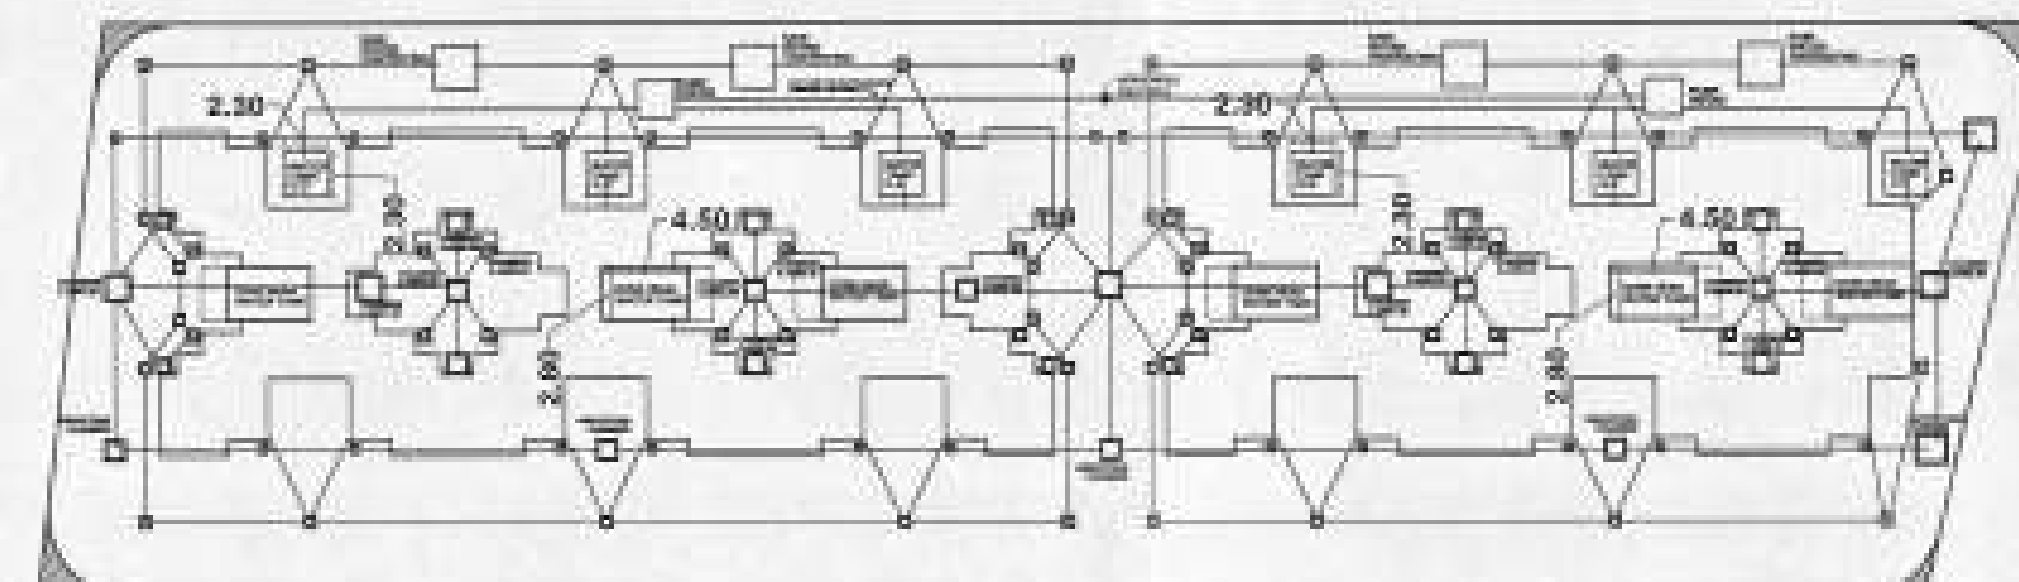




PLAN SHOWING WATER LINE, SEWER LINE &
RAINWATER HARVESTING LINE
SCALE-1:500

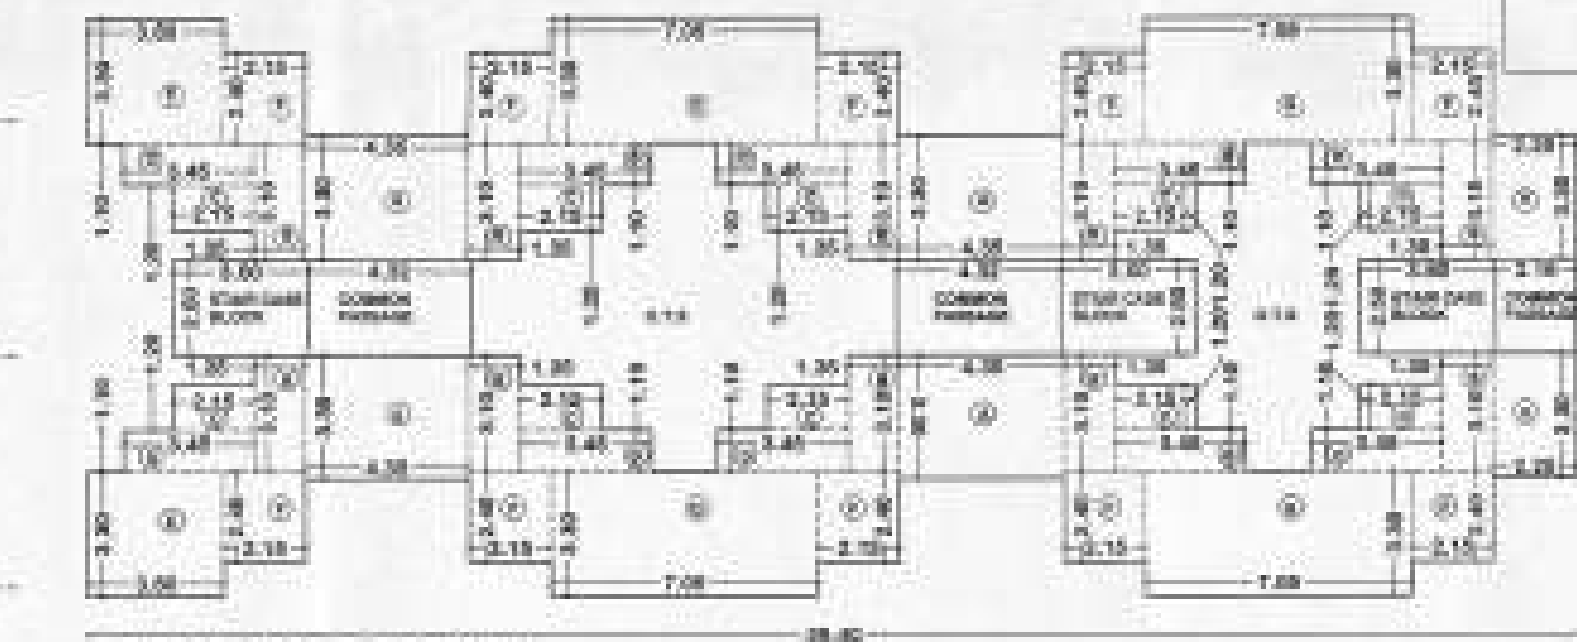

KEY PLAN - GROUND FLOOR PLAN
SCALE-1:200

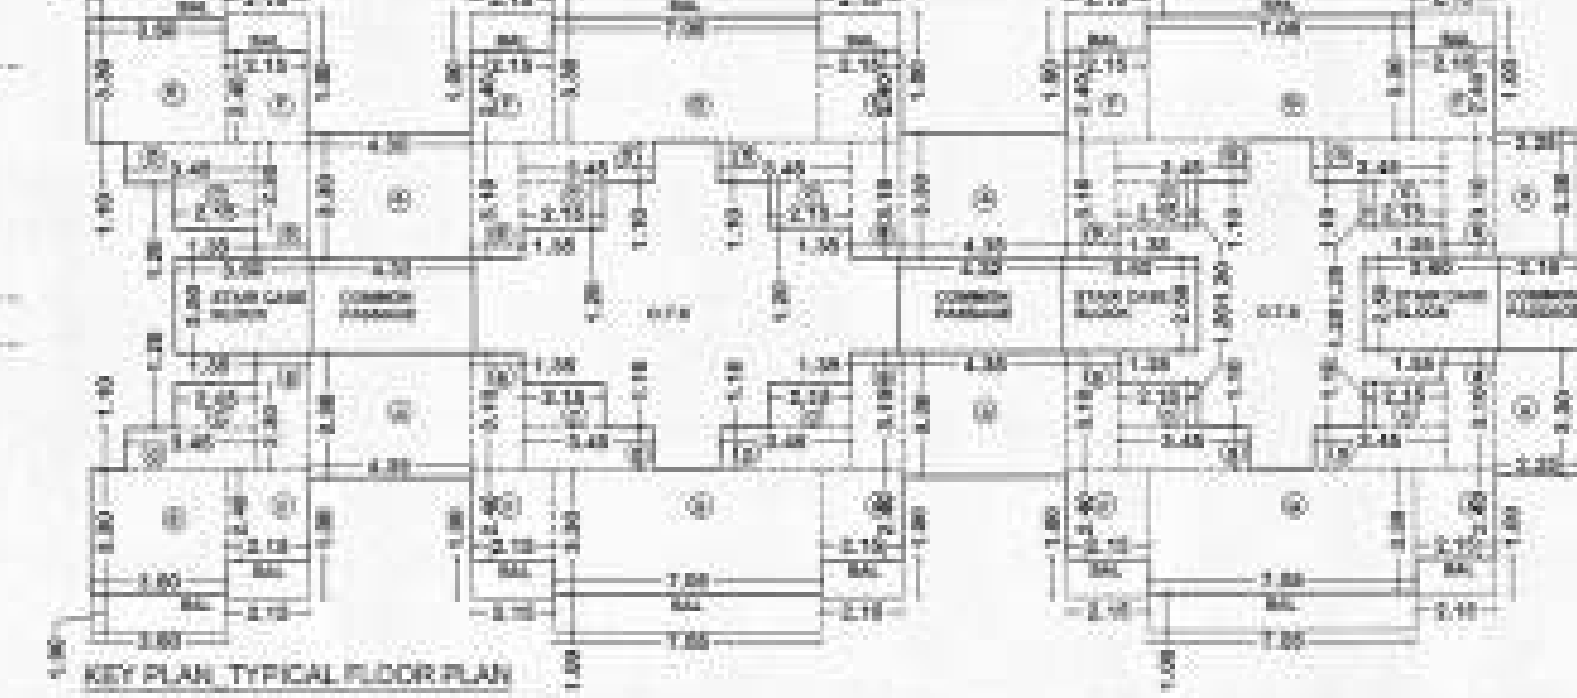

KEY PLAN - TYPICAL FLOOR PLAN
SCALE-1:200

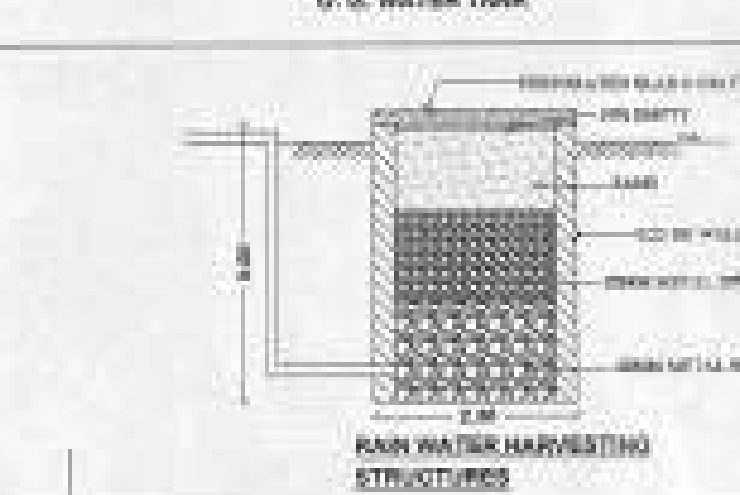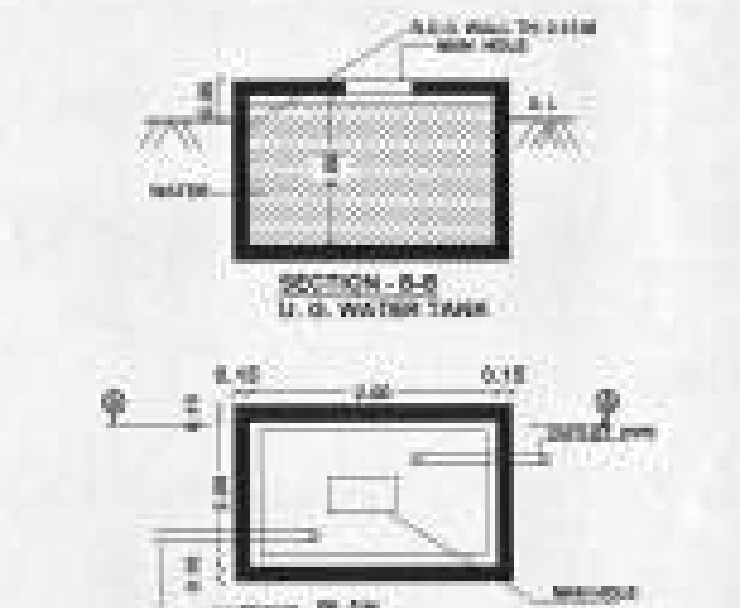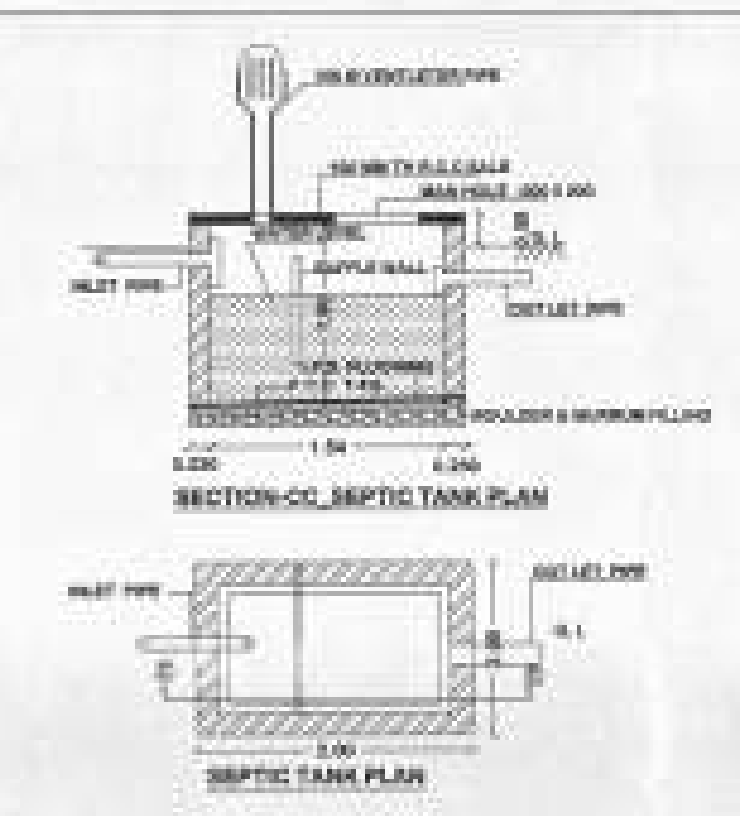

BUILT-UP AREA CALCULATION - GROUND FLOOR

S.N.	SIZE	AREA
1	4.00 x 3.00	12.00
2	3.00 x 3.00	9.00
3	3.00 x 3.00	9.00
E.W.S WING-B BLOCK -E

NAGPUR HOUSING AND AREA DEVELOPMENT BOARD, NAGPUR.

DWG TITLE:-
SUBMISSION PLAN FOR EWS TENEMENTS AT BLOCK -E

PROPOSED CONSTRUCTION FOR, EWS TENEMENTS AT BLOCK-E, WING-B
KH NO.157/2,165 to 168,190,191/2 & 192
MOUZA, PIMPALGAON, TAH. HINGANGHAT
DISTT. WARDHA.

AREA STATEMENT:-
PLOT AREA FOR BLOCK-E :- 3093.00 Sq.M
(AS PER MHADA RECORD)
PLOT AREA FOR BLOCK-E :- 3075.62 Sq.M
(AS PER SANCTIONED AMALGAMATED PLAN)

PLOT NO'S:-
AMALGAMATED PLOT NO'S FOR BLOCK-E: 247 TO 267

BUILT-UP AREA CALCULATIONS FOR WING-B
BUILT-UP AREA ON GROUND FLOOR