



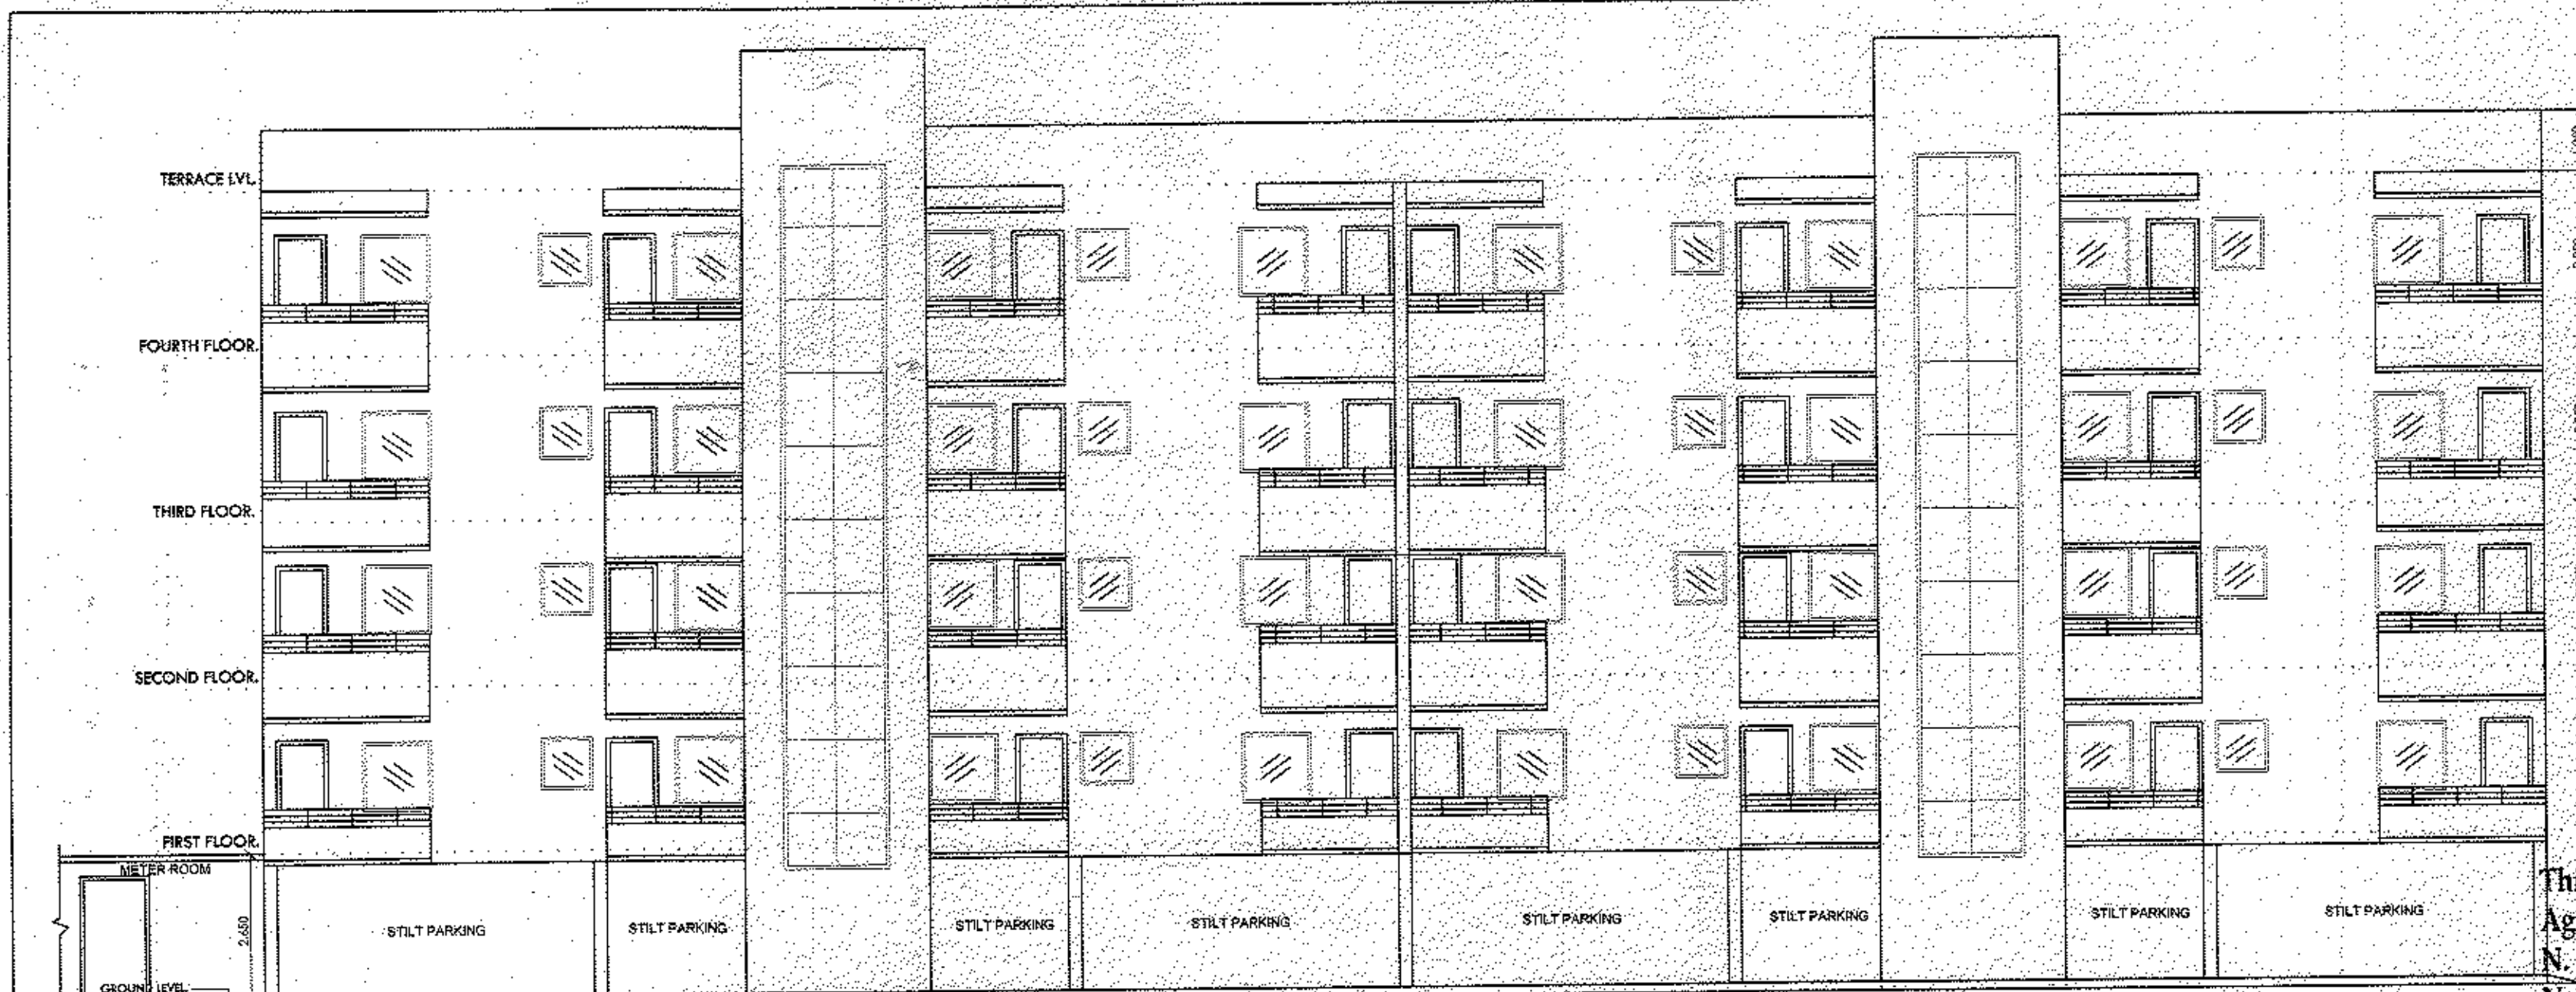


FRONT ELEVATION
SCALE 1:100


This sanction is subject to conditions mentioned in Agreement with N.I.T. dated 05/07/2015.
N.A.T.P. order dt. 25/10/2016
N.O.C. from Maharashtra Department dt. 10/01/2017
N.O.C. from Airport Authority dt. 10/01/2017
Necessary arrangements for rain water harvesting & solar water heating system shall be done.

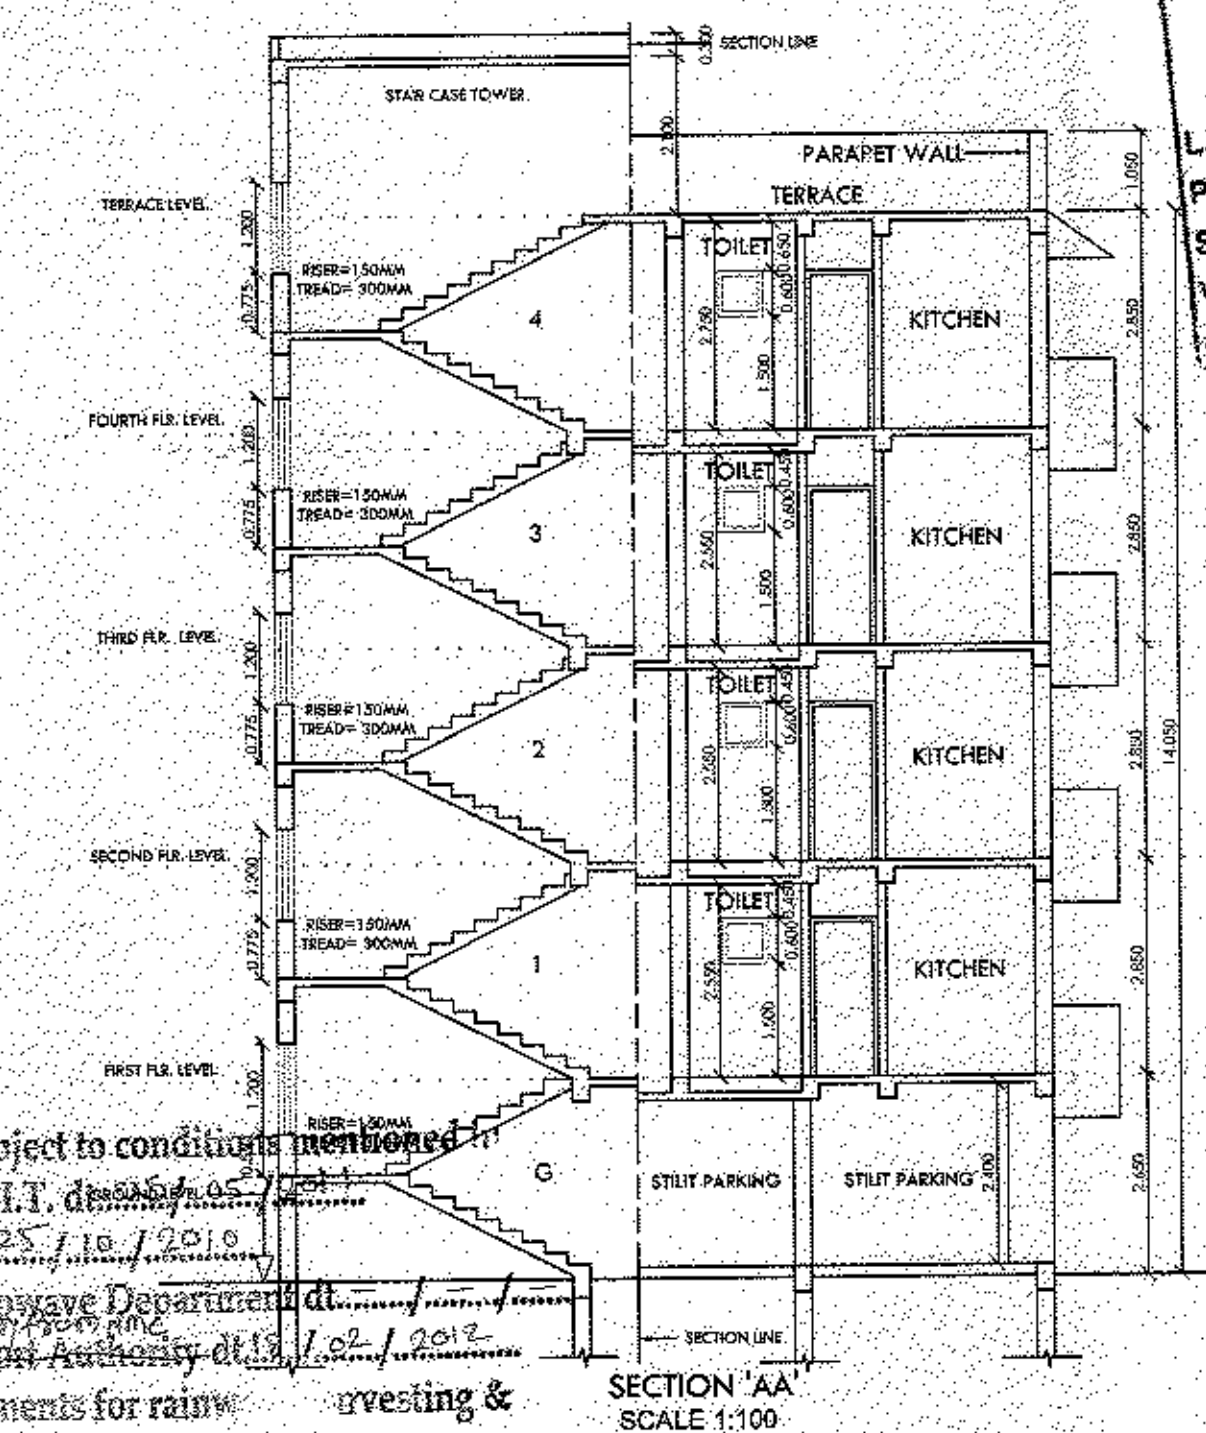


SECTION 'AA'
SCALE 1:100

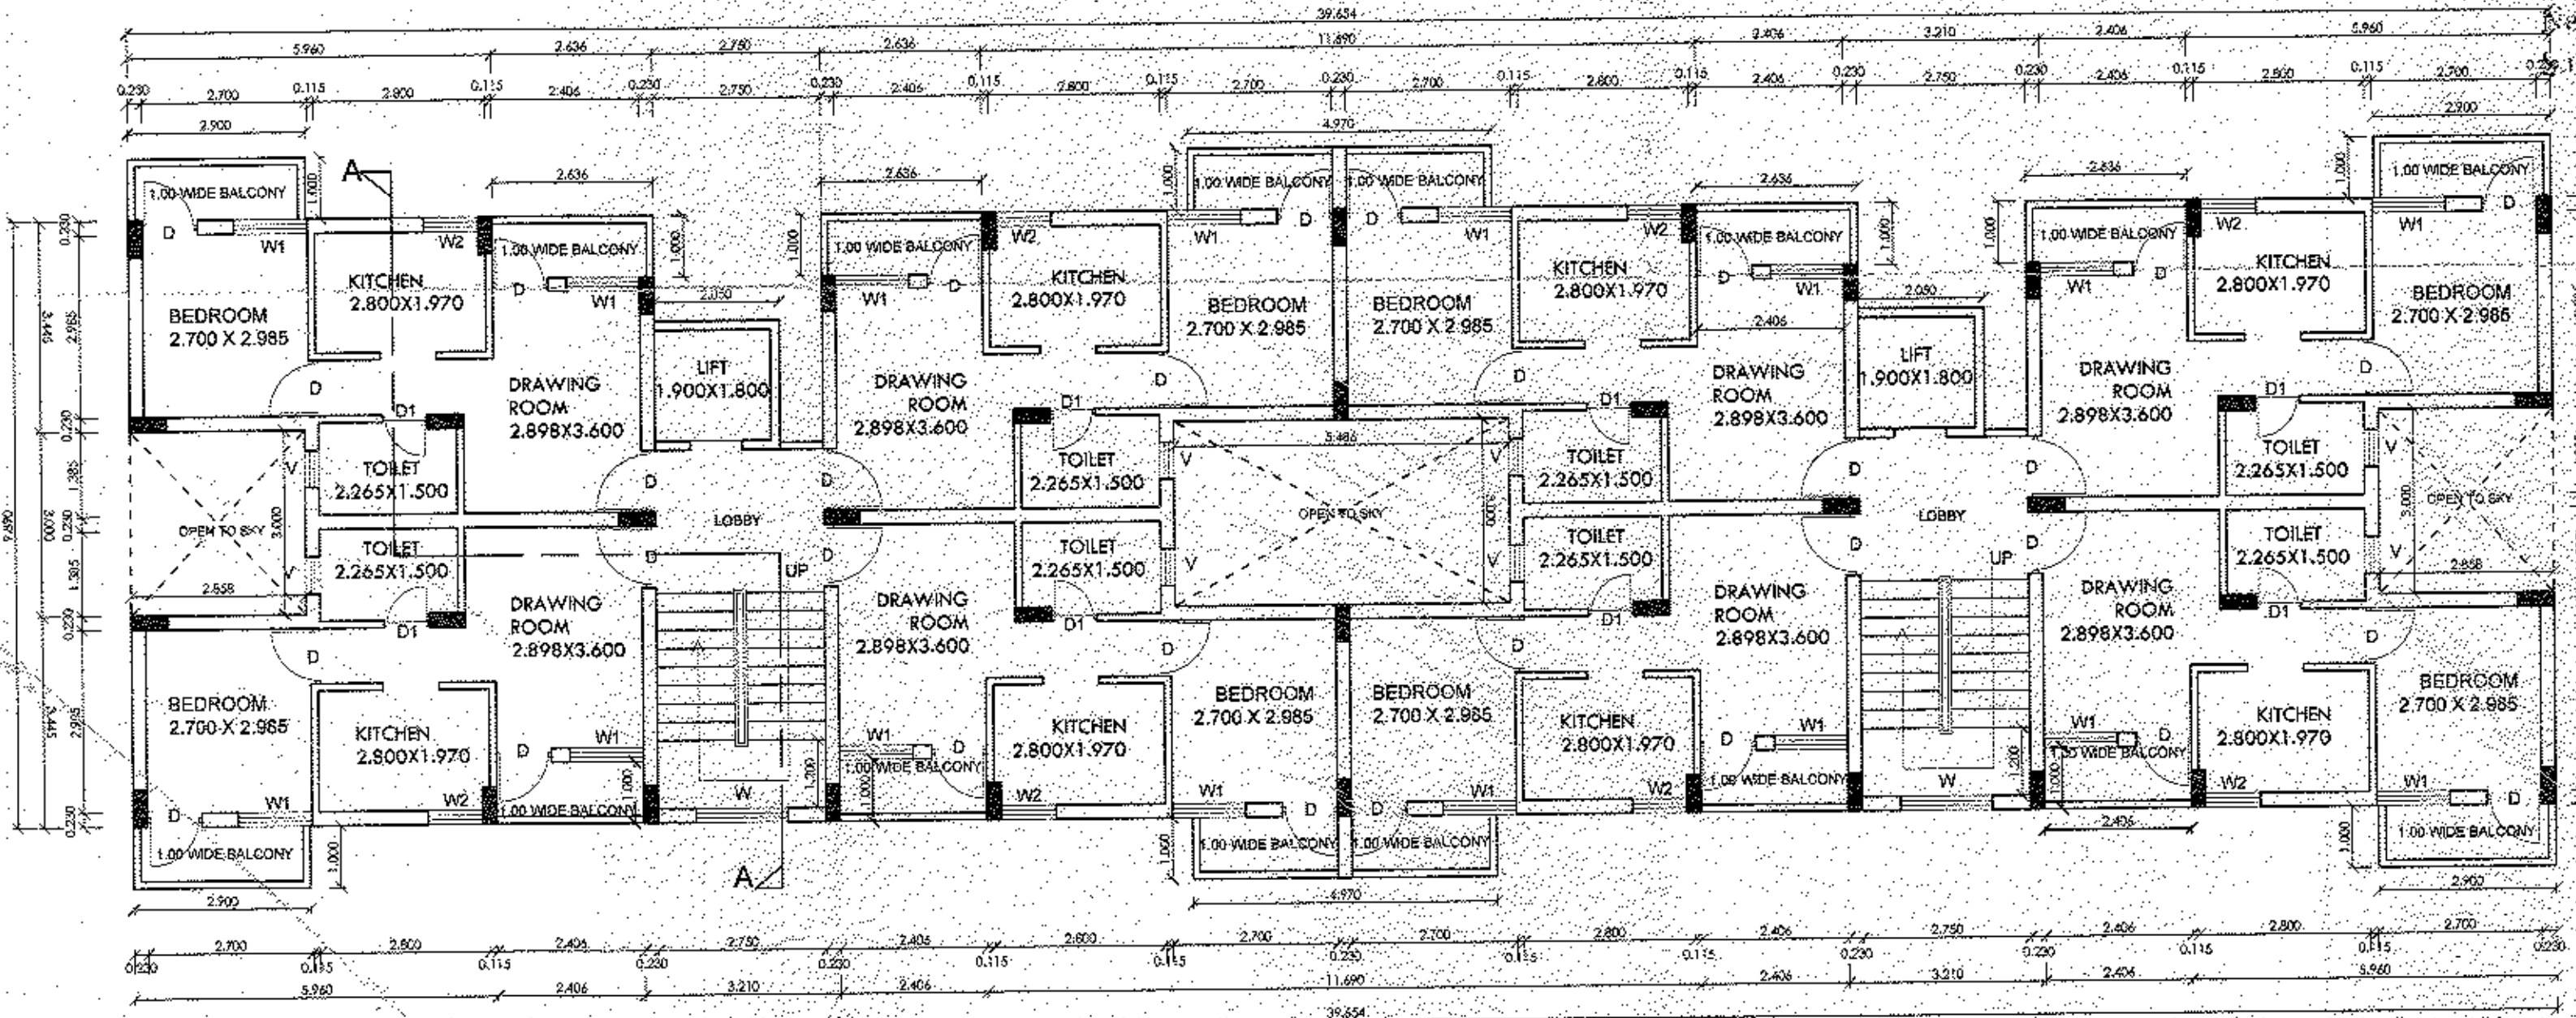


TYPICAL FLOOR PLAN FOR 1st TO 4th (4X8=32 UNITS)
BLOCK A, TYPE B
SCALE 1:100

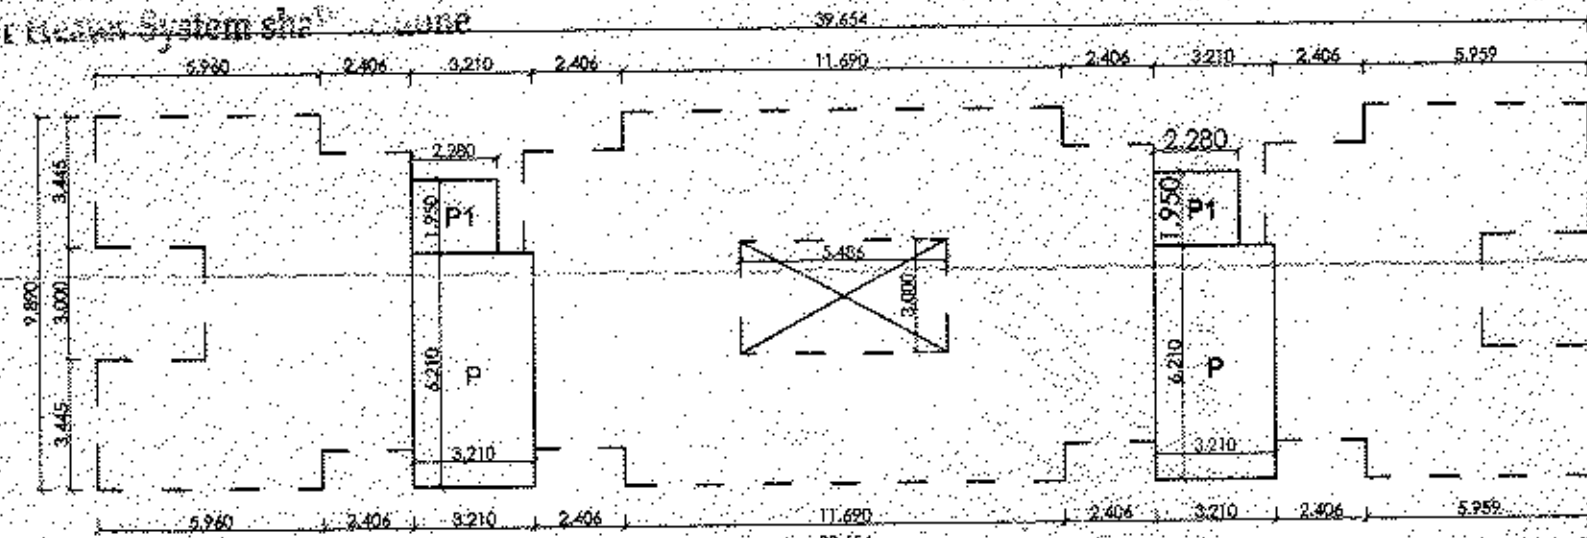

GROUND FL. BLOCK PLAN FOR (STILT FLOOR PL)
BLOCK A, TYPE A
SCALE 1:200

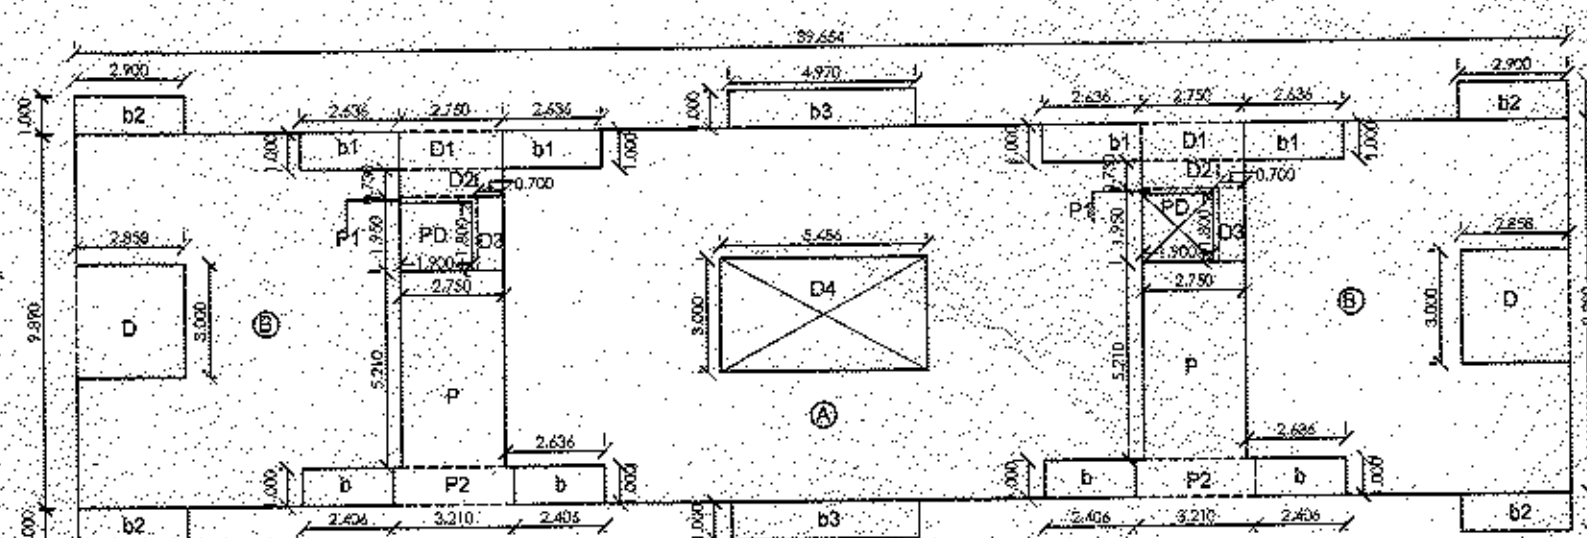

TYPICAL FL. BLOCK PLAN FOR 1st to 4th
BLOCK A, TYPE A
SCALE 1:200

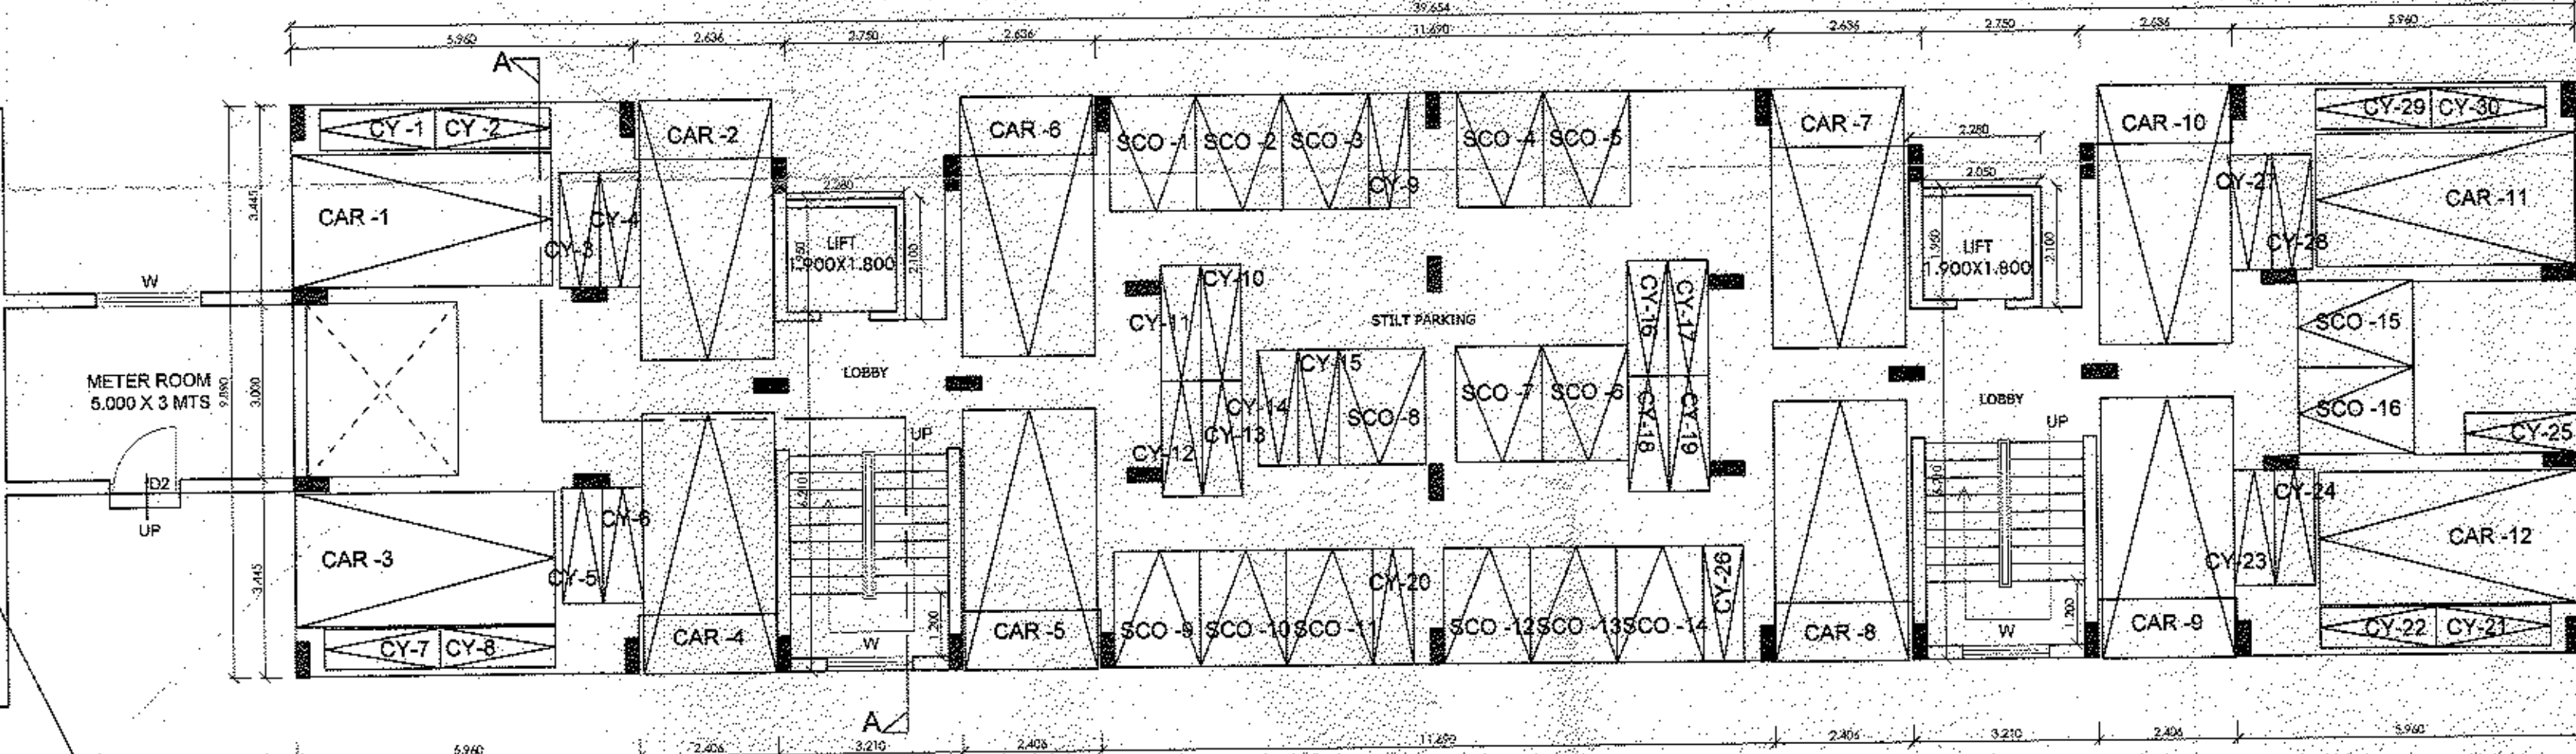

GROUND FL. (STILT) LEVEL PLAN
BLOCK A, TYPE B SCALE 1:100

AREA STATEMENT FOR TYPE 'B' OF BLOCK 'A'

FLOOR	BUILTUP AREA	PREMIUM AREA	PERMISSIBLE BAL AREA 15 %	BALCONY AREA
GROUND FL.	0.000	48.760	0.000	0
FIRST FL.	283.089	36.230	42.463	41.708
SECOND FL.	283.089	36.230	42.463	41.708
THIRD FL.	283.089	36.230	42.463	41.708
FOURTH FL.	283.089	36.230	42.463	41.708
TOTAL FL AREA	1132.356	193.680	168.832	

(GF) STILT FL. AREA STATEMENT

TOTAL BUILTUP AREA		AREA IN Sqm	
P	2	3.210	5.210
P1	2	2.280	1.950
TOTAL PREMIUM AREA		48.760	48.760

TYPICAL FL. BUILT UP AREA OF 1 TO 4TH FLOOR

A TOTAL BUILT UP AREA (39.654X5.890)		392.178	
D	2	2.858	3.000
D1	2	2.750	1.000
D2	2	2.750	1.000
D3	2	2.750	1.000
D4	2	2.750	1.000
P	2	2.750	1.000
P1	2	2.750	1.000
P2	2	2.750	1.000
