

RESIDENTIAL CONSTRUCTION ON PLOT NO. 02, IN SHRAMIK
CO-OPERATIVE HOUSING SOCIETY LTD. KH.NO. 38/1,
38/2, MOUZA MANIKAPUR, NAGPUR, BELONGING TO
SUNIL CHANDRADAS SOMKUWAR

PLANS, SECTION & ELEVATION

PARKING AREA STATMENT

(1) TENANT HAVING CARPET AREA MORE THAN 80 SQM.	REQUIRED PARKING	
	CAR	SCOOTER
PARKING REQUIRED	1	2
FOR 12 TENEMENTS HAVING CARPET AREA MORE THAN 80 SQM. PARKING REQUIRED	12	24
PARKING PROVIDED	12	24

(2) TENANT HAVING CARPET AREA MORE THAN 40 SQM. & LESS 80 SQM. FOR EVERY 2 TENEMENTS	REQUIRED PARKING	
	CAR	SCOOTER
FOR 03 TENEMENTS HAVING CARPET AREA BETWEEN 40 & 80 SQM.	02	06
PARKING PROVIDED	02	06

TOTAL PARKING
REQUIRED FOR 15
TENEMENTS OF PLOT
NO.-02

TOTAL PARKING
PROVIDED FOR 15
TENEMENTS OF PLOT
NO.-02

SCHEDULE OF OPENINGS

S.NO.	TYPE	SIZE	REMARK
1	D	1.200 x 2.10m	T.W.DOUBLE PANELLED DOOR
2	D1	0.900 x 2.10m	T.W.SINGLE PANELLED DOOR
3	D1	0.750 x 2.10m	T.W.SINGLE PANELLED DOOR
4	W	1.200 x 1.20m	ALUMINIUM GLAZED WINDOW
5	W1	1.000 x 1.20m	ALUMINIUM GLAZED WINDOW
6	W	1.400 x 1.20m	ALUMINIUM GLAZED WINDOW
7	W3	0.800 x 1.20m	ALUMINIUM GLAZED WINDOW
8	W4	1.900 x 1.80m	ALUMINIUM GLAZED WINDOW
9	W5	1.900 x 1.20m	ALUMINIUM GLAZED WINDOW
10	W6	2.900 x 1.20m	FULLY GLAZED ALUMINIUM WINDOW
11	V	0.600 x 0.60m	M.S. VENTILATORS

INDEX

PLOT BOUNDARY SHOWN IN
PROPOSED CONSTRUCTION SHOWN IN
ENCLOSED BAL AREA SHOWN IN

SUBMISSION DRAWING

DRN BY: SWATI
CHK BY: SANJAY

SCALE 1 : 100, 1:200
DATE: 10/03/12

OWNER:


SUNIL CHANDRADAS SOMKUWAR

SIGN OF ARCHITECT




SUNIL CHANDRADAS SOMKUWAR

NIT
S.No. 38/1
38/2
38/3
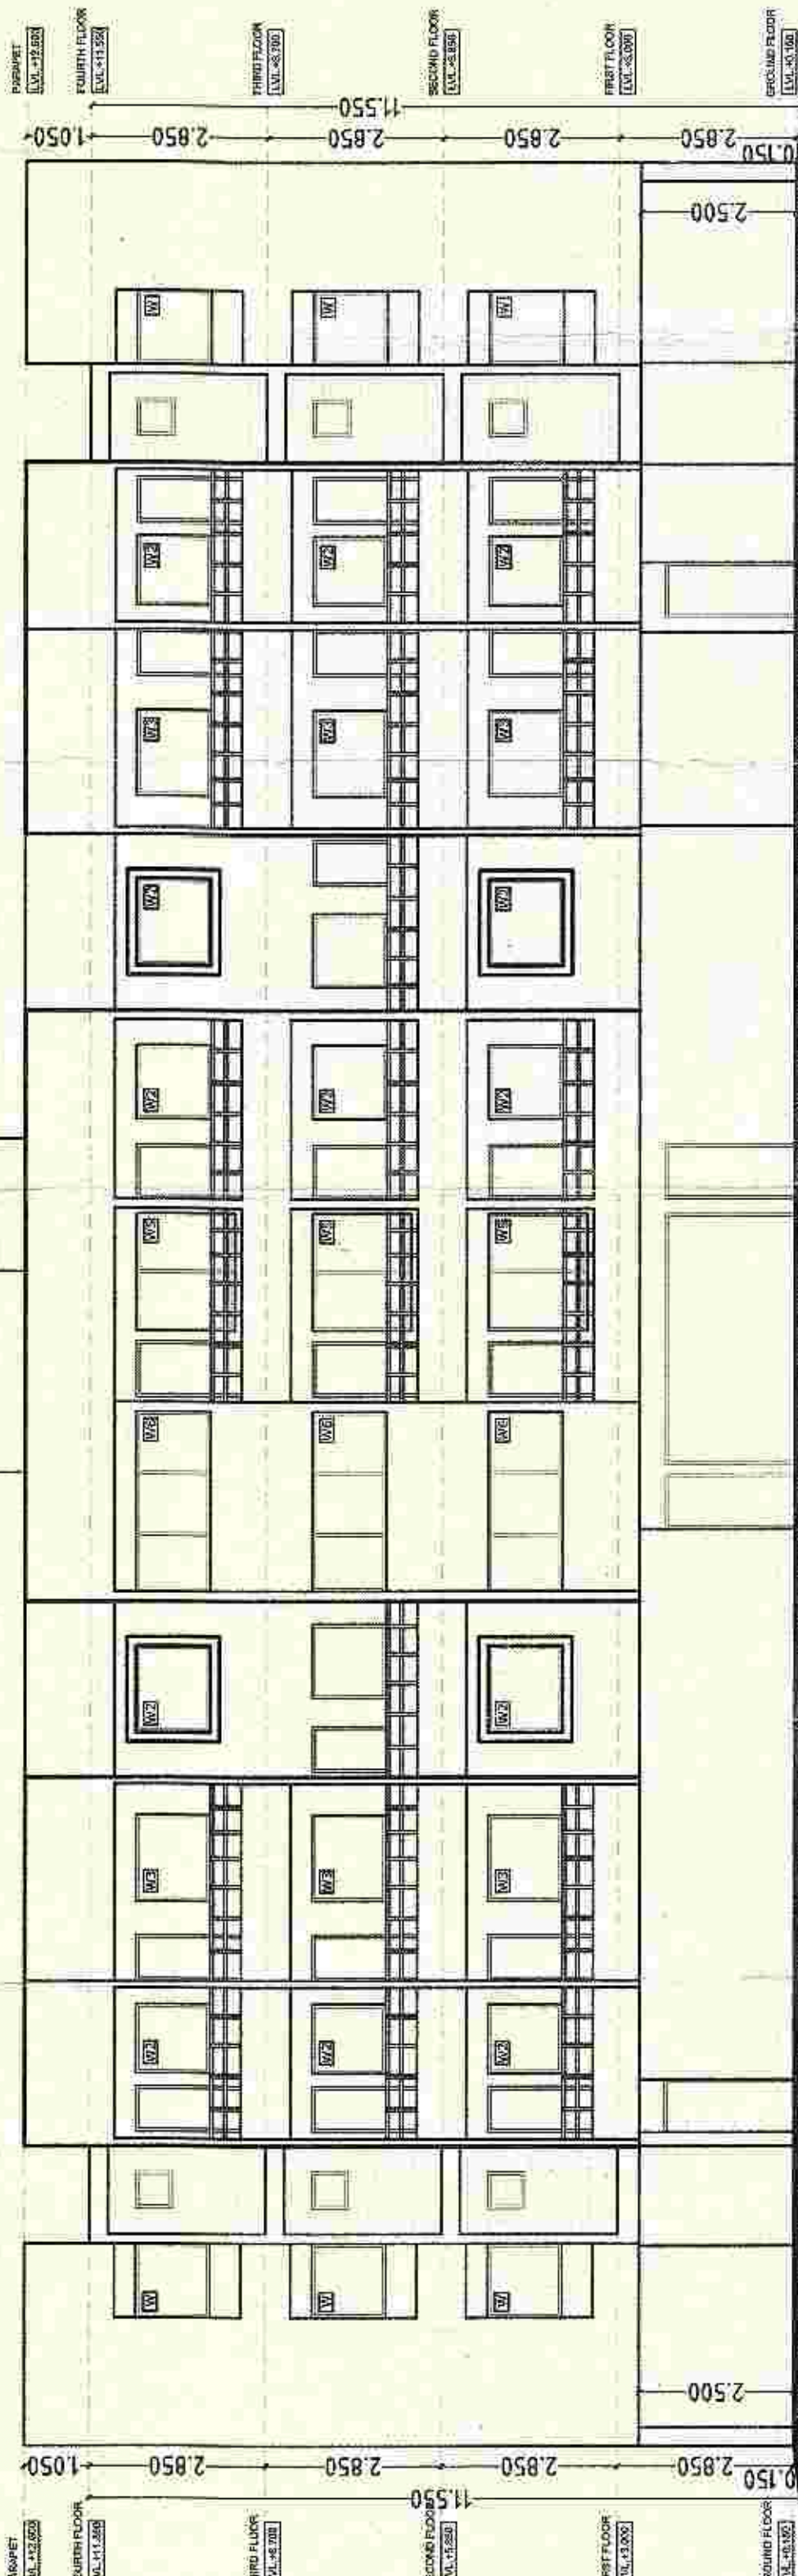


FRONT ELEVATION

SCALE: 1:100

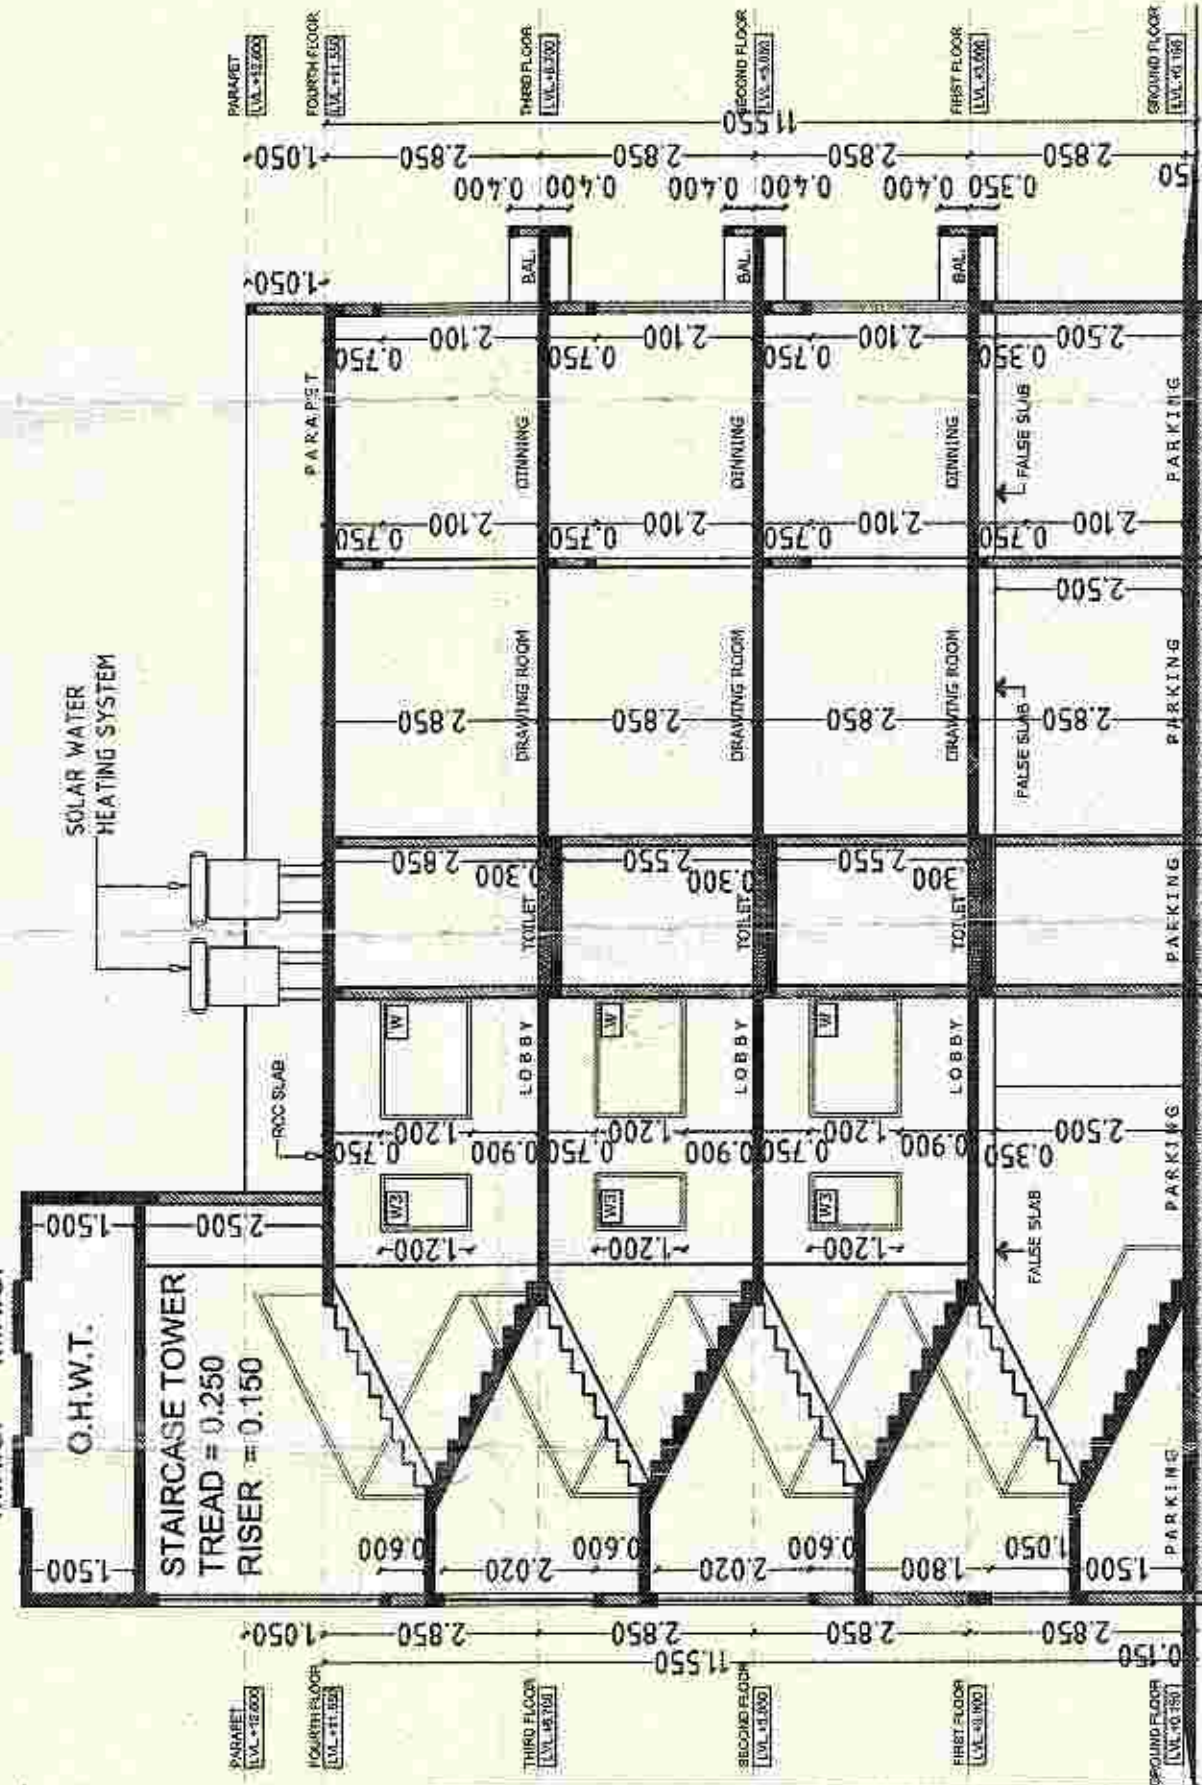


SECTION AA

SCALE: 1:100

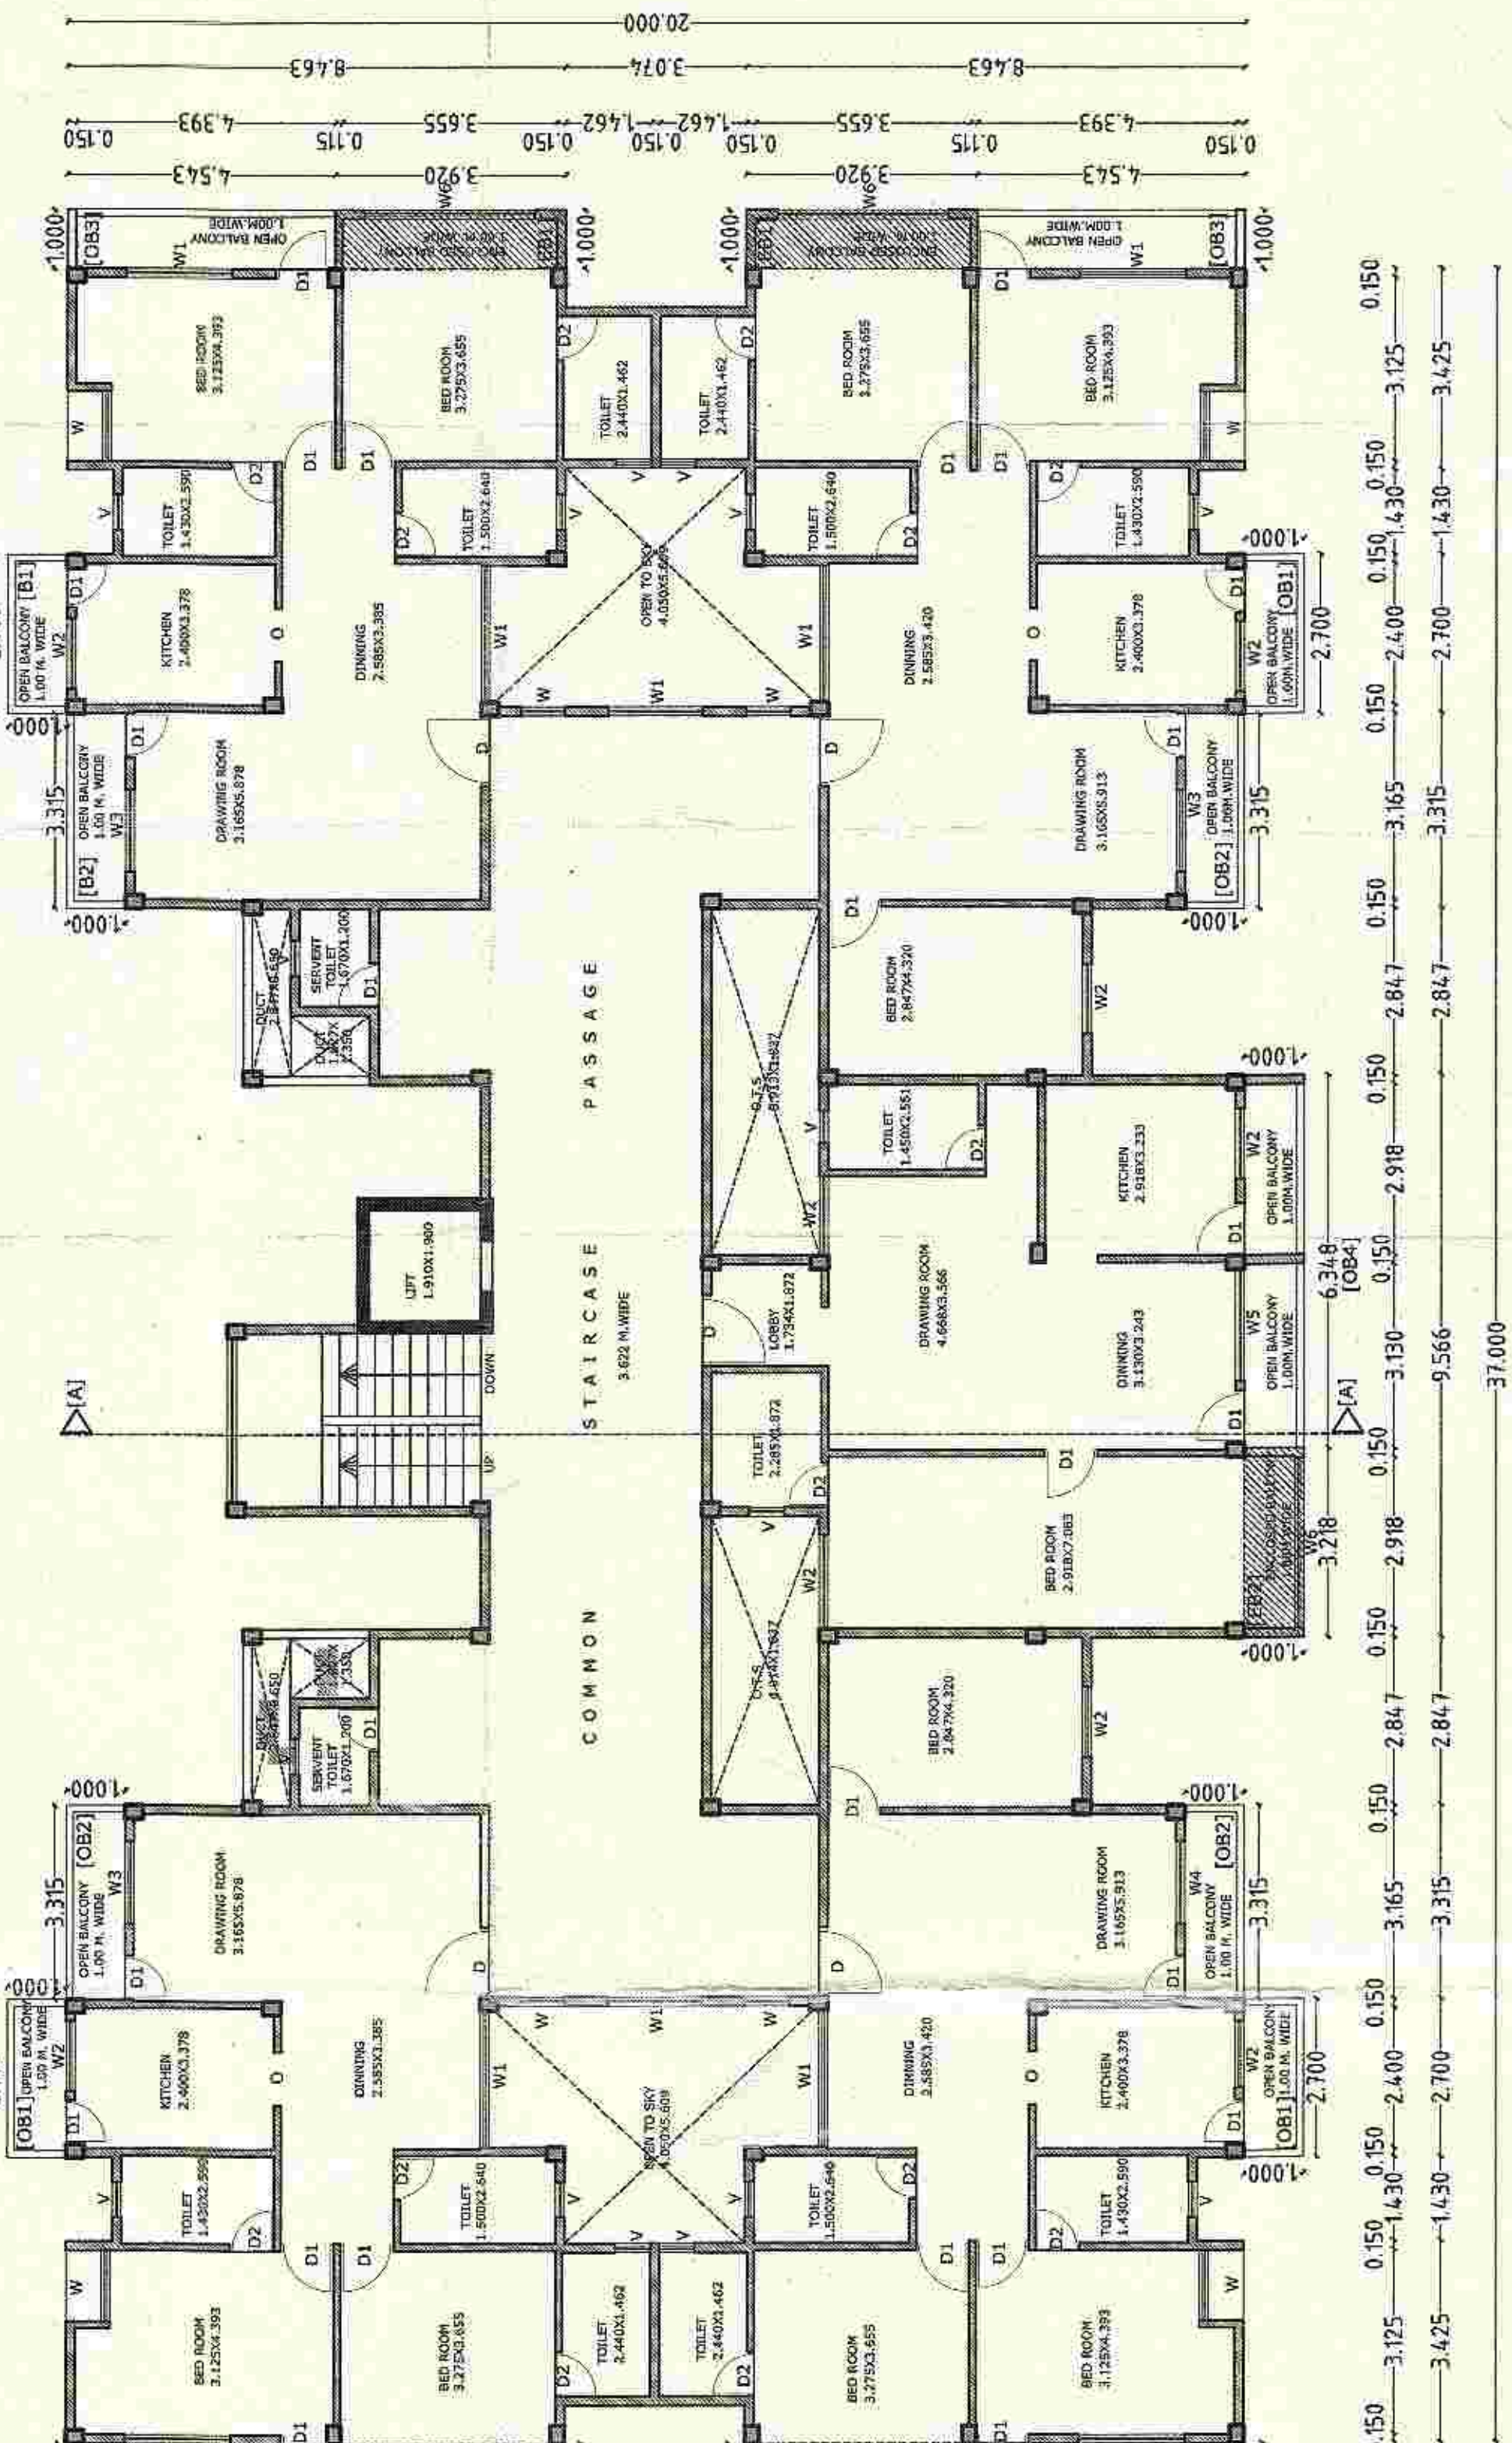


SECOND FLOOR PLAN

SCALE: 1:100

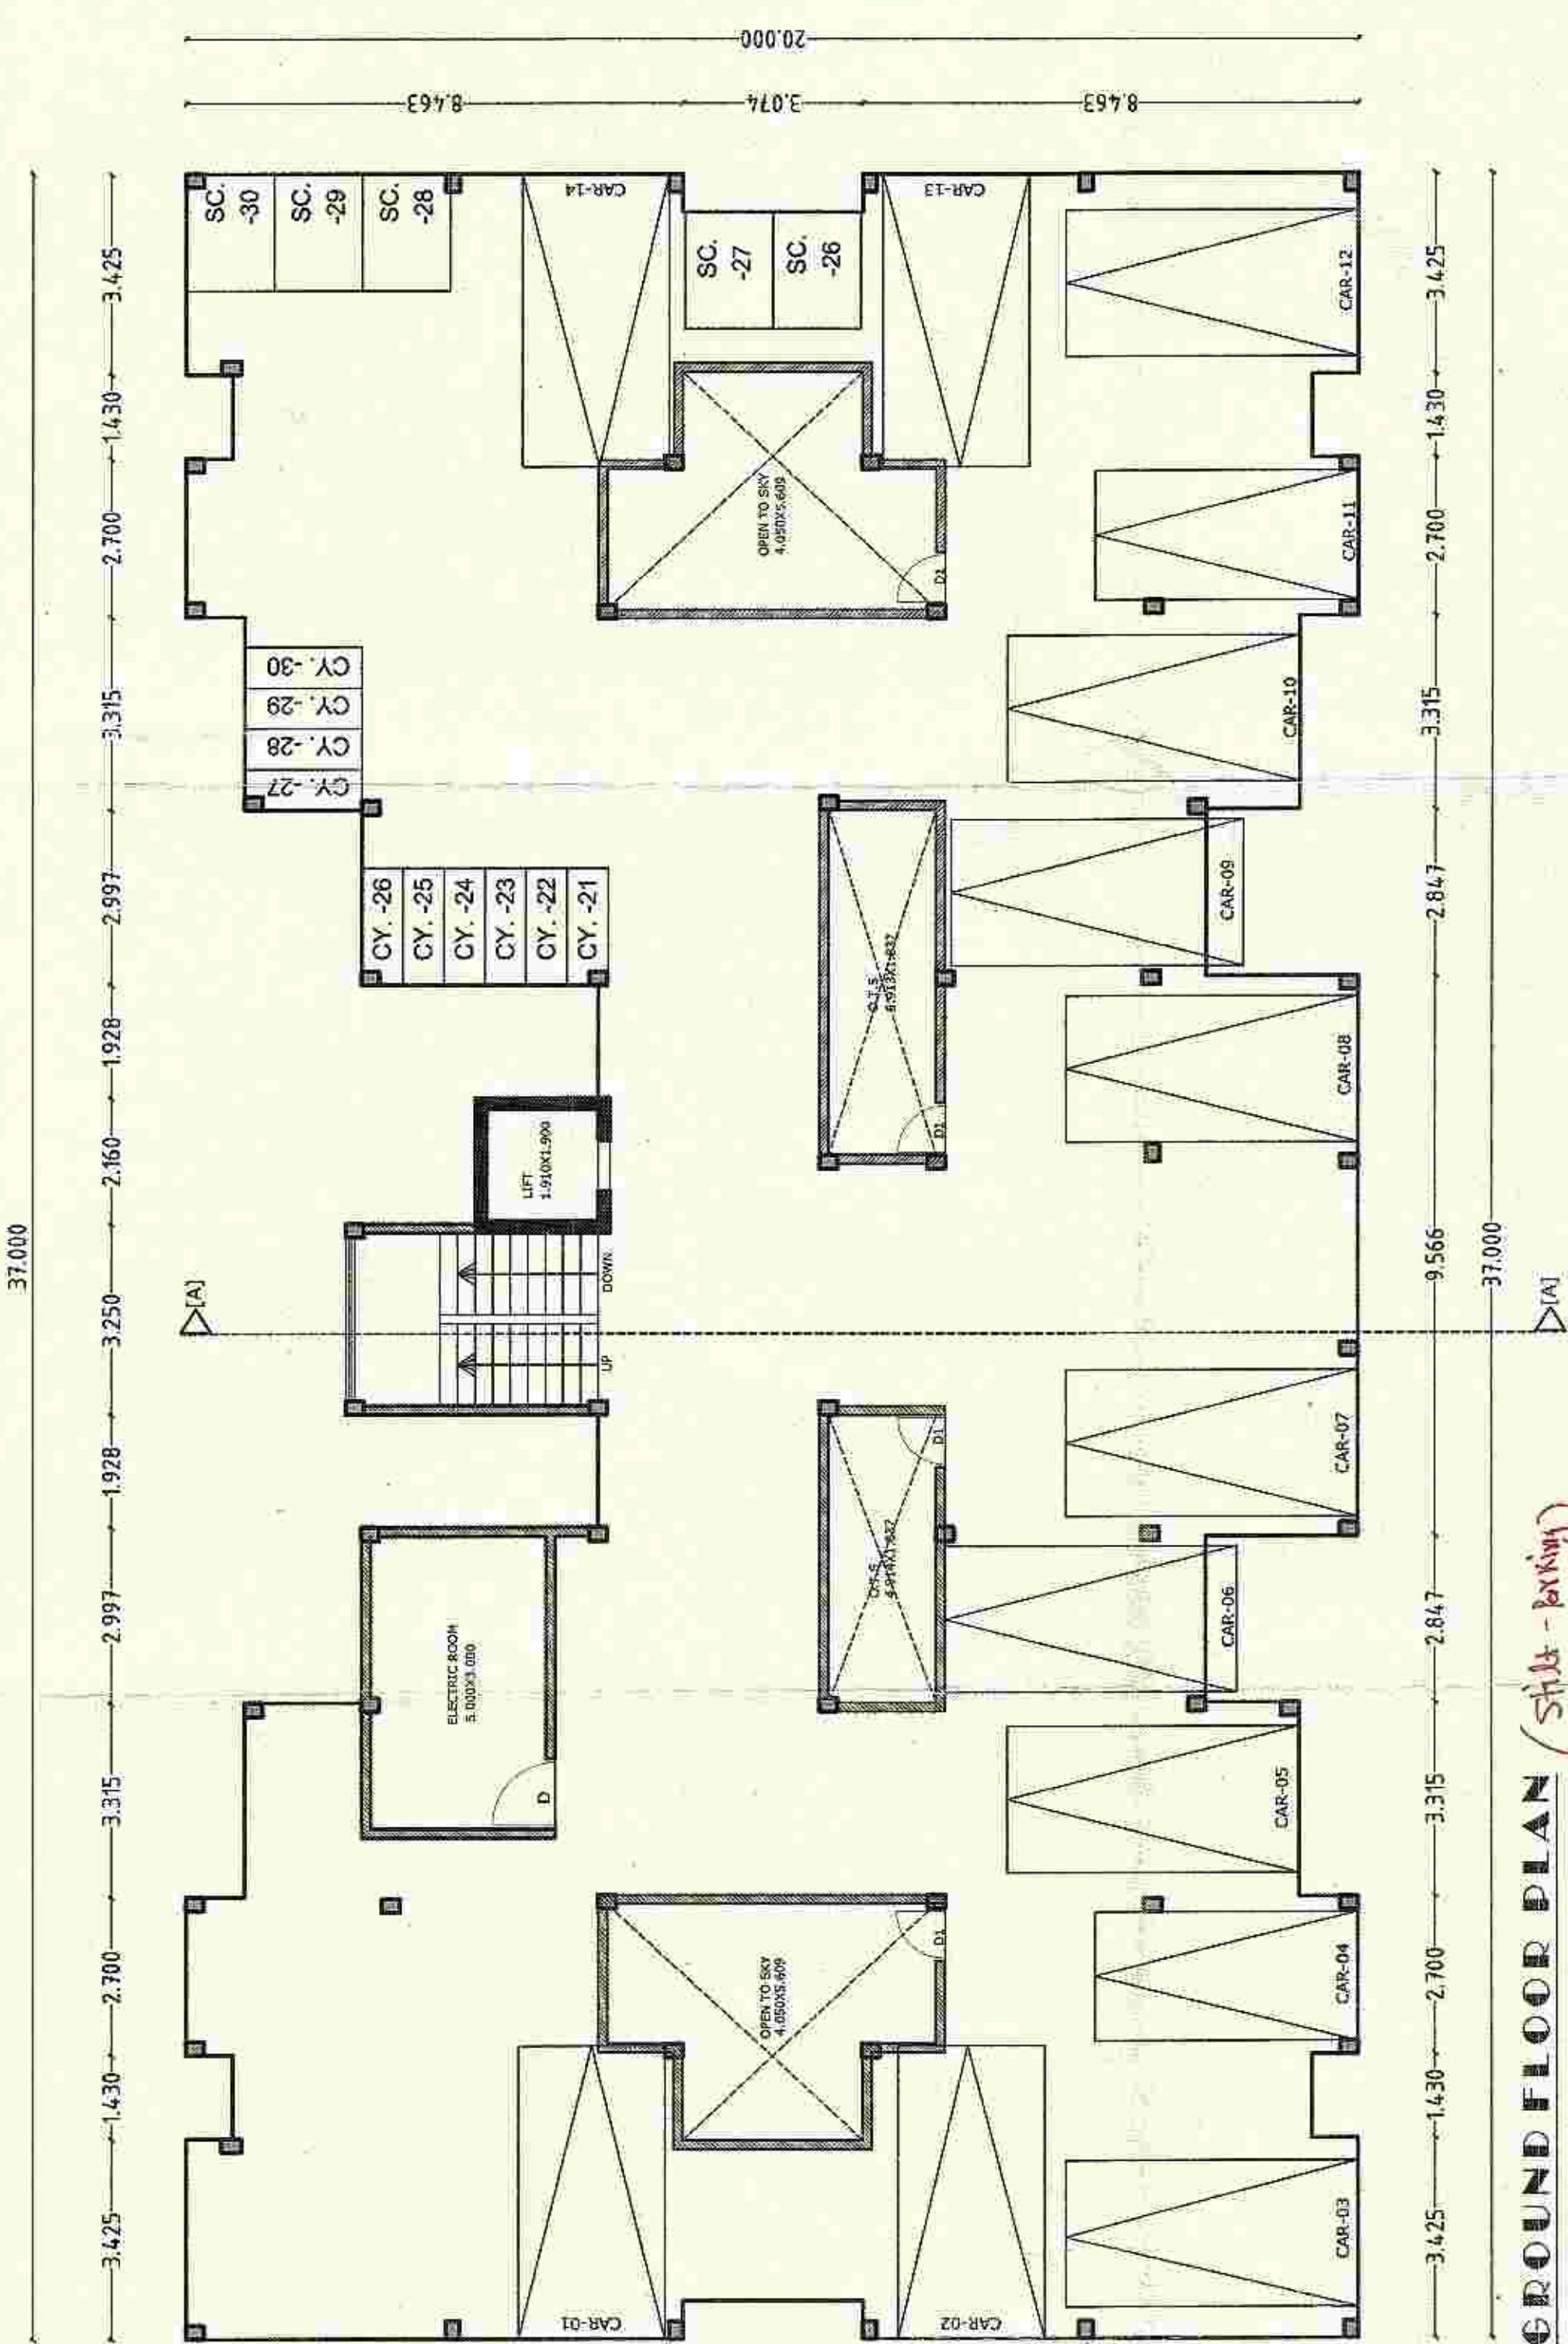

GROUND FLOOR PLAN (Shift - bring)

SCALE: 1:100

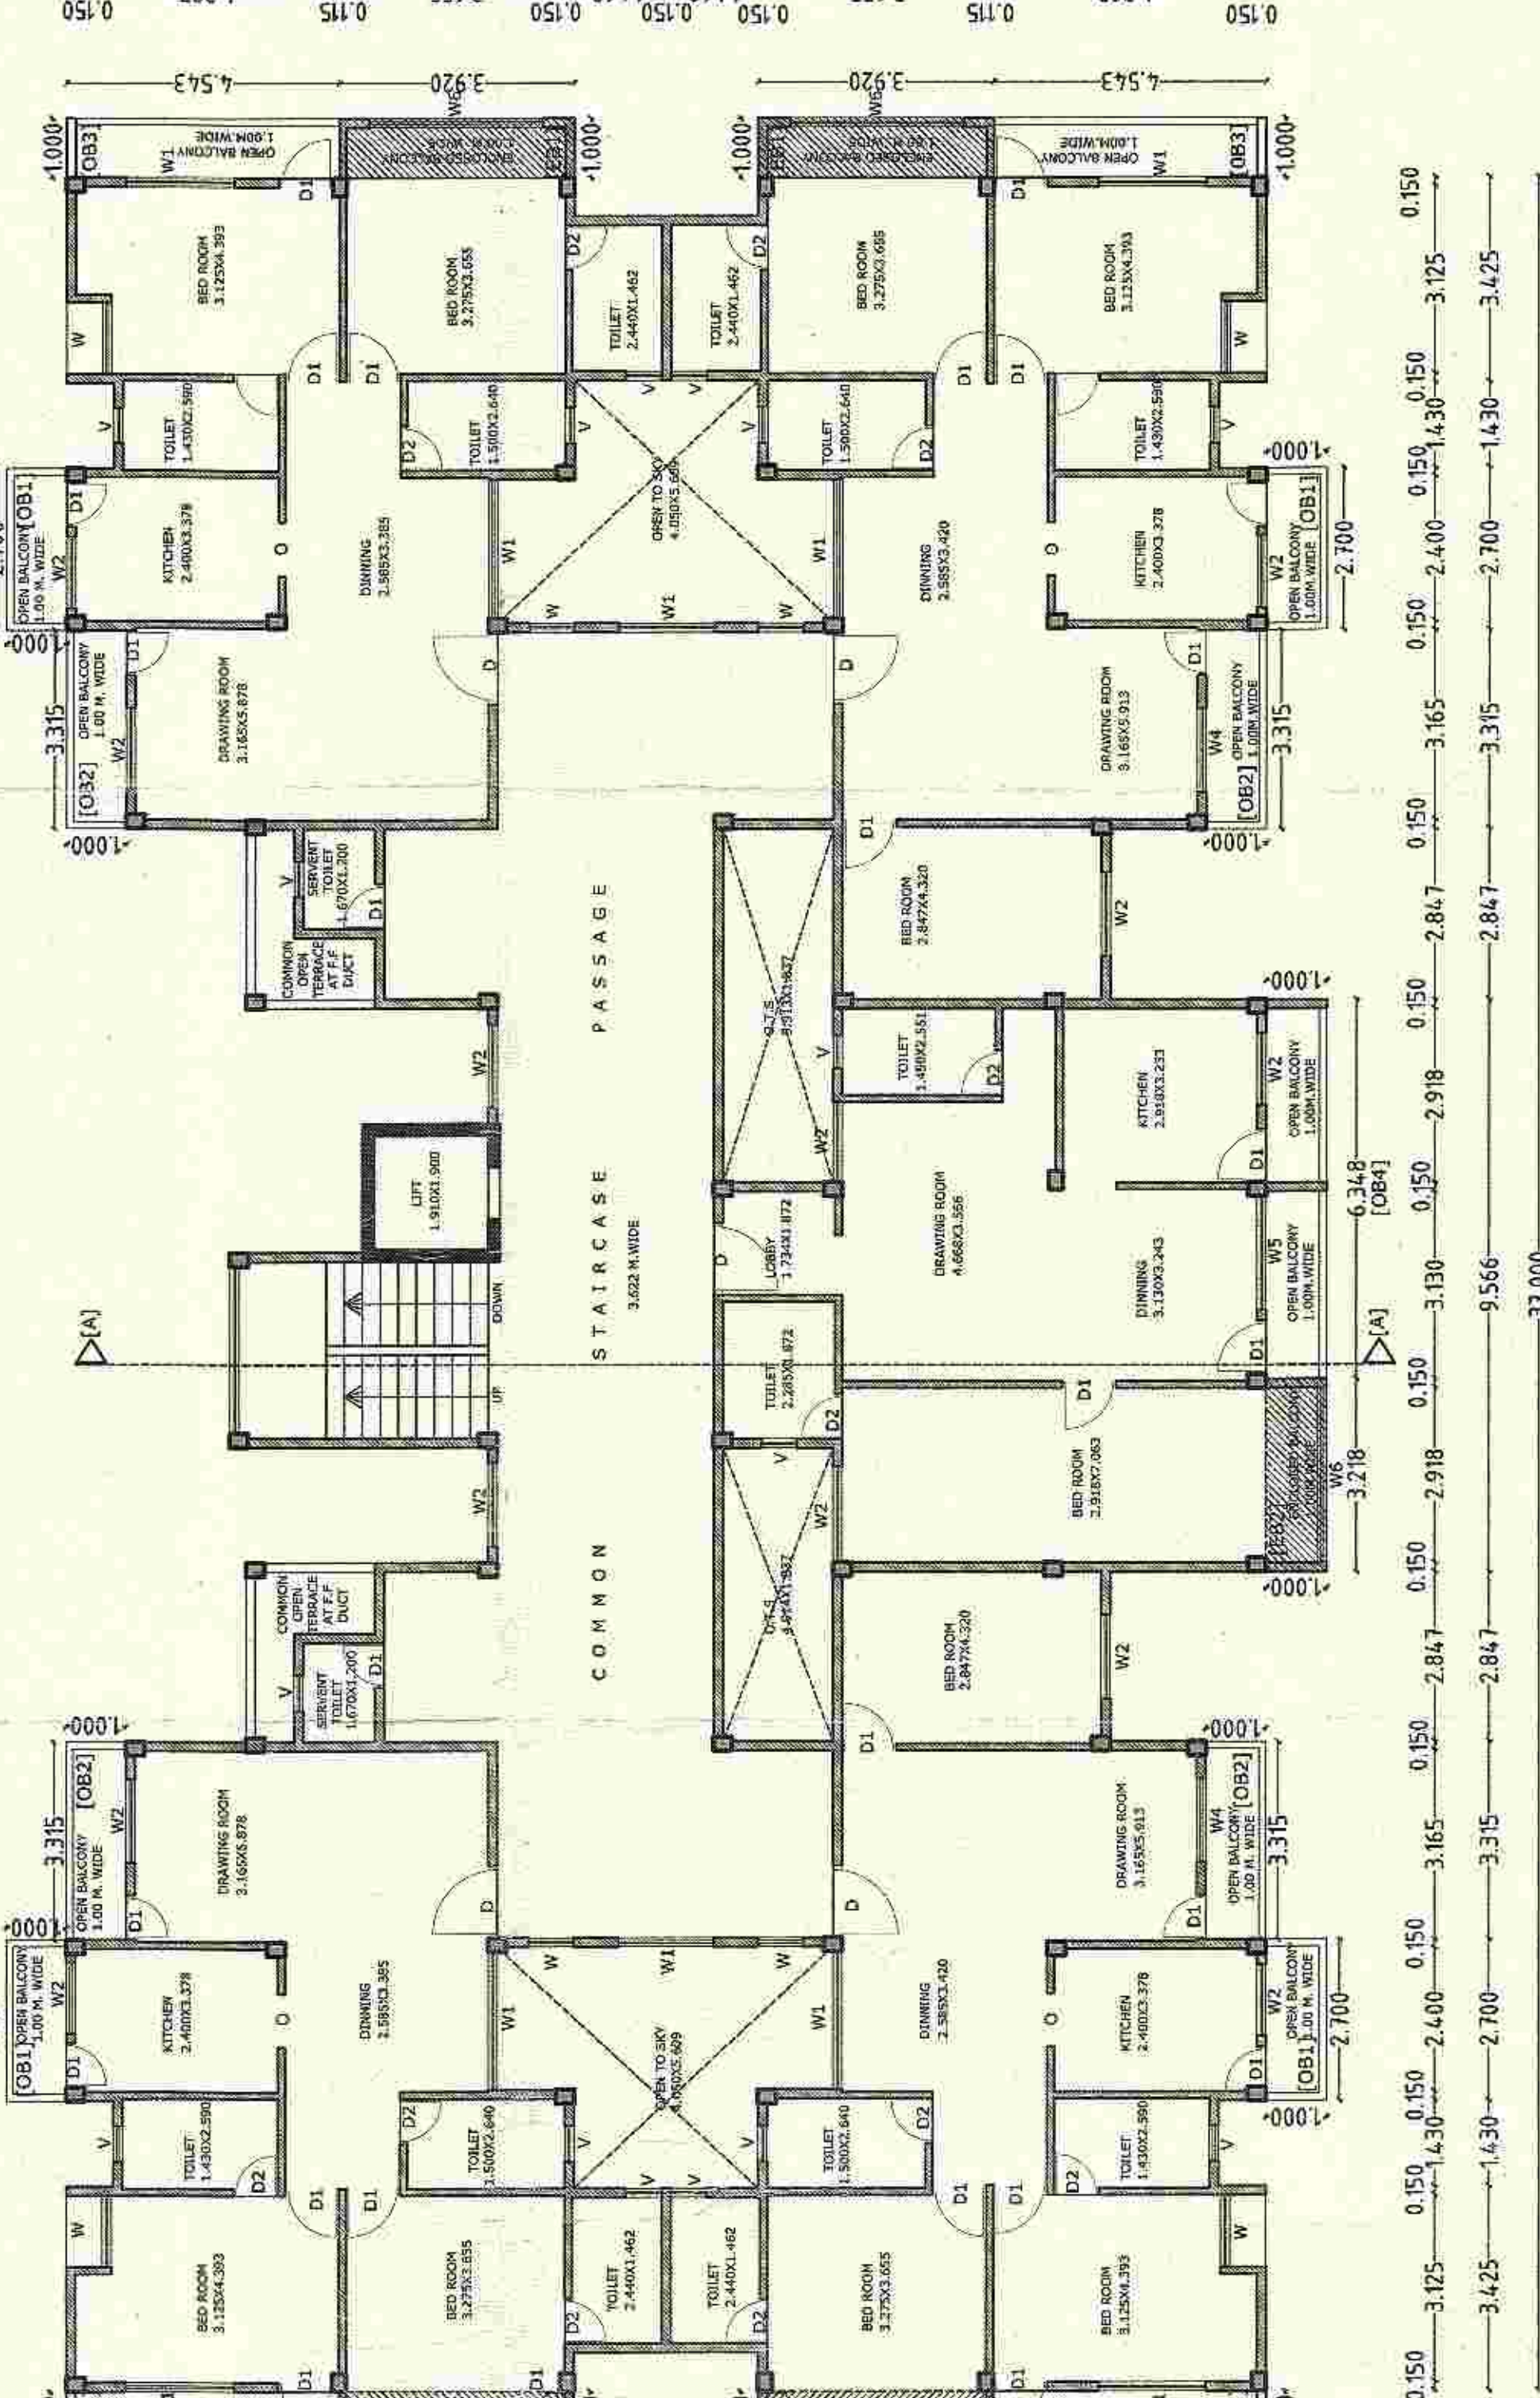

FIRST & THIRD FLOOR PLAN

SCALE: 1:100