




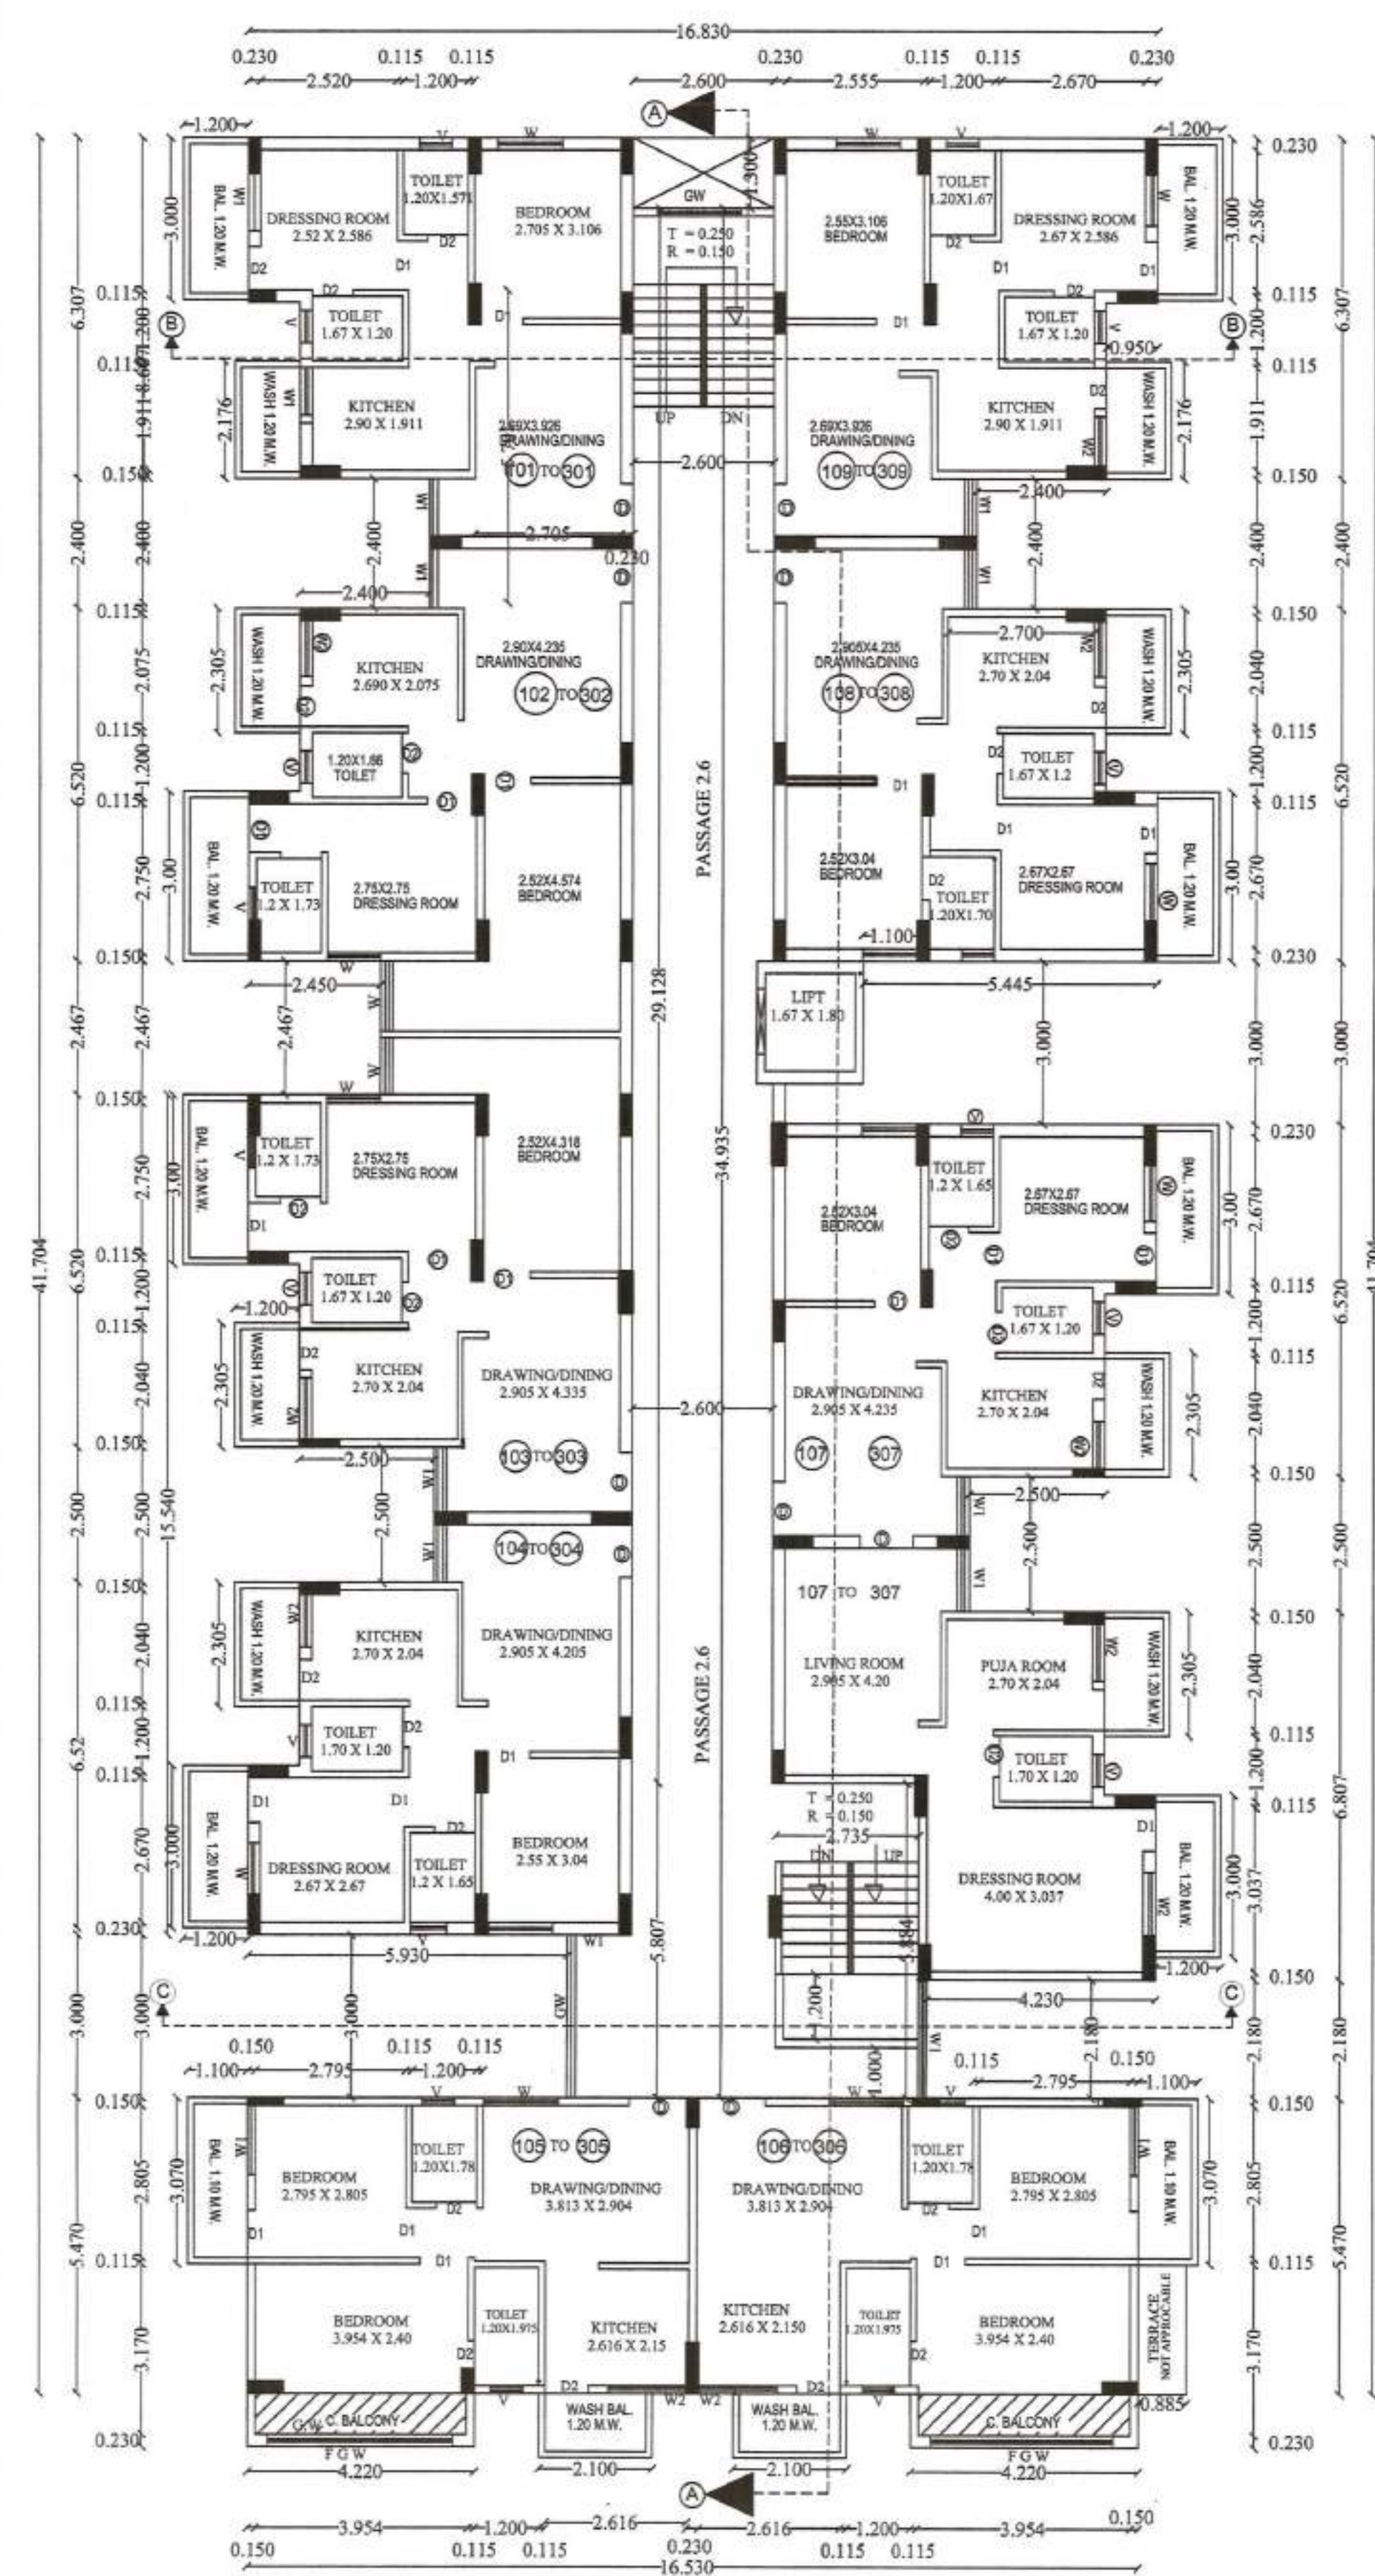


FIRST TO THIRD FLOOR PLAN
SCALE 1:100

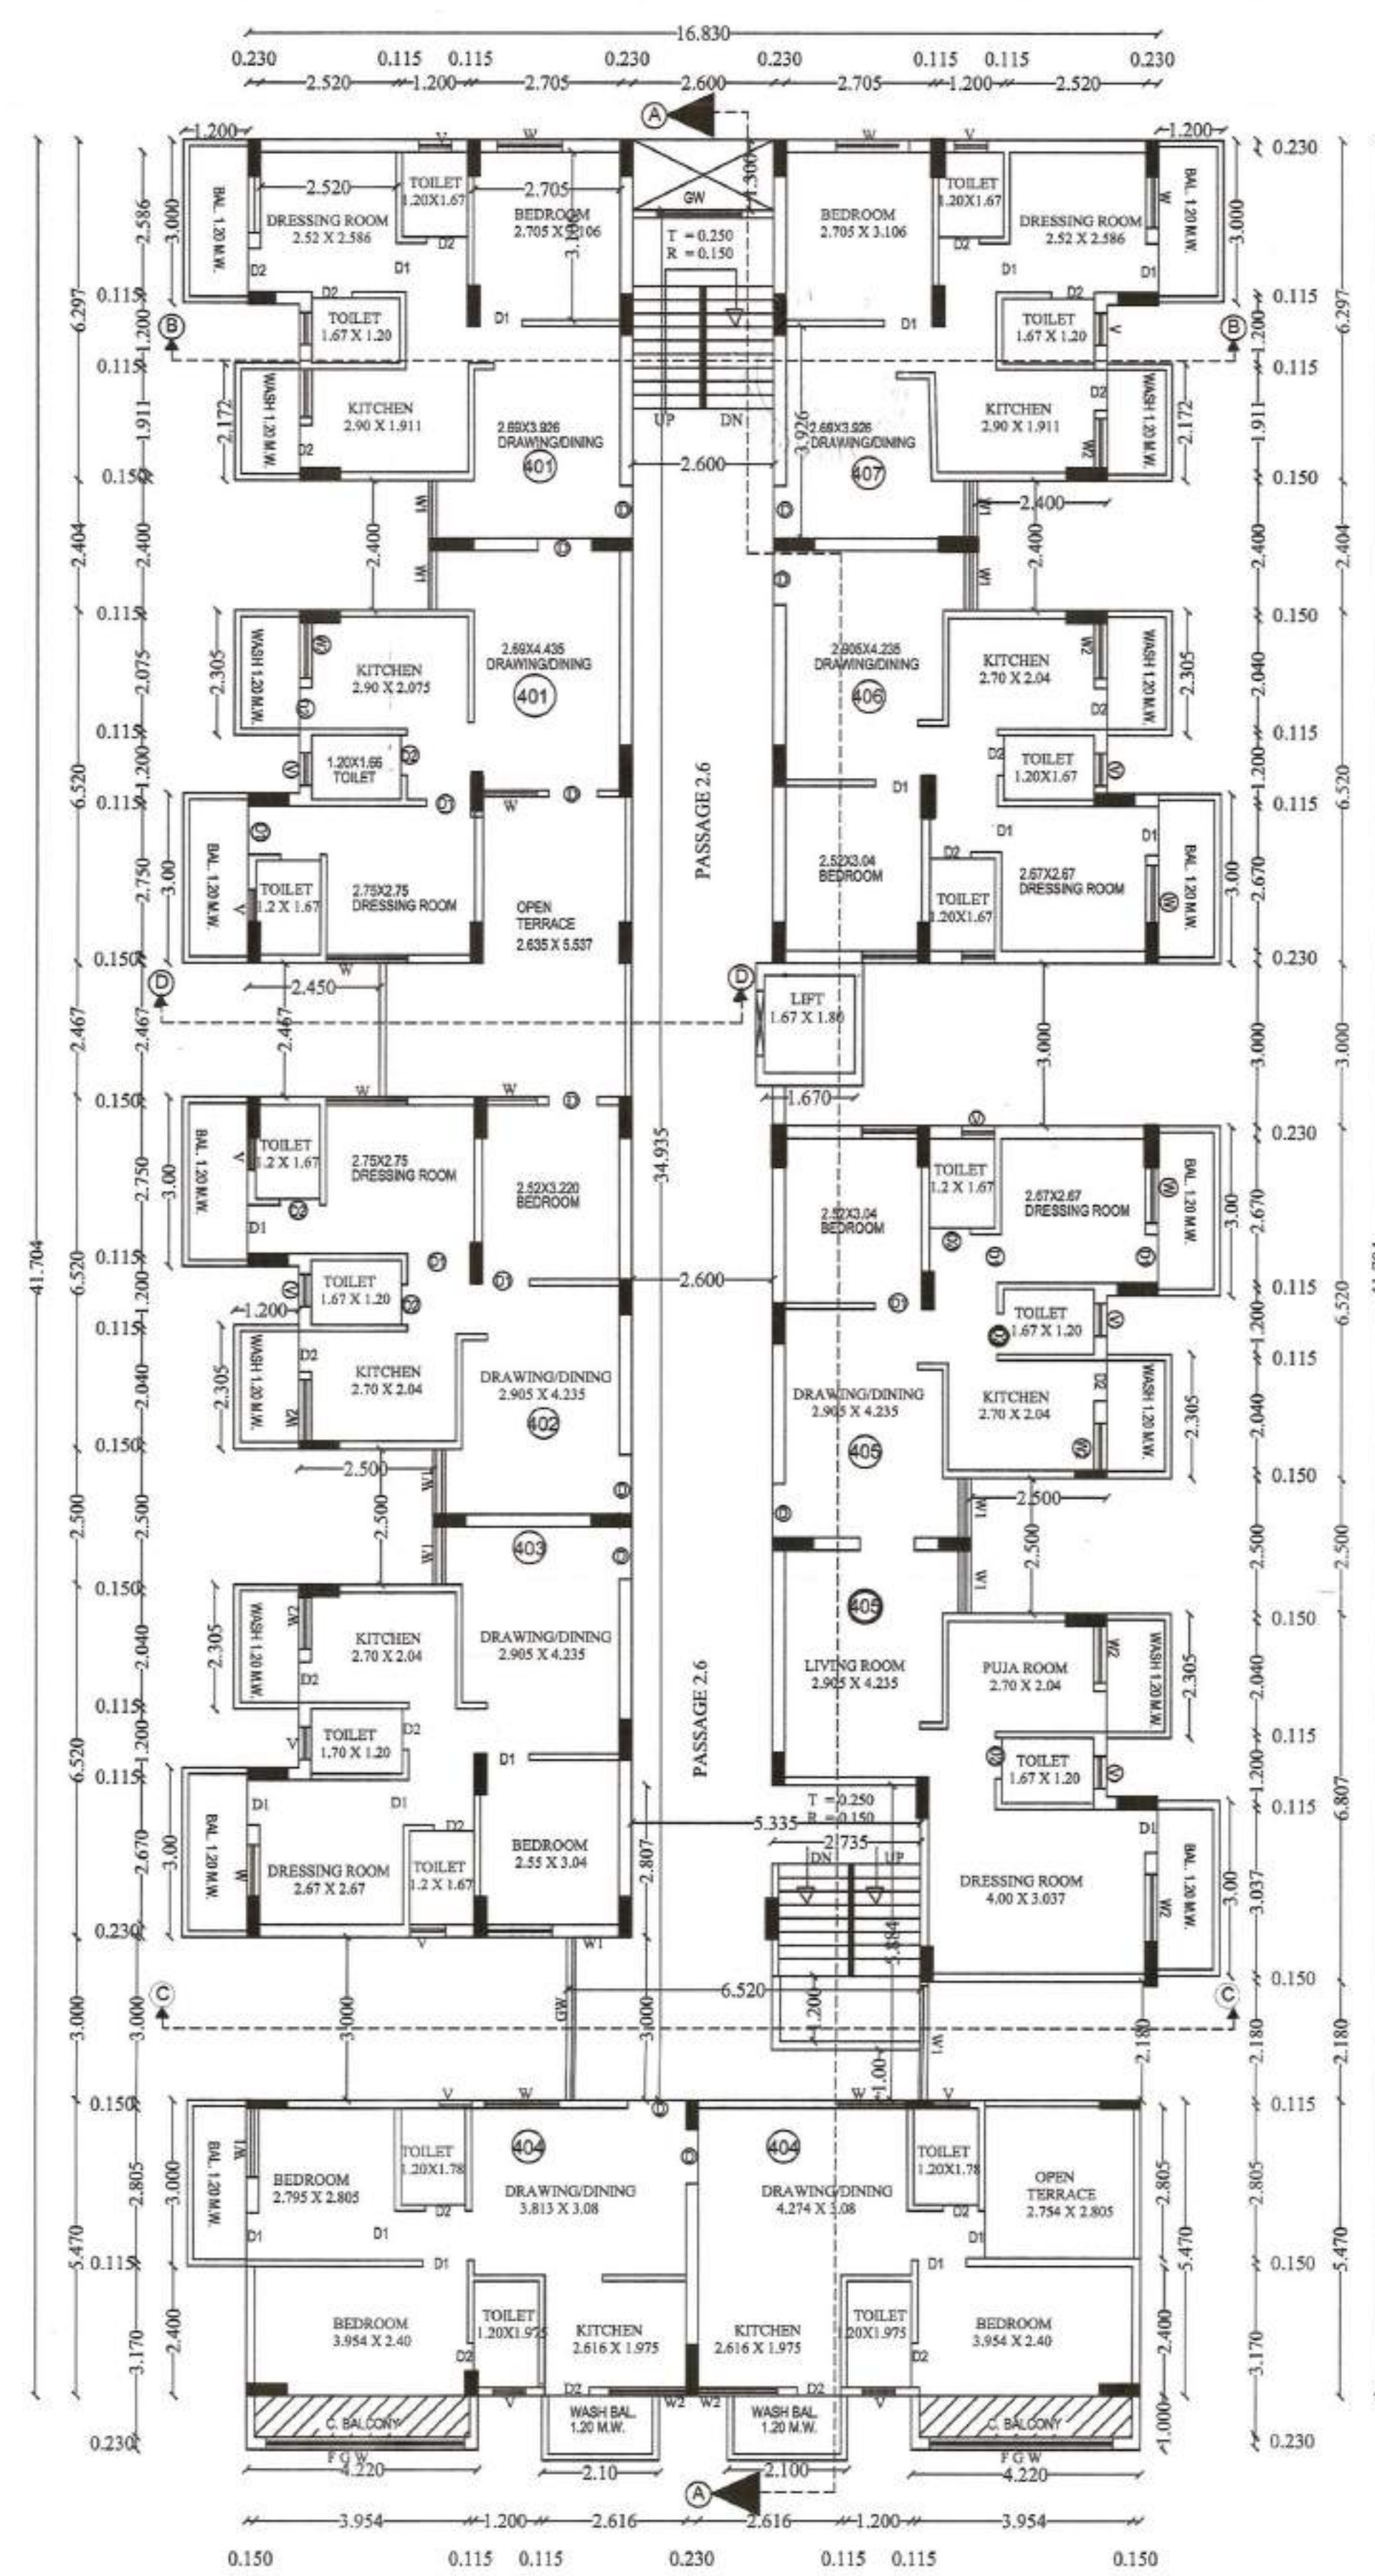

FOURTH FLOOR PLAN
SCALE 1:100

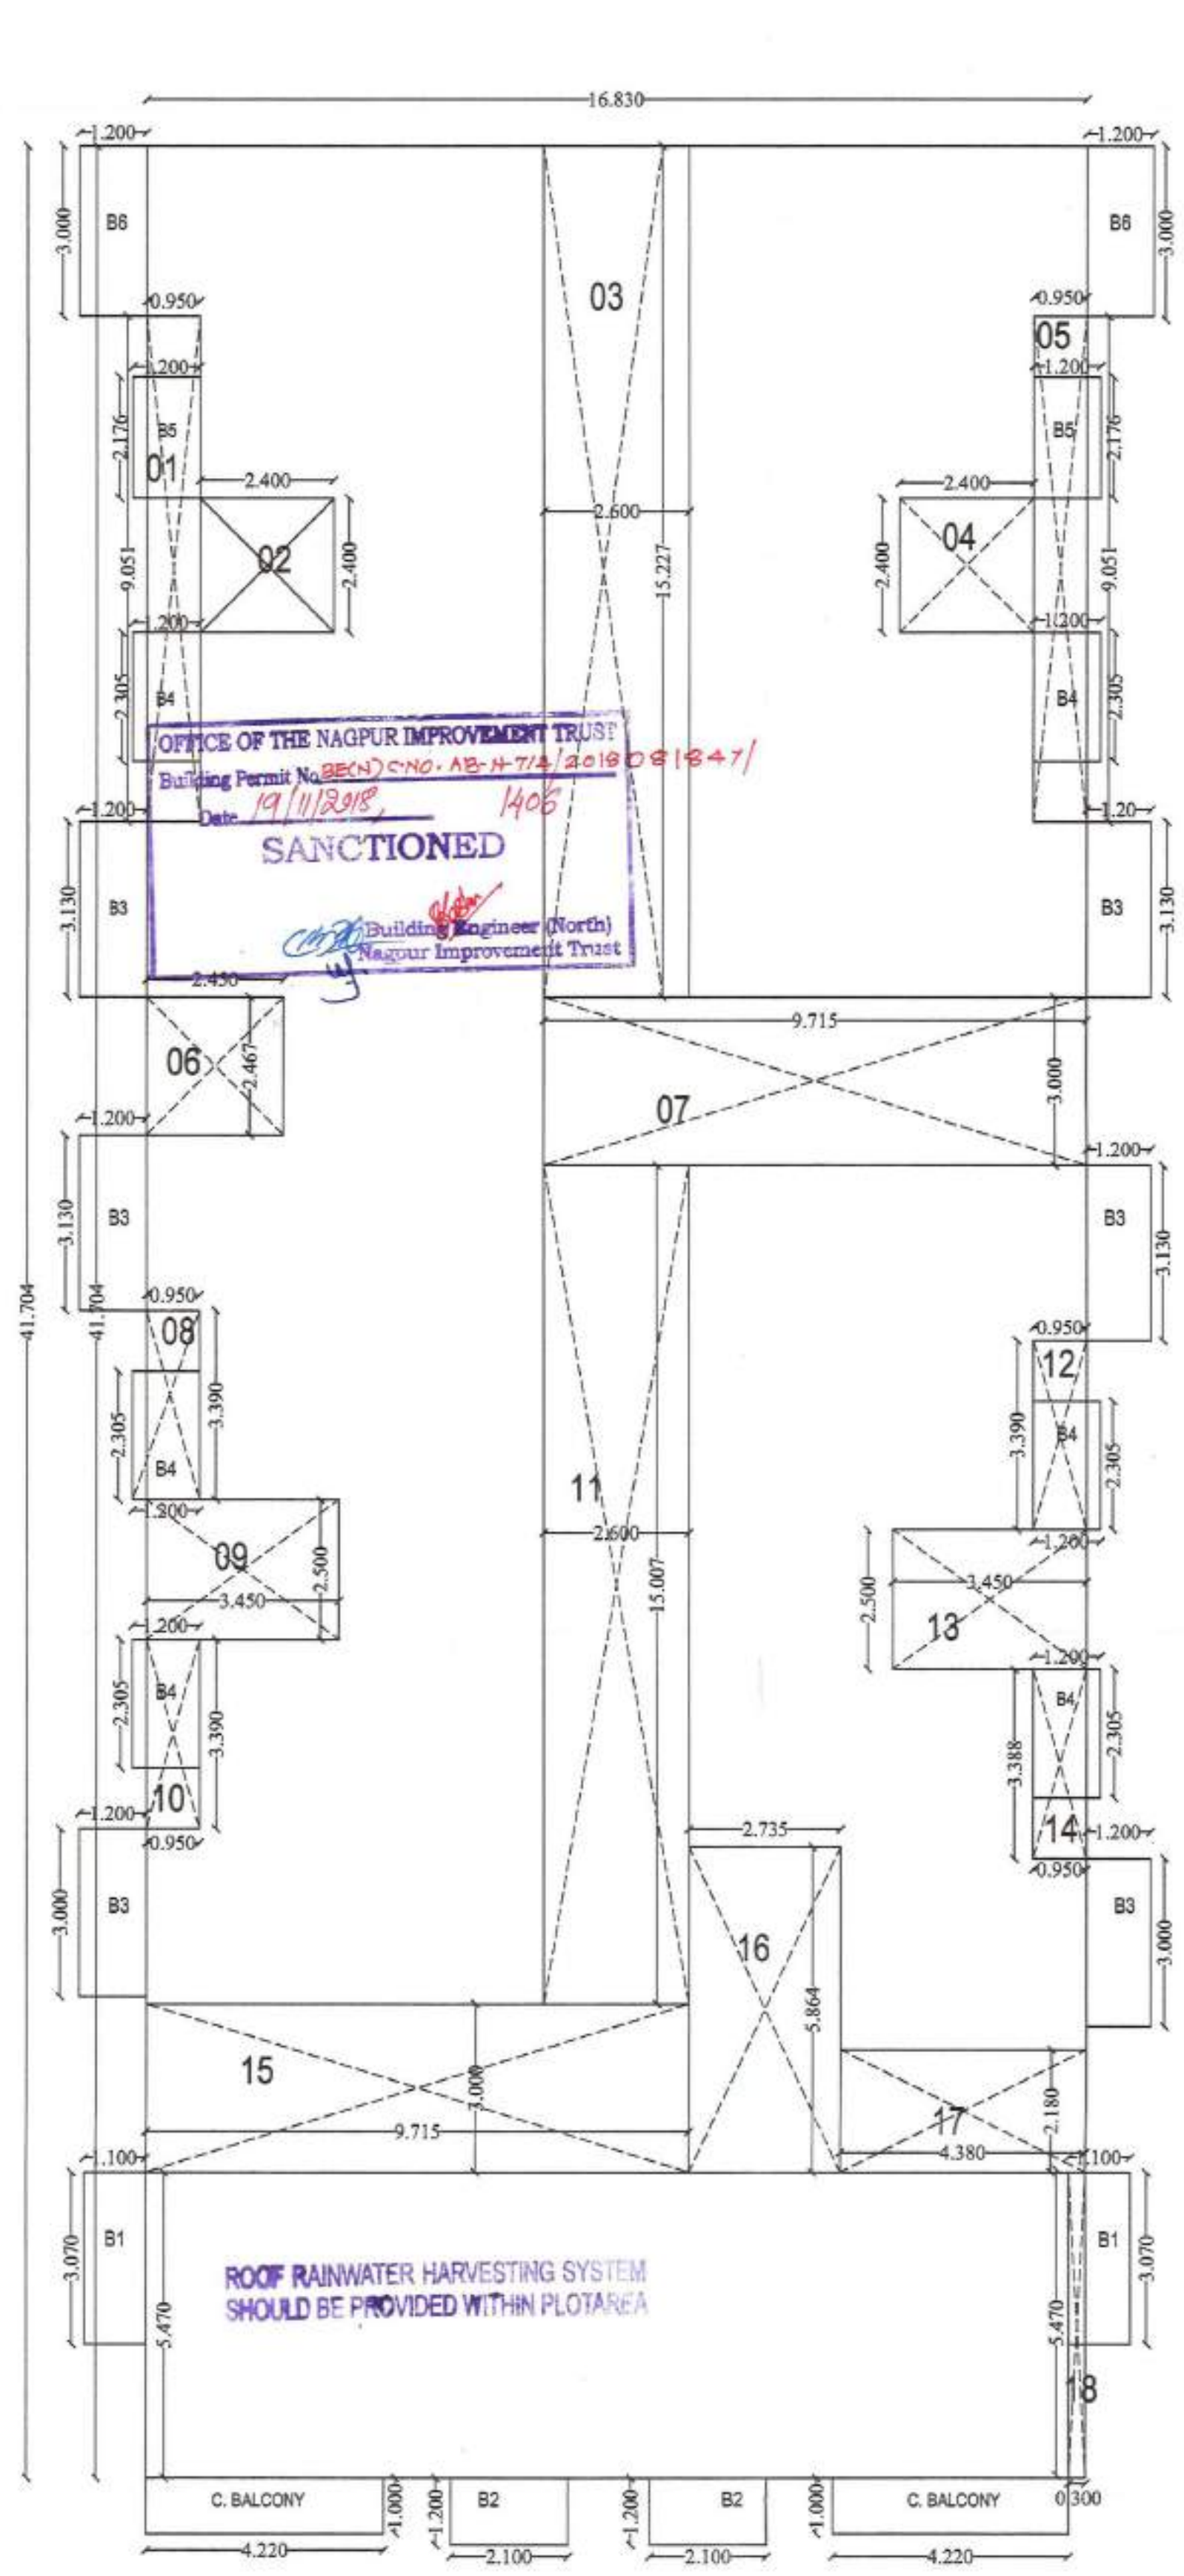

KEY PLAN OF FIRST TO THIRD PLAN
SCALE 1:100

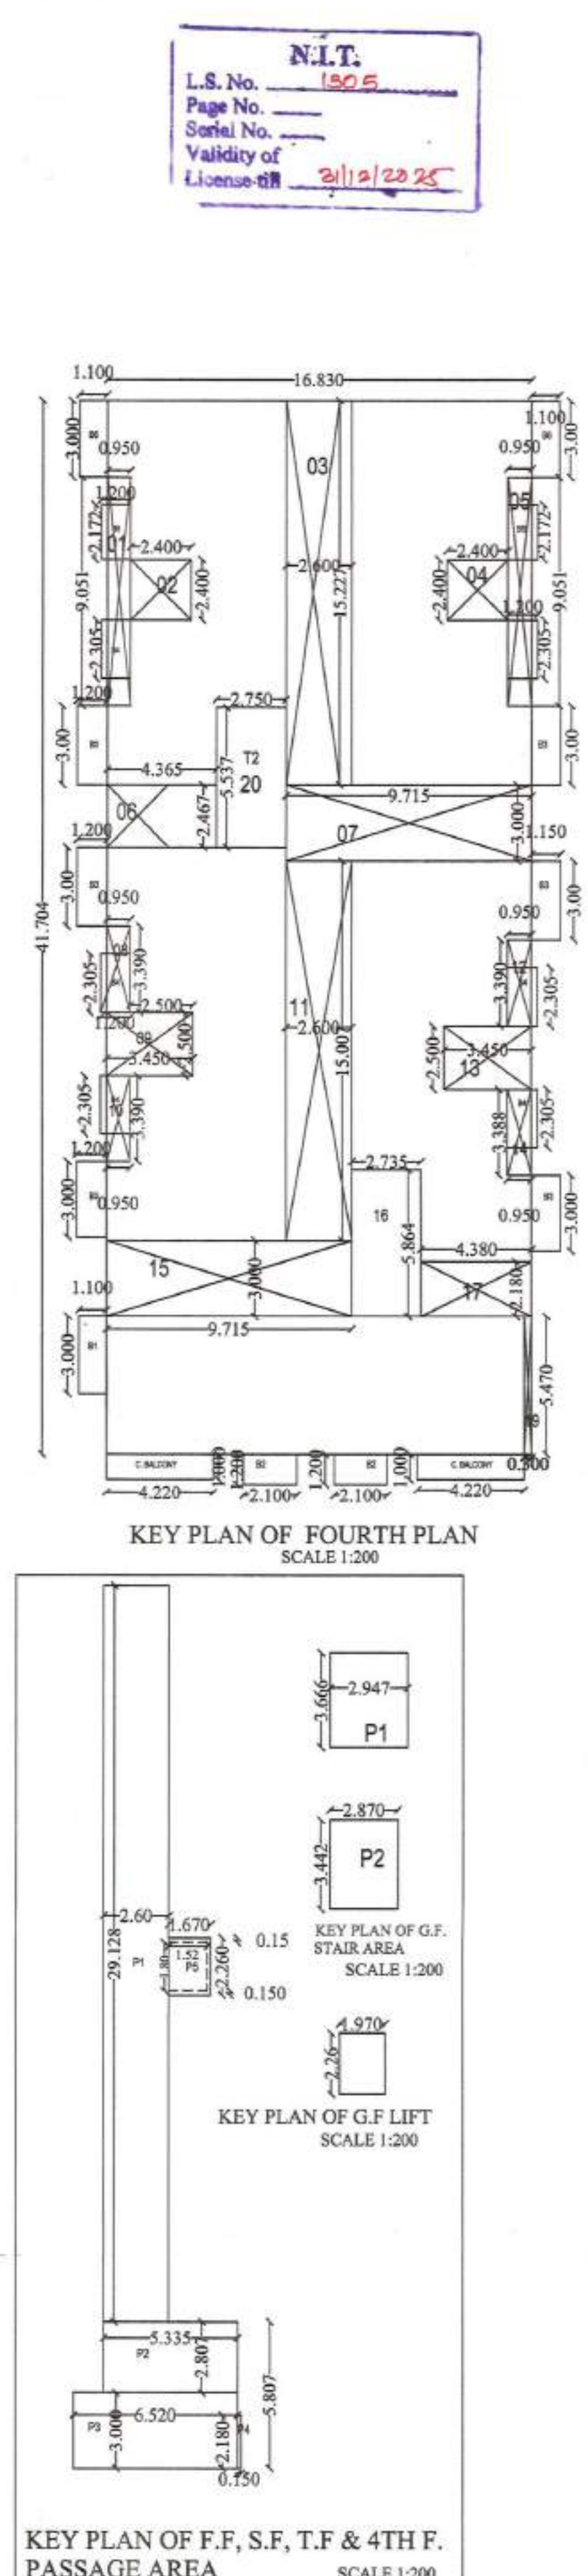

KEY PLAN OF FOURTH PLAN
SCALE 1:200

OWNER'S / CLIENT'S :-
Shri. ARIF AKHTAR S/O AKHTAR
KIKABHAR SABIR
C/o. RAI UDYOG Ltd.
NEAR S.T. BUS STAND, GANESHPEETH
NAGPUR-440018

ARCHITECT/ENGINEER
Shri. SHIKANT TUPKAR

PLOT NO.10 / SHEET - 2/2

FIRST FLOOR B/U AREA = 16.830 X 41.704 = 701.878 SQM

DEDUCTION

(1)	0.950	9.051	8.598
(2)	2.400	2.400	5.760
(3)	2.600	15.227	39.590
(4)	2.400	2.400	5.760
(5)	0.950	9.051	8.598
(6)	2.450	2.467	6.044
(7)	9.715	3.000	29.145
(8)	0.950	3.390	3.221
(9)	3.450	2.500	8.625
(10)	0.950	3.390	3.221
(11)	2.600	15.007	39.018
(12)	0.950	3.390	3.221
(13)	3.450	2.500	8.625
(14)	0.950	3.388	3.219
(15)	9.715	3.000	29.145
(16)	2.735	5.864	16.038
(17)	4.380	2.180	9.548
(18)	0.300	5.470	1.641
			229.0170

TOTAL DEDUCTION = 229.017 SQM

TOTAL B/U AREA OF F.F. = 472.861 SQM

SECOND FLOOR B/U AREA (SAME AS F.F.) = 472.861 SQM

THIRD FLOOR B/U AREA (SAME AS F.F.) = 472.861 SQM

FOURTH FLOOR B/U AREA = 16.830 X 41.704 = 701.878 SQM

DEDUCTION

(1)	0.950	9.051	8.598
(2)	2.400	2.400	5.760
(3)	2.600	15.227	39.590
(4)	2.400	2.400	5.760
(5)	0.950	9.051	8.598
(6)	4.365	2.467	10.768
(7)	9.715	3.000	29.145
(8)	0.950	3.390	3.221
(9)	3.450	2.500	8.625
(10)	0.950	3.390	3.221
(11)	2.600	15.007	39.018
(12)	0.950	3.390	3.221
(13)	3.450	2.500	8.625
(14)	0.950	3.388	3.219
(15)	9.715	3.000	29.145
(16)	2.735	5.864	16.038
(17)	4.380	2.180	9.548
(18)	2.746	2.920	8.018
(19)	0.300	2.550	0.765
(20)	2.750	5.537	15.227
			256.110

TOTAL DEDUCTION = 256.110 SQM

TOTAL B/U AREA OF F.F. = 445.767 SQM

BALCONY AREA STATEMENT :-

OPEN BALCONY AREA OF PROPOSED FIRST FLOOR TO THIRD FLOOR

B1)	(3.077 X 1.100) X 2	= 6.769 SQ.MT.
B2)	(2.100 X 1.200) X 2	= 5.04 SQ.MT.
B3)	(3.000 X 1.200) X 6	= 21.6 SQ.MT.
B4)	(2.305 X 1.200) X 6	= 16.596 SQ.MT.
B5)	(2.176 X 1.200) X 2	= 5.222 SQ.MT.
B6)	(3.000 X 1.200) X 2	= 7.200 SQ.MT.
	TOTAL O. BALCONY	= 62.427 SQ.MT

CLOSE BALCONY AREA OF PROPOSED FIRST FLOOR TO THIRD FLOOR

B)	(4.220 X 1.000) X 2	= 8.44 SQ.MT.
	TOTAL C. BALCONY	= 8.44 SQ.MT
	TOTAL BALCONY	= 62.427+8.44 = 70.867 SQM

TOTAL CLOSE BALCONY AREA OF F.F, S.F, T.F = 8.44 + 8.44 + 8.44 = 25.32 SQ.MT

OPEN BALCONY AREA OF PROPOSED FOURTH FLOOR

B1)	(3.000 X 1.100) X 1	= 3.300 SQ.MT.
B2)	(2.100 X 1.200) X 2	= 5.04 SQ.MT.
B3)	(3.000 X 1.200) X 6	= 21.6 SQ.MT.
B4)	(2.305 X 1.200) X 6	= 16.596 SQ.MT.
B5)	(2.170 X 1.200) X 2	= 5.208 SQ.MT.
B6)	(3.000 X 1.100) X 2	= 6.600 SQ.MT.
	TOTAL O. BALCONY	= 58.344 SQ.MT

CLOSE BALCONY AREA OF PROPOSED FOURTH FLOOR

B)	(4.220 X 1.000) X 2	= 8.44 SQ.MT.
	TOTAL C. BALCONY	= 8.44 SQ.MT
	TOTAL BALCONY	= 58.344 + 8.44 = 66.784 SQM

PREMIUM AREA OF STAIR & PASSAGE STATEMENT :- FREE OF F.S.I.

GROUND FLOOR PASSAGE & STAIR CASE AREA OF PROPOSED	PASSAGE & STAIR CASE AREA OF PROPOSED FIRST TO THIRD FLOOR	PASSAGE & STAIR CASE AREA OF PROPOSED FOURTH FLOOR
P1) (2.948 X 3.666) = 10.803 SQ.MT.	P1) (29.128 X 2.60) = 75.732 SQ.MT.	P1) (29.128 X 2.60) = 75.732 SQ.MT.
P2) (2.870 X 3.442) = 9.878 SQ.MT.	P2) (5.335 X 2.807) = 14.975 SQ.MT.	P2) (5.335 X 2.807) = 14.975 SQ.MT.
	P3) (3.00 X 6.520) = 19.56 SQ.MT.	P3) (3.00 X 6.520) = 19.56 SQ.MT.
	P4) (2.180 X 0.150) = 0.327 SQ.MT.	P4) (2.180 X 0.150) = 0.327 SQ.MT.
	P5) (1.670 X 2.260) = 3.774 SQ.MT.	P5) (1.670 X 2.260) = 3.774 SQ.MT.
	TOTAL = 114.368 SQM.	TOTAL = 114.368 SQM.
	DEDUCT LIFT AREA = 1.52 X 1.80 = 2.736	
	= 114.368 - 2.736	
	TOTAL = 111.632 SQM.	

PREMIUM AREA OF LIFT STATEMENT :-

PREMIUM AREA FOR G.F LIFT
LPI) (1.97 X 2.26) = 4.452 SQ.MT.