


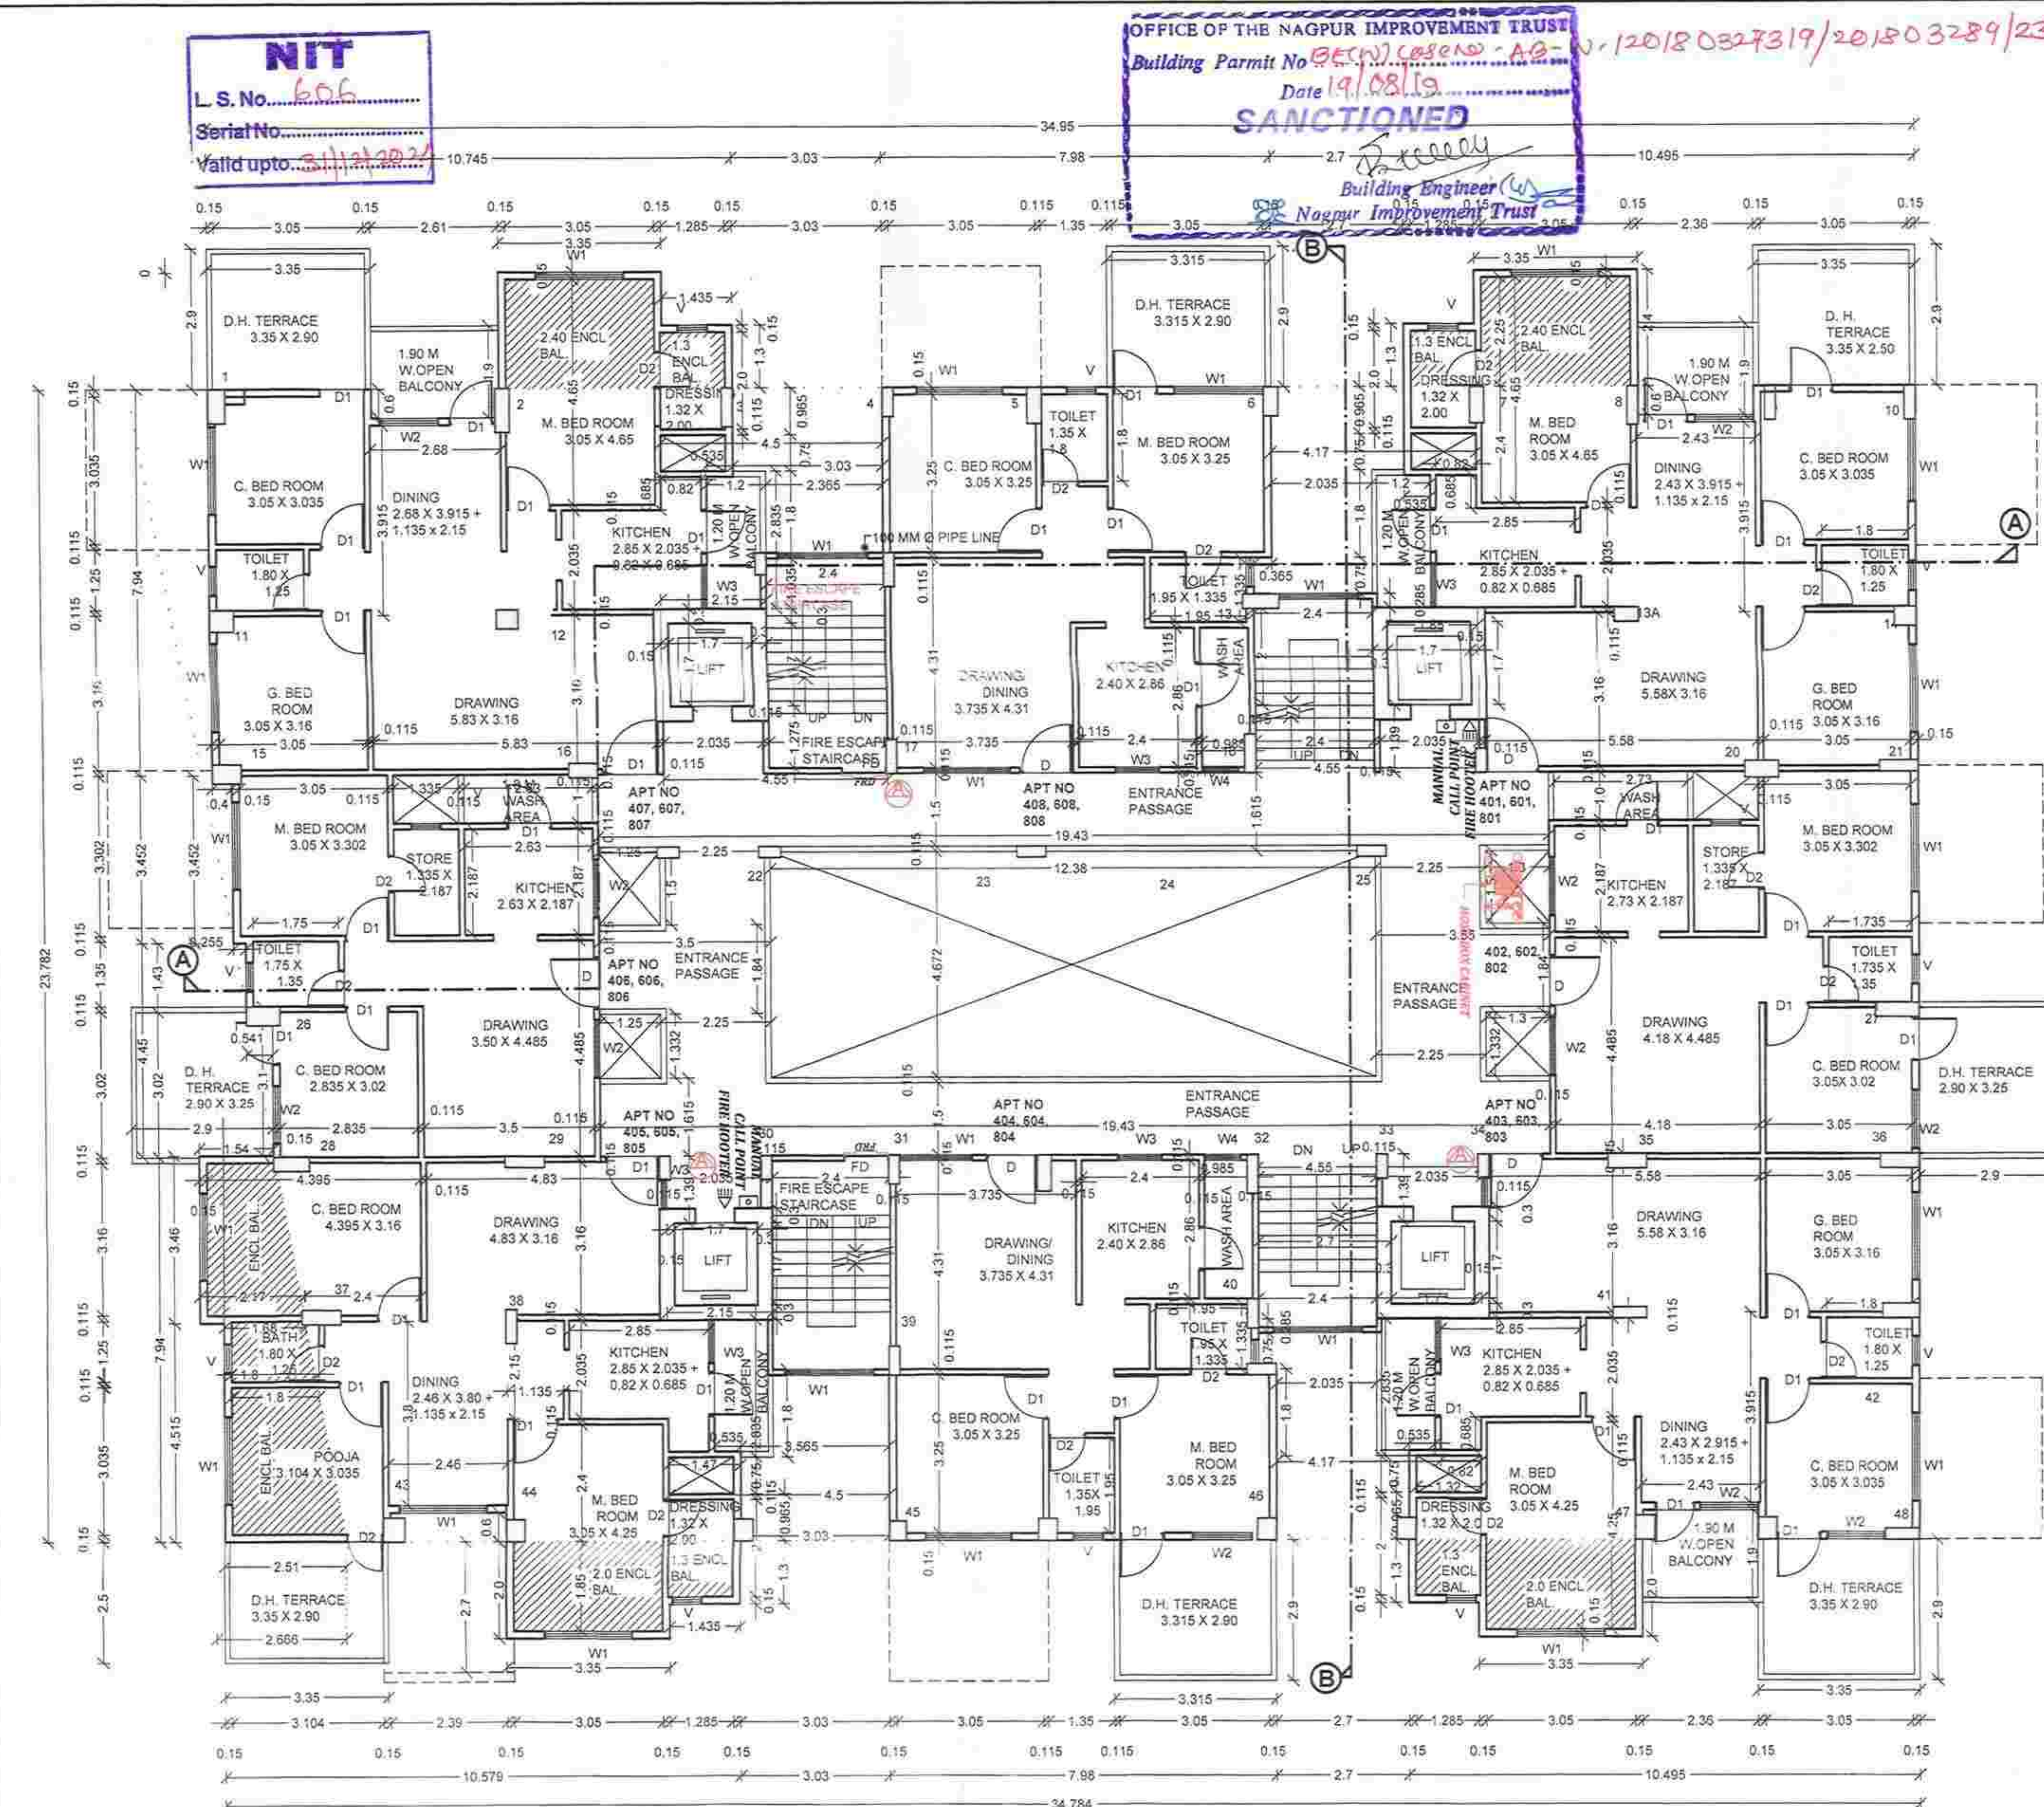

TYPICAL PLAN FOR IV, VI AND VIII FLOOR

PLAN SHOWING PROPOSED CONSTRUCTION ON, PLOT NO 6, KH. NO159/3, 159/11B, CITY SURVEY NO 594, ABHINAV CO-OP HSG. SOCIETY LTD. MOUZA - SOMALWADA, NAGPUR.

BELONGING TO :- Raghukul Constructions Pvt. Ltd THROUGH DIRECTOR
DILIP BHARADE

CONTENTS:- TYPICAL FLOOR PLAN FOR IV, VI AND VIII TYPICAL FLOOR PLAN FOR III, V AND VII
SCALE:-1:100

PREVIOUS SANCTION NO:

OFFICE OF THE NAGPUR IMPROVEMENT TRUST
Building Permit No. 12018 0327319/2018 03289/2314/902
Date 19/08/19
Approved Tentatively for Fire NOC only

SANCTIONED

Building Engineer (West)
Nagpur Improvement Trust
Nagpur

Necessary arrangement for rain water harvesting shall be done

Submission to the Condition of Nagpur Mpl. Corporation
Letter No. 15712/2019


OFFICE OF THE CORPORATION OF THE CITY OF NAGPUR (FIRE SERVICE)

No Objection Certificate hereby issued by Fire Service Deptt. for the proposed construction. The scope of this approval is restricted to Fire Protection arrangements on. Please See conditions mentioned in the N.O.C. Certificate. No. G.A. 15712/2019
Chief Fire Officer
Fire Service N.M.C. Nagpur

SCHEDULE OF OPENINGS			
D	1.0 X 2.10	FLUSH DOOR	
D1	0.90 X 2.10	FLUSH DOOR	
D2	0.75 X 2.10	FLUSH DOOR	
W1	1.80 X 1.50	AL.GLAZED WINDOW	
W2	1.20 X 1.50	AL.GLAZED WINDOW	
W3	0.90 X 1.00	AL.GLAZED WINDOW	
W3	0.75 X 1.20	AL.GLAZED WINDOW	
V	0.60 X 0.60	VENTILATOR	

S. B. Shelgaonkar
N.I.T.L.S. No. 618
N.M.C.L.S. No. 472
1188, Central Avenue, Bhamburda Chowk, Gandhinagar, NAGPUR-2
ARCHITECT :

TYPICAL FLOOR PLAN FOR III, V AND VII

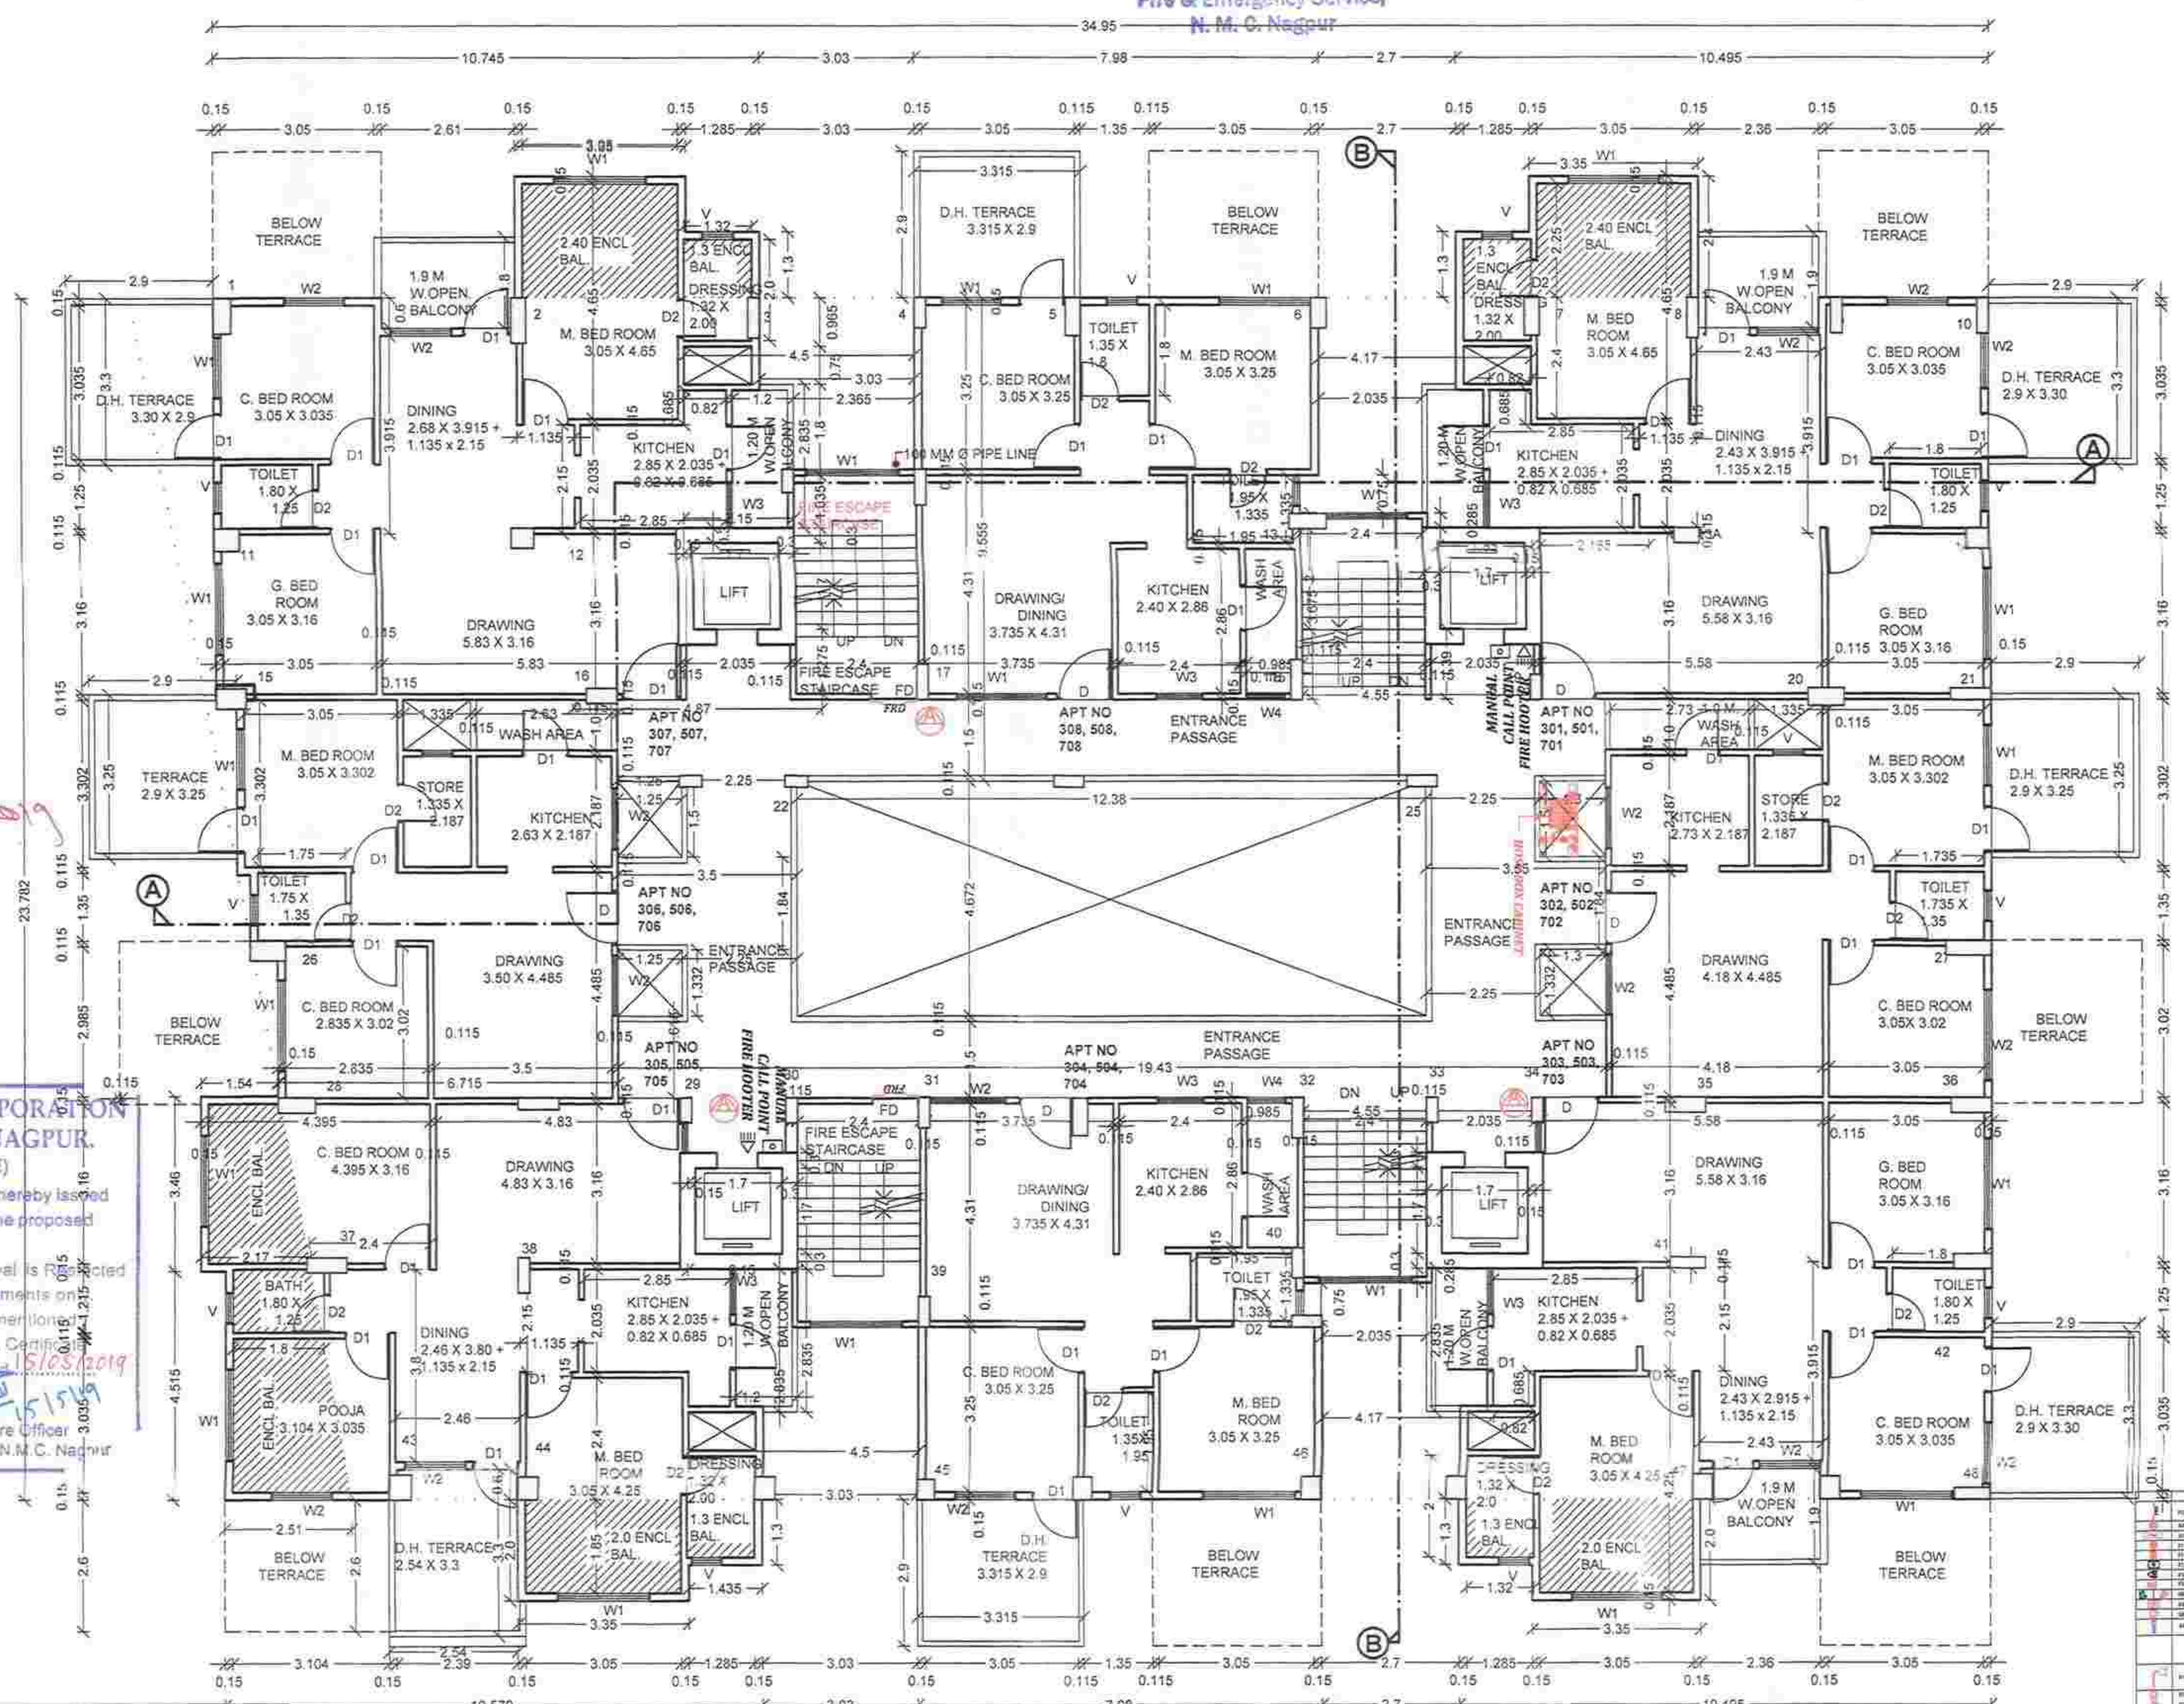

SHEET NO. 4/7

DATE : - 05-11-2018

SHEET NO. 4/7
IV, VI, VIII, F. PLAN