


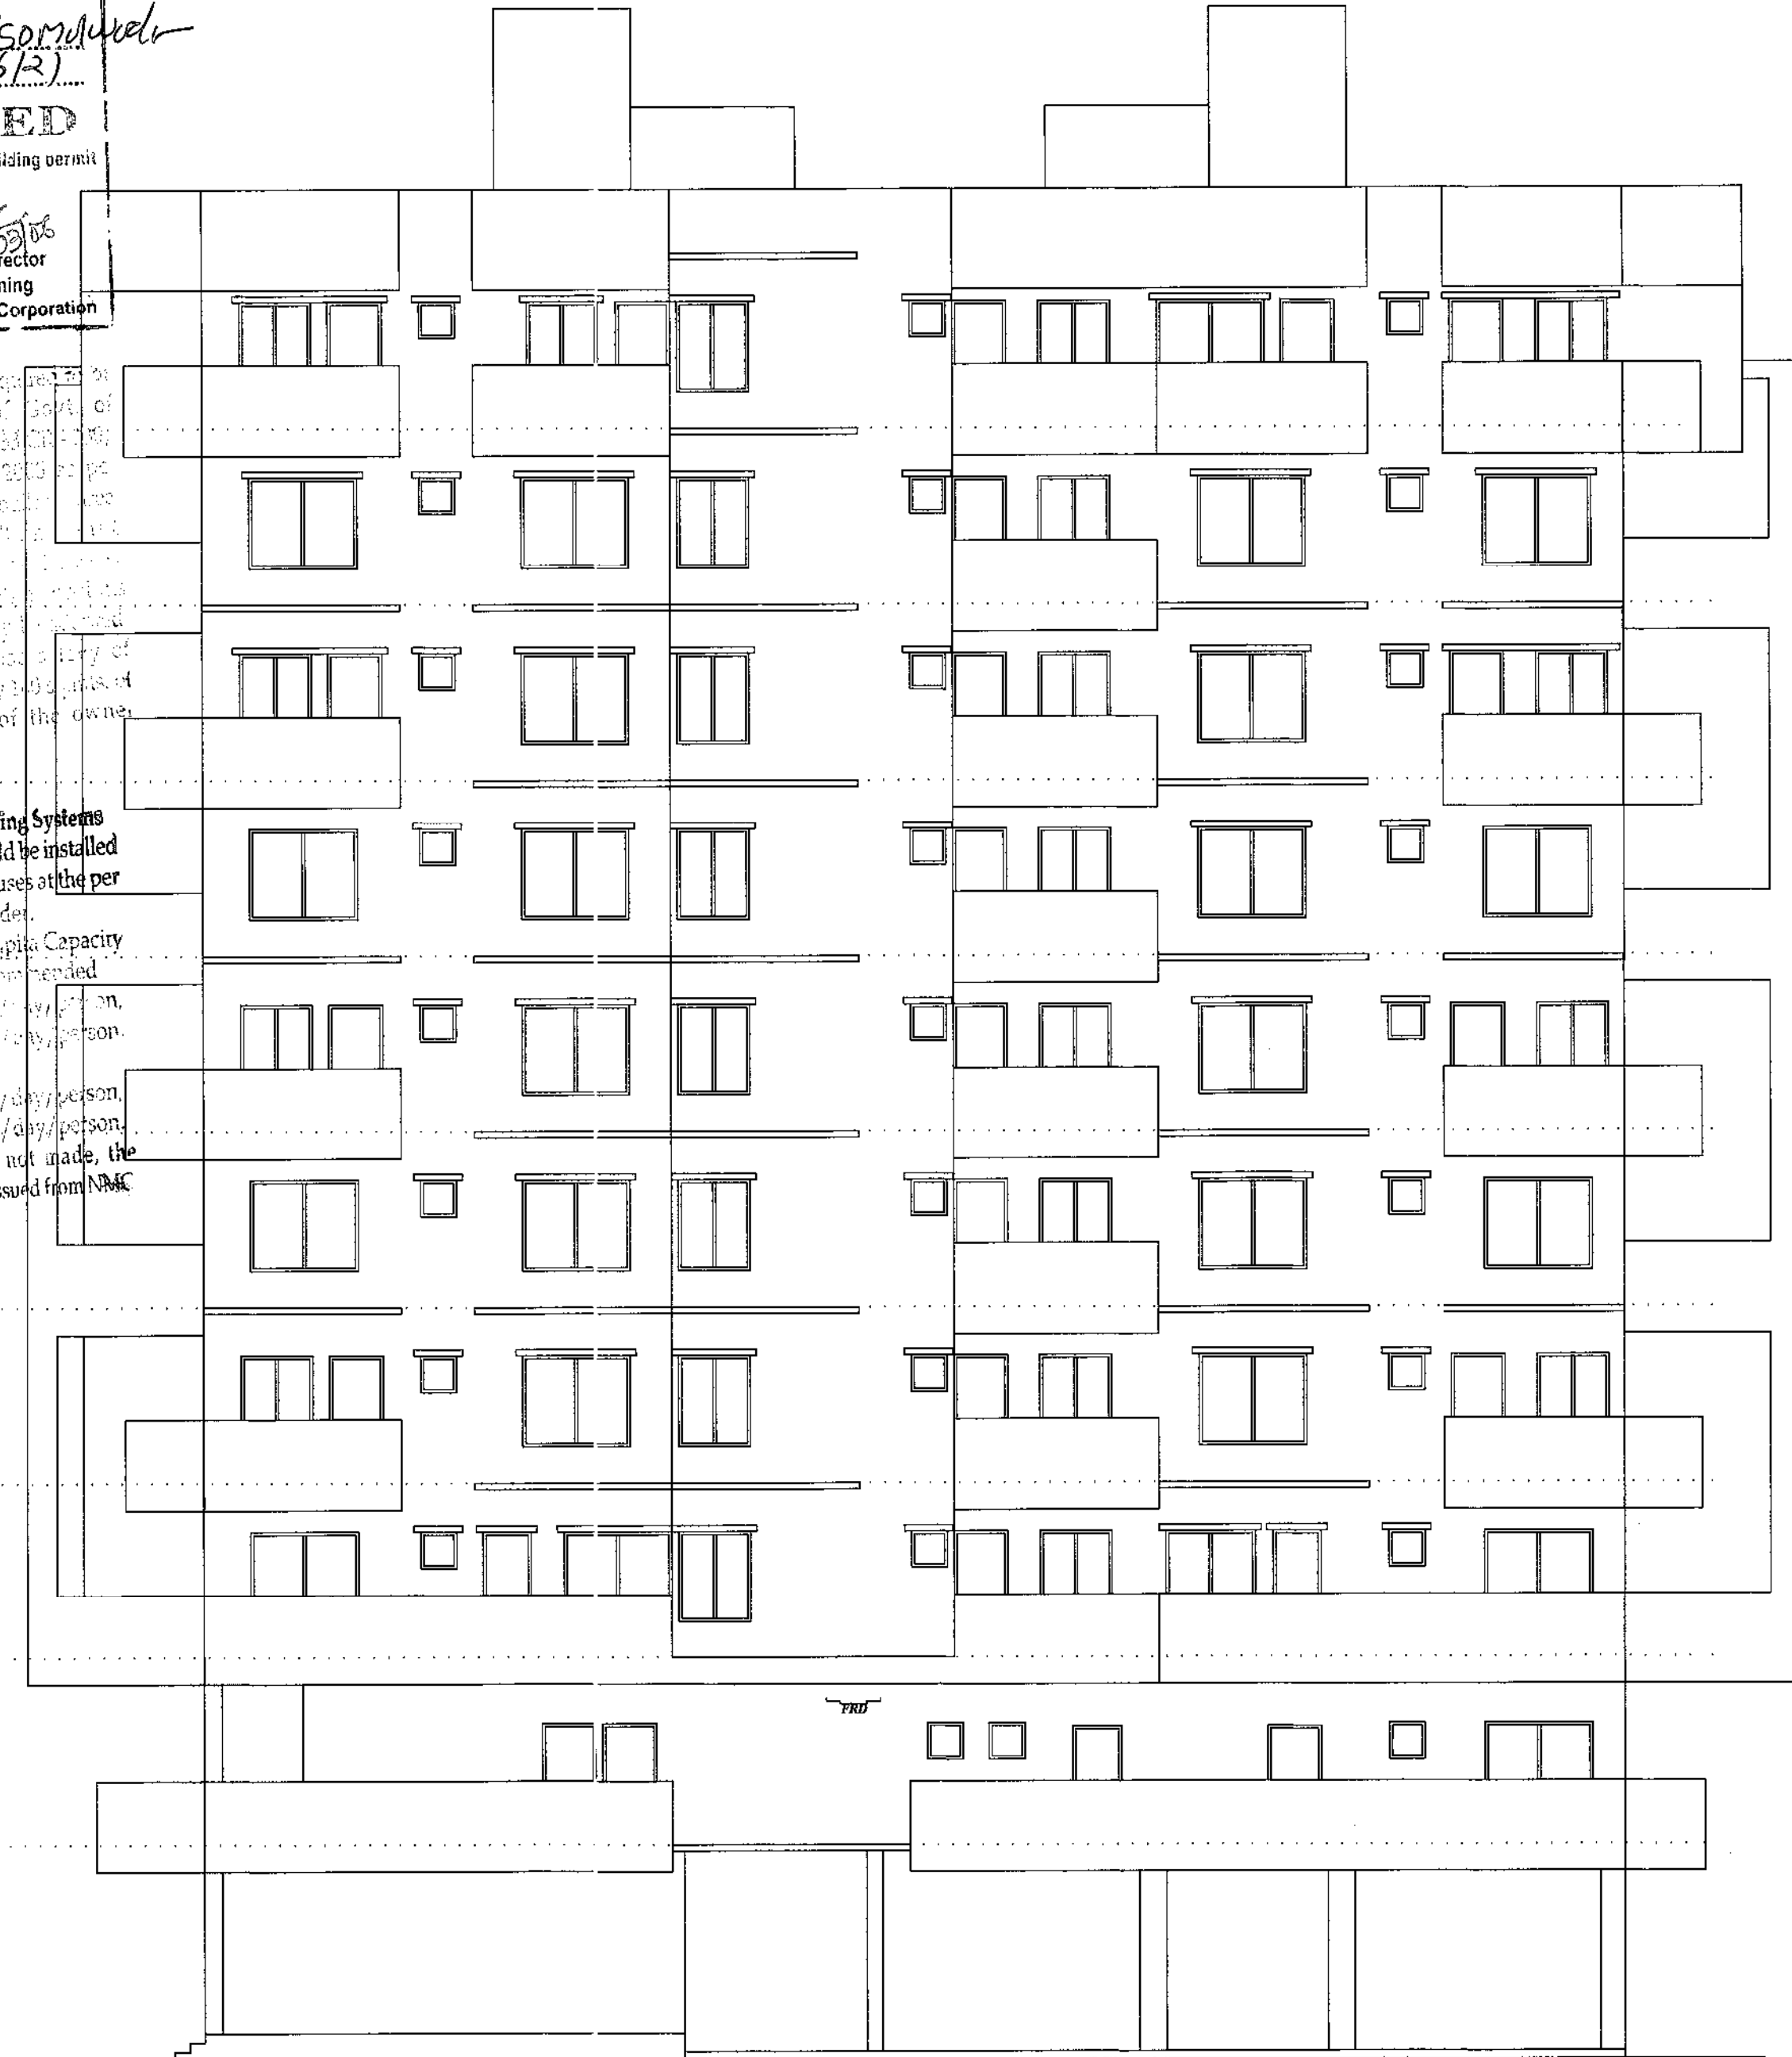

FRONT ELEVATION

OFFICE OF THE CORPORATION OF
THE CITY NAGPUR
Building Permit No. 201803289/2314/902
Date 03/03/2021
SANCTIONED
subject to conditions mentioned in the building permit
Assistant Director
Town Planning
Nagpur Municipal Corporation

The Rain Water Harvesting is required as provided as per Direction of Govt. of Maharashtra No. 173-2007/2008 dated 01/04/08, dated 10th March 2008 to provide schedule of every building as follows:-
The system may be of any type, but it must be designed to collect rain water from the roof of the building and store it in a tank of capacity 3000 litres.
a) The authority may impose a fine of Rs. 1000/- per annum for every sq. ft. of built-up area, for failure of the owner of the building.
b) The provisions for Solar Water Heating Systems
Solar Water Heating System should be installed in the following uses at the per capita capacity as under:-
Type of Building For Capita Capacity Recommended
1) School 25 Ltrs./day/person
2) Govt. Office 25 Ltrs./day/person
3) Public Office 25 Ltrs./day/person
4) Resident 25 Ltrs./day/person
If the provisions as above is not made, the occupancy certificate will not be issued from NMC.



SOUTH SIDE ELEVATION

REVISED PLAN SHOWING PROPOSED
CONSTRUCTION ON, PLOT NO 6, KH. NO159/3,
159/11B, CITY SURVEY NO 594, ABHINAV CO-OP HSG.
SOCIETY LTD.
MOUZA - SOMALWADA, NAGPUR.

BELONGING TO :- Raghukul Constructions Pvt. Ltd
THROUGH DIRECTOR
DILIP BHARADE

CONTENTS:-
FRONT ELEVATION
SOUTH SIDE ELEVATION
SCALE:-1:100

PREVIOUS
SANCTION NO:
B.E (WEST)/Case
No. AB-120180327319/Tracking
No. 201803289/2314/902.
Date. 19/8/19

S. E. Shelgaonkar
N. I. T. L. S. No. 508
N. M. C. L. S. No. 1/72
1188, Central Avenue, Bhawar Chowk
Gandhibagh, NAGPUR-2
ARCHITECT :

DATE : - 08-03-2021

SHEET NO. 5/7
ELEVATION