

PROPOSED MULTI FAMILY
RESIDENTIAL DWELLING UNIT ON
PLOT NO. 1, KH. NO : 22/1-2-3/3,
MOUZA BORGAN TH. DIST. NAGPUR
BELONGING TO
M/S RACHANA DEVELOPERS THROUGH
ITS PARTNER SHRI SHISHIR DIOTE

NIT
L.S. No. 2896
Serial No. 311225




FRONT ELEVATION
SCALE 1:100

SECTION BB
SCALE 1:100

SUBJECT TO CAUTIONS MENTIONED ON PROJECT LETTER NO. EE/ENH/Pg40/15N-II/NAG/Toda/15/19 dt. 18/11/2019.

OFFICE OF THE NAGPUR IMPROVEMENT TRUST
Building Permit No. BE/19-2018/1837/2018/1619
Date 24/11/19
SANCTIONED
Building Engineer
Nagpur Improvement Trust

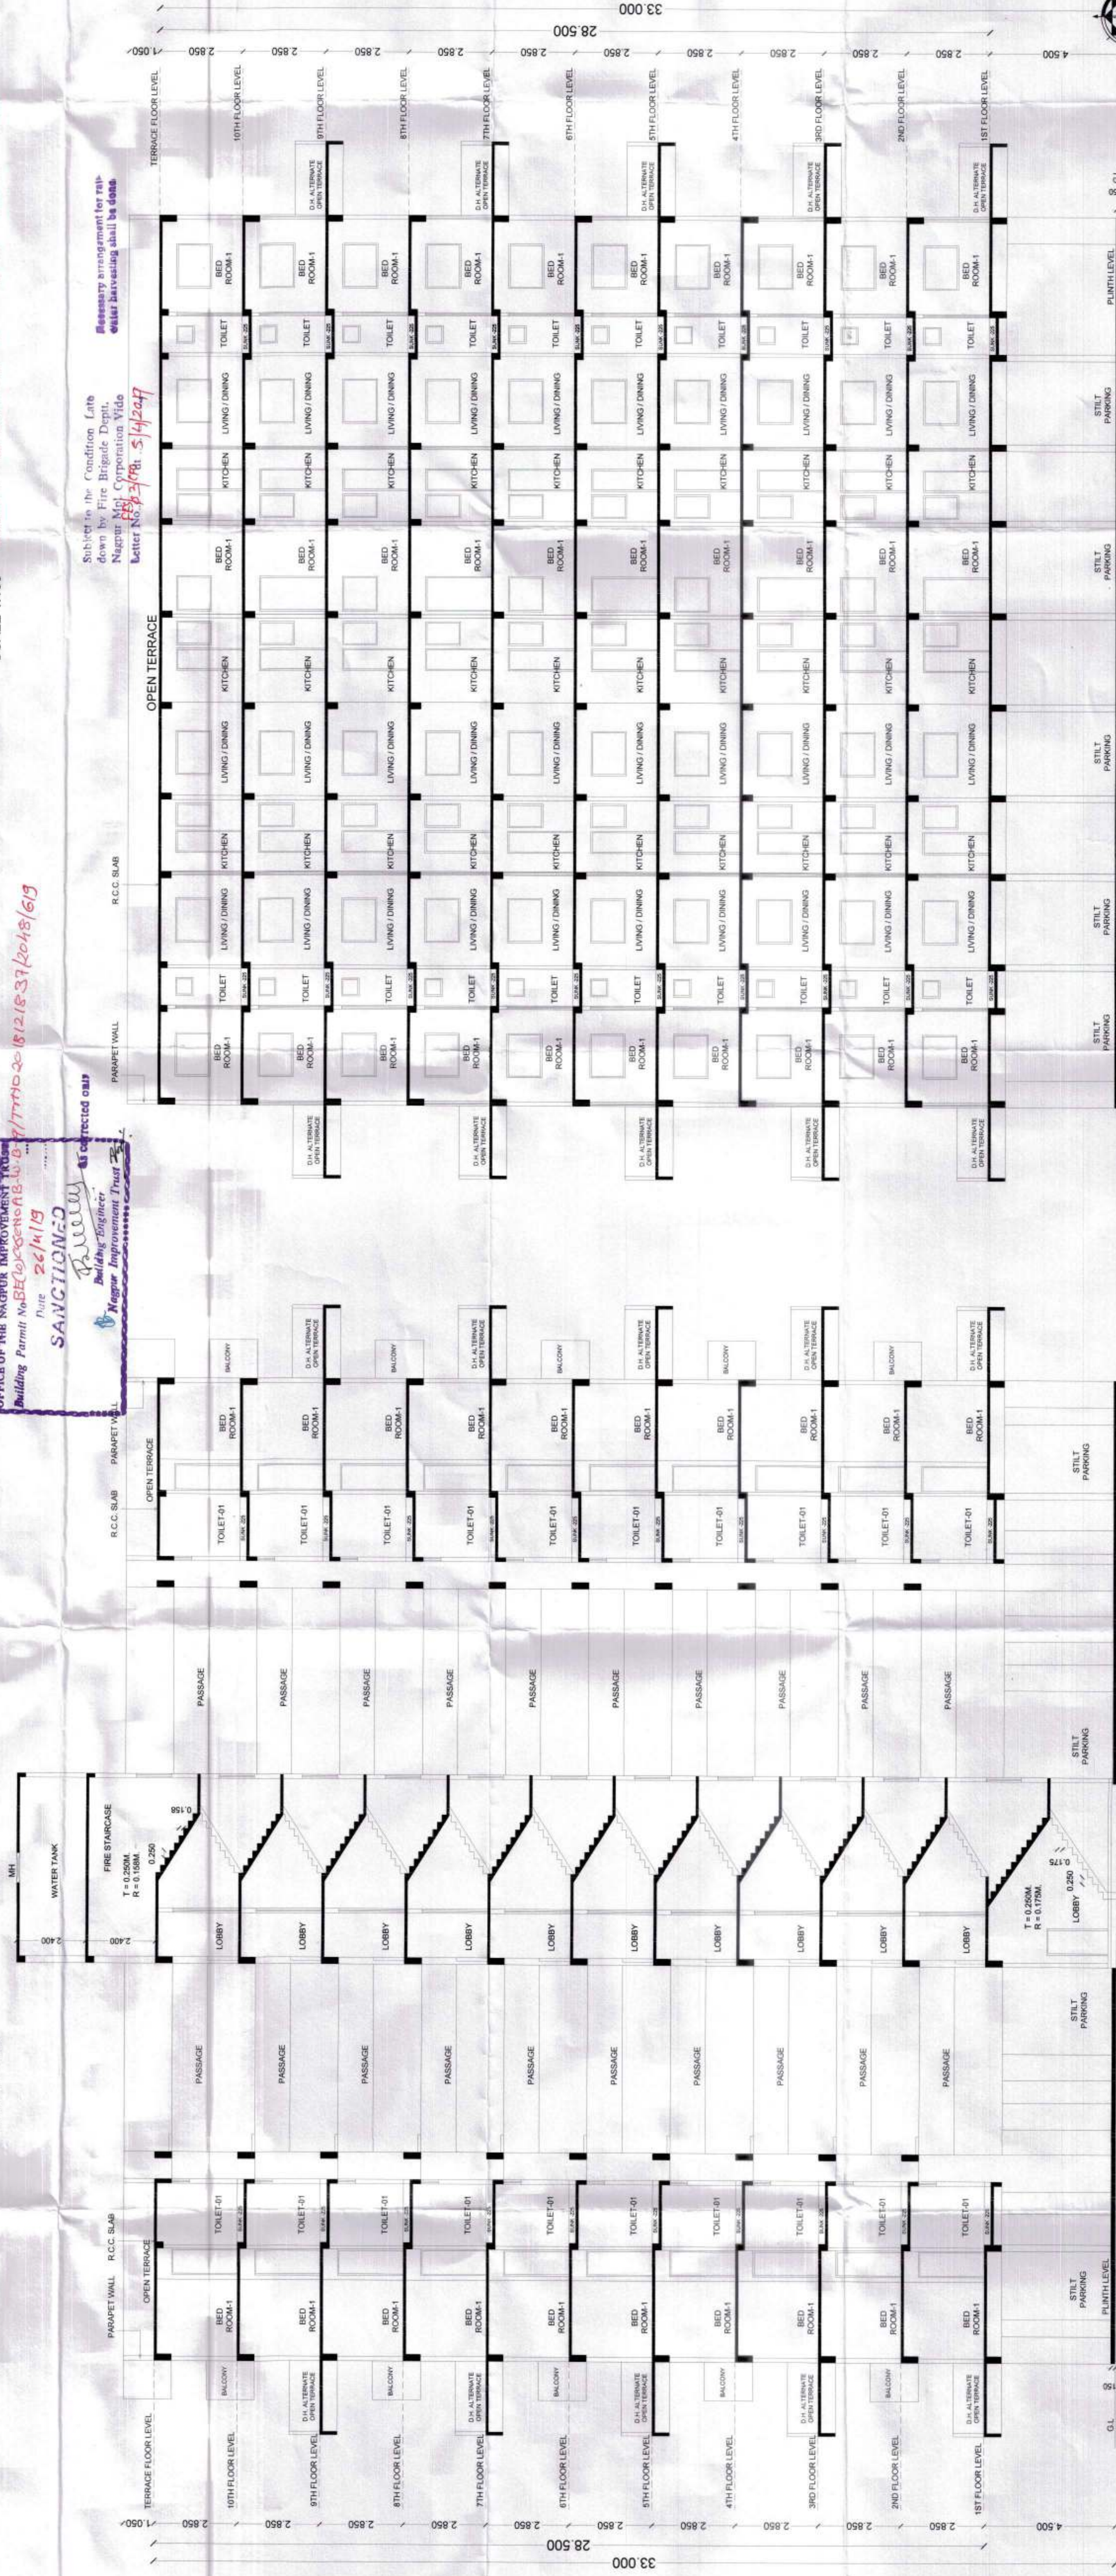

SECTION A-A
SCALE 1:100

SECTION B-B
SCALE 1:100

INDEX
1) PLOT BOUNDARY SHOWN IN
2) EXISTING CONSTRUCTION SHOWN IN
3) EXISTING CONSTRUCTION SHOWN IN

OWNERS SIGN

M/S RACHANA DEVELOPERS THROUGH ITS
PARTNER SHRI SHISHIR DIOTE
ENGINEER'S SIGN:

RAUNAK S. DIOTE
L. No. NHC / R-748
NIT-2896 / COA

1:100, 1:200
SCALE
DATE 17.12.19
JOB NO. 0303
CHECKED BY - PRIYA