


FRONT ELEVATION
(SCALE: 1/4"=1'-0")

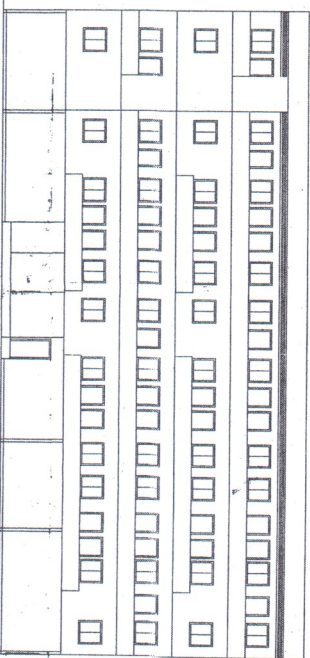

FRONT ELEVATION
(SCALE 1/4"=1'-0")

Payment is prepaid at our building 00000, type-form #
 MA 129 Ref. 0000, date order No. 726 2003
 Date: 2-6-1-05, 2003, and accuracy
 Signature place by and date
 [Signature] Date
 [Signature] Date
 [Signature] Date

[illegible]

INDEX	100
-------	-----

SUBMISSION DRAWING	
DATE:	RECEIVED: 11/06/1980
DRG BY: ROSEAN DAVIS	SIGN OF OWNER
DRG NO.	Matt Valbrund

UNIVERSITY OF [03/03]	Smith Institute	
SIGN OF ENGINEER/ARCHITECT		

ROSHAN DATE
Consulting Civil Engineer
NMAC Lic No. 1703
NIT Lic No. 2559

PROPOSED RESIDENTIAL BUILDING FOR
MULTI FAMILY DWELLING UNIT ON PLOT NO
55.56, 57.58 & 59 , KH NO.-138, 139 P.H. NO.-
49 MOUZA-HINGNA, DIST.-NAGPUR.
BELONGING TO-
MRS.-YANDANA GOPALRAO DHAWAD
MRS.-INDIRA NAMDEVRAO PAODE