 


Nagpur Metropolitan Region Development Authority

Appointed by Government of Maharashtra, Notification dated 4th March 2017

APPENDIX 'D1' as per Building Regulation of the Development Control and Promotion Regulations for
Nagpur Metropolitan Regional Development Authority
(Regulation No. 6.6.1)

Form for Sanction of Building Permit & Commencement Certificate

No.BE(NMRDA)/ B-P-169	Dispatch Date : 20/5/19
To,	 2019022534
Name of the Person	मे. गॅलक्सी असोसिएट्स तर्फे रमेश प्रेमजीभाई पटेल श्री प्रविण कन्नुभाई बाजरीया
Address of the Applicant	एफ २ ३ ओंकार नगर मानेवाडा नागपूर ४४००२२
Permit No. :	B.E (NMRDA)/South/Nagpur.(Rural)/ No. MB-7413/2019022534/ 1708
Site of Proposed Work, Plot No. :	6,7
Mouza & Khasra :	Beltarodi-3/2
Layout Name :	Malik Makbuja; Mouza-Beltarodi; Kh No. 3/1,3/2 Beltarodi-3/1,3/2

Sir, With reference to your application number MB-7413 dated 25-FEB-2019 for the grant of sanction of Commencement Certificate under section 45 & 69 of M.R. & T.P. Act 1966 to carry out development work/ and building permit under section 45 of M.R. & T.P. Act to erect building, Sanction is hereby given to construct in accordance with the sanctioned plan, modifying note here under so as not to contrivence any of the building Regulation/Development Control Rules of Nagpur Metropolitan Area. Building Plans are approved by Assistant Engineer, Nagpur Metropolitan Region Development Authority vide order dated 07/03/2019. The Commencement Certificate / Building permit is granted subject to the following conditions:-

1. The sanction once accorded through commencement certificate/building permit shall remain valid for Four years in the aggregate but shall have to be renewed every one year from the date of its issue. The application for renewal shall be made before expiry of one year if the work is not already commenced. Such renewal can be done for three consecutive terms of one year after which proposals shall have to be submitted to obtain development permission afresh. If application for renewal is made after expiry of the stipulated period during which commencement certificate is valid then the Metropolitan Commissioner may condone the delay for submission of application for renewal by charging necessary fees. But in any case commencement certificate shall not be renewed for a period of more than four years from the date of commencement certificate / development certificate, Provided that no such renewal shall be necessary if the work is commenced within the period of valid permission. However the condition of lease of allotment of plot for completion of construction will overrule this duration of sanction.
2. The land vacated in consequence of the enforcement of the setback rule shall form part of the public street.
3. This permission does not entitle you to develop the land which does not vest in you.
4. This building shall be used for the purpose for which the sanction is accorded and as prescribed in the prevailing Development Control Rules and Building By-laws.
5. No new building or part thereof shall be occupied or allowed to be occupied or used or permitted to be used by any person until occupancy permission has been granted.
6. No departure from the sanctioned plan should be made without obtaining previous sanction of the NMRDA. If any construction is carried out in contravention of the sanctioned plan the Nagpur Metropolitan Region Development Authority may require it to be demolished or altered in such a manner as it may deem fit.
7. Within one year from the date of issue of building permit the owner shall commence the work for which the building permit is issued. The intimation regarding completion of construction upto plinth level should be given in the Form as in Appendix "F" to the NMRDA. Further construction shall be carried out only after obtaining approval in prescribed format "G" from the NMRDA. If the information of completion of plinth is not given in Appendix "F" and approval in prescribed form "G" is not obtained from the NMRDA then the construction shall be treated as unauthorised and shall be liable for action under MRTP Act 1966.

for a building completion certificate to the Metropolitan Commissioner, NMRDA in the form in appendix "H". This certificate shall be accompanied by 3 sets of plans of completed development along with necessary clearances issued by concerned authorities if necessary as mentioned in Building Permit/Commencement Certificate. The Metropolitan Commissioner, NMRDA after inspection of the work and after satisfying himself that there is no deviation from the sanctioned plans and all necessary conditions of Building Permit / Commencement Certificate are fulfilled/completed may issue an occupancy certificate in prescribed format "K" for part occupancy and "I" for full occupancy as the case may be issued. The Building or part thereof should not be occupied or used unless occupation certificate has been obtained from Metropolitan Commissioner, NMRDA in prescribed format "I" or "K".

9. Any person who contravenes any of the provisions of these regulations, any requirements or obligations imposed on him by virtue of these regulations including the maintenance of fire protection services and appliances and lifts in working order or who interferes with or obstructs any person in the discharge of his duties shall be guilty of an offence shall be liable for prosecution..

10. W.C, Bath & washing places shall conform to requirement contained in table 26 to 37 attached to Building Regulation of the Development Control and Promotion Regulations for Nagpur Metropolitan Regional Development Authority.

11. Rain water shall entirely be excluded from the connecting sewer & separate arrangement for diverting rain water to road side storm drain shall be made. If any deviation are detected in this respect the Metropolitan Commissioner's order for rectifying them shall be complied with.

12. All drainage work shall be got done through licensed plumber approved by Nagpur Metropolitan Region Development Authority or Nagpur Municipal Corporation.

13. W.C., Bathroom and washing places shall not be used unless proper connections are made as per table 26 to 37 through licensed plumber as mentioned in 11 above and completion Notice in form "H" duly signed by licensed surveyor/Architect/Engineer is given and permission to use them is obtained from Metropolitan Commissioner, NMRDA in form "I / K".

14. During the course of construction of building, the sanctioned plan shall always be available at site for inspection by officials of Nagpur Metropolitan Region Development Authority.

15. Except as aforesaid the permission is granted subject to compliance of Building Regulation for time being in force and nothing herein contained shall be regarded as dispensing with such compliance except to the extent expressly specified therein.

16. This permission shall not be construed as affecting in any way the right of Government or Nagpur Metropolitan Region Development Authority or the Municipal Corporation or any other authority or any private person or firm to the land upon which permission has been sought to construct building or to any easementary rights connected there with.

17. The permit holder is not allowed to collect earth/materials from or through Nagpur Metropolitan Region Development Authority land and road sides without permission in writing from Metropolitan Commissioner who may grant it on such terms and conditions as may deem fit. Where such permission has been granted such use shall not be an obstruction or be a hinderance to the road user. The excavated material/debris deposited shall be removed within three days of use of land. If any material is stacked or dumped on Nagpur Metropolitan Region Development Authority land without prior permission and if such permission is granted but subsequently if it is seen that permission is causing hardship to the public then it shall be removed by the Nagpur Metropolitan Region Development Authority at the risk and cost of this permit holder and Nagpur Metropolitan Region Development Authority shall not be responsible for any loss or damage cause to the permit holder. No claim on this account shall be tenable against Nagpur Metropolitan Region Development Authority.

18. Subject to the condition that the party will plant and grow in vacant land Nos. 7 of shady trees under the provisions of Maharashtra (Urban Area) Reservations of Tree Act.1975.

19. This sanction is subject to the condition that drinking water and sewerage disposal is not guaranteed by Nagpur Municipal Corporation/Nagpur Metropolitan Region Development Authority.

20. Dustbins of suitable sizes should be provided within the plot boundary easily accessible from road.

21. Suitable letter delivery boxes should be installed at easily accessible place on ground floor.

22. Necessary arrangement for rain water harvesting shall be done

23. This sanction is subject to the Terms & Conditions mentioned in NA Order issued by Collector (Nagpur) on dated 02/12/2004

24. This sanction is subject to the conditions of Development Agreement Dated —/—/— with NMRDA/NIT.

25. This sanction is subject to the conditions of FIRE NOC from Chief Fire Officer, NMC as a High Rise Building/Competant Authority Dated —/—/—, Letter No. —

26. This sanction is subject to the conditions of NOC from Airport Authority of India dated —/—/—.

27. This sanction is subject to the conditions of NOC from Gram Panchayat Beltarodi dated — / — / —

28. Necessary arrangement for Solar Water Heater shall be incorporated.

29. The Layout of land under reference is approved by Chairman NIT/Metropolitan Commissioner/Collector vide order dated 5/6/2004

30. The development agreement of land under reference is approved by Chairman NIT/Metropolitan Commissioner, NMRDA vide order dated — / — / —

31. The Landowner/Developer and Architect/Engineer/Structural Engineer shall be held guilty if Construction done in contravention to this sanction/ DCPR Rule & MRTP Act 1966 as and when embedded.

32. The provisions of the Development Control and Promotion Regulations for Nagpur Metropolitan Regional Development Authority shall be binding on the owner/developer.

33. If any error / mistake is found in the computation sheet or calculations in the plan which are not in conformity with DC rules. The part of the building or construction which is not as per rules shall be construed as unauthorised and the decision of Metropolitan Commissioner, NMRDA Nagpur in this regard shall be final.

34. The construction material should be arranged in such a manner so as not to obstruct drain, rain water and traffic etc. If any obstruction is created, legal action shall be initiated for the same by the Metropolitan Commissioner, NMRDA

35. If any defects is found in ownership & other documents submitted for sanction of building construction or if documents are found to be fraudulent and misleading then the permission granted shall be treated as cancelled. Similarly the permit holder shall be liable for criminal prosecution under the provisions of Indian Penal Code.

36. The building construction shall be completed under the supervision of licensed civil engineer/ architect as per the sanctioned building plan, for the breach of any terms and conditions, the Building Permission shall be treated as cancelled.

37. Prior to use of building the applicant should make necessary arrangement for water supply, waste water & sewage disposal.

38. This sanction is subject to the conditions of NOC's from Government Department, — dated — / — / —.

Enclosure:

One Copy / One Set of Sanctioned Plan



2019022534

Copy To:

1. The Divisional Engineer-I, NMRDA, *South Division, Hanuman Nagar, Nagpur.*
with a copy of sanction building permit building plan (enclosed herewith) for necessary action

Sd/-
Assistant Engineer


Nagpur Metropolitan Region
Development Authority
Nagpur

39) **This Sanction is Subject To**
Conditions Mentioned In Release Amalgamation
'Letter Of N.I.T. Dt. 15.12.2016

40) SUBJECT TO THE PROVISIONS OF STRUCTURAL DESIGN
SUFFICIENCY CERTIFICATE DATED 4.15.2019 OF
STRUCTURAL DESIGNER AND APPLICANT

41) **Subject to the provisions of**
structural drawings submitted
by applicant.

-sd-
Assistant Engineer
Nagpur Metropolitan Region
Development Authority
Nagpur

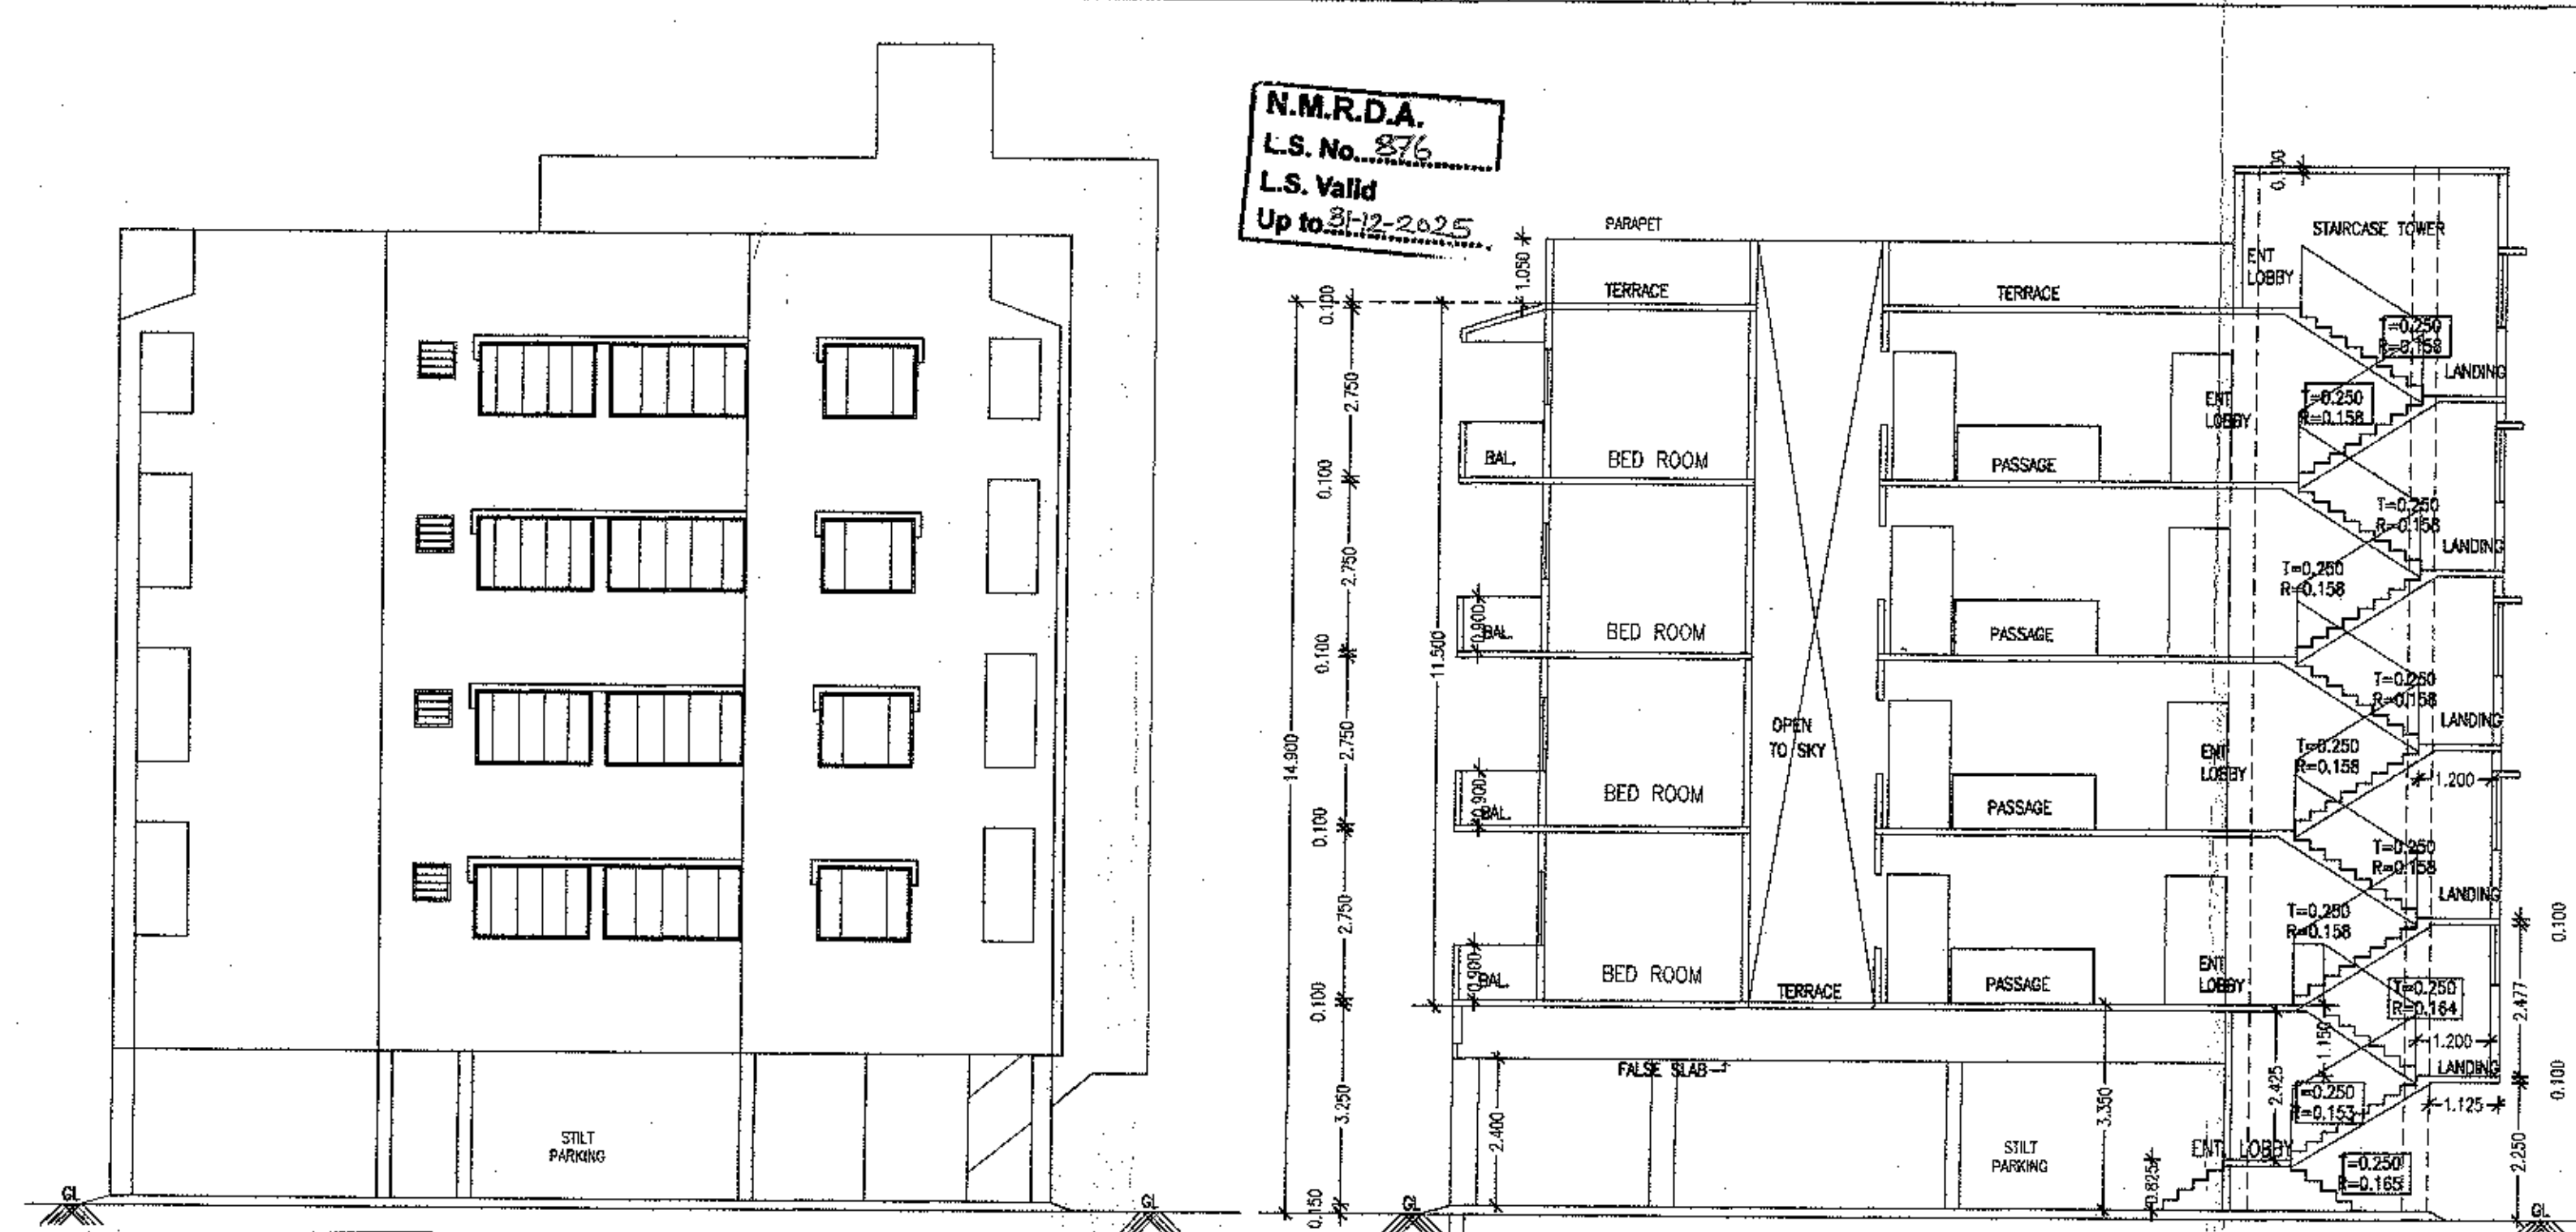


FRONT ELEVATION (WEST SIDE)
SCALE: 1:100

SECTION A-A
SCALE: 1:100


This Sanction is Subject to Conditions Mentioned in Release of Letter of N.T. Dt. 15.12.2016
SUBJECT TO THE PROVISIONS OF STRUCTURAL DESIGN SUFFICIENCY CERTIFICATE DATED 15.12.2016 OF STRUCTURAL DESIGNER AND APPLICANT
Subject to the provisions of structural drawings submitted by applicant.
Necessary arrangement for rain water harvesting shall be done.

OFFICE OF THE
NAGPUR METROPOLITAN REGION DEVELOPMENT AUTHORITY
Building Permit No. 7419/2019022534/1708
SANCTIONED
26/5/19
Assistant Engineer
Nagpur Metropolitan Region Development Authority


OPENING SCHEDULE	INDEX
M/D 1.05 x 2.10 FULLY PANNELED DOOR	1
D1 1.00 x 2.10 FULLY PANNELED DOOR	2
D2 0.75 x 2.10 FULLY PANNELED DOOR	3
W 1.20 x 1.20 FULL GLAZED WINDOW	4
W1 1.50 x 1.20 FULL GLAZED WINDOW	5
W2 1.50 x 1.80 FULL GLAZED WINDOW	6
W3 0.90 x 0.90 FULL GLAZED WINDOW	7
V1 0.60 x 0.60 FULLY GLAZED VENTILATOR	8

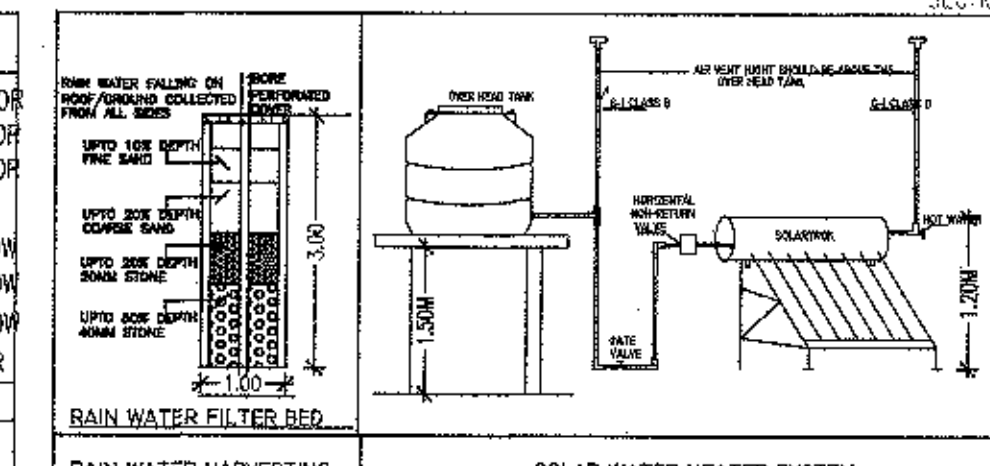


SECTION B-B
SCALE: 1:100

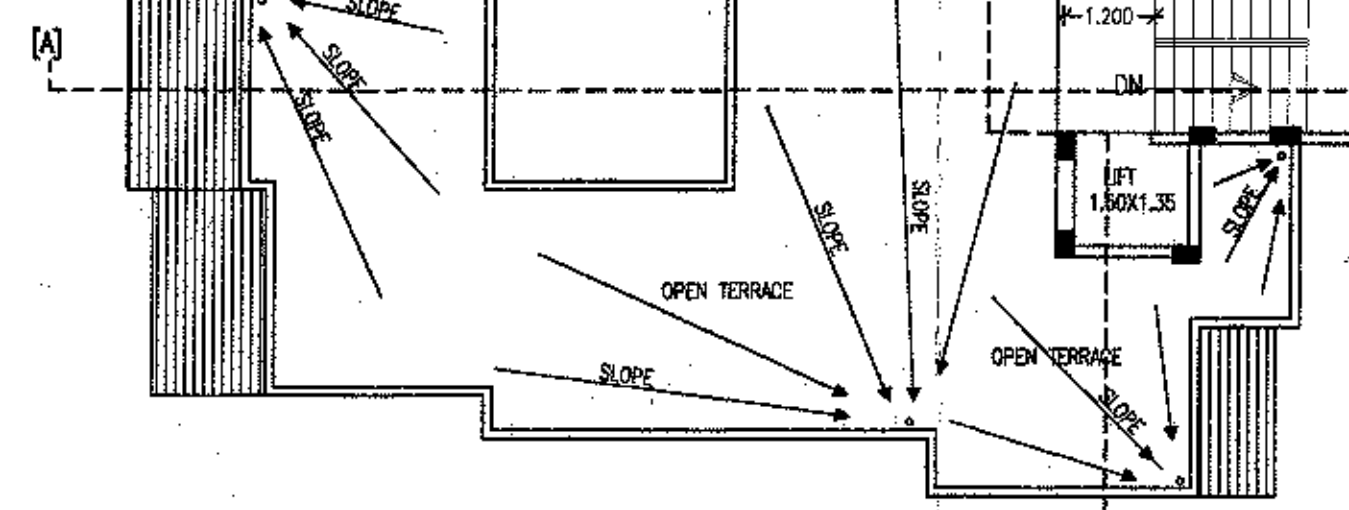


TERRACE FLOOR PLAN
SCALE: 1:100

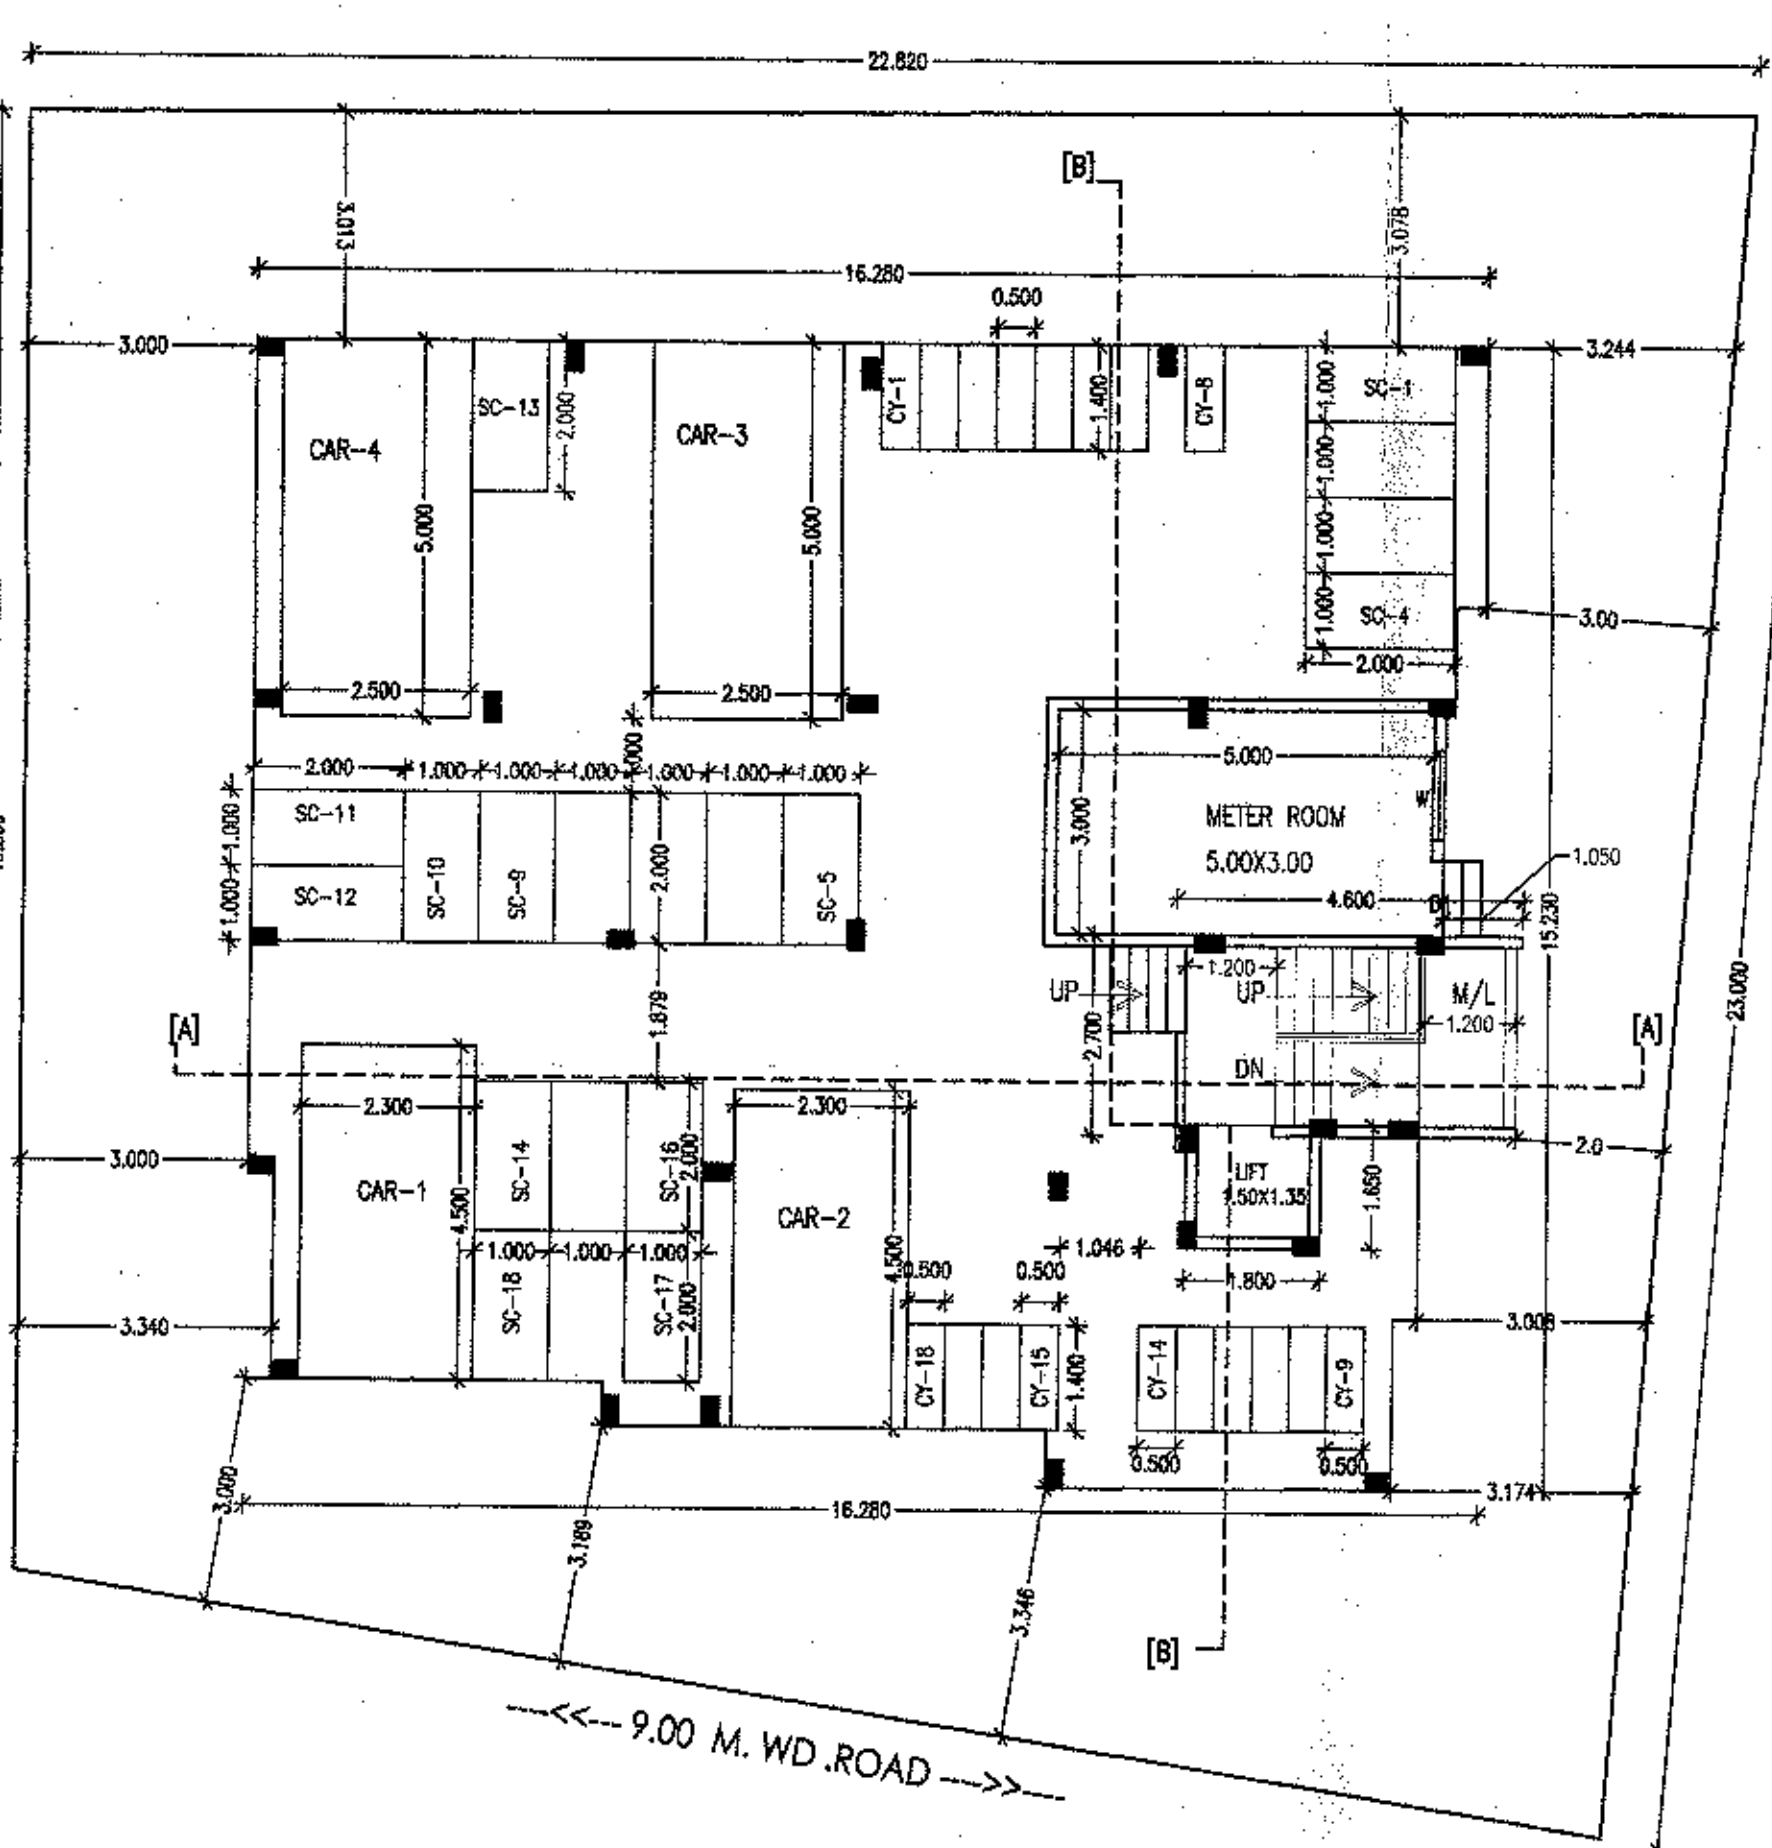


GROUND FLOOR PLAN
SCALE: 1:100

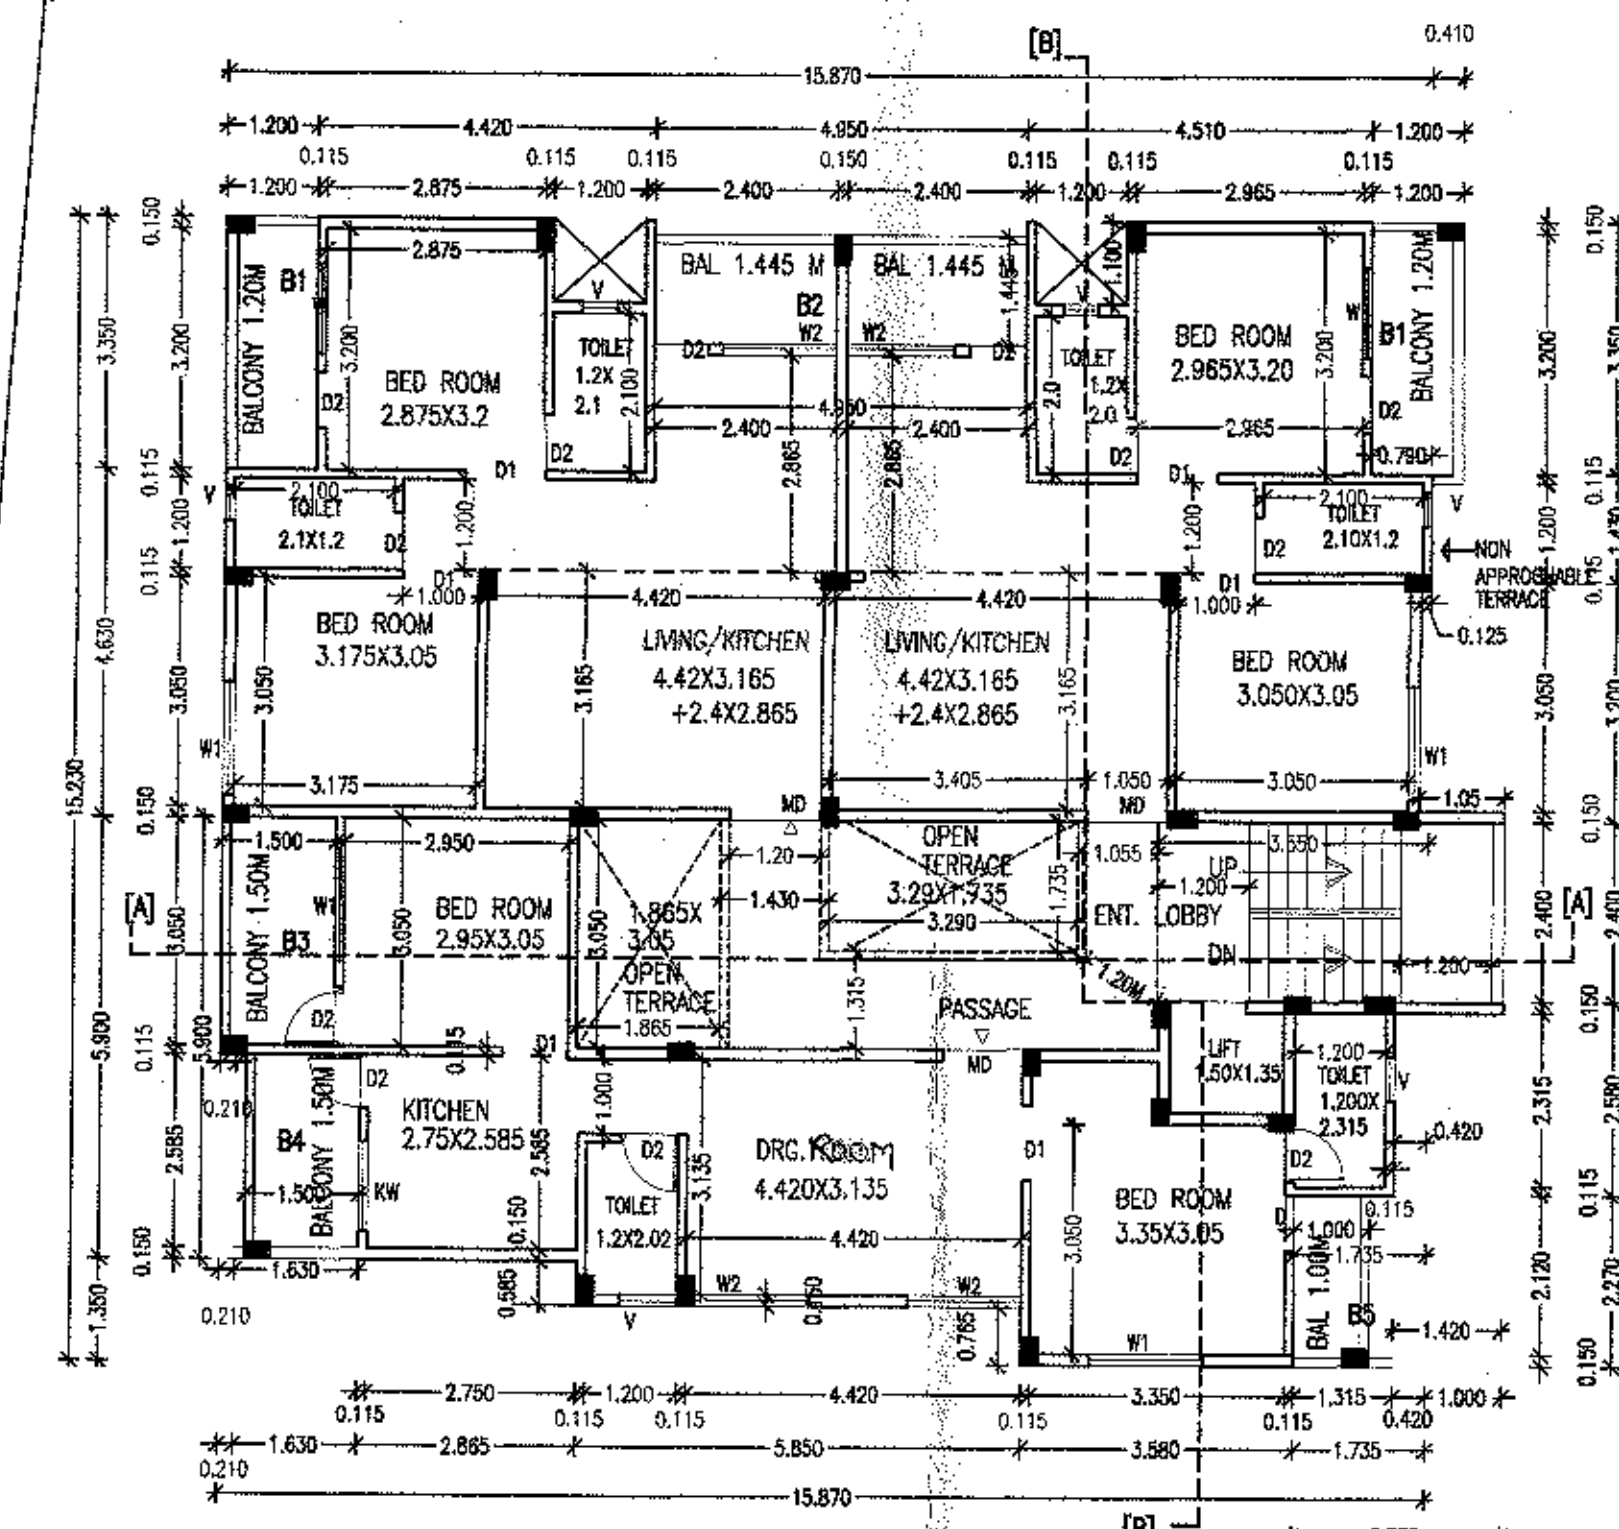


PLAN FOR FIRST FLOOR
SCALE: 1:100

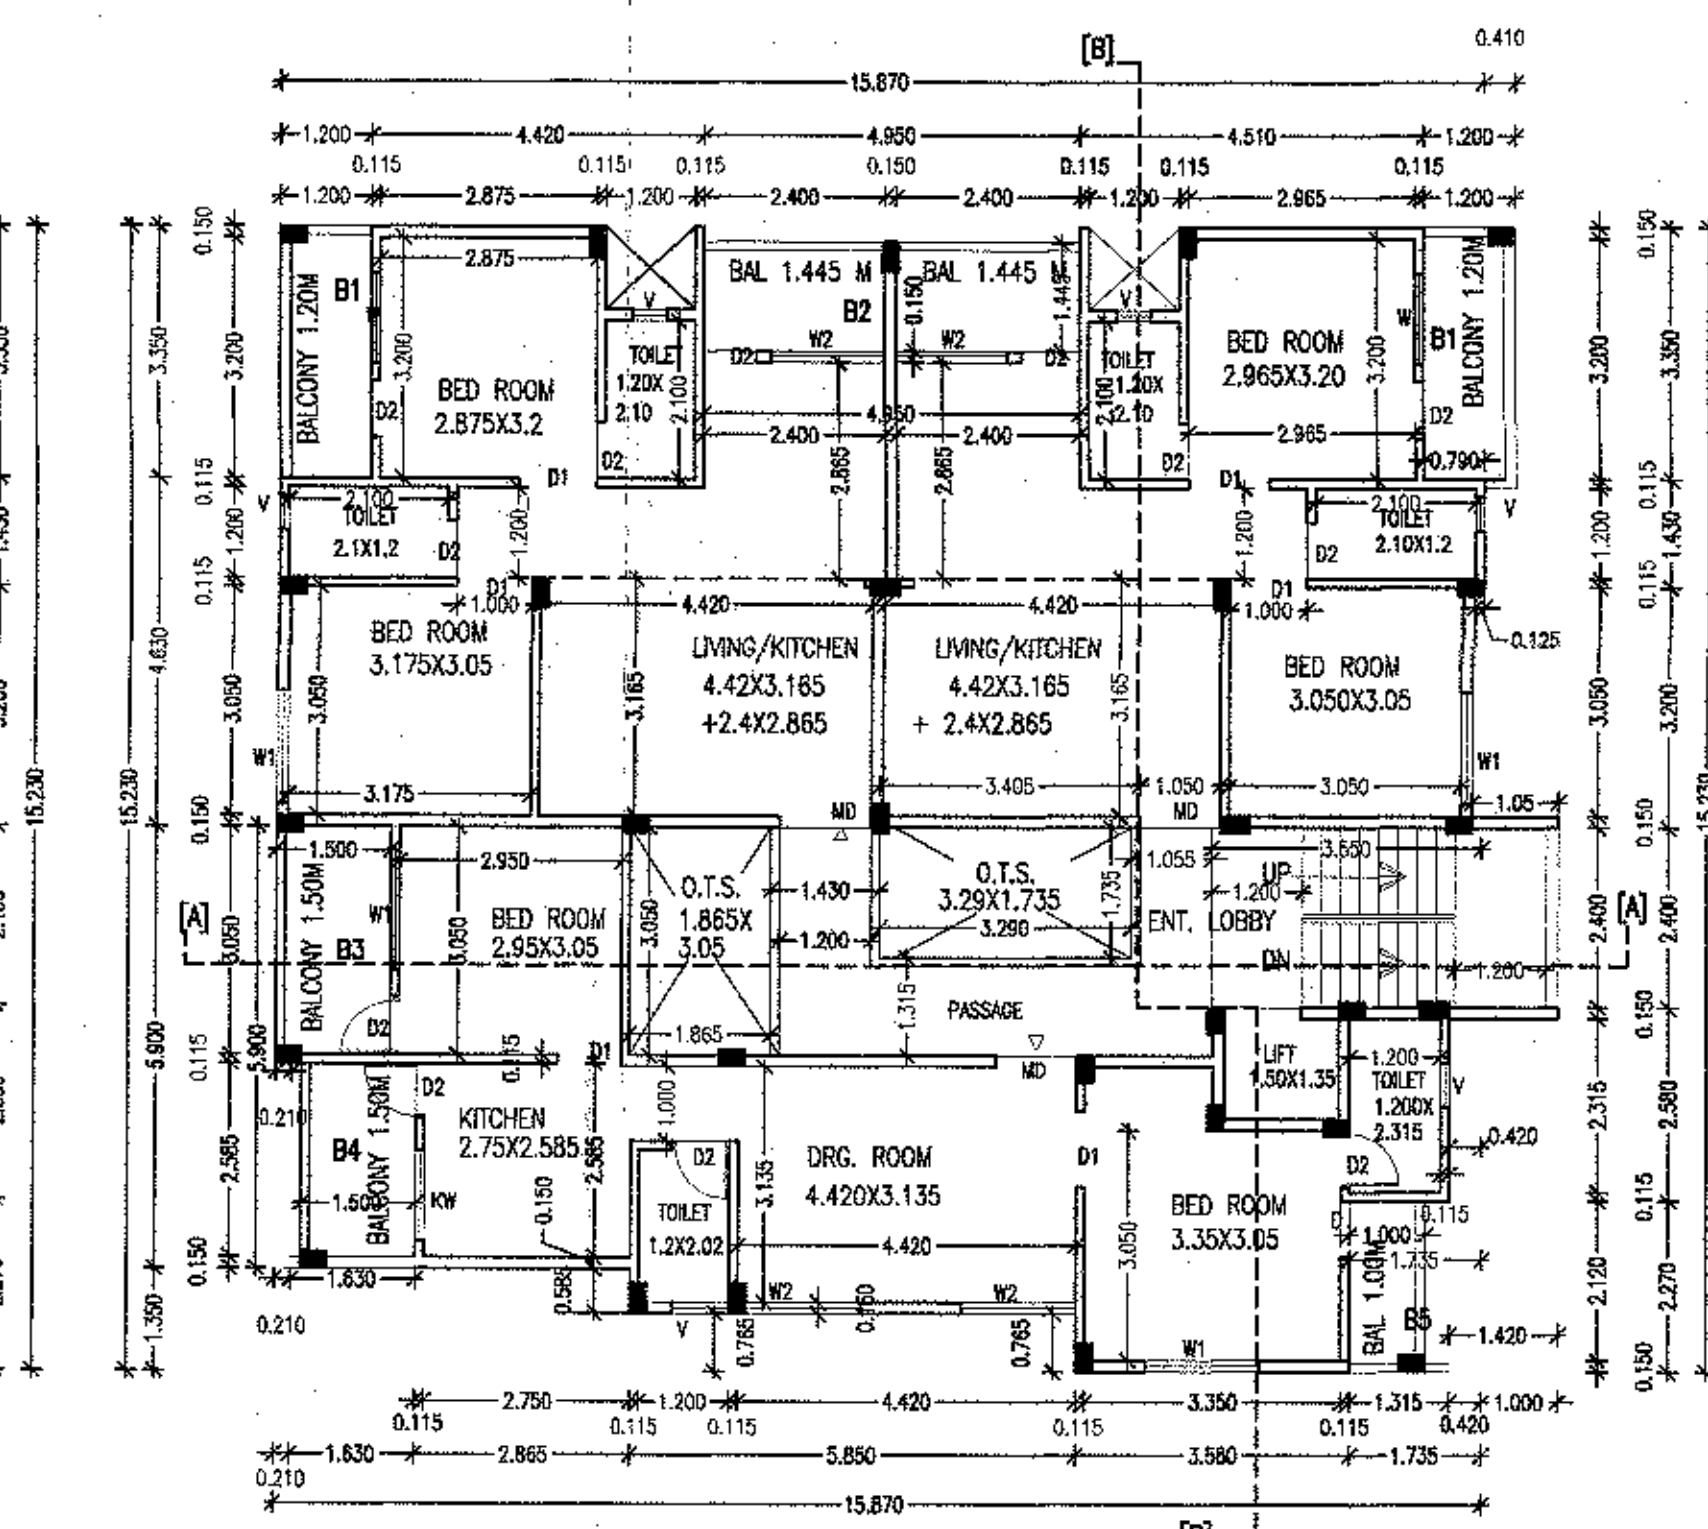


TYPICAL PLAN FOR SECOND & THIRD FLOOR
SCALE: 1:100

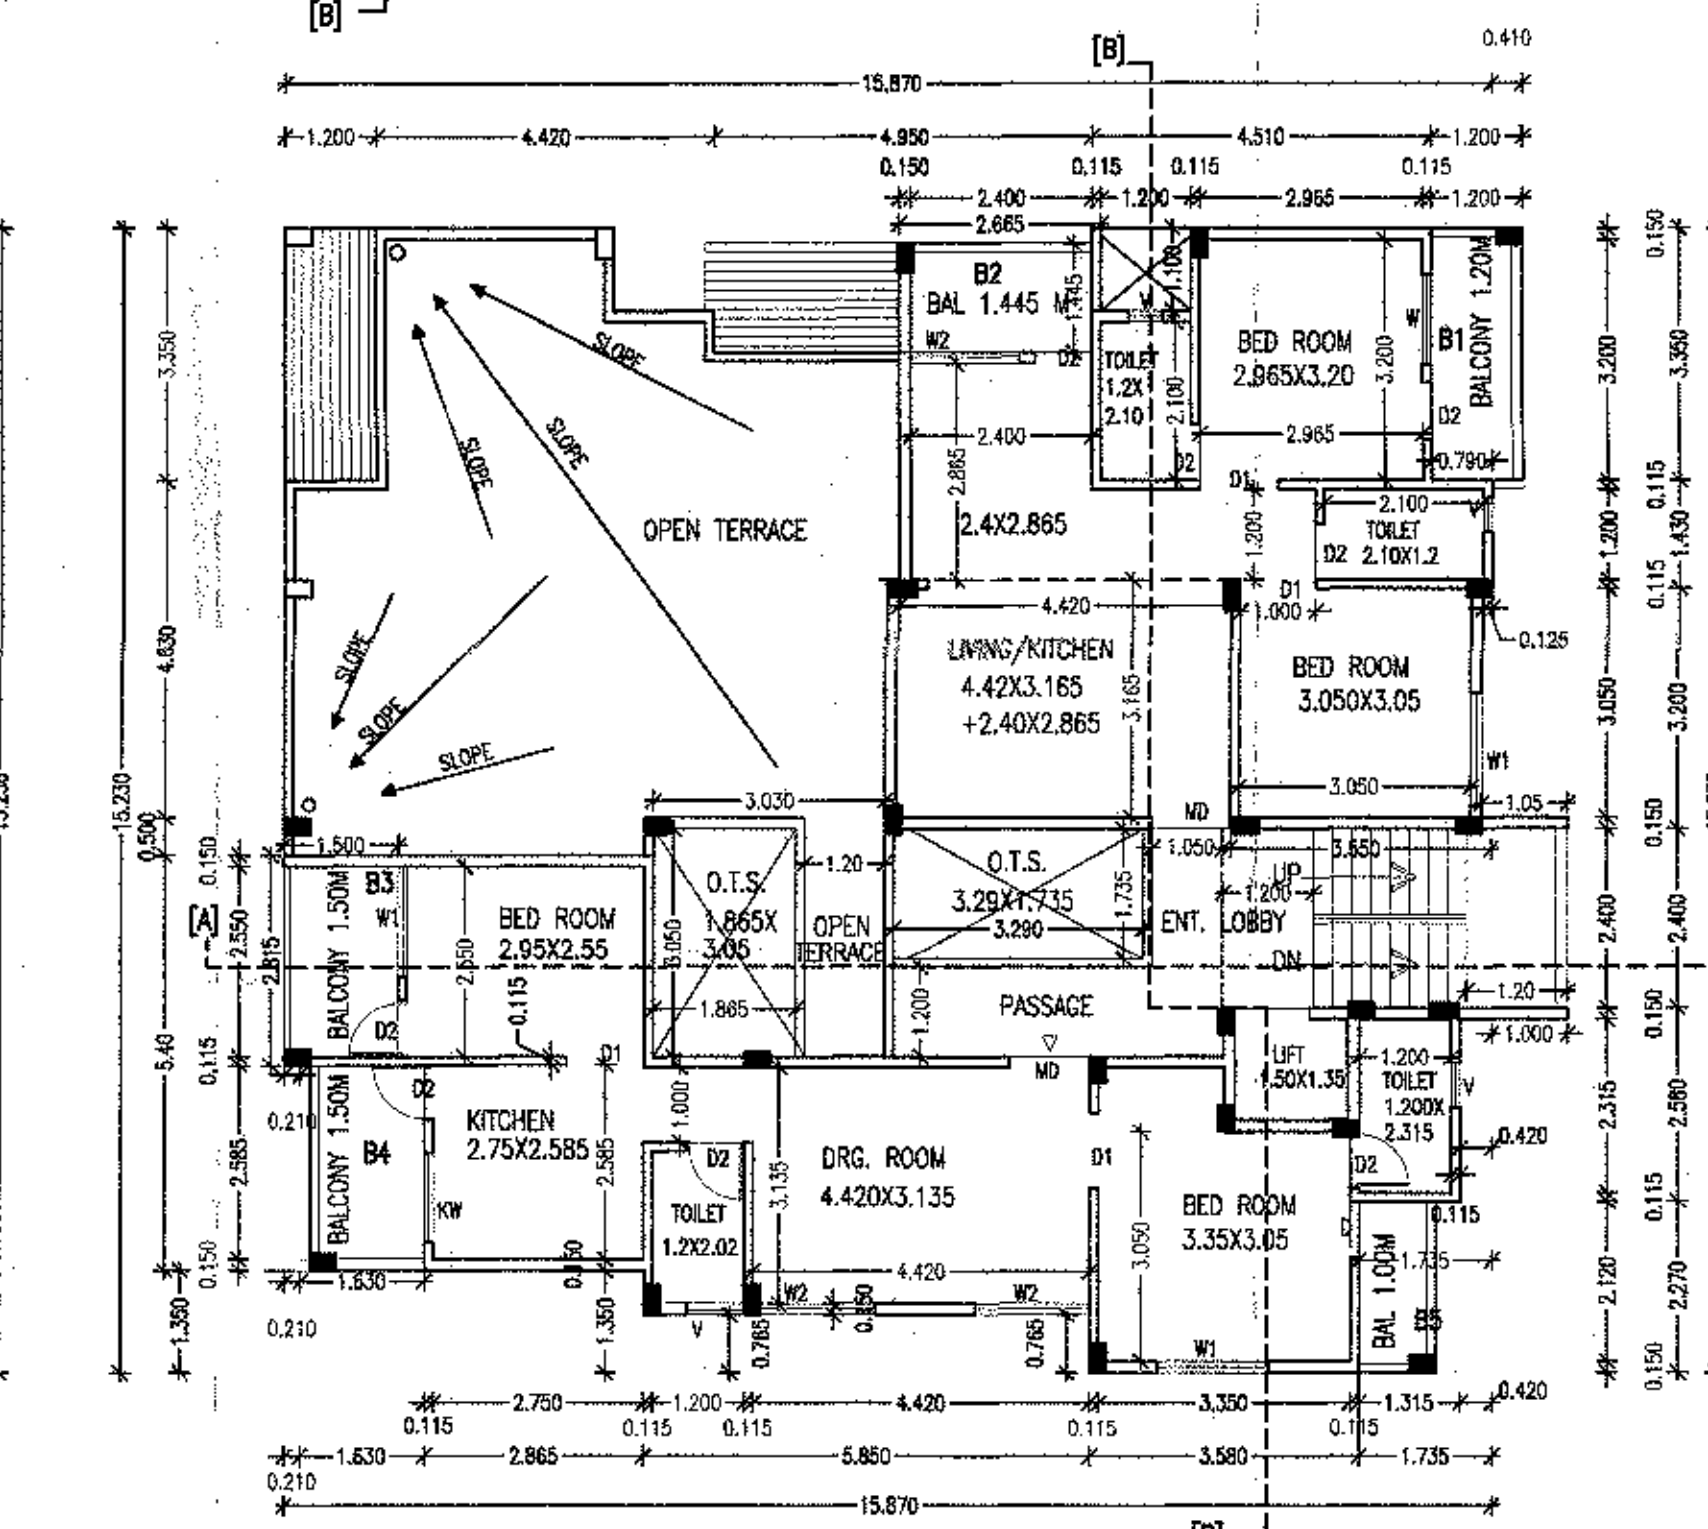


FOURTH FLOOR PLAN
SCALE: 1:100

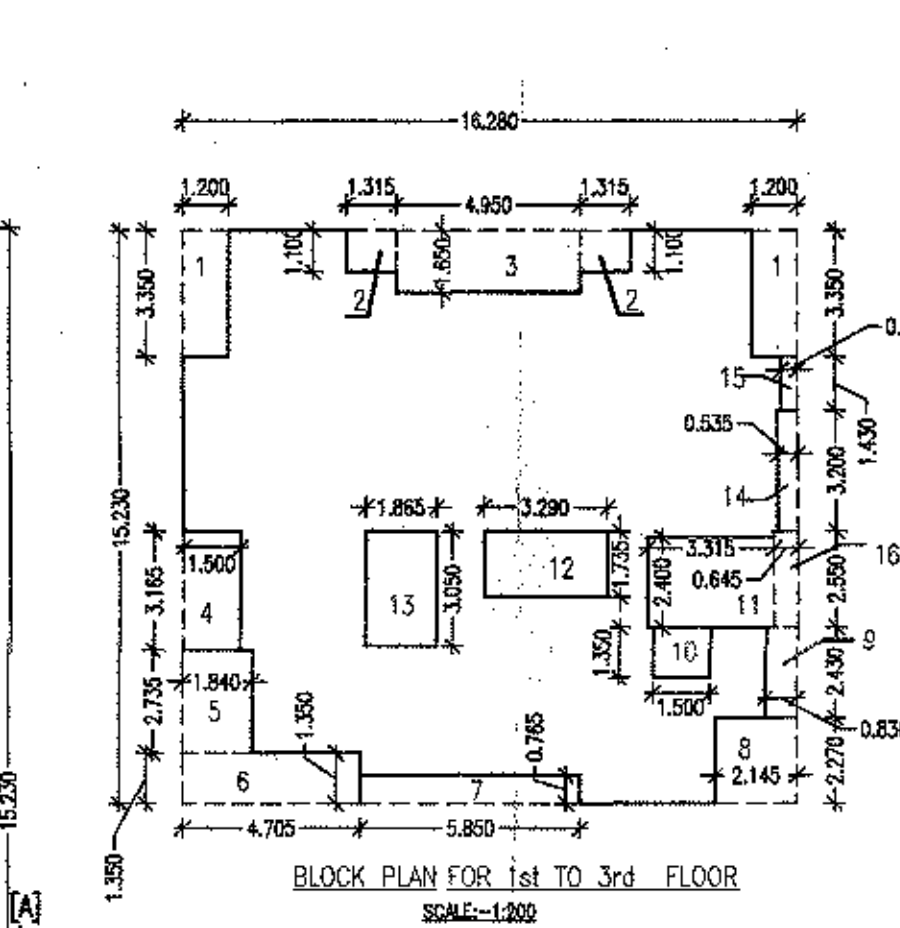

BLOCK PLAN FOR 1st TO 3rd FLOOR
SCALE: 1:200

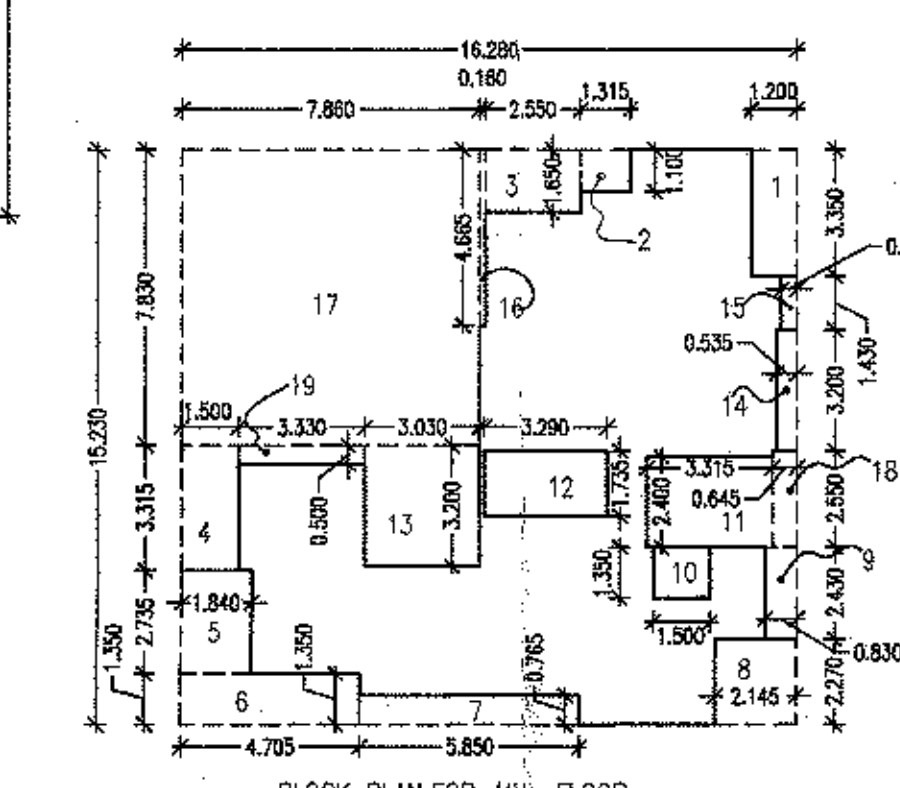

BLOCK PLAN FOR 4th FLOOR
SCALE: 1:200

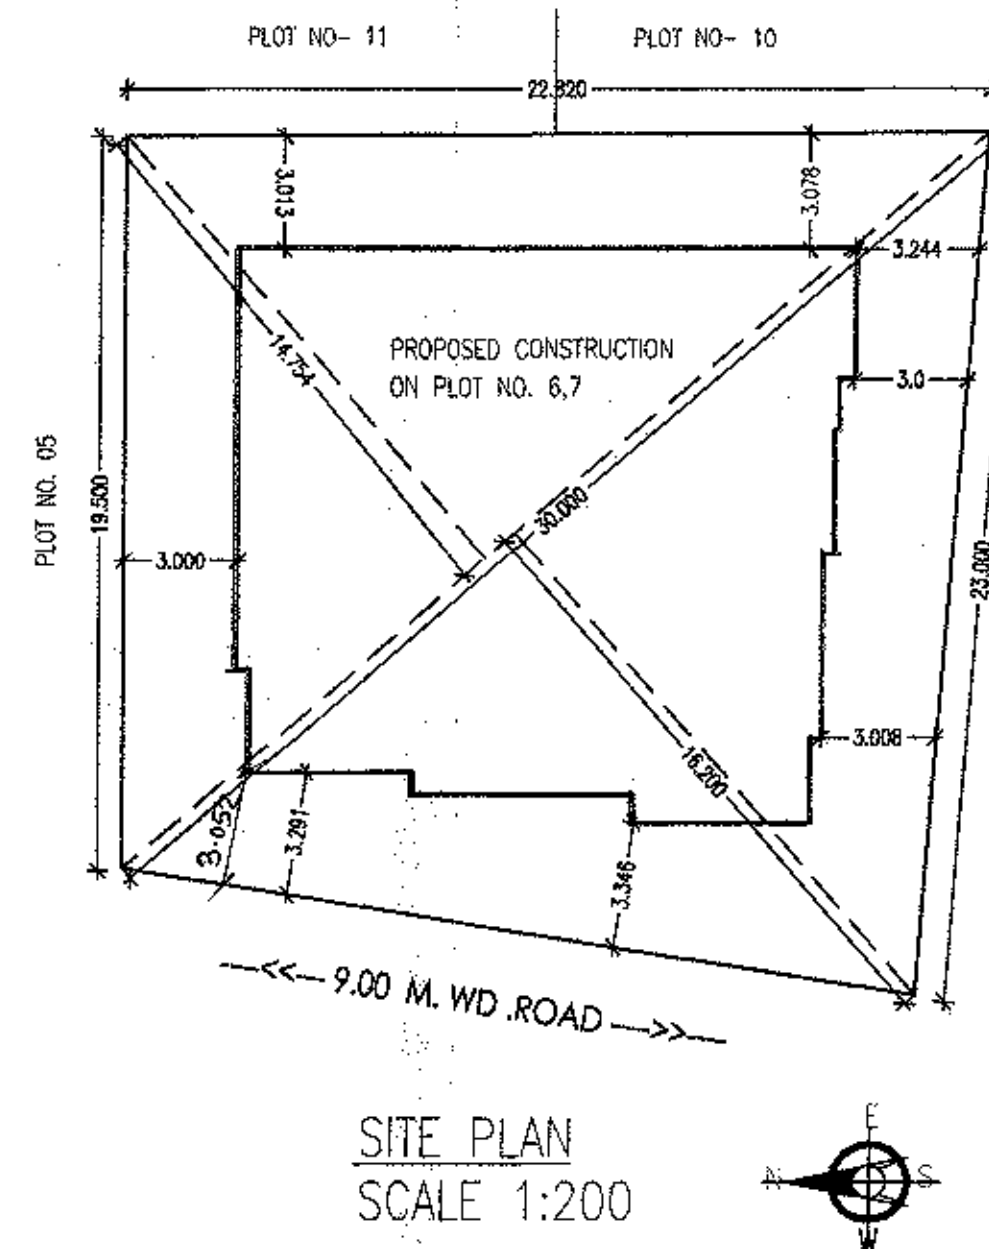

SITE PLAN
SCALE: 1:200

BALCONY AREA STATEMENT	
PERMISSIBLE BALCONY AREA OF FIRST FLOOR 15/100 x 176.035 = 26.405 SQ.M	
BALCONY AREA OF FIRST FLOOR	
OPEN BAL.	
B1 2X1.20 X 3.35 = 8.040 SQ.M	
B2 4.95 X 1.445 = 7.152 SQ.M	
B3 1.50X 3.165 = 4.747 SQ.M	
B4 1.50 X 2.735 = 4.102 SQ.M	
B5 1.0 X 2.270 = 2.270 SQ.M	
	26.311 SQ.M
PERMISSIBLE BALCONY AREA OF SECOND FLOOR SAME AS PER 1st FL. BAL. AREA=26.405 SQ.M	
PROPOSED BALCONY AREA OF SECOND FLOOR SAME AS PER 1st FL. BAL. AREA=26.311 SQ.M	
PERMISSIBLE BALCONY AREA OF 3rd FLOOR SAME AS PER 1st FL. BAL. AREA=26.405 SQ.M	
PROPOSED BALCONY AREA OF 3rd FLOOR SAME AS PER 1st FL. BAL. AREA=26.311 SQ.M	
PERMISSIBLE BALCONY AREA ON 4th FLOOR 15/100 x 117.275 = 17.591 SQ.M	
PROPOSED BALCONY AREA OF 4th FLOOR OPEN BAL.	
B1 1.20 X 3.35 = 4.020 SQ.M	
B2 2.665 X 1.445 = 3.850 SQ.M	
B3 1.50X 2.815 = 4.222 SQ.M	
B4 1.50 X 2.735 = 4.102 SQ.M	
B5 1.0 X 2.270 = 2.270 SQ.M	
	18.464 SQ.M
EXCESS BAL. = 18.464 - 17.491 = 0.873 SQ.M	
EXCESS BAL. ON ALL FLOORS = 1st + 2nd + 3rd + 4th 0.00 X 3 + 0.873 = 0.873 SQ.M	
PARKING AREA STATEMENT	
PARKING REQUIRED FOR 3 TENAMENT ABOVE 40 SQ.M 1 CAR + 4 SCOOTER + 4 CYCLE + 5 % V.P. I.E. TOTAL PARKING REQUIRED FOR 11 TENAMENT ABOVE 40 & UPTO 30 SQ.M	
4CAR+16 SCOOTER + 16 CYCLE VISITOR'S PARKING 5% OF ABOVE PARKING 4CAR+1 SCOOTER + 1 CYCLE I.E. TOTAL PARKING REQUIRED 4CAR+17 SCOOTER + 17 CYCLE PARKING PROPOSED 4CAR+18 SCOOTER + 18 CYCLE	
B/U/P AREA OF STAIR CASE:- 1) AT G FL. = 4.60 X 2.70 = 12.420 SQ.M 2) AT 1st TO 4th FL. = 4X3.315X2.40 = 31.824 SQ.M 4X2.550X0.645 = 6.579 SQ.M = 50.823 SQ.M	

PROPOSED RESIDENTIAL BUILDING OF MULTI FAMILY DWELLING UNIT ON PLOT NO. 6 & 7, K.H.NO-31/2 P.H.NO.38, MOUZA - BELTARODI, TAH. DIST. NAGPUR. BELONGING TO- GALAXY ASSOCIATES, THROUGH PARTNER 1) SHRI RAMESH PREMUBHAI PATEL 2) SHRI PRAVIN KANUBHAI BAJARIYA AREA STATEMENT PLOT AREA OF 6 & 7AS PER R.L. = 464.250 SQ.M F.S.I.=1.10=1.1X 464.25= 510.675 SQ.M PAID PREMIUM F.S.I. 30 % OF PLOT AREA=464.25X0.3 =139.275 SQ.M TOTAL PERMISSIBLE B/U/P AREA =649.950 SQ.M PROPOSED GROUND FLOOR B/U/P AREA:- 1.80 X 1.650 = 2.970 SQ.M PROPOSED FIRST FLOOR B/U/P AREA:- 16.280 X 15.230 = 247.944 SQ.M DEDUCTION:- 1) 2X1.20 X 3.350 = 8.040 SQ.M 2) 2X1.315X1.10 = 2.893 SQ.M 3) 4.95X1.65 = 8.167 SQ.M 4) 1.50X3.165 = 4.747 SQ.M 5) 1.84X2.735 = 5.032 SQ.M 6) 4.705X1.35 = 6.351 SQ.M 7) 5.850X0.765 = 4.475 SQ.M 8) 2.145X2.27 = 4.869 SQ.M 9) 0.63X2.43 = 2.016 SQ.M 10) 1.5X1.35 = 2.025 SQ.M 11) 3.315X2.40 = 7.956 SQ.M 12) 3.29X1.735 = 5.708 SQ.M 13) 1.865X3.05 = 5.688 SQ.M 14) 0.535X3.200 = 1.712 SQ.M 15) 0.410X1.430 = 0.586 SQ.M 16) 2.550X0.645 = 1.644 SQ.M TOTAL = 71.909 SQ.M 247.944 - 71.909 = 176.035 SQ.M PROPOSED SECOND FLOOR B/U/P AREA SAME AS FIRST FLOOR I.e. 176.035 SQ.M PROPOSED THIRD FLOOR B/U/P AREA SAME AS FIRST FLOOR I.e. 176.035 SQ.M PROPOSED FOURTH FLOOR B/U/P AREA 16.280 X 15.230 = 247.944 SQ.M DEDUCTION:- 1) 1X1.20 X 3.350 = 4.020 SQ.M 2) 1X1.315X1.10 = 1.446 SQ.M 3) 2.55X1.65 = 4.207 SQ.M 4) 1.50X3.315 = 4.975 SQ.M 5) 1.84X2.735 = 5.032 SQ.M 6) 4.705X1.35 = 6.351 SQ.M 7) 5.850X0.765 = 4.475 SQ.M 8) 2.145X2.27 = 4.869 SQ.M 9) 0.63X2.43 = 2.016 SQ.M 10) 1.5X1.35 = 2.025 SQ.M 11) 3.315X2.40 = 7.956 SQ.M 12) 3.29X1.735 = 5.708 SQ.M 13) 3.03X3.200 = 9.698 SQ.M 14) 0.535X3.200 = 1.712 SQ.M 15) 0.410X1.430 = 0.586 SQ.M 16) 0.16X4.685 = 0.746 SQ.M 17) 7.86X7.83 = 61.543 SQ.M 18) 2.55X0.645 = 1.644 SQ.M 19) 3.33X0.500 = 1.665 SQ.M TOTAL = 130.666 SQ.M 247.944 - 130.666 = 117.275 SQ.M NET PROPOSED B/U/P AREA OF ALL FLOORS GR. FL.+1ST FL.+ 2ND FL.+ 3RD FL. +4TH FL. 2.97+176.035+117.275 = 649.35 SQ.M ADD FOR EXCESS BAL. = 0.873 SQ.M TOTAL B/U/P = 649.223 SQ.M 649.223 SQ.M < 649.950 SQ.M OWNER'S SIGN 1) SHRI PRAVIN KANUBHAI BAJARIYA 2) SHRI RAMESH PREMUBHAI PATEL L. ENGINEER KISHOR N. MEHATA LICENCED ENGINEER NREG- L-46 NIT- 876 ARCHITECTURAL CONSULTANT- E. KISHOR MEHATA P.H.NO. - 937431000.
--