


PROPOSED/EXISTING COMMERCIAL & RESIDENTIAL BUILDING PLANS FOR PLOT NO.11.12, KH NOS.29 TO 32, CITY SURVEY NO. 876 MOUZA SAKKARDARA, NAGPUR.

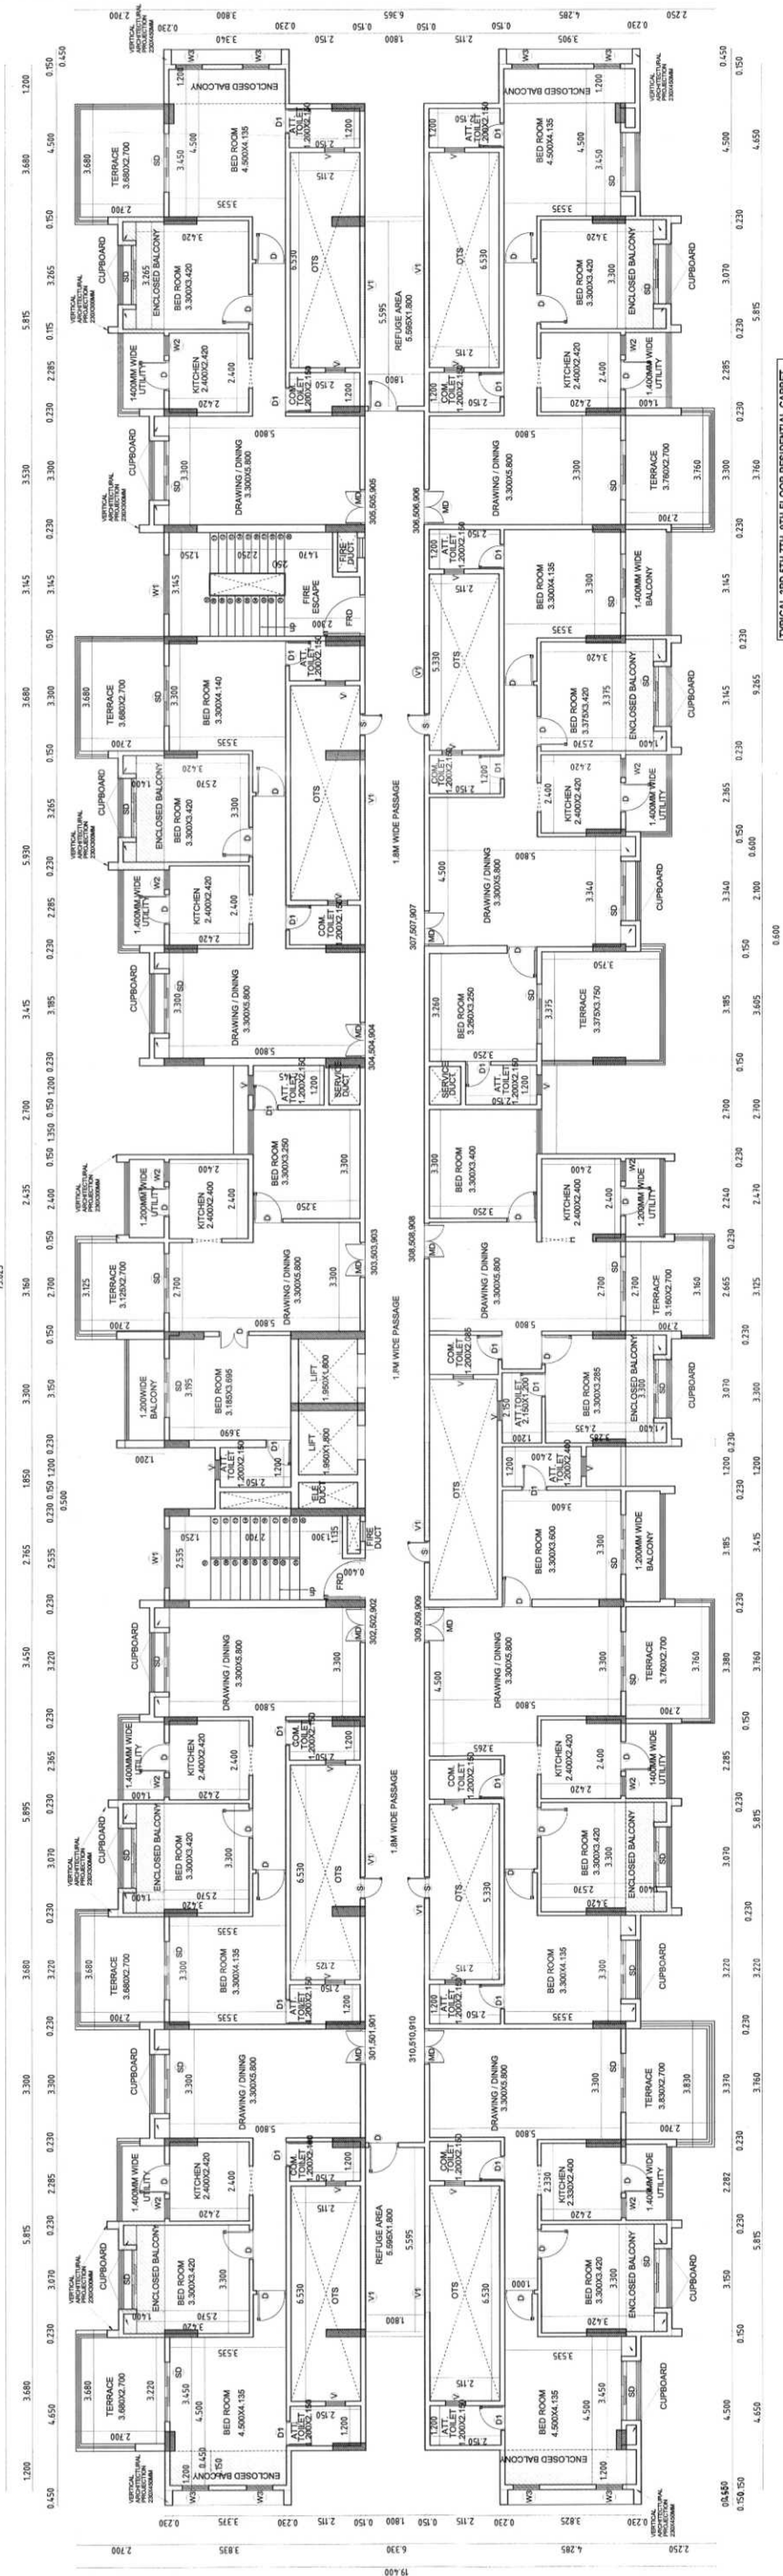

PROPOSED 7TH FLOOR PLAN
SCALE:1:100

NOTE - OTS = OPEN TO SKY

SCHEDULE OF OPENING

D	DOOR	1065 x 2150	T.W. PANELED DOOR		
D1	DOOR	1000 x 2150		DO	2
D2	DOOR	0750 x 2150		DO	2
SD1	SLIDING DOOR	1800 x 2250		DO	2
FPD	FIRE DOOR	1150 x 2100		DO	2
S	SERVICE DOOR	650 x 2150		DO	2
W	WINDOW	1800 x 1200		DO	2
W1	WINDOW	0600 x 1200		DO	2
V	VENTILATOR	0600 x 0600		DO	2
V1	VENTILATOR	2850 x 0600		DO	2
G	MS GRILL	AS PER DESIGN		DO	2

PLOT BOUNDARY SHOWN IN PROPOSED CONSTRUCTION SHOWN IN

NOTE :- ALL DIMENSIONS ARE IN METERS

Owners Name & Signature :-
M/S TECHOPS INFRASTRUCTURE PVT.LTD.

THROUGH IT'S DIRECTORS :-

1) SHRI ANIL S/O MADHUKAR KALE

2) SHRI JEVEN S/O GULABRAO GHIME

3) SHRI VILAS S/O MAHADEORAO HARDE

4) SHRI RAJENDRA V. NAKADE

5) SHRI ISHAN S/O RAVINDRA BARAI

6) SHRI NARENDRA S/O TEJARAMJI DAKHALE

Architect Name & Signature :-

SYED MOBIN ARCHITECTS

Regn. No.-CA/2022/29182
NT Survey No. 1620
NMC Lic. No.-NMCIR-263

Architect

SYED MOBIN ARCHITECTS

301/7/2, STYLE HOMES BYRAMJI TOWN,
N.A.G.P.U.R. (M.S.) - 440013.
PHONE: (0712) 2588900, 2588901
WEBSITE: www.syedmobin.com
EMAIL: smo@indivision.com

TYPICAL 3RD,5TH,7TH FLOOR RESIDENTIAL CARPET

BLOCK	FLAT NO 01	II	III	IV	FLAT NO 02	FLAT NO 03	FLAT NO 04	FLAT NO 05	FLAT NO 06	FLAT NO 07	FLAT NO 08	FLAT NO 09	FLAT NO 10
A	9.455	3.685	34.985										
B	1.200	2.255	2.715										
C	3.300	3.544	11.095										
D	1.065	0.150	0.160										
E	1.065	0.150	0.160										
F	9.345	3.685	34.435										
G	1.200	2.255	2.715										
H	1.065	0.150	0.160										
I	4.615	2.255	10.453										
J	1.065	0.150	0.160										
K	9.345	3.685	34.435										
L	1.200	2.255	2.715										
M	3.300	3.544	11.095										
N	1.065	0.150	0.160										
O	1.350	2.150	2.903										
P	1.065	0.150	0.160										
Q	3.185	3.535	11.259										
R	4.615	2.255	10.453										
S	1.065	0.150	0.160										
T	1.065	0.150	0.160										
U	1.065	0.150	0.160										
V	3.300	3.535	11.695										
W	4.615	2.255	10.453										
X	1.065	0.150	0.160										
Y	4.615	2.255	10.453										
Z	1.200	2.255	2.715										
A1	3.300	3.535	11.695										
A2	4.615	2.255	10.453										
A3	1.065	0.150	0.160										
A4	1.200	2.255	2.715										
A5	3.450	3.535	12.195										
A6	1.200	2.255	2.715										
A7	6.830	3.685	25.169										
A8	2.515	5.550	14.964										
A9	3.490	2.400	8.376										
A10	1.065	0.150	0.160										
A11	1.065	0.150	0.160										
A12	1.065	0.150	0.160										
A13	1.315	2.150	2.827										
A14	1.065	0.150	0.160										
A15	1.065	0.150	0.160										
A16	1.065	0.150	0.160										
A17	1.500	3.250	4.675										
A18	6.530	0.550	3.592										
A19	1.065	0.150	0.160										
A20	2.815	2.255	13.171										
A21	1.200	2.255	2.715										
A22	3.300	3.635	11.995										
A23	3.345	3.685	34.435										
A24	1.065	0.150	0.160										
A25	1.315	2.400	3.155										
A26	1.065	0.150	0.160										
A27	1.065	0.150	0.160										
A28	3.450	3.535	12.195										
A29	1.200	2.115	2.538										
A30													

TYPICAL 3RD,5TH,7TH FLOOR PLINE AREA :

BLOCK A	TYPICAL 3RD,5TH,7TH FLOOR PLINE AREA :			I II	I+II (SQM.)
	73.625	19.400	1426.325		
D1(VE)	-1.200	2.700	-3.240		
D2(VE)	-5.815	1.300	-37.768		
D3(VE)	-1.800	0.400	-3.600		
D4(VE)	-3.300	2.250	-7.425		
D5(VE)	-1.800	0.450	-0.810		
D6(VE)	-5.895	1.300	-7.664		
D7(VE)	-1.800	0.400	-0.720		
D8(VE)	-3.450	2.250	-7.763		
D9(VE)	-1.800	0.450	-0.810		
D10(VE)	-2.700	2.700	-7.460		
D11(VE)	-3.300	1.500	-4.950		
D12(VE)	-2.435	1.500	-3.655		
D13(VE)	-2.700	2.250	-28.350		
D14(VE)	-3.415	2.250	-7.684		
D15(VE)	-0.450	0.450	-1.620		
D16(VE)	-5.930	1.300	-7.709		
D17(VE)	-3.145	0.400	-0.720		
D18(VE)	-1.800	0.400	-0.810		
D19(VE)	-3.300	2.250	-7.943		
D20(VE)	-1.800	0.450	-0.810		
D21(VE)	-1.200	2.700	-3.240		
D22(VE)	-1.200	2.700	-7.596		
D23(VE)	-1.800	0.450	-10.463		
D24(VE)	-3.220	2.250	-7.245		
D25(VE)	-1.800	0.450	-0.810		
D26(VE)	-3.415	1.500	-5.123		
D27(VE)	-1.200	3.500	-4.880		
D28(VE)	-3.300	1.500	-4.290		
D29(VE)	-2.470	1.500	-3.705		
D30(VE)	-3.605	1.500	-5.408		
D31(VE)	-3.900	2.250	-2.700		
D32(VE)	-1.800	0.250	-4.725		
D33(VE)	-9.265	1.300	-12.045		
D34(VE)	-1.800	0.400	-0.720		
D35(VE)	-4.650	2.250	-10.463		
D36(VE)	-9.195	2.115	-33.102		
D37(VE)	-6.530	2.115	-55.244		
D38(VE)	-6.530	2.115	-27.622		
D39(VE)	-5.330	2.115	-22.946		
D40(VE)	-5.330	2.115	-13.675		
D41(VE)	-0.500	2.150	-0.875		
D42(VE)	-1.135	0.200	-0.227		
D43(VE)	-0.790	1.800	-1.422		
D44(VE)	-1.900	1.800	-7.020		
D45(VE)	-1.135	0.950	-1.074		
D46(VE)	-1.195	0.850	-1.107		
D47(VE)	-1.200	0.800	-0.720		
D48(VE)	-1.200	0.800	-0.720		
