

1/2 1/2 1/2

PROPOSED CONSTRUCTION OF BLOCK - B
TOTAL NO. OF FLOORS: 10
TOTAL NO. OF UNITS: 100

STATEMENT OF WORKS -
NET FLOOR AREA - 10,000 SQM

1. The proposed building shall be constructed in accordance with the approved plans and specifications.
2. The building shall be constructed in accordance with the approved plans and specifications.
3. The building shall be constructed in accordance with the approved plans and specifications.

INDEX
1. PROPOSED CONSTRUCTION BLOCK - B
2. PROPOSED CONSTRUCTION BLOCK - A

26 SEP 2018
26 SEP 2018

PROPOSED CONSTRUCTION BLOCK - B
PROPOSED CONSTRUCTION BLOCK - A

PROPOSED CONSTRUCTION BLOCK - B
PROPOSED CONSTRUCTION BLOCK - A

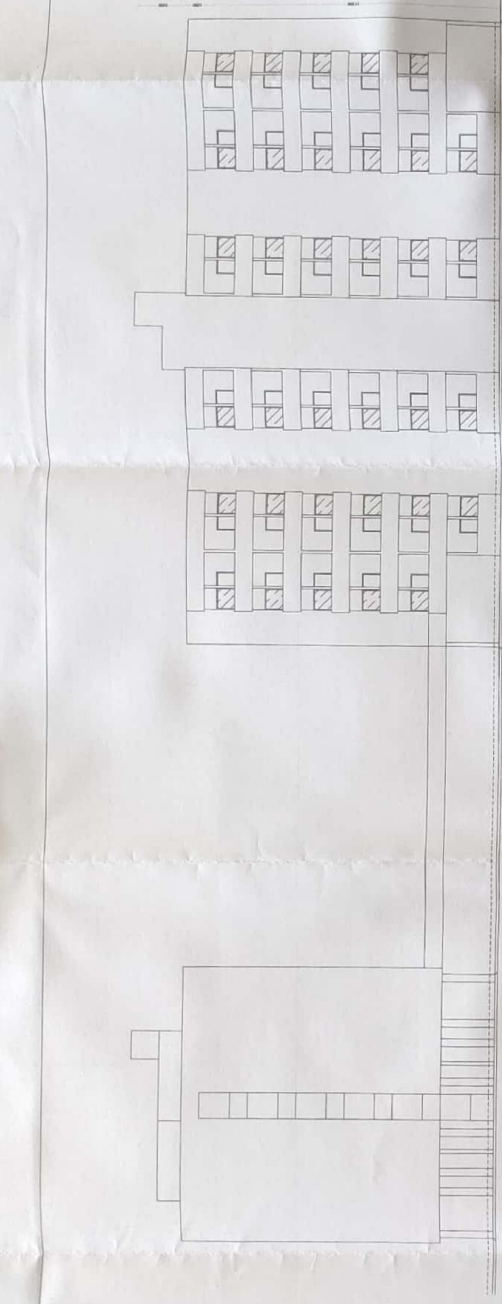


ELEVATION
SCALE 1 : 100

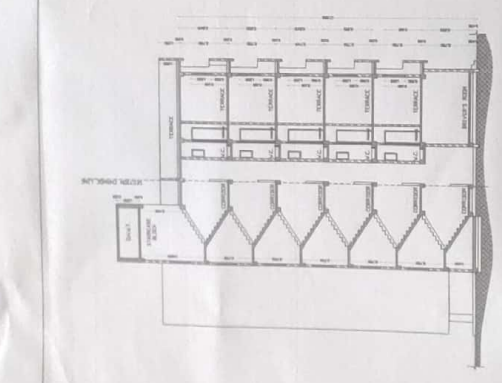

SECTION AA
SCALE 1 : 100

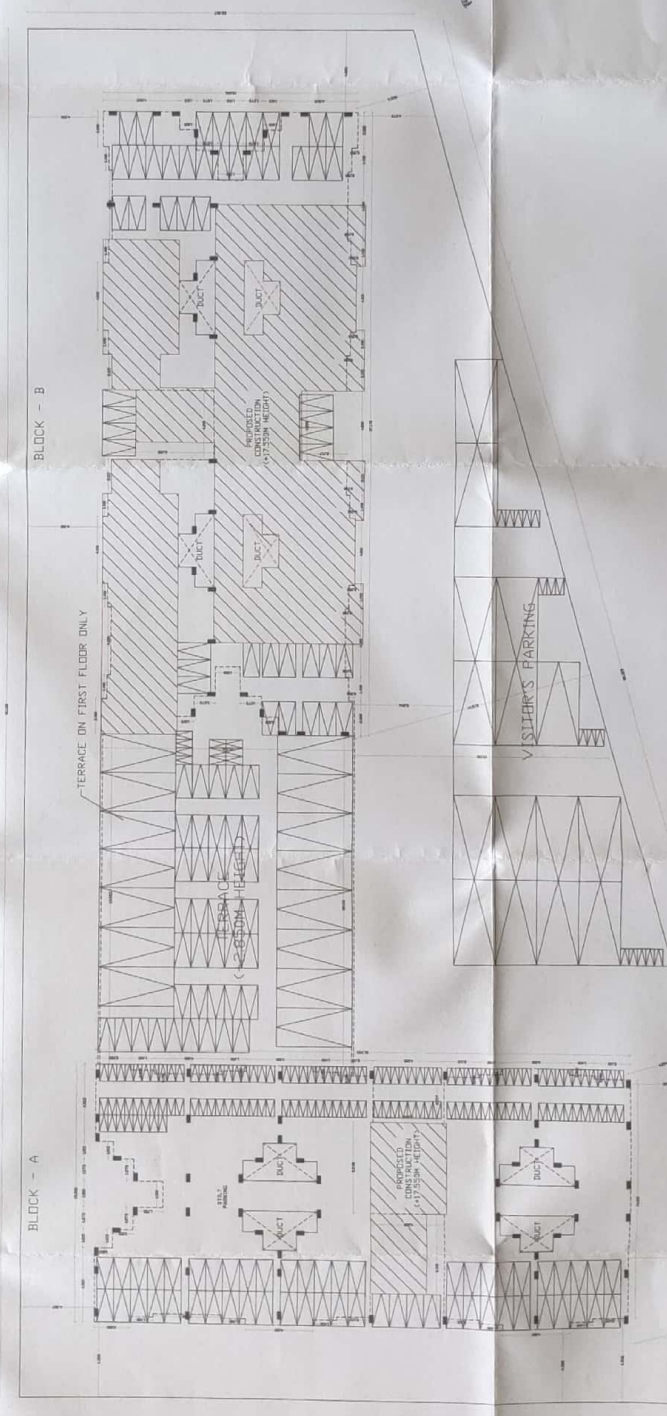

SITE PLAN
SCALE 1 : 100

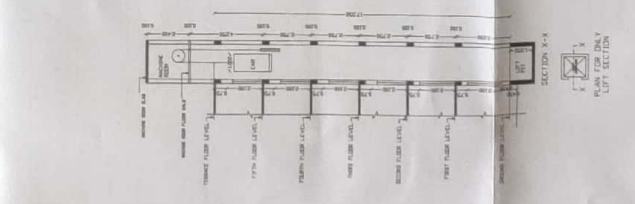

SECTION X-X
PLAN FOR ONLY LEFT SECTION

