



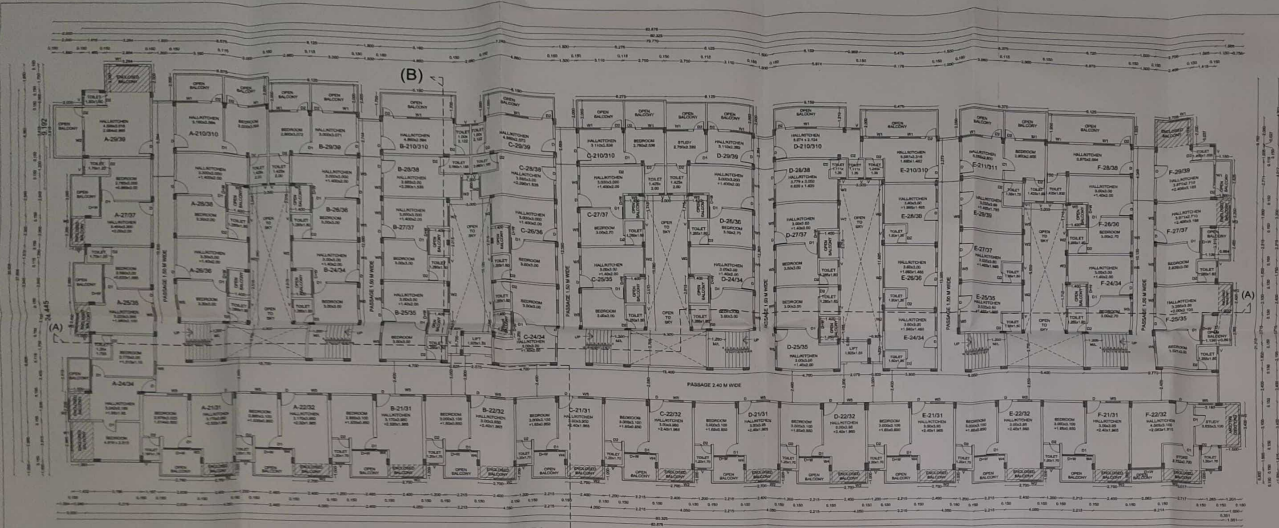

(B) EXISTING AND PROPOSED TYPICAL SECOND AND THIRD FLOOR PLAN (SCALE : 1:100)

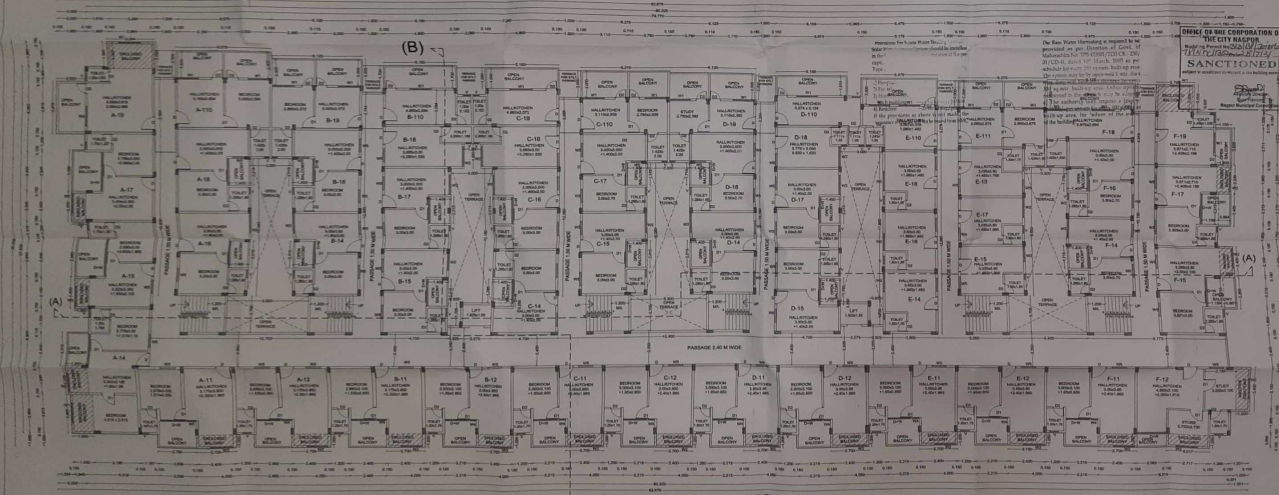

(B) EXISTING AND PROPOSED FIRST FLOOR PLAN (SCALE : 1:100)

SHEET NO. 02

TITLE
 PROPOSED AND EXISTING AFFORDABLE HOUSING FOR
 E.W.S. / LG UNDER CHAPTER 17.71 RESIDENTIAL ZONE
 MULTI FAMILY UNIT FOR WEAKER SECTION ON HOUSE
 NO. 107/2A, PLOT NO. 107/2A, KHARSA NO. 107/1, WARD
 NO. 75, CITY SURVEY NO. 468, SHEET NO. 363/4, OF
 MOUDA - JANTALA TAMES & DISTRICT - NAGPUR.

BELONGING TO :-
 (1) - SMT. KANAKA D. GANDHI
 (2) - SMT. KANAKA P. GANDHI

Certificate of Area
 Certified that the plot under reference was surveyed by me
 on _____ and the dimensions of sites etc. of plot shown on
 plan are as measured on site and the area is worked out tables with
 the area stated in document of Ownership T.P. Scheme Records
 Land Records Department City Survey records.

Signature
 AR. VISHNULAKSHMI
 202, Payal Archada Orange city 40
 Kharsa, NAGPUR
 M.T. Regn. No. 1014 S.O.A.

Owner's Declaration
 We, undersigned hereby confirm that I/we would abide by plans
 sanctioned by Authority / Collector. I/we would execute the work under
 supervision of proper technical person or as to ensure the quality
 and safety of the work site.

Owner :- (1) - SMT. KANAKA D. GANDHI
 (2) - SMT. KANAKA P. GANDHI

Architect
 AR. VISHNULAKSHMI
 202, Payal Archada Orange city 40
 Kharsa, NAGPUR
 M.T. Regn. No. 1014 S.O.A.

PREVIOUS POINT NO. - 107/2A/JANTALA TP / NMC / 003
DATE - 21-08-2019

LEGEND
 PLOT BOUNDARY SHOWN BY _____
 EXISTING CONSTRUCTION SHOWN BY _____
 PROPOSED CONSTRUCTION SHOWN BY _____

Job No. _____ **Drawn by :- PUNAM** **Scale 1:100, 1:200** **N**