



PROPOSED AND EXISTING AFFORDABLE HOUSING FOR E.W.S. / L.S. UNDER CHAPTER 7-7.11 RESIDENTIAL ZONE (MULTI FAMILY UNIT) FOR WEAKER SECTION ON HOUSE NO-1072/A, PLOT NO-01, KASARA NO-180/1, WARD NO-75, CITY SURVEY NO-485, SHEET NO-562/48, OF MOUZA - JATIA, TAHSIL & DISTRICT - NAGPUR.

BELONGING TO -  
(1) - SHRI. NARENDRA D. GANDHI.  
(2) - SHRI. NARENDRA P. GANDHI.

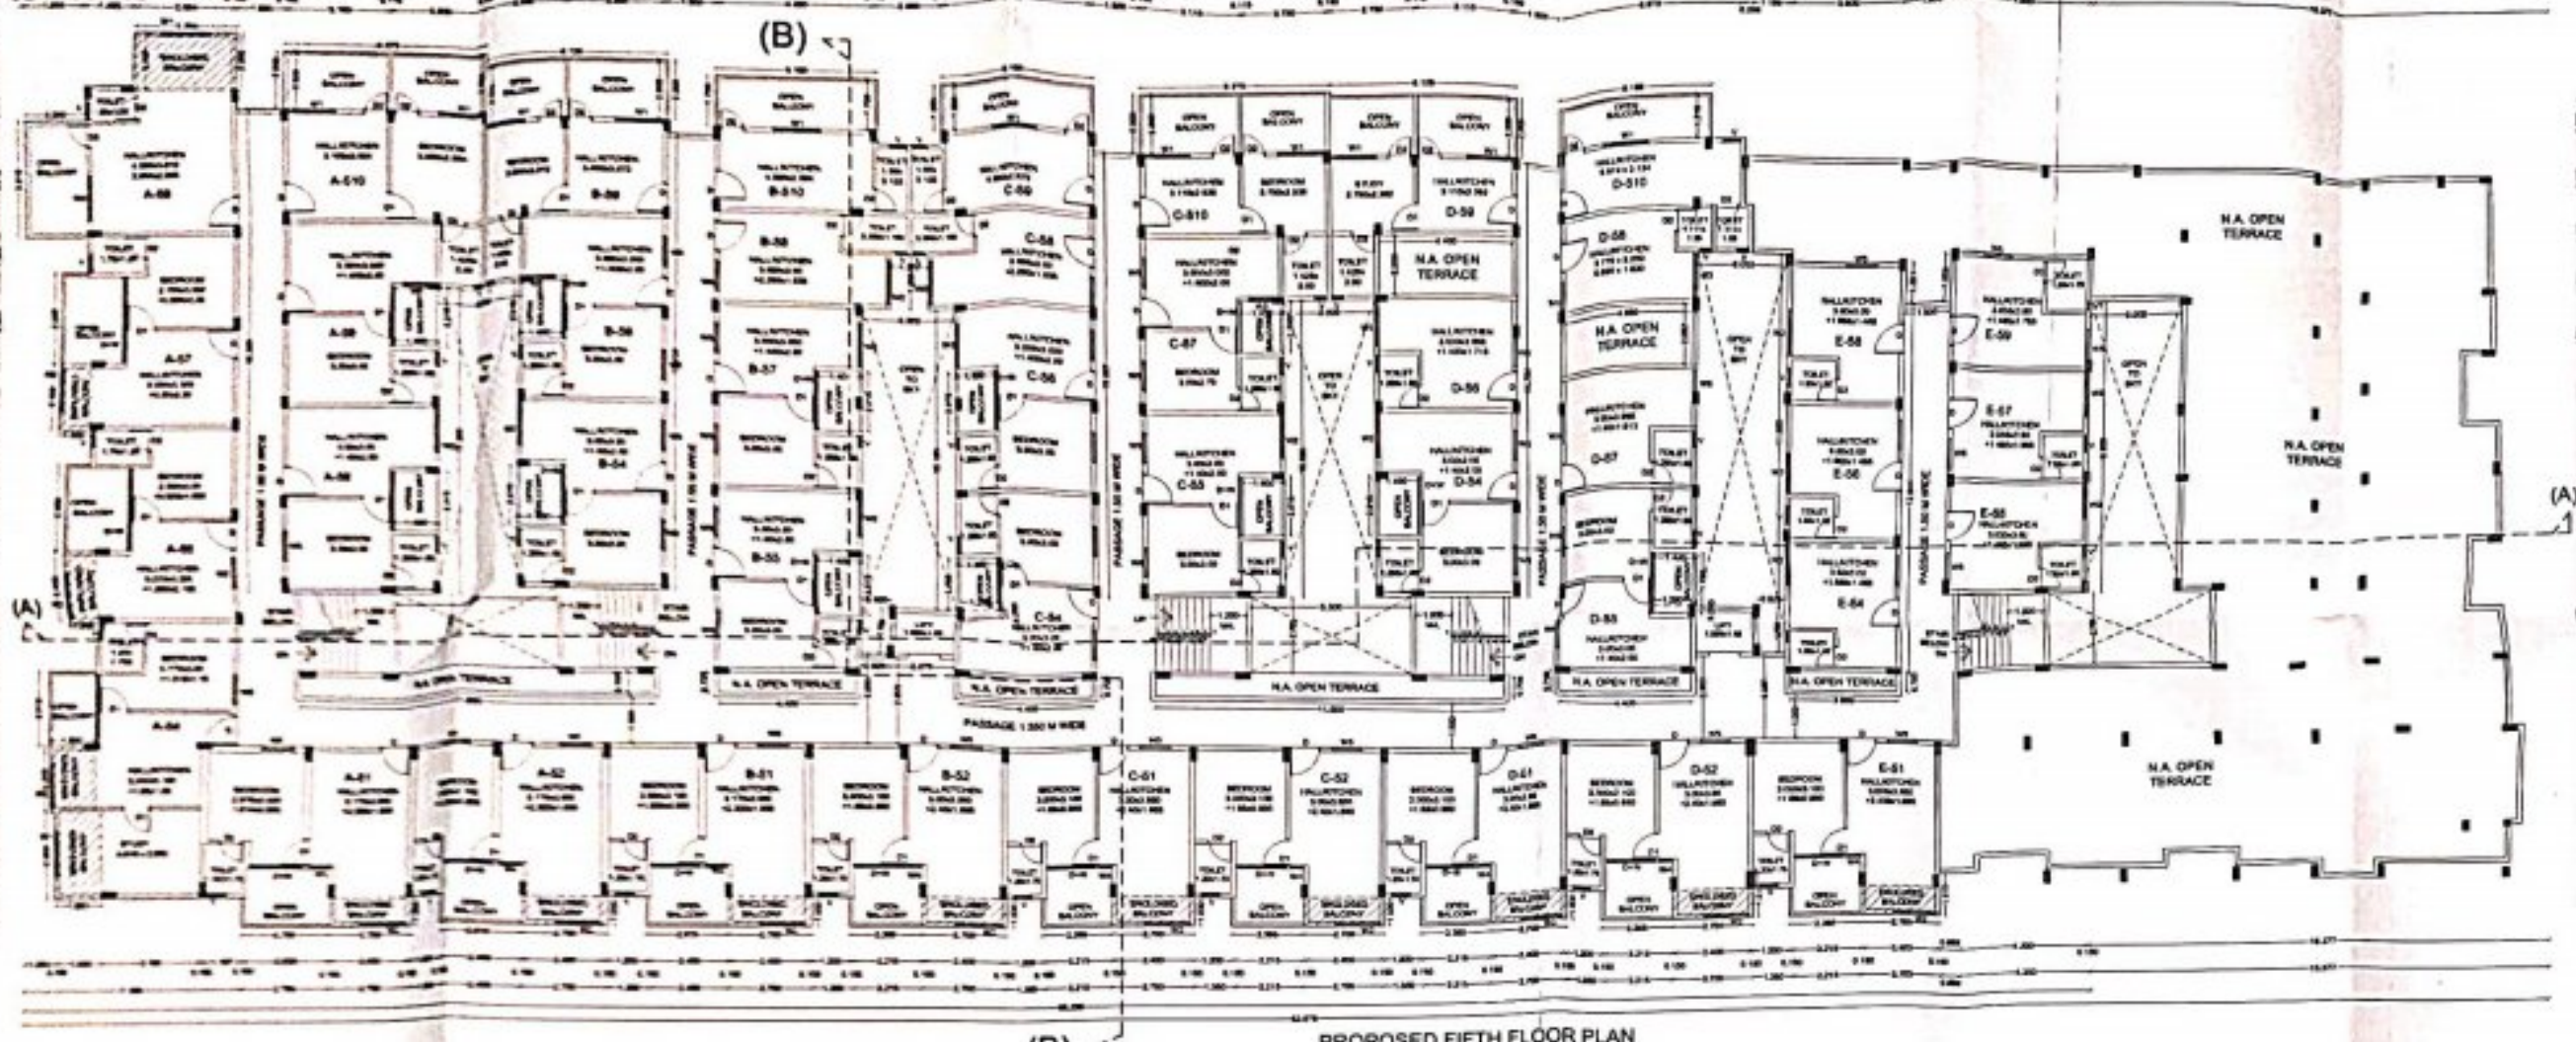

PROPOSED FIFTH FLOOR PLAN  
(SCALE - 1:100)

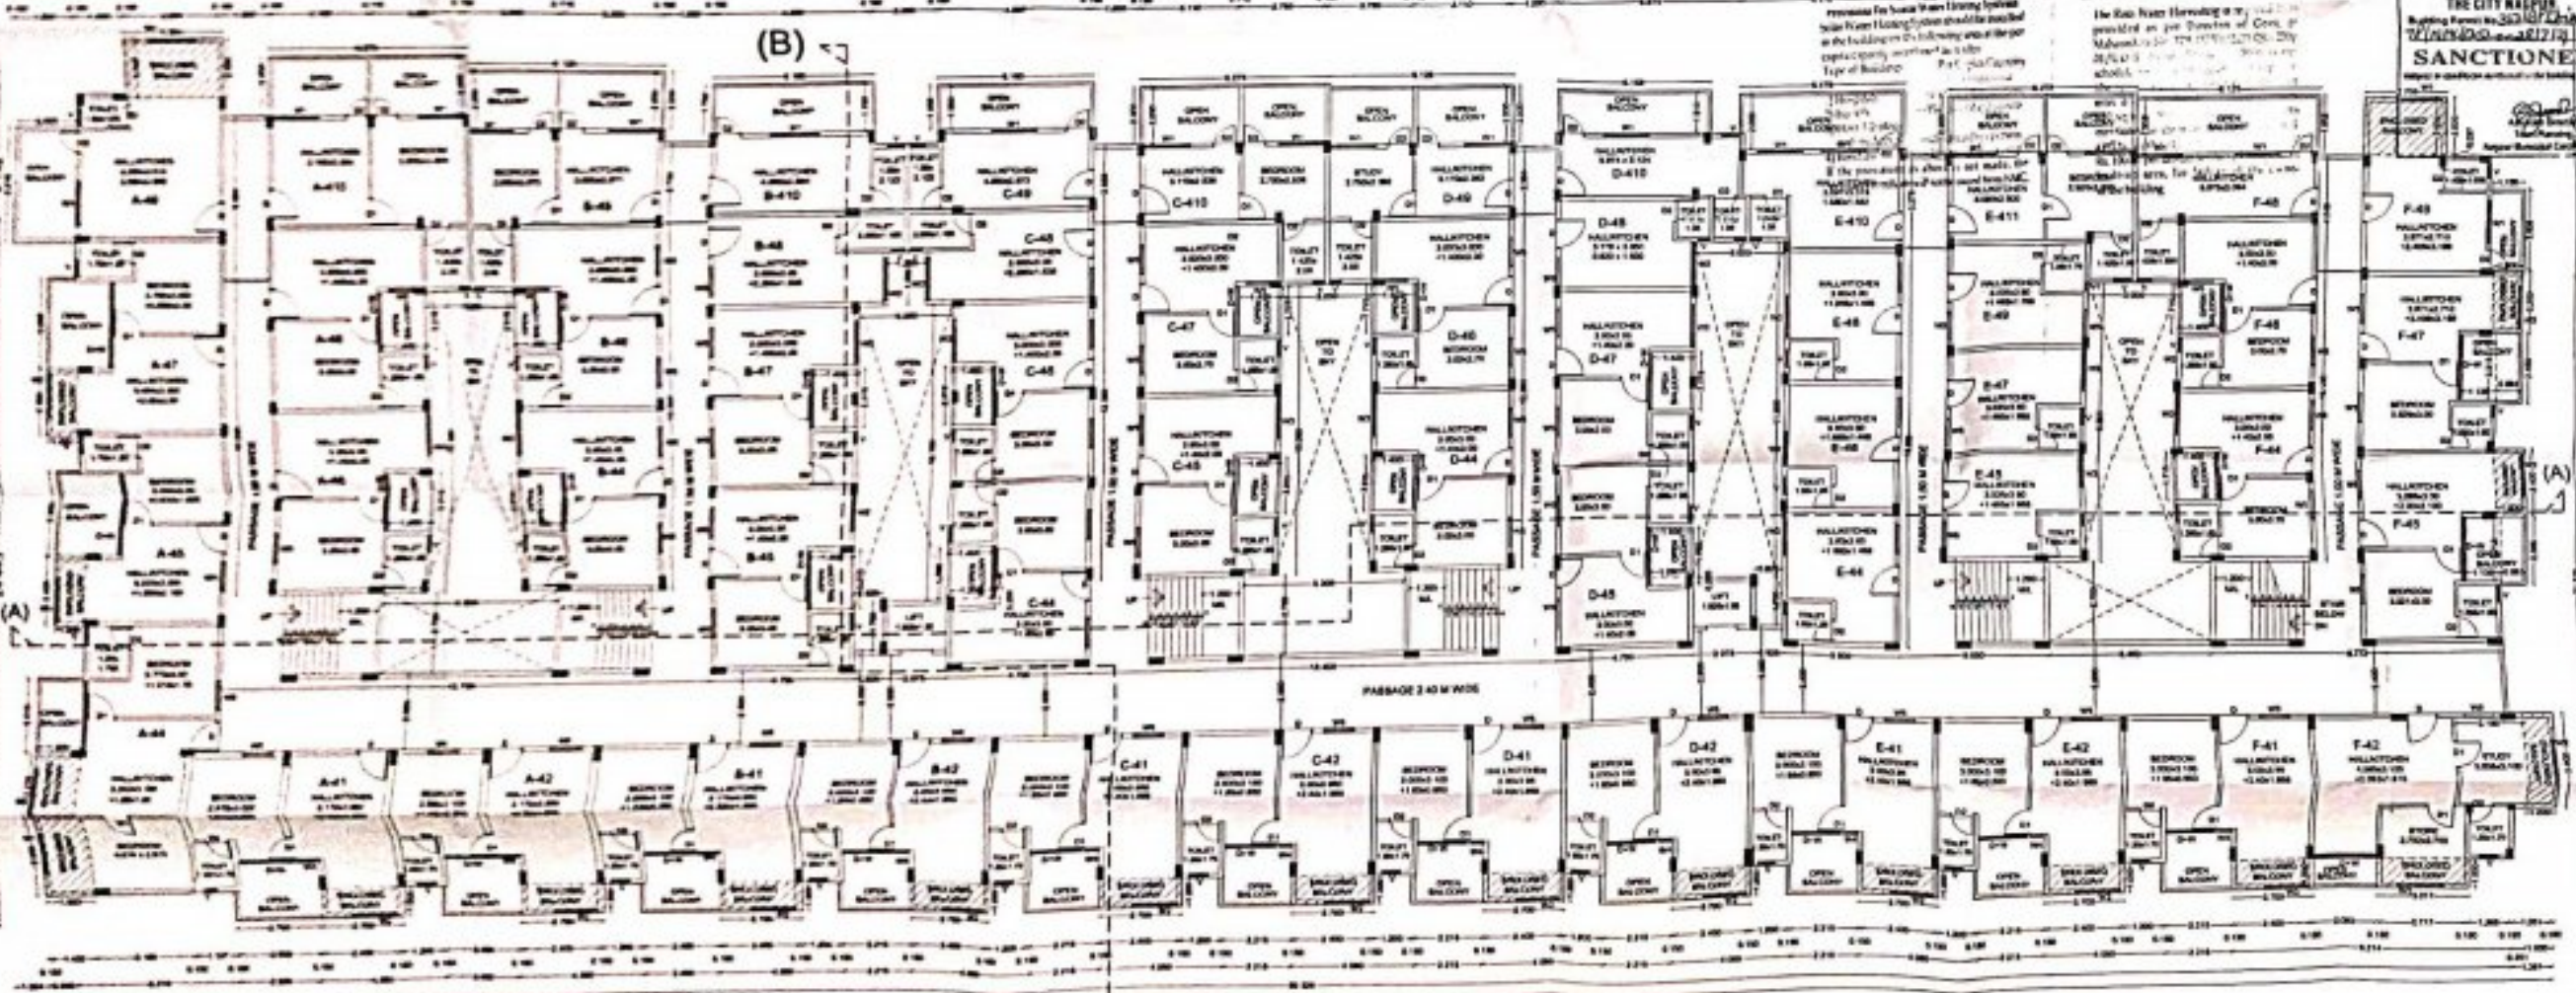

EXISTING AND PROPOSED FOURTH FLOOR PLAN  
(SCALE - 1:100)

Certificate of Area  
Certified that the plot under reference was surveyed by me on \_\_\_\_\_ and the dimensions of sides etc. of plot stated on plan are as measured on site and the area so worked out tallies with the area stated in document of Ownership T.P. Scheme Records/ Land Records Department/City Survey records.

Signature  
AR. Vishal A. Toshwal  
202, Payal Arcade, Orange city 94  
Kharis, NAGPUR.

Owner's Declaration -  
I/We undersigned hereby confirm that I/We would abide by plans approved by Authority / Collector. I/We would execute the structure as per approved plans. Also I/We would execute the work under supervision of proper technical person so as to ensure the quality and safety of the work site.  
Owner - (1) - SHRI. NARENDRA D. GANDHI.  
(2) - SHRI. NARENDRA P. GANDHI.

Architect  
AR. Vishal A. Toshwal  
202, Payal Arcade, Orange city 94  
Kharis, NAGPUR.

PREVIOUS PRINT NO - 184 / BP JATIA / 19 / NAG / 820  
DATE - 21-08-2018

LEGEND  
PLOT BOUNDARY SHOWN BY \_\_\_\_\_  
EXISTING CONSTRUCTION SHOWN BY \_\_\_\_\_  
PROPOSED CONSTRUCTION SHOWN BY \_\_\_\_\_  
Job No. \_\_\_\_\_  
Drawing No. \_\_\_\_\_  
PUNAM  
Scale 1:100, 1:200  
N