

STATEMENT OF AREA

TOTAL PLOT AREA = 3091.530 sq.m.
= 1.25
PERMISSIBLE F.S.I. (1.25 x 3091.530) = 3864.412 sq.m.
PERMISSIBLE PREMIUM PAID F.S.I. = 0.30
= 927.459 sq.m.
TOTAL AREA AVAILABLE FOR CONSTRUCTION = 3864.412 - 927.459 = 2936.953 sq.m.
AREA WASTED IN ROAD = 164.270 sq.m.
TOTAL LOANING CONSUMED 40% (3091.530 x 0.40) = 1236.612 sq.m.
TOTAL AREA CONSUMED ON PLOT = 6192.753 sq.m.
BALANCE AREA (6192.753 - 6191.828) = 0.925 sq.m.

P-Line Area Statement :-

EXISTING GROUND FLOOR AREA = 90.972 sq.m.
EXISTING & PROPOSED FIRST FLOOR AREA = 207.327 sq.m.
EXISTING & PROPOSED SECOND FLOOR AREA = 207.327 sq.m.
EXISTING & PROPOSED THIRD FLOOR AREA = 207.327 sq.m.
EXISTING & PROPOSED FOURTH FLOOR AREA = 207.327 sq.m.
PROPOSED FIFTH FLOOR AREA = 1308.016 sq.m.
TOTAL FLOOR AREA = 3495.031 sq.m.
TOTAL BUILD-UP AREA (A) = 6191.828 sq.m.
TOTAL ANCILLARY AREA - (B) = 3715.050 sq.m.
TOTAL AREA BY P-LINE 1 + A + B = 9906.878 sq.m.
TOTAL SHIP AREA = 6191.828 SQ.M.
TOTAL ANCILLARY AREA = 3715.050 SQ.M.

1) PART OCCUPANCY GRANTED IN BLUE COLOUR AS SHOWN IN PLAN ON DT. 28/09/2021 VIDE LETTER NO. NNC/TPD/OC/50

2) PROPOSED PART OCCUPANCY SHOWN ON PLAN IN RED COLOUR

Occupation is hereby granted subject to conditions as mentioned in the plan and the plan is approved by the TPD / Municipal Corporation, Nagpur.

Signature: *[Signature]*
Date: 28/09/2021
Design: *[Signature]*
Nagpur Municipal Corporation

STATEMENT OF AREA

TOTAL PLOT AREA = 30

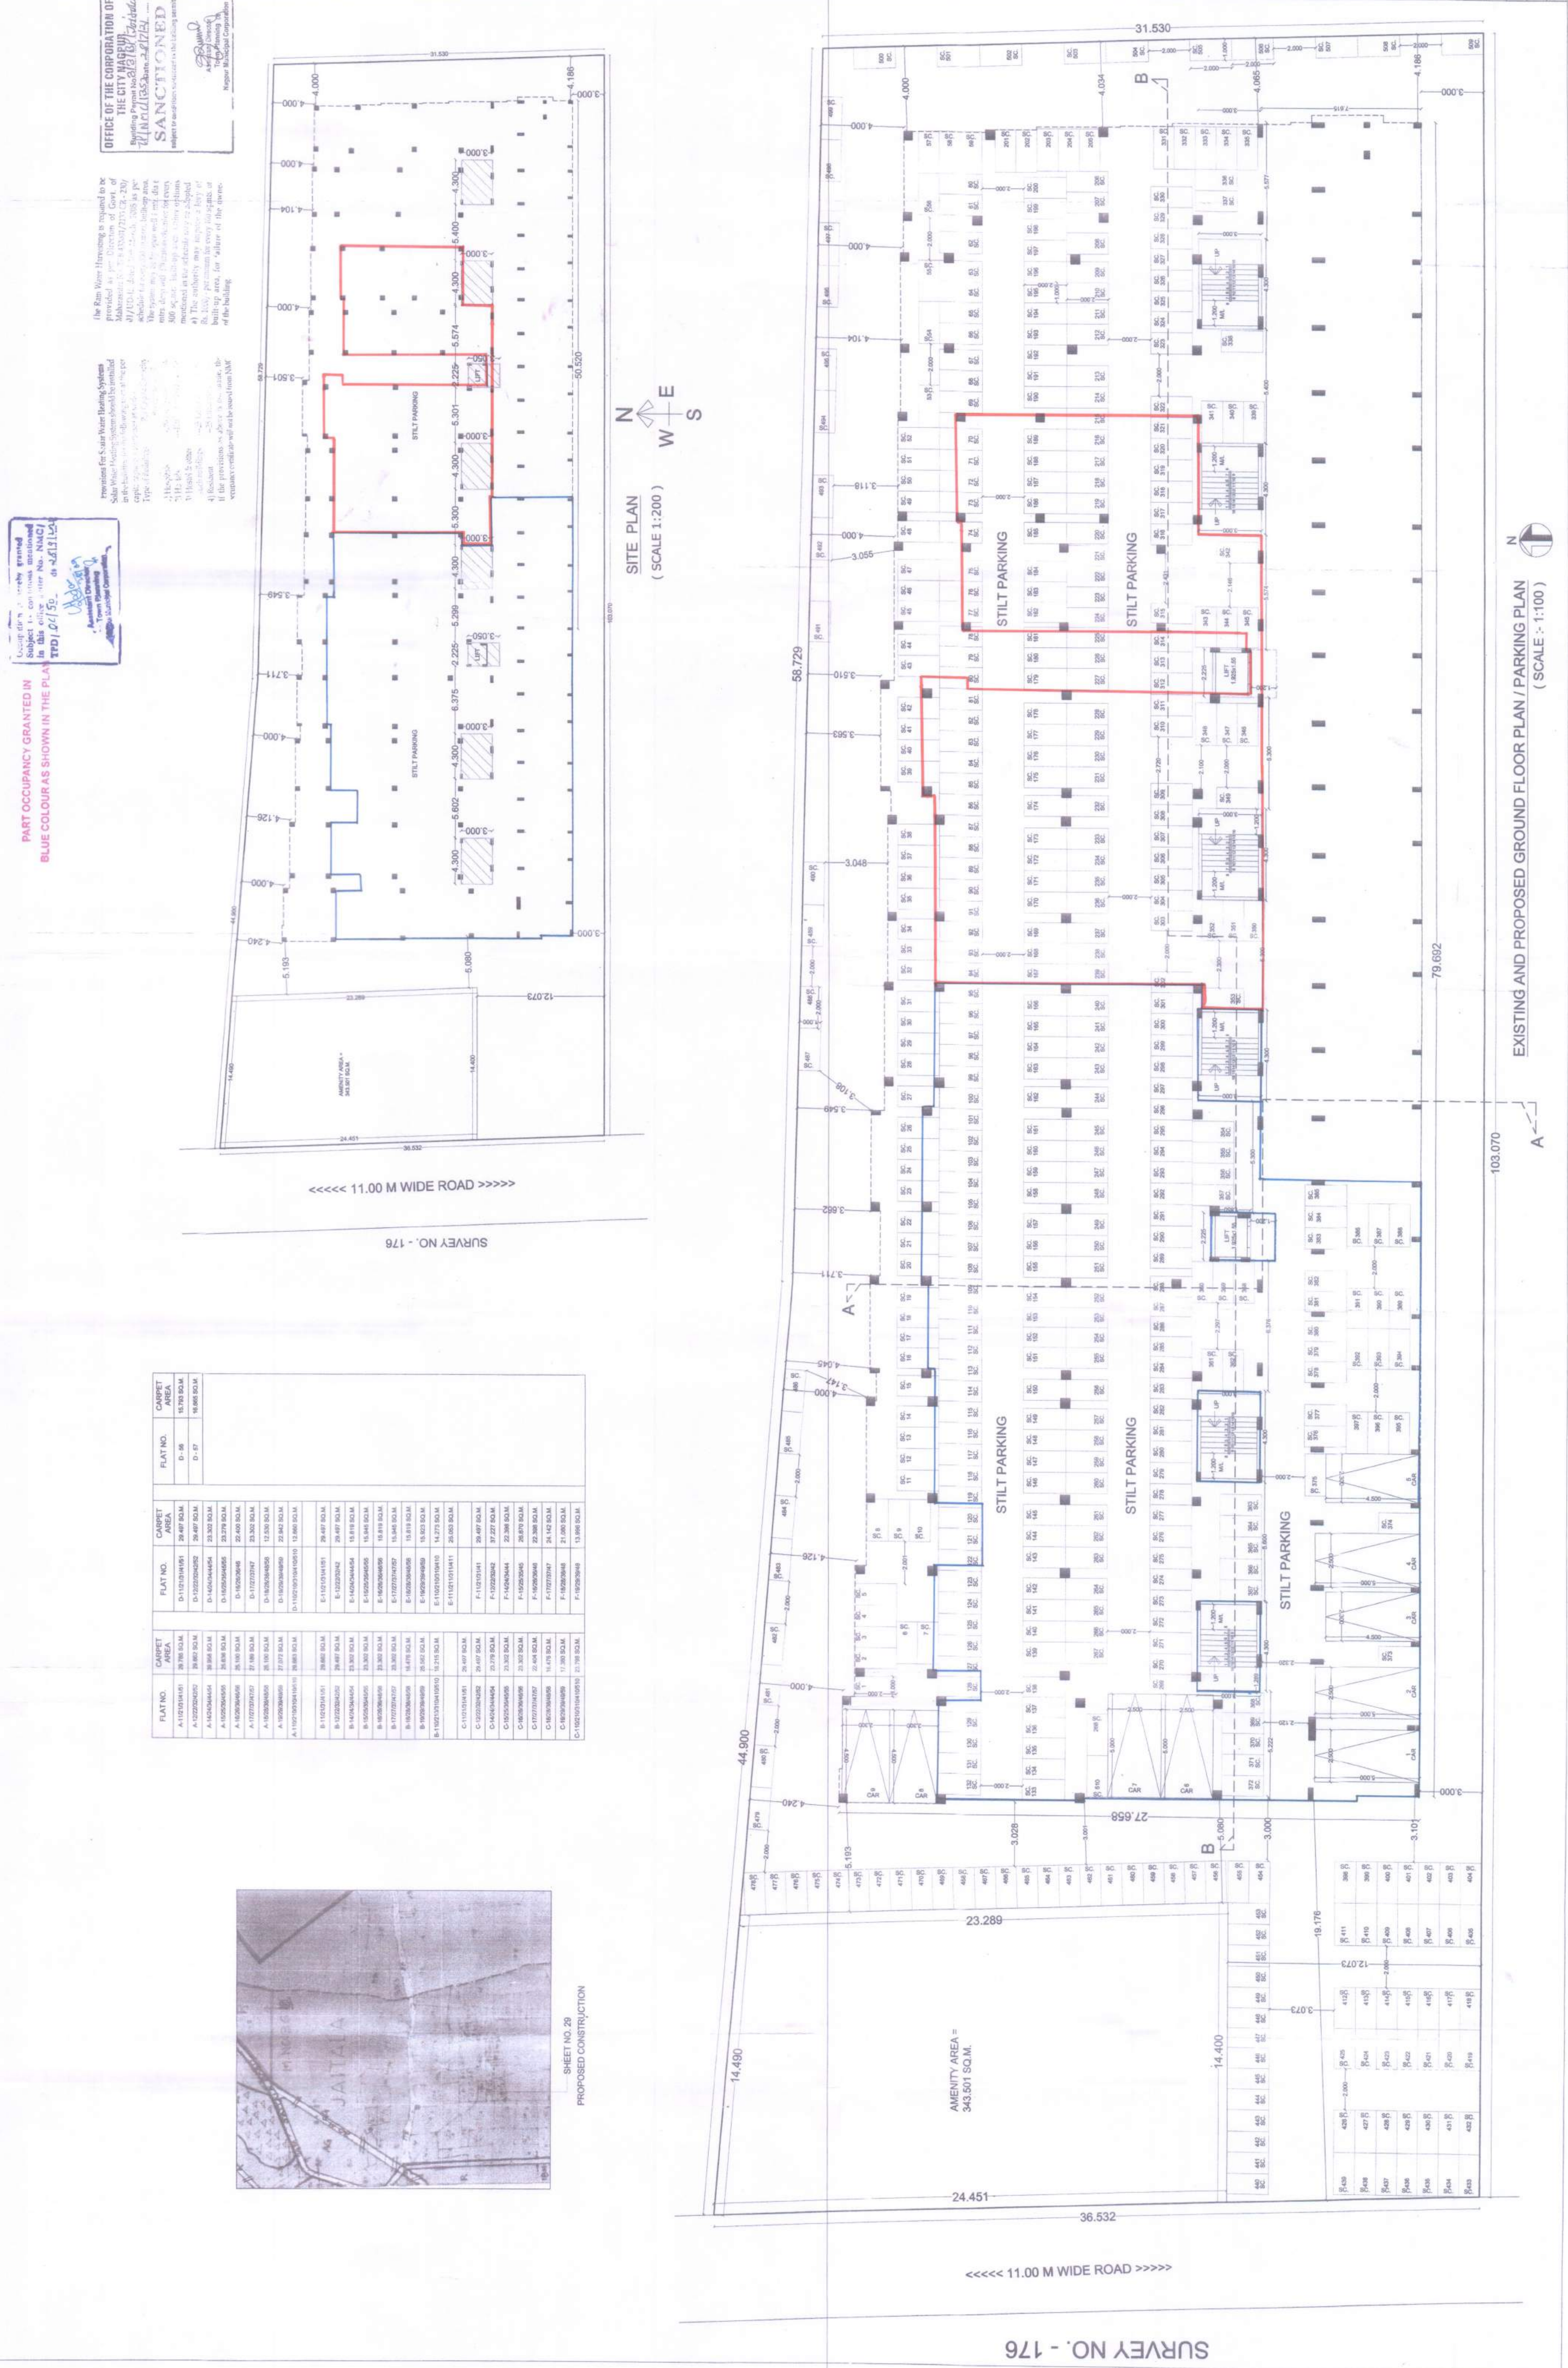

TITLE

PROPOSED AND EXISTING AFFORDABLE HOUSING FOR E.W.S. / LIG UNDER CHAPTER 7-7.71 RESIDENTIAL ZONE (MULTI FAMILY UNIT) FOR WEAKER SECTION ON HOUSE NO. 1070A, PLOT ON G1, KHANSAHA NO-1801, WARD NO-75, CITY SURVEY NO. 685, SHEET NO-6024A, OF MOUNA - JANTALA, TAHSIL & DISTRICT - NAGPUR.

BELONGING TO -


- (1) - SHRI. NARENDRA D. GANDHI
(2) - SMT. RAJASHREE P. GANDHI

1) PART OCCUPANCY GRANTED IN BLUE COLOUR AS SHOWN IN PLAN ON DT. 28/09/2021 VIDE LETTER NO. NMC/1930/OC/50

2) PROPOSED PART OCCUPANCY SHOWN ON PLAN IN RED COLOUR



(B) EXISTING AND PROPOSED TYPICAL SECOND AND THIRD FLOOR PLAN
(SCALE - 1:100)

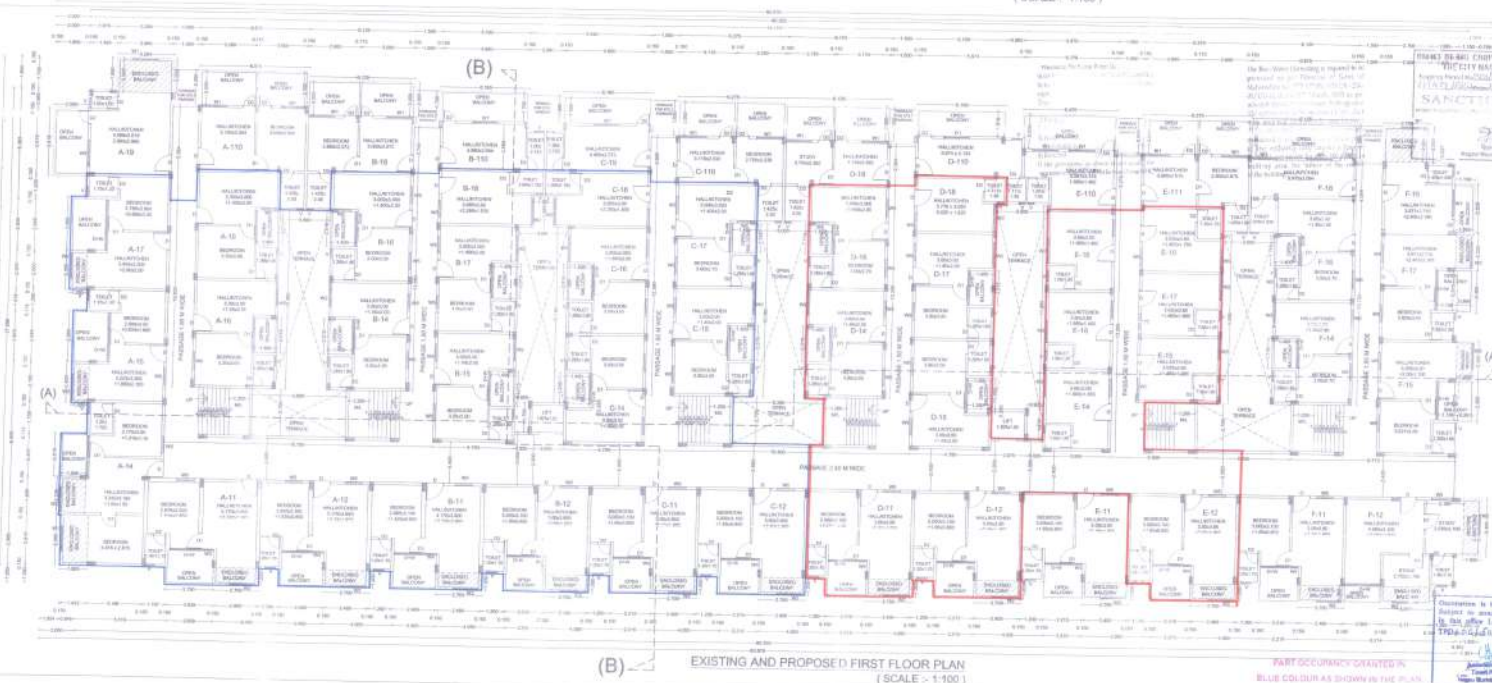

(B) EXISTING AND PROPOSED FIRST FLOOR PLAN
(SCALE - 1:100)

PART OCCUPANCY GRANTED IN BLUE COLOUR AS SHOWN IN THE PLAN.

Certificate of Area

Certified that the plot under reference was surveyed by me on ... and the dimensions of sides etc. of plot stated on plan are as measured on site and the area so worked out tallies with the area stated in document of Ownership T.P. Scheme Record Land Records Department/City Survey records.

Signature
MR. VISHAL A. TUMBHAR
202, Pajal Architects Orange City sq
Khanas, NAGPUR

Owner's Declaration

I/we undersigned hereby confirm that I/we would abide by the plan approved by Authority / Collector. I/we would execute the structure as per approved plan. Also I/we would nominate the work under supervision of proper technical person so as to ensure the quality and safety of the work.

Owner - (1) - SHRI. NARENDRA D. GANDHI
(2) - SMT. RAJASHREE P. GANDHI

Architect

MR. VISHAL A. TUMBHAR
202, Pajal Architects Orange City sq
Khanas, NAGPUR

PREVIOUS PERMIT NO. - 104 / DT. JANTALA / TP / NMC / 100

DATE - 21-08-2019

LEGEND

PLAT BOUNDARY SHOWN BY
EXISTING CONSTRUCTION SHOWN BY
PROPOSED CONSTRUCTION SHOWN BY

Job No. Drawing No. Scale 1:100, 1:200
Drawn by - PUL/AG

PROPOSED AND EXISTING AFFORDABLE HOUSING FOR
(MULTI FAMILY UNIT) FOR WEAKER SECTION ON HOUSE
NO-107/2A PLOT ON-01, KHASRA NO-180/1, WARD
NO-15, CITY SURVEY NO-485, SHEET NO-36/8, OF
MOUZA - JATIALA, TALUK & DISTRICT - NAGPUR.


BELONGING TO :-
(1) :- SMT. RAJASHREE P. GANDHI.
(2) :- SMT. RAJASHREE P. GANDHI.

1) PART OCCUPANCY GRANTED IN BLUE COLOUR
AS SHOWN IN PLAN ON DT. 28/09/2021 VIDE
LETTER NO. NMC/TPD/OC/50

2) PROPOSED PART OCCUPANCY SHOWN ON PLAN
IN RED COLOUR

Occupation is hereby granted
Subject to conditions mentioned
in this office Letter No. NMC/
TPD/OC/50 dt. 28/09/2021

Assistant Director
Town Planning
Nagpur Municipal Corporation

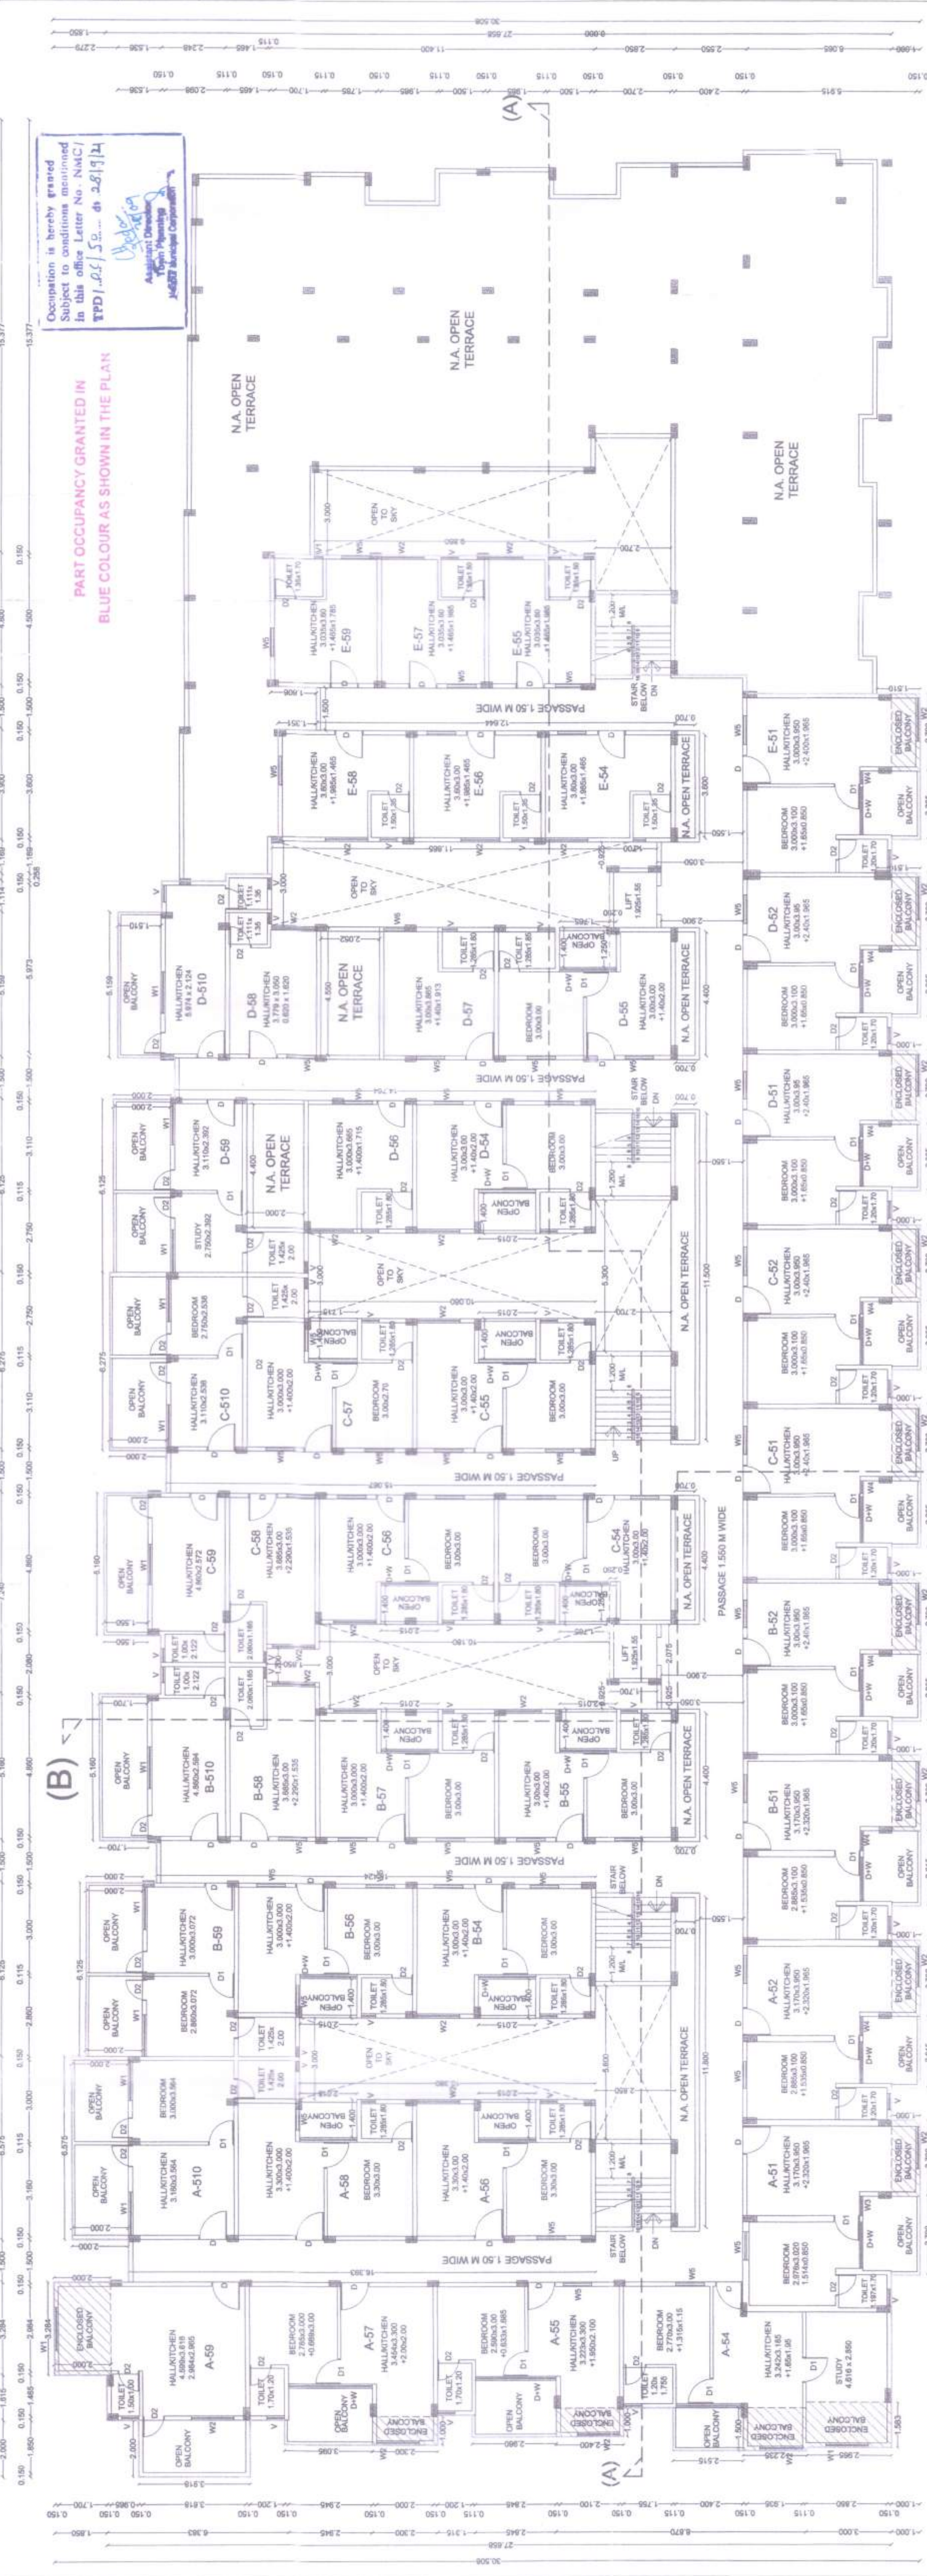

PROPOSED FIFTH FLOOR PLAN
(SCALE : 1:100)



EXISTING AND PROPOSED FOURTH FLOOR PLAN
(SCALE : 1:100)

Certificate of Area:
Certified that the plot under reference was surveyed by me
on and the dimensions of sides etc. of plot stated on
plan as measured on site and the area so worked out tallies with
the area stated in document of Ownership / T.P. Scheme Records/
Land Records Department/City Survey records.

Signature
AR. Vishakh A. Toshniwal
202, Payal Arcade, Orange city sq
Khamla, NAGPUR.

THE VISHAKHA A. TOSNIWAL
ARCHITECT
NAGPUR-461001
NIT Regn. No. 1814 C.O.A.

Owner's Declaration -
I/we undersigned hereby confirm that I/we would abide by plans
approved by Authority / Collector. I/we would execute the structure
as per approved plans. Also I/we would ensure the work under
supervision of a competent person so as to ensure the quality
and safety of the structure.

Owner :- (1) :- SMT. RAJASHREE P. GANDHI.
(2) :- SMT. RAJASHREE P. GANDHI.

Architect
AR. Vishakh A. Toshniwal
202, Payal Arcade, Orange city sq
Khamla, NAGPUR.

THE VISHAKHA A. TOSNIWAL
ARCHITECT
NAGPUR-461001
NIT Regn. No. 1814 C.O.A.

PREVIOUS PERMIT NO. :- 181 / BP / JATIALA / TP / NMC / 620
DATE :- 21-06-2019

LEGEND

PLOT BOUNDARY SHOWN BY
EXISTING CONSTRUCTION SHOWN BY
PROPOSED CONSTRUCTION SHOWN BY

Job No. Drawing No. Scale 1:100, 1:200
Drawn by :- PUNAM

PROPOSED AND EXISTING AFFORDABLE HOUSING FOR EWS, LIG, MIG, AND WEAKER SECTION ON HOUSE NO-1072/A, PLOT ON-01, KHASRA NO-1801, WARD NO-75, CITY SURVEY NO-885, SHEET NO-562/46, OF MOUZA - JATIALA, TAHSIL & DISTRICT - NAGPUR.

BELONGING TO :-
(1) :- SHRI. NARENDRA D. GANDHI,
(2) :- SMT. RAJASHRI P. GANDHI.


1) PART OCCUPANCY GRANTED IN BLUE COLOUR AS SHOWN IN PLAN ON DT. 28/09/2021 VIDE LETTER NO. NMC/TPD/OC/50
2) PROPOSED PART OCCUPANCY SHOWN ON PLAN IN RED COLOUR

Occupancy is hereby granted Subject to conditions mentioned in this office Letter No. NMC/TPD/OC/50 dated 28/09/2021.

OFFICE OF THE CORPORATION OF THE CITY OF NAGPUR
Building & Planning Department
77, MIDC Road, Nagpur
SANCTIONED
Subject to conditions mentioned in the office letter No. NMC/TPD/OC/50 dated 28/09/2021.

Part occupancy granted in BLUE COLOUR AS SHOWN IN THE PLAN

For P. No. 1072/A, Kh. No. 1801, Ward No. 75, City Survey No. 885, Mouza - Jatiala, Tahsil & District - Nagpur, the following conditions are imposed:-
1. The building shall be constructed in accordance with the provisions of the Nagpur Building Bye-laws, 1973, as amended.
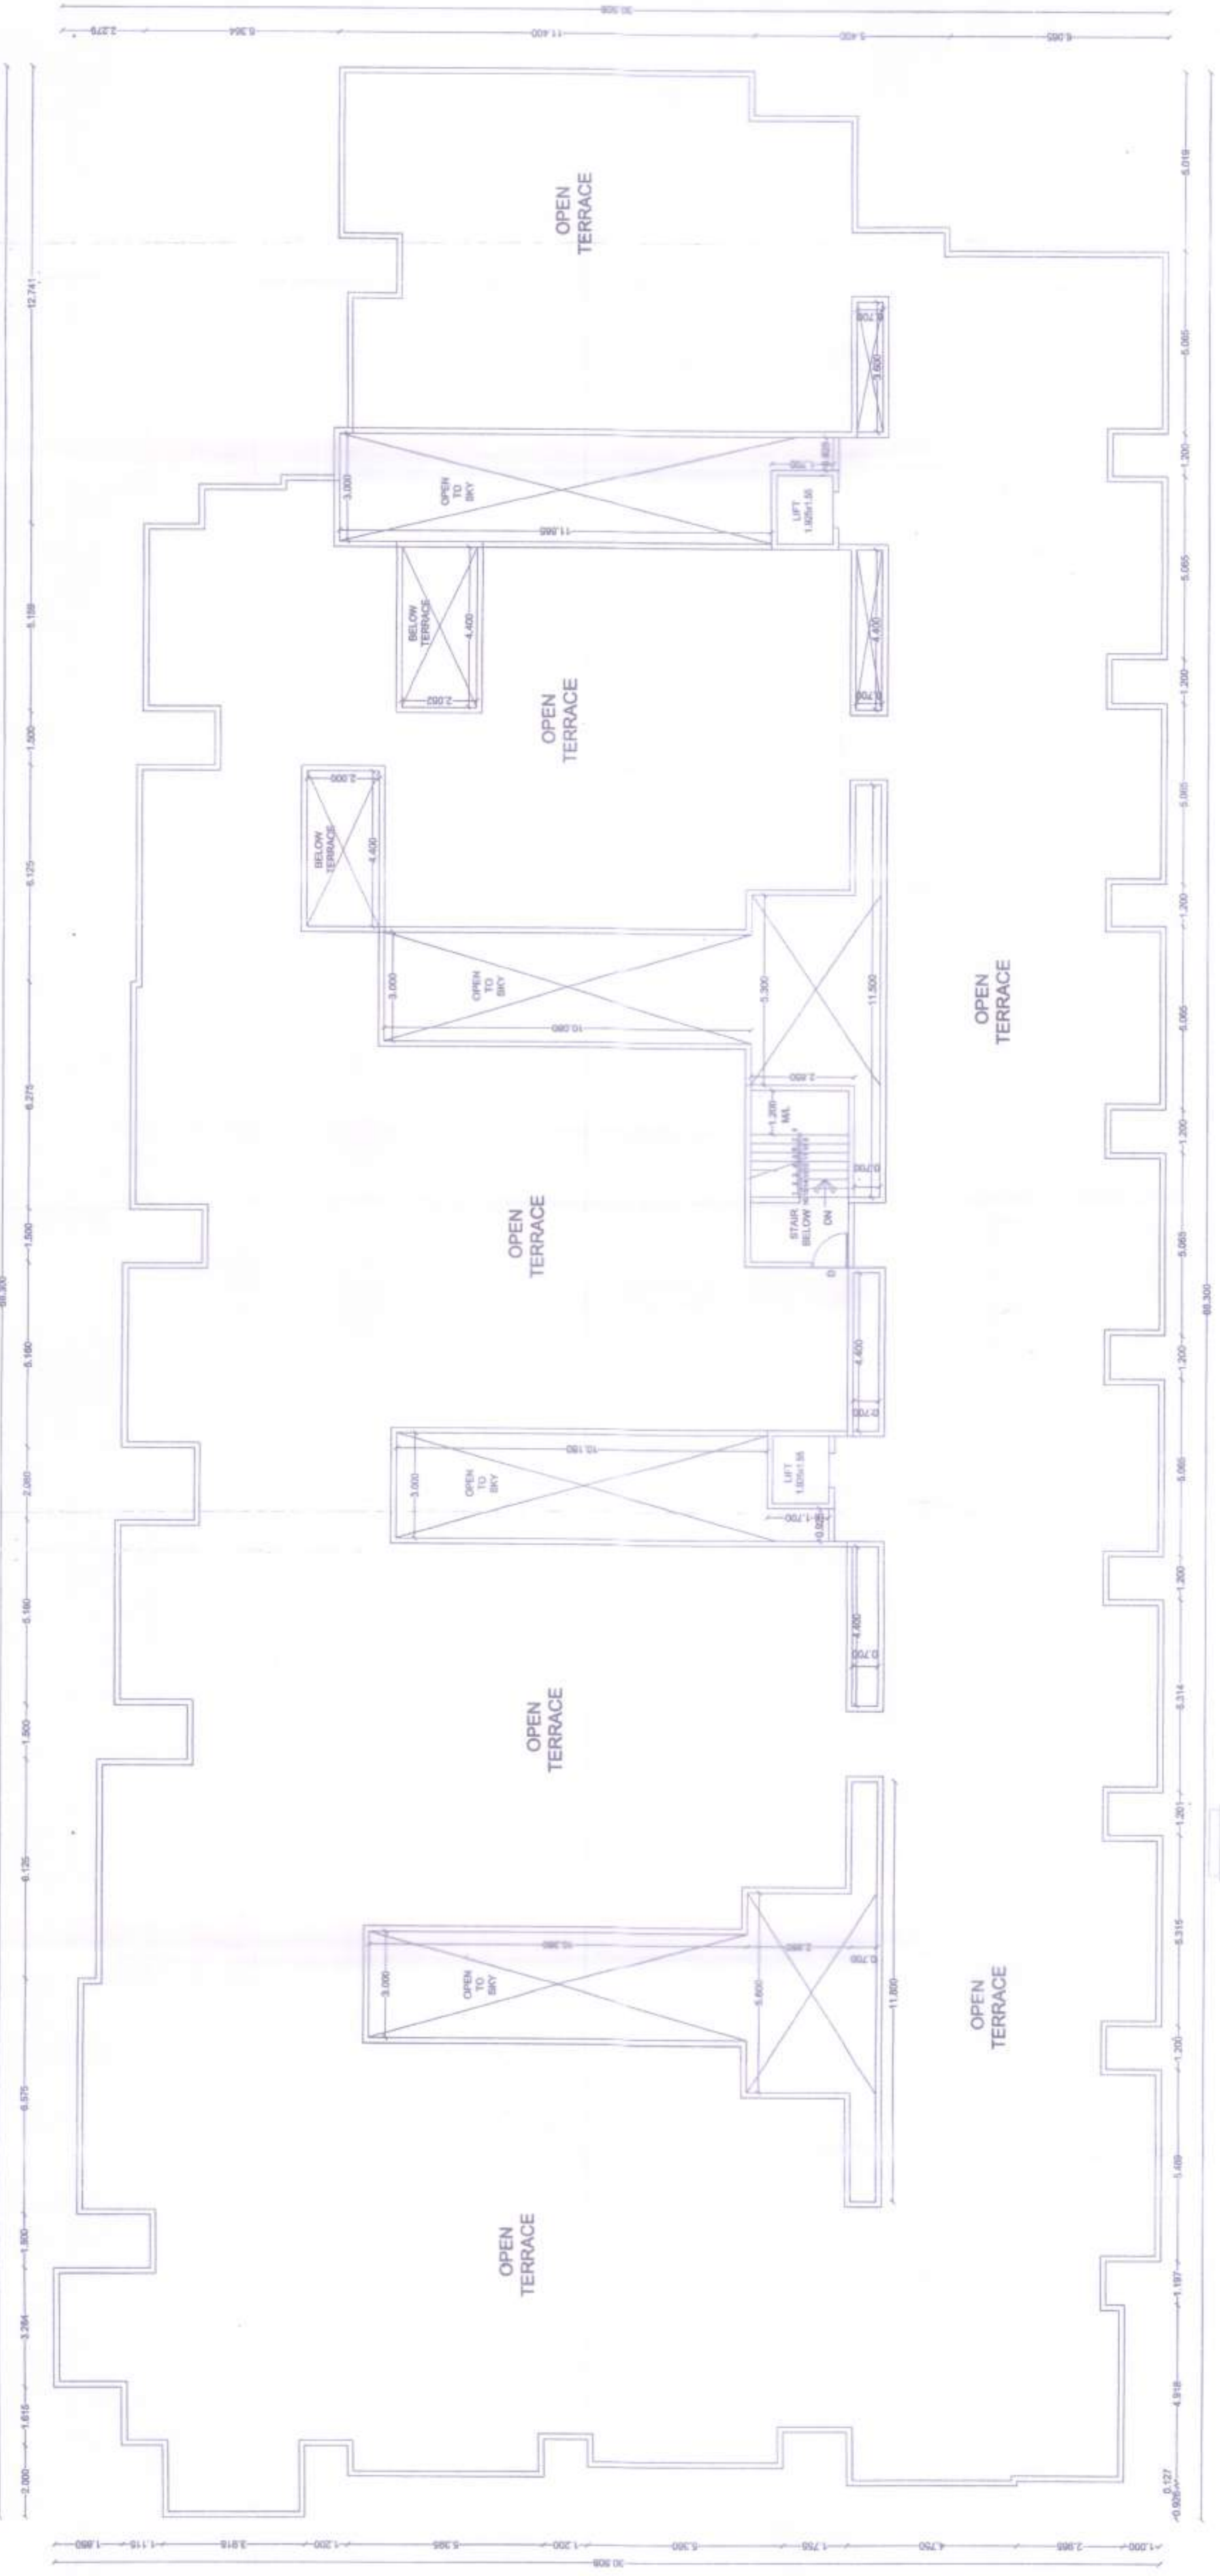

TERRACE FLOOR PLAN (SCALE :- 1:100)



WEST SIDE ELEVATION (SCALE :- 1:100)



SECTION AT -- (A-A) (SCALE :- 1:100)

Certificate of Area:
Certified that the plot under reference was surveyed by me on and the dimensions of sides etc. of 500 staked on plan are as measured on site and the area so worked out tallies with the area stated in document of Ownership T.P. Scheme Records/ Land Records Department/City Survey records.

Signature
AR. Vishal A. Toshniwal
202, Payal Archada Orange city sq
Khamla, NAGPUR.

Owner's Declaration -
I/We undersigned hereby confirm that I/We would abide by plans approved by Authority /Collector. I/We would execute the structure as per approved plans. Also I/We would execute the work under the supervision of a qualified person so as to ensure the quality and safety at the work site.
Owner :- (1) :- SHRI. NARENDRA D. GANDHI.
(2) :- SMT. RAJASHRI P. GANDHI.

Architect
AR. Vishal A. Toshniwal
202, Payal Archada Orange city sq
Khamla, NAGPUR.

PREVIOUS PERMIT NO. :- 184 / BP / JATIALA / TP / NMC / 820
DATE :- 21-06-2018

LEGEND
PLOT BOUNDARY SHOWN BY
EXISTING CONSTRUCTION SHOWN BY
PROPOSED CONSTRUCTION SHOWN BY

Job No. Drawing N
Drawn by :- PUNAM
Scale 1:100, 1:200
N

Occupation is hereby granted
Subject to conditions mentioned
in this office Letter No. NMC/
TPD/ 00150 dt 28/9/2014

Assistant Director
Town Planning
Hagåtfa Municipal Corporation

GROUND FLOOR	
TOTAL P-LINE AREA	= 90.972 SQ.M
(90.972 / 1.6)	
TOTAL BUP AREA	= 56.857 SQ.M
TOTAL ANCILLARY AREA	= 34.115 SQ.M

TITLE	
-------	--

PROPOSED AND EXISTING AFFORDABLE HOUSING FOR
E.W.S. / LIG UNDER CHAPTER 7-7.71 RESIDENTIAL ZONE
(MULTY FAMILY UNIT) FOR WEAKER SECTION ON HOUSE
NO.-1072/A, PLOT ON-01, KHASRA NO.-180/1, WARD
NO.-75, CITY SURVEY NO.-685, SHEET NO.-562/46, OF
MOUZA - JAITALA, TAHSIL & DISTRICT - NAGPUR.

BELONGING TO :-

(1) :- SHRI. NARENDRA D. GANDHI.
(2) :- SMT. RAJASHRI P. GANDHI.

P-Line Area Statement :-

EXISTING GROUND FLOOR AREA	=	90.972 sq.m.
EXISTING & PROPOSED FIRST FLOOR AREA	=	2071.327 sq.m.
EXISTING & PROPOSED SECOND FLOOR AREA	=	2071.327 sq.m.
EXISTING & PROPOSED THIRD FLOOR AREA	=	2071.327 sq.m.
EXISTING & PROPOSED FOURTH FLOOR AREA	=	2062.957 sq.m.
PROPOSED FIFTH FLOOR AREA	=	1539.016 sq.m.
TOTAL P-LINE AREA =	=	9906.926 sq.m.

TOTAL BUILT -UP AREA - (A)		
9906.926 / 1.6	=	6191.828 sq.m.
TOTAL ANCILLARY AREA - (B)		
	=	3715.098 sq.m.
TOTAL AREA BY P-LINE = A + B		
	=	9906.926 sq.m.

TOTAL BUIP AREA	=	6191.828 SQ.M.
TOTAL ANCILLARY AREA	=	3715.098 SQ.M.

1) PART OCCUPANCY GRANTED IN BLUE COLOUR
AS SHOWN IN PLAN ON DT. 28/09/2021 VIDE
LETTER NO. NMC/TPD/OC/50

2) PROPOSED PART OCCUPANCY SHOWN ON PLAN IN RED COLOUR.

Occupation is hereby granted
Subject to conditions mentioned
in this office Letter No. NMC/
TPD / 00002 / 00002

By: [Signature]
Assistant Director
Town Planning
Nagpur Municipal Corporation

Certificate of Area:
Certified that the plot under reference was surveyed by me
on _____ and the dimensions of sides etc. of plot stated on
plan are as measured on site and the area so worked out tallies with
the area stated in document of Ownership/ T.P. Scheme Records/
Land Records Department/City Survey records.

Signature
AR. Vishakha A. Toshniwal
202, Payal Archade, Orange city sq
Khamla, NAGPUR.

S. VISHAKHA A. TOSHNIWAL
ARCHITECT
CA/2002/29485
NMC/R- 155
NIT Regn. No. 1814 C.O.A.

Owner's Declaration –
I/We undersigned hereby confirm that I/We would abide by plans approved by Authority / Collector. I/We would execute the structure as per approved plans. Also I/We would execute the work under supervision of proper technical person so as to ensure the quality and safety at the work site.

Owner :- (1) :- SHRI. NARENDRA D. GANDHI.
(2) :- SMT. RAJASHRI P. GANDHI.

Architect
AR. Vishakha A. Toshniwal
202, Payal Archade, Orange city sq
Khamla, NAGPUR.

PREVIOUS PERMIT NO. :- 184 / BP/JAITALA / TP / NMC / 620
DATE - 21-06-2019

LEGEND

PLOT BOUNDARY SHOWN BY _____

EXISTING CONSTRUCTION SHOWN BY _____

PROPOSED CONSTRUCTION SHOWN BY _____

Job No.	Drawing No.	Scale 1:100, 1:200
Drawn by :-	PUNAM	

N

EXISTING BUILT-UP PLAN GROUND FLOOR
(SCALE 1:200)

TYPICAL P-LINE / BUILT-UP PLAN FIRST, SECOND AND THIRD FLOOR
(SCALE 1:200)

P-LINE / BUILT-UP PLAN FOURTH FLOOR
(SCALE 1:200)

P-LINE / BUILT-UP PLAN FIFTH FLOOR
(SCALE 1:200)

OFFICE OF THE CORPORATION OF
THE CITY NAGPUR.
Building Permit No. 123456789
Sanctioned Date: 29/12/2020
SANCTIONED
SUBJECT TO CONDITIONS PRESCRIBED IN THE CITY NAGPUR BUILDING BYE LAWS.
S. D. D. 2
Assistant Director
Town Planning
Nagpur Municipal Corporation

EXISTING & PROPOSED P-LINE ARE A ON
1st,2nd & 3rd FLOOR
= 83.676 x 30.508 = 2552.787 SQ.M.

DEDUCTION	
1. $3.000 \times 10 \ 380 \times 1$	31.140 sq.m.
2. $1.200 \times 1.850 \times 1$	2.220 sq.m.
3. $3.000 \times 10 \ 180 \times 1$	30.540 sq.m.
4. $0.825 \times 1.700 \times 2$	3.145 sq.m.
5. $5.300 \times 1.700 \times 1$	30.210 sq.m.
6. $3.000 \times 11.665 \times 1$	35.595 sq.m.
7. $3.000 \times 9.850 \times 1$	29.550 sq.m.
8. $5.800 \times 2.700 \times 1$	15.620 sq.m.
9. $5.300 \times 2.700 \times 1$	14.310 sq.m.
10. $5.400 \times 1.700 \times 1$	14.580 sq.m.
11. $2.000 \times 2.200 \times 1$	2.400 sq.m.
12. $1.147 \times 5.395 \times 1$	6.188 sq.m.
13. $2.196 \times 1.200 \times 1$	2.636 sq.m.
14. $1.147 \times 3.360 \times 1$	7.800 sq.m.
15. $2.428 \times 1.755 \times 1$	4.258 sq.m.
16. $0.926 \times 4.750 \times 1$	4.398 sq.m.
17. $1.054 \times 2.965 \times 1$	3.125 sq.m.
18. $1.700 \times 1.000 \times 1$	1.700 sq.m.
19. $1.200 \times 1.000 \times 10 \times 1$	12.000 sq.m.
20. $1.415 \times 1.000 \times 1$	1.415 sq.m.
21. $1.351 \times 2.815 \times 1$	3.803 sq.m.
22. $1.455 \times 4.350 \times 1$	6.329 sq.m.
23. $1.000 \times 0.785 \times 1$	0.785 sq.m.
24. $1.648 \times 1.900 \times 1$	2.837 sq.m.
25. $0.784 \times 0.655 \times 1$	0.513 sq.m.
26. $0.758 \times 2.628 \times 1$	2.198 sq.m.
27. $1.147 \times 1.186 \times 1$	2.247 sq.m.
28. $3.471 \times 4.901 \times 1$	17.711 sq.m.
29. $2.706 \times 2.963 \times 1$	7.071 sq.m.
30. $1.500 \times 4.864 \times 1$	7.296 sq.m.
31. $6.125 \times 2.764 \times 1$	16.929 sq.m.
32. $1.500 \times 4.619 \times 1$	6.928 sq.m.
33. $1.500 \times 4.618 \times 1$	6.927 sq.m.
34. $5.476 \times 2.432 \times 1$	13.318 sq.m.
35. $0.965 \times 3.815 \times 1$	3.681 sq.m.
36. $5.159 \times 2.279 \times 1$	11.767 sq.m.
37. $1.500 \times 4.279 \times 1$	6.419 sq.m.
38. $6.125 \times 2.120 \times 1$	12.985 sq.m.
39. $6.275 \times 1.975 \times 1$	12.593 sq.m.
40. $1.500 \times 3.975 \times 1$	5.962 sq.m.
41. $5.160 \times 1.791 \times 1$	9.241 sq.m.
42. $5.160 \times 1.791 \times 1$	7.800 sq.m.
43. $5.160 \times 1.619 \times 1$	8.554 sq.m.
44. $1.500 \times 3.619 \times 1$	5.428 sq.m.
45. $6.125 \times 1.141 \times 1$	6.989 sq.m.
46. $1.500 \times 4.648 \times 1$	6.973 sq.m.
47. $1.500 \times 4.049 \times 1$	5.973 sq.m.
48. $3.615 \times 1.850 \times 1$	6.688 sq.m.
49. $2.000 \times 1.115 \times 1$	2.230 sq.m.

TOTAL	=	475.493 sq.m.
LESS LIFT DUCT AREA >		
A. $1.925 \times 1.550 \times 2$	=	5.967 sq.
TOTAL DEDUCTION AREA >		
$(475.493 + 5.967)$	=	481.460 S

EXISTING & PROPOSED TYPICAL 1st, 2nd & 3rd
TOTAL P-LINE AREA :-
2552.767 - 481.460 = 2071.327 SQ.M

TOTAL P-LINE AREA = 2071.327 SQ. FT.
(2071.327 / 1.6)
TOTAL BAUP AREA = 1294.579 SQ. FT.
TOTAL ANCILLARY AREA = 776.748 SQ. FT.

PROPOSED P-LINE AREA ON 5th FL COR
= 68.300 x 30.508 = 2083.696 SQ.M.

DEDUCTION

1. $3,000 \times 1,080 \times 1 =$	3,240 sq. in.
2. $1,200 \times 1,350 \times 1 =$	21,600 sq. in.
3. $1,800 \times 1,180 \times 1 =$	30,240 sq. in.
4. $9,825 \times 7,700 \times 2 =$	30,540 sq. in.
5. $3,000 \times 1,080 \times 1 =$	3,240 sq. in.
6. $3,000 \times 1,1865 \times 1 =$	35,595 sq. in.
7. $11,800 \times 3,550 \times 1 =$	41,900 sq. in.
8. $1,000 \times 7,700 \times 3 =$	23,400 sq. in.
9. $3,100 \times 7,700 \times 1 =$	23,870 sq. in.
10. $8,400 \times 5,500 \times 1 =$	9,820 sq. in.
11. $3,600 \times 7,000 \times 1 =$	2,520 sq. in.
12. $4,550 \times 2,052 \times 1 =$	9,337 sq. in.
13. $4,000 \times 1,000 \times 1 =$	4,000 sq. in.
14. $2,000 \times 1,200 \times 1 =$	2,400 sq. in.
15. $1,117 \times 5,305 \times 1 =$	5,928 sq. in.
16. $2,196 \times 1,200 \times 1 =$	2,635 sq. in.
17. $1,400 \times 2,360 \times 1 =$	3,304 sq. in.
18. $2,420 \times 750 \times 1 =$	1,815 sq. in.
19. $9,626 \times 4,750 \times 1 =$	4,598 sq. in.
20. $1,054 \times 2,985 \times 1 =$	3,125 sq. in.
21. $7,169 \times 1,000 \times 1 =$	7,169 sq. in.
22. $1,000 \times 1,000 \times 1 =$	1,000 sq. in.
23. $1,200 \times 1,000 \times 1 =$	1,200 sq. in.
24. $5,019 \times 6,065 \times 1 =$	30,440 sq. in.
25. $4,350 \times 1,500 \times 1 =$	23,490 sq. in.
26. $4,800 \times 1,590 \times 1 =$	7,680 sq. in.
27. $1,350 \times 3,511 \times 1 =$	4,739 sq. in.
28. $5,400 \times 1,835 \times 1 =$	9,984 sq. in.
29. $1,168 \times 1,615 \times 1 =$	1,888 sq. in.
30. $11,627 \times 2,248 \times 1 =$	26,137 sq. in.
31. $12,741 \times 3,815 \times 1 =$	48,607 sq. in.
32. $1,000 \times 2,278 \times 1 =$	2,278 sq. in.
33. $1,500 \times 2,278 \times 1 =$	3,417 sq. in.
34. $6,125 \times 2,120 \times 1 =$	12,985 sq. in.
35. $6,275 \times 1,975 \times 1 =$	12,393 sq. in.
36. $1,500 \times 3,975 \times 1 =$	5,962 sq. in.
37. $5,160 \times 1,791 \times 1 =$	9,241 sq. in.
38. $1,500 \times 1,791 \times 1 =$	2,686 sq. in.
39. $5,160 \times 1,619 \times 1 =$	8,354 sq. in.
40. $1,500 \times 3,619 \times 1 =$	5,428 sq. in.
41. $6,125 \times 1,411 \times 1 =$	8,689 sq. in.
42. $6,575 \times 0,648 \times 1 =$	4,261 sq. in.
43. $1,500 \times 1,640 \times 1 =$	2,460 sq. in.
44. $3,615 \times 1,850 \times 1 =$	6,688 sq. in.
45. $2,000 \times 1,155 \times 1 =$	2,310 sq. in.

TOTAL = 538.713 sq. m.
LESS LIFT DUCT AREA >
A. $1.925 \times 1.550 \times 2 = 5.967$ sq. ft.
TOTAL DEDUCTION AREA >
(538.713 + 5.967) = 544.680 Sq. M.
PROPOSED 5th FLOOR
TOTAL P-LINE AREA >
2083.696 - 544.680 = 1539.016 SQ.M.

EXISTING & PROPOSED P-LINE AREA C
4th FLOOR
= 83.676 x 30.508 = 2552.787 SQ.M.

DEDUCTION	
1. 3,000 x 10,380 x 1 =	31,140 sqm.
2. 1,200 x 1,850 x 1 =	2,220 sqm.
3. 3,000 x 10,180 x 1 =	30,540 sqm.
4. 0,925 x 1,700 x 2 =	3,145 sqm.
5. 3,000 x 10,180 x 1 =	30,540 sqm.
6. 3,000 x 11,885 x 1 =	35,655 sqm.
7. 3,000 x 9,850 x 1 =	29,550 sqm.
8. 5,000 x 2,700 x 1 =	13,500 sqm.
9. 5,000 x 2,700 x 1 =	13,500 sqm.
10. 2,000 x 1,200 x 1 =	2,400 sqm.
12. 1,147 x 5,395 x 1 =	6,188 sqm.
13. 2,196 x 1,200 x 1 =	2,636 sqm.
14. 2,196 x 1,200 x 1 =	2,636 sqm.
15. 2,428 x 1,755 x 1 =	7,740 sqm.
16. 0,928 x 4,750 x 1 =	4,396 sqm.
17. 1,054 x 2,965 x 1 =	3,125 sqm.
18. 7,170 x 1,000 x 1 =	7,170 sqm.
19. 1,147 x 5,395 x 1 =	6,188 sqm.
20. 1,415 x 1,500 x 1 =	1,415 sqm.
21. 1,351 x 2,815 x 1 =	3,803 sqm.
22. 1,455 x 4,350 x 1 =	6,329 sqm.
23. 1,455 x 4,350 x 1 =	6,329 sqm.
24. 1,648 x 1,500 x 1 =	2,472 sqm.
25. 0,784 x 2,815 x 1 =	3,857 sqm.
26. 7,786 x 2,826 x 1 =	21,396 sqm.
27. 1,906 x 1,186 x 1 =	2,260 sqm.
28. 2,951 x 2,815 x 1 =	8,308 sqm.
29. 2,706 x 2,863 x 1 =	7,747 sqm.
30. 1,500 x 4,864 x 1 =	7,296 sqm.
31. 8,125 x 2,764 x 1 =	16,920 sqm.
32. 6,375 x 2,816 x 1 =	16,996 sqm.
33. 1,500 x 4,864 x 1 =	7,296 sqm.
34. 5,476 x 2,432 x 1 =	13,316 sqm.
35. 0,965 x 3,815 x 1 =	3,681 sqm.
36. 5,159 x 2,278 x 1 =	11,757 sqm.
37. 1,500 x 4,278 x 1 =	6,418 sqm.
38. 1,500 x 4,278 x 1 =	6,418 sqm.
39. 6,275 x 1,975 x 1 =	12,393 sqm.
40. 1,500 x 3,975 x 1 =	5,962 sqm.
41. 5,160 x 1,797 x 1 =	9,241 sqm.
42. 5,160 x 1,797 x 1 =	9,241 sqm.
43. 5,160 x 1,819 x 1 =	9,354 sqm.
44. 1,500 x 3,619 x 1 =	5,428 sqm.
45. 6,125 x 1,147 x 1 =	4,689 sqm.
46. 6,050 x 0,648 x 1 =	3,921 sqm.
47. 1,500 x 1,540 x 1 =	2,310 sqm.
48. 3,615 x 1,850 x 1 =	6,688 sqm.
49. 2,000 x 1,115 x 1 =	2,230 sqm.

TOTAL	=	483.883 sq. m.
LESS LIFT DUCT AREA >		
A. $1.925 \times 1.550 \times 2 =$		5.967
TOTAL DEDUCTION AREA >		
$(483.883 + 5.967) =$		489.850

EXISTING & PROPOSED 4th FLOOR
TOTAL P-LINE AREA :-
 $2552.787 - 489.830 = 2062.957 \text{ SQ.M}$

4th FLOOR	
TOTAL P-LINE AREA (2062.957 / 1.8)	= 2062.957 SQ.
TOTAL B/UP AREA	= 1288.348 SQ.
TOTAL ANCILLARY AREA	= 773.609 SQ.

5th FLOOR
TOTAL P-LINE AREA = 1539.016 S
(1539.016 / 1.6)
TOTAL B/U/P AREA = 961.885 S
TOTAL ANCILLARY AREA = 577.131 S