




(b) EXISTING AND PROPOSED TYPICAL SECOND AND THIRD FLOOR PLAN
(SCALE :- 1:100)

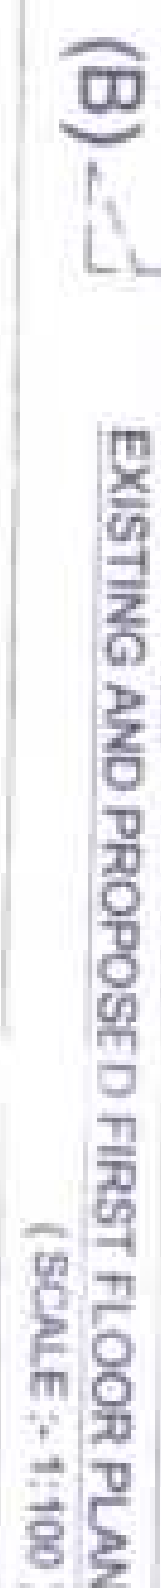

(B) EXISTING AND PROPOSED FIRST FLOOR PLAN
(SCALE :- 1:100)

2) PROPOSED PAINT OCCUPANCY SHOWN ON PLAN IN RED COLOUR

2) PROPOSED PAINT OCCUPANCY SHOWN ON PLAN IN RED COLOUR

1) PAR OCCUPANCY GRANTED IN BLUE COLOR
AS SHOWN IN PLAN ON DT. 28/03/2021 VIDE
LETTER NO. NMC/TP/02/20

2) PART OCCUPANCY GRANTED IN RED COLOR
AS SHOWN IN PLAN ON DT. 28/03/2022 VIDE
LETTER NO. NMC/TP/02/20/21/0000

3) PROPOSED PART OCCUPANCY SHOWN ON
PLAN IN GREEN COLOR

1) PAR OCCUPANCY GRANTED IN BLUE COLOR
AS SHOWN IN PLAN ON DT. 28/03/2021 VIDE
LETTER NO. NMC/TP/02/20

2) PART OCCUPANCY GRANTED IN RED COLOR
AS SHOWN IN PLAN ON DT. 28/03/2022 VIDE
LETTER NO. NMC/TP/02/20/21/0000

3) PROPOSED PART OCCUPANCY SHOWN ON
PLAN IN GREEN COLOR

Certified that the plot under reference was surveyed by me on _____ and the dimensions of sides etc. of plot sketched on plan are as measured on site and the areas so worked out figures are the final settled in document of Government T.P. Scheme Records. Land Records Department/City Survey records.

Certified that the plot under reference was surveyed by me on _____ and the dimensions of sides etc. of plot sketched on plan are as measured on site and the areas so worked out figures are the final settled in document of Government T.P. Scheme Records. Land Records Department/City Survey records.

THE WILKINSON ARCHITECT
CALCULATED
SPECIES FOR
HETEROGENEOUS

THE WILKINSON ARCHITECT
CALCULATED
SPECIES FOR
HETEROGENEOUS

GAOHE: Wang
 NAME: Wang

GAOHE: Wang
 NAME: Wang

MRS THOMAS A. THORNTON
ARCHITECT
CALIFORNIA
SECTION 108
HITT Bldg., Box 976 Col.

MRS THOMAS A. THORNTON
ARCHITECT
CALIFORNIA
SECTION 108
HITT Bldg., Box 9760 L.A.

TALPA / TP / NANC / R20

TALPA / TP / NANC / R20

11/100, 11/200


11/100, 11/200

PROPOSED AND EXISTING AFFORDABLE HOUSING FOR E.W.S./UG UNDER CHAPTER 7-7.1 RESIDENTIAL ZONE (MULTI FAMILY UNIT) FOR WEANER SECTION ON HOUSE NO-1072/A, PLOT ON-01, KAMRGA NO-1801, WARD NO-76, CITY SURVEY NO-885, SHEET NO-06246, OF MOUZA - JATIALA, TANSIL & DISTRICT - NAGPUR.

BELONGING TO ->
(1) -> SMT. RAJASHRI P. GANDHI.
(2) -> SMT. RAJASHRI P. GANDHI.

1) PART OCCUPANCY GRANTED IN BLUE COLOUR AS SHOWN IN PLAN ON DT. 28/09/2021 VIDE LETTER NO. NMC/TPD/OC/50

2) PROPOSED PART OCCUPANCY SHOWN ON PLAN IN RED COLOUR

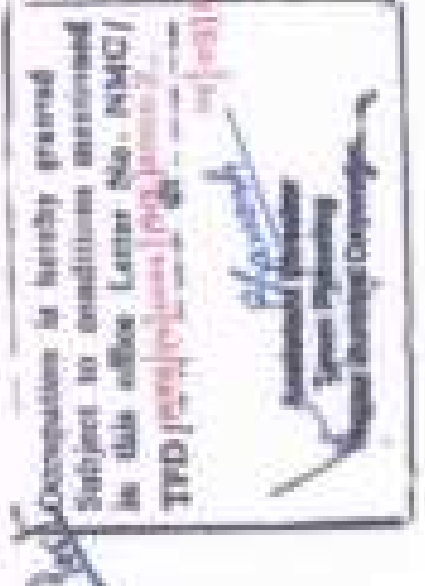

1) PART OCCUPANCY GRANTED IN BLUE COLOUR AS SHOWN IN PLAN ON DT. 28/09/2021 VIDE LETTER NO. NMC/TPD/OC/50

2) PART OCCUPANCY GRANTED IN RED COLOUR AS SHOWN IN PLAN ON DT. 28/09/2021 VIDE LETTER NO. NMC/TPD/OC/50

3) PROPOSED PART OCCUPANCY SHOWN ON PLAN IN GREEN COLOUR



Certificate of Area:
Certified that the plot under reference was surveyed by me on _____ and the dimensions of sides etc. of plot stated on plan are as measured on site and the area so worked out tallies with the area stated in document of Ownership T.P. Scheme Record/Land Records Department/City Survey records.

Signature
ART. Valsheha A. Toshwal
202, Patal Archade Orange city sq
Khamla, NAGPUR.
MT Regn. No. 1514 C.O.A.


Owner's Declaration -
We undersigned hereby confirm that I/we would abide by plans approved by Authority / Collector. I/we would ensure the accurate as per approved by Authority / Collector. I/we would ensure the accuracy of proper technical person so as to ensure the quality and safety at the work site.
Owner - (1) -> SMT. RAJASHRI P. GANDHI.
(2) -> SMT. RAJASHRI P. GANDHI.

Architect
ART. Valsheha A. Toshwal
202, Patal Archade Orange city sq
Khamla, NAGPUR.
MT Regn. No. 1514 C.O.A.


PREVIOUS PERMIT NO. - 184 / BP/JATIALA / TP / NMC / 600
DATE - 21-08-2018

LEGEND
PLOT BOUNDARY SHOWN BY
EXISTING CONSTRUCTION SHOWN BY
PROPOSED CONSTRUCTION SHOWN BY

Job No. Drawing No. Scale 1:100, 1:200
Drawn by -> PUNAM

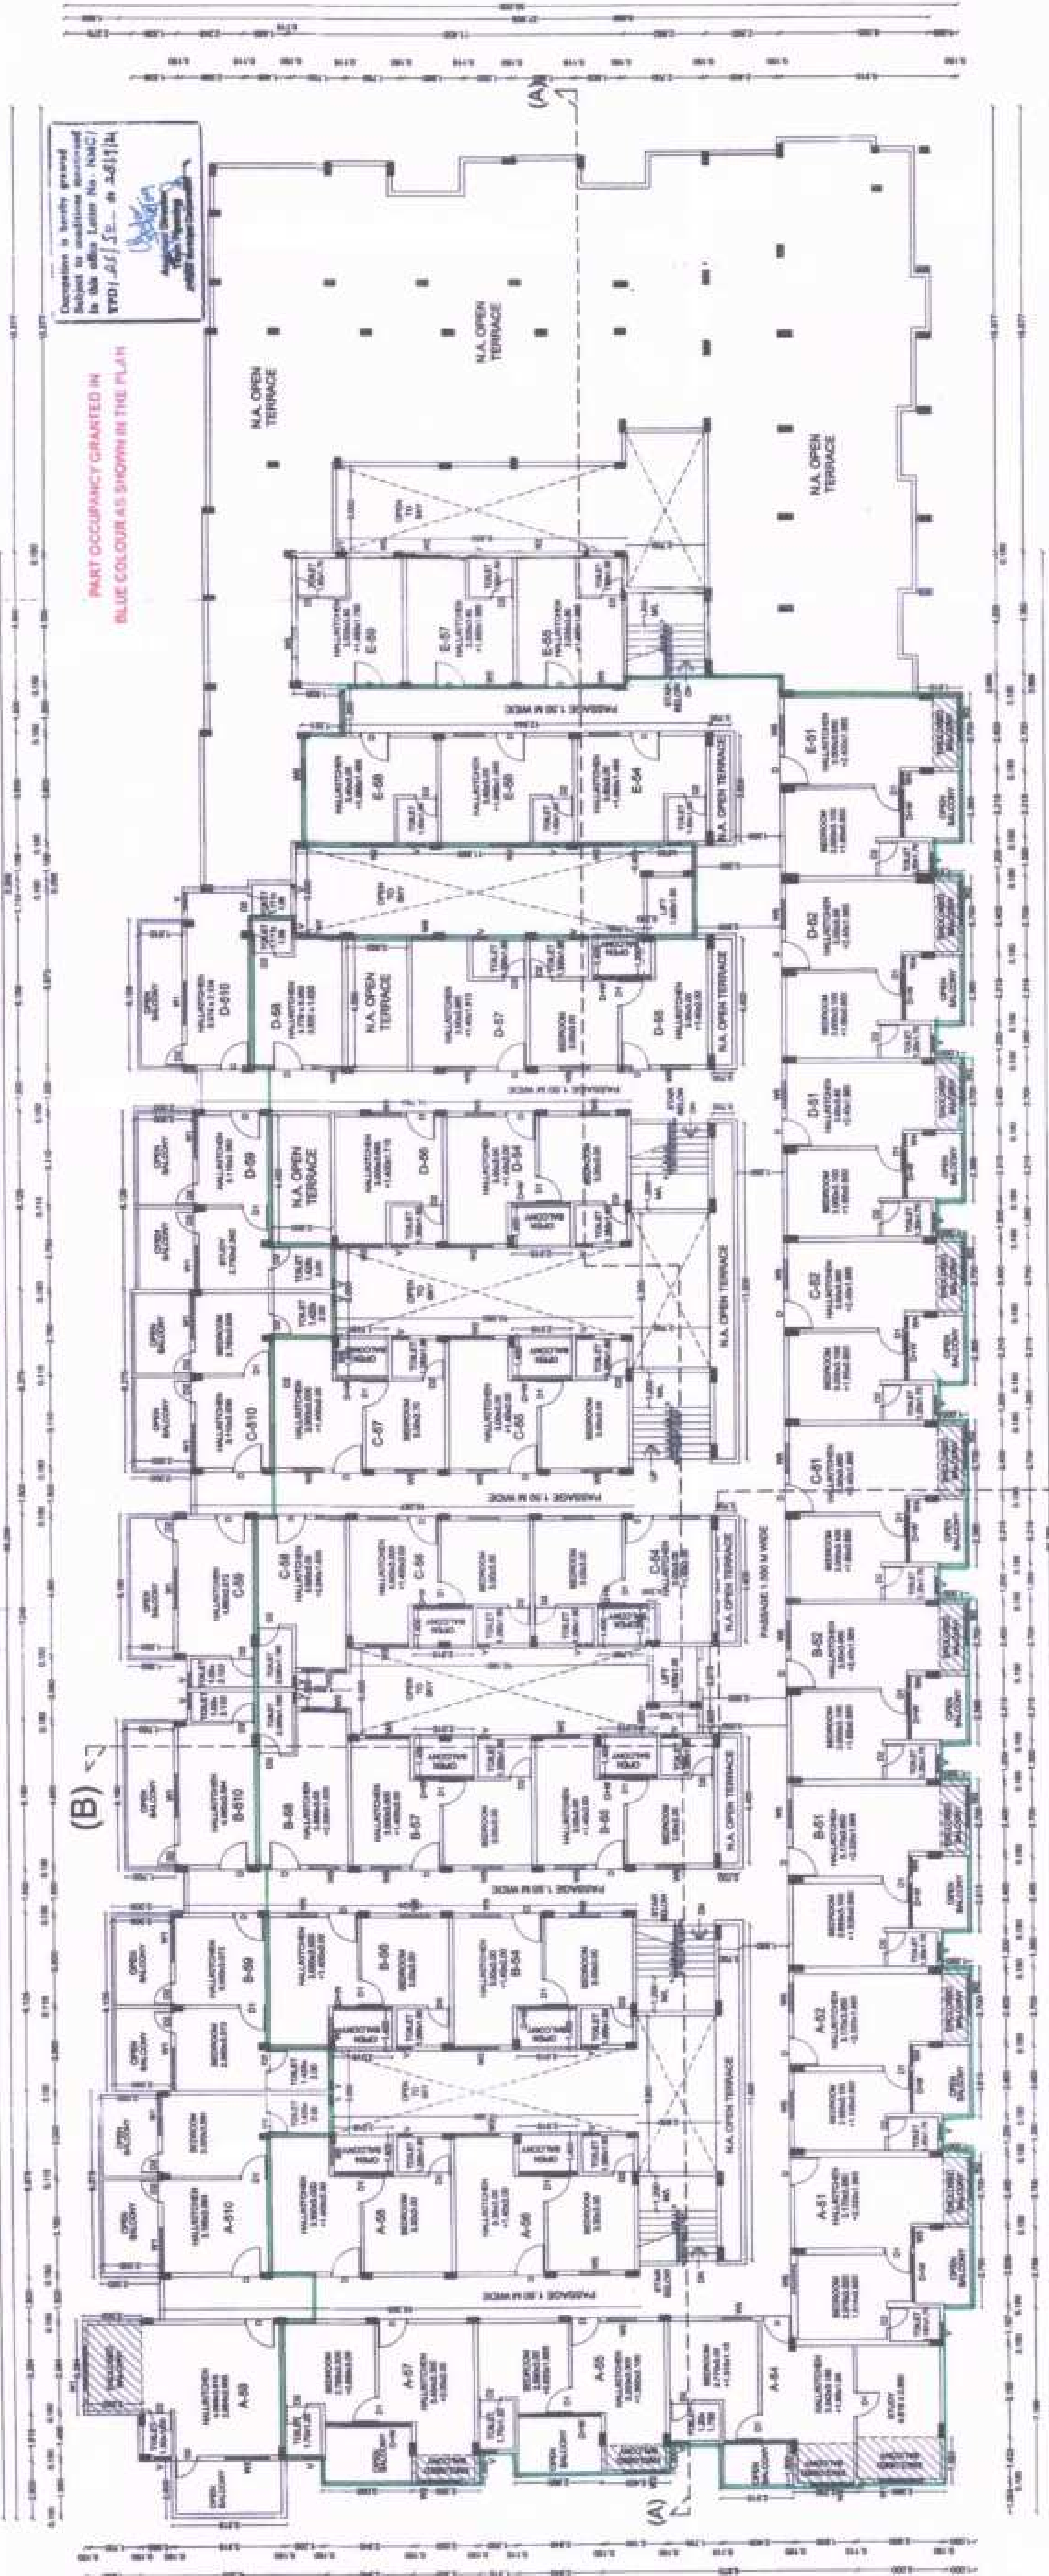

PROPOSED FIFTH FLOOR PLAN
(SCALE 1:100)

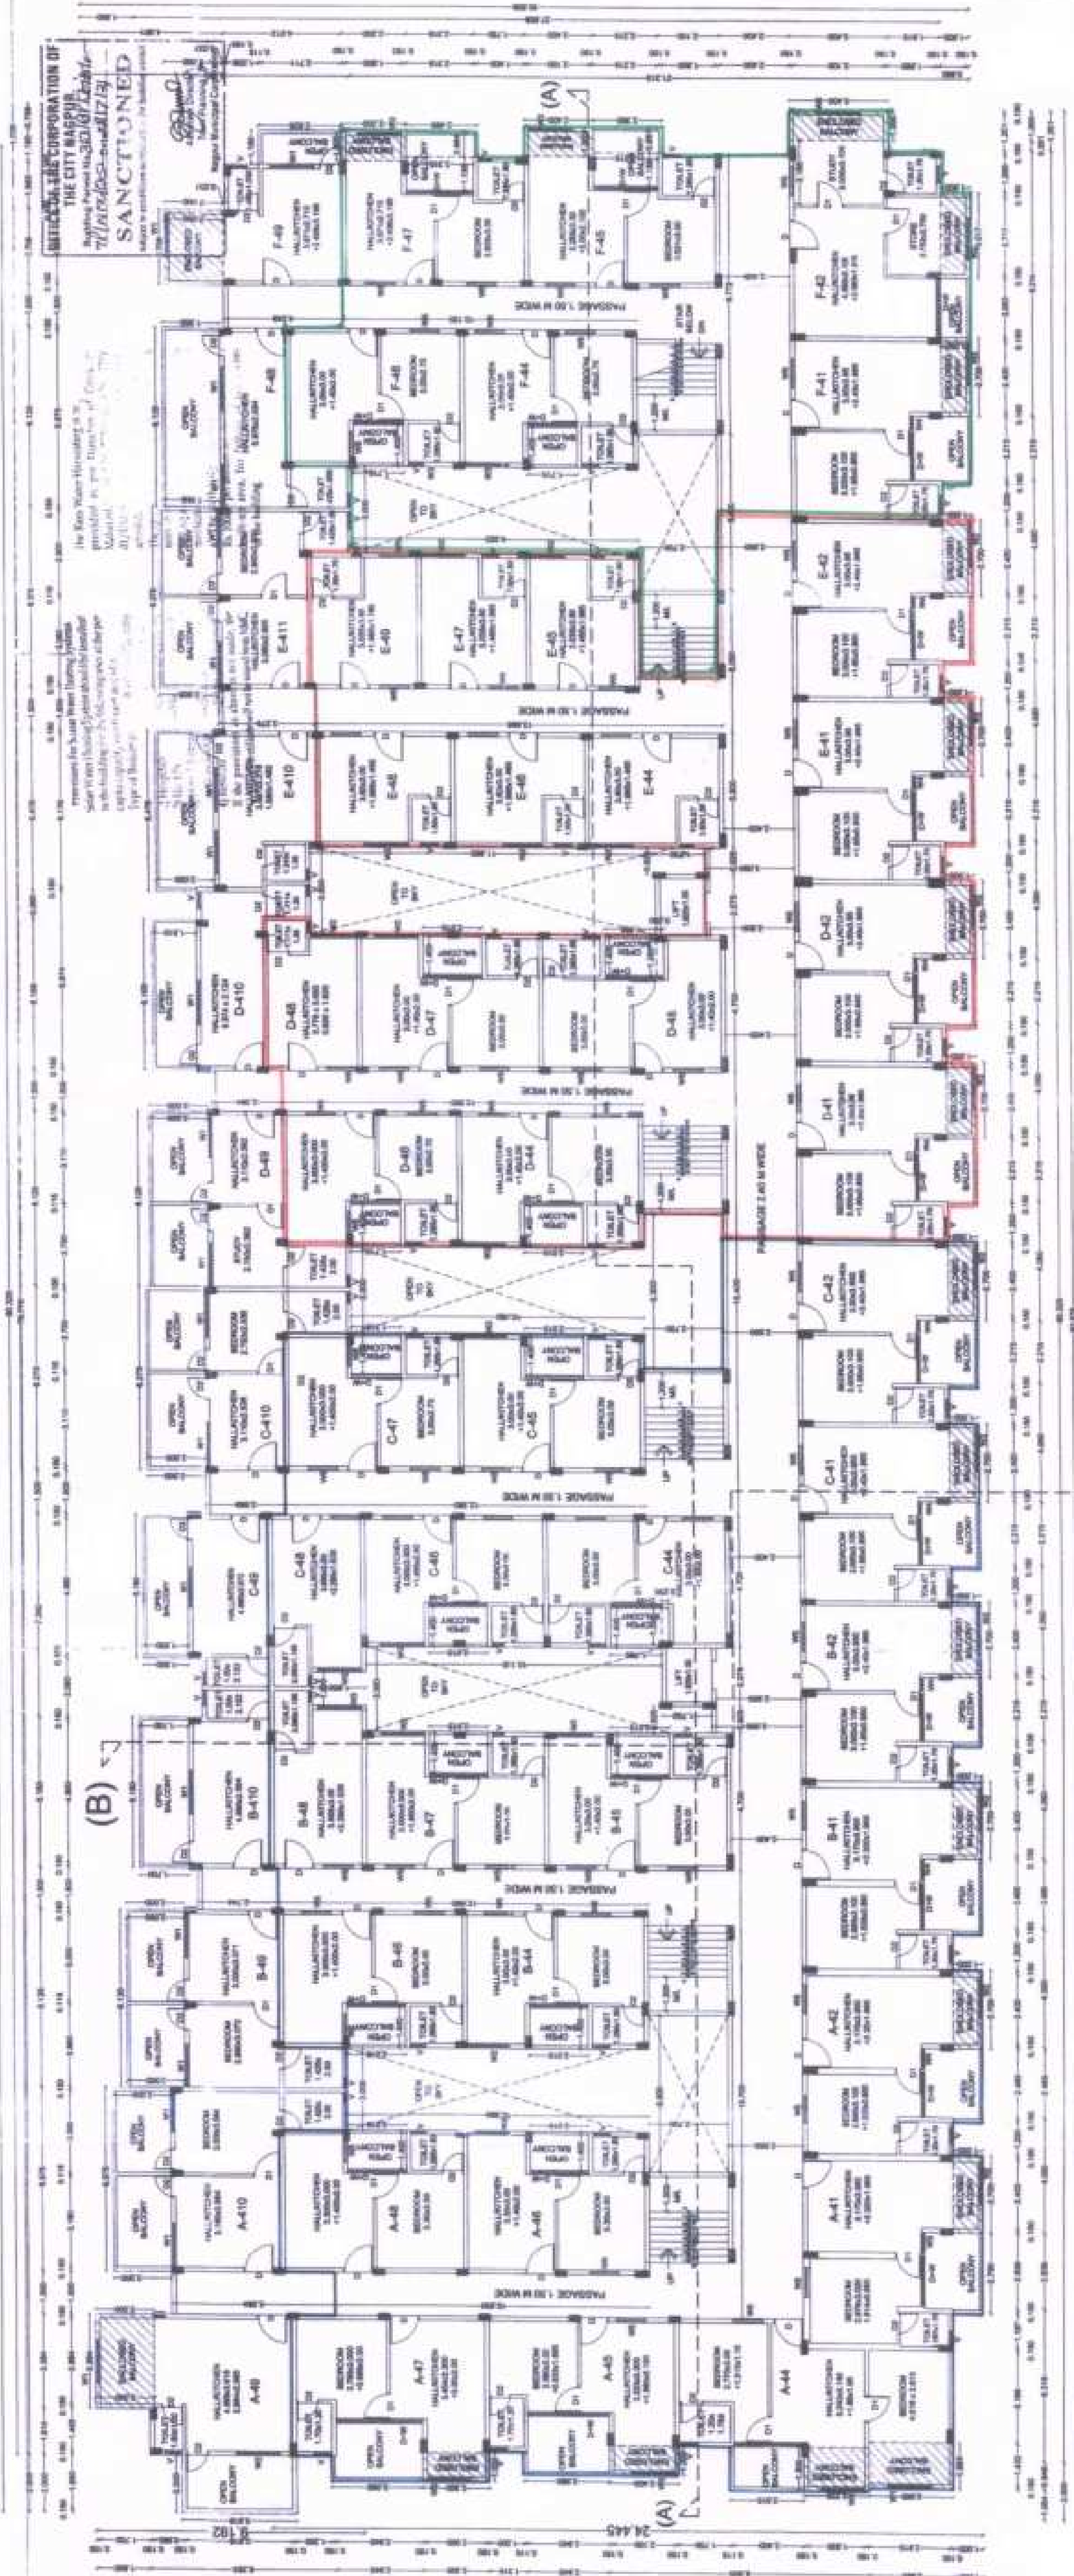


EXISTING AND PROPOSED FOURTH FLOOR PLAN
(SCALE 1:100)



TERRACE FLOOR PLAN
(SCALE > 1:100)



WEST SIDE ELEVATION

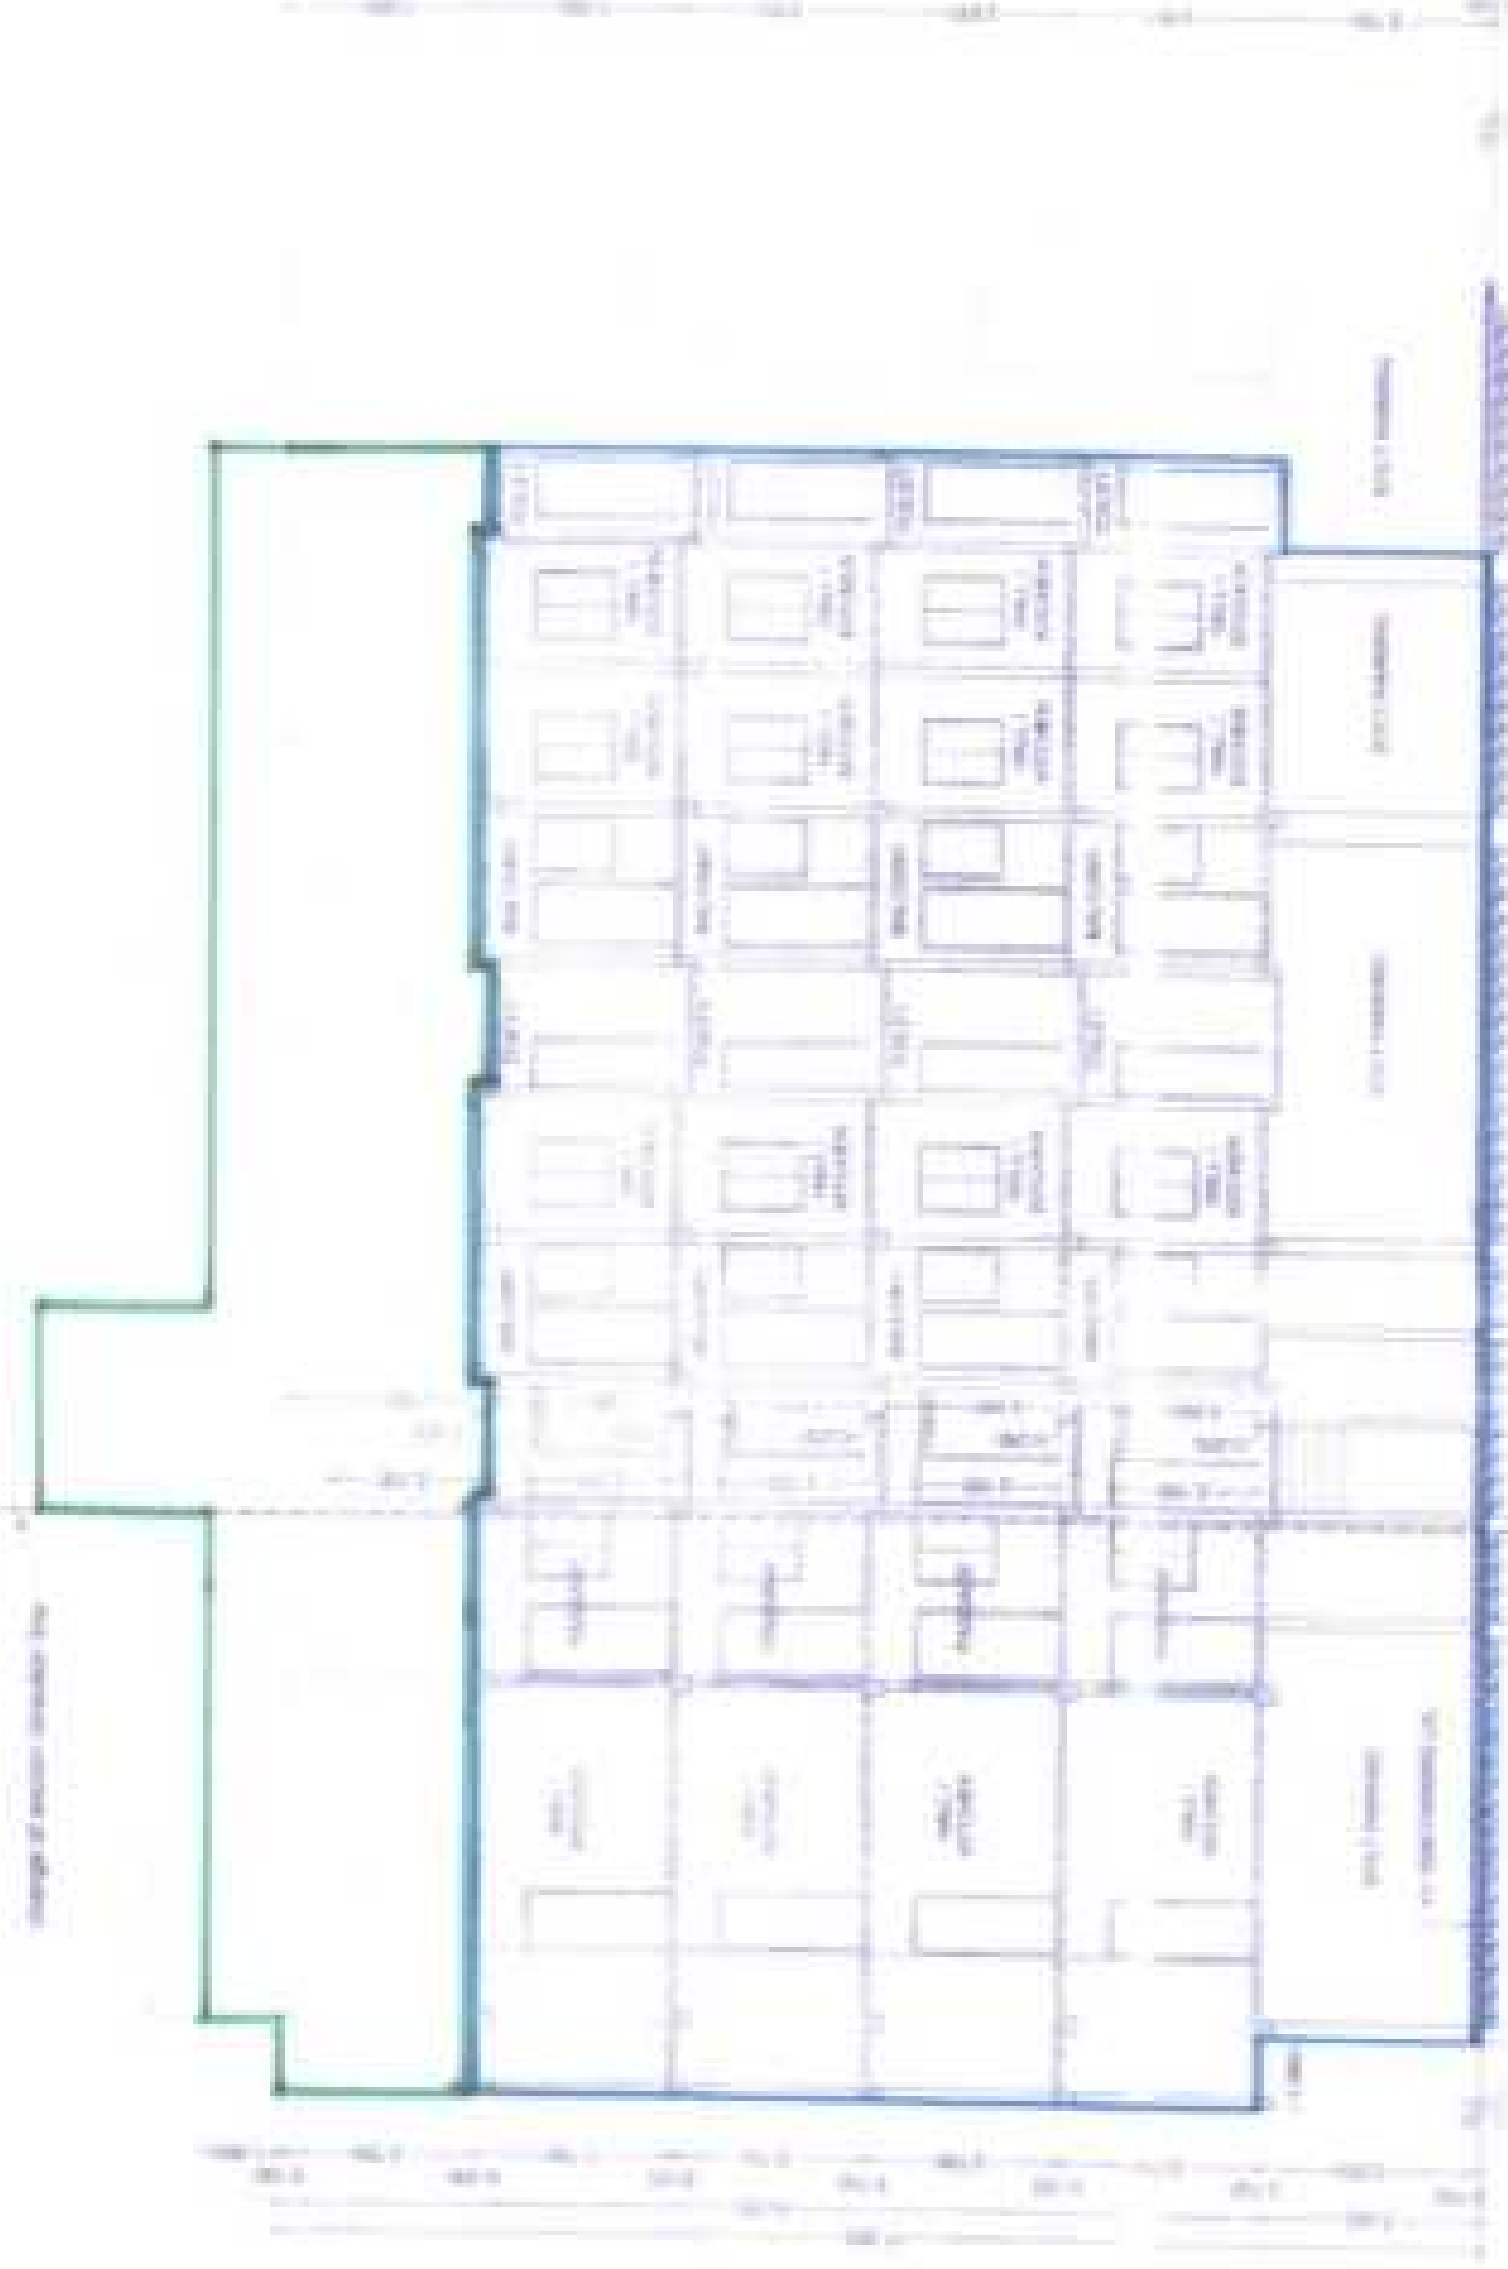

SECTION AT - (B-B)
(SCALE > 1:100)



SECTION AT - (P-A)
(SCALE > 1:100)

OFFICE OF THE SUPERINTENDENT
OF THE CITY ENGINEER
MUNICIPALITY OF KODAKA
KODAKA, KARNATAKA
DATE: 28/09/2021
BY: [Signature]

Occupancy is hereby granted
Subject to conditions mentioned
in the office letter No. NMC/TP/OC/150
TPD/2021/00002
[Signature]

1) Part occupancy granted in blue colour
as shown in plan on DT. 28/09/2021 vide
letter No. NMC/TP/OC/150

2) Part occupancy granted in red colour
as shown in plan on DT. 28/09/2022 vide
letter No. NMC/TP/OC/2022/00002

3) Proposed part occupancy shown on plan
in green colour

PROPOSED AND EXISTING AFFORDABLE HOUSING FOR
EWS & LIG UNDER CHAPTER 7.7.1 RESIDENTIAL ZONE
NO. 15, CITY SURVEY NO. 485, SHEET NO. 485/48, CH
MOLLA, JITALA, TANGU, & DISTRICT - KODAKA

BEFORE THE
(1) - SHRI. MARESHWARI, GANSHI
(2) - SHRI. MARESHWARI, GANSHI

1) PART OCCUPANCY GRANTED IN BLUE COLOUR
AS SHOWN IN PLAN ON DT. 28/09/2021 VIDE
LETTER NO. NMC/TP/OC/150

2) PART OCCUPANCY GRANTED IN RED COLOUR
AS SHOWN IN PLAN ON DT. 28/09/2022 VIDE
LETTER NO. NMC/TP/OC/2022/00002

3) PROPOSED PART OCCUPANCY SHOWN ON PLAN
IN GREEN COLOUR

1) PART OCCUPANCY GRANTED IN BLUE COLOUR
AS SHOWN IN PLAN ON DT. 28/09/2021 VIDE
LETTER NO. NMC/TP/OC/150

Certificate of Area
Certified that the area under information submitted by me
on [Date] and the dimensions of the area, of land shown on
plan are as mentioned in the plan and the area is marked out with
the area stated in the plan of the [Name of the T.P. Scheme] located
Land Revenue Department, Kodaka District.

Signature
[Signature]
[Name]
[Designation]
[Address]
[Date]

Owner's Declaration
[Text]
[Signature]
[Date]

Approved
[Signature]
[Name]
[Designation]
[Address]
[Date]

PREVIOUS FLOOR PLAN
[Text]
[Signature]
[Date]

LEGEND
[Text]
[Signature]
[Date]

Job No. [Number]
Scale: 1:100, 1:200
N

