
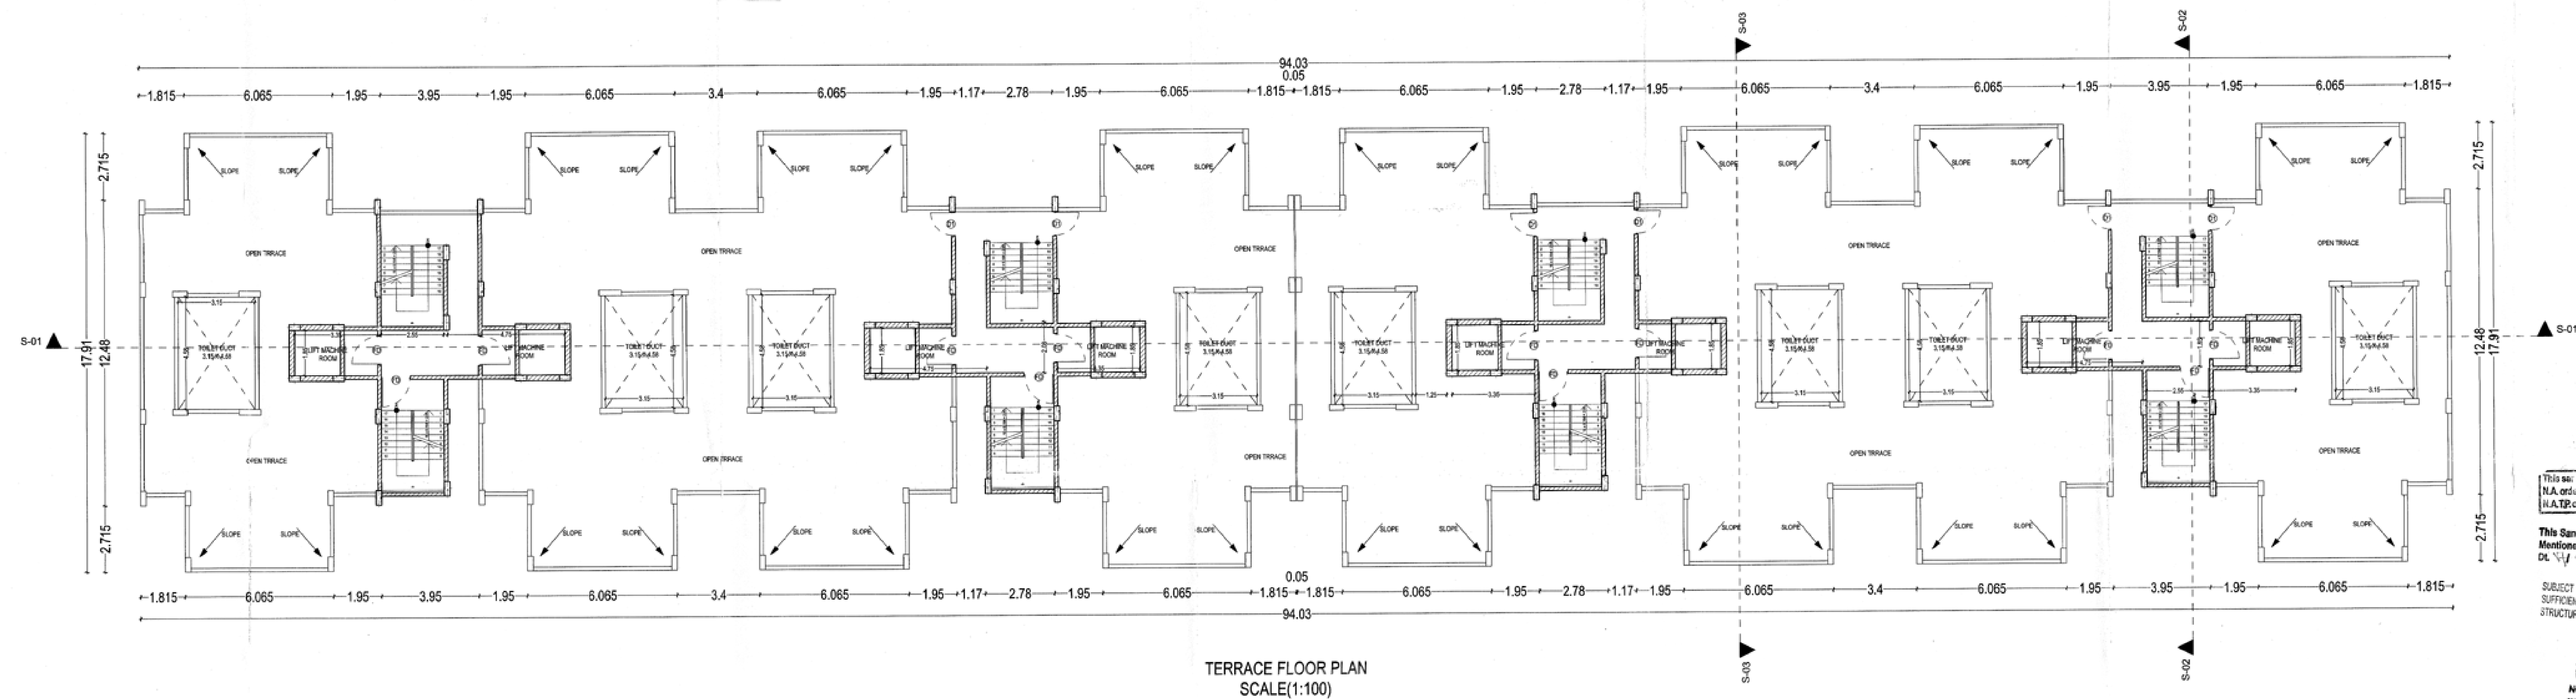
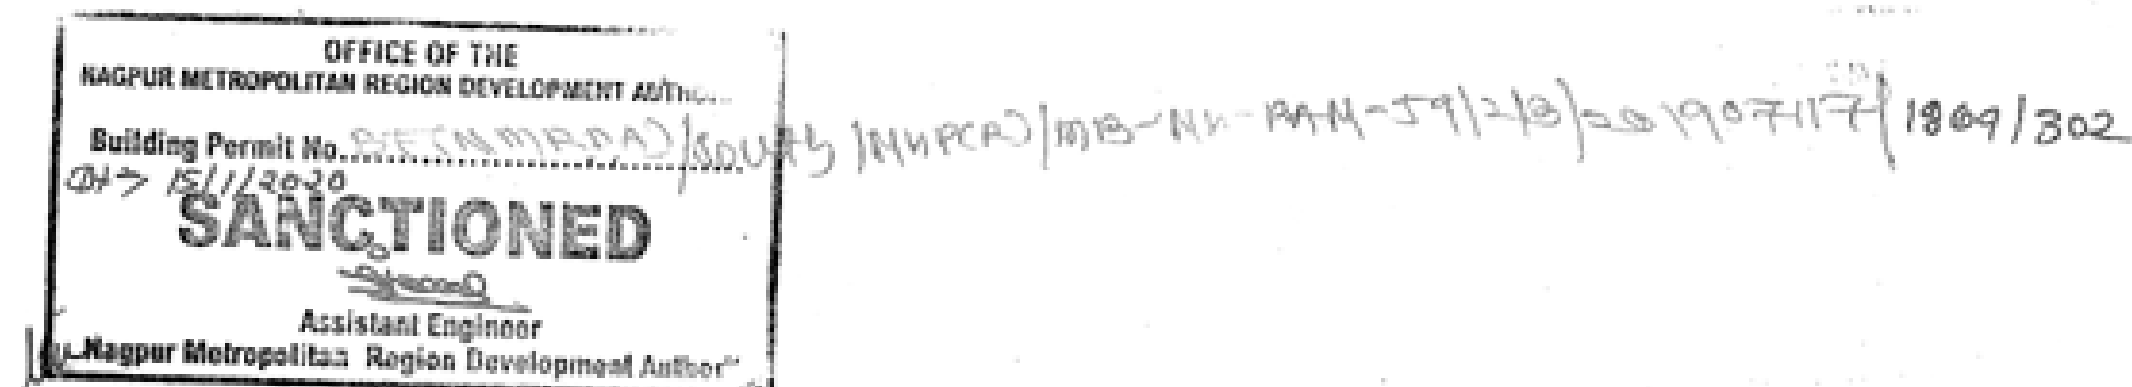


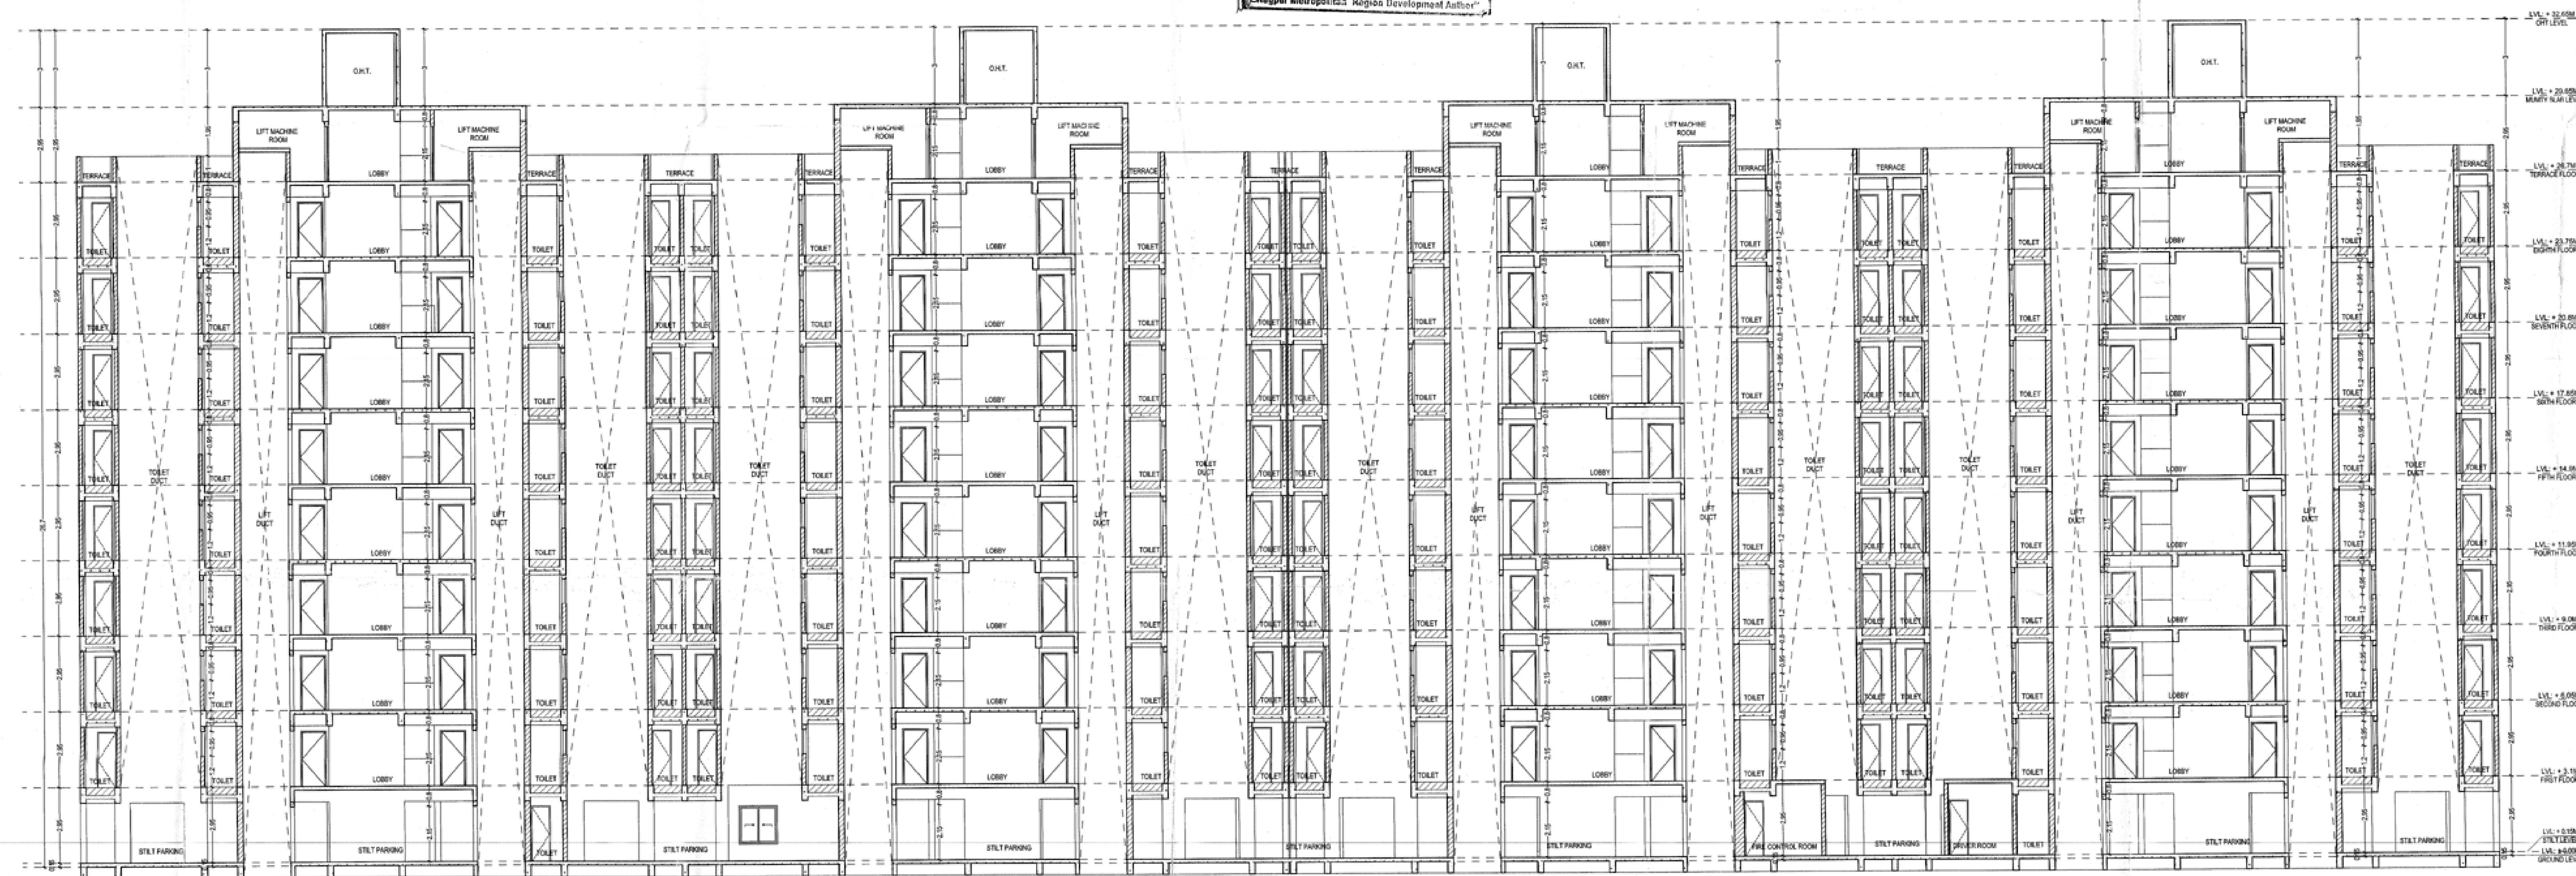

SECTION S-01
SCALE(1:100)

OFFICE OF THE CORPORATION
OF THE CITY OF NAGPUR
(FIRE SERVICE)
No Objection Certificate hereby issued
by Fire Service Deptt. for the proposed
constructions.
The scope of this approval is restricted
to Fire Protection arrangements only.
Please see conditions mentioned
No. G.A. 11/11/2022
Chief Fire Officer
Fire Service N.M.C. Nagpur

Subject to the Condition laid
down by Fire Brigade Deptt.
Nagpur Mpl Corporation Vide
Letter No. 11/11/2022

This plan is subject to conditions of
N.A. order No. 11/11/2022
N.A.T.P. order No. 11/11/2022
This Sanction is Subject to Conditions
Mentioned in Development agreement
Dt. 18/07/2022

SUBJECT TO THE PROVISIONS OF STRUCTURAL DESIGN
SUFFICIENCY CERTIFICATE EXISTING AT THE TIME OF
STRUCTURAL DESIGNER AND APPLICANT

Subject to the provisions of
structural drawings submitted
By applicant.
Necessary arrangement for rain
water harvesting shall be done.

Subject to condition that N.O.C. be
obtained from Airport Authority Dt. 11/11/2022

FREE ENGINEERING
FIRE PROTECTION CONSULTANT:
PRE ENGINEERING
Plot No. 2, Laxmi Nivas, Ground Floor,
Bajaj Ane Nagar, Nagpur 440017
Mo. No. 9922613118, E-Mail :
preengineering17@gmail.com

NORTH
DRAWING TITLE: TERRACE FLOOR PLAN
SCALE: 1:100
DATE: 01/10/2025
OWNER: OM SHIVAM BUILDCON PVT. LTD.
Rajendra Kapse
Nagpur, Maharashtra
ARCHITECT: EKVIRA ARCHITECTS
210 Ch. Bhai Chaudhary
Aashirwad Nagar, Nagpur-45
Email: ekviraarchitects@gmail.com
Ph: 972 54887, 972 54888
SIGNATURE: Mis Ekvira Architects
Authorised Signatory