

SHEET NO. - 02/18

GROUND FLOOR PLAN
REVISED PROPOSED MULTY - FAMILY
RESIDENTIAL BUILDING PLAN ON KH.
NO-150/1 MOUZA-PIPLA TAL.-NAGPUR
(GRAMIN) DIST.-NAGPUR
BELONGING TO:-
1) MR. NARENDRA S. MALLEWAR
2) MR. RAHUL B. SURAMWAR
3) MR. MANOJ B. SURAMWAR
4) MR. CHANDRAKANT B. SURAMWAR
5) MR. MANGESH A. MALLEWAR
6) MR. RAJU B. CHANNANWAR

GROUND FLOOR	725.153	Sq.m.
FIRST FLOOR	254.486	Sq.m.
WING A (2ND TO 11TH)	6740.377	Sq.m.
WING B (2ND TO 11TH)	4607.444	Sq.m.
WING C (2ND TO 11TH)	4607.444	Sq.m.
WING D (2ND TO 11TH)	4712.130	Sq.m.
WING E (2ND TO 11TH)	6740.377	Sq.m.
TOTAL BUILT UP AREA	27887.401	Sq.m.

TOTAL B/U.P. AREA OF EXISTING & PROPOSED		
WING - A (G.F. TO 11TH FLOOR)	6948.412	SQ.MT
WING - B (G.F. TO 12TH FLOOR)	4697.878	SQ.MT
WING - C (G.F. TO 12TH FLOOR)	4697.878	SQ.MT
WING - D (G.F. TO 11TH FLOOR)	4692.317	SQ.MT
WING - E (G.F. TO 11TH FLOOR)	6940.916	SQ.MT
TOTAL	27887.401	SQ.MT

SCHEDULE OF OPENING

SR.NO.	TYPE	SIZE	DESCRIPTION
01	D	1.00 X 2.10	T.W. PANELLED DOOR
02	D1	0.90 X 2.10	T.W. PANELLED DOOR
03	D2	1.20 X 2.10	T.W. PANELLED DOOR
04	D3	1.80 X 2.10	T.W. PANELLED DOOR
05	W1	1.50 X 1.50	T.W. GLAZED WINDOW
06	W2	1.20 X 1.50	T.W. GLAZED WINDOW
07	W3	1.20 X 1.50	T.W. GLAZED WINDOW
08	V	0.60 X 0.60	M.S. LOUVERED VENTILATION
09	V	0.60 X 0.60	M.S. LOUVERED VENTILATION
10	O	1.00 X 2.10	OPENING
11	F.R.D.	1.00 X 2.10	FIRE RESISTANT DOOR


LEGEND:

PLOT BOUNDARY SHOWN IN
PROPOSED CONSTRUCTION SHOWN IN
EXISTING CONSTRUCTION SHOWN IN

SUBMISSION DRAWING

ARCHITECT	Date	Dwg No.	SUB 01
	Drawn by	Drawn by	CHANDU SIR
	Scale	Scale	1:100
OWNER	OWNER	OWNER	
1) MR. NARENDRA S. MALLEWAR	2) MR. RAHUL B. SURAMWAR	3) MR. MANOJ B. SURAMWAR	4) MR. CHANDRAKANT B. SURAMWAR
5) MR. MANGESH A. MALLEWAR	6) MR. RAJU B. CHANNANWAR		
PROJECTED BY: C. D. Gajipuri C.A. / 2001 / 27882 N.M.C. No. 188 M. No. 9422103229			

VISIT AAR
ARCHITECT/INTERIOR DESIGNER,
FLORISHILA APARTMENT, BEHIND
TOWNSHIP, DHARMA, NAGPUR-460010.
PH.NO.(0715)-2546183

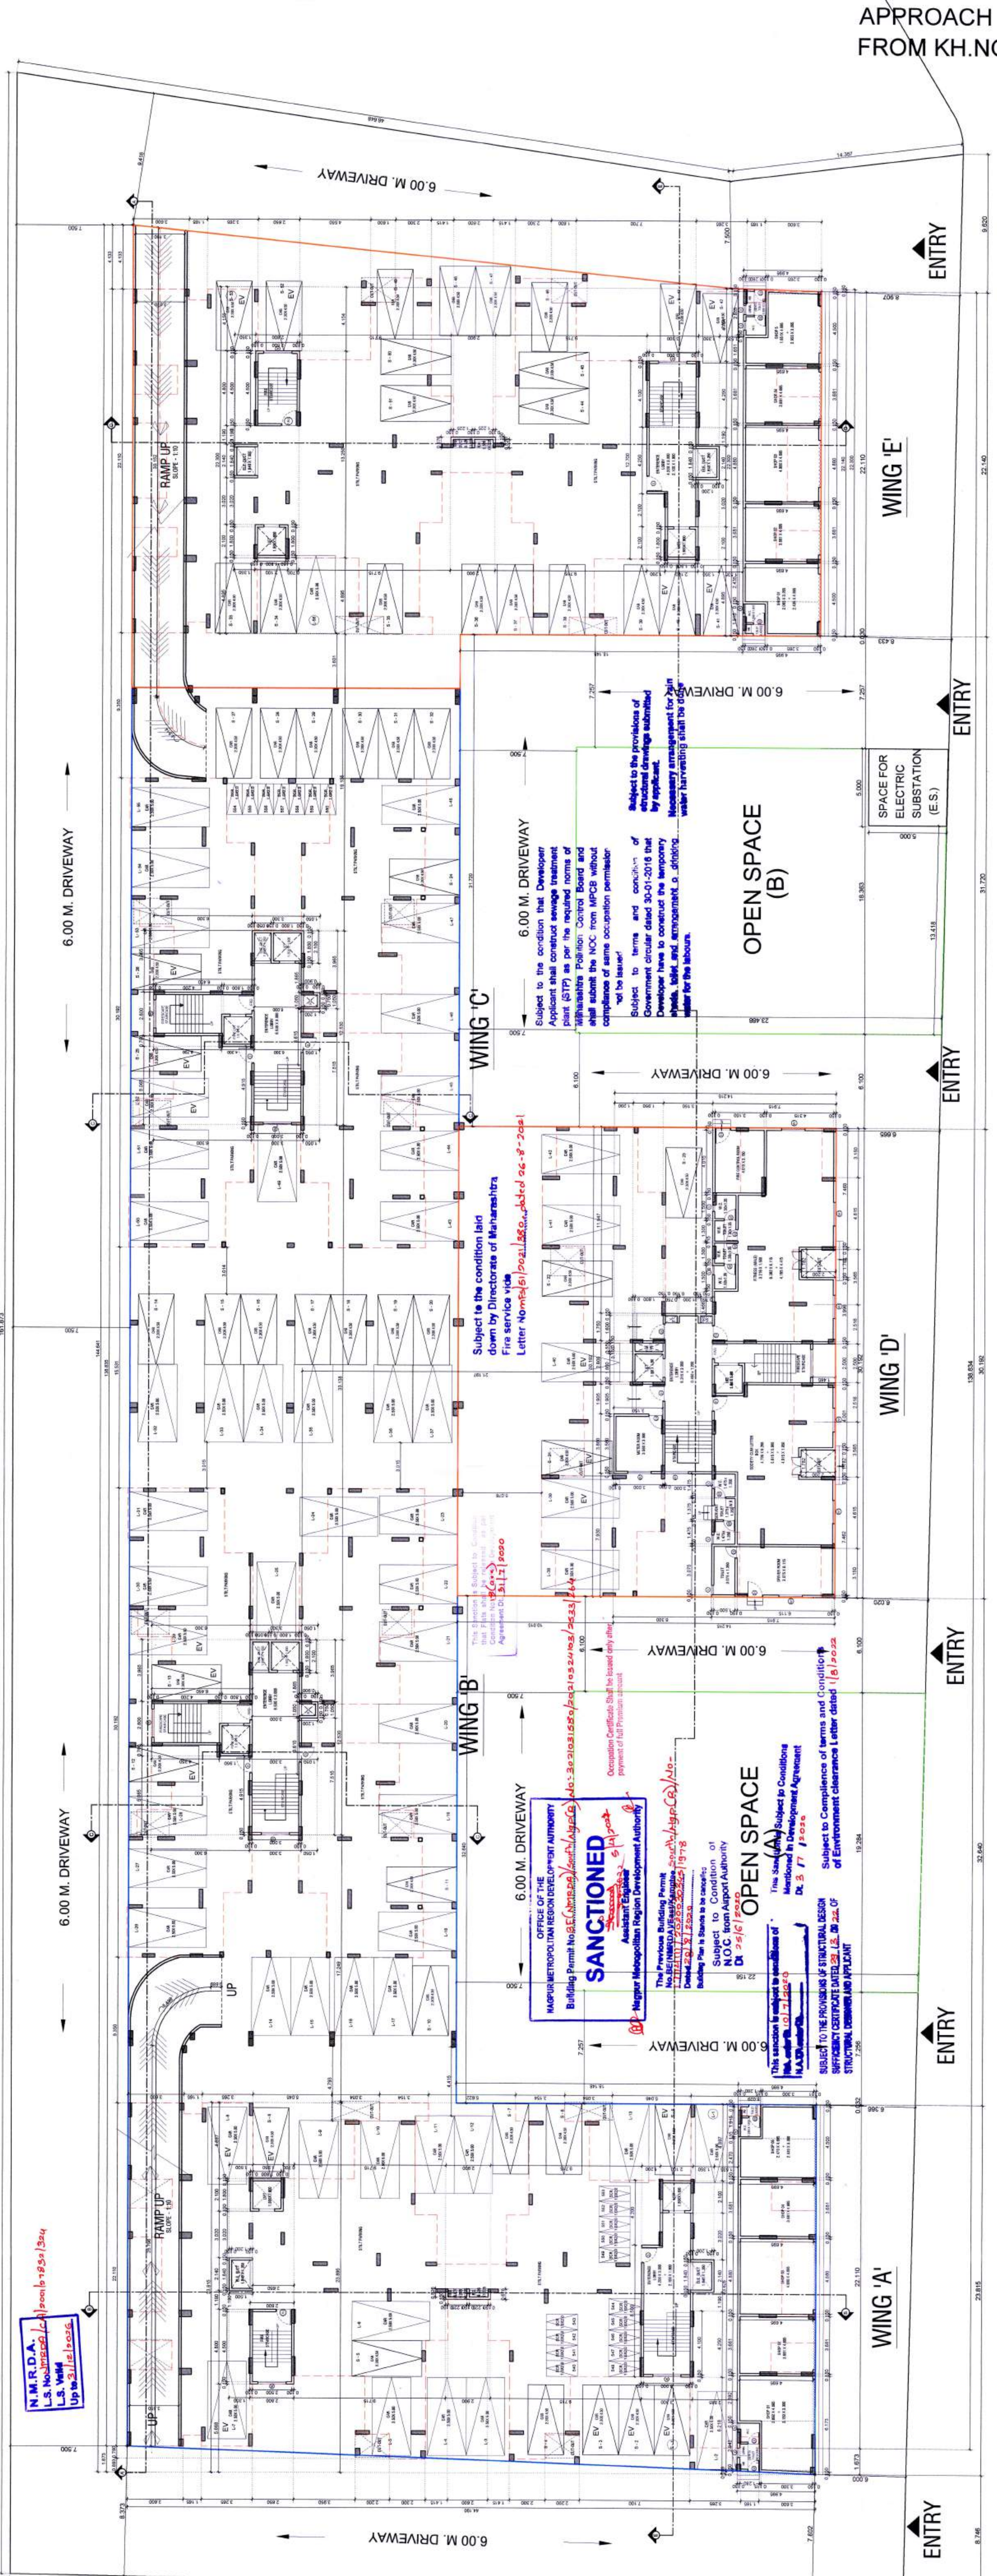

EXISTING & PROPOSED GROUND FLOOR PLAN
SCALE - 1: 150

18.00 M. WIDE ROAD

18.00 M. WIDE ROAD

APPROACH ROAD
FROM KH.NO. 154/1