


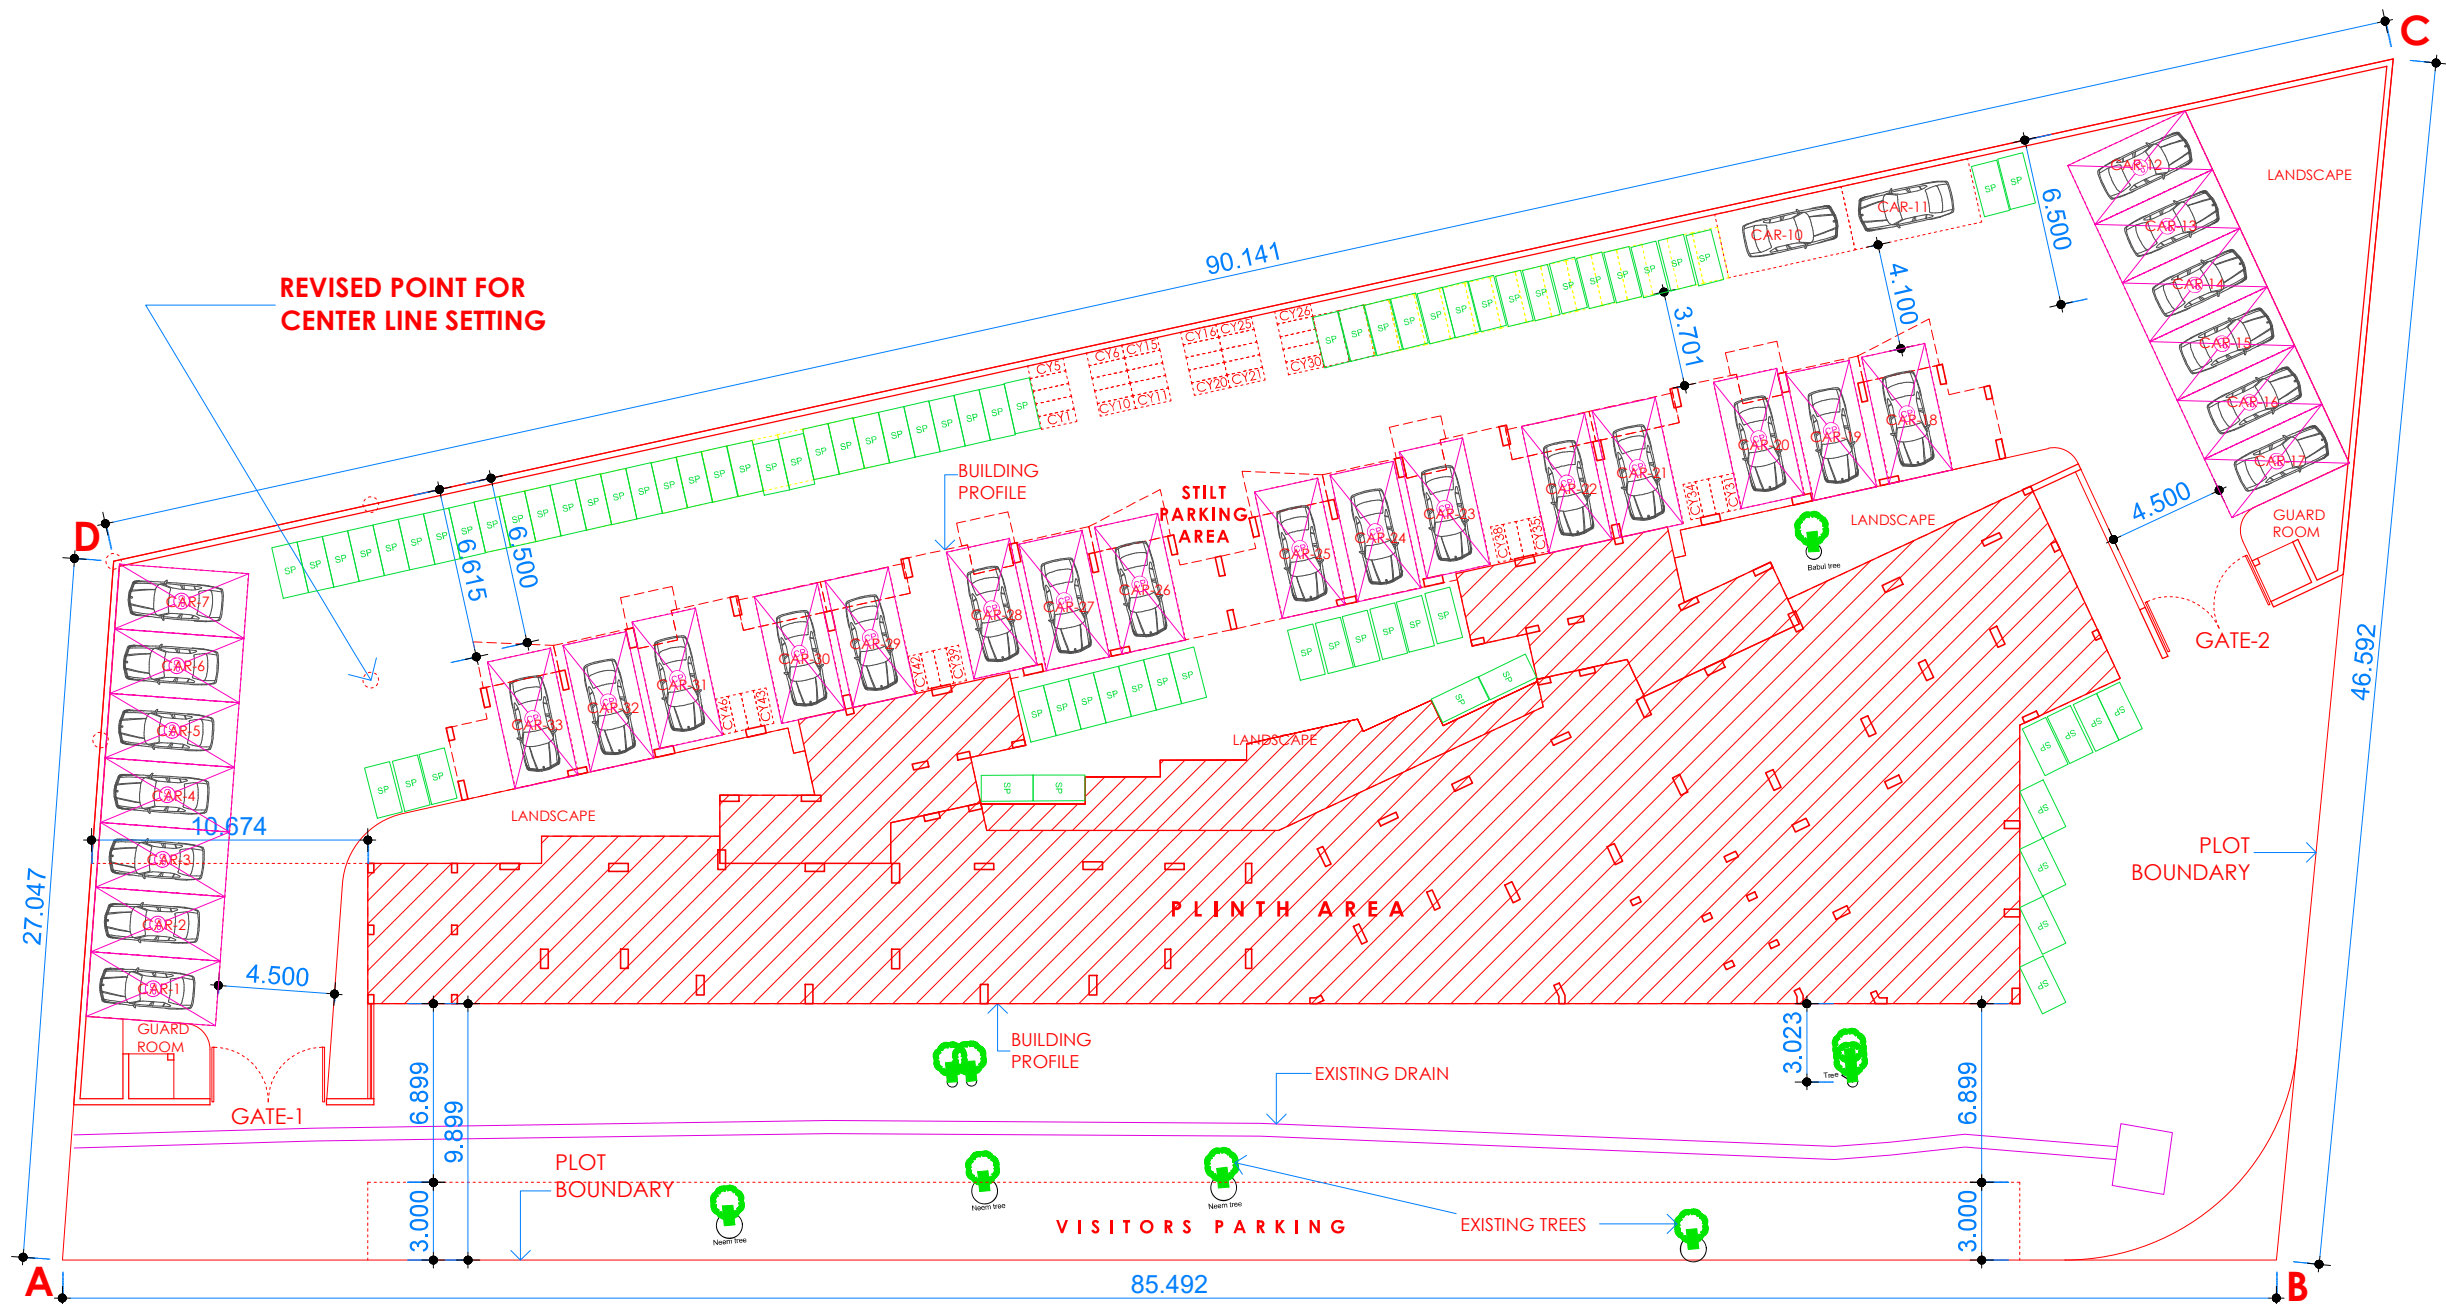

SITE PLAN - SHOWING PARKING AND SERVICES LAYOUT
SCALE - 1:100

Signature valid
Digitally signed by RAJESHWAR
PANDAGALE
Date: 2023.05.10 17:43 IST
Reason: Approved Drawing Plan
Location: Kalmeshwar Municipal Council

Proforma 1: Area Statement	
1. Area of plot (Minimum area of a, b, c to be considered) or area of subplot with sanctioned layout No. and subplot No.	3136.46
(a) As per ownership document (712, CTS extract)	3211.60
(b) As per ILR or City Survey measurement sheet	3211.60
(c) As per Computerized drawing area	3136.46
2. Area not in possession	0.00
3. Entire area (1+2)	3136.46
4. Deductions for:	
(a) Proposed D.P./D.P. Road widening Area (Service Road / Highway widening)	0.00
(b) Any D.P. Reservation area	0.00
Total (a+b)	0.00
5. Balance area of plot (3-4)	3136.46
6. Amenity space:	
(a) Applicable (1) > 20000 sqm	0.00
(b) Above 20000 sqm - (a) + 5 % of Total area	0.00
7. Net Plot Area (5-6)	3136.46
8. Recreational Open Space	
(a) If area (6) is more than 4000 sqm - 10 % of (6) is required	0.00
Proposed	0.00
(b) If area is less than 4000 sqm - Check -	
(i) If it is full number like 12,125,419, etc. As per 7.12 abstract or City Survey Number - No Recreational open space is required	-
(ii) If it is subdivision like 10, 25, 125, 4191 etc. then recreational open space is required	-
(A) 10 % Subject to minimum 200 sqm	0.00
Proposed	0.00
(B) Exemption to leave open space subject to availing being 5.5 % of 75 %	-
(C) Exemption to leave open space subject to payment of 10 % land value of land at (7) as per annual statement of rate	-

Certificate of Area:
Certified that the plot under reference was surveyed by me on 19/03/2023 and the dimensions of sides etc. of plot stated on plan are as measured on site and the area so worked out tallies with the area stated in document of Ownership T.P. Scheme Records/Land Records Department/City Survey records.

Signature
(Name of Architect/ Licensed Engineer/ Supervisor)

Owner's Declaration:
We undersigned hereby confirm that We would abide by plans approved by Authority / Collector. We would execute the structure as per approved plans. Also We would execute the work under supervision of proper technical person so as to ensure the quality and safety at the work site.

Owner (s) name and signature
Architect/ Licensed Engineer/ Supervisor name and signature
Job No.

LEGENDS:
Proposed Building
Proposed Road
Proposed Drain
Proposed Tree
Proposed Landscape
Proposed Gate
Proposed Guard Room
Proposed Stilt Parking Area
Proposed Plinth Area
Proposed Visitors Parking
Proposed Existing Drain
Proposed Existing Trees
Proposed Plot Boundary
Proposed 24 M. Wide Road

Postal Address - sarvodaya dot n market.gandhinagar, Nagpur C

DESCRIPTION OF PROJECT:
Type of Proposal - Mixed
BUILDING ON CTS. NO./SURVEY NO. - 815

SITE ADDRESS:
KH NO - 815/1 NEAR MPL HIGH SCHOOL, KALMESHWAR

Name of Engineer - Ravi Raviola Shinde
ADDRESS OF OFFICE
Office
Kalmeshwar

OWNERS SIGN
Verified by applicant

TECHNICAL PERSON SIGN
Signature valid
Digitally signed by RAJESHWAR PANDAGALE
Date: 2023.05.10 17:43 IST
Reason: Approved Drawing Plan
Location: Kalmeshwar Municipal Council

SCALE 1:100
JOB No. 19022 COMRA-20-09

Date: 19/03/23

SUBMISSION DRAWING