


P-LINE PLAN OF
GROUND FLOOR

Polygon	Area
A-1	17.83
A-2	2.075
A-3	15.769
Total	

P-LINE PLAN OF
FIRST, SECOND, THIRD,
FOURTH, FIFTH, SIXTH FLOOR

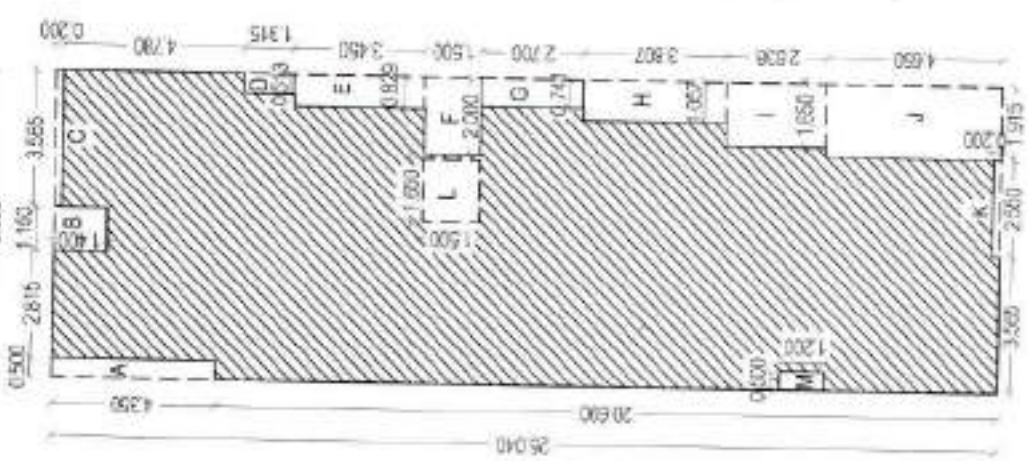

NAGPUR DP SHEET NO 13
PLOT NO 55




FLOOR WISE FSI STATEMENT


FLOOR	COMA	RESL	IND	SPEC	PROPOSED BUILT UP AREA	REMARKS	TOTAL BUILT UP AREA
GROUND FLOOR PLAN	0.000	15.760	0.000	0.000	0		15.760
FIRST FLOOR PLAN	0.000	16.715	0.000	0.000	2		16.715
SECOND FLOOR PLAN	0.000	16.715	0.000	0.000	2		16.715
THIRD FLOOR PLAN	0.000	16.715	0.000	0.000	2		16.715
FOURTH FLOOR PLAN	0.000	16.715	0.000	0.000	2		16.715
FIFTH FLOOR PLAN	0.000	16.715	0.000	0.000	2		16.715
SIXTH FLOOR PLAN	0.000	16.715	0.000	0.000	2		16.715
TOTAL FLOOR AREA	0.000	1018.810	0.000	0.000	12		1018.810

FSI CALCULATION


FSI CALCULATION	PERMISSIBLE	PROPOSED
1- TOTAL FLOOR AREA	297.055 SQ.M.	297.055 SQ.M.
2- TANGENT DEDUCT	3.140 SQ.M.	3.140 SQ.M.
3- TOTAL NET FLOOR AREA	293.915 SQ.M.	293.915 SQ.M.
4- FSI PERMISSIBLE = 2.0	587.830 SQ.M.	587.830 SQ.M.
5- PAID PREMIUM = 30%	86.116 SQ.M.	86.116 SQ.M.
6- ANCILLARY FSI	406.167 SQ.M.	406.167 SQ.M.
7- TOTAL AREA	1083.113 SQ.M.	1083.113 SQ.M.

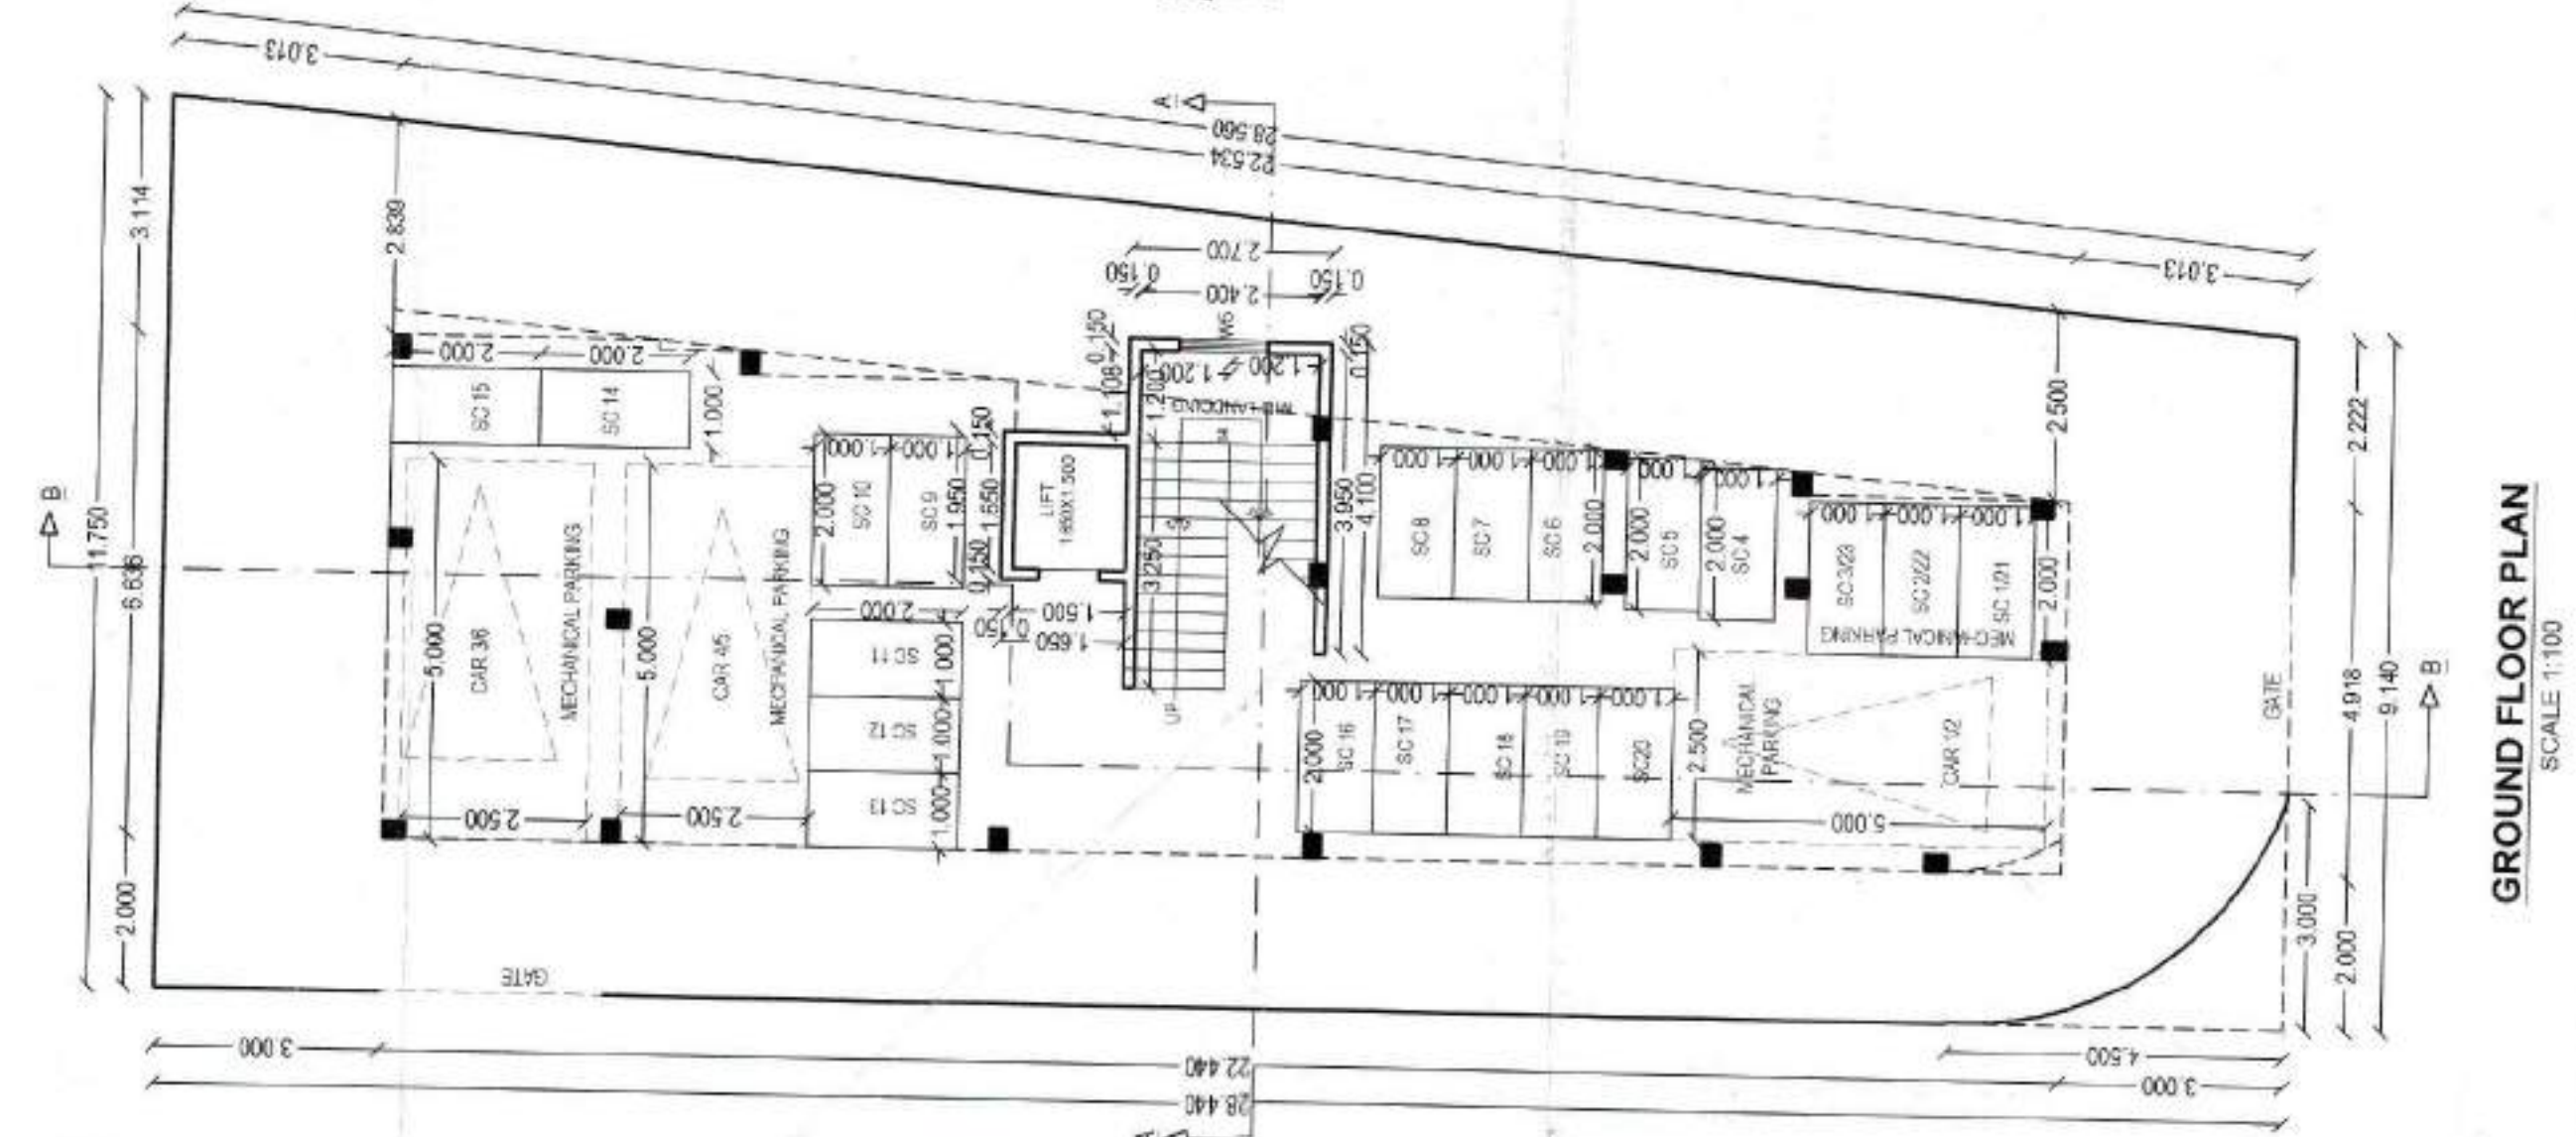


GROUND FLOOR PLAN
SCALE 1:100

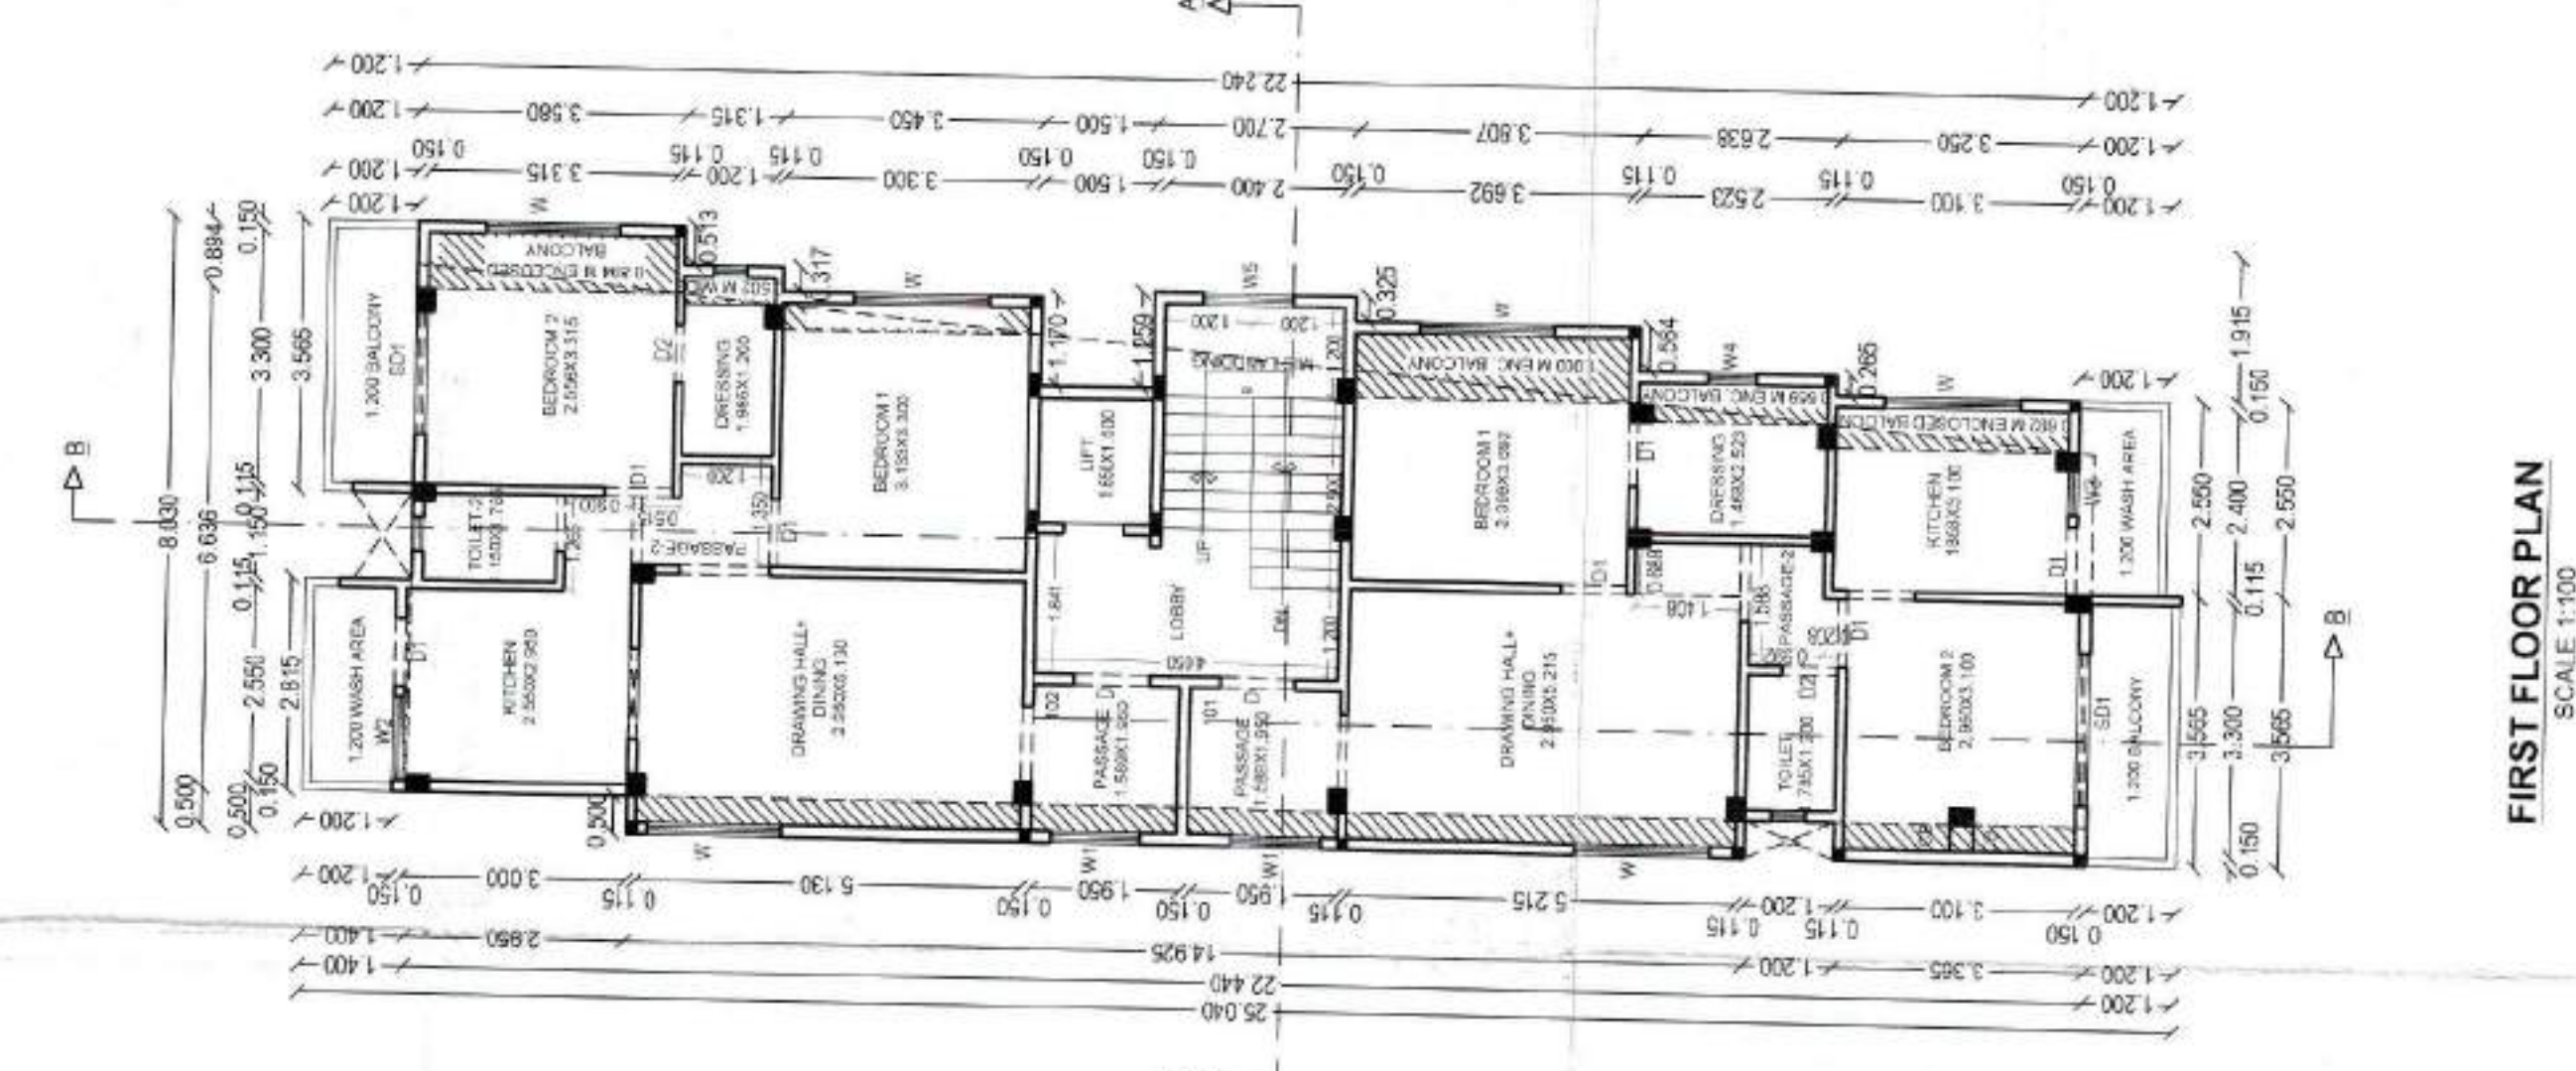


FIRST FLOOR PLAN
SCALE 1:100

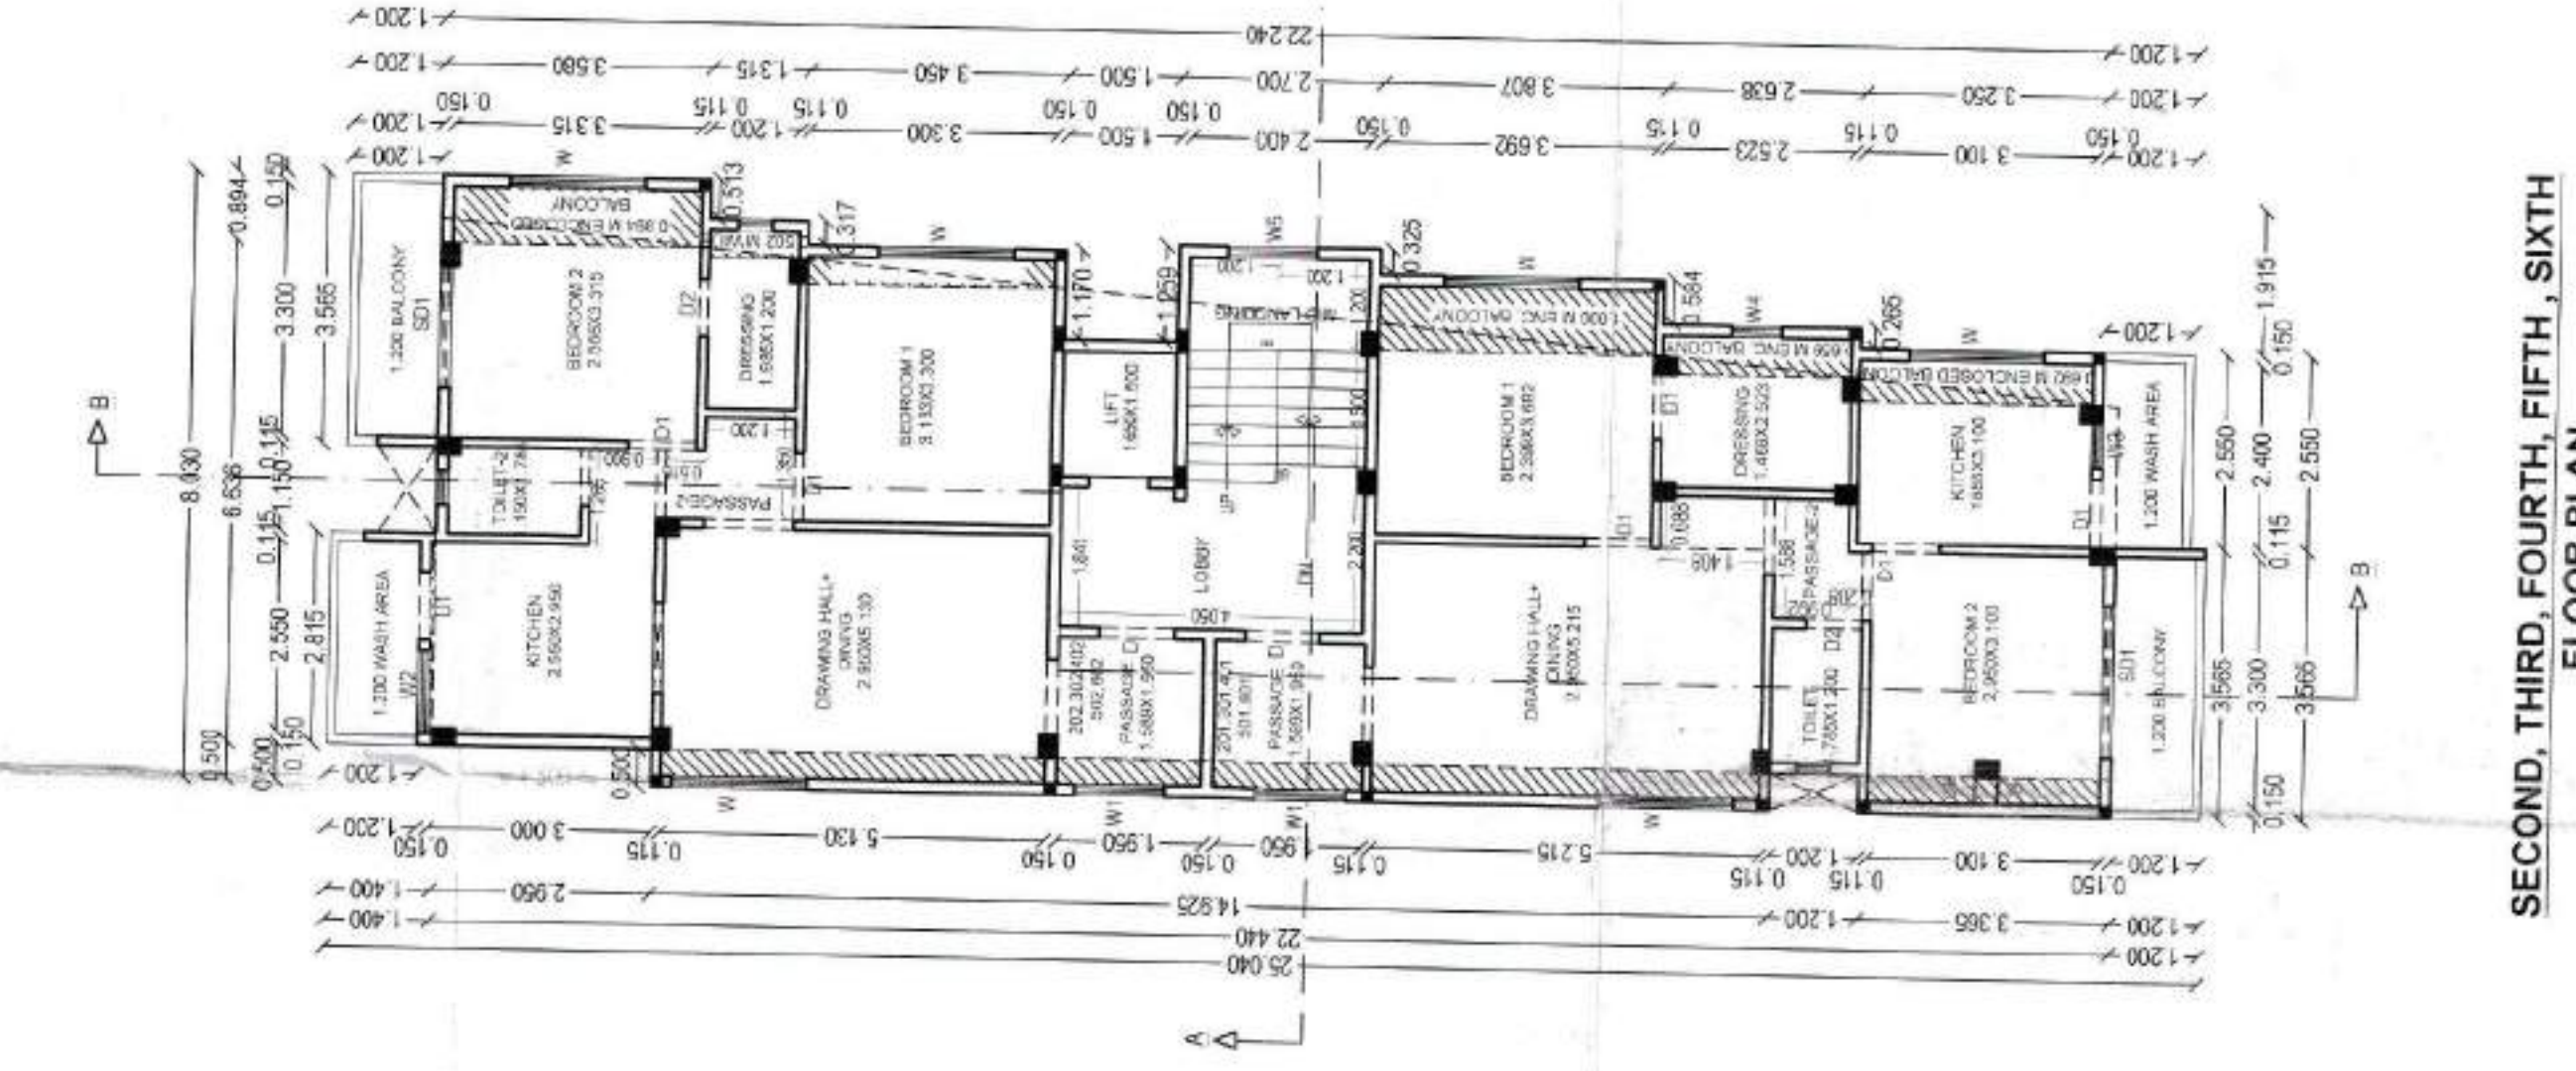

SECOND, THIRD, FOURTH, FIFTH, SIXTH
FLOOR PLAN
SCALE 1:100

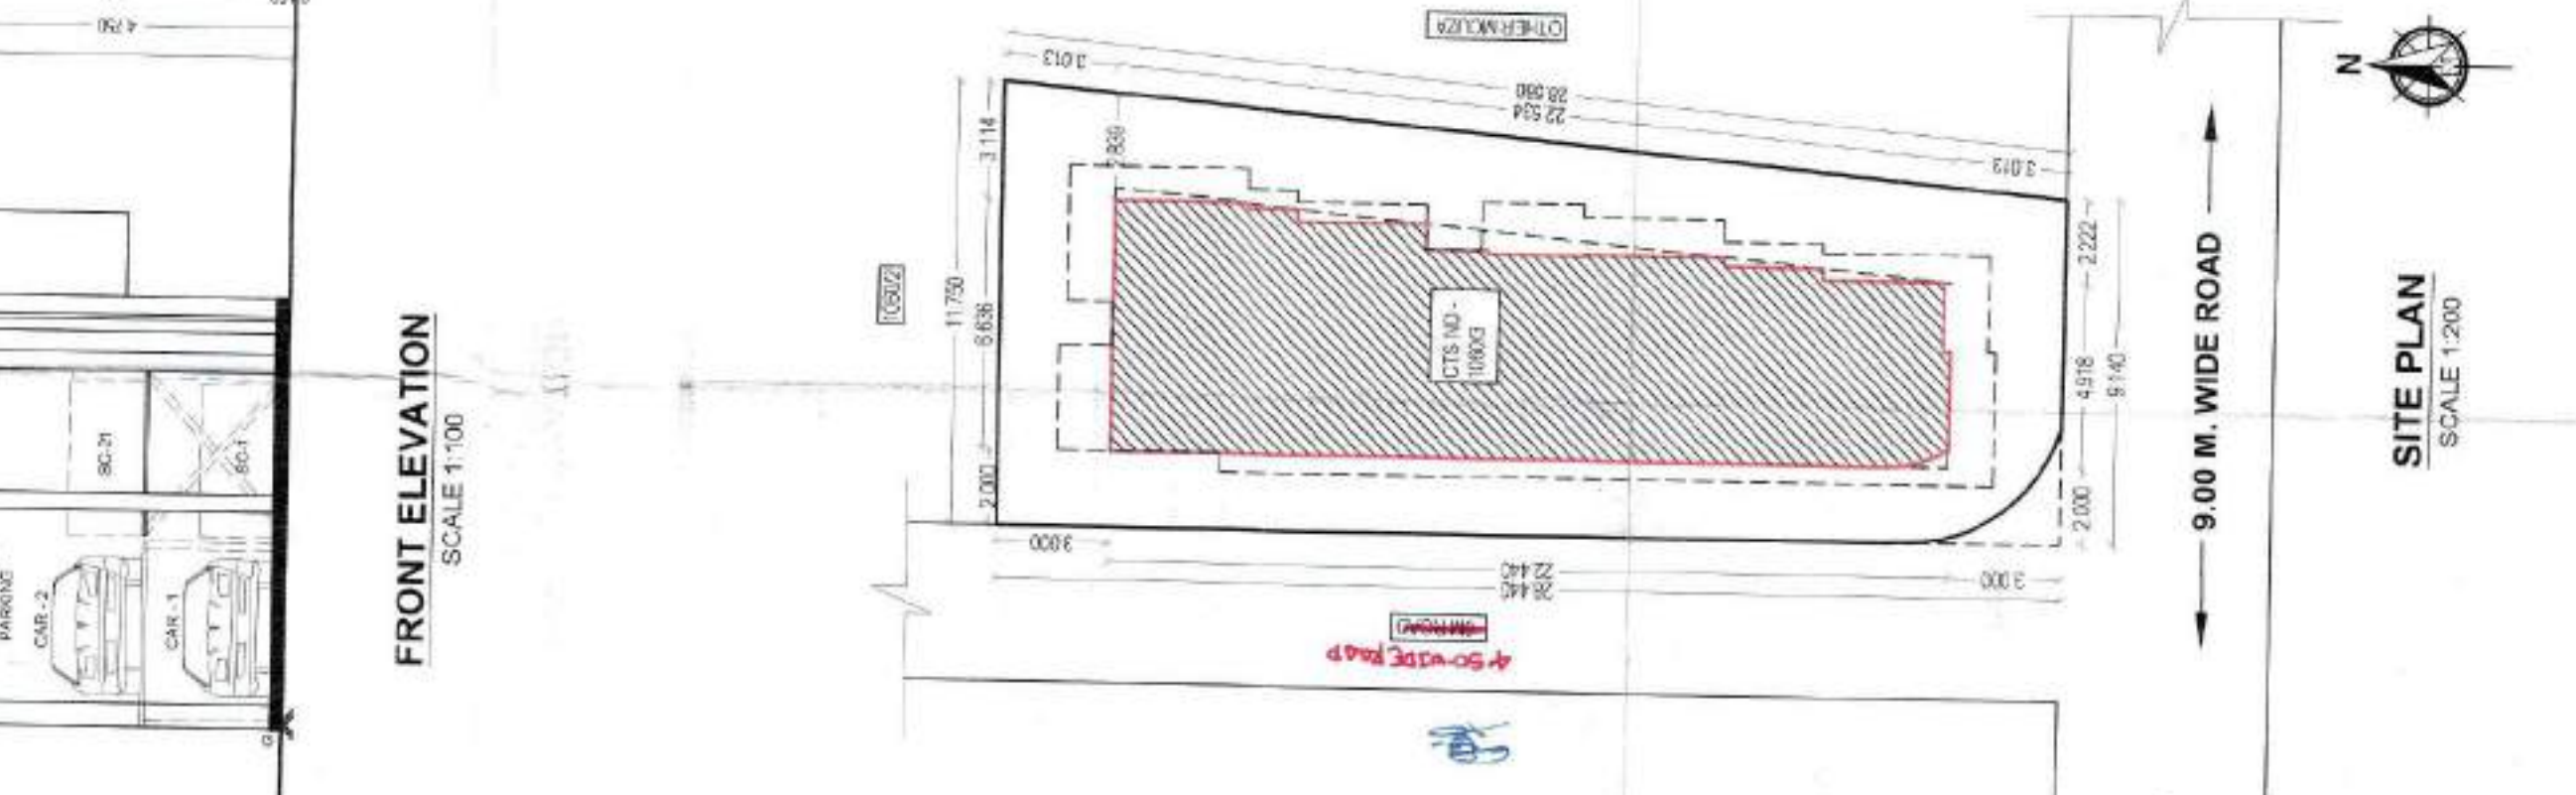

FRONT ELEVATION
SCALE 1:100

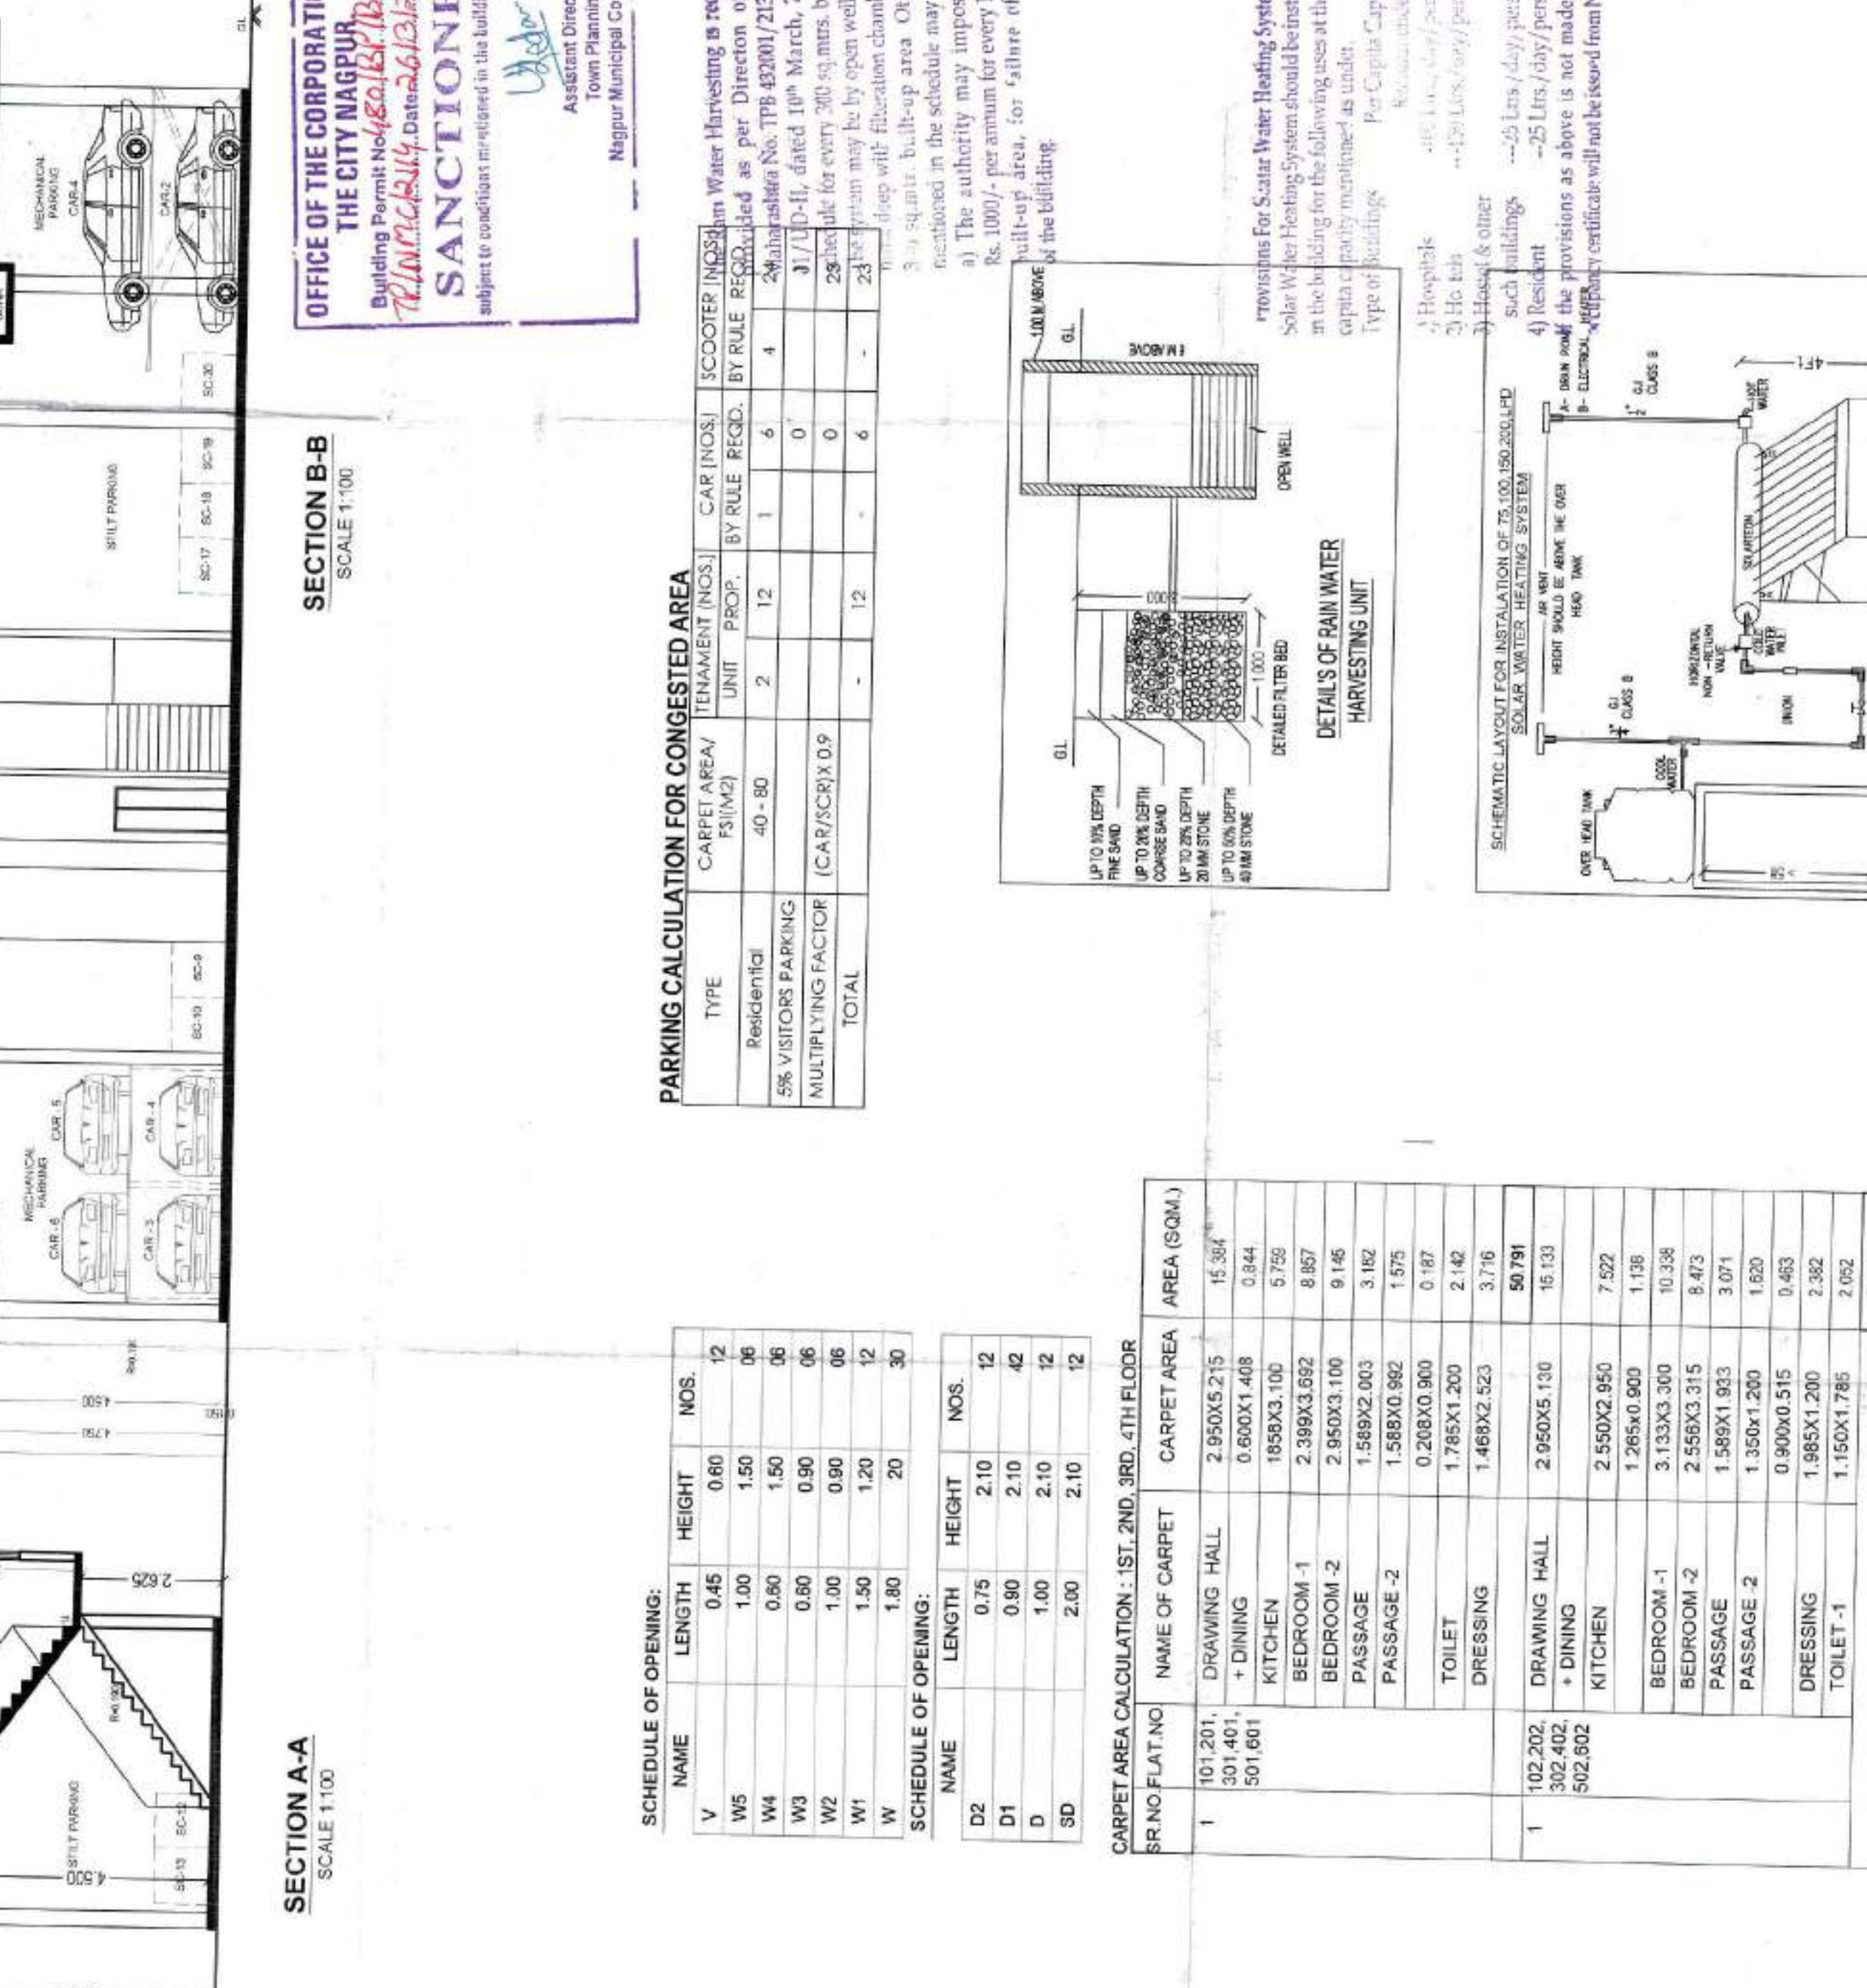

SITE PLAN
SCALE 1:100

