


WING C

N.M.R.D.A.
LS No. NMRD/2018/13423/144
LS Valid
Up to 21/12/2029

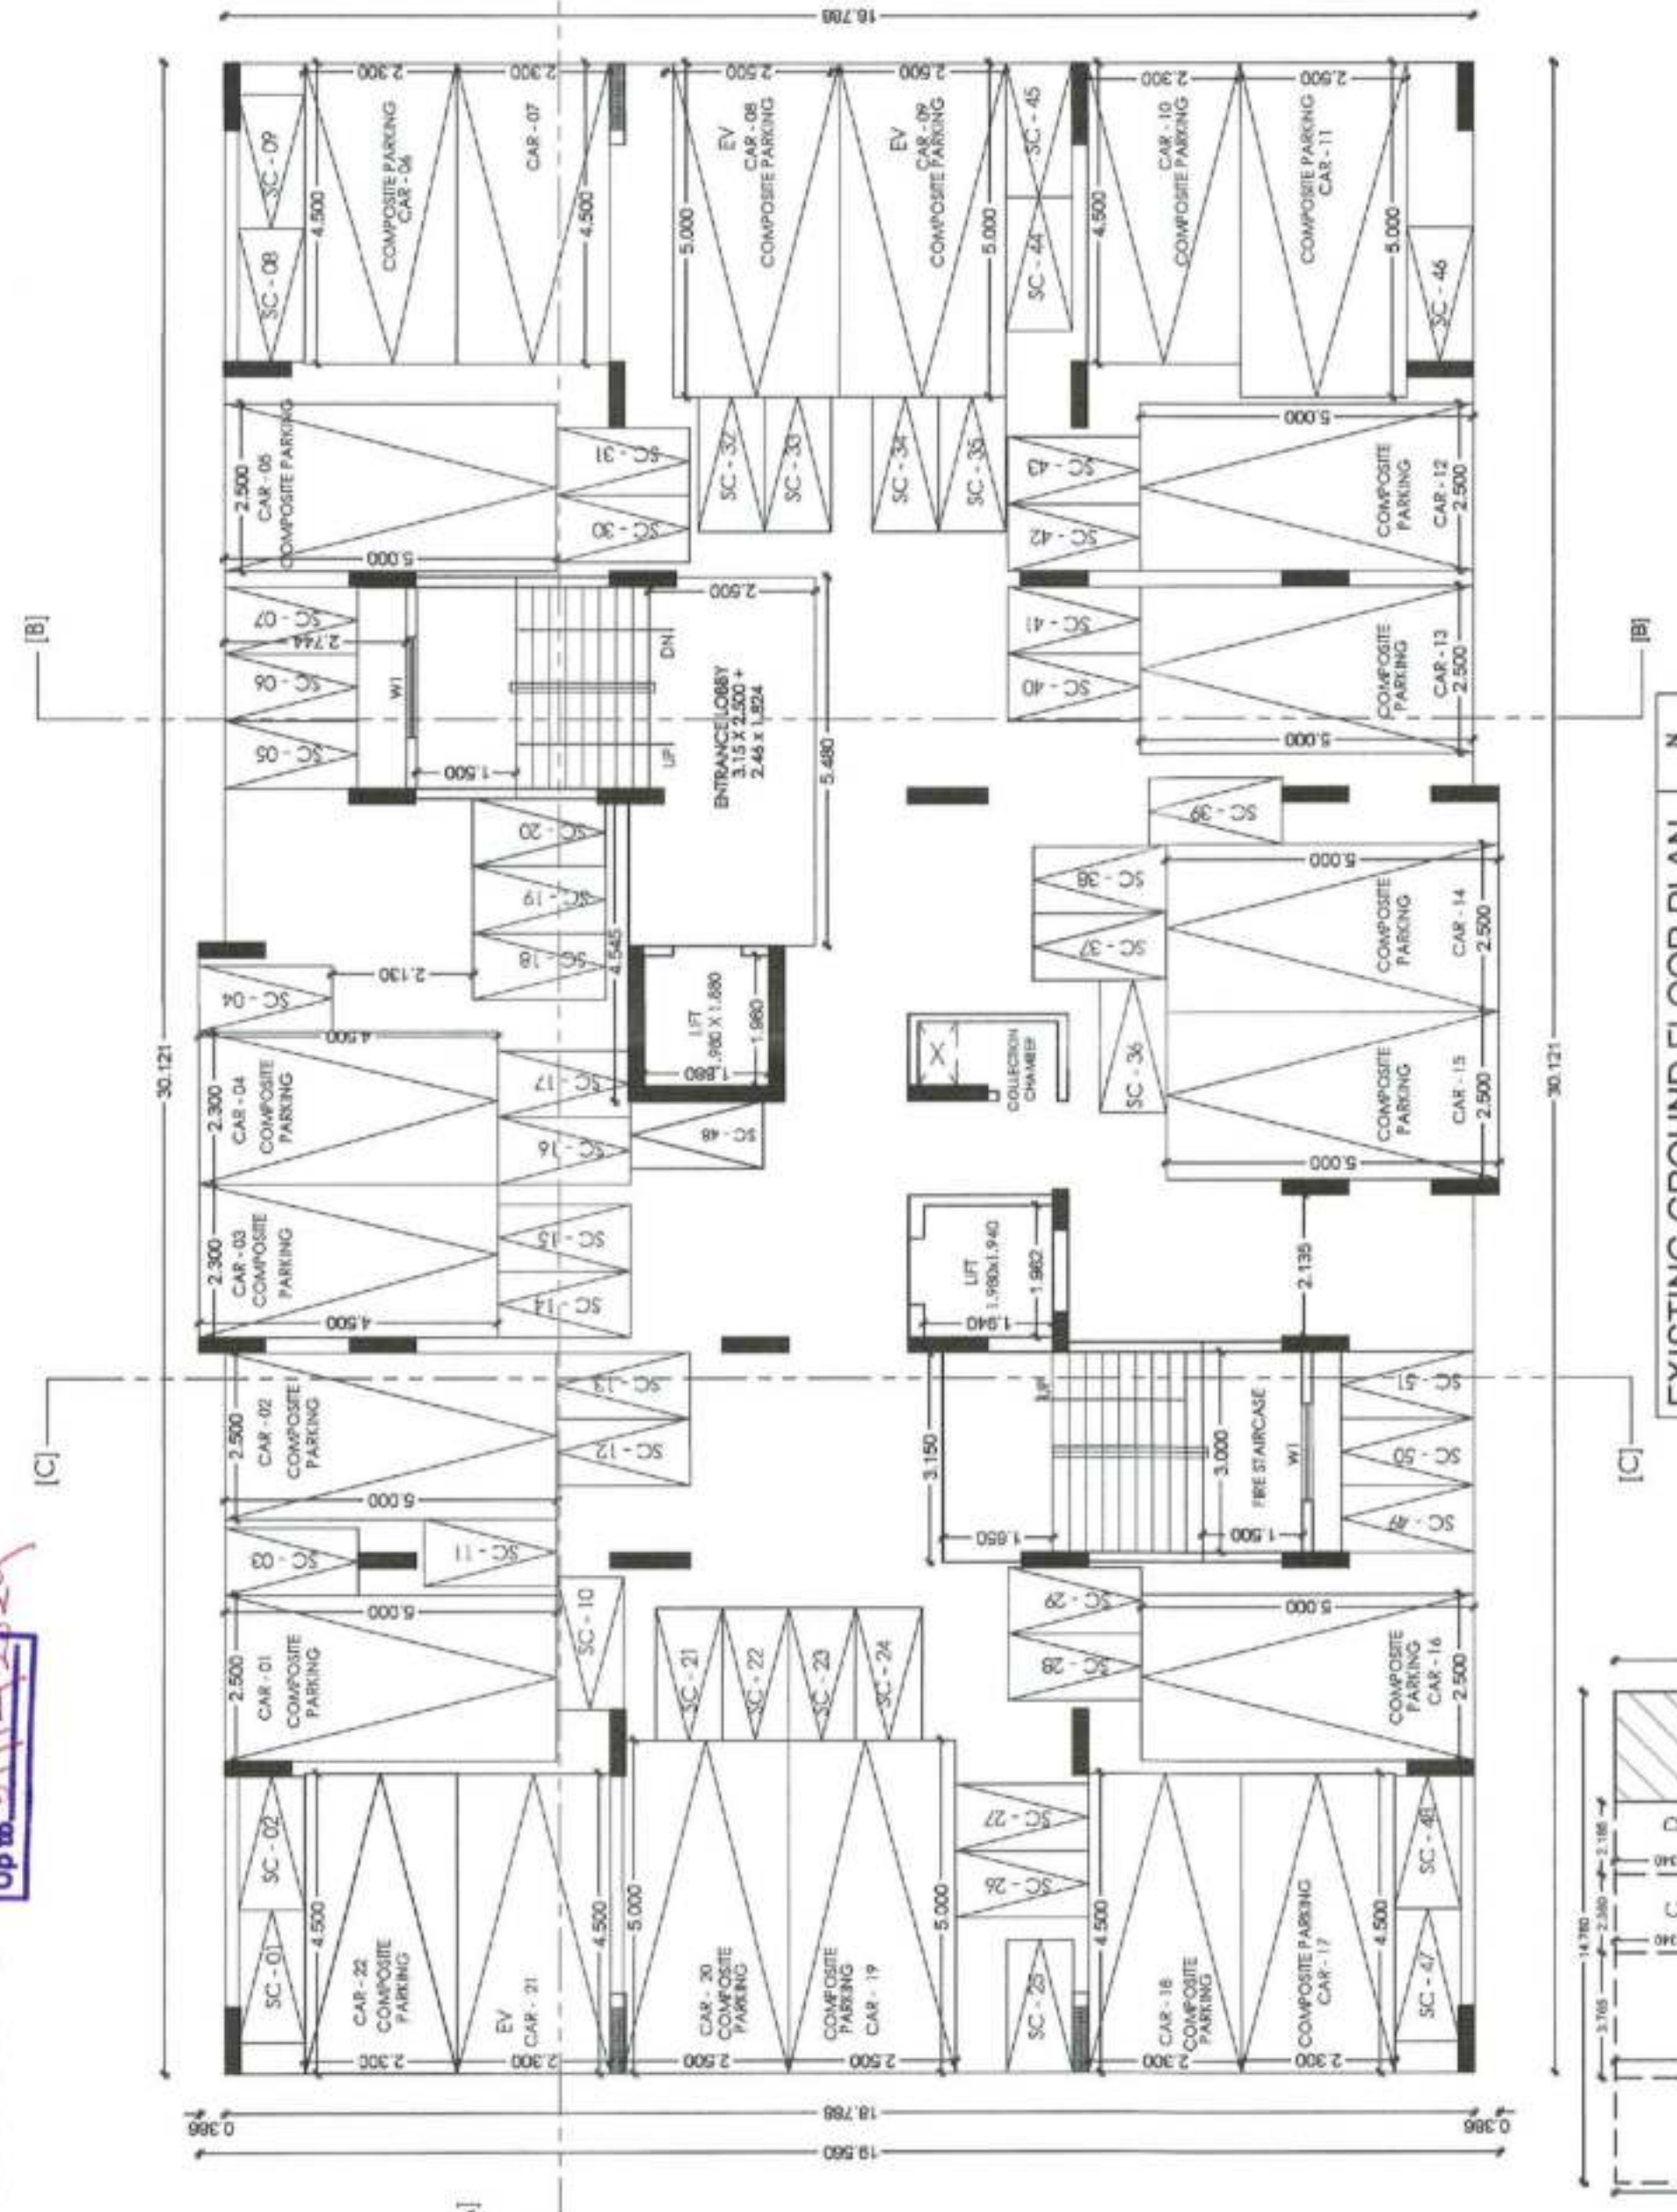


EXISTING GROUND FLOOR PLAN
SCALE 1:100

WING - C

EXISTING GROUND FLOOR AREA STATEMENT (WING C)			
AREA OF BLOCK		AREA (SQ.M.)	
SR NO.		DIMENSION	
1		14.150 X 13.614	
DEDUCTION		200.942	
A		3.150 X 5.064	
B		3.765 X 7.550	
C		2.360 X 3.340	
D		2.185 X 3.340	
E		2.212 X 3.664	
F		1.403 X 5.064	
G		2.360 X 7.554	
H		2.335 X 7.664	
I		3.150 X 7.664	
TOTAL (A-I)		146.425	
TOTAL BUIP AREA OF GROUND FLOOR		146.425	
2		200.942	
EXISTING GROUND FLOOR BUILT UP AREA (A-I)		146.425	

EXISTING FIRST FLOOR
P.LINE BLOCK PLAN
SCALE 1:200

EXISTING FIRST FLOOR AREA STATEMENT (WING C)			
AREA OF BLOCK		AREA (SQ.M.)	
SR NO.		DIMENSION	
1		14.150 X 13.614	
DEDUCTION		200.942	
A		3.150 X 5.064	
B		3.765 X 7.550	
C		2.360 X 3.340	
D		2.185 X 3.340	
E		2.212 X 3.664	
F		1.403 X 5.064	
G		2.360 X 7.554	
H		2.335 X 7.664	
I		3.150 X 7.664	
TOTAL (A-I)		146.425	
TOTAL BUIP AREA OF FIRST FLOOR		146.425	
2		200.942	
EXISTING FIRST FLOOR BUILT UP AREA (A-I)		146.425	

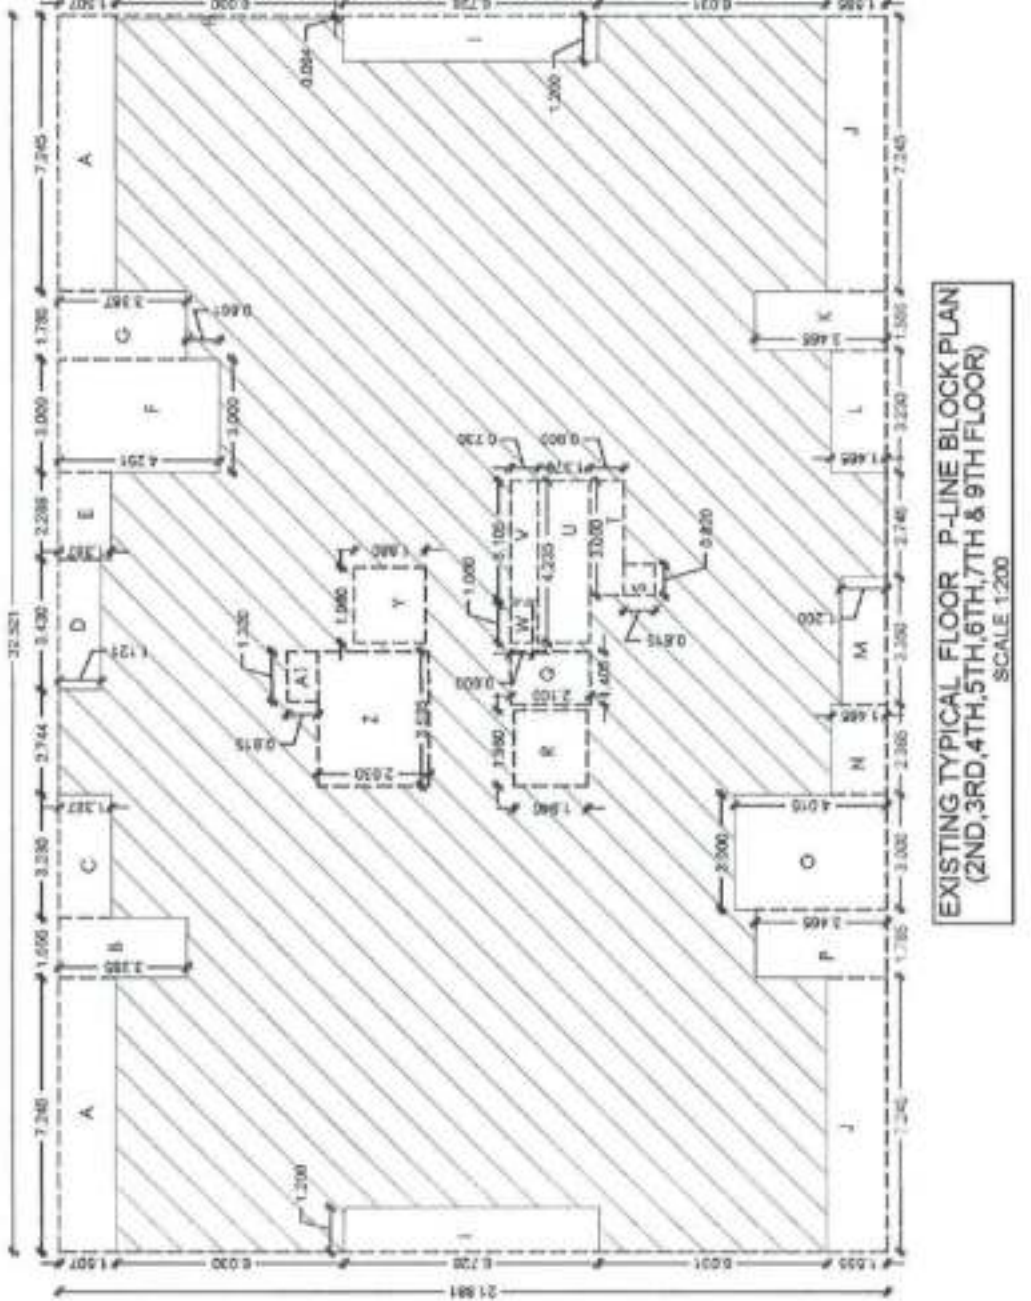

EXISTING FIRST FLOOR
P.LINE BLOCK PLAN
SCALE 1:200

EXISTING FIRST FLOOR AREA STATEMENT (WING C)			
AREA OF BLOCK		AREA (SQ.M.)	
SR NO.		DIMENSION	
1		14.150 X 13.614	
DEDUCTION		200.942	
A		3.150 X 5.064	
B		3.765 X 7.550	
C		2.360 X 3.340	
D		2.185 X 3.340	
E		2.212 X 3.664	
F		1.403 X 5.064	
G		2.360 X 7.554	
H		2.335 X 7.664	
I		3.150 X 7.664	
TOTAL (A-I)		146.425	
TOTAL BUIP AREA OF FIRST FLOOR		146.425	
2		200.942	
EXISTING FIRST FLOOR BUILT UP AREA (A-I)		146.425	


OFFICE OF THE
NAGPUR METROPOLITAN REGION DEVELOPMENT AUTHORITY
Building Permit No. B.E. (NMRD/2018/13423/144)
SANCTIONED
Assistant Engineer
Nagpur Metropolitan Region Development Authority

256

80-1016/2002-11-22-37/2502-256

EXISTING FIRST FLOOR PLAN
SCALE 1:100

WING - C

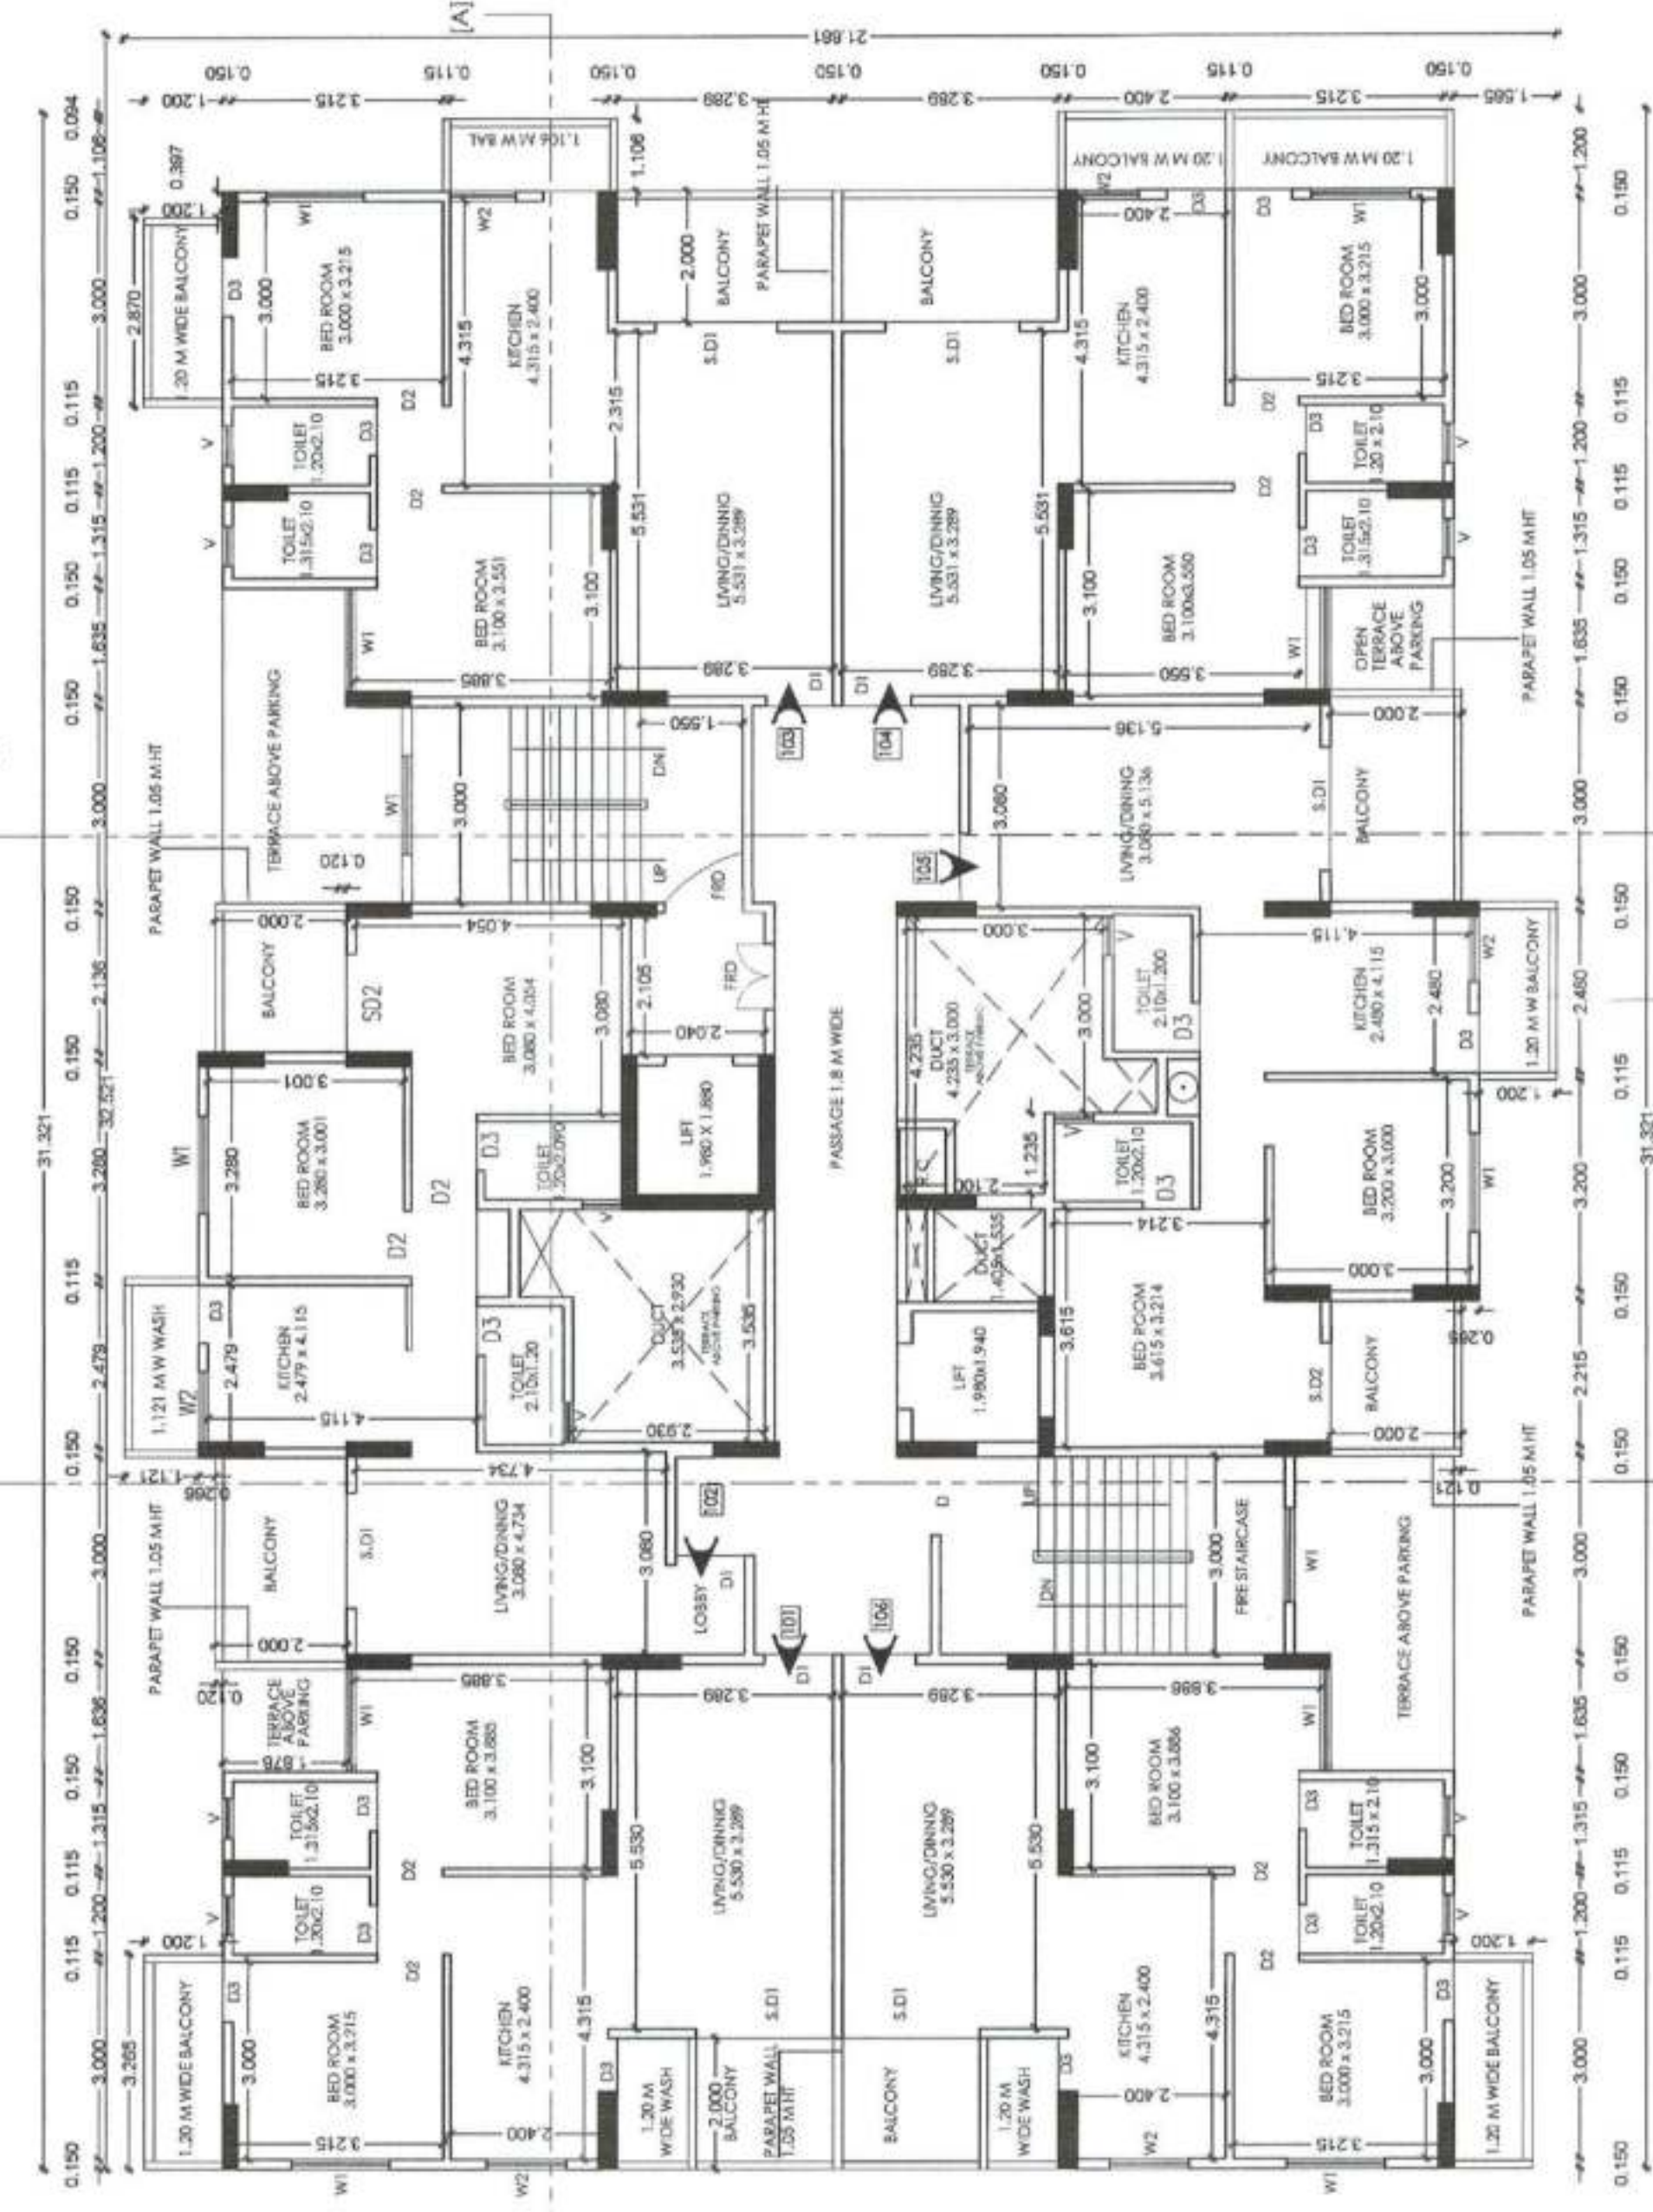

FORM OF STATEMENT - 3 (AREA DETAILS OF APARTMENT)			
PROPOSED BUILDING		EXISTING BUILDING	
FLOOR NO.		FLOOR NO.	
1		1	
2		2	
3		3	
145		145	