


REVISED EXISTING & PROPOSED CONSTRUCTION
FOR RESIDENTIAL BUILDING PLAN FOR MULTI
FAMILY DWELLING UNIT ON PLOT NO. 35 & 36,
KIL. NO. 90.90, MOUZA - BABULKHEDA IN
INDRAPRASTHA G. N. S. S. NAGPUR.


BELONGING TO :-

- M/S. K.C. ASSOCIATES
THROUGH IT'S PARTNERS
1)SHRI. CHETAN SUDHAKAR BATTULWAR
2) SAU. PHAGADEVI KARNIDAS PAWAR
3)SAU. GITABAI KEDARNATH SHARMA.
4)SAU. URMILA CHUNNILAL PAWAR.

AREA STATEMENT		432.000	SQ. MT.
PLOT AREA			
PERMISSIBLE AREA			
BASIC F.S.L. (11.30)			
PREMIUM F.S.L. (10.50)			
TOTAL AREA		691.200	696.458
ANCLARY F.S.L. (0.60)		414.720	414.275
TOTAL PERMISSIBLE F LINE AREA		1105.920	1104.734
1) AREA ON GROUND FLOOR			20.646
2) AREA ON SECOND FLOOR			216.724
3) AREA ON THIRD FLOOR			216.959
4) AREA ON FOURTH FLOOR			216.724
5) AREA ON FIFTH FLOOR			216.959
6) TOTAL AREA ON ALL FLOOR			1104.734

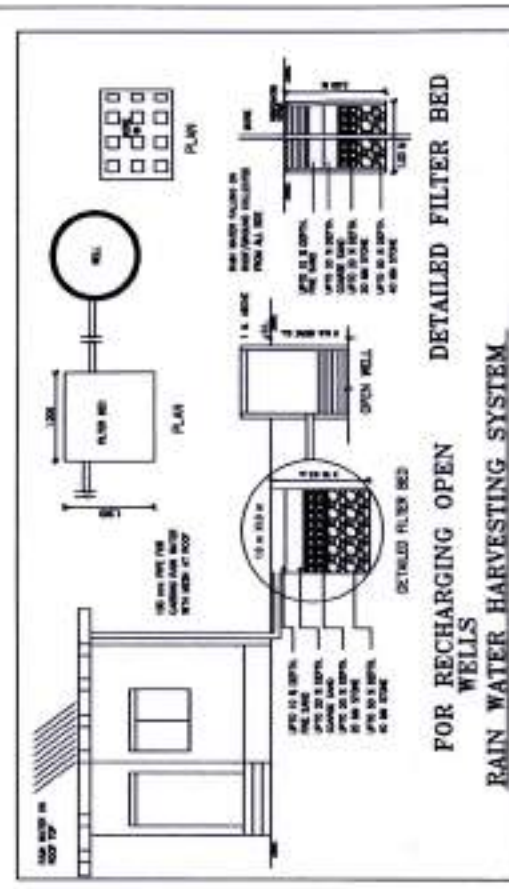

FOR REGULAR OPEN
WELLS
RAIN WATER HARVESTING SYSTEM.

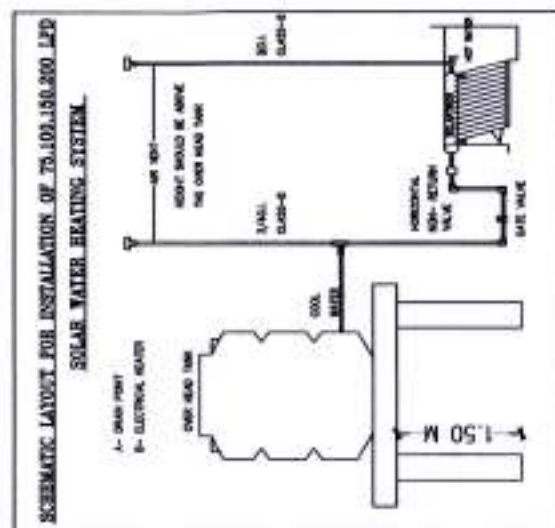

SCHEDULE OF OPENING		SIZE	SPECIFICATIONS
D	1.000	2.100	T.W. PANELED DOOR
D	0.900	2.100	T.W. PANELED DOOR
D	1.000	2.100	T.W. PANELED DOOR
D	1.500	2.100	T.W. PANELED DOOR
W	1.500	1.200	ALUMINUM FULLY GLAZED WINDOW
W	1.200	1.200	ALUMINUM FULLY GLAZED WINDOW
FGW	2.000	1.200	FIX GLAZED WINDOW
V	0.600	0.600	ALUMINUM VENTILATOR

INDEX	
1	PLOT BOUNDARY SHOWN BY
2	PROPOSED CONSTRUCTION SHOWN BY
3	EXISTING CONSTRUCTION SHOWN BY
4	EXISTING/OLD CONSTRUCTION TO BE DEMOLISH SHOWN BY

OWNER
STAMP & SIGNATURE :

LS/ ARCHITECT
STAMP & SIGNATURE :

M. D. PADOLE
ARCHITECT / ENGINEER
N.I.T.L. NO. 2090
N.M.C.S. NO. 1.447


EXISTING GROUND FLOOR AREA CALCULATION			
SR.	BLOCKS	LENGTH	BREADTH
1	A	4.40	4.50
	TOTAL AREA GROUND FLOOR		20.646

EXISTING TYPICAL 1ST & 3RD FLOOR AREA CALCULATION			
SR.	BLOCKS	LENGTH	BREADTH
1	A	17.970	14.900
2	B	3.350	1.100
	TOTAL AREA		254.690
	DEDUCTION		
1	L1	1.590	1.500
2	D1	4.735	2.500
3	D2	5.490	2.500
4	D3	4.930	1.000
5	D4	1.200	1.000
6	D5	2.515	1.000
7	D6	0.520	4.200
	TOTAL AREA		37.877
	TOTAL AREA 1ST & 3RD FLOOR		216.813




EXISTING TYPICAL 2ND & 4TH FLOOR AREA CALCULATION			
SR.	BLOCKS	LENGTH	BREADTH
1	A	17.970	14.900
2	B	3.350	1.100
	TOTAL AREA		244.816
	DEDUCTION		
1	L1	1.590	1.500
2	D1	1.480	3.500
3	D2	5.490	2.500
4	D3	0.915	3.500
5	D4	1.200	1.000
6	D5	2.515	1.000
	TOTAL AREA		21.959
	TOTAL AREA 2ND & 4TH FLOOR		222.857

PROPOSED FIFTH FLOOR AREA CALCULATION			
SR.	BLOCKS	LENGTH	BREADTH
1	A	17.970	14.900
2	B	1.185	3.730
	TOTAL AREA		4.420
	DEDUCTION		
1	L1	1.590	1.500
2	D1	4.735	2.500
3	D2	5.490	2.500
4	D3	4.930	1.000
5	D4	1.200	1.000
6	D5	2.515	1.000
7	D6	0.520	4.200
	TOTAL AREA		37.877
	TOTAL AREA FIFTH FLOOR		216.774

PARKING AREA STATEMENT			
REQUIRED PARKING FOR RESIDENTIAL USES, TOTAL 10 TENEMENTS			
1) 5 TENEMENT FOR EVERY TENEMENT HAVING CARPET AREA EQUAL TO OR ABOVE 80 SQ. MT. BUT LESS THAN 150 SQ. MT. (1 CAR + 3 SCOOTER)			
2) 5 TENEMENT FOR EVERY 2 TENEMENT EACH TENEMENT HAVING CARPET AREA EQUAL TO OR ABOVE 40 SQ. MT. BUT LESS THAN 80 SQ. MT. (1 CAR + 3 SCOOTER) TOTAL PARKING (7.5 CAR + 28 SCOOTER)			
REQUIRED	0.05 VISITOR	TOTAL	0.9 MULTYPYING
PARKING	7.5	0.375	7.875
SCOOTER	28	3.4	28.4
			27
PARKING PROVIDED	5	12.40	62.50
CAR	2CAR+12 SCOOTER	36.35	50.00
SCOOTER	(15+12+27 SCOOTER)	2.00	30.00
			50.00
			132.90
			SQ.M

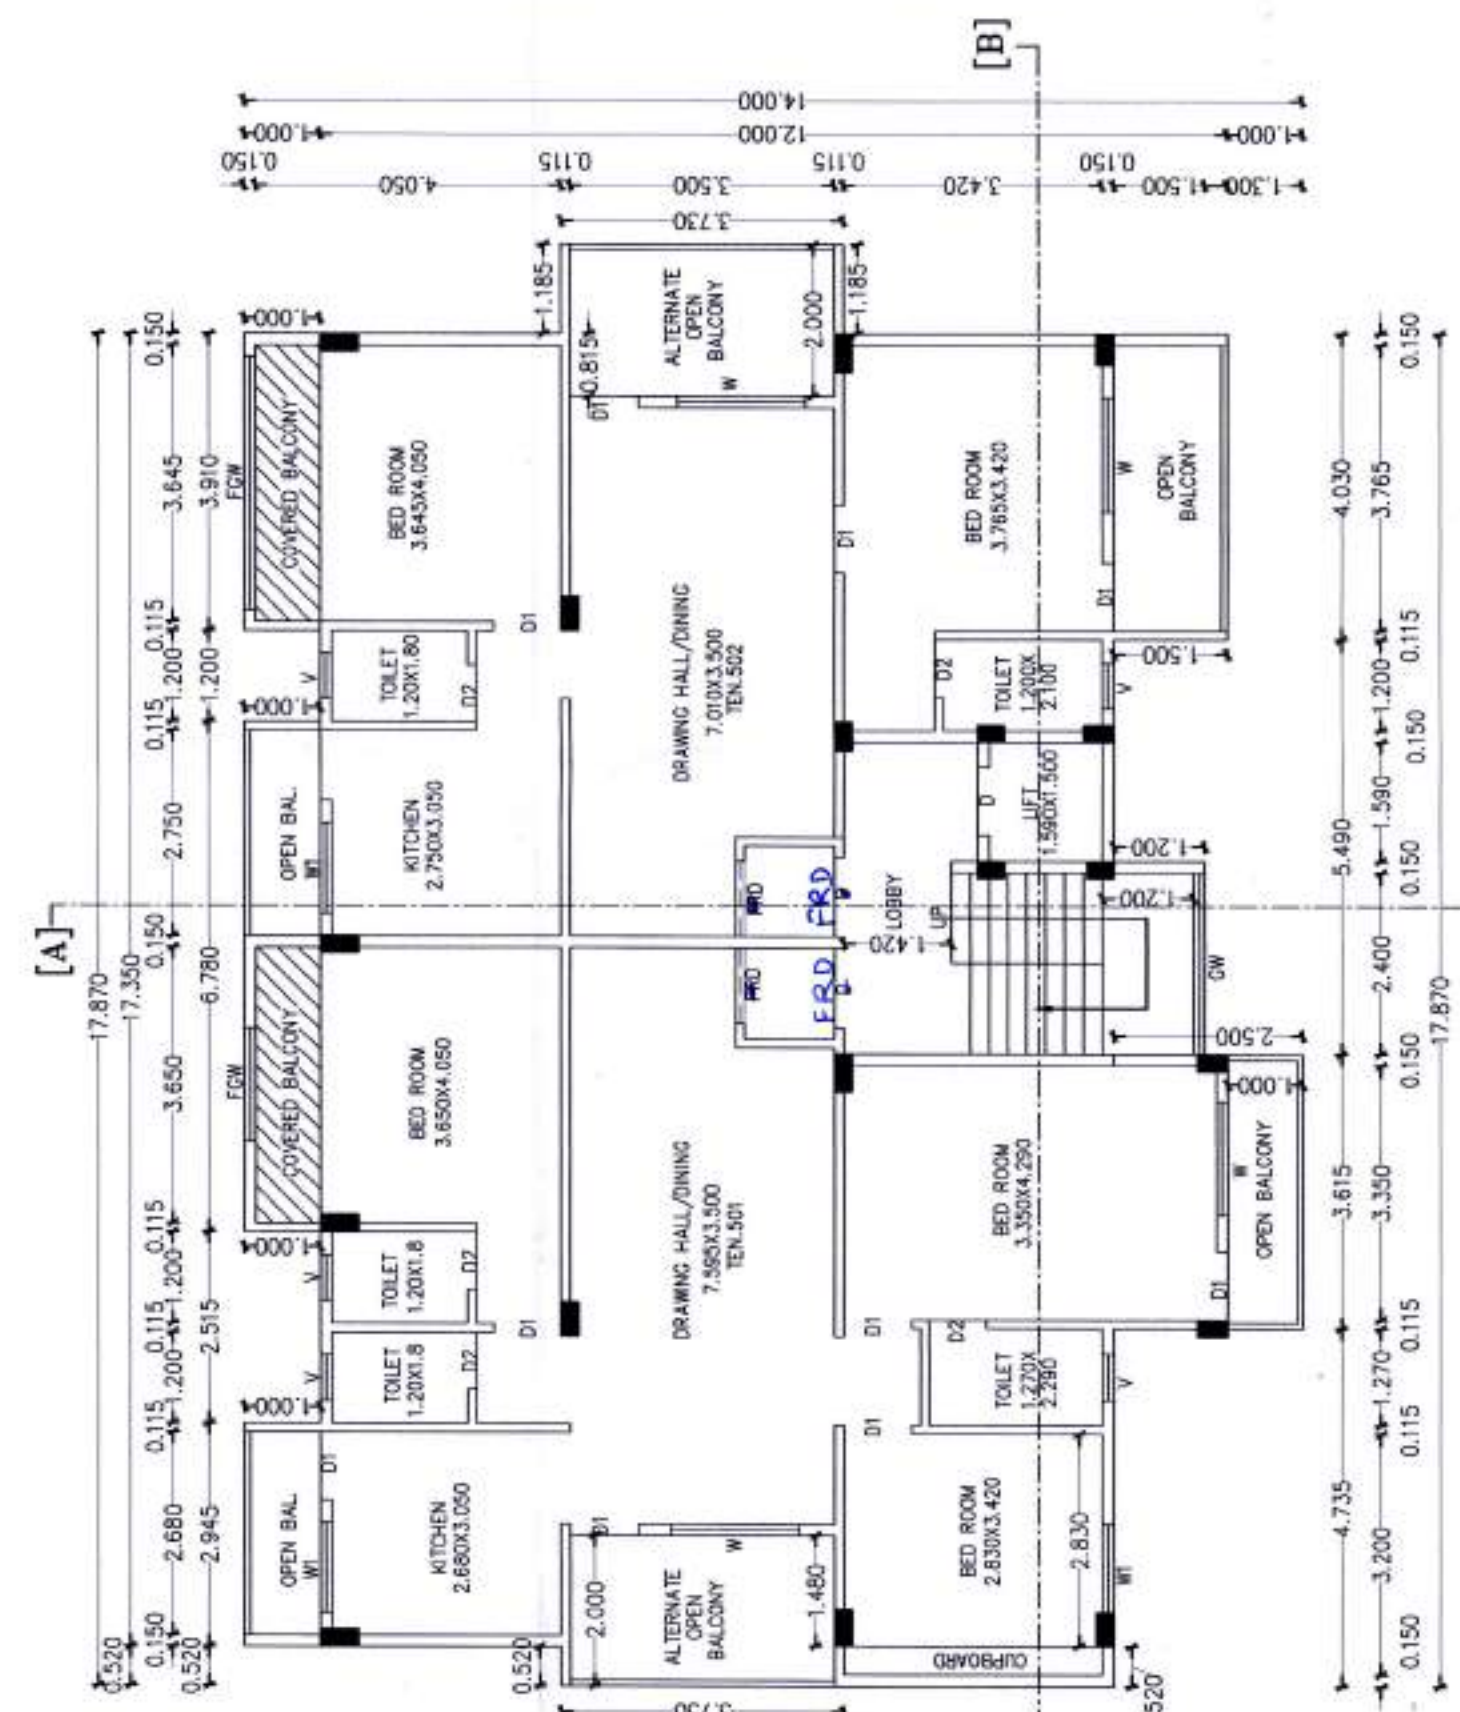


PROPOSED FIFTH FLOOR PLAN
(SCALE : 1:100)

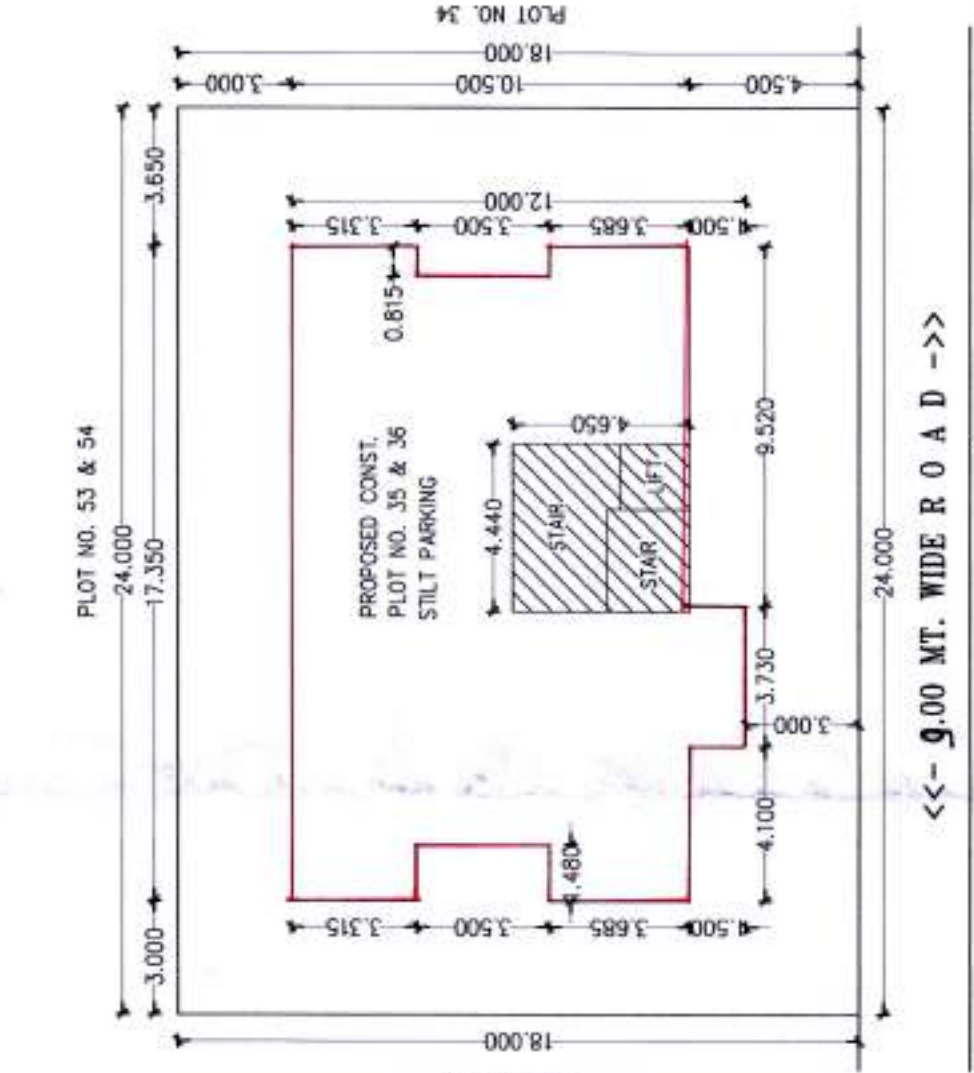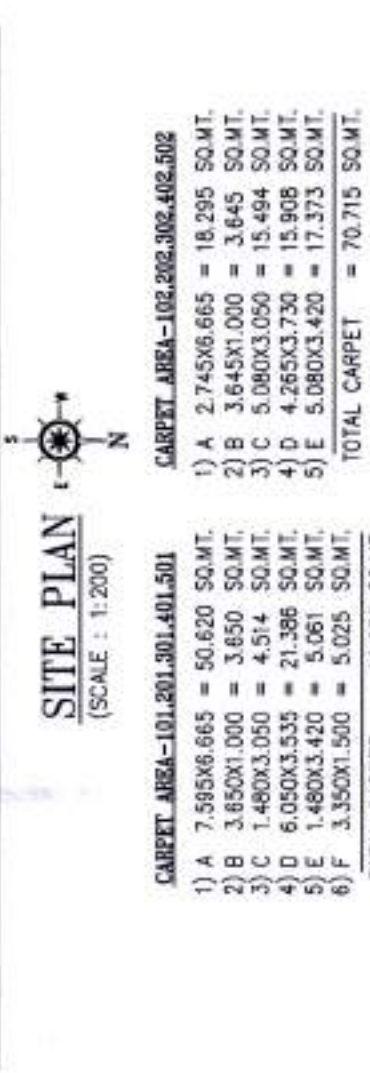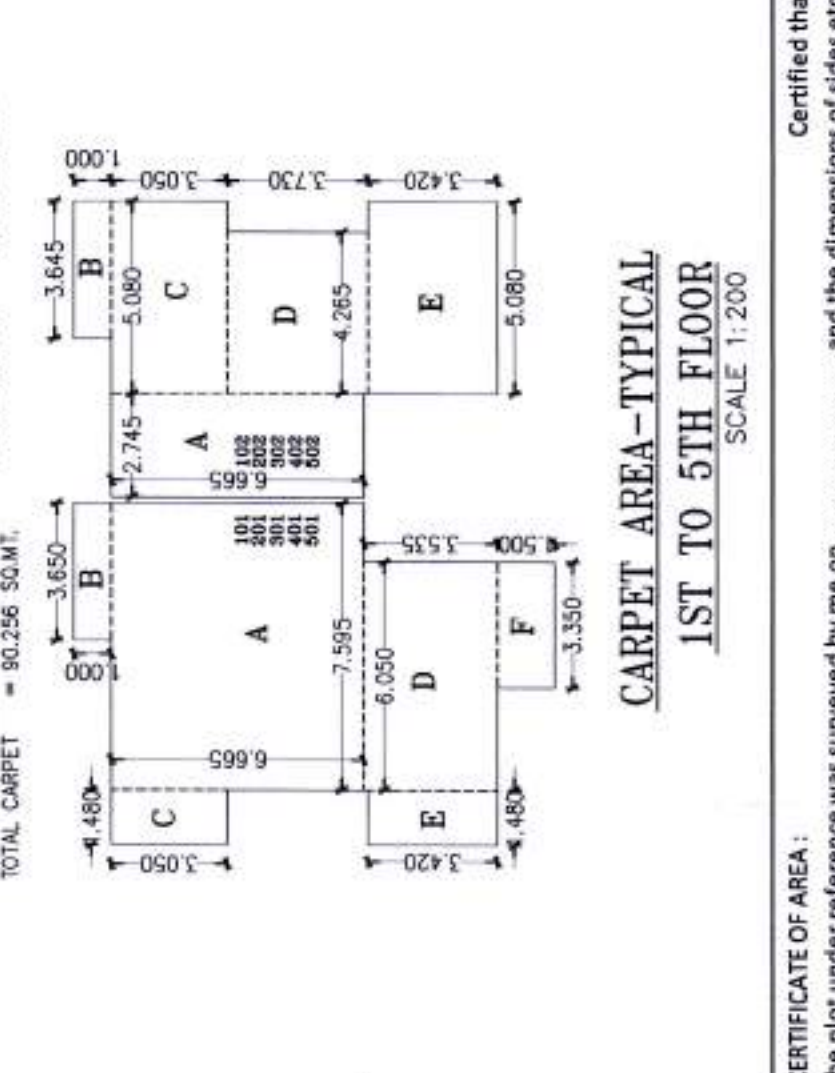


CERTIFICATE OF AREA :
the plot under reference was surveyed by me on and the dimensions of sides etc.
of plot stated on plan are as measured on site and the area so worked out tallies with the area
stated in document of ownership/T.P. Scheme Records/Land Records Department/City Survey
Record

OWNERS DECLARATION :
I/We would abide by the Collector. /We would execute the
undersigned hereby confirm that I/We would execute the work under supervision of proper
structure as per approved plans. Also I/We would execute the work under supervision of proper
technical person so as to ensure the quality at the work site.

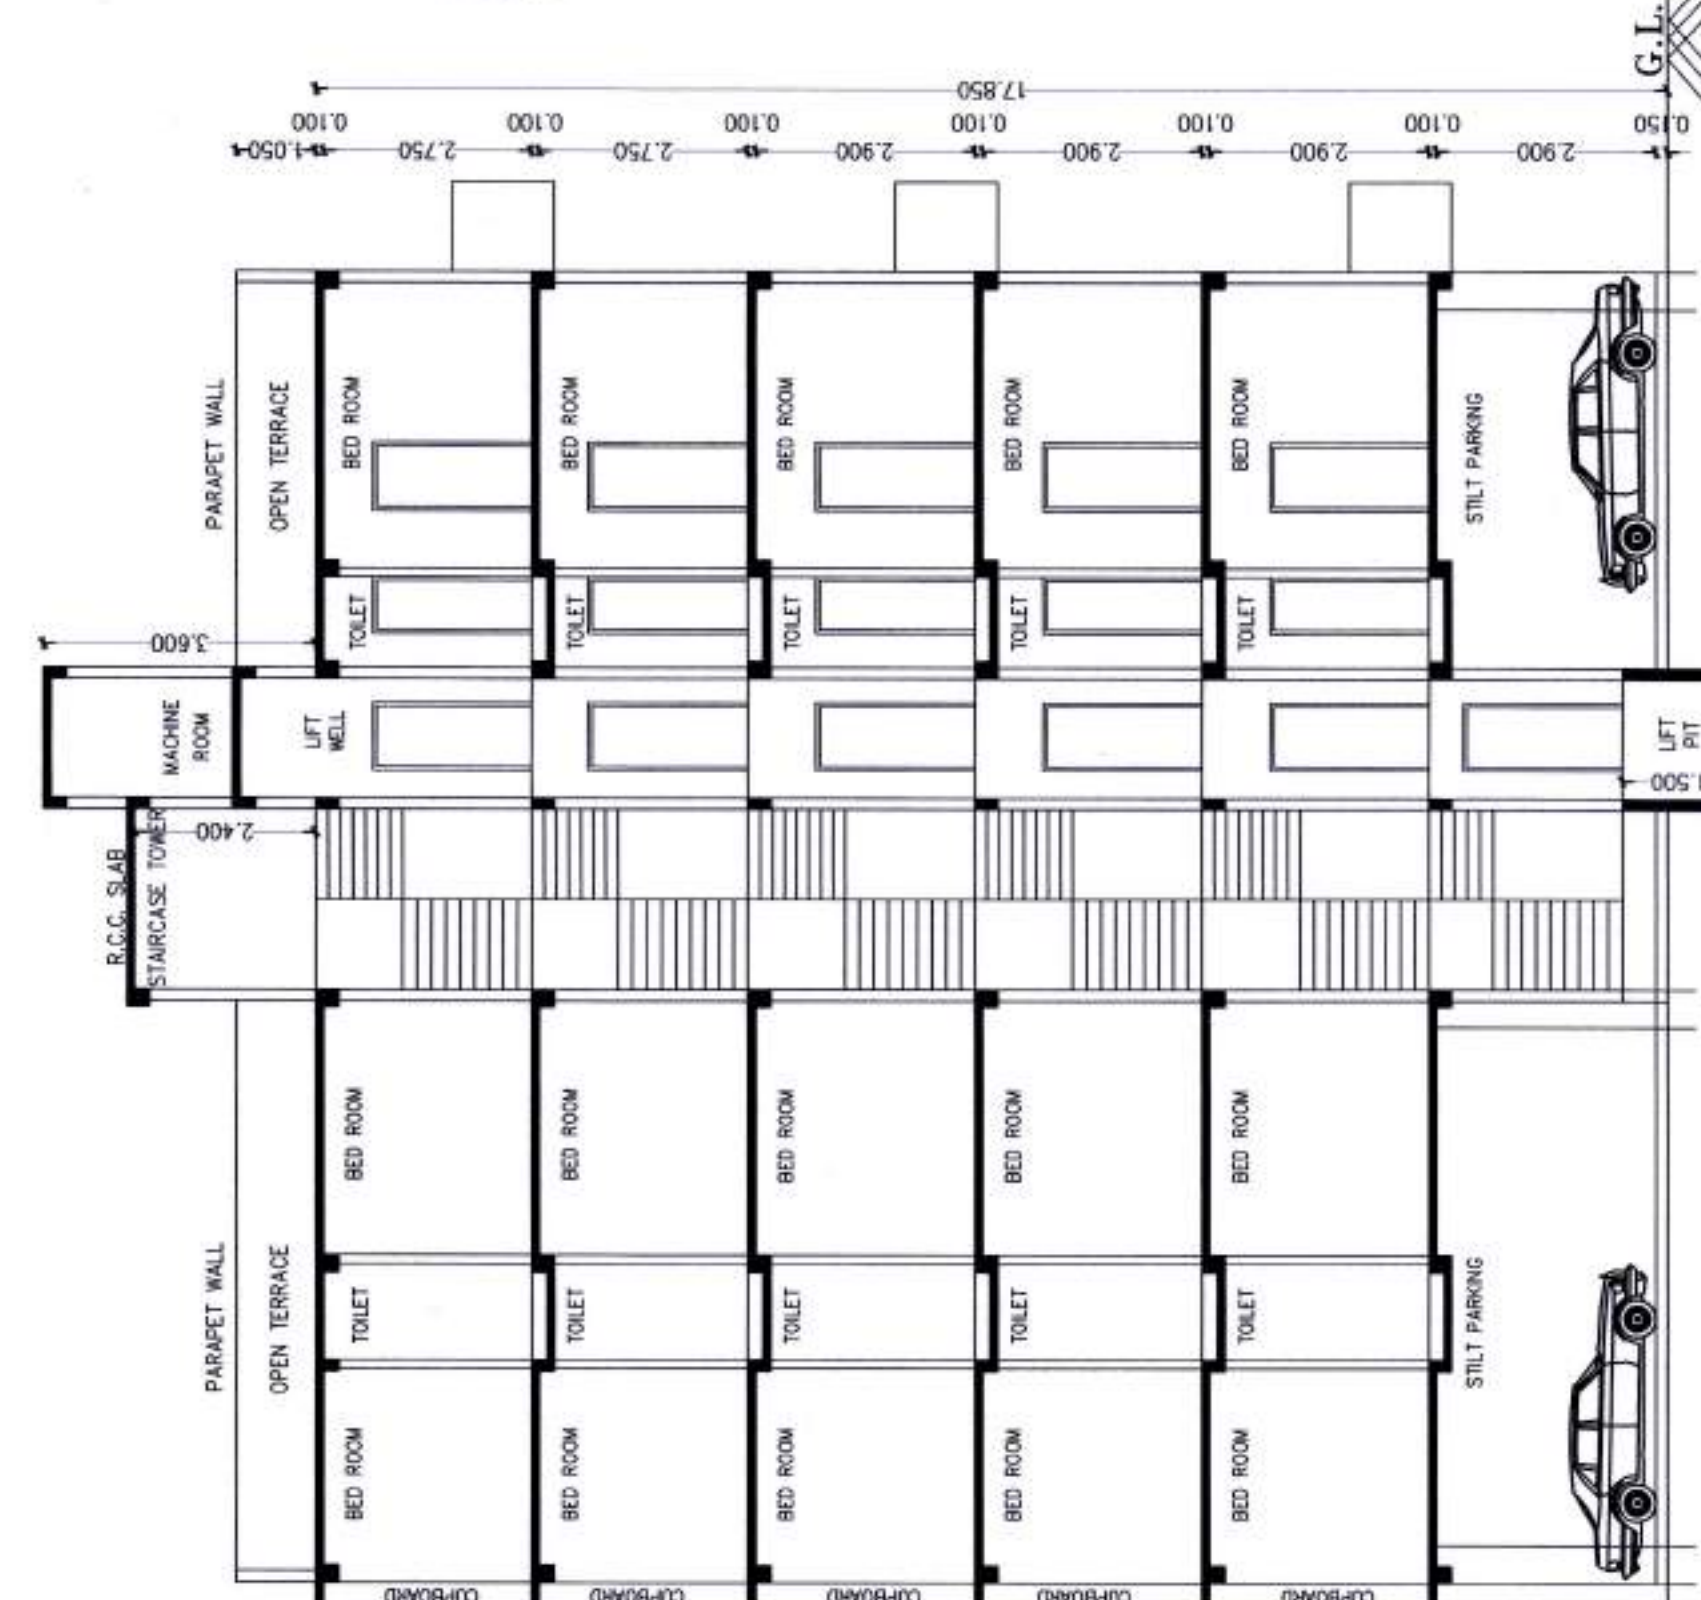


SECTION ON A-A
SCALE 1:100

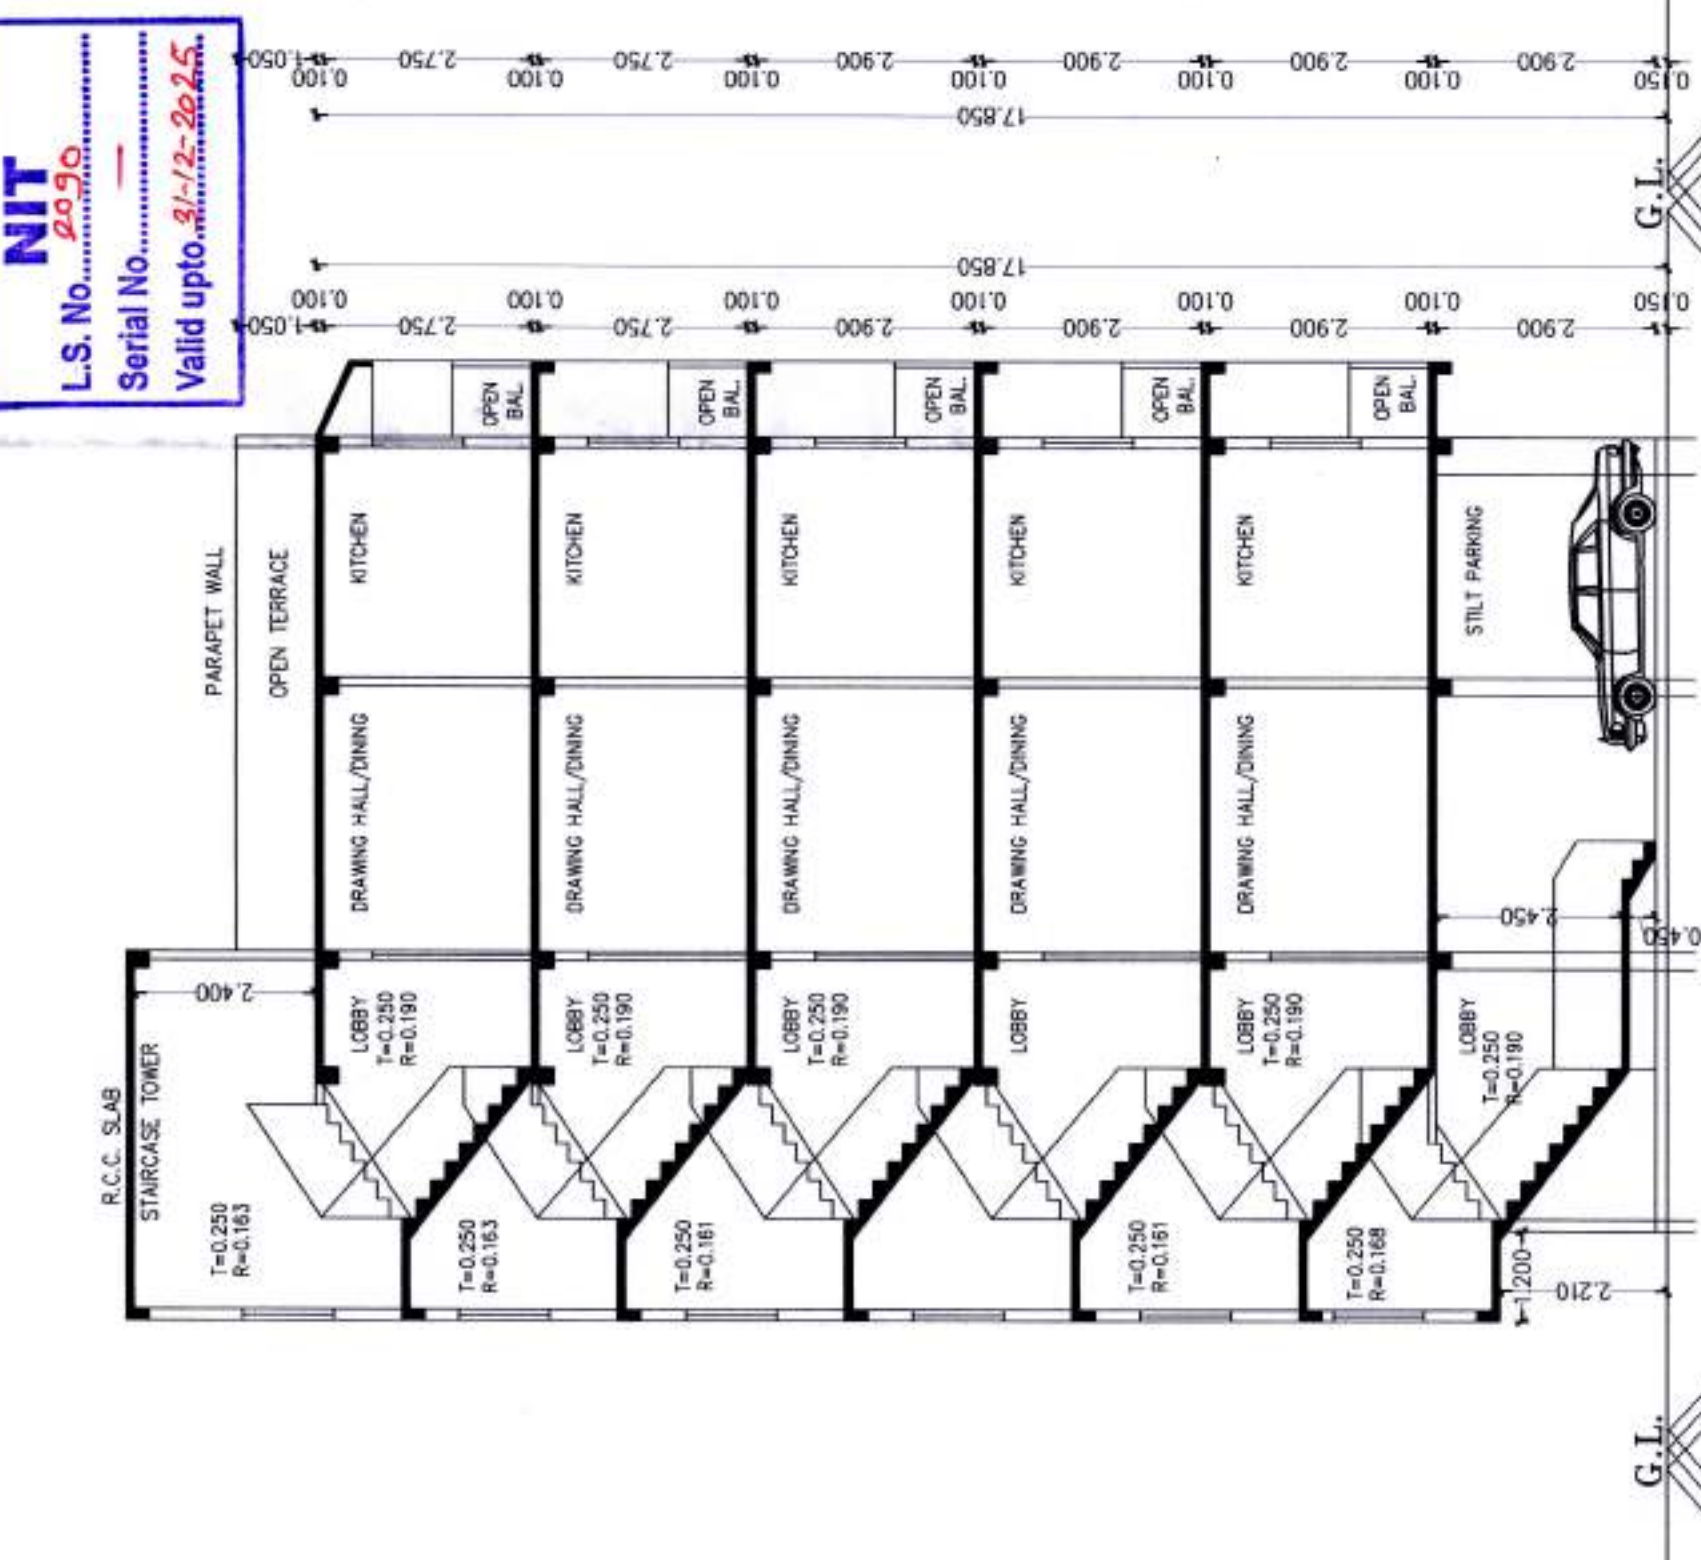


SECTION ON B-B
SCALE 1:100


OFFICE OF THE NAGPUR IMPROVEMENT TRUST
Building Permit No. 26 (COMM)/NAGPUR/2021/179
Date-24/11/2021
SANCTIONED
As corrected only
Building Engineer (South)
NAGPUR IMPROVEMENT TRUST

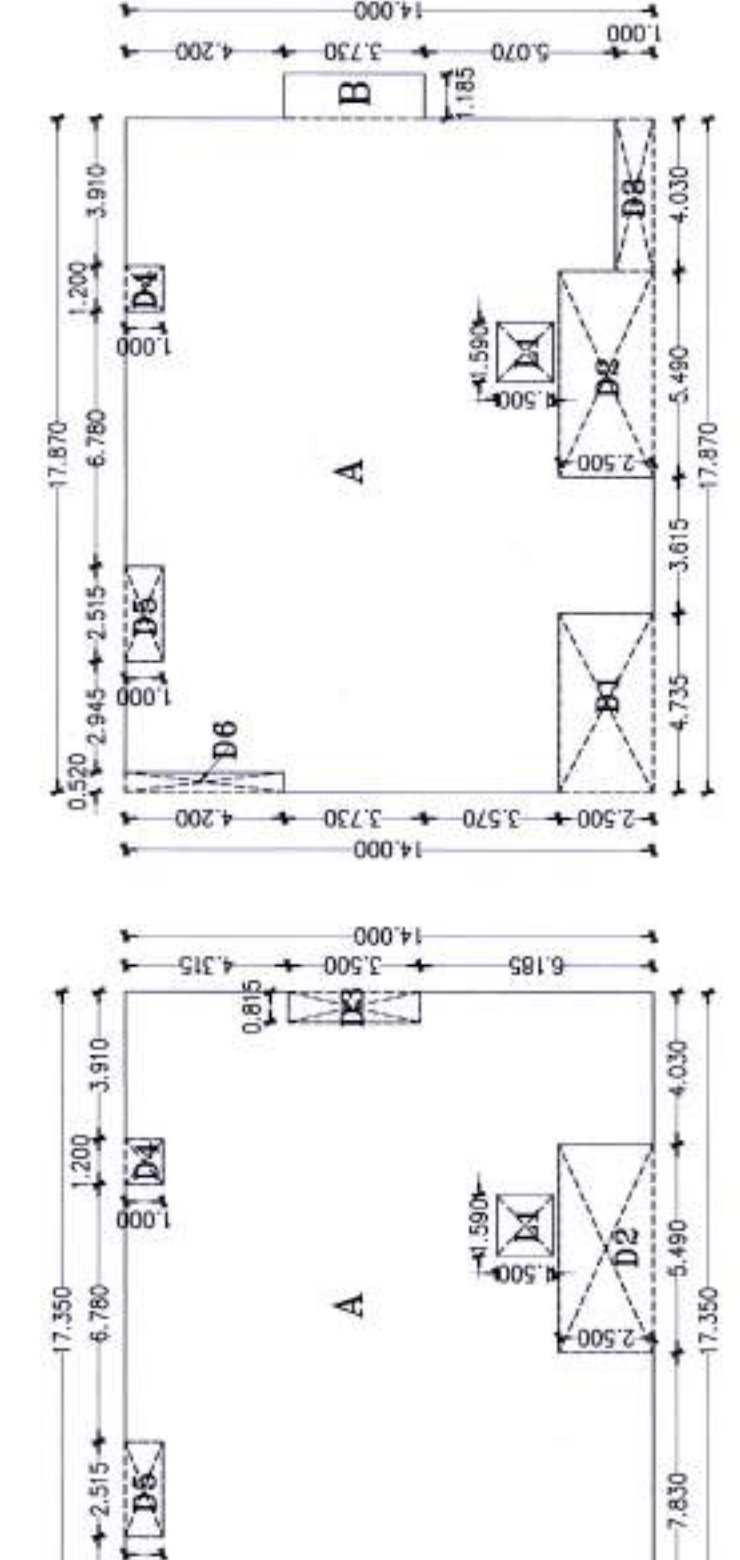


P LINE PLAN - EXISTING TYPICAL
2ND & 4TH FLOOR
SCALE 1:200

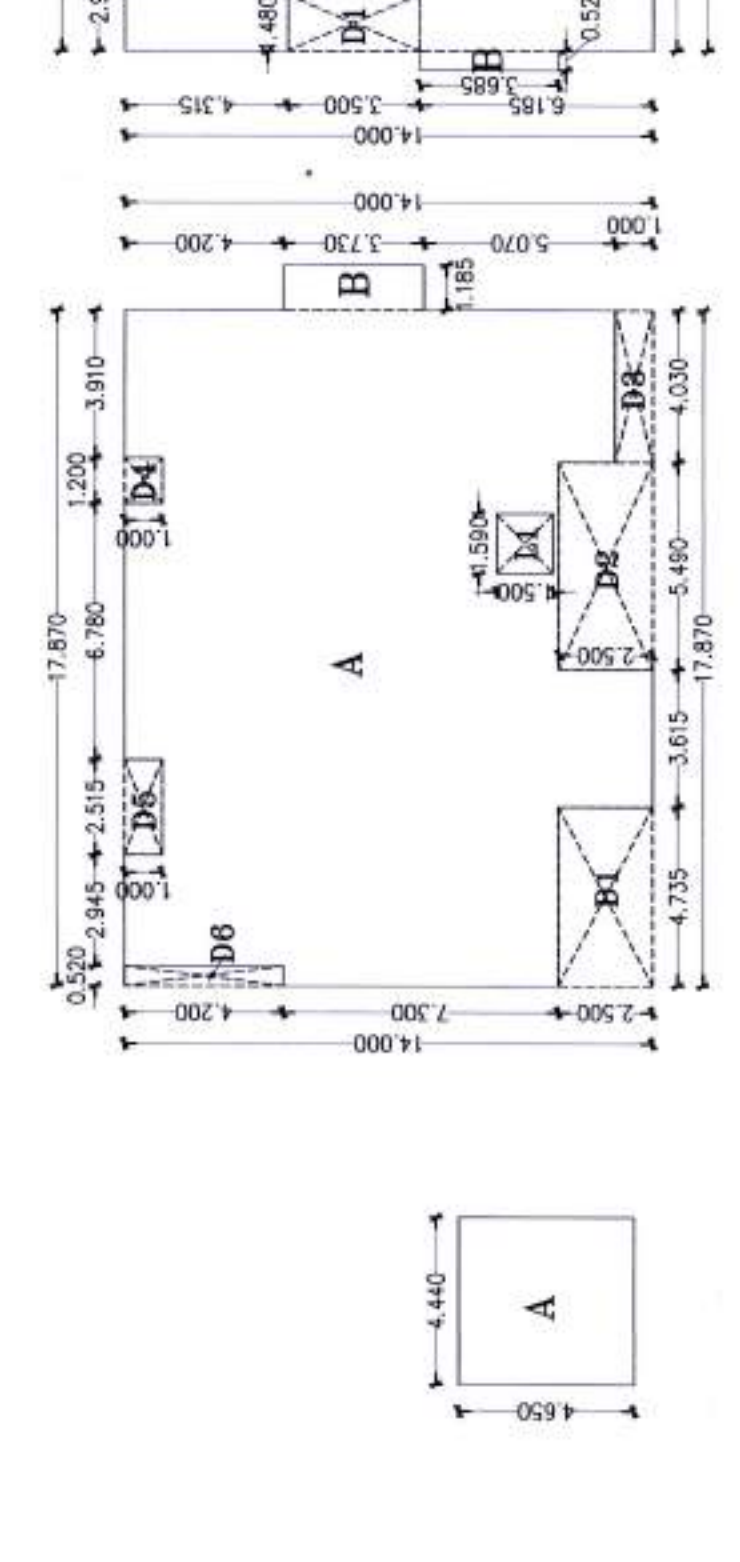


P LINE PLAN - EXISTING TYPICAL
1ST & 3RD FLOOR
SCALE 1:200

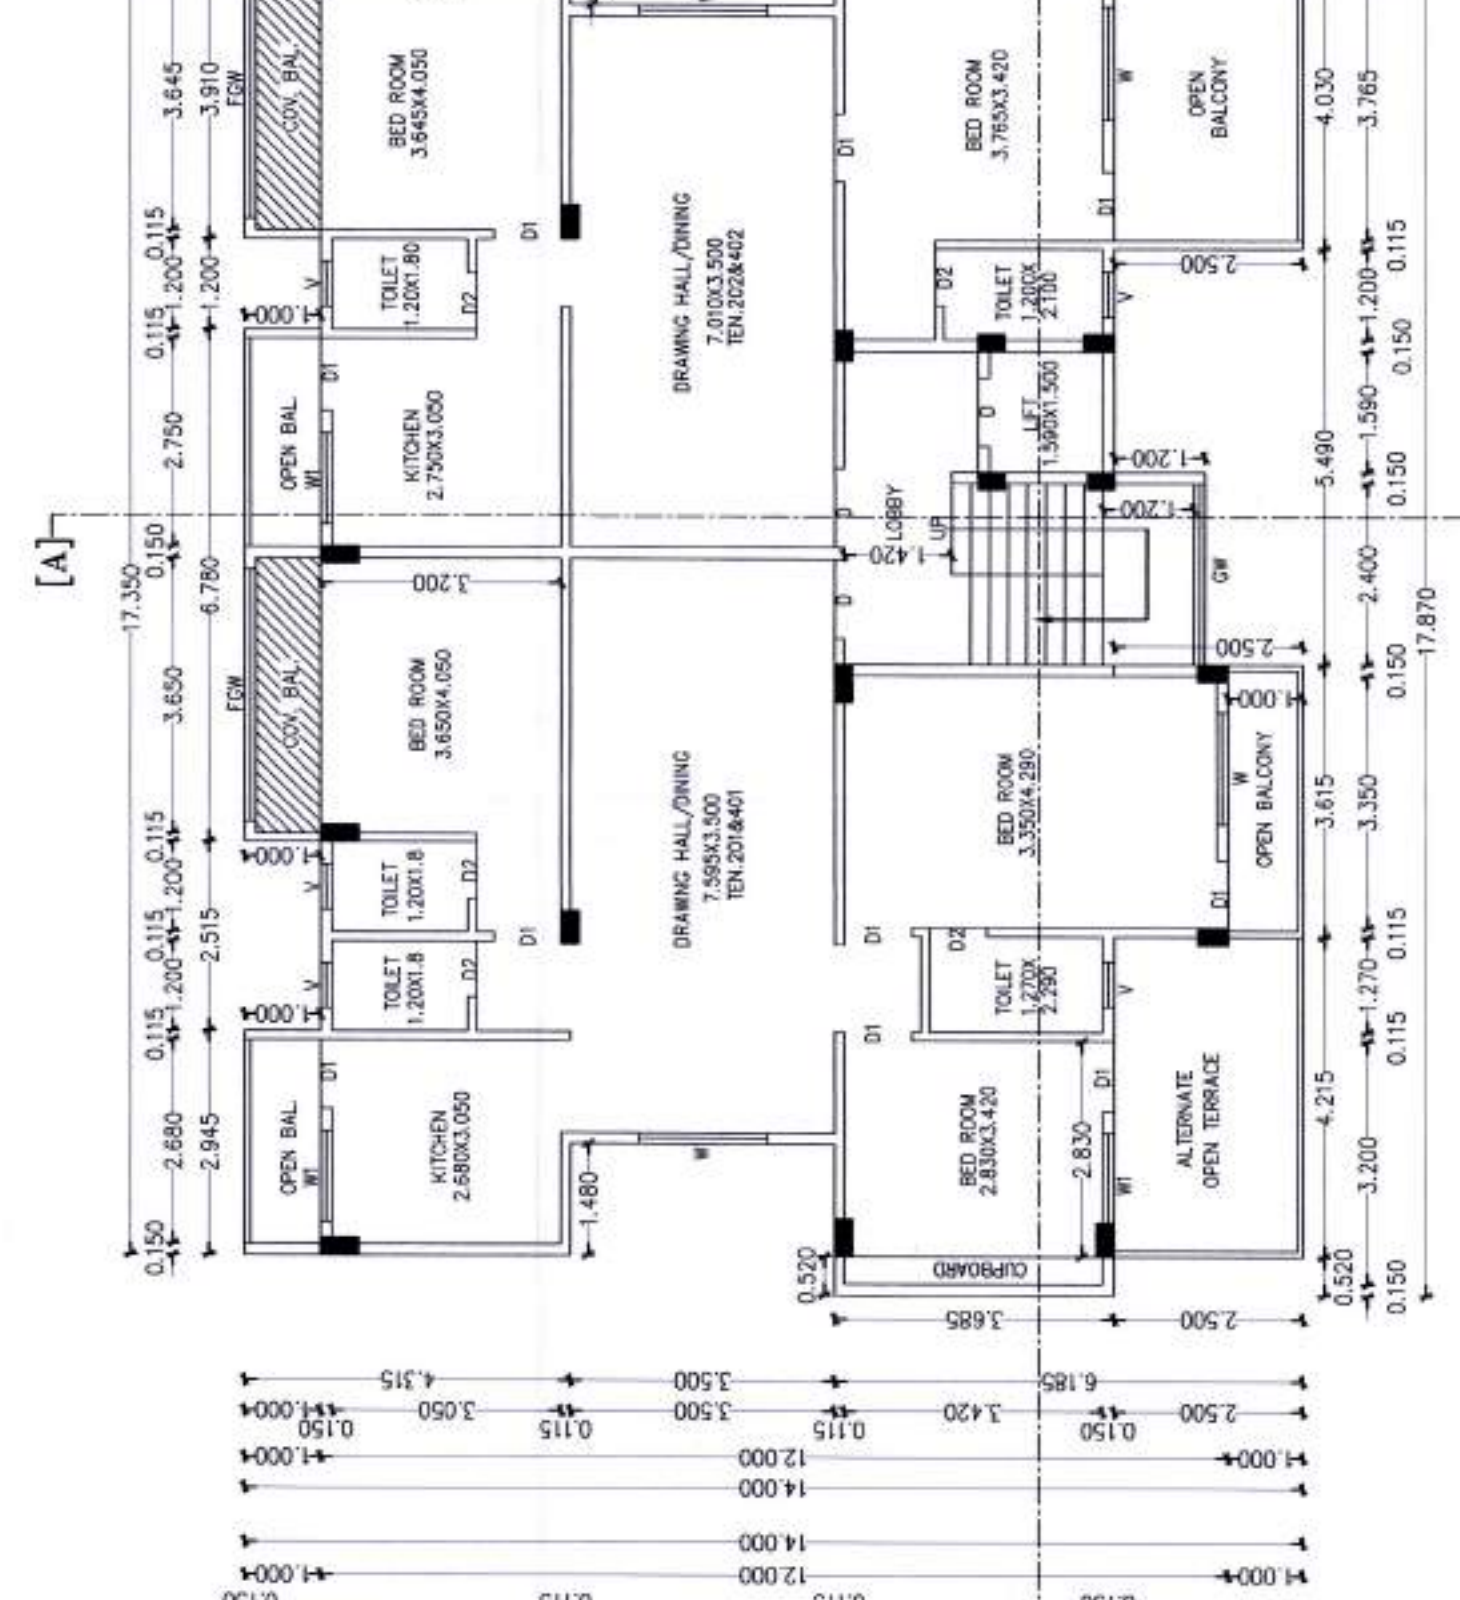

EXISTING TYPICAL 2ND & 4TH FLOOR PLAN
(SCALE : 1:100)

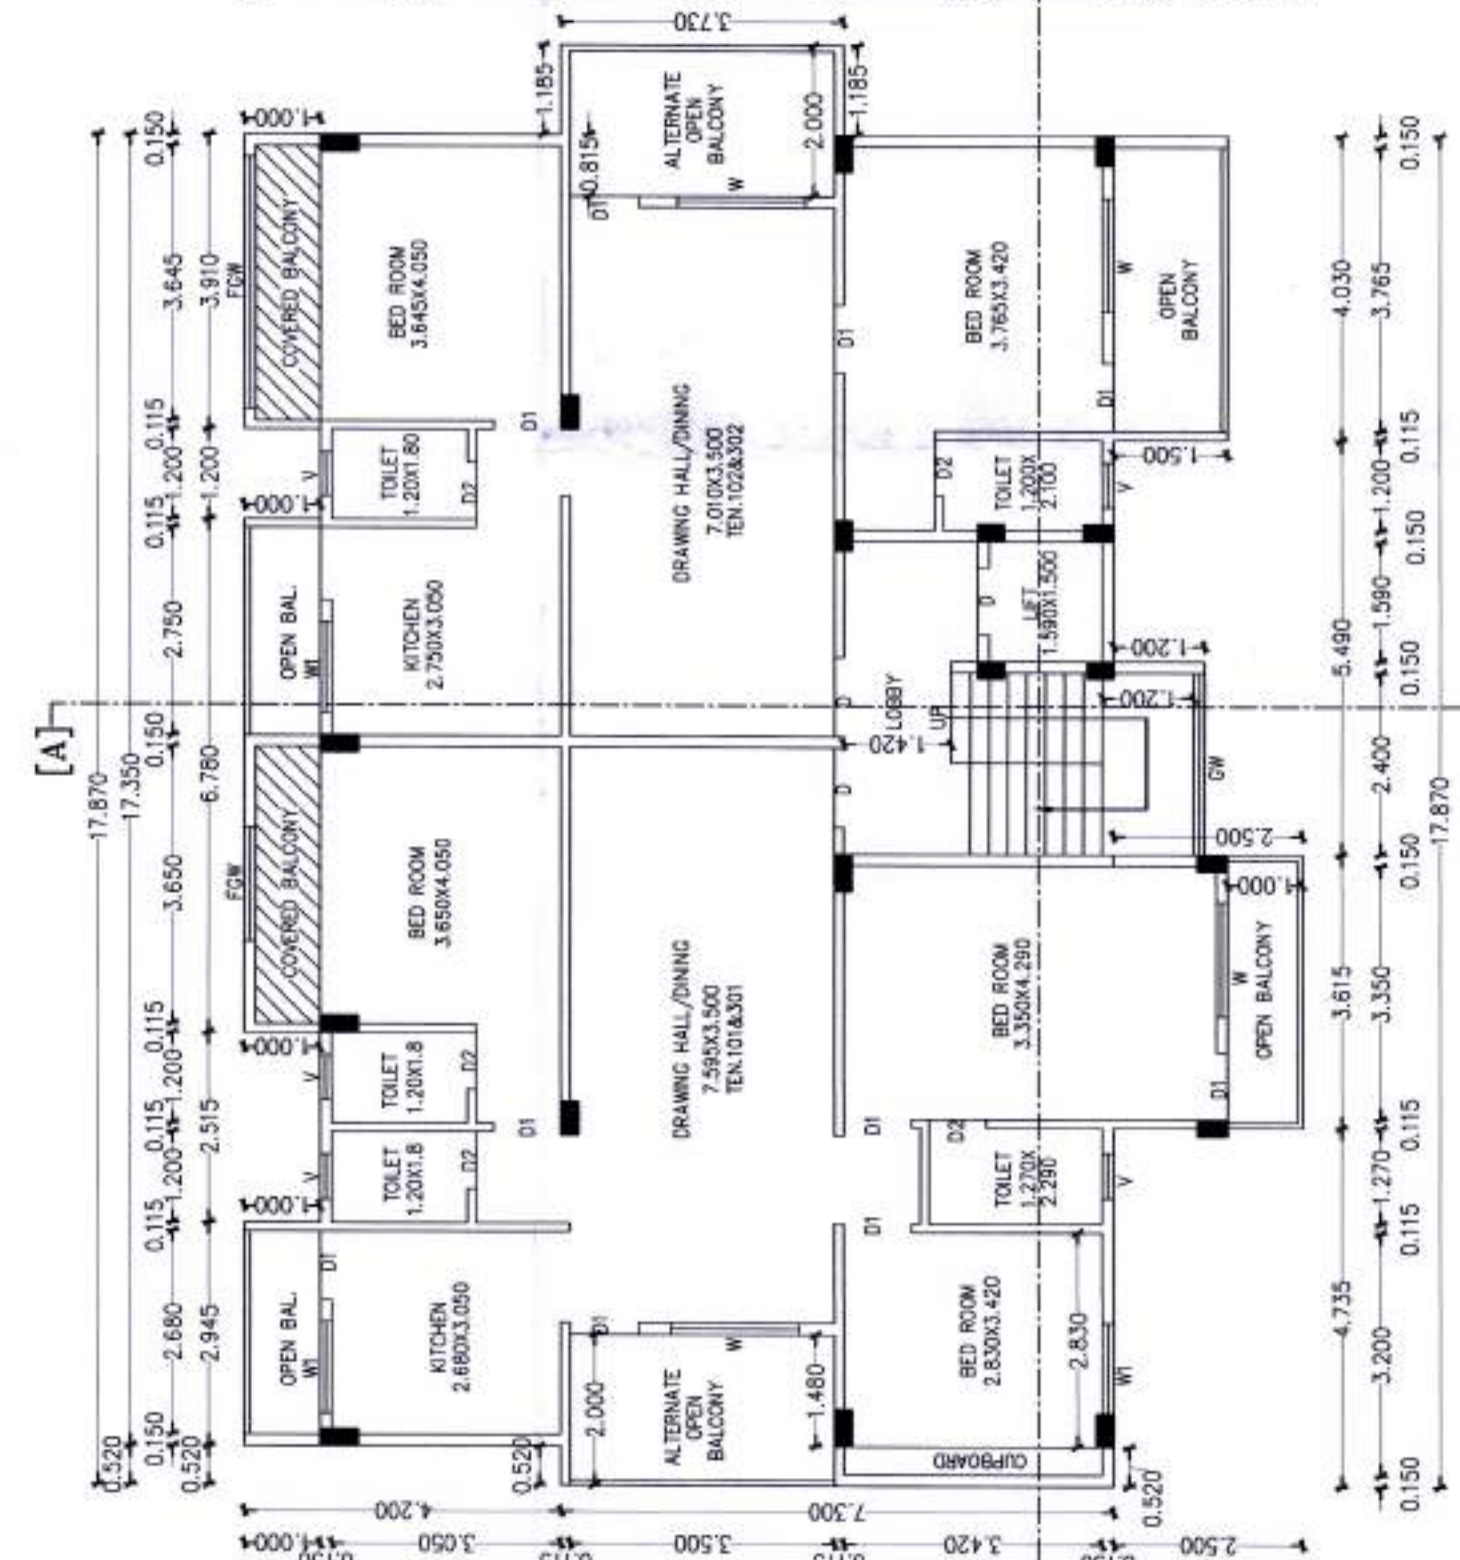

EXISTING TYPICAL 1ST & 3RD FLOOR PLAN
(SCALE : 1:100)

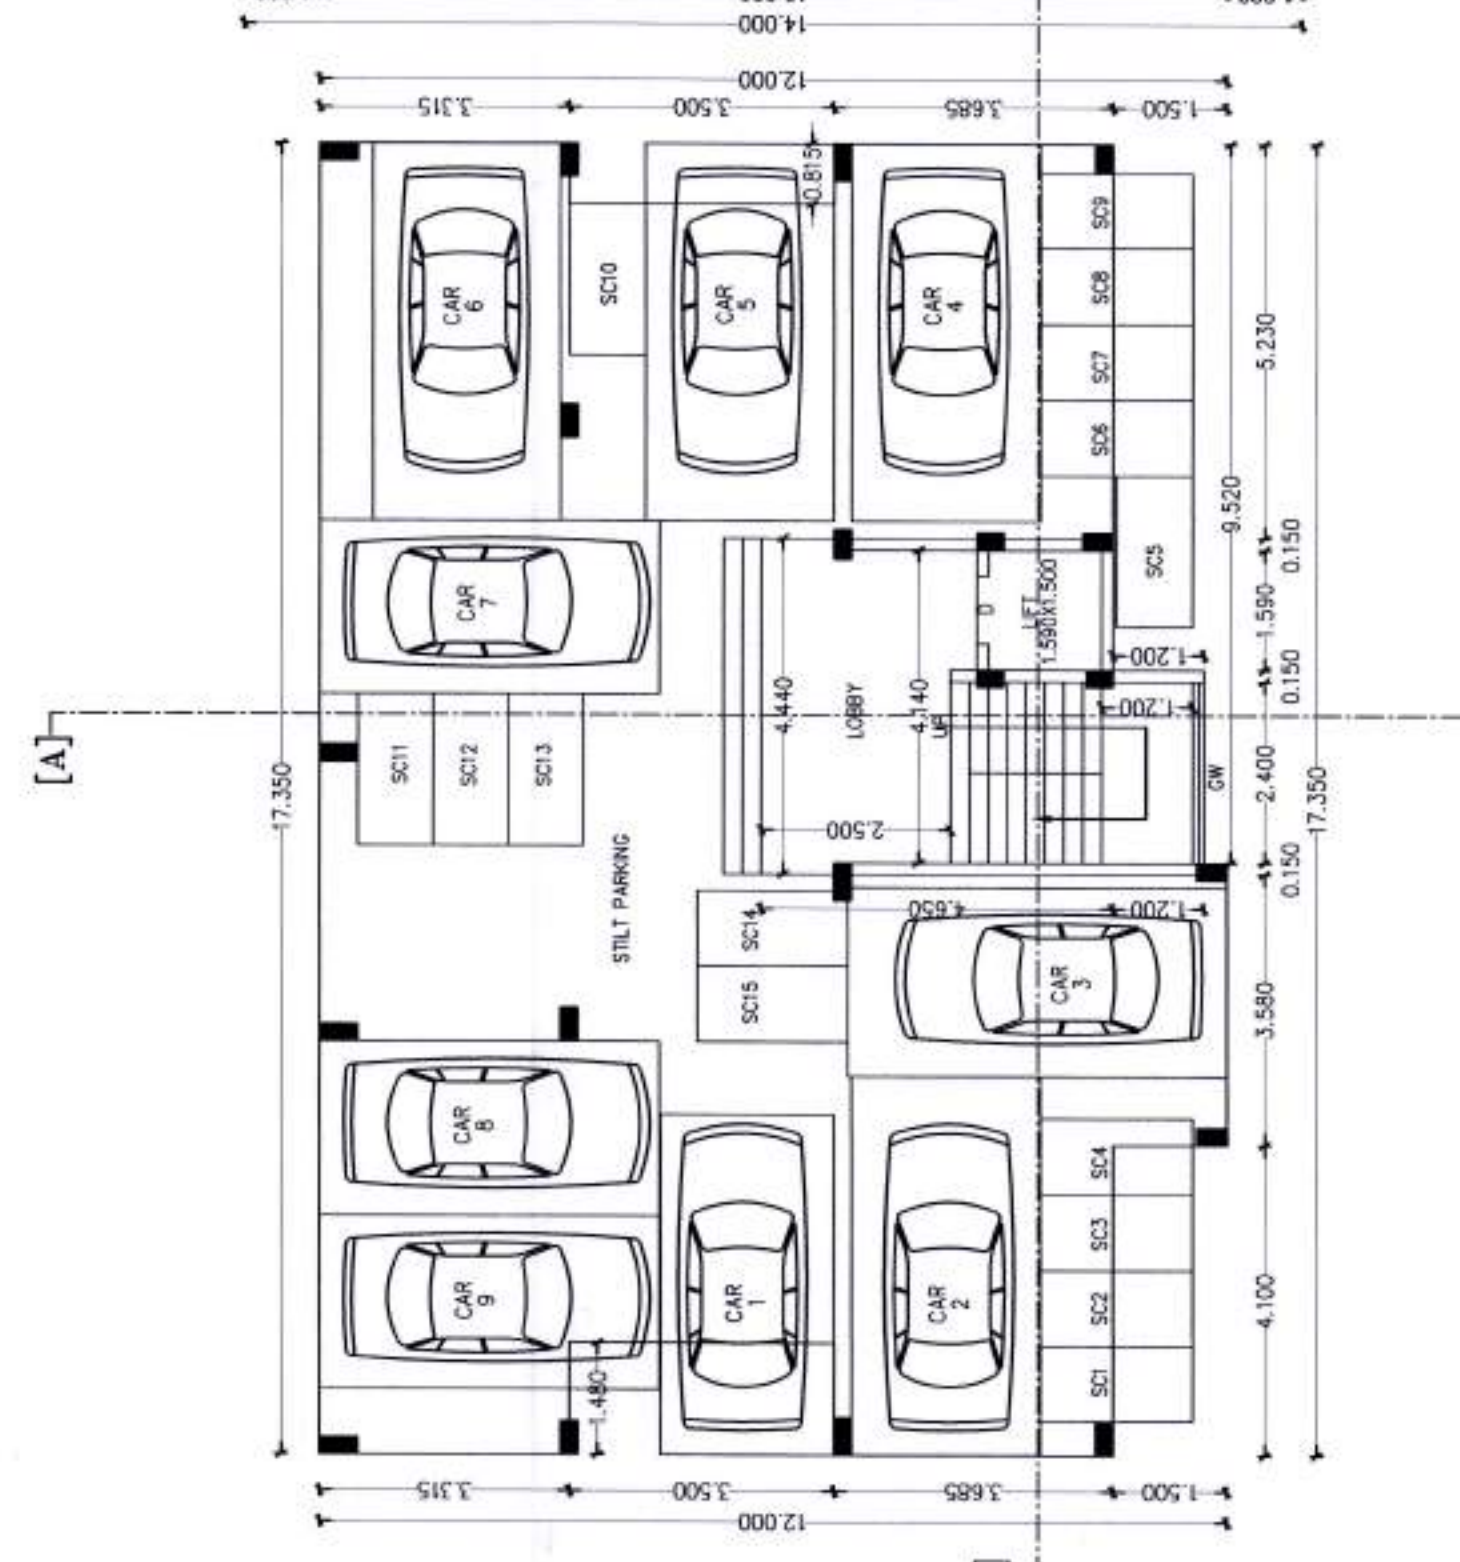

EXISTING GROUND FLOOR PLAN
(SCALE : 1:100)