


FRONT ELEVATION
SCALE 1:100

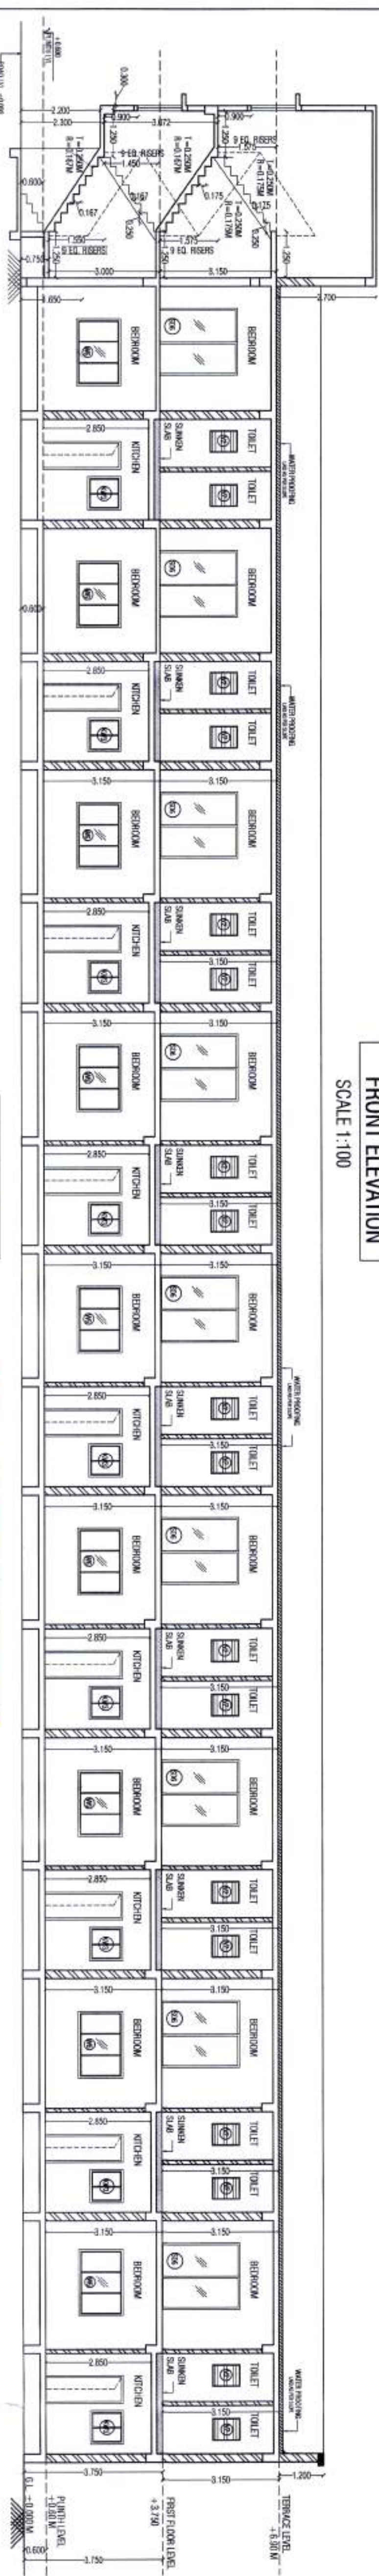

SECTION AB-B'
SCALE 1:100


This Sanction is Subject To
Conditions Mentioned in Release
Letter of M.B.P.O.A. D/189/18/2020

THIS SANCTION IS SUBJECT TO THE
CONDITIONS MENTIONED IN RELEASE
LETTER OF M.B.P.O.A. D/189/18/2020


Subject to the provisions of
the Act and the rules made thereunder
by the competent authority.

OFFICE OF THE
MUNICIPAL ENGINEER, KANUNJ
Bhabha Nagar
Reference No. 1210939/2010/1222/1857
18/08/2023
18/08/2023
18/08/2023

This Sanction is subject to the conditions
mentioned in the release letter of
M.B.P.O.A. D/189/18/2020
18/08/2023

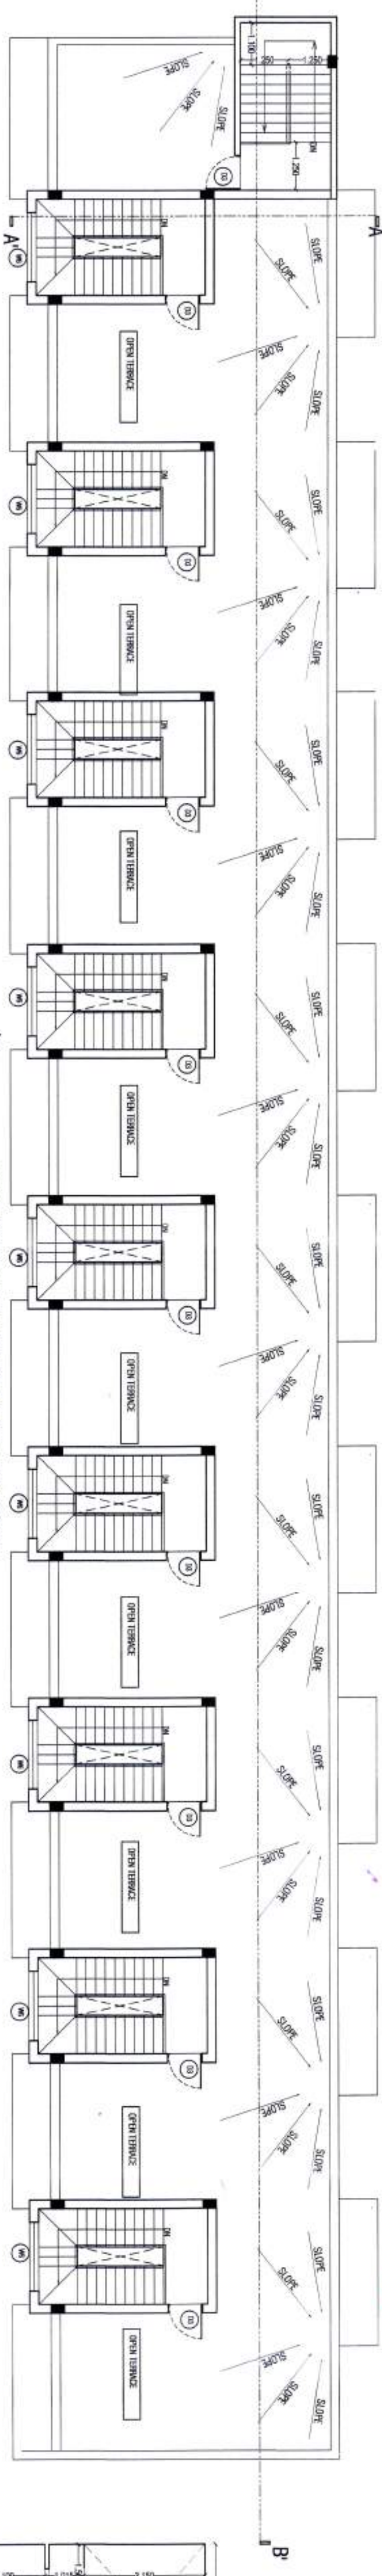


ROOF/MUNTY LEVEL PLAN FOR BLOCK F
SCALE 1:100

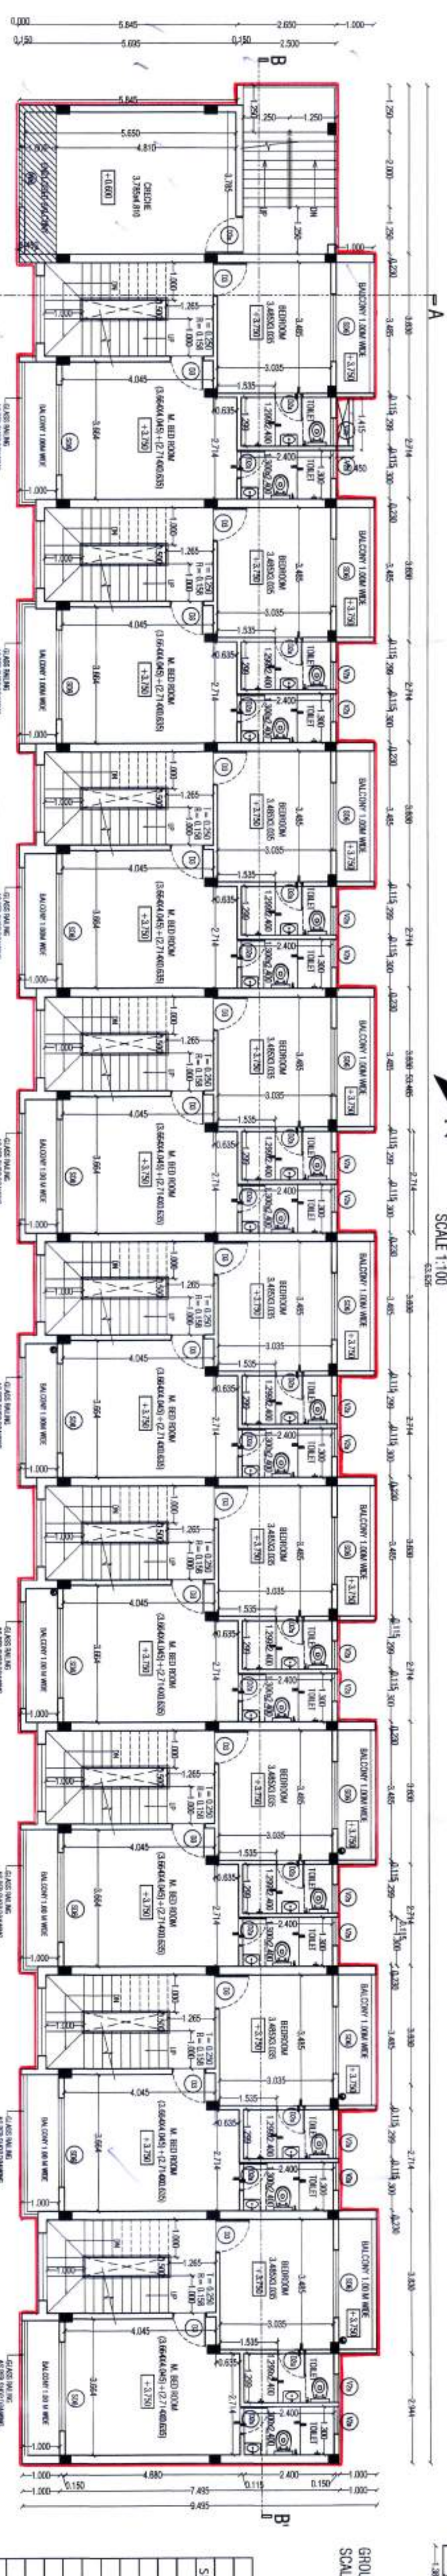


FIRST FLOOR PLAN FOR BLOCK F
SCALE 1:100

TOTAL P-LINE B/LP AREA OF BLOCK F = 488.986+551.605 = 1040.591 SQ.M

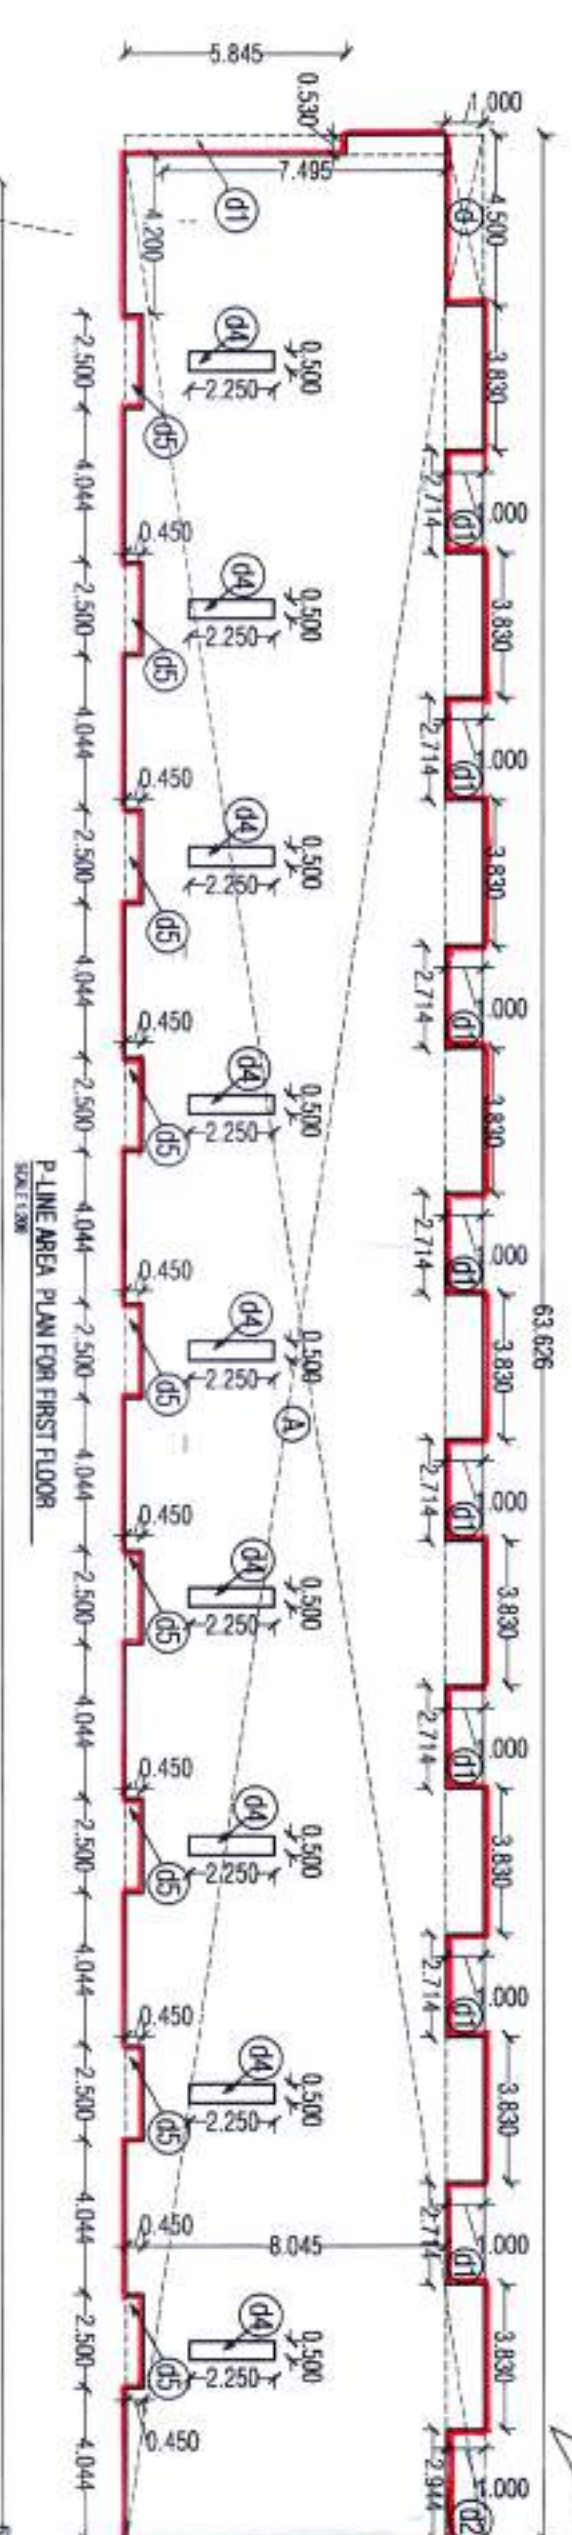


FIRST FLOOR P-LINE AREA STATEMENT FOR BLOCK F									
SR NO		BLOCK		AREA		AREA		AREA	
1		A		GROSS		NET		TOTAL	
1	1	1	1	4.50	1	4.50	1	4.50	1
2	2	2	2	4.50	1	4.50	1	4.50	1
3	3	3	3	4.50	1	4.50	1	4.50	1
4	4	4	4	4.50	1	4.50	1	4.50	1
5	5	5	5	4.50	1	4.50	1	4.50	1
6	6	6	6	4.50	1	4.50	1	4.50	1
7	7	7	7	4.50	1	4.50	1	4.50	1
8	8	8	8	4.50	1	4.50	1	4.50	1
9	9	9	9	4.50	1	4.50	1	4.50	1
10	10	10	10	4.50	1	4.50	1	4.50	1
11	11	11	11	4.50	1	4.50	1	4.50	1
12	12	12	12	4.50	1	4.50	1	4.50	1
TOTAL FIRST FLOOR P-LINE AREA OF BLOCK F				551.605	1	551.605	1	551.605	1


TOTAL P-LINE AREA OF BLOCK F = 1040.591

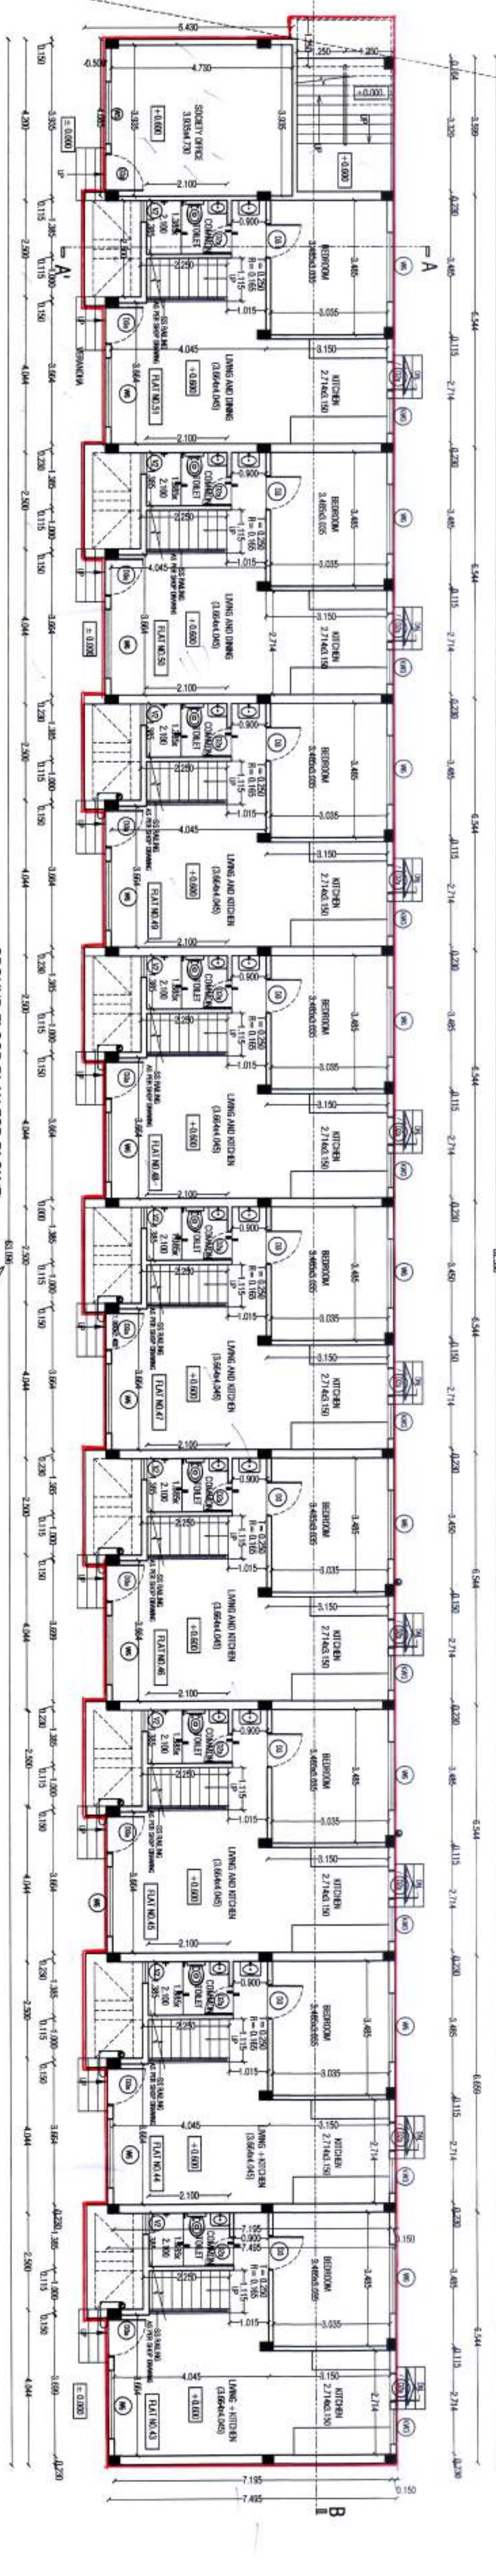


GROUND FLOOR PLAN FOR BLOCK F
SCALE 1:100

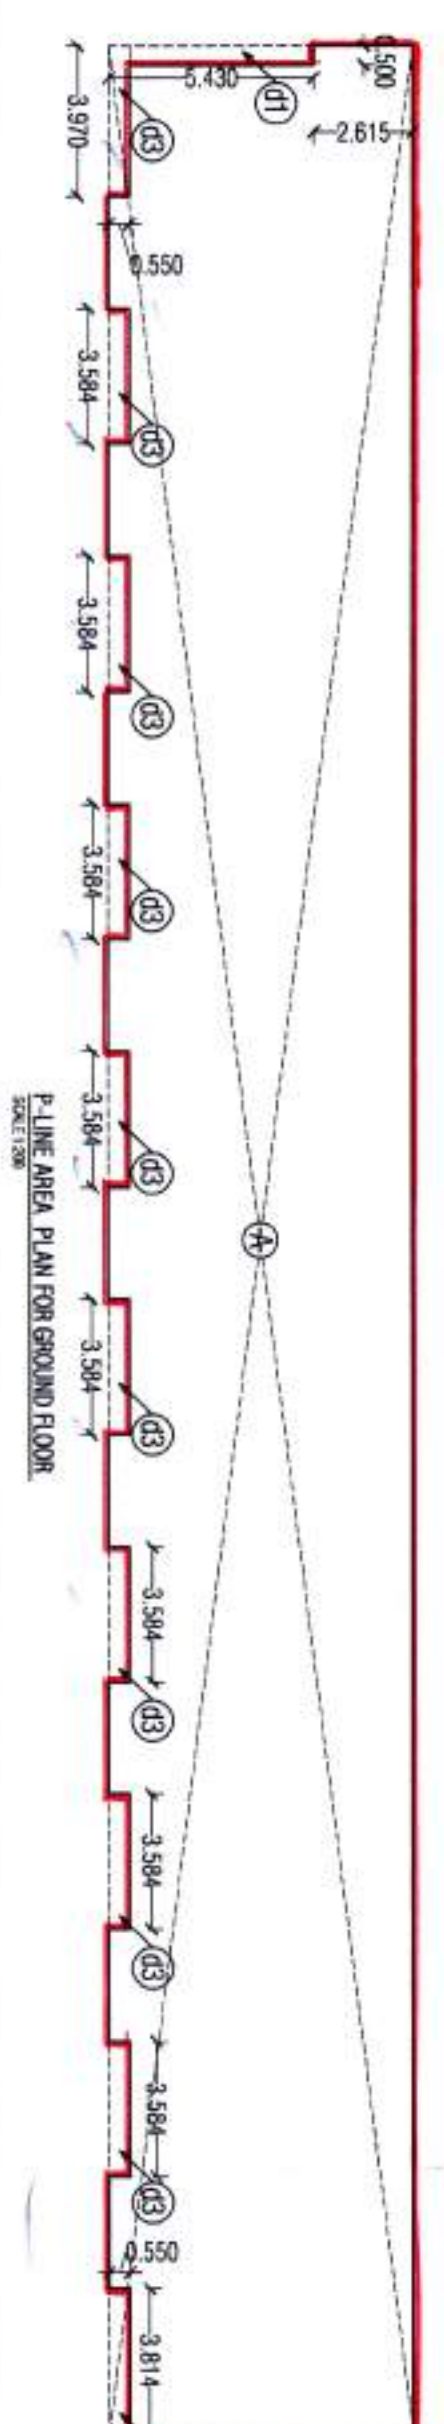


GROUND FLOOR P-LINE AREA STATEMENT FOR BLOCK F									
SR NO		BLOCK		AREA		AREA		AREA	
1		A		GROSS		NET		TOTAL	
1	1	1	1	4.50	1	4.50	1	4.50	1
2	2	2	2	4.50	1	4.50	1	4.50	1
3	3	3	3	4.50	1	4.50	1	4.50	1
4	4	4	4	4.50	1	4.50	1	4.50	1
5	5	5	5	4.50	1	4.50	1	4.50	1
6	6	6	6	4.50	1	4.50	1	4.50	1
7	7	7	7	4.50	1	4.50	1	4.50	1
8	8	8	8	4.50	1	4.50	1	4.50	1
9	9	9	9	4.50	1	4.50	1	4.50	1
10	10	10	10	4.50	1	4.50	1	4.50	1
11	11	11	11	4.50	1	4.50	1	4.50	1
12	12	12	12	4.50	1	4.50	1	4.50	1
TOTAL GROUND FLOOR P-LINE AREA OF BLOCK F				551.605	1	551.605	1	551.605	1

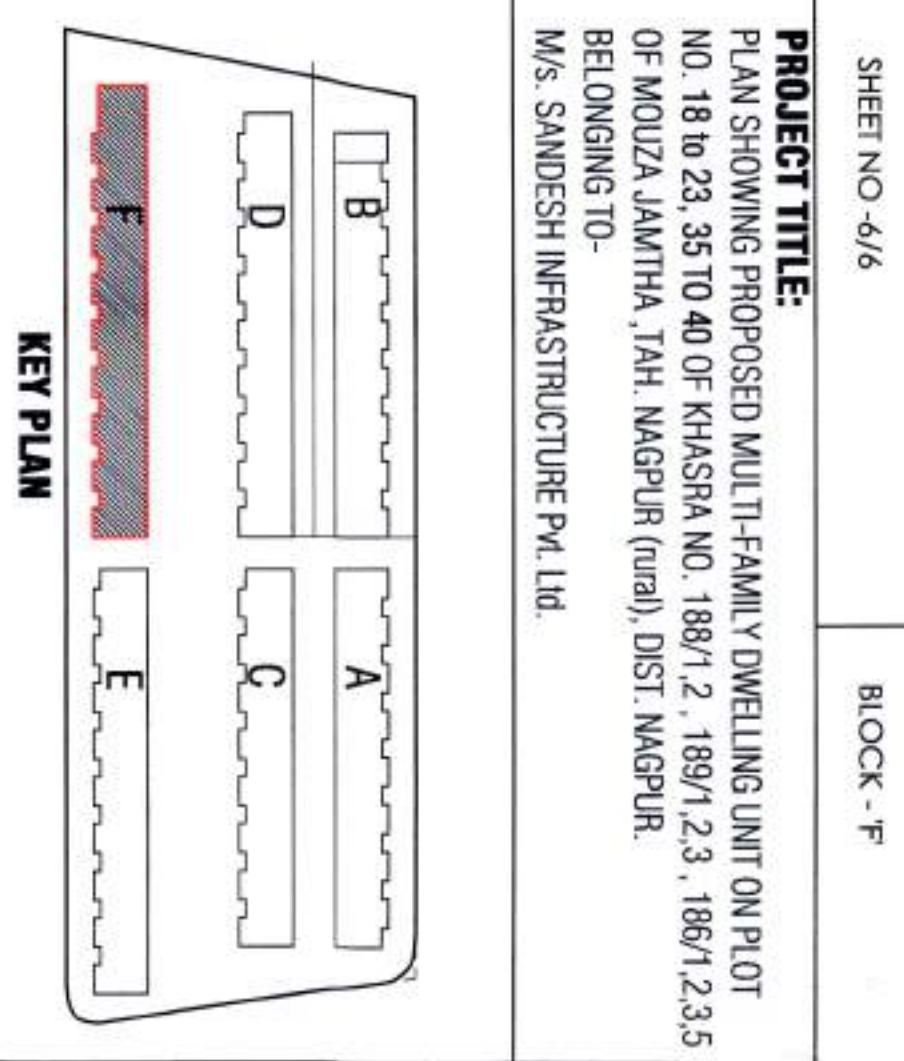

KEY PLAN

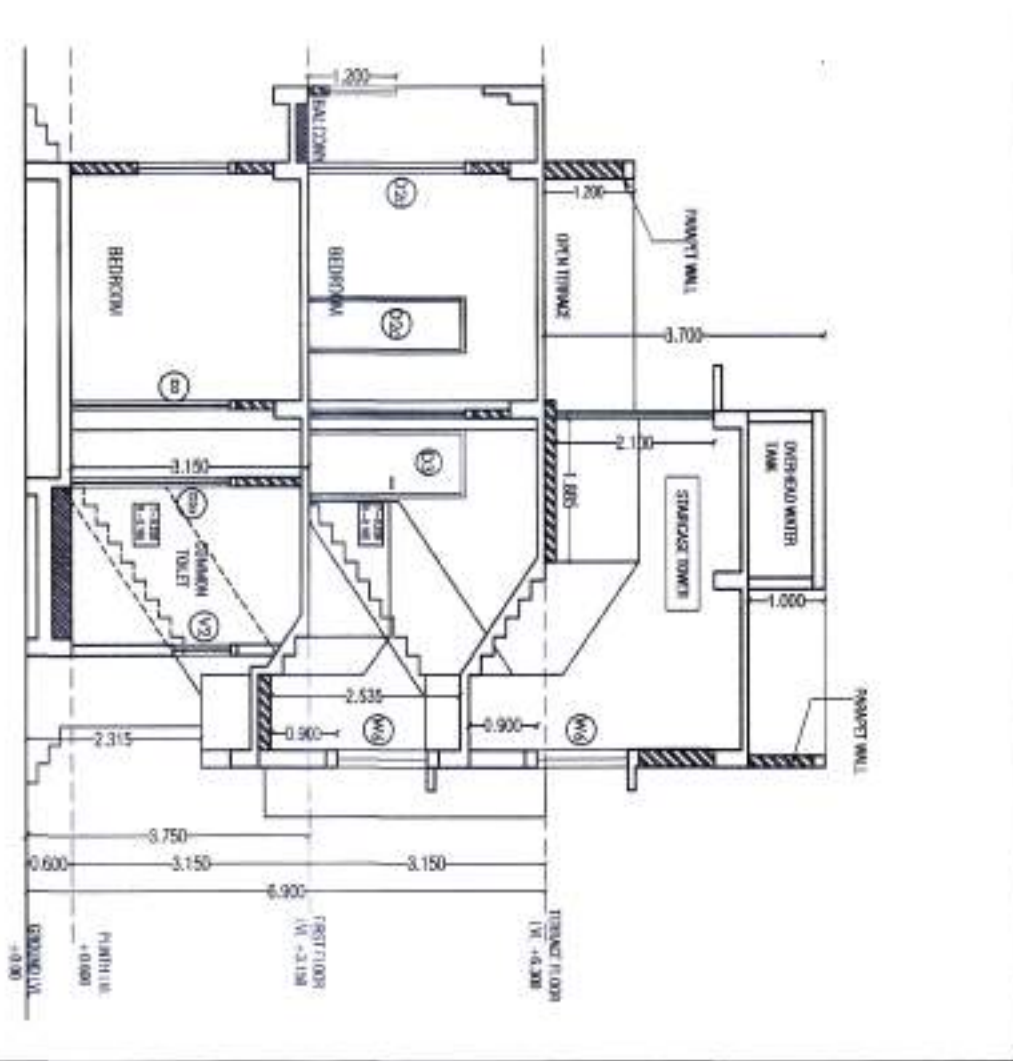

SECTION AA'
SCALE 1:100

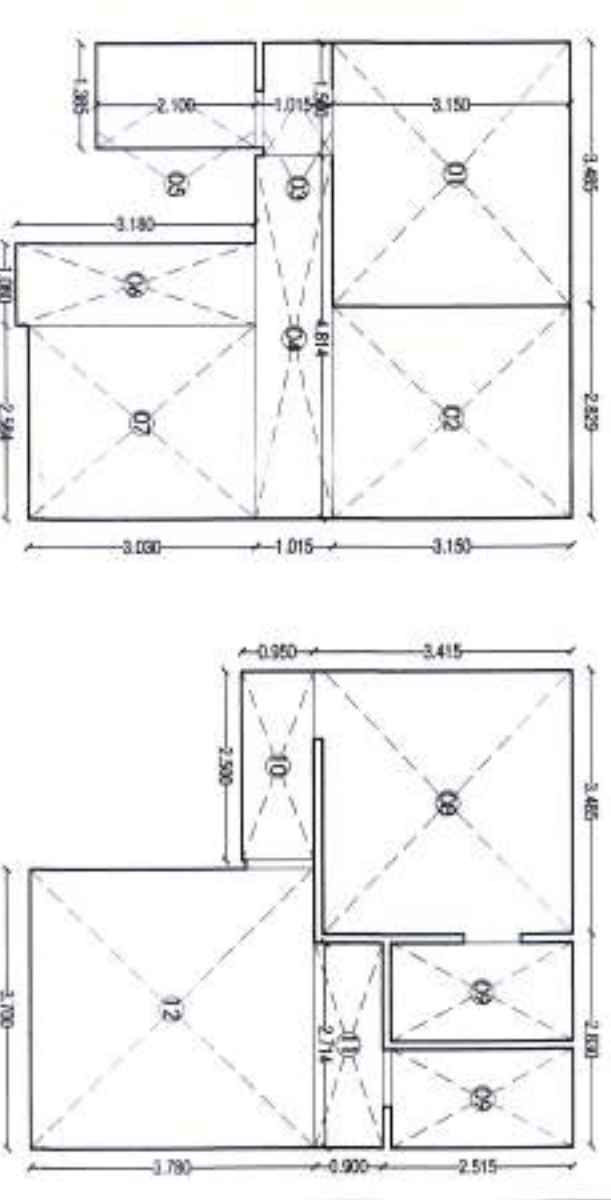

GROUND FLOOR CARPET AREA PLAN
SCALE 1:100

CARPET AREA PLANS FOR TYPICAL BLOCKS
SCALE 1:100

CARPET AREA CALCULATION FOR TYPICAL UNITS									
SR NO		BLOCK		AREA		AREA		AREA	
1		A		GROSS		NET		TOTAL	
1	1	1	1	3.485	1	3.485	1	3.485	1
2	2	2	2	3.485	1	3.485	1	3.485	1
3	3	3	3	3.485	1	3.485	1	3.485	1
4	4	4	4	3.485	1	3.485	1	3.485	1
5	5	5	5	3.485	1	3.485	1	3.485	1
6	6	6	6	3.485	1	3.485	1	3.485	1
7	7	7	7	3.485	1	3.485	1	3.485	1
8	8	8	8	3.485	1	3.485	1	3.485	1
9	9	9	9	3.485	1	3.485	1	3.485	1
10	10	10	10	3.485	1	3.485	1	3.485	1
11	11	11	11	3.485	1	3.485	1	3.485	1
12	12	12	12	3.485	1	3.485	1	3.485	1
TOTAL CARPET AREA FOR TYPICAL UNITS				40.620	1	40.620	1	40.620	1

SCHEDULE OF FINISHES									
SR NO		TYPE		MATERIAL		DESCRIPTION		REMARKS	
01	01	01	01	01	01	01	01	01	01
02	02	02	02	02	02	02	02	02	02
03	03	03	03	03	03	03	03	03	03
04	04	04	04	04	04	04	04	04	04
05	05	05	05	05	05	05	05	05	05
06	06	06	06	06	06	06	06	06	06
07	07	07	07	07	07	07	07	07	07
08	08	08	08	08	08	08	08	08	08
09	09	09	09	09	09	09	09	09	09
10	10	10	10	10	10	10	10	10	10
11	11	11	11	11	11	11	11	11	11
12	12	12	12	12	12	12	12	12	12
TOTAL				11.901	1	11.901	1	11.901	1

OWNER'S SIGN									
SR NO		BLOCK		AREA		AREA		AREA	
1		A		GROSS		NET		TOTAL	
1	1	1	1	4.50	1	4.50	1	4.50	1
2	2	2	2	4.50	1	4.50	1	4.50	1
3	3	3	3	4.50	1	4.50	1	4.50	1
4	4	4	4	4.50	1	4.50	1	4.50	1
5	5	5	5	4.50	1	4.50	1	4.50	1
6	6	6	6	4.50	1	4.50	1	4.50	1
7	7	7	7	4.50	1	4.50	1	4.50	1
8	8	8	8	4.50	1	4.50	1	4.50	1
9	9	9	9	4.50	1	4.50	1	4.50	1
10	10	10	10	4.50	1	4.50	1	4.50	1
11	11	11	11	4.50	1	4.50	1	4.50	1
12	12	12	12	4.50	1	4.50	1	4.50	1
TOTAL FIRST FLOOR P-LINE AREA OF BLOCK F				551.605	1	551.605	1	551.605	1

M.B. MALEWAR DESIGNS PVT. LTD.
ARCHITECTS, PLANNERS AND INTERIOR DESIGNERS
PROJECT MANAGEMENT & TURNKEY CONSULTANTS
B-10/1, LOKAJI BHAWAN, 5TH FLOOR, ANAPUR, MAHARASHTRA
PIN - 400012, INDIA PH: 020-2421556, 020-2421557
FAX: 020-2421558

THIS DRAWING IS THE PROPERTY OF M.B. MALEWAR DESIGNS PVT. LTD.
AND IS NOT TO BE REPRODUCED OR USED IN ANY MANNER WITHOUT THE WRITTEN CONSENT OF THE
MADE KNOWN TO THIRD PARTY

JOB NO. 1100 SCALE DRAWN BY: [Signature] CHECKED BY: [Signature]
DATE: 11/01/2023

REGISTERED NO. OF ARCHITECT: [Signature]
[Signature]

OWNERS SIGN

[Signature]