

[illegible][illegible][illegible]

FLOOR NO. 1 (1) UP AREA OF ONE BUILDING / BUILDING - 1			
PROPOSED P- LINE #	AREA OF PROPOSED WORK	TOTAL FLOOR AREA OF BUILDING	USE / OCCUPANCY OF FLOOR
1	1.1	1.1	(1)
2	1.2	1.2	(2)
3	1.3	1.3	(3)
100	11.0	11.0	(100)
TOTAL AREA		602.343	RESIDENTIAL

SCHEDULE OF OPENINGS			REMARKS
SEQ.	DESCRIPTION	SIZE	
1	SD	1.30 X 2.12 M	SLIDING DOOR WITH FRAME
2	D	1.00 X 2.12 M	DOOR WITH FRAME
3	D1	0.50 X 2.12 M	MOUL. FLUSH DOOR WITH FRAME
4	D2	0.75 X 2.12 M	MOUL. FLUSH DOOR WITH FRAME
5	W	1.01 X 1.53 M	ALUMINIUM OPERBLIND WINDOW
6	W1	1.015 X 1.53 M	ALUMINIUM OPERBLIND WINDOW
7	W2	0.885 X 1.53 M	ALUMINIUM OPERBLIND WINDOW
8	W3	0.885 X 1.53 M	ALUMINIUM OPERBLIND WINDOW
9	W3	1.88 X 1.50 M	ALUMINIUM OPERBLIND WINDOW
10	V	0.50 X 0.75 M	VENTILATOR

NOTE: ALL DIMENSIONS AREA IN METER

Certificate of area :-

Certificated that the land under reference was surveyed by surveyor on dt. 25/11/2022 and the dimensions of sides etc of land stated on plan area as measured on site and the area so worked out tallies with the area stated in document of ownership / T.P. Scheme Records / Land Records Department / City Survey Records

Ar. Alok Lunia
14, Pends Layout,
Chhatrapati Nagar,
New Delhi 110 028

(Name of Architect/Licensed Engineer/Supervisor)

**M/S. - MILLENNIUM DEVELOPERS AND PROMOTERS
PVT. LTD. THROUGH**



Signature
(OWNER'S / P.A. HOLDER / DEVELOPER'S)

11 AUG 2021


242 12031
issued.

Ex. Engg/Bidg Permission Cell/ PMAY/A
MHADA


DRG. NO. - 04 / 07

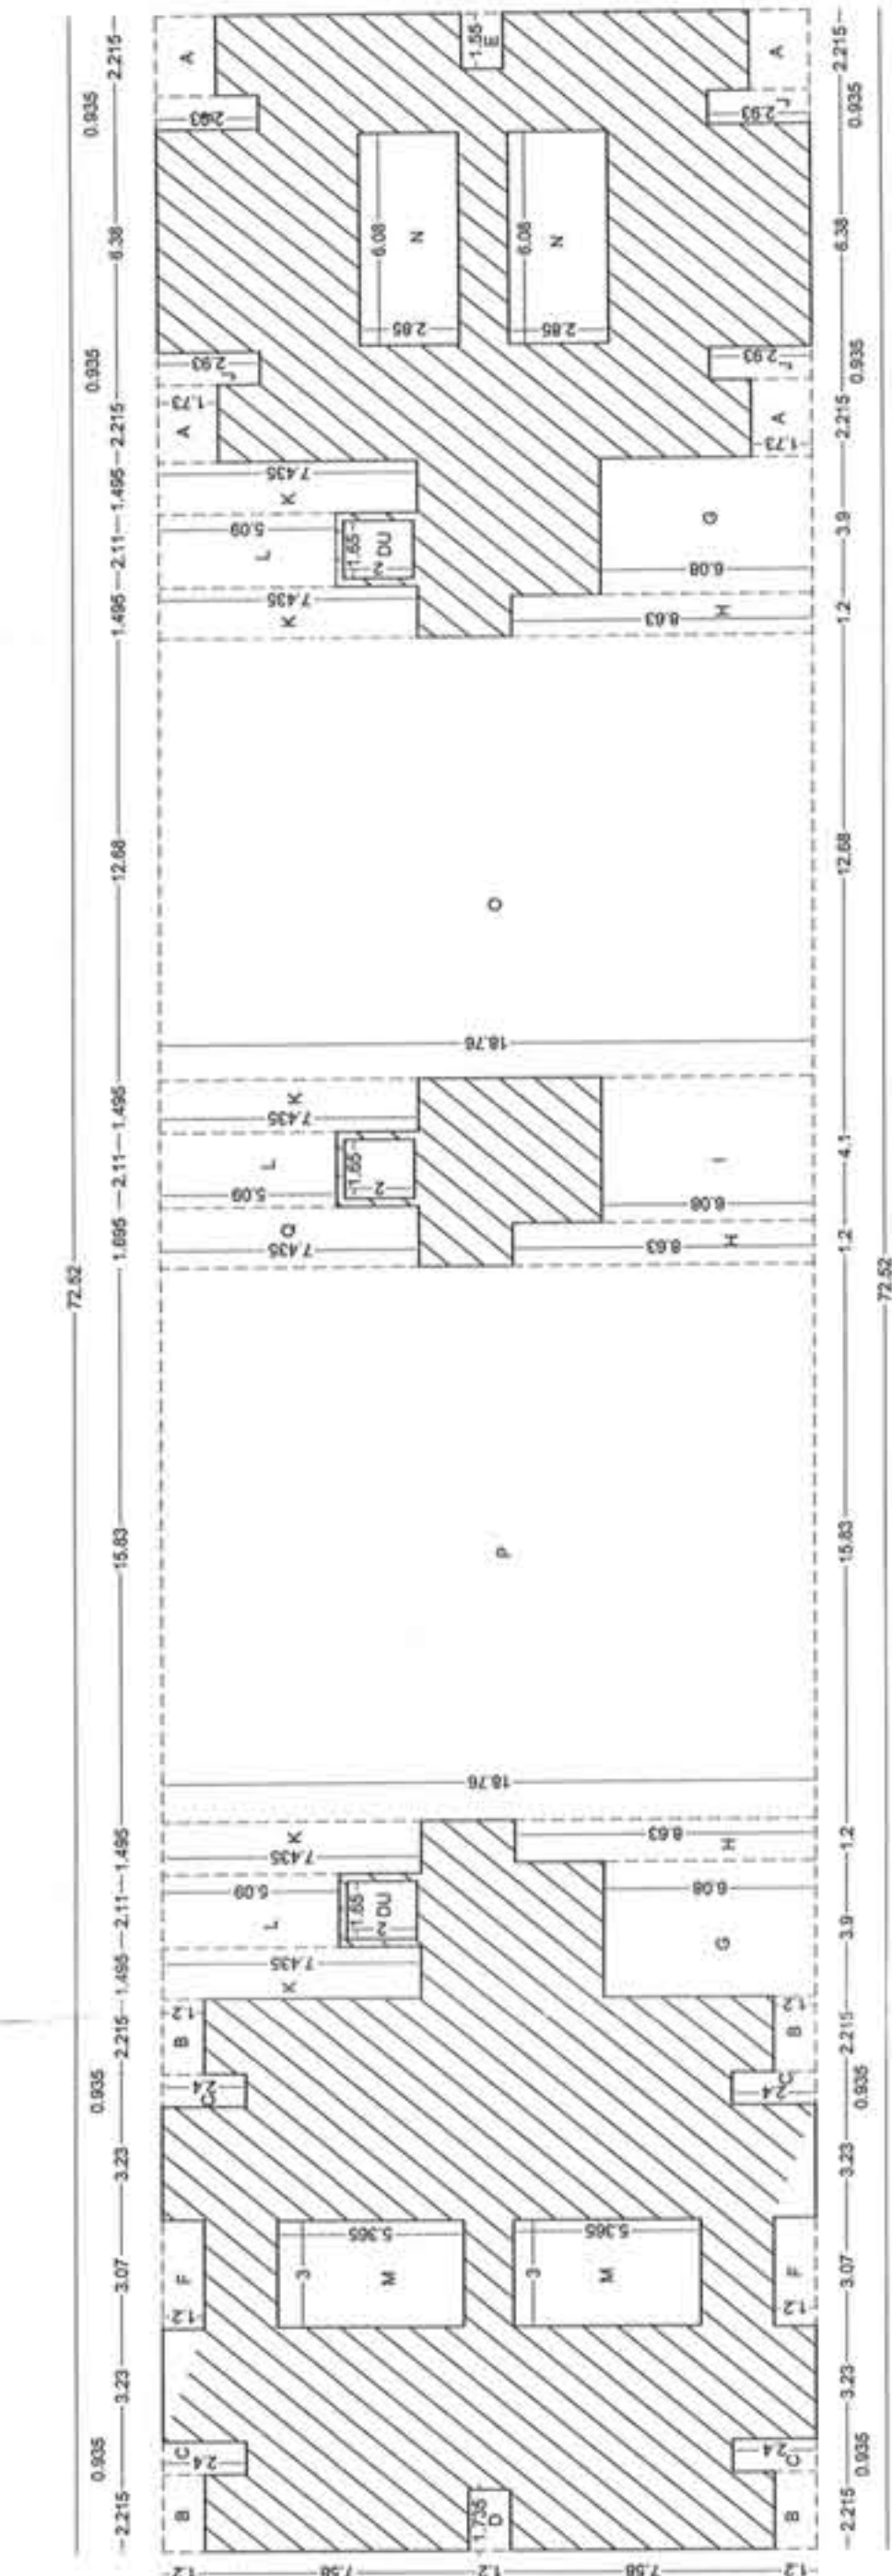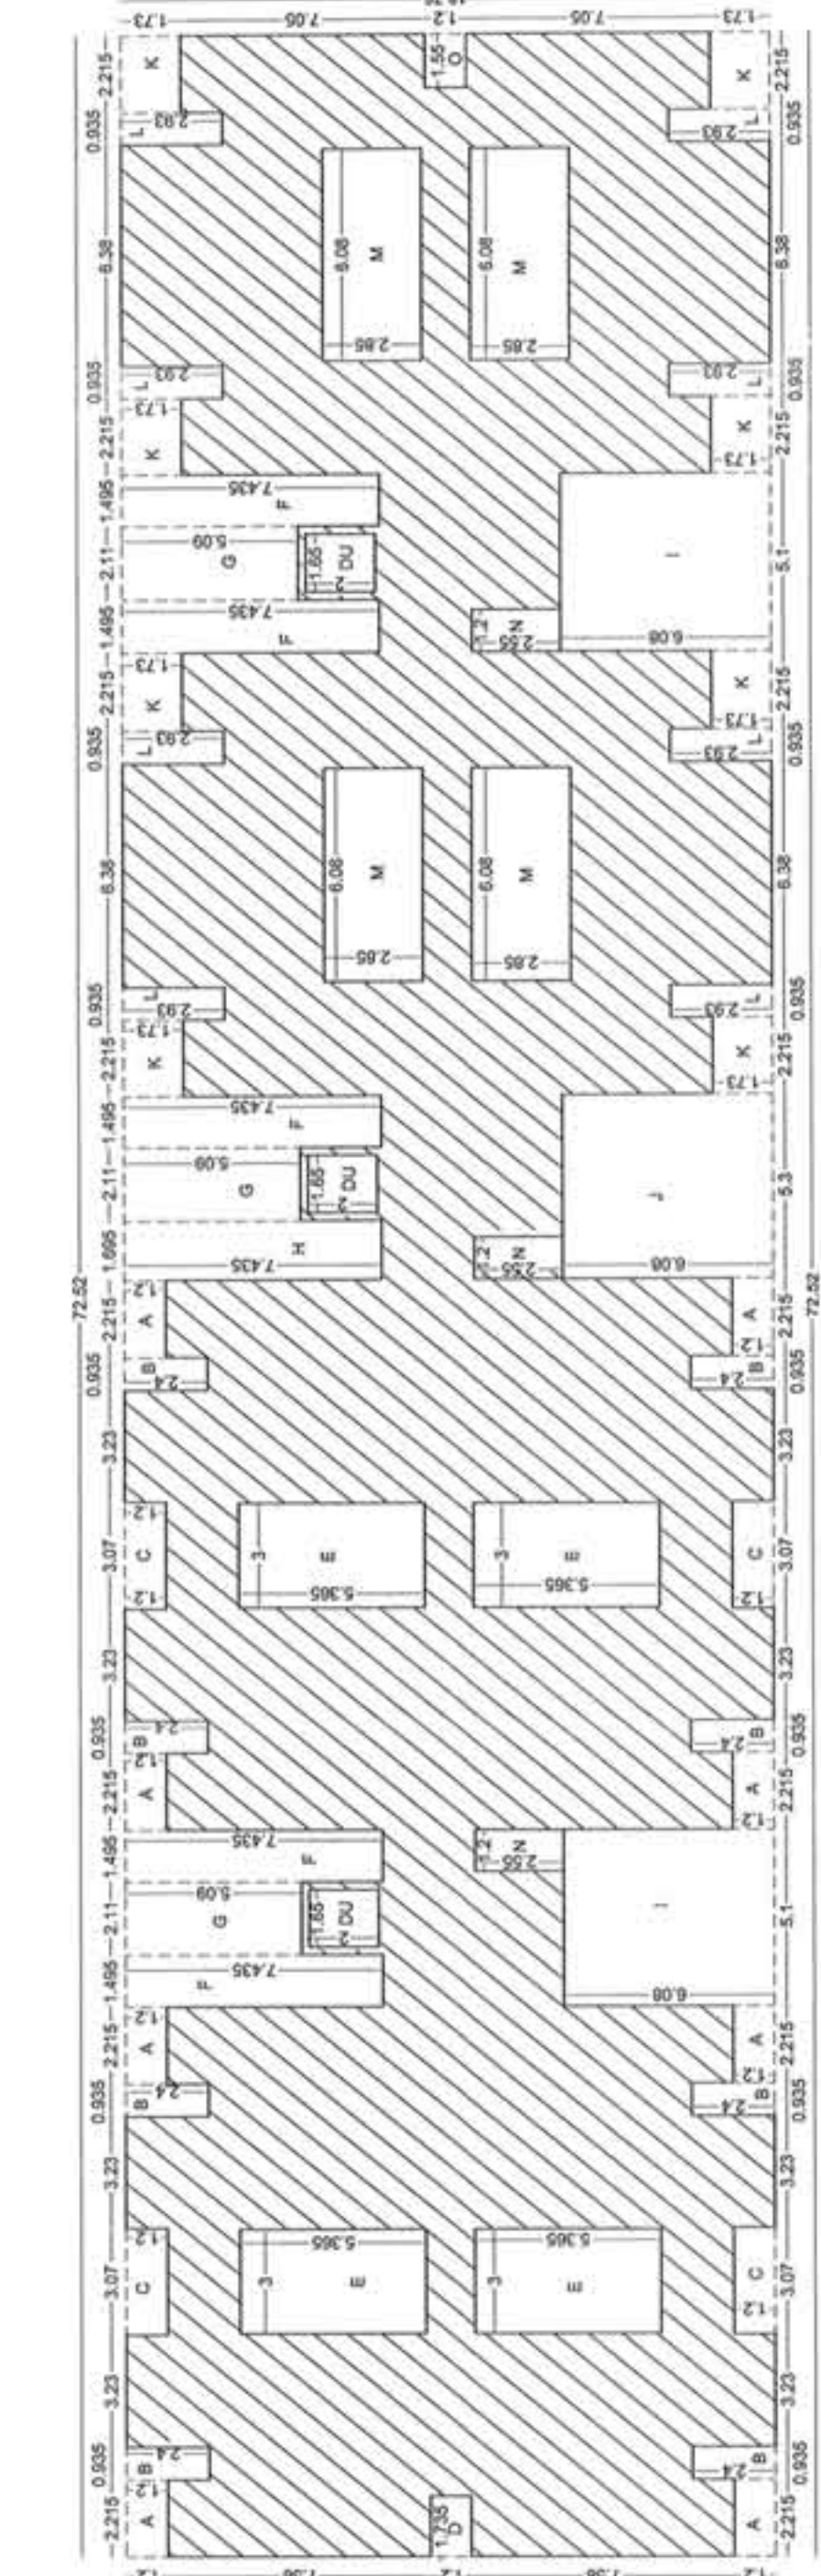[illegible]


GROUND FLOOR PULING AREA									
		NET PULING				TOTAL PRODUCTION			
		Q 50.66	Q 18.10	Q 1	Q 1	Q 50.66	Q 18.10	Q 1	Q 1
A	M 74	20.00	2.00	1	1	20.00	2.00	1	1
B	M 74	20.00	2.00	1	1	20.00	2.00	1	1
TOTAL PRODUCTION		200.00	20.00	10	10	220.00	22.00	10	10
NET PULING SURFACE									
		1005.66	181.00	1	1	966.50	162.50	1	1

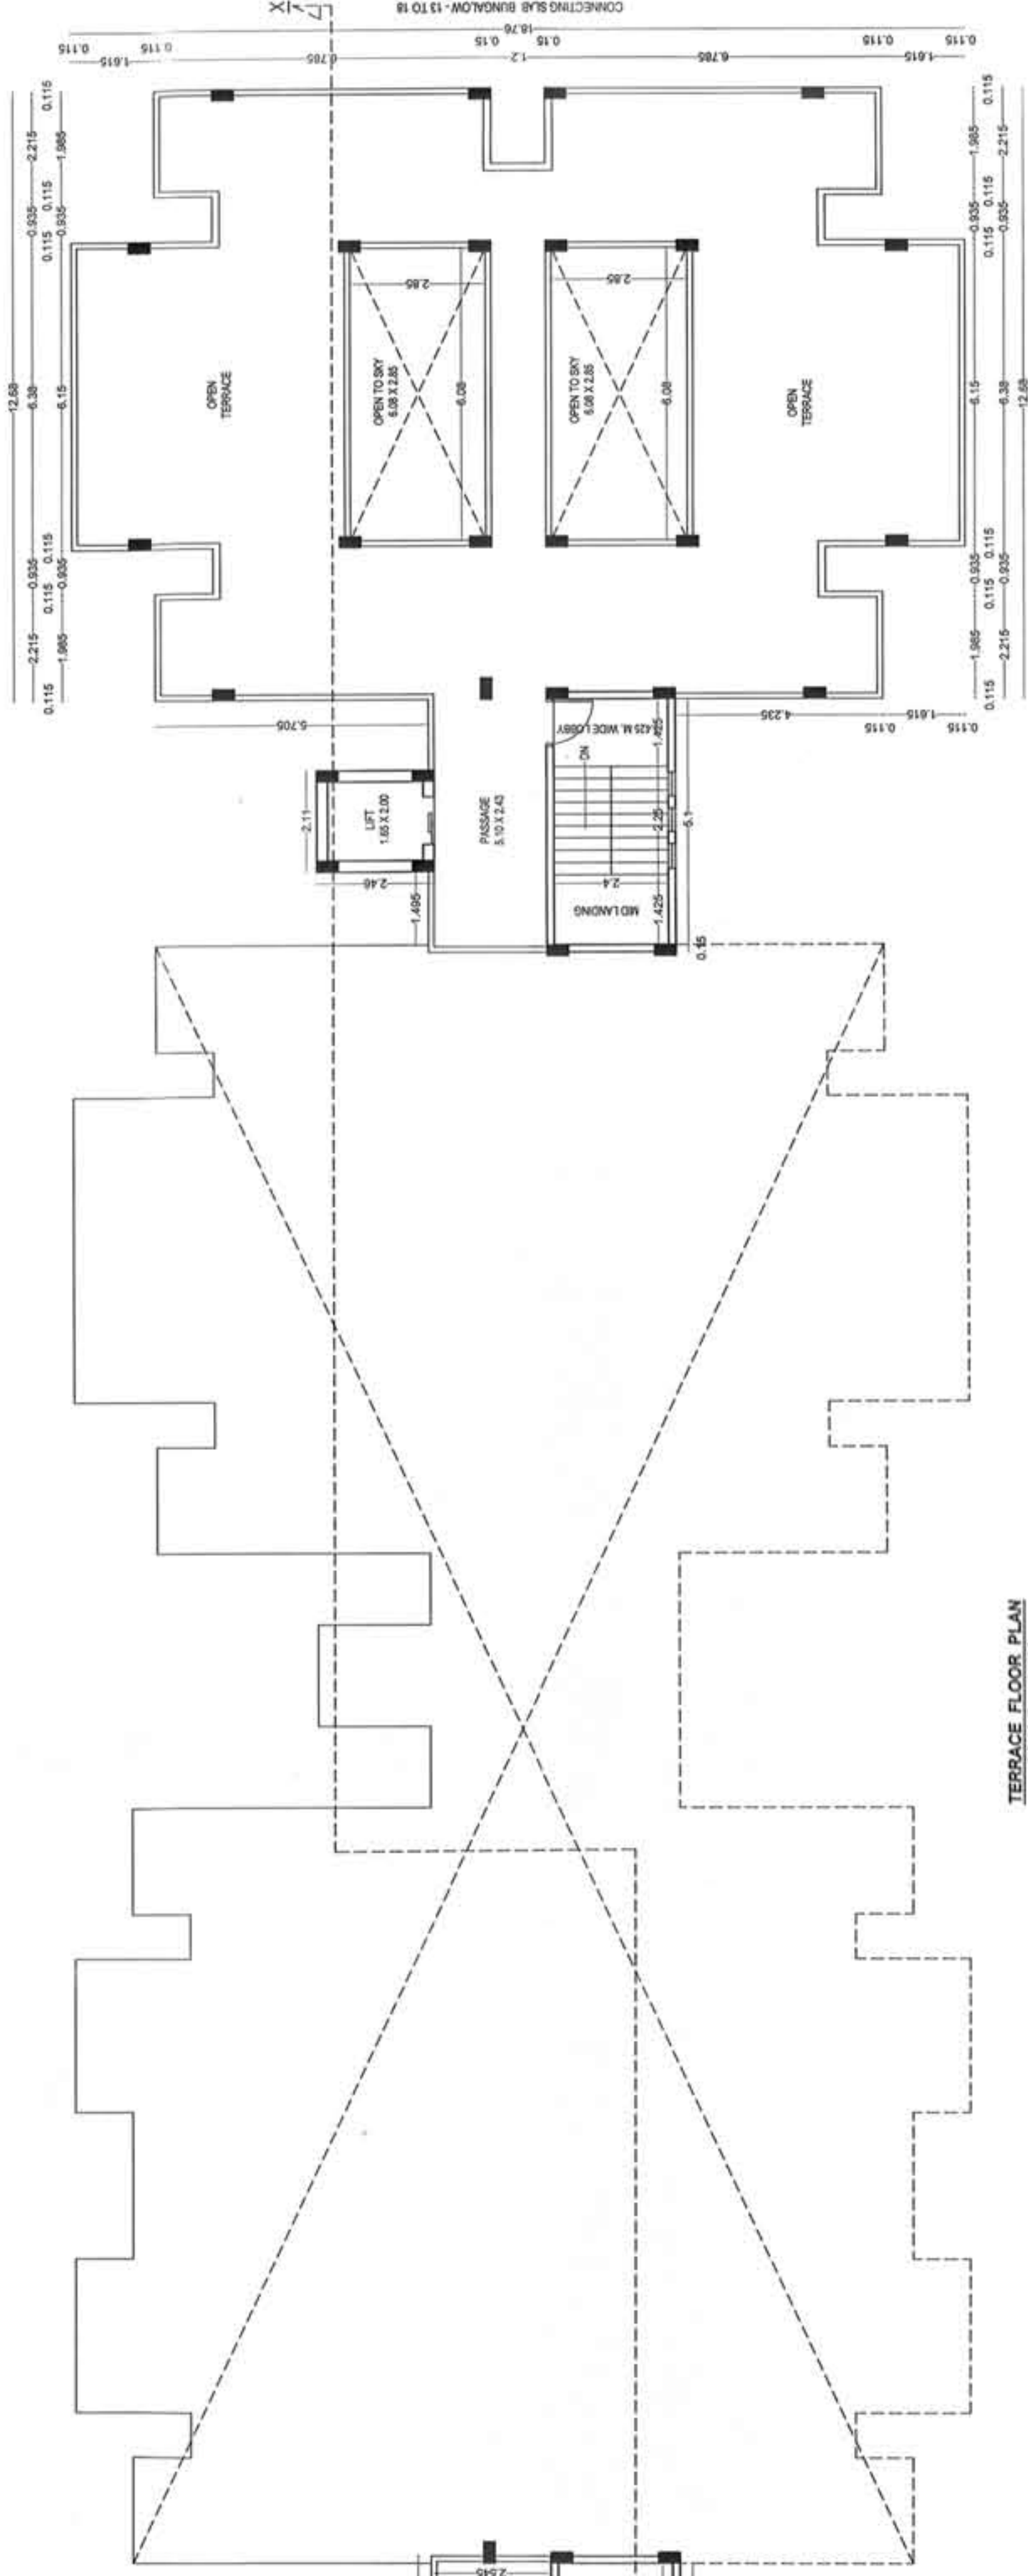

TERRACE FLOOR PLAN
SCALE : - 1:100
BUILDING - 1

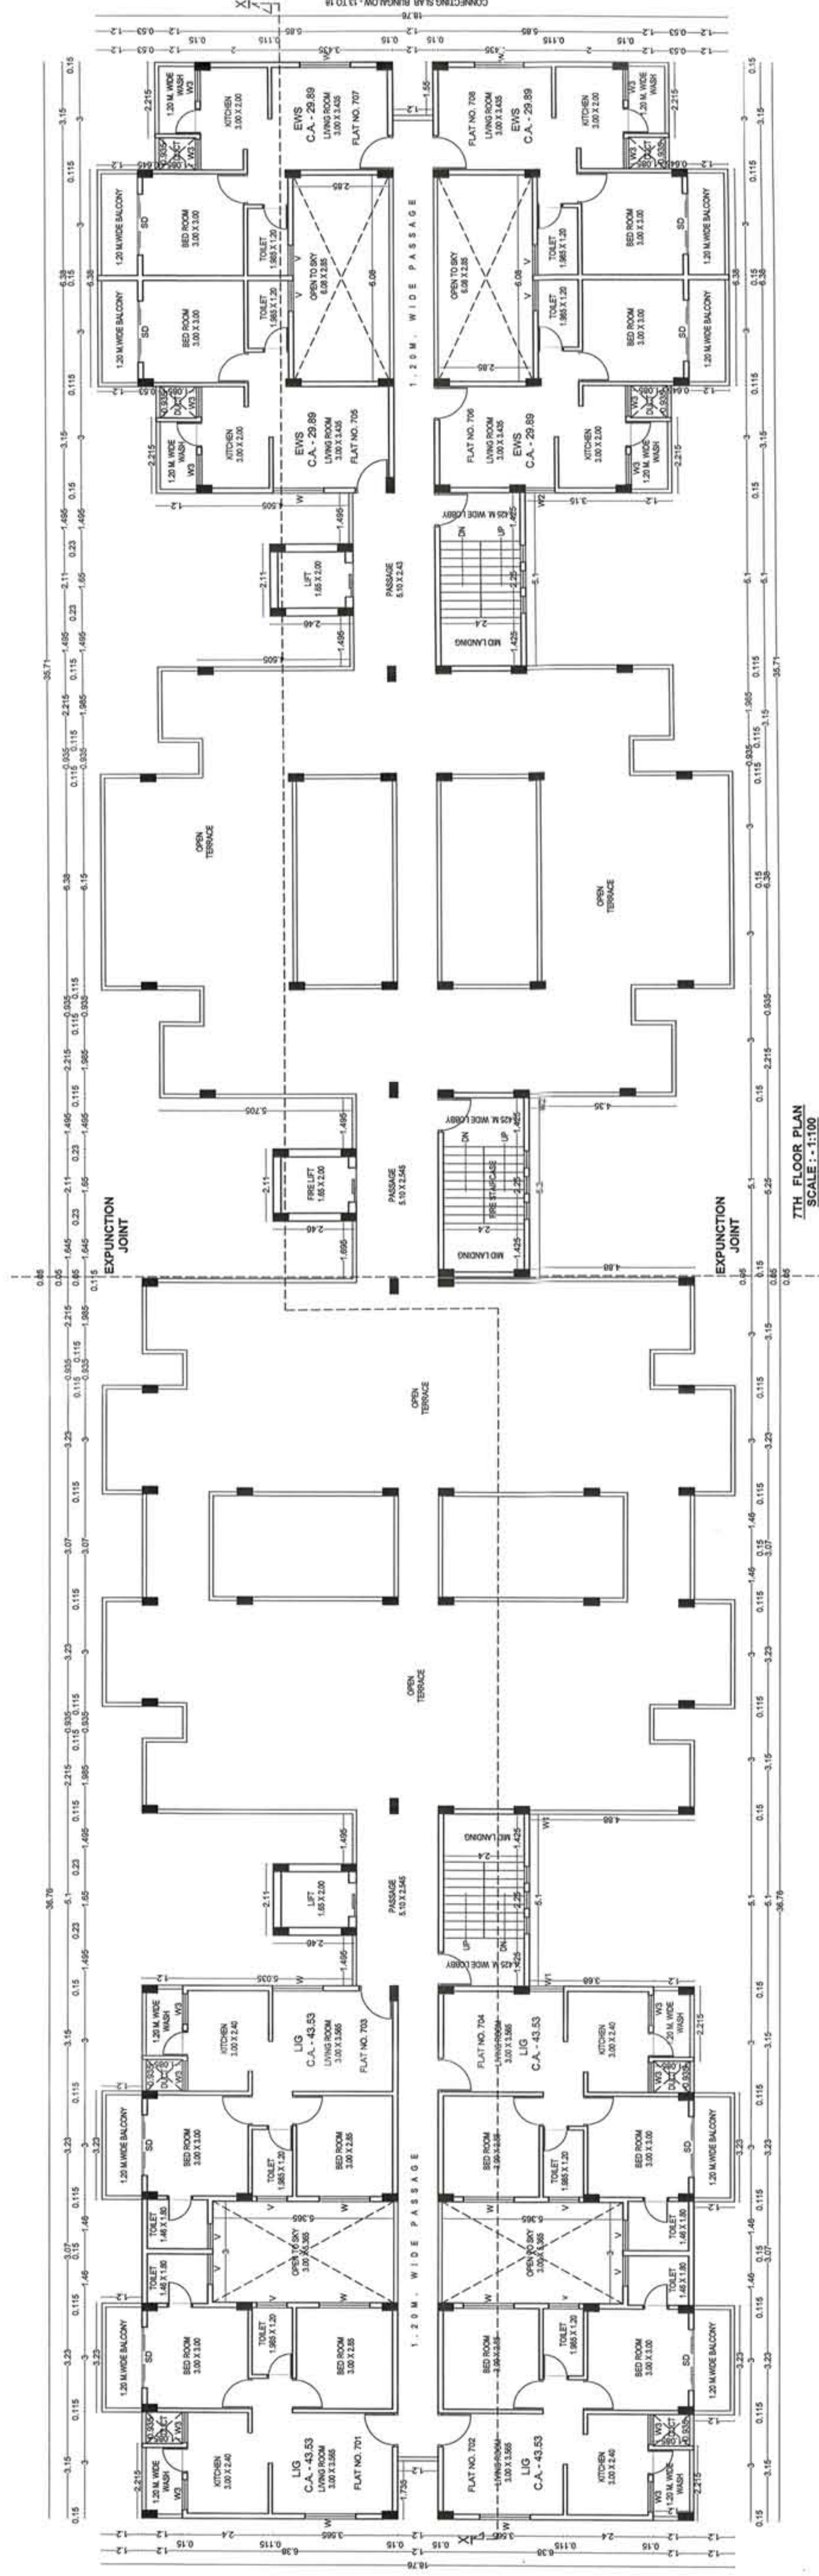


7TH FLOOR
SCALE : -
BUILDING

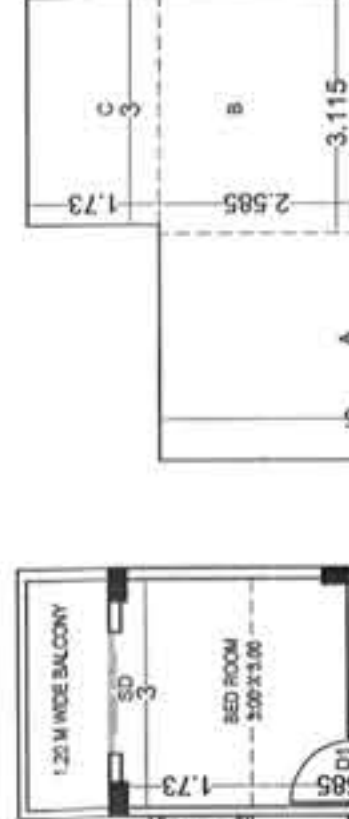


**PROPOSED CARPET AREA
FOR ONE TENEMENT**



FLOOR PLAN OF EWS UNIT
29.89 SQ.MT. (CARPET AREA)

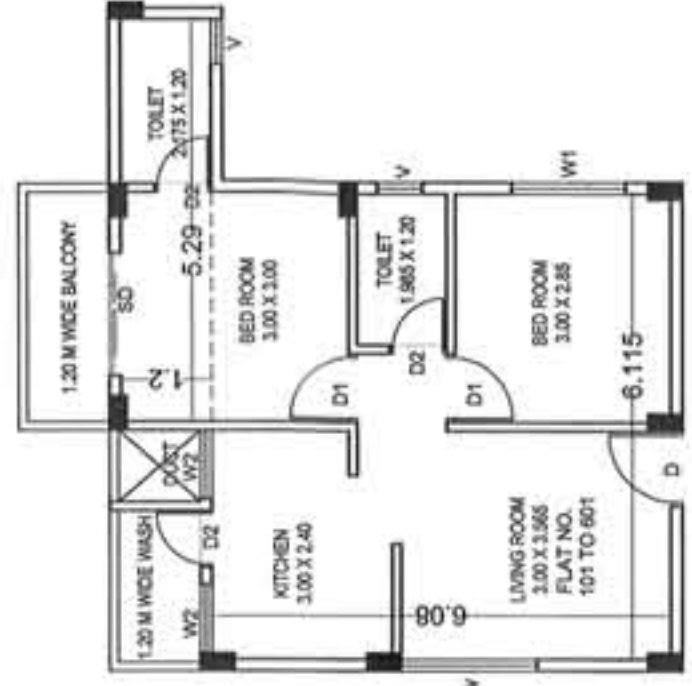

FLOOR PLAN OF LIG UNIT
43.53 SQ.MT. (CARPET AREA)

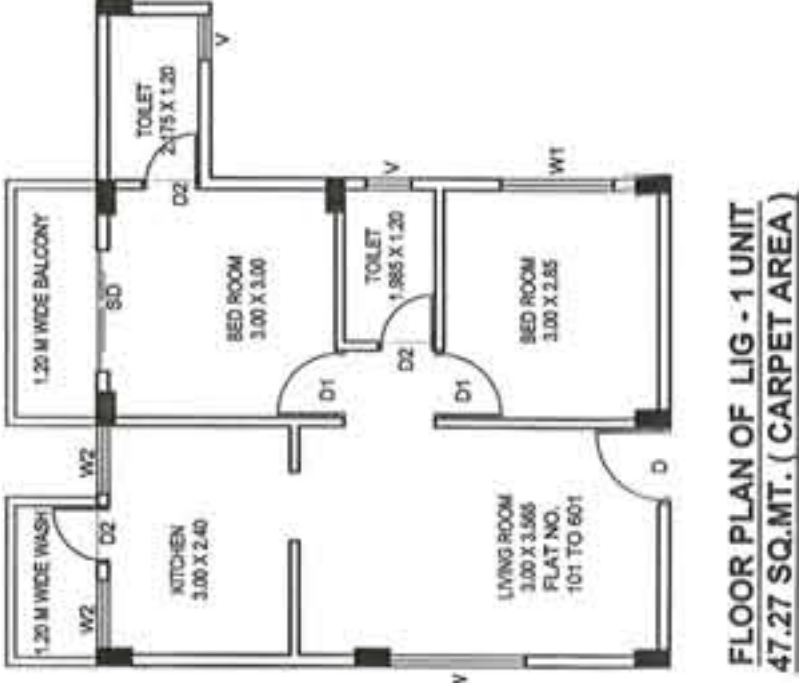

**FLOOR PLAN OF LIG - 1 UNIT
47.27 SQ.MT. (CARPET AREA)**

AREA CALCULATION OF CARPET AREA ONE TENEMENT (LIG - 1)				
6.115	X	7.280	X	1 = 44.517 S.Q.M.
2.290	X	1.200	X	1 = 2.748 S.Q.M.
TOTAL CARPET AREA				= 47.27 S.Q.M.

AREA CALCULATION OF CARPET AREA ONE				
TENEMENT (LG)				
A	6.115	X	6.080	X 1 = 37.179 SQ.M.
B	5.290	X	1.200	X 1 = 6.348 SQ.M.
TOTAL CARPET AREA				= 43.53 SQ.M.

PROPOSED CARPET AREA
FOR ONE TENEMENT

B	5.290	X	1.200	X	1	=	SQ.M.
TOTAL CARPET AREA							43.53
							SQ.M.

PROPOSED CARPET AREA
FOR ONE TENEMENT

Signature
(OWNER'S / P.A. HOLDER / DEVELOPER'S)

PROJECT :- PROPOSED CONSTRUCTION OF RESIDENTIAL
LIG - 56 , EWS - 56 HOUSING SCHEME FOR AHP - PPP MODEL
PMAY (PRADHAN MANTRI AWAS YOJANA) SCHEME KH. NO.
398, P.H.NO. - 46 , MOUZA :-WANADONGRI , TAH. :-




DEVELOPER
M.M.S. - MILLENNIUM DEVELOPERS AND PROMOTERS PVT. LTD.

Ar. Alok Lunia
14, Pendse Layout,
Chatrapati Nagar,
Mumbai 400 059/25349

DEVELOPER SIGNATURE

ARCHITECT SIGNATURE

ARCHITECT

Ar. ALOK LUNIA
14, PENROSE LAYOUT,
CHATTAPATI NAGAR SQ.
CHATTAPATI NAGAR, CHH. 400 001, INDIA

ARCHITECT

Ar. ALOK LUNIA
14, PENDESE LAYOUT,
CHATTAPATI NAGAR SQ.
CHATTAPATI, MIDC-42, CHANDRANAGAR, A.P.