


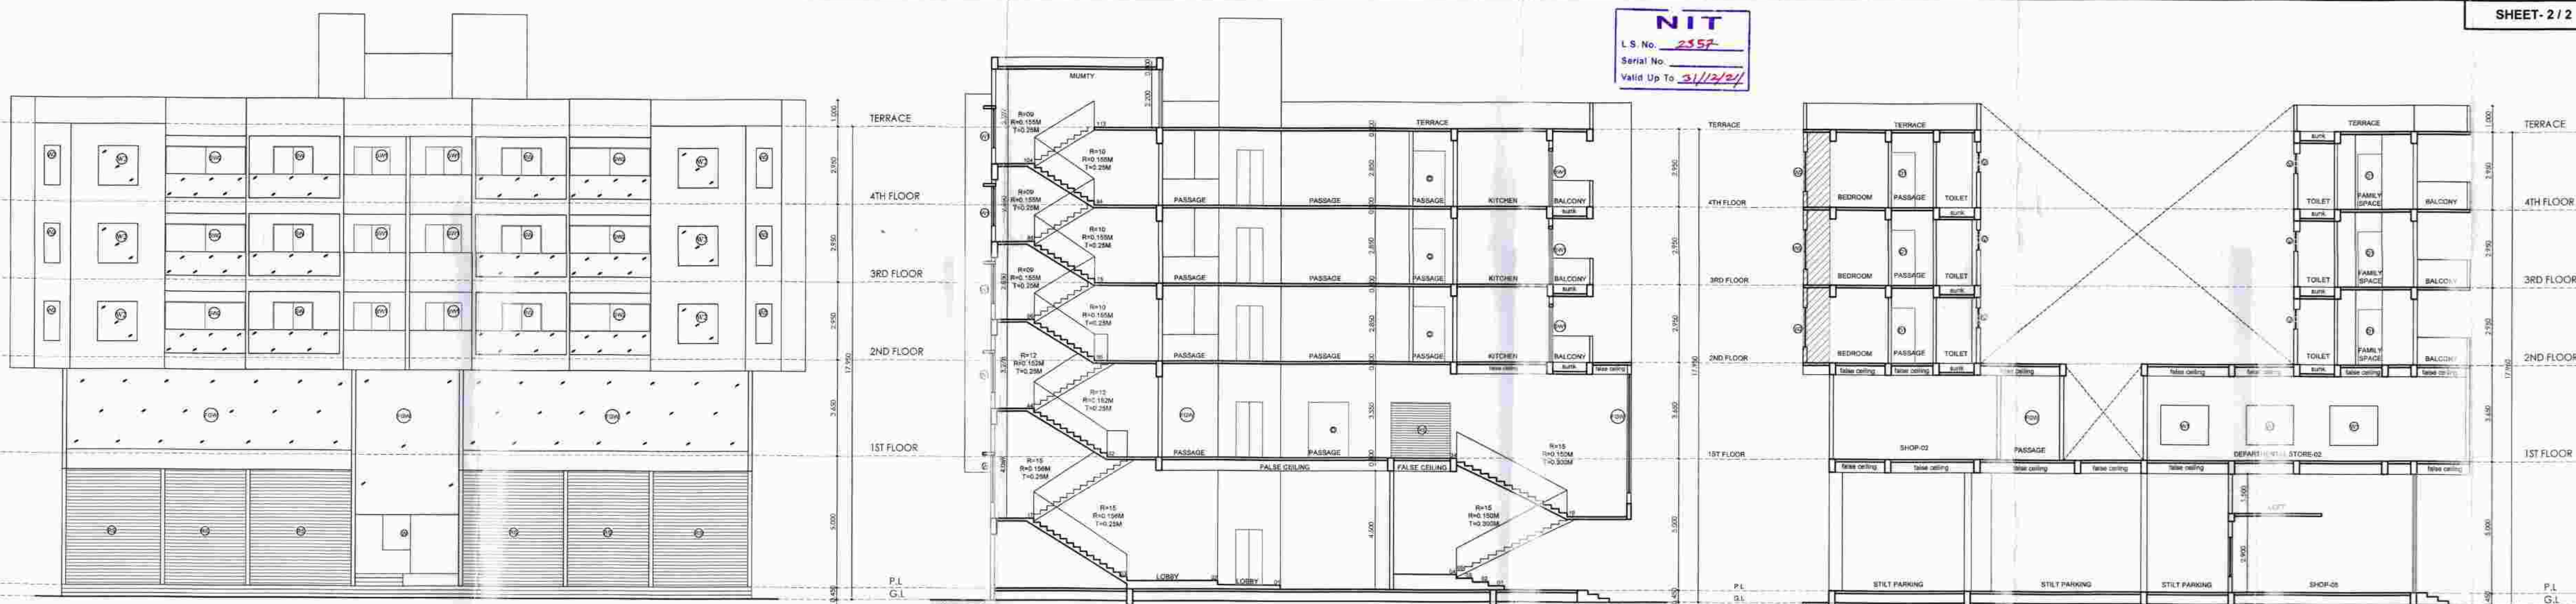


FRONT ELEVATION
SCALE: 1:100

SECTION-AA
SCALE: 1:100


SECTION-BB
SCALE: 1:100

Subject to the condition as per
Regularisation letter dated 02/02/21
enclosed here with.

ROOF RAINWATER HARVESTING SYSTEM
SHOULD BE PROVIDED WITHIN PLOT AREA

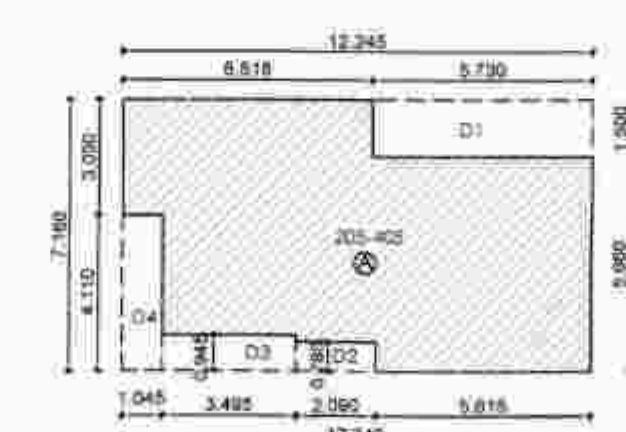

TYPICAL 2ND TO 4TH FLOOR
CARPET AREA KEY PLAN
SCALE: 1:200

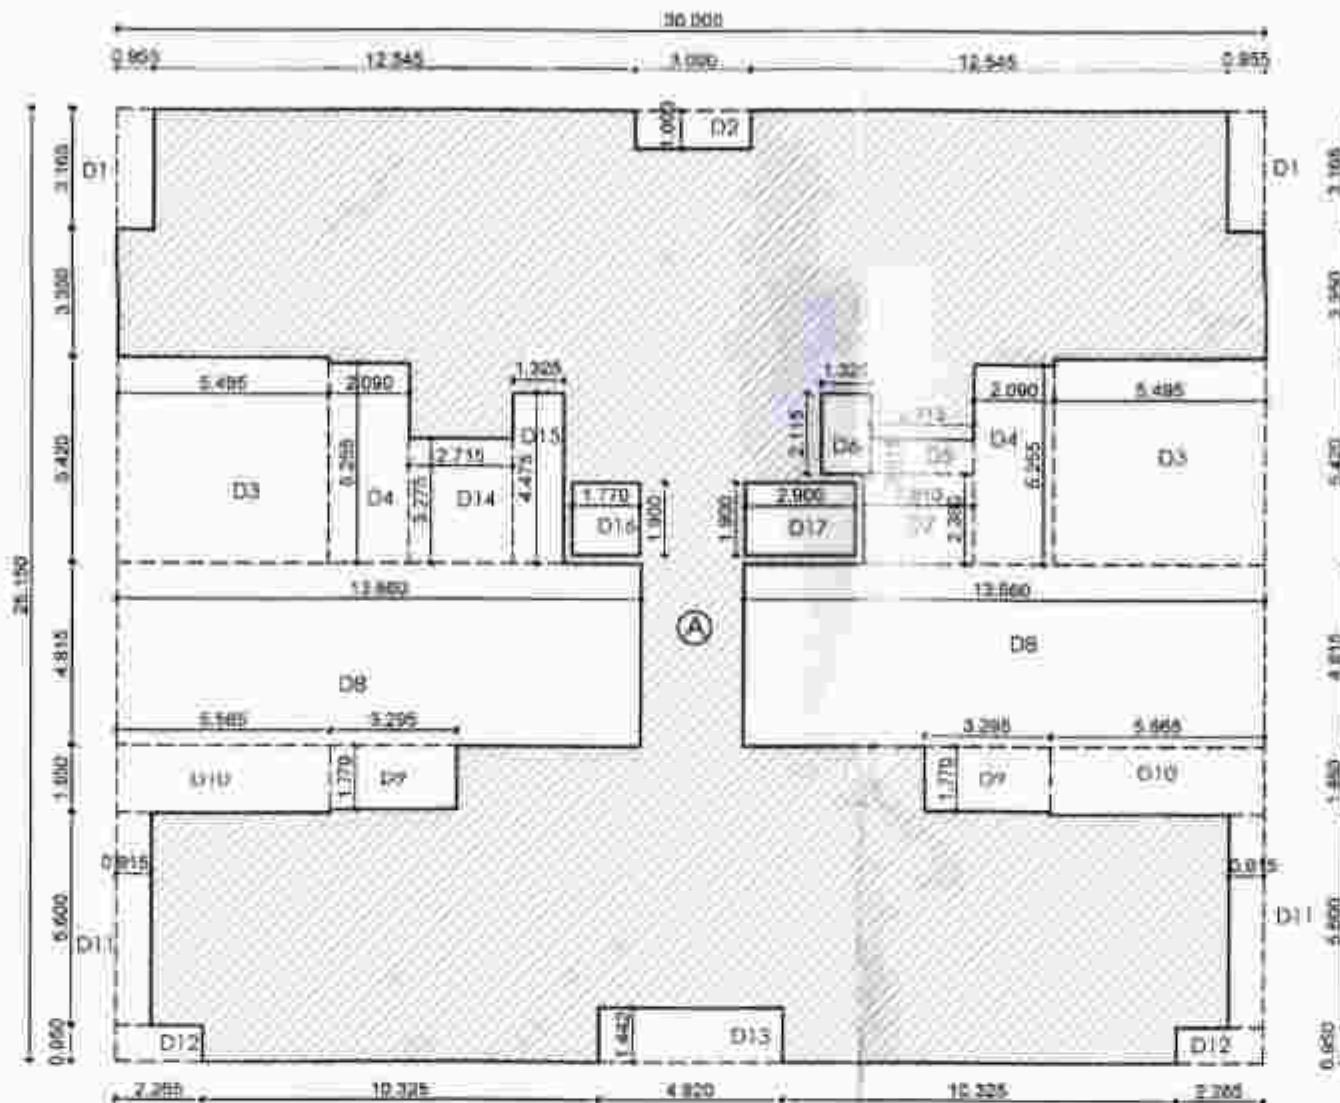

TYPICAL 2ND TO 4TH FLOOR
P-LINE AREA KEY PLAN
SCALE: 1:200

BLOCK	I	II	NO.	AREA (SQ.M)
I	30.000	25.150	1	754.300
II	25.150	754.300	2	754.300
III	754.300	25.150	3	754.300
IV	25.150	754.300	4	754.300
V	754.300	25.150	5	754.300
VI	25.150	754.300	6	754.300
VII	754.300	25.150	7	754.300
VIII	25.150	754.300	8	754.300
IX	754.300	25.150	9	754.300
X	25.150	754.300	10	754.300
XI	754.300	25.150	11	754.300
XII	25.150	754.300	12	754.300
XIII	754.300	25.150	13	754.300
XIV	25.150	754.300	14	754.300
XV	754.300	25.150	15	754.300
XVI	25.150	754.300	16	754.300
XVII	754.300	25.150	17	754.300
XVIII	25.150	754.300	18	754.300
XIX	754.300	25.150	19	754.300
XX	25.150	754.300	20	754.300
XXI	754.300	25.150	21	754.300
XXII	25.150	754.300	22	754.300
XXIII	754.300	25.150	23	754.300
XXIV	25.150	754.300	24	754.300
XXV	754.300	25.150	25	754.300
XXVI	25.150	754.300	26	754.300
XXVII	754.300	25.150	27	754.300
XXVIII	25.150	754.300	28	754.300
XXIX	754.300	25.150	29	754.300
XXX	25.150	754.300	30	754.300
XXXI	754.300	25.150	31	754.300
XXXII	25.150	754.300	32	754.300
XXXIII	754.300	25.150	33	754.300
XXXIV	25.150	754.300	34	754.300
XXXV	754.300	25.150	35	754.300
XXXVI	25.150	754.300	36	754.300
XXXVII	754.300	25.150	37	754.300
XXXVIII	25.150	754.300	38	754.300
XXXIX	754.300	25.150	39	754.300
L	25.150	754.300	40	754.300
LXI	754.300	25.150	41	754.300
LXII	25.150	754.300	42	754.300
LXIII	754.300	25.150	43	754.300
LXIV	25.150	754.300	44	754.300
LXV	754.300	25.150	45	754.300
LXVI	25.150	754.300	46	754.300
LXVII	754.300	25.150	47	754.300
LXVIII	25.150	754.300	48	754.300
LXIX	754.300	25.150	49	754.300
LXXXX	25.150	754.300	50	754.300
LXXXXI	754.300	25.150	51	754.300
